HEATHDALE AVE

MARTIN RD

ELMER AVE

ENTERPRISE CT

ELMGROVE AVE

12 MILE RD

13 MILE RD

MOUND RD

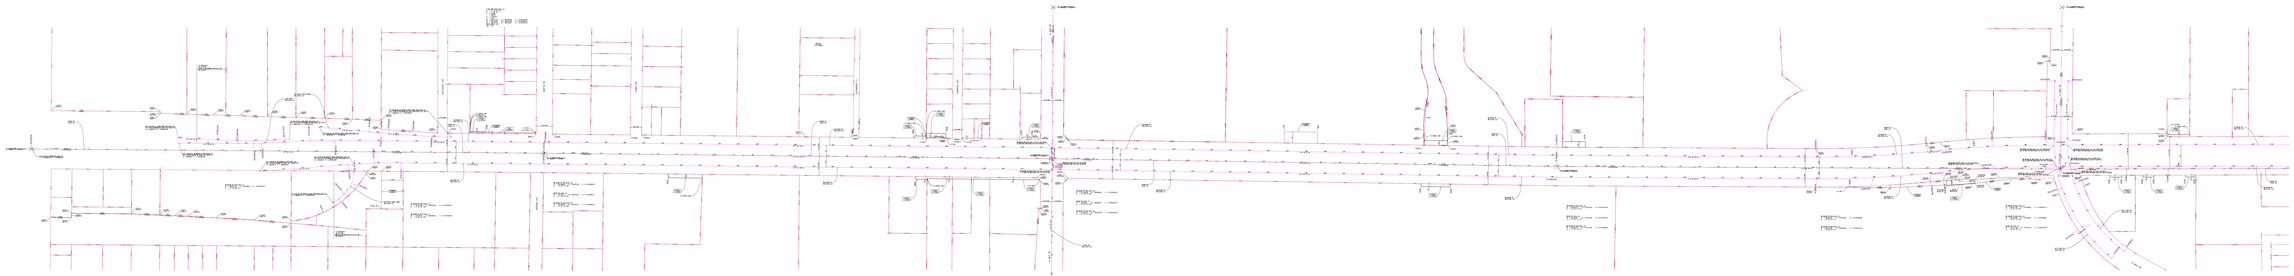

MOUND RD

ARSENAL AVE

12 MILE RD

13 MILE RD

AECOM

NOTE

BEEBE AVE
FILMORE AVE
CHICAGO RD
MURTHUM AVE
ARDEN AVE
STREEFKERK DR
14 MILE RD
STOBER ST
FOSS ST
SOUTHLAWN DR
NORTHLAWN DR
PLYMOUTH ST
KREGER ST
BOTSFORD AVE
MANSFIELD AVE
15 MILE RD

MOUND RD

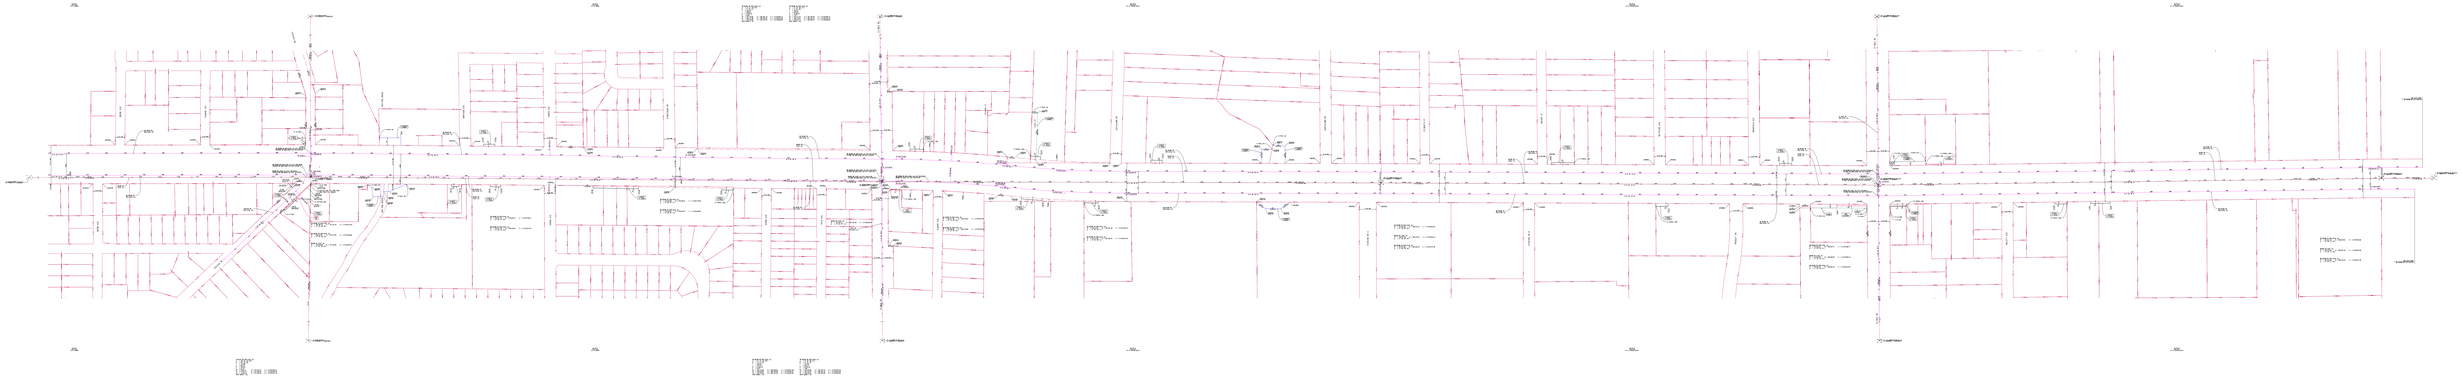

MOUND RD

BEEBE AVE
CHICAGO RD
ARDEN AVE
ADAMS AVE
PECK AVE
14 MILE RD
ALMORE RD
STERLING DR S
STERLING DR N
PRODUCT DR
15 MILE RD
MILLETT AVE

HEATHDALE AVE

MARTIN RD

ELMER AVE

ENTERPRISE CT

ELMGROVE AVE

12 MILE RD

13 MILE RD

N

MOUND RD

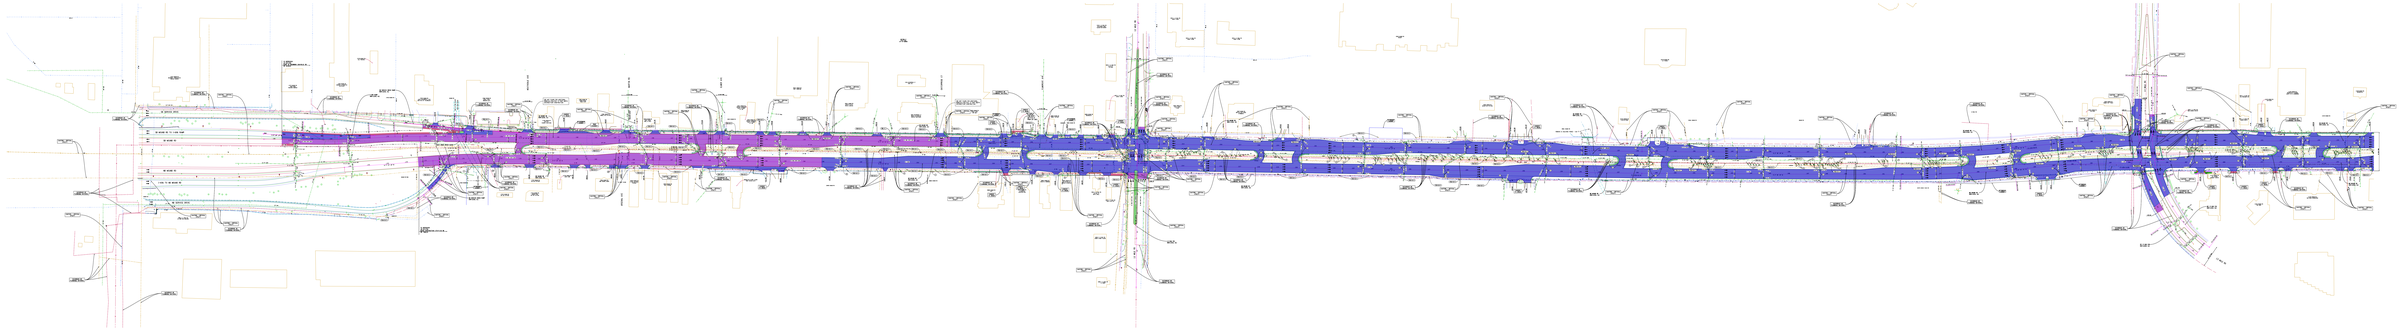

MOUND RD

ARSENAL AVE

12 MILE RD

13 MILE RD

AECOM

DRAWN BY: DATE: 2/2/2010 CHECKED BY: DATE: 2/2/2010 APPROVED BY: DATE: 2/2/2010

AECOM

CONTRACT NO. 2009-0000-0000

SHEET NO. 1 OF 1

HEATHDALE AVE

MARTIN RD

ELMER AVE

ENTERPRISE CT

ELMGROVE AVE

12 MILE RD

13 MILE RD

MOUND RD

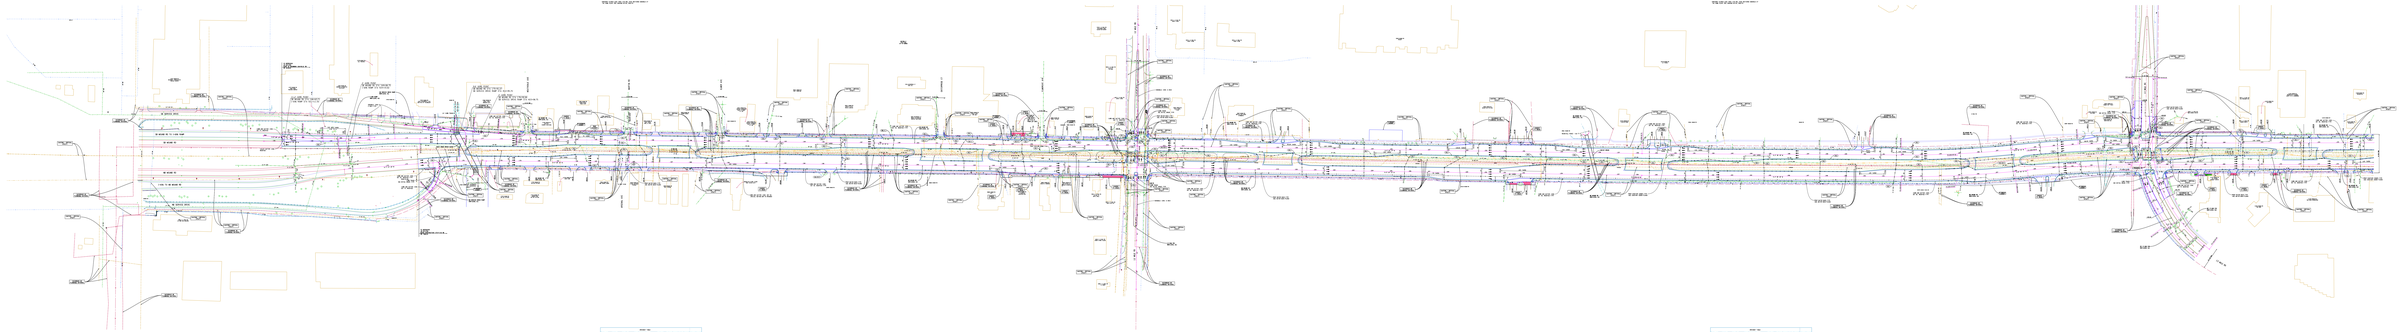

MOUND RD

ARSENAL AVE

12 MILE RD

13 MILE RD

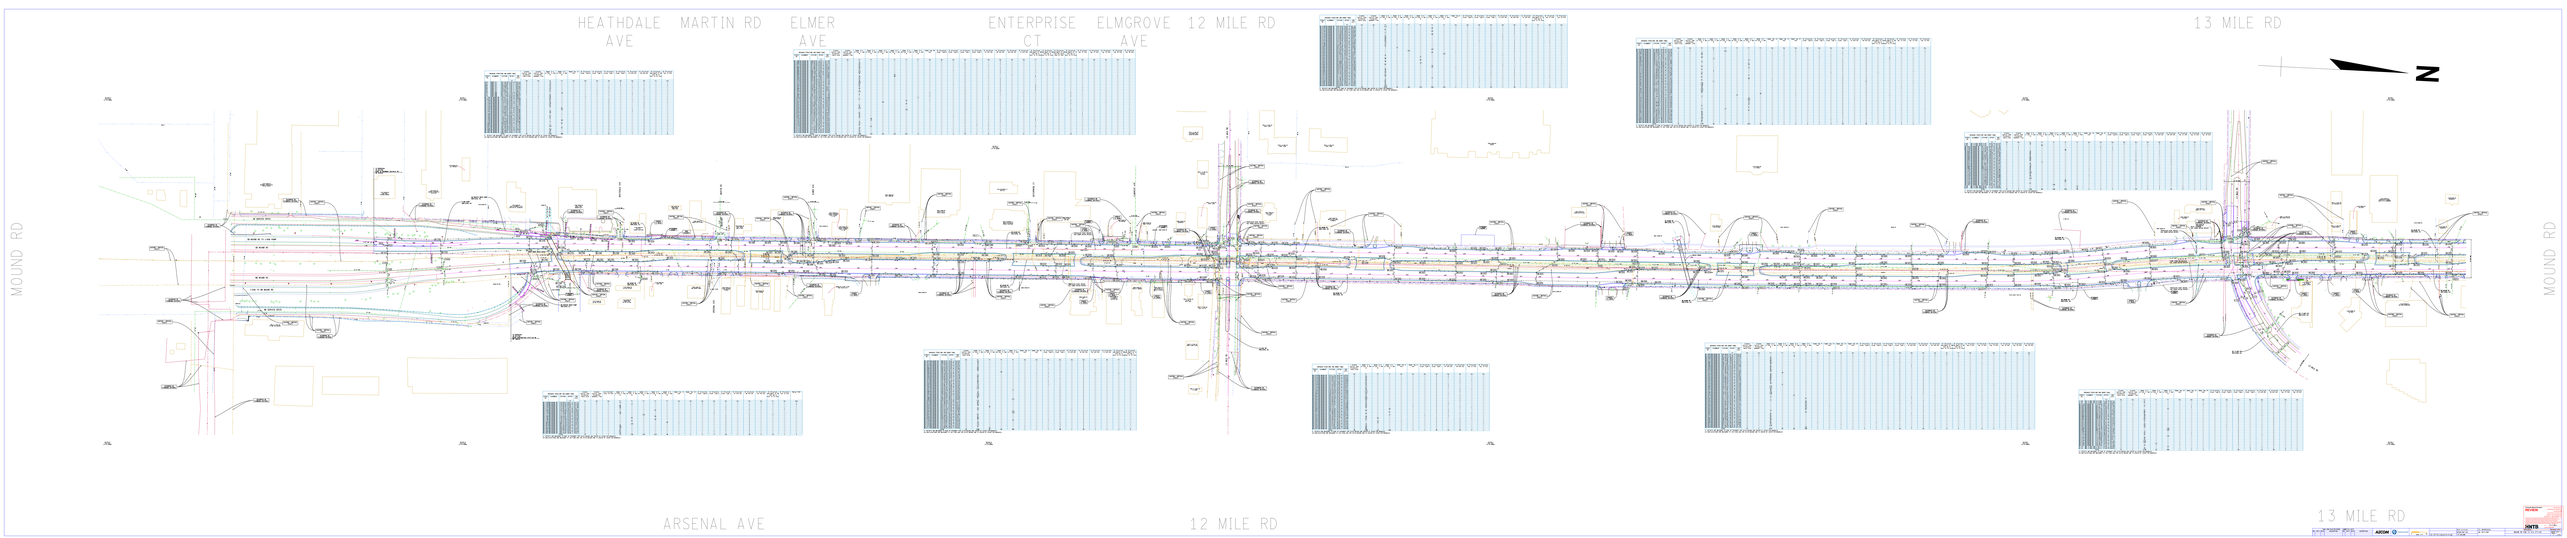
HEATHDALE AVE
MARTIN RD
ELMER AVE
ENTERPRISE CT
ELMGROVE AVE
12 MILE RD
13 MILE RD
MOUND RD
MOUND RD
ARSENAL AVE
12 MILE RD
13 MILE RD
N

HEATHDALE AVE

MARTIN RD

ELMER AVE

ENTERPRISE CT

ELMGROVE AVE

12 MILE RD

13 MILE RD

N

MOUND RD

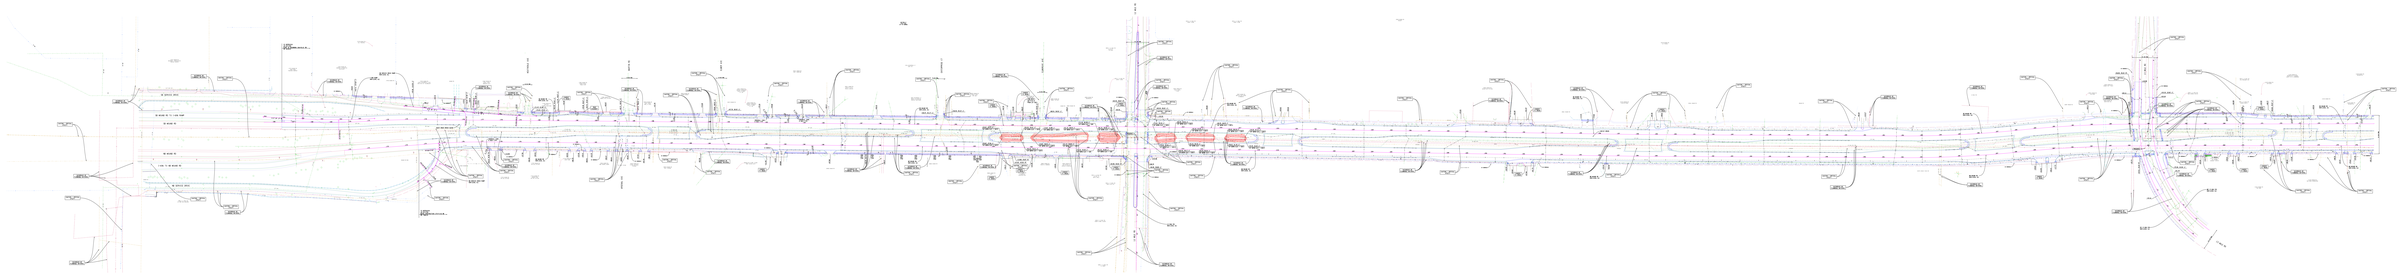

MOUND RD

ARSENAL AVE

12 MILE RD

13 MILE RD

AECOM

SMTA

BEEBE AVE
FILMORE AVE
CHICAGO RD
MURTHUM AVE
ARDEN AVE
STREEFKERK DR
14 MILE RD
STOBER ST
FOSS ST
SOUTHLAWN DR
NORTHLAWN DR
PLYMOUTH ST
KREGER ST
BOTSFORD AVE
MANSFIELD AVE
15 MILE RD

MOUND RD

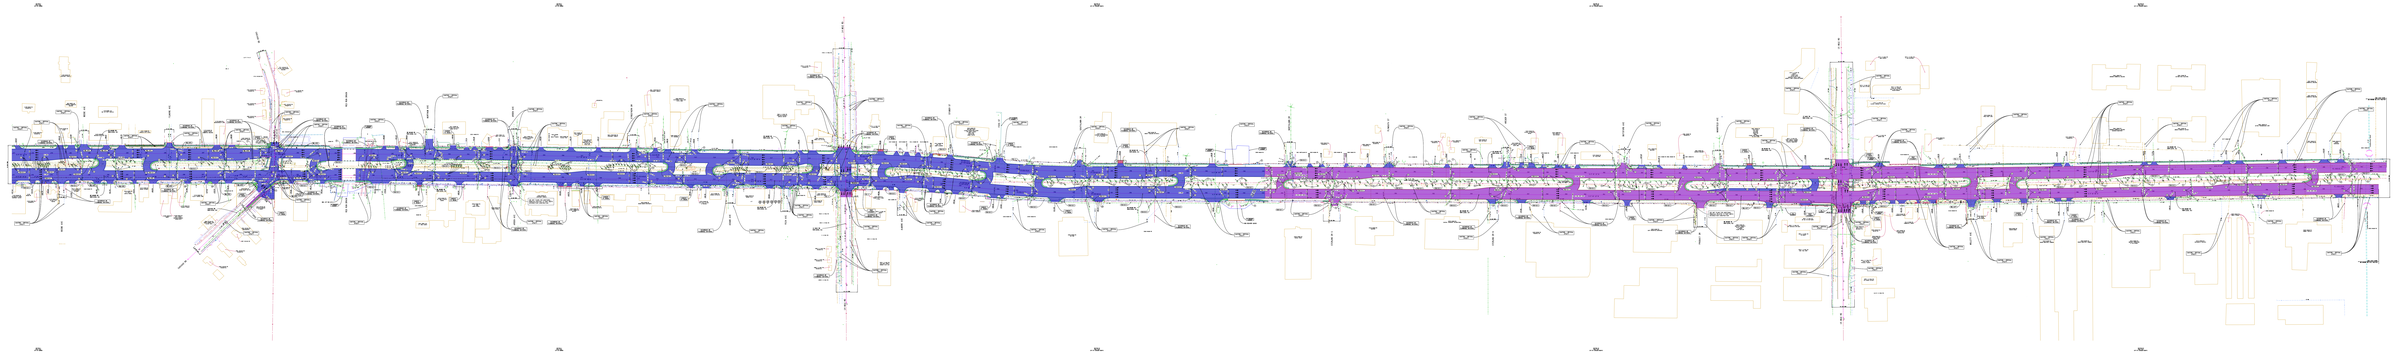

MOUND RD

BEEBE AVE
CHICAGO RD
ARDEN AVE
ADAMS AVE
PECK AVE
14 MILE RD
ALMORE RD
STERLING DR S
STERLING DR N
PRODUCT DR
15 MILE RD
MILLETT AVE

THIS DOCUMENT IS PROPERTY OF THE MICHIGAN DEPARTMENT OF TRANSPORTATION AND IS LOANED TO THE ENGINEER FOR THE PURPOSE OF PROJECT CONSTRUCTION. THIS DOCUMENT MUST BE RETURNED UPON REQUEST OF THE DEPARTMENT. REPRODUCTION OR DISTRIBUTION OF THIS DOCUMENT IS PROHIBITED.

MDOT
AECOM

BEEBE AVE
FILMORE AVE
CHICAGO RD
MURTHUM AVE
ARDEN AVE
STREEFKERK DR
14 MILE RD
STOBER ST
FOSS ST
SOUTHLAWN DR
NORTHLAWN DR
PLYMOUTH ST
KREGER ST
BOTSFORD AVE
MANSFIELD AVE
15 MILE RD

MOUND RD

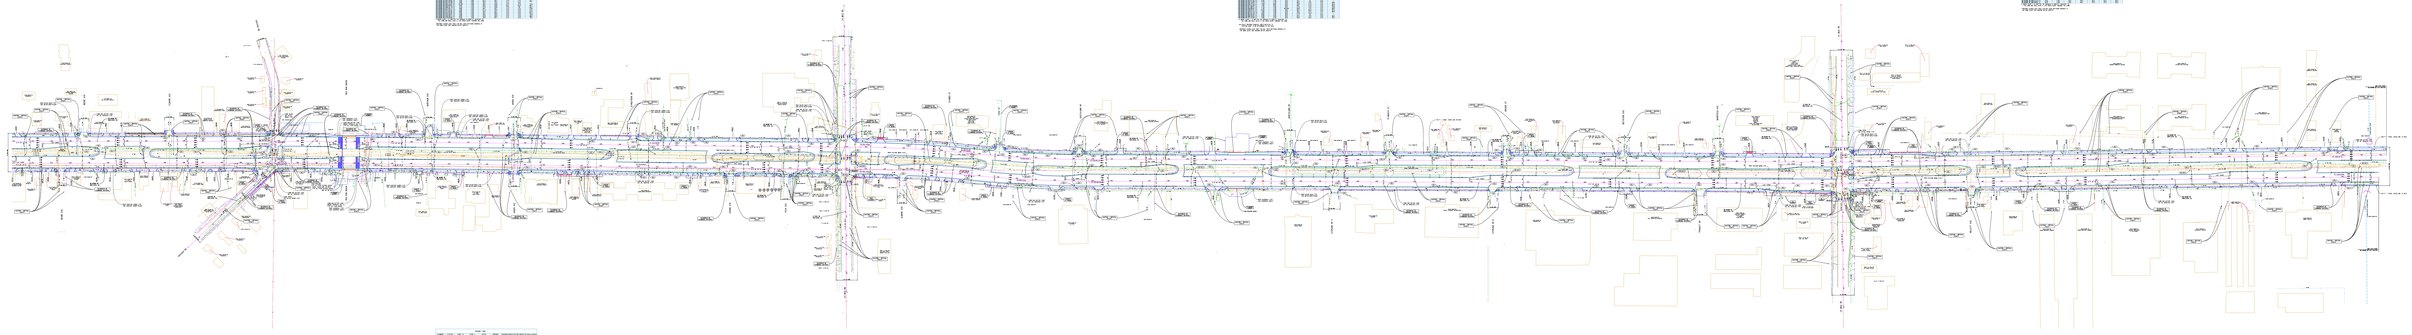

MOUND RD

BEEBE AVE
CHICAGO RD
ARDEN AVE
ADAMS AVE
PECK AVE
14 MILE RD
ALMORE RD
STERLING DR S
STERLING DR N
PRODUCT DR
15 MILE RD
MILLETT AVE

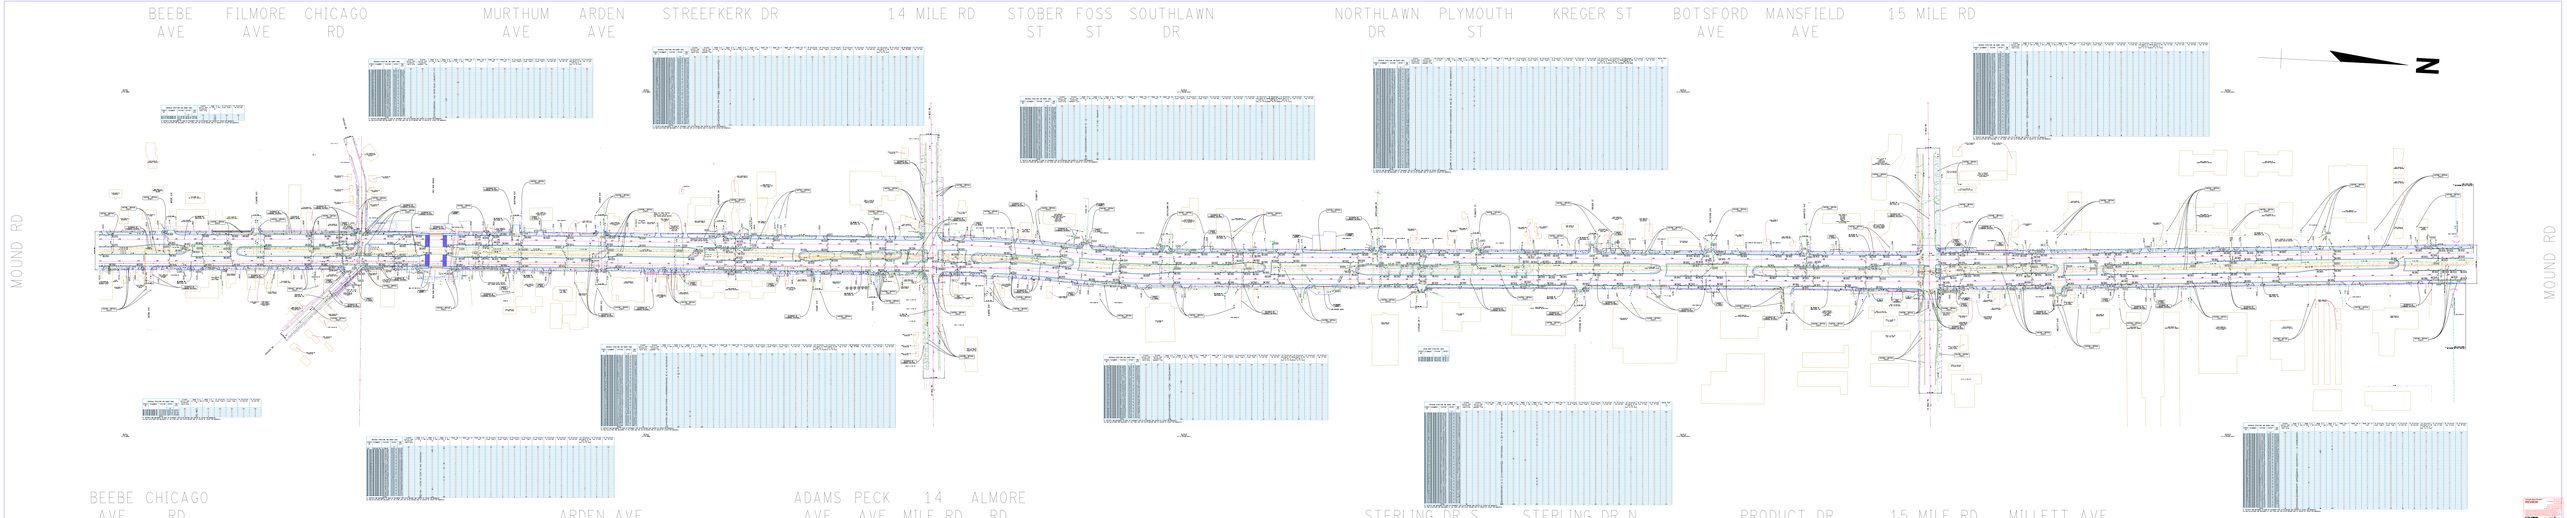
BEEBE AVE
FILMORE AVE
CHICAGO RD
MURTHUM AVE
ARDEN AVE
STREEFKERK DR
14 MILE RD
STOBER ST
FOSS ST
SOUTHLAWN DR
NORTHLAWN DR
PLYMOUTH ST
KREGER ST
BOTSFORD AVE
MANSFIELD AVE
15 MILE RD
MOUND RD
MOUND RD
BEEBE AVE
CHICAGO RD
ARDEN AVE
ADAMS AVE
PECK AVE
14 MILE RD
ALMORE RD
STERLING DR S
STERLING DR N
PRODUCT DR
15 MILE RD
MILLETT AVE
N

BEEBE AVE
FILMORE AVE
CHICAGO RD
MURTHUM AVE
ARDEN AVE
STREEFKERK DR
14 MILE RD
STOBER ST
FOSS ST
SOUTHLAWN DR
NORTHLAWN DR
PLYMOUTH ST
KREGER ST
BOTSFORD AVE
MANSFIELD AVE
15 MILE RD

N

MOUND RD

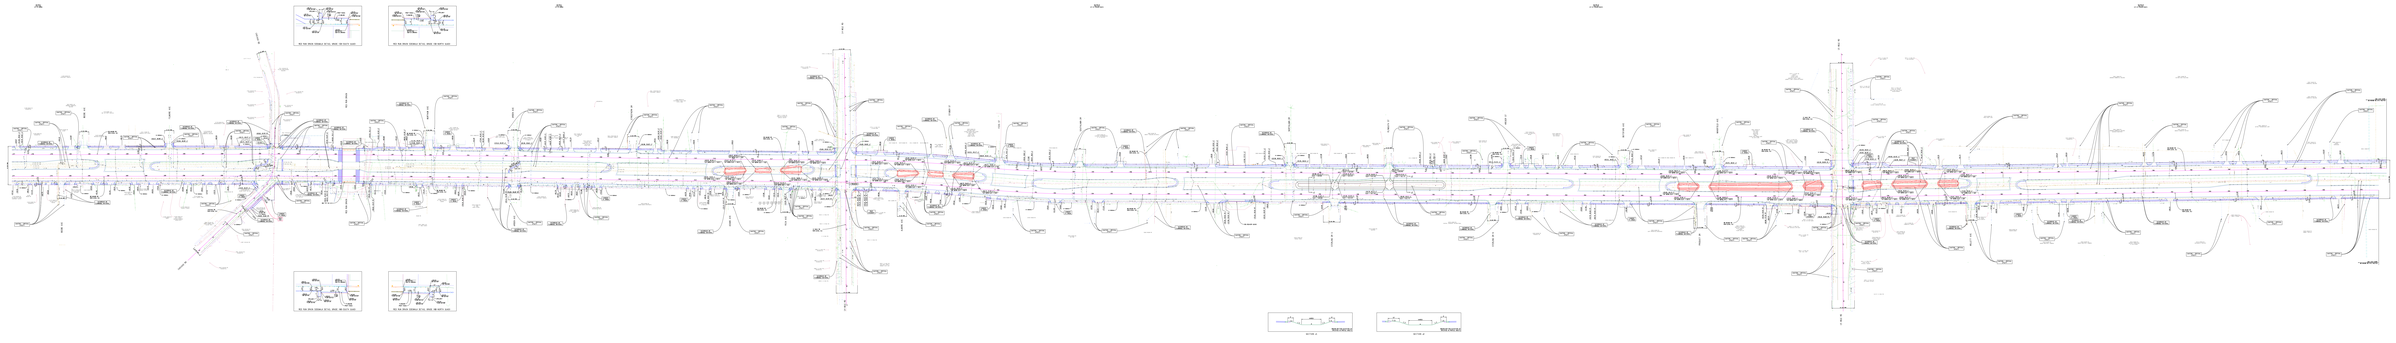

MOUND RD

BEEBE AVE
CHICAGO RD
ARDEN AVE
ADAMS AVE
PECK AVE
14 MILE RD
ALMORE RD
STERLING DR S
STERLING DR N
PRODUCT DR
15 MILE RD
MILLETT AVE

AECOM