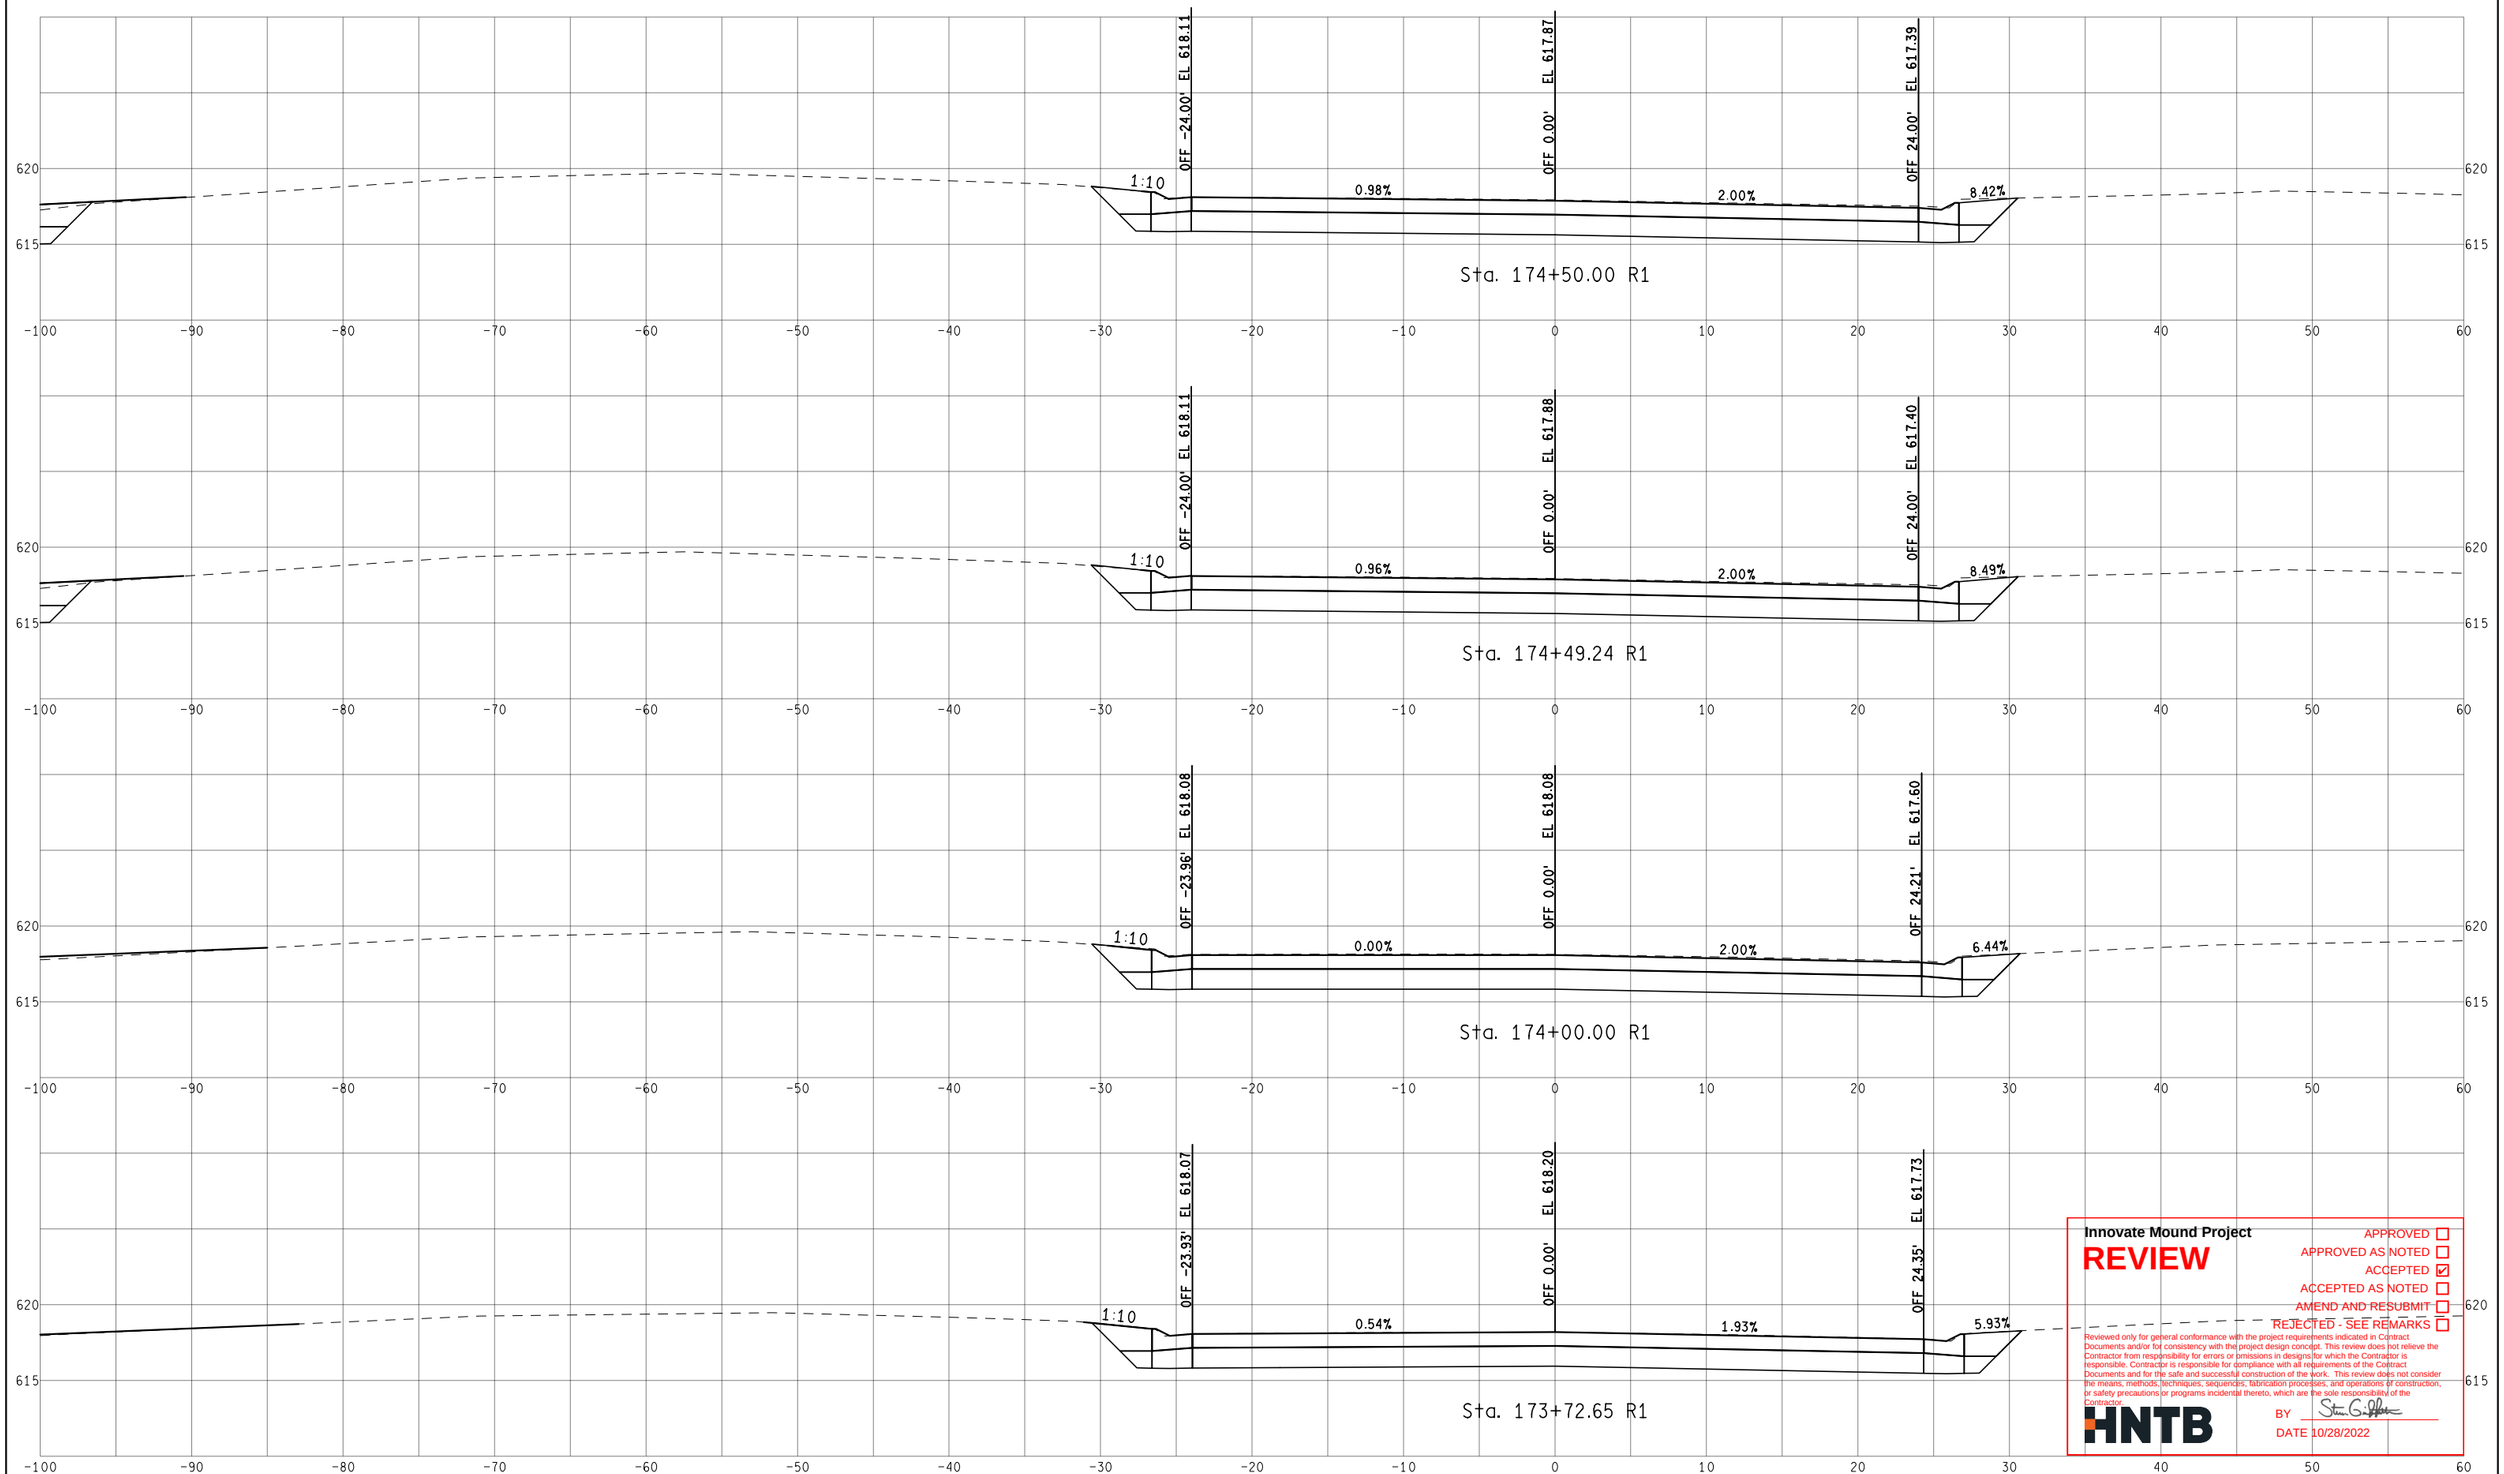

Innovate Mound Project

REVIEW

APPROVED ☐
APPROVED AS NOTED ☐
ACCEPTED ☑
ACCEPTED AS NOTED ☐
AMEND AND RESUBMIT ☐
REJECTED - SEE REMARKS ☐

Reviewed only for general conformance with the project requirements indicated in Contract Documents and/or for consistency with the project design concept. This review does not relieve the Contractor from responsibility for errors or omissions in designs for which the Contractor is responsible. Contractor is responsible for compliance with all requirements of the Contract Documents and for the safe and successful construction of the work. This review does not consider the means, methods, techniques, sequences, fabrication processes, and operations of construction, or safety precautions or programs incidental thereto, which are the sole responsibility of the Contractor.

HNTB

BY Steven G. Griffin

DATE 10/28/2022

FINAL ROW PLAN REVISIONS (SUBMITTAL DATE:)							
NO.	DATE	AUTH	DESCRIPTION	NO.	DATE	AUTH	DESCRIPTION

Department of Roads

VERT. (FT) 0 10

HORZ. (FT) 0 10

FILE:

DATE: 10/12/22

DESIGN UNIT: XXX

TSC: MACOMB

CS: INFR50000

JN: 207178A

STA. 173+72.65 R1 TO STA. 174+50.00 R1

NB MOUND RD

DRAWING

SHEET

SECT

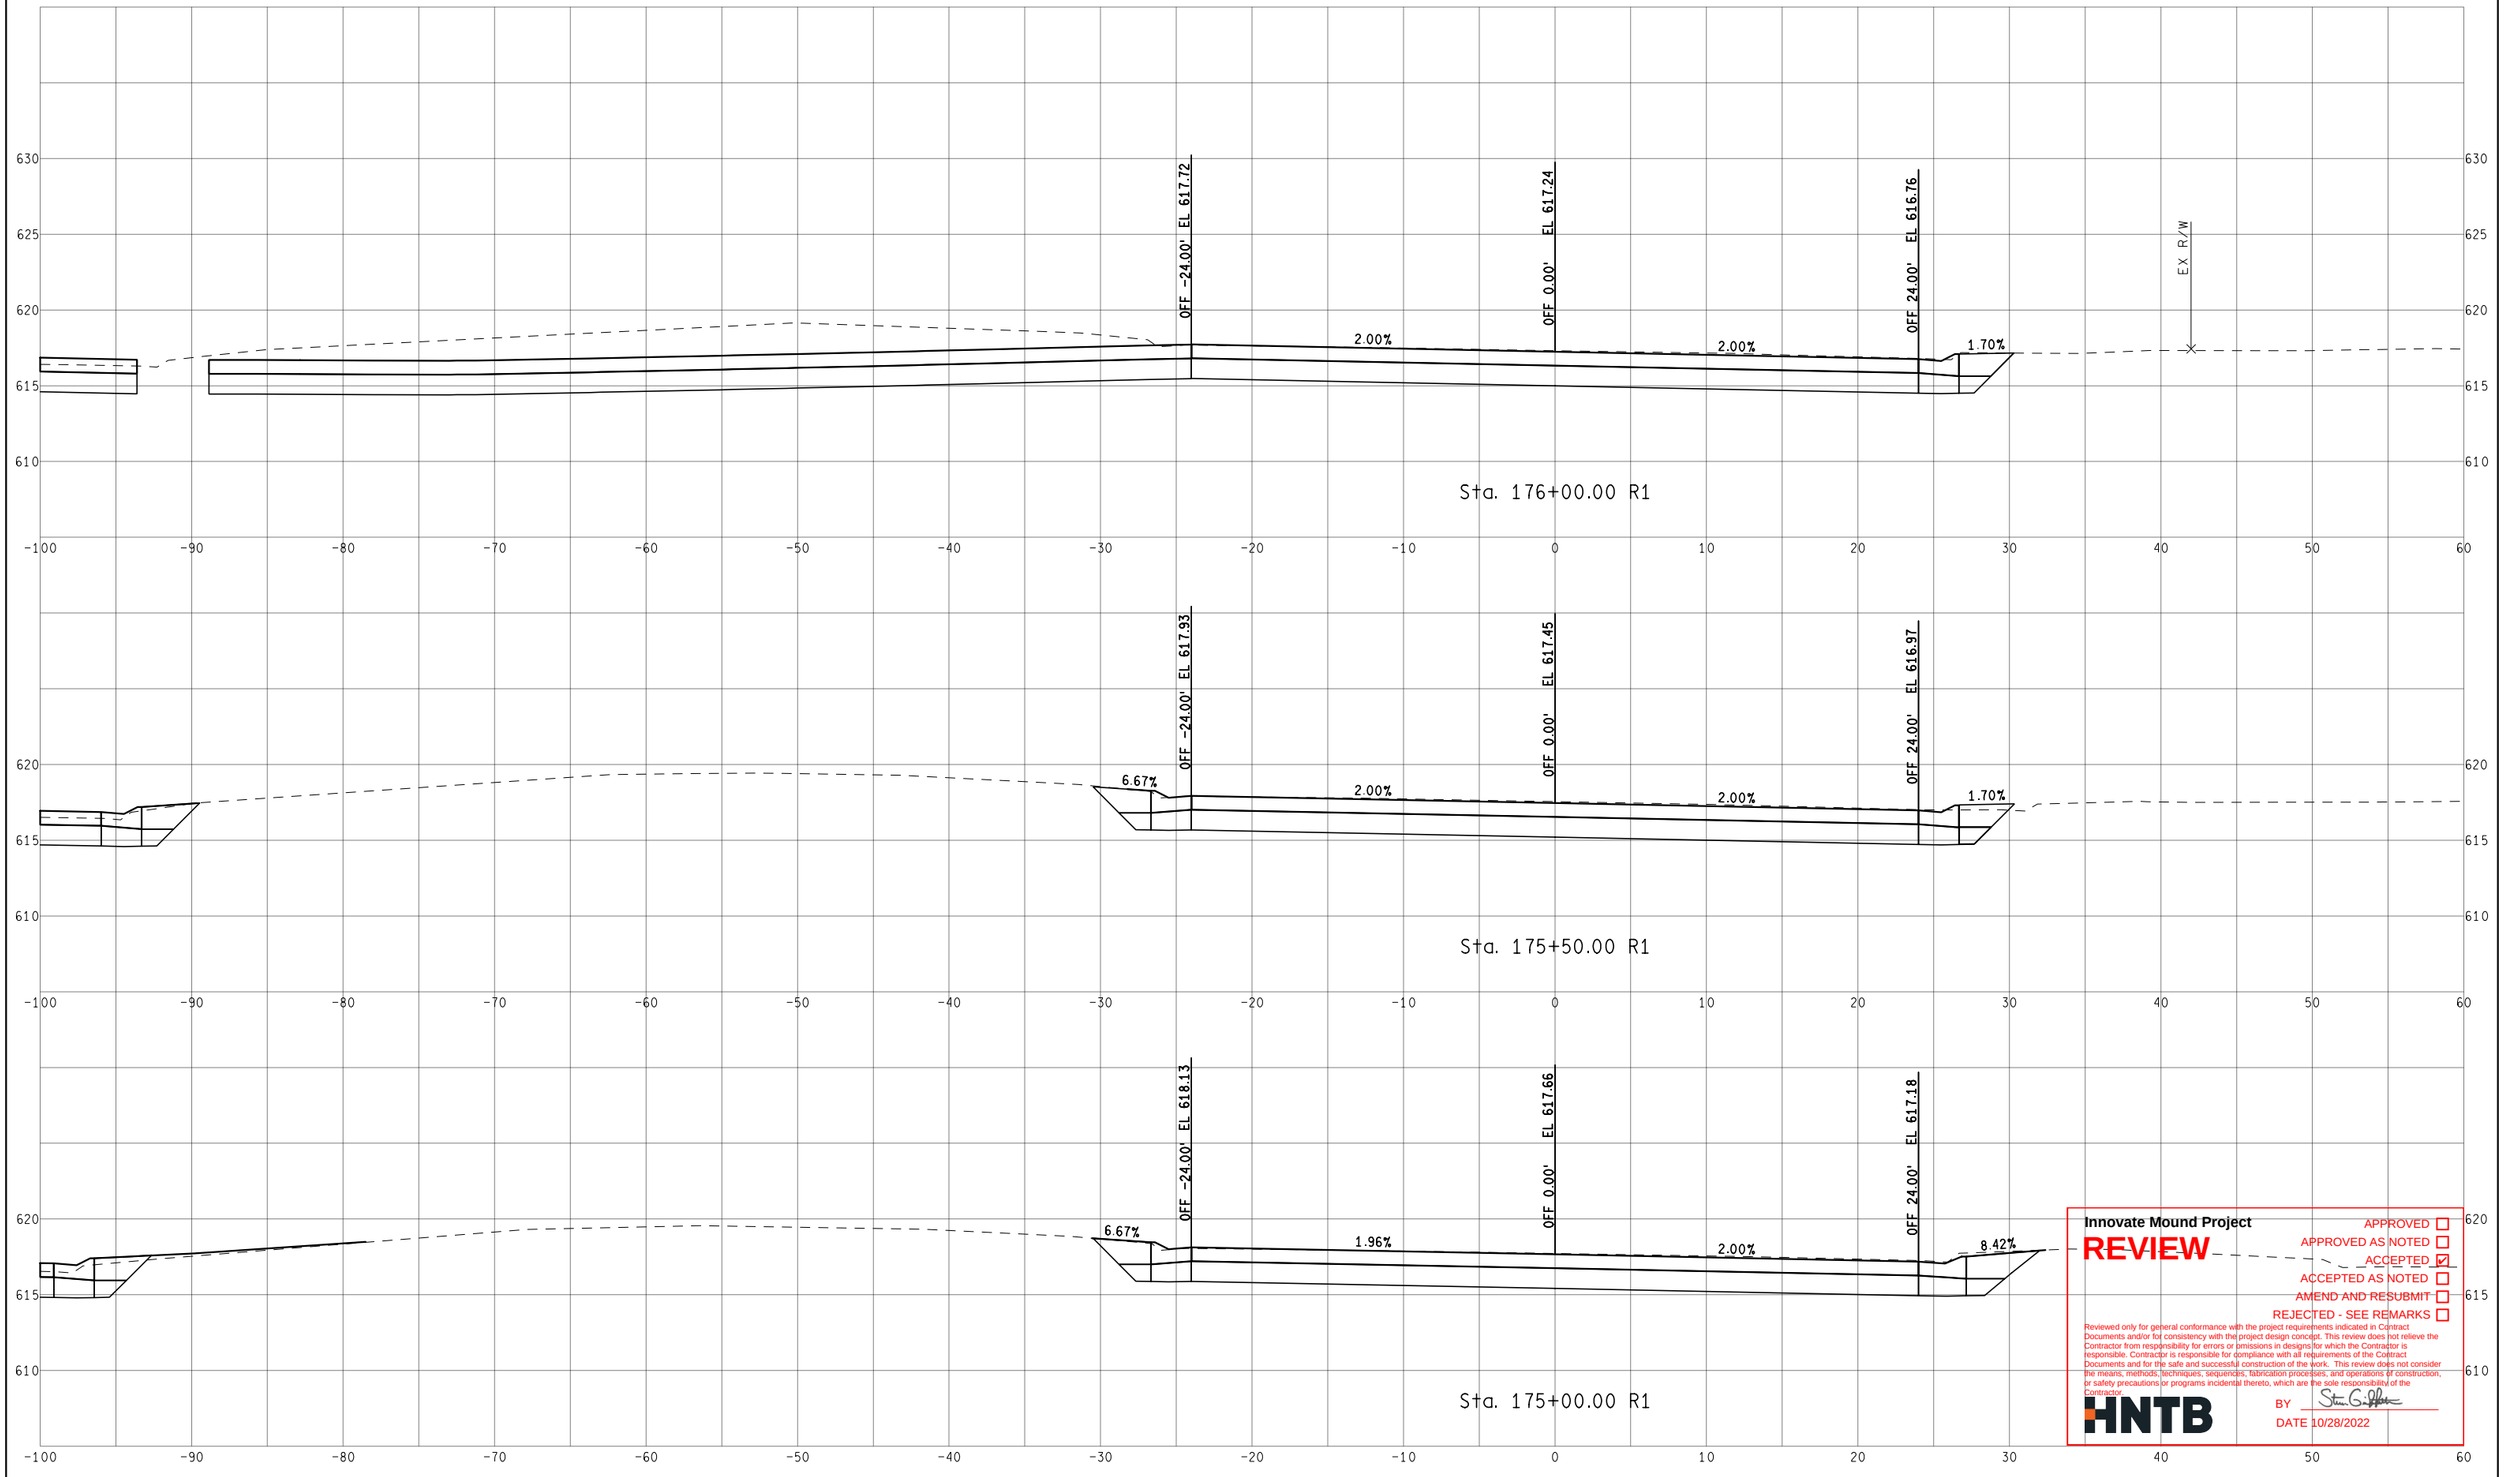

Innovate Mound Project

REVIEW

APPROVED ☐
APPROVED AS NOTED ☐
ACCEPTED ☑
ACCEPTED AS NOTED ☐
AMEND AND RESUBMIT ☐
REJECTED - SEE REMARKS ☐

Reviewed only for general conformance with the project requirements indicated in Contract Documents and/or for consistency with the project design concept. This review does not relieve the Contractor from responsibility for errors or omissions in designs for which the Contractor is responsible. Contractor is responsible for compliance with all requirements of the Contract Documents and for the safe and successful construction of the work. This review does not consider the means, methods, techniques, sequences, fabrication processes, and operations of construction, or safety precautions or programs incidental thereto, which are the sole responsibility of the Contractor.

BY

DATE 10/28/2022

HNTB

FINAL ROW PLAN REVISIONS (SUBMITTAL DATE:)							
NO.	DATE	AUTH	DESCRIPTION	NO.	DATE	AUTH	DESCRIPTION

Department of Roads

VERT. (FT) 0 10

HORZ. (FT) 0 10

FILE:

DATE: 10/12/22

DESIGN UNIT: XXX

TSC: MACOMB

CS: INFR50000

JN: 207178A

STA. 175+00.00 R1 TO STA. 176+00.00 R1

NB MOUND RD

DRAWING

SHEET

SECT

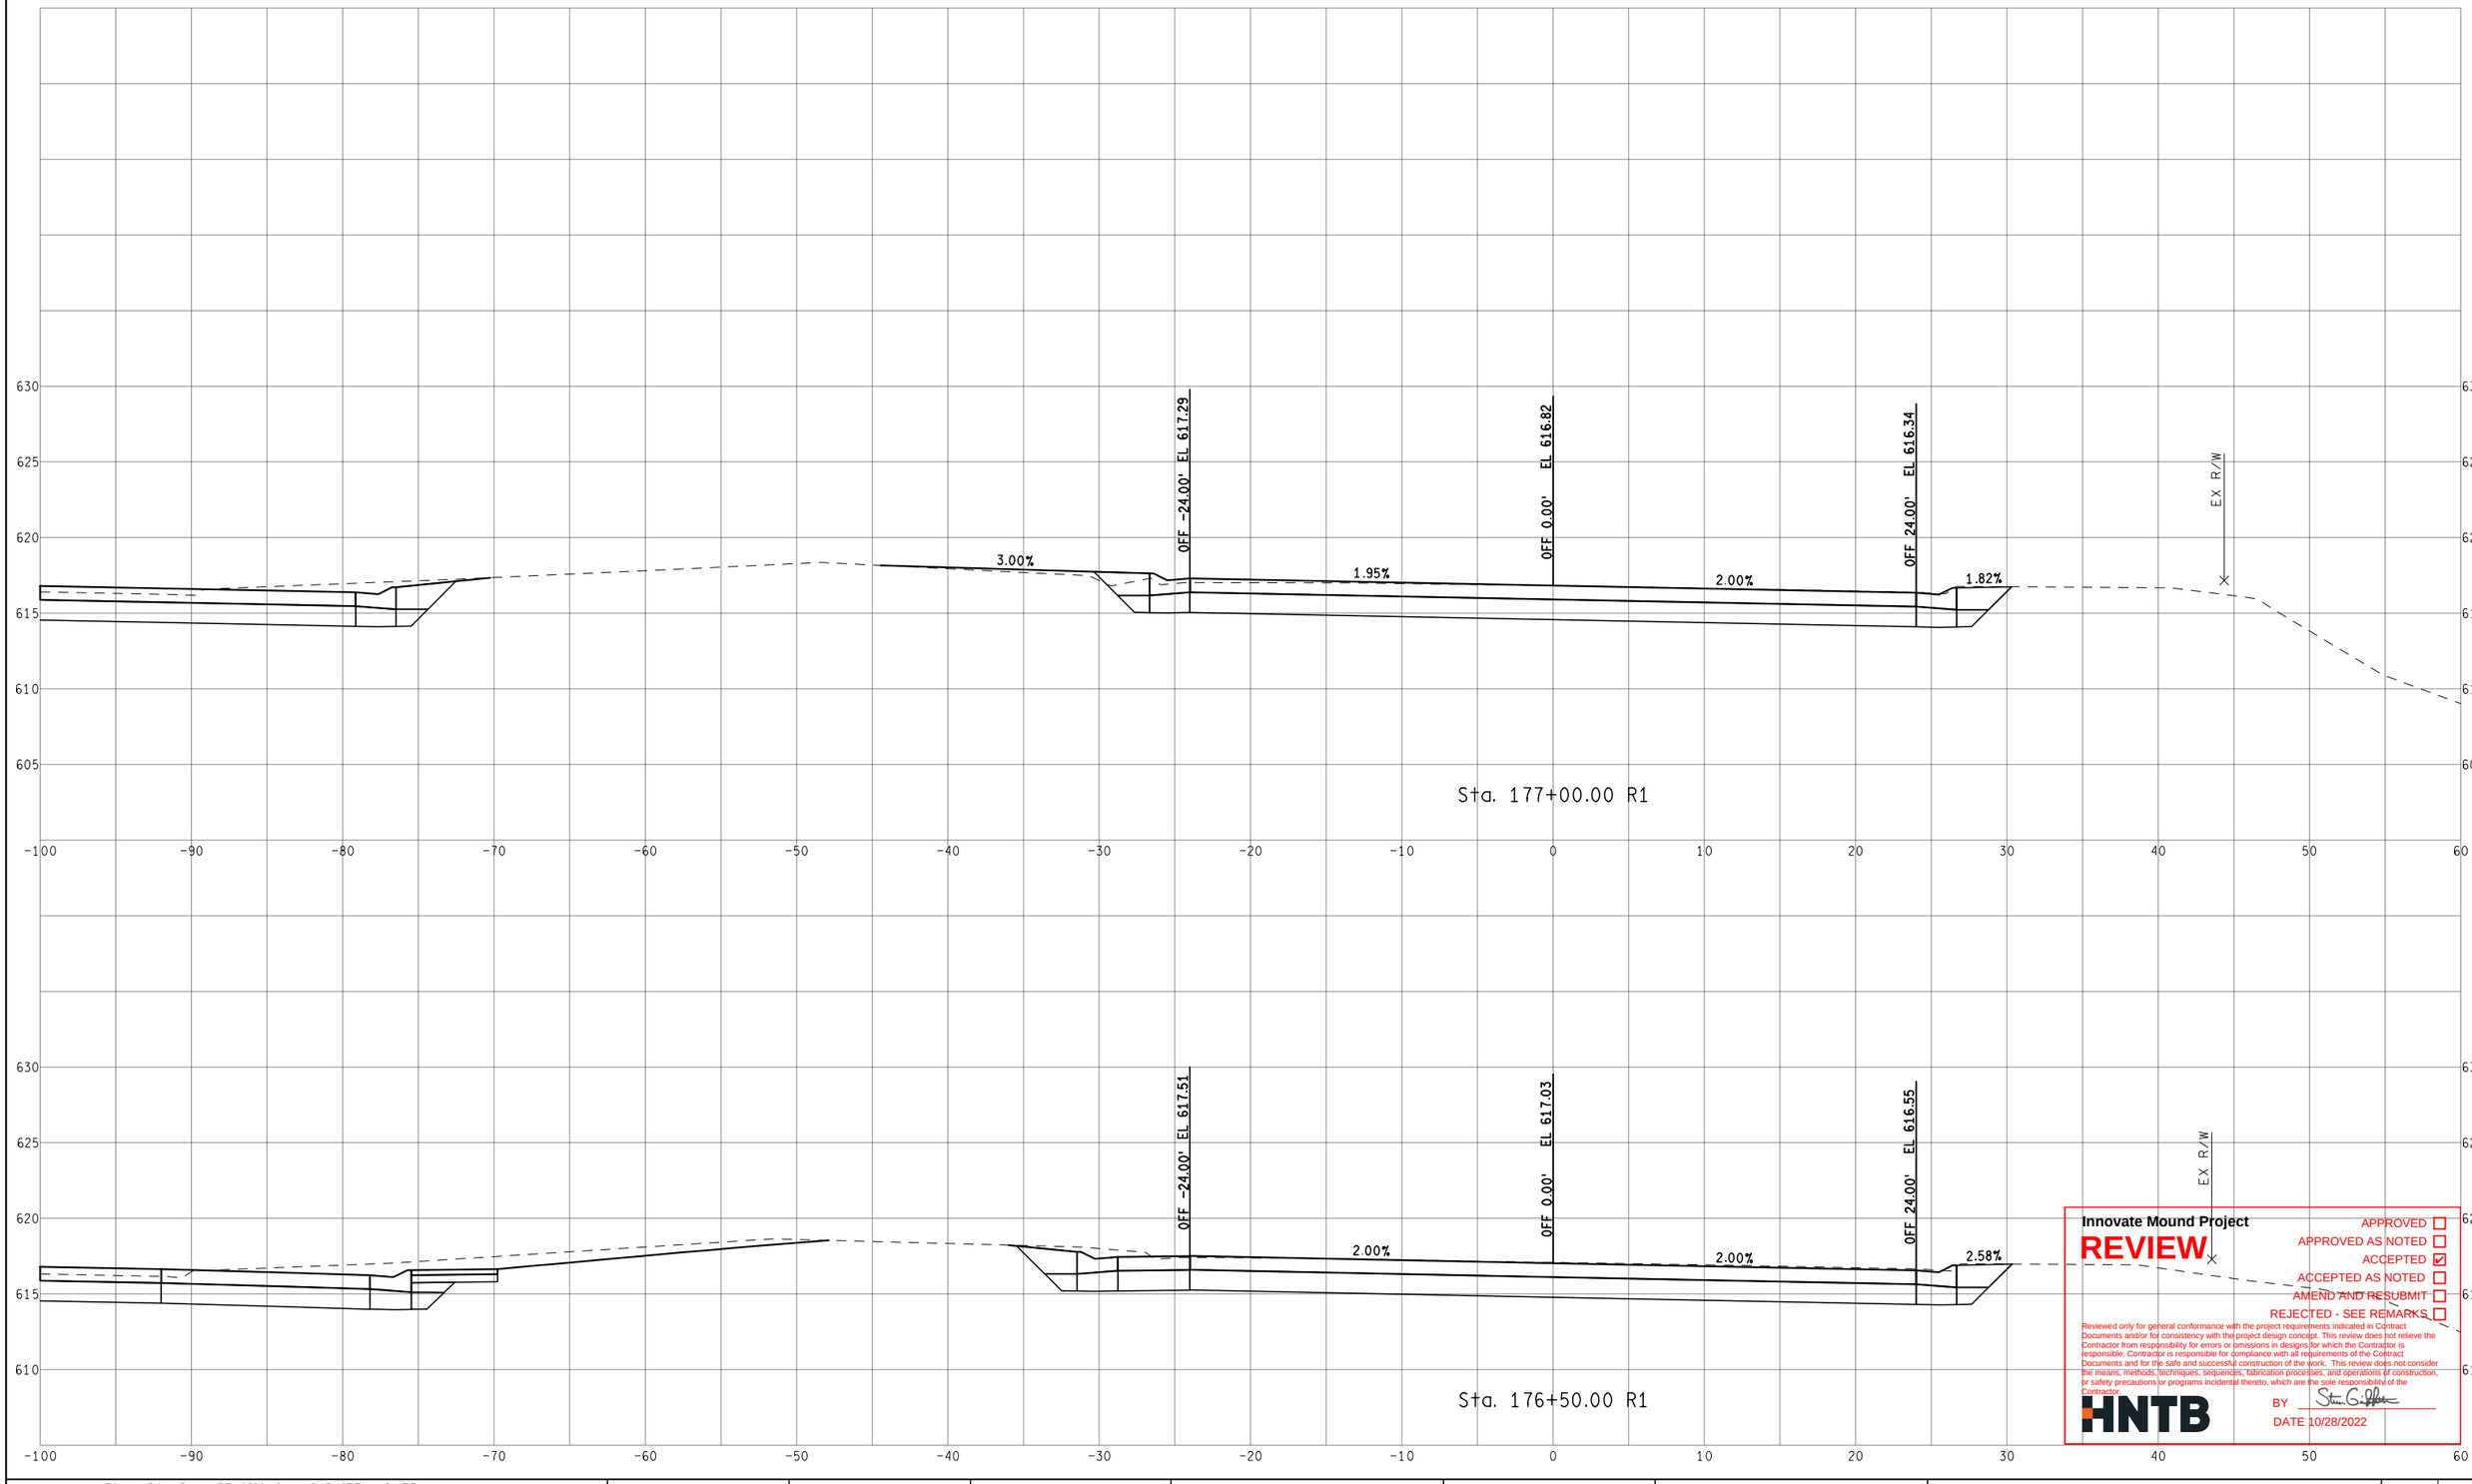

Innovate Mound Project

REVIEW

APPROVED ☐
APPROVED AS NOTED ☐
ACCEPTED ☑
ACCEPTED AS NOTED ☐
AMEND AND RESUBMIT ☐
REJECTED - SEE REMARKS ☐

Reviewed only for general conformance with the project requirements indicated in Contract Documents and/or for consistency with the project design concept. This review does not relieve the Contractor from responsibility for errors or omissions in designs for which the Contractor is responsible. Contractor is responsible for compliance with all requirements of the Contract Documents and for the safe and successful construction of the work. This review does not consider the means, methods, techniques, sequences, fabrication processes, and operations of construction, or safety precautions or programs incidental thereto, which are the sole responsibility of the Contractor.

HNTB

BY Steven G. Peltier

DATE 10/28/2022

FINAL ROW PLAN REVISIONS (SUBMITTAL DATE:)							
NO.	DATE	AUTH	DESCRIPTION	NO.	DATE	AUTH	DESCRIPTION

Macomb County Michigan — Department of Roads

VERT. (FT) 0 10
HORZ. (FT) 0 10

FILE:

DATE: 10/12/22
DESIGN UNIT: XXX
TSC: MACOMB

CS: INFR50000
JN: 207178A

STA. 176+50.00 R1 TO STA. 177+00.00 R1
NB MOUND RD

DRAWING
SHEET
SECT

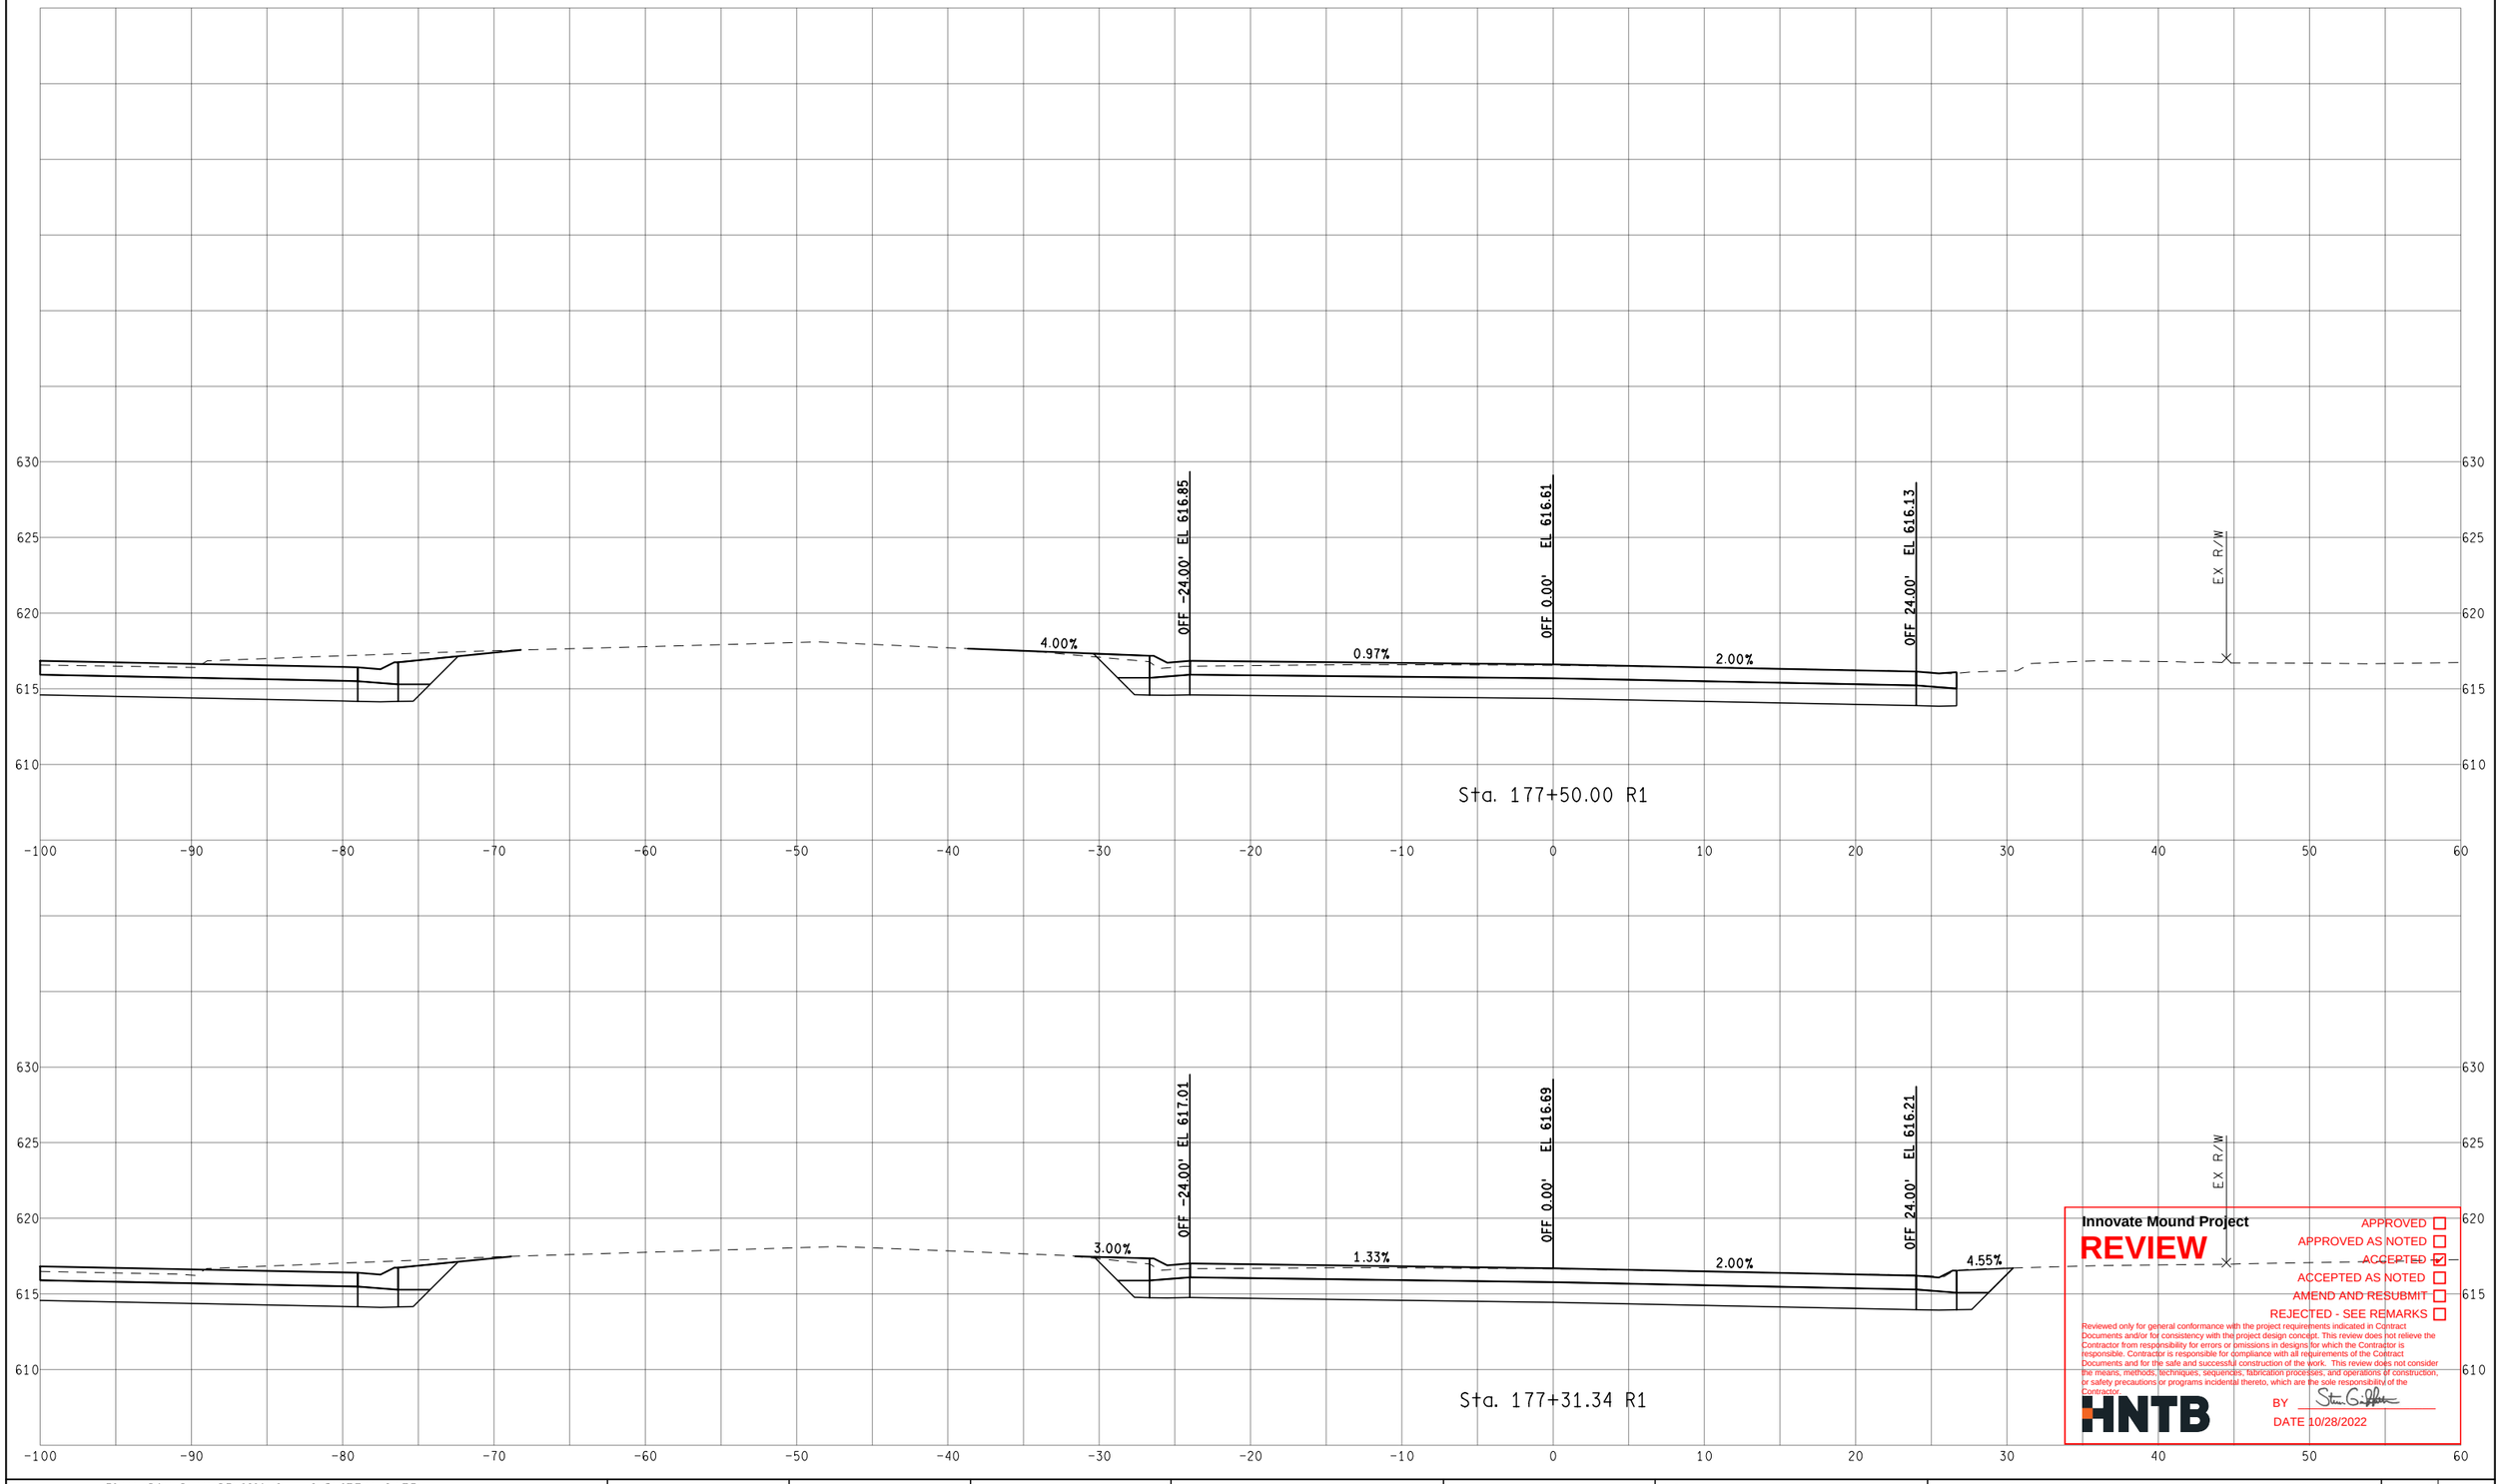

Innovate Mound Project

REVIEW

APPROVED ☐
APPROVED AS NOTED ☐
ACCEPTED ☑
ACCEPTED AS NOTED ☐
AMEND AND RESUBMIT ☐
REJECTED - SEE REMARKS ☐

Reviewed only for general conformance with the project requirements indicated in Contract Documents and/or for consistency with the project design concept. This review does not relieve the Contractor from responsibility for errors or omissions in designs for which the Contractor is responsible. Contractor is responsible for compliance with all requirements of the Contract Documents and for the safe and successful construction of the work. This review does not consider the means, methods, techniques, sequences, fabrication processes, and operations of construction, or safety precautions or programs incidental thereto, which are the sole responsibility of the Contractor.

HNTB

BY

DATE 10/28/2022

FINAL ROW PLAN REVISIONS (SUBMITTAL DATE:)							
NO.	DATE	AUTH	DESCRIPTION	NO.	DATE	AUTH	DESCRIPTION

Department of Roads

VERT. (FT) 0 10

HORZ. (FT) 0 10

FILE:

DATE: 10/12/22

DESIGN UNIT: XXX

TSC: MACOMB

CS: INFR50000

JN: 207178A

STA. 177+31.34 R1 TO STA. 177+50.00 R1

NB MOUND RD

DRAWING

SHEET

SECT

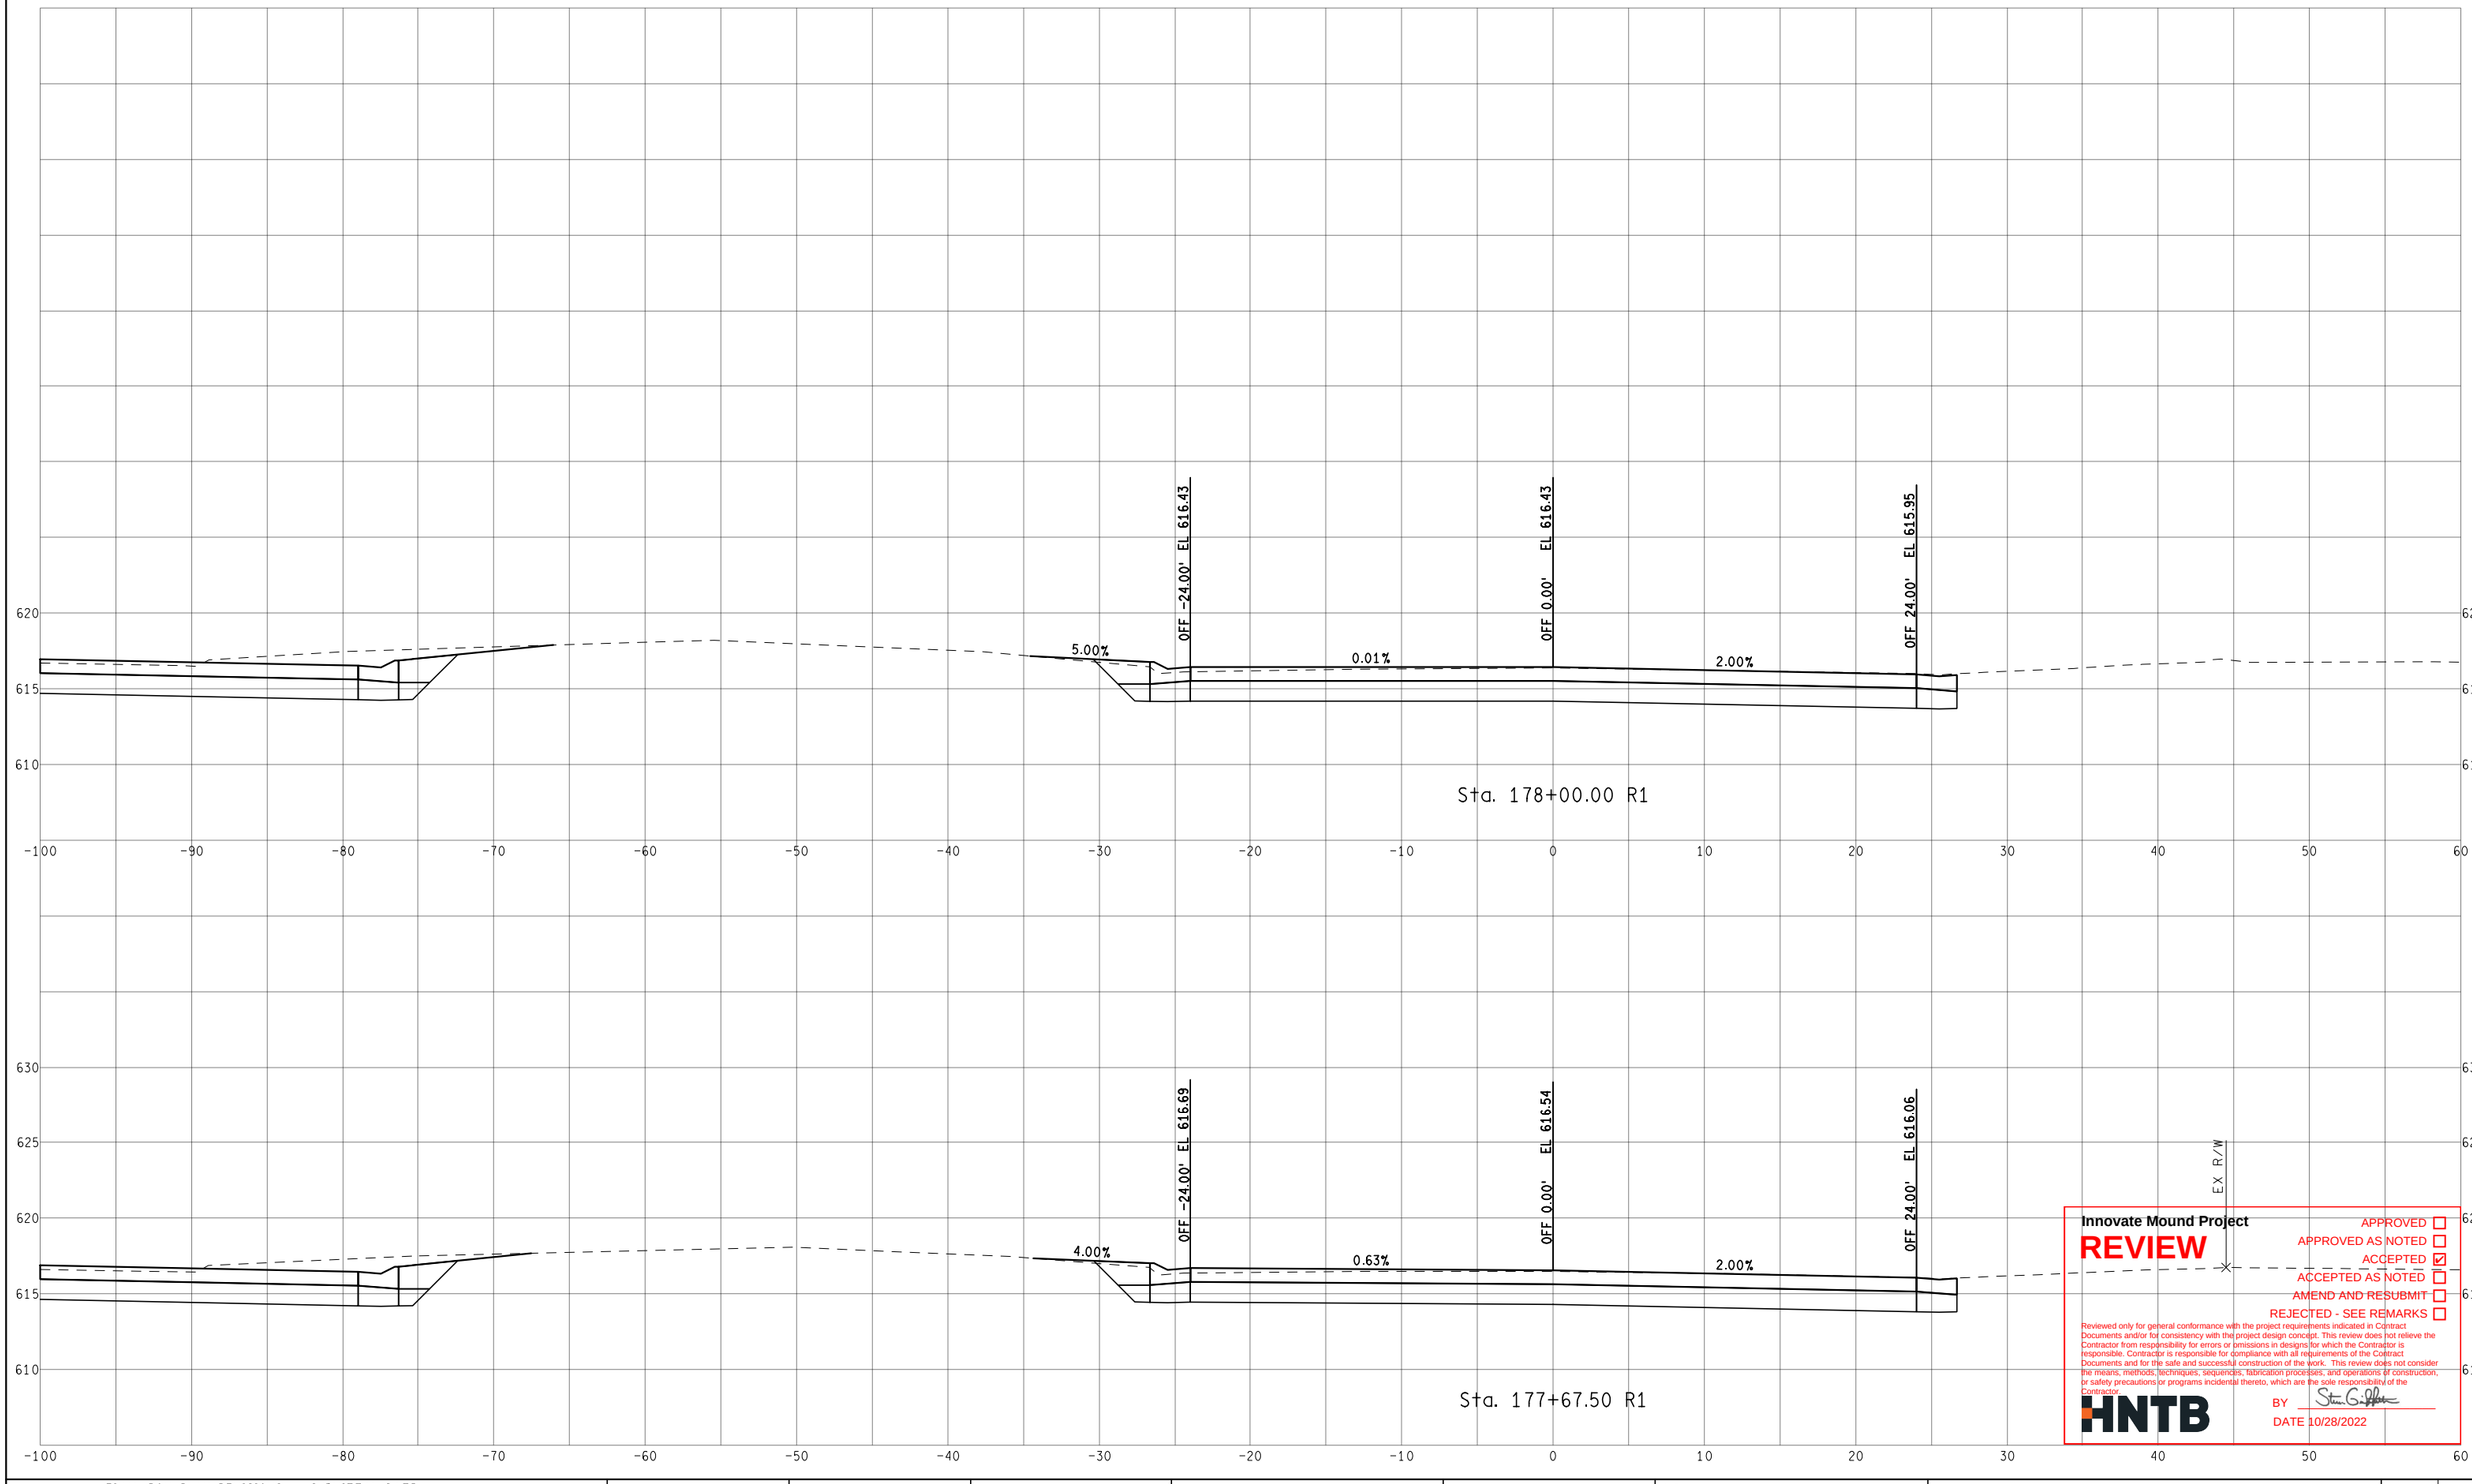

Innovate Mound Project

REVIEW

APPROVED ☐
APPROVED AS NOTED ☐
ACCEPTED ☑
ACCEPTED AS NOTED ☐
AMEND AND RESUBMIT ☐
REJECTED - SEE REMARKS ☐

Reviewed only for general conformance with the project requirements indicated in Contract Documents and/or for consistency with the project design concept. This review does not relieve the Contractor from responsibility for errors or omissions in designs for which the Contractor is responsible. Contractor is responsible for compliance with all requirements of the Contract Documents and for the safe and successful construction of the work. This review does not consider the means, methods, techniques, sequences, fabrication processes, and operations of construction, or safety precautions or programs incidental thereto, which are the sole responsibility of the Contractor.

HNTB

BY [signature]

DATE 10/28/2022

FINAL ROW PLAN REVISIONS (SUBMITTAL DATE:)							
NO.	DATE	AUTH	DESCRIPTION	NO.	DATE	AUTH	DESCRIPTION

Department of Roads

VERT. (FT) 0 10
HORZ. (FT) 0 10

FILE:

DATE: 10/12/22
DESIGN UNIT: XXX
TSC: MACOMB

CS: INFR50000
JN: 207178A

STA. 177+67.50 R1 TO STA. 178+00.00 R1
NB MOUND RD

DRAWING
SHEET
SECT

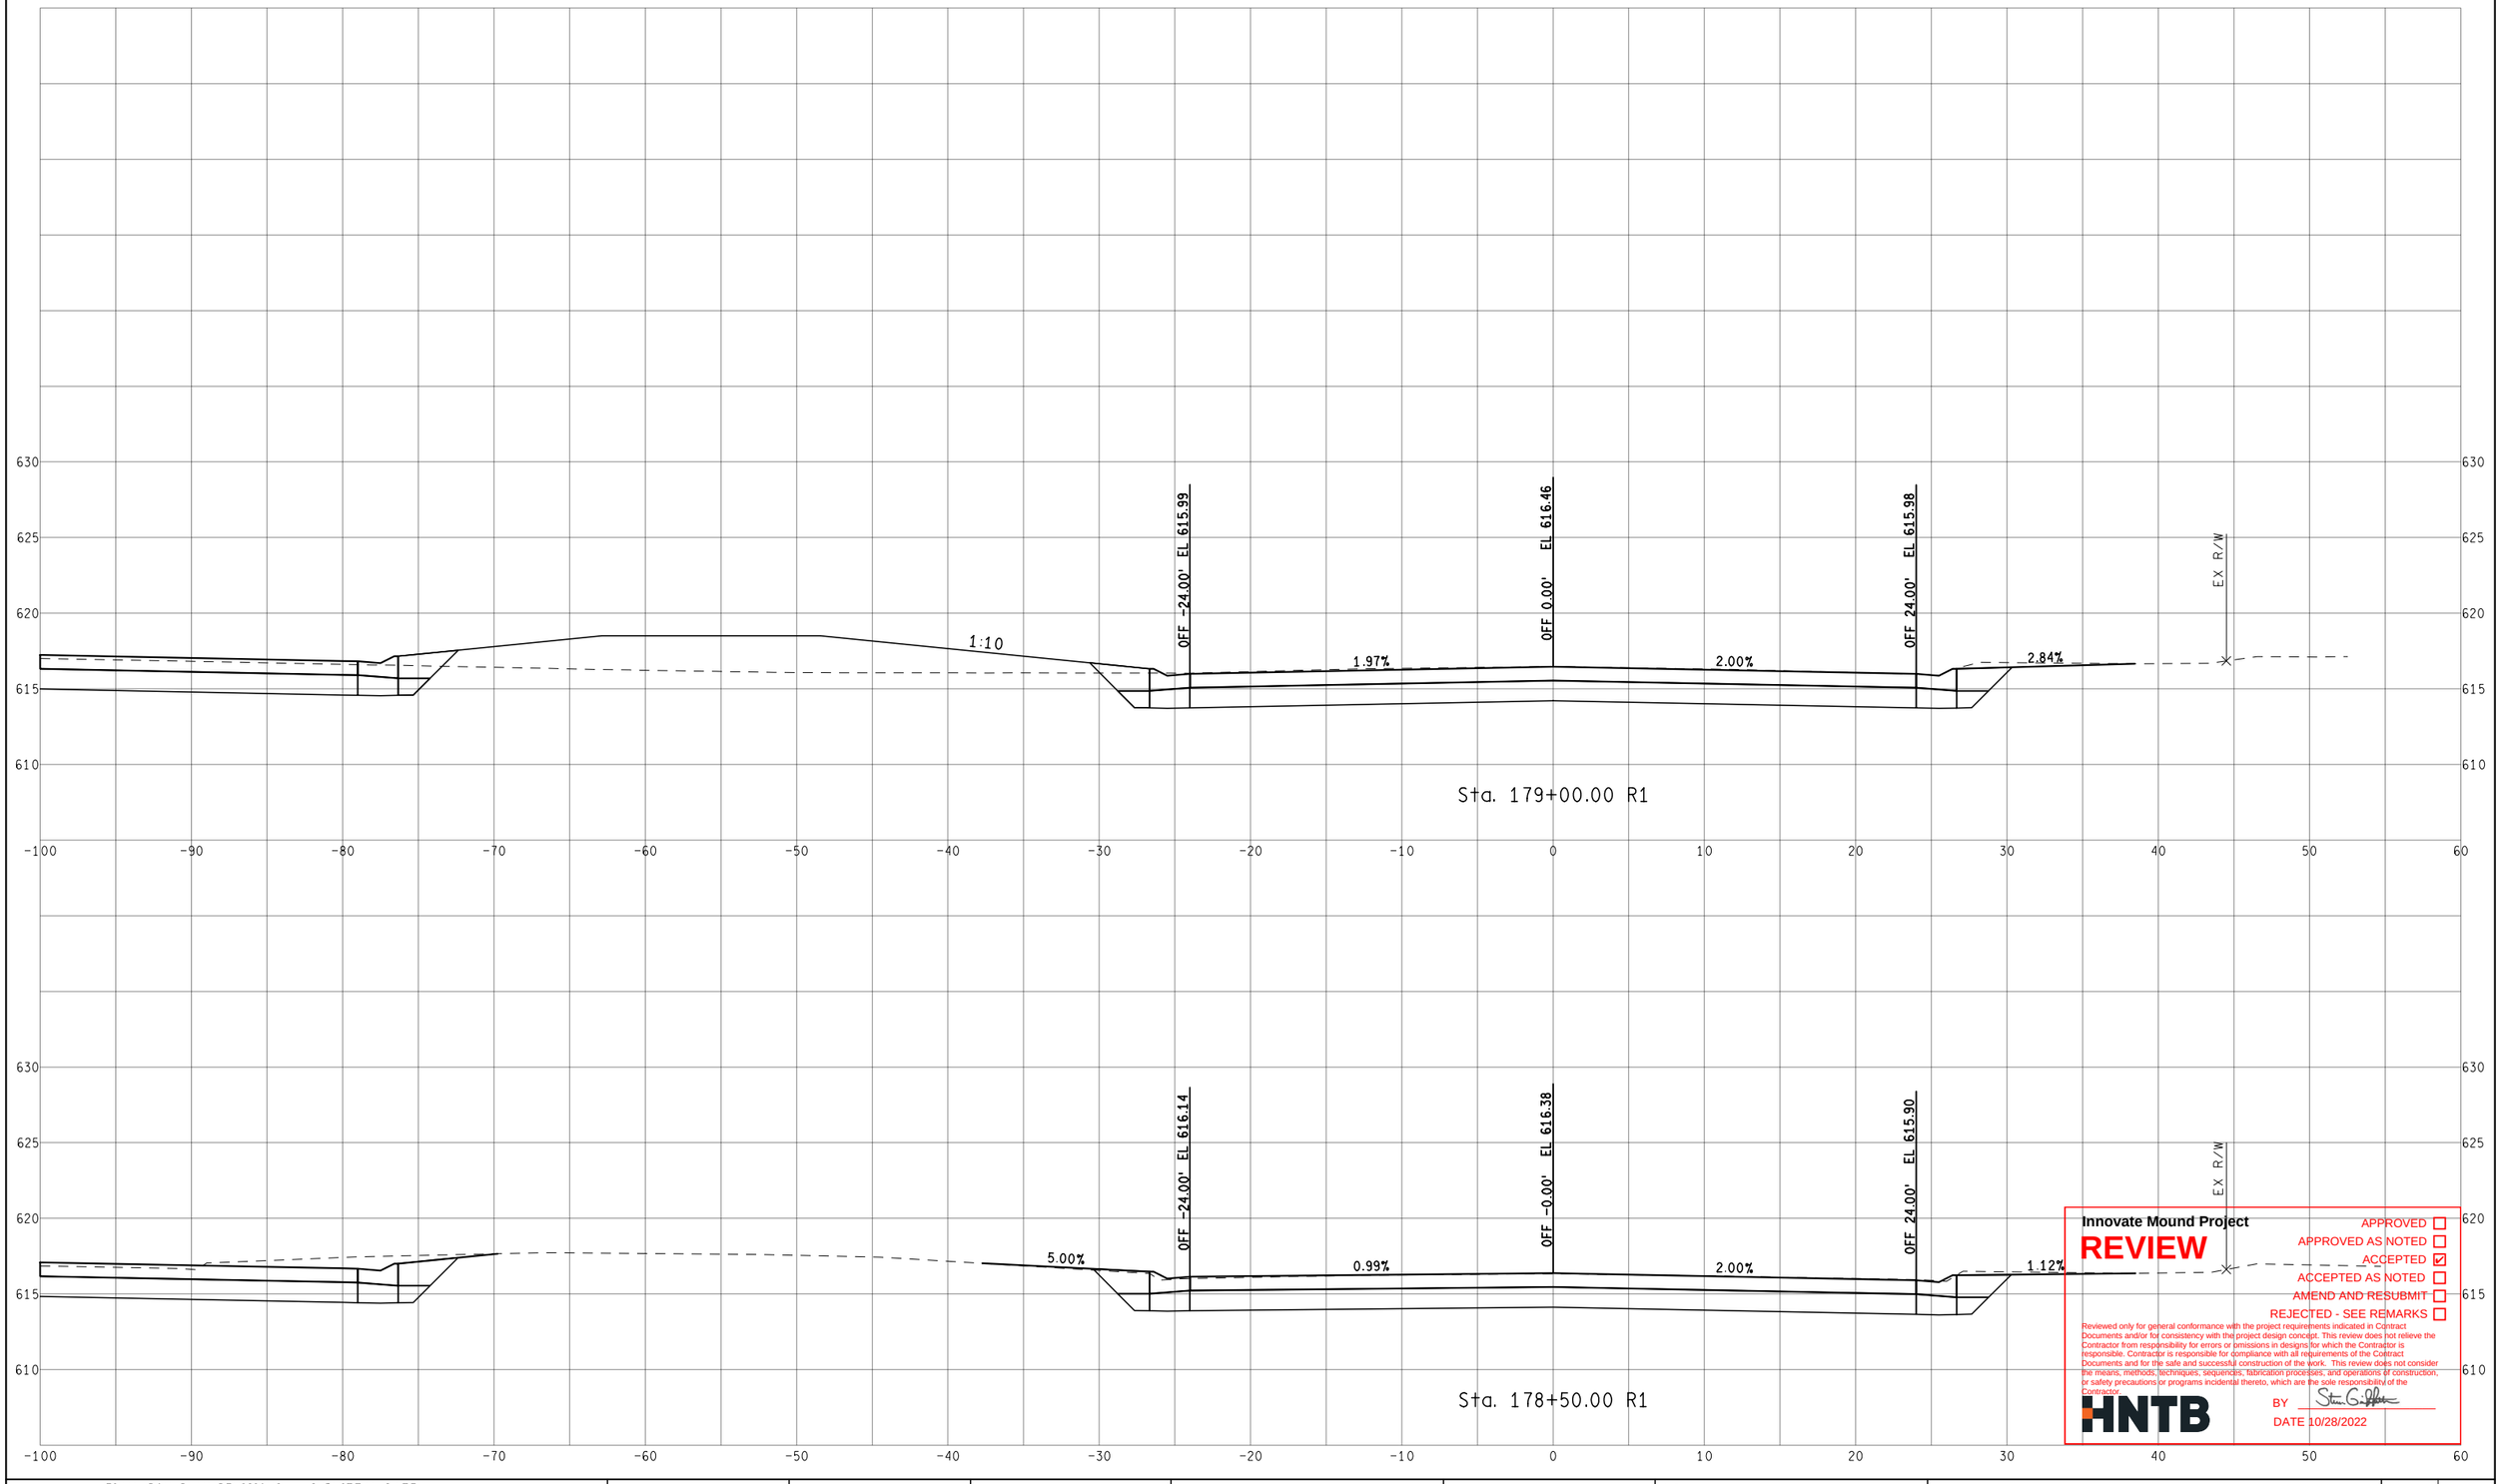

Innovate Mound Project

REVIEW

APPROVED ☐
APPROVED AS NOTED ☐
ACCEPTED ☑
ACCEPTED AS NOTED ☐
AMEND AND RESUBMIT ☐
REJECTED - SEE REMARKS ☐

Reviewed only for general conformance with the project requirements indicated in Contract Documents and/or for consistency with the project design concept. This review does not relieve the Contractor from responsibility for errors or omissions in designs for which the Contractor is responsible. Contractor is responsible for compliance with all requirements of the Contract Documents and for the safe and successful construction of the work. This review does not consider the means, methods, techniques, sequences, fabrication processes, and operations of construction, or safety precautions or programs incidental thereto, which are the sole responsibility of the Contractor.

HNTB

BY

DATE 10/28/2022

FINAL ROW PLAN REVISIONS (SUBMITTAL DATE:)							
NO.	DATE	AUTH	DESCRIPTION	NO.	DATE	AUTH	DESCRIPTION

Department of Roads

VERT. (FT) 0 10

HORZ. (FT) 0 10

FILE:

DATE: 10/12/22

DESIGN UNIT: XXX

TSC: MACOMB

CS: INFR50000

JN: 207178A

STA. 178+50.00 R1 TO STA. 179+00.00 R1

NB MOUND RD

DRAWING

SHEET

SECT

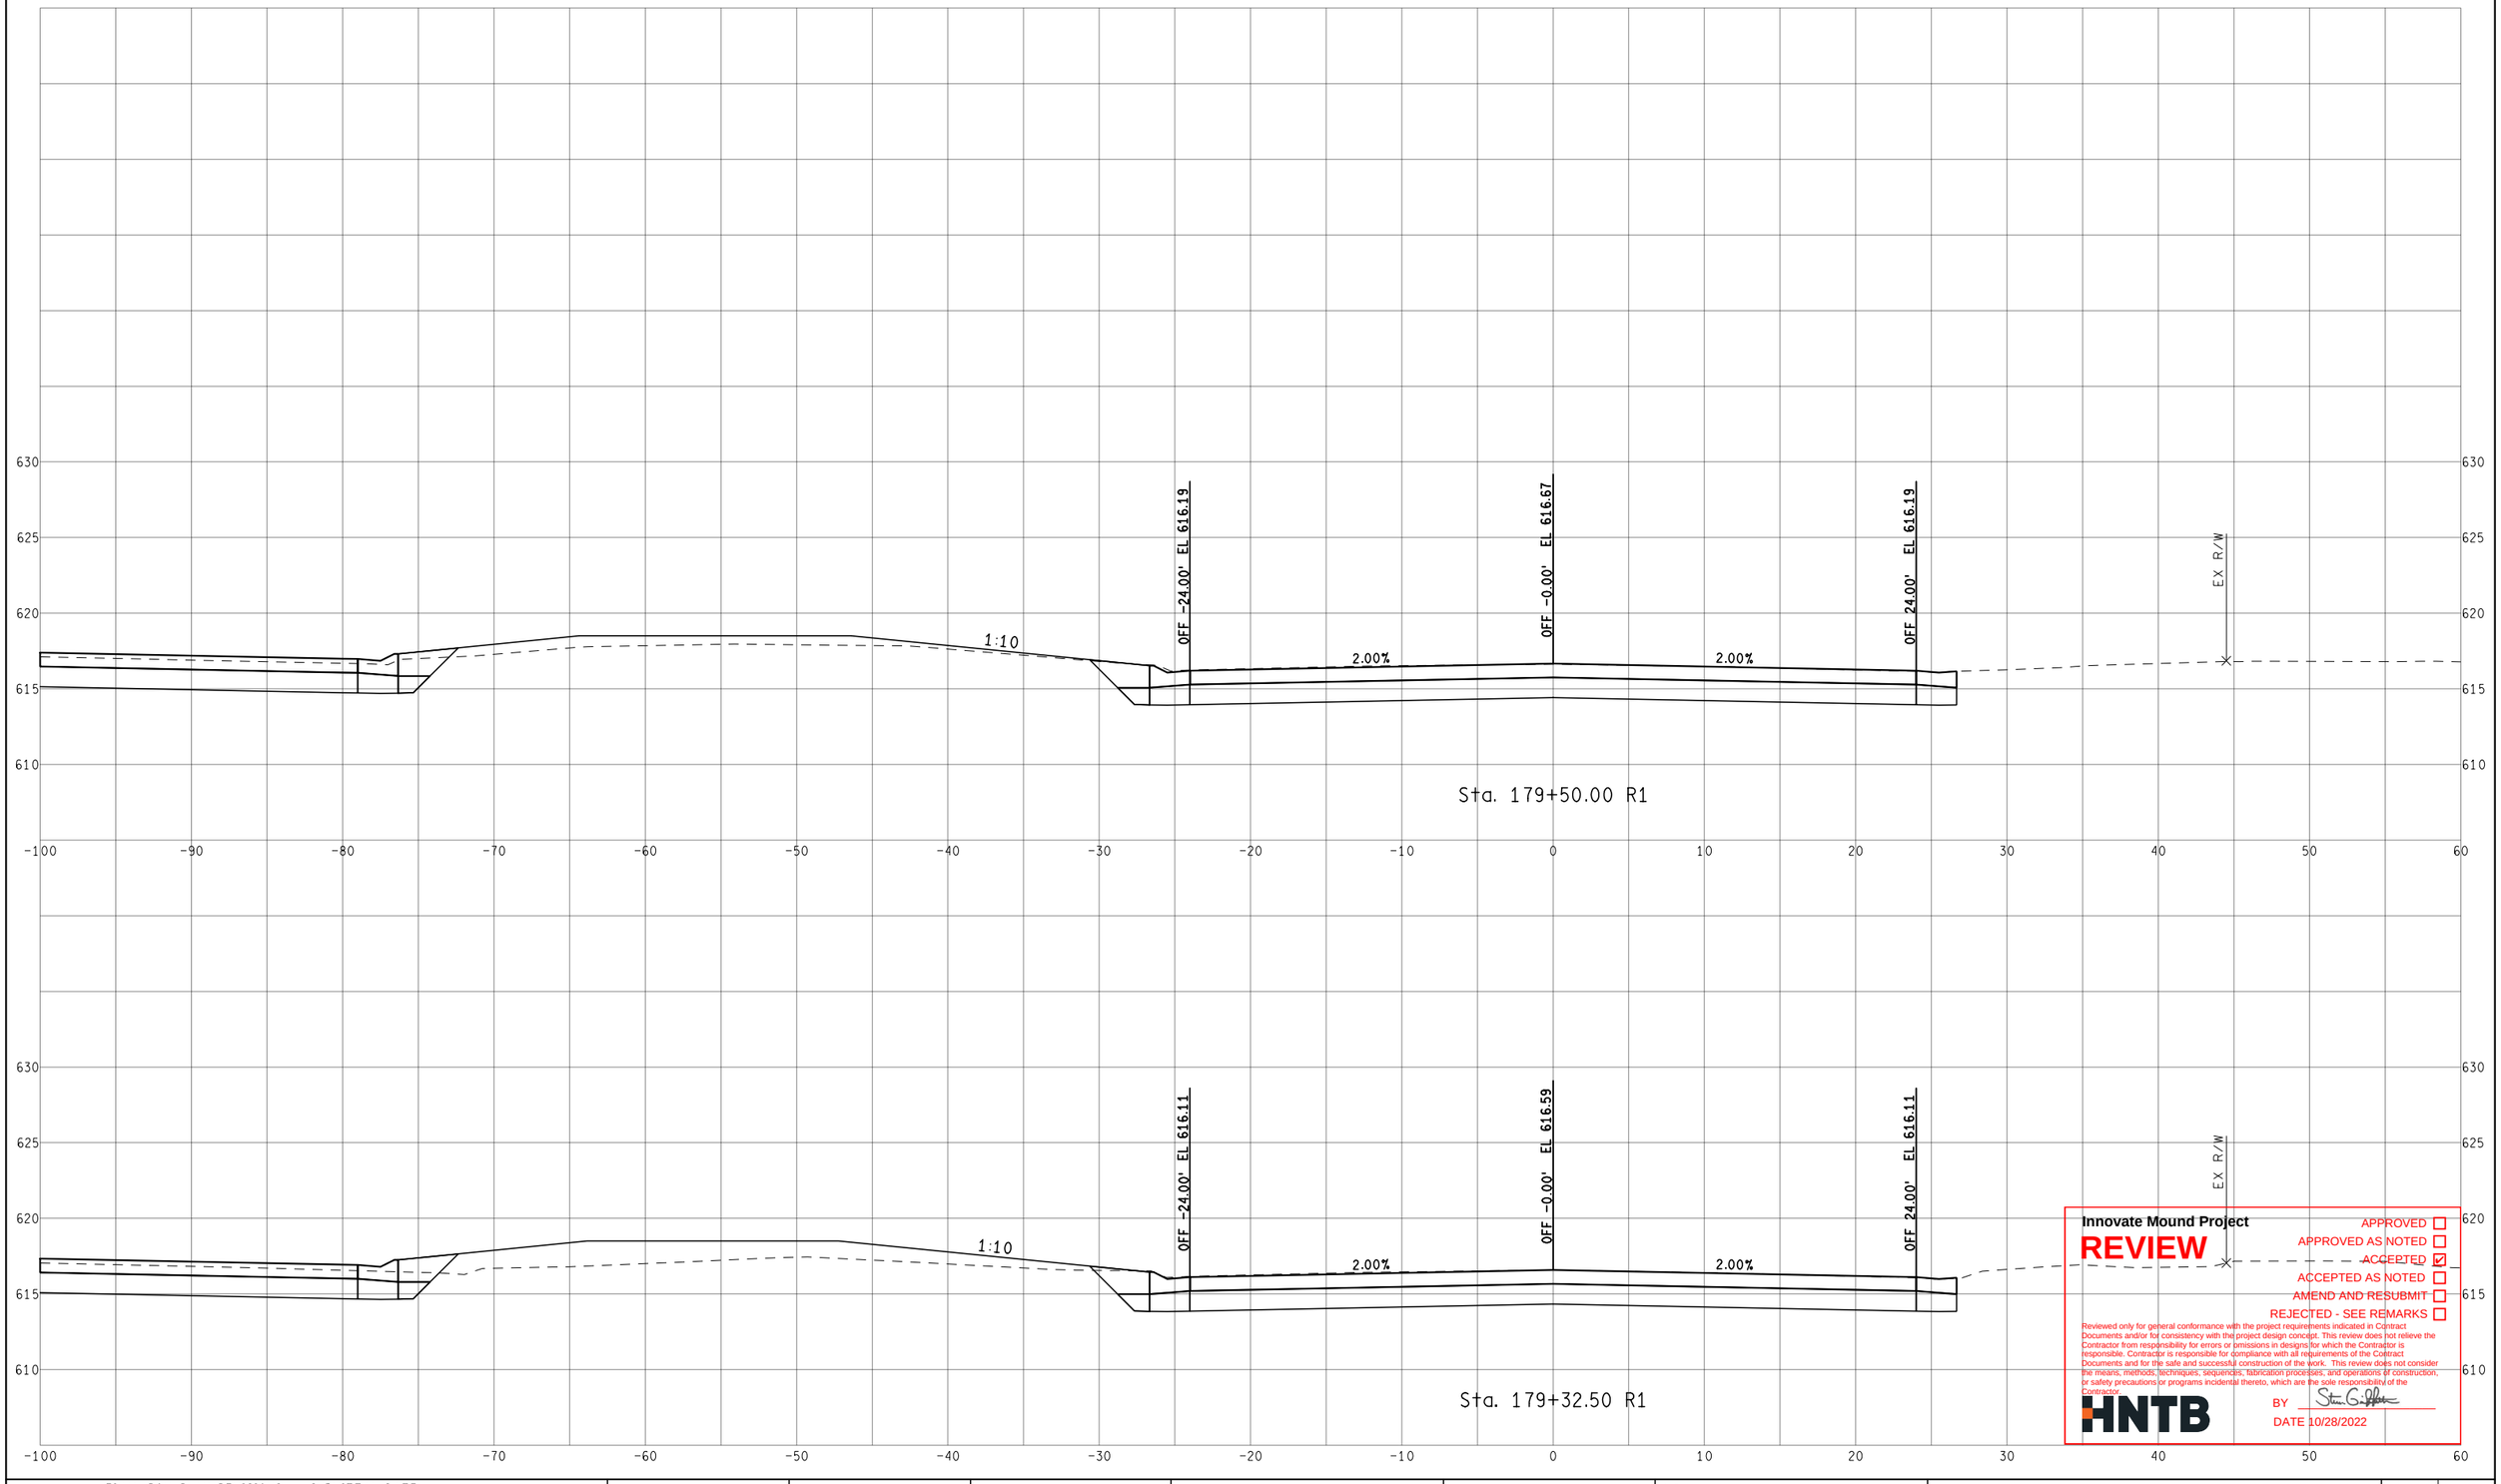

Innovate Mound Project

REVIEW

APPROVED ☐
APPROVED AS NOTED ☐
ACCEPTED ☑
ACCEPTED AS NOTED ☐
AMEND AND RESUBMIT ☐
REJECTED - SEE REMARKS ☐

Reviewed only for general conformance with the project requirements indicated in Contract Documents and/or for consistency with the project design concept. This review does not relieve the Contractor from responsibility for errors or omissions in designs for which the Contractor is responsible. Contractor is responsible for compliance with all requirements of the Contract Documents and for the safe and successful construction of the work. This review does not consider the means, methods, techniques, sequences, fabrication processes, and operations of construction, or safety precautions or programs incidental thereto, which are the sole responsibility of the Contractor.

HNTB

BY

DATE 10/28/2022

FINAL ROW PLAN REVISIONS (SUBMITTAL DATE:)							
NO.	DATE	AUTH	DESCRIPTION	NO.	DATE	AUTH	DESCRIPTION

Department of Roads

VERT. (FT) 0 10

HORZ. (FT) 0 10

FILE:

DATE: 10/12/22

DESIGN UNIT: XXX

TSC: MACOMB

CS: INFR50000

JN: 207178A

STA. 179+32.50 R1 TO STA. 179+50.00 R1

NB MOUND RD

DRAWING

SHEET

SECT

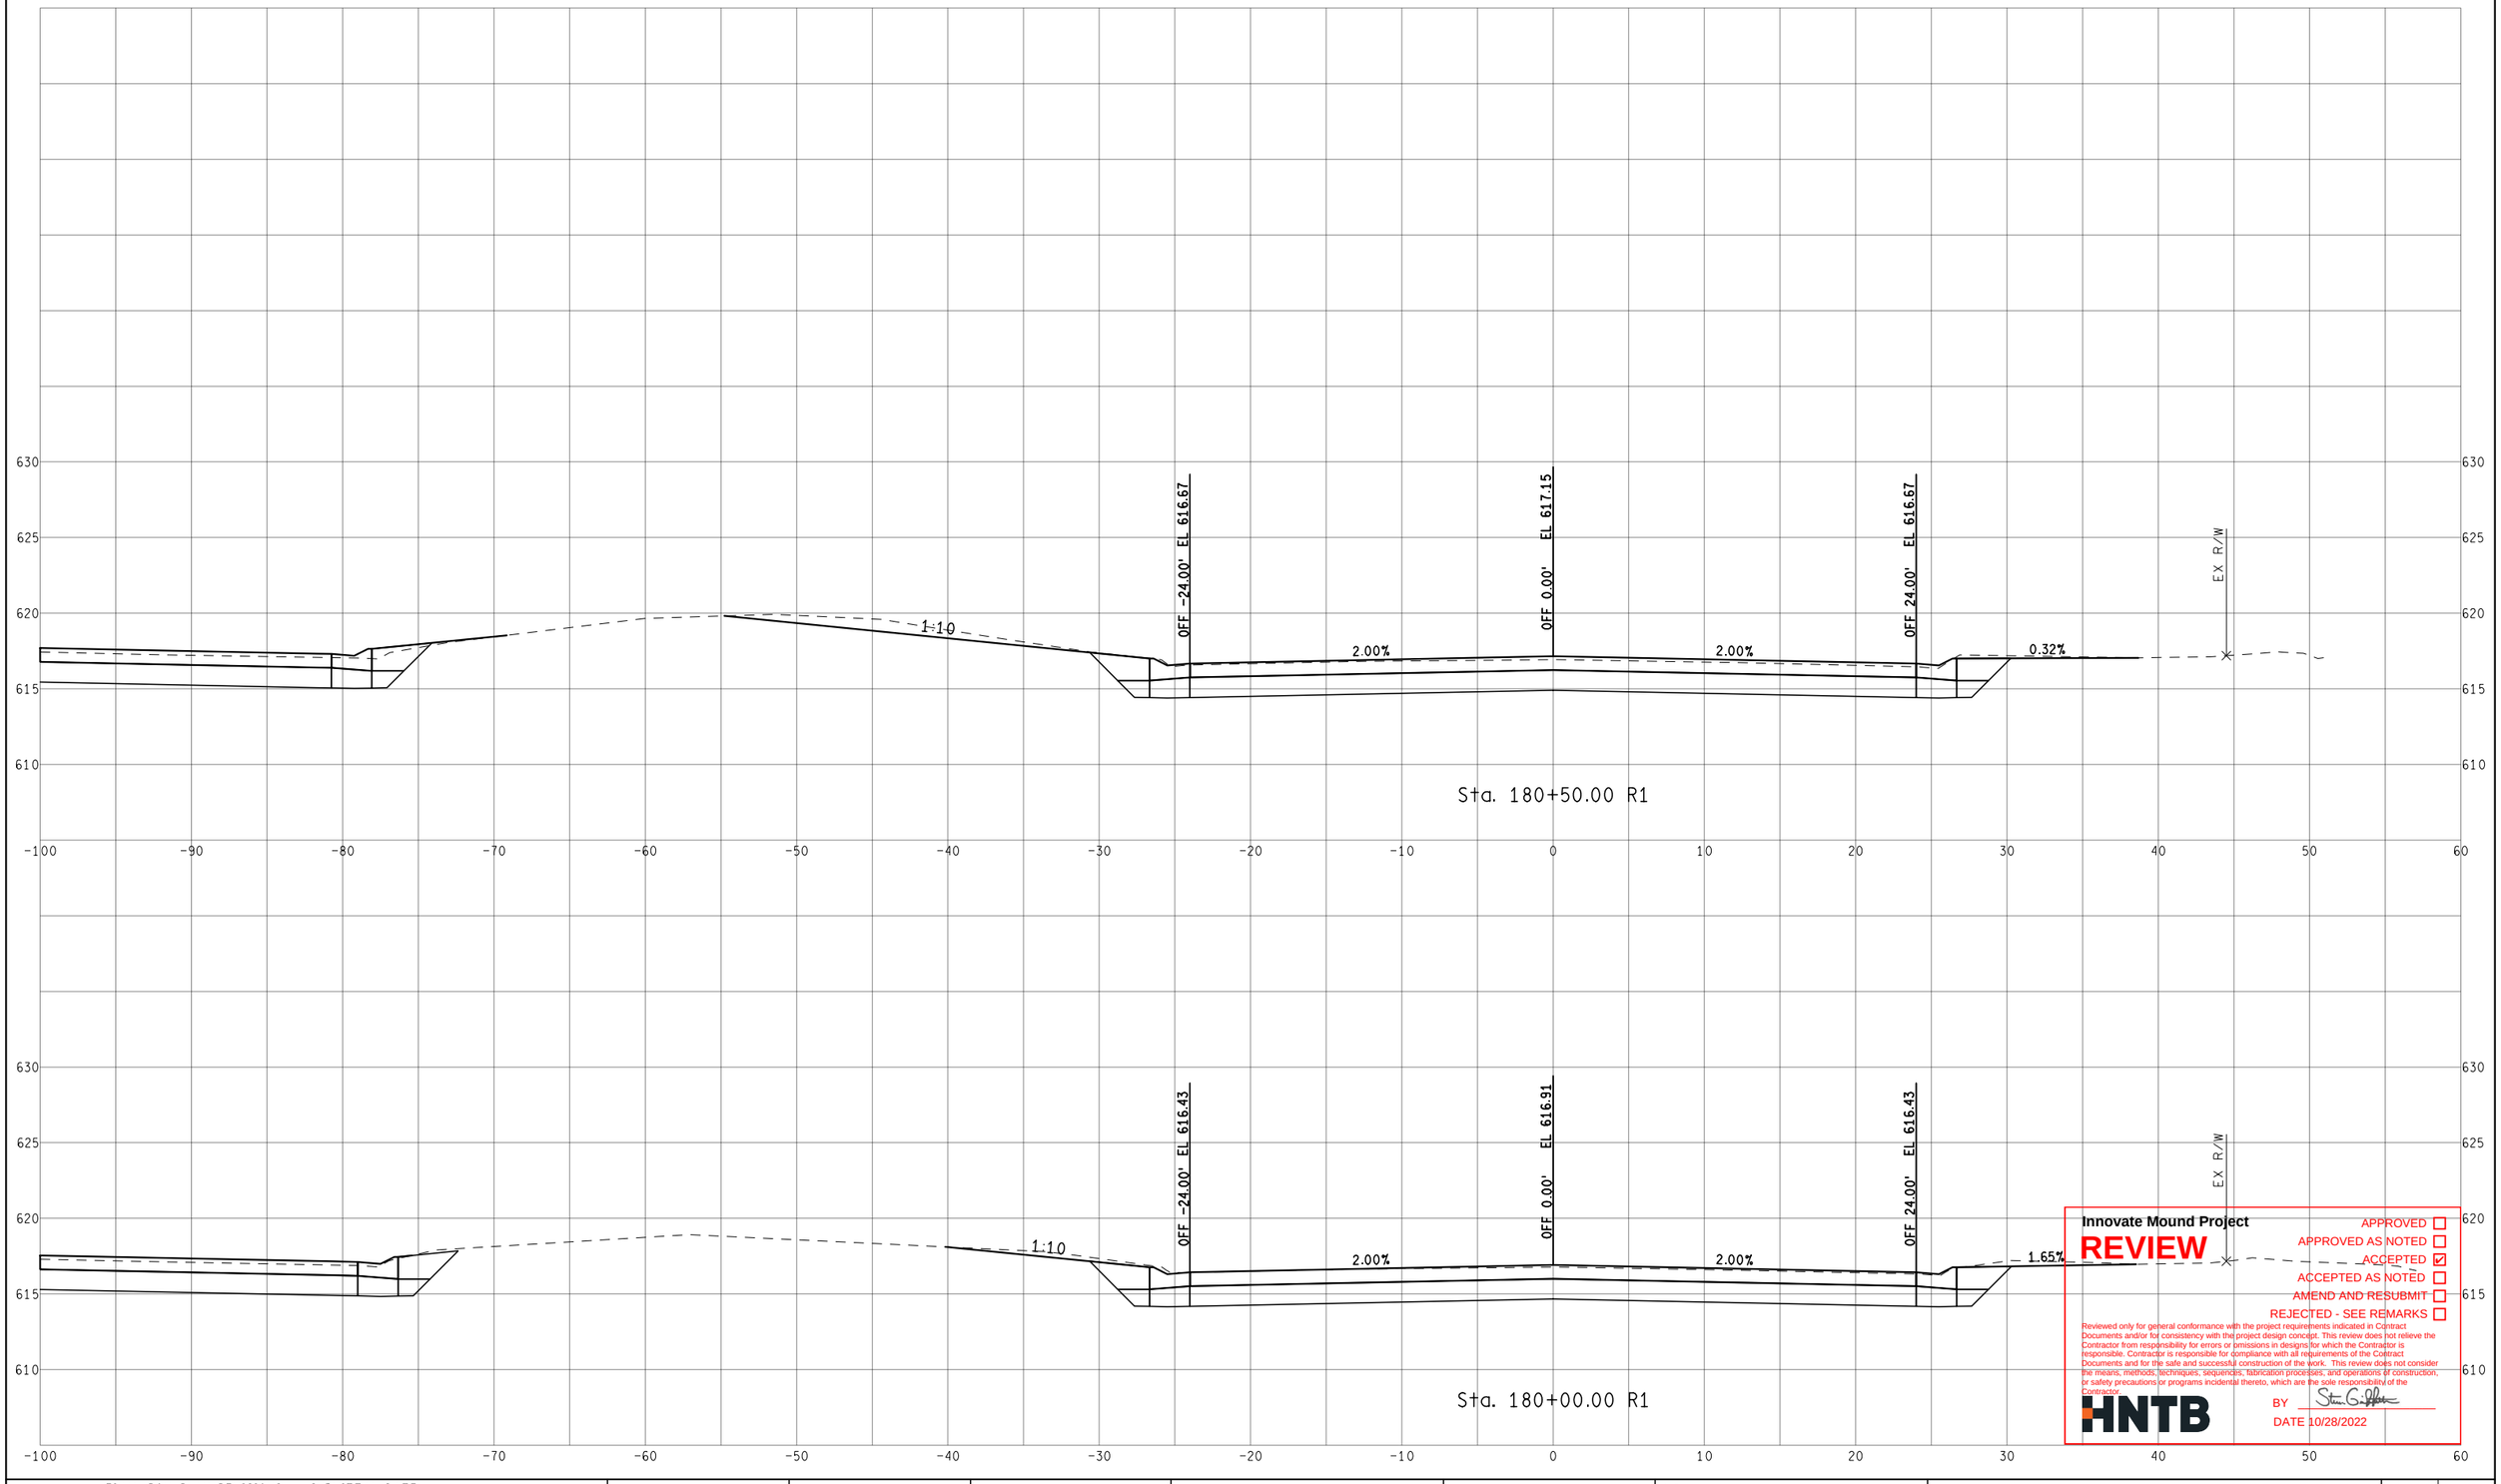

Innovate Mound Project

REVIEW

APPROVED ☐
APPROVED AS NOTED ☐
ACCEPTED ☑
ACCEPTED AS NOTED ☐
AMEND AND RESUBMIT ☐
REJECTED - SEE REMARKS ☐

Reviewed only for general conformance with the project requirements indicated in Contract Documents and/or for consistency with the project design concept. This review does not relieve the Contractor from responsibility for errors or omissions in designs for which the Contractor is responsible. Contractor is responsible for compliance with all requirements of the Contract Documents and for the safe and successful construction of the work. This review does not consider the means, methods, techniques, sequences, fabrication processes, and operations of construction, or safety precautions or programs incidental thereto, which are the sole responsibility of the Contractor.

HNTB

BY

DATE 10/28/2022

FINAL ROW PLAN REVISIONS (SUBMITTAL DATE:)							
NO.	DATE	AUTH	DESCRIPTION	NO.	DATE	AUTH	DESCRIPTION

Macomb County Michigan — Department of Roads

VERT. (FT) 0 10
HORZ. (FT) 0 10

FILE:

DATE: 10/12/22
DESIGN UNIT: XXX
TSC: MACOMB

CS: INFR50000
JN: 207178A

STA. 180+00.00 R1 TO STA. 180+50.00 R1
NB MOUND RD

DRAWING
SHEET
SECT

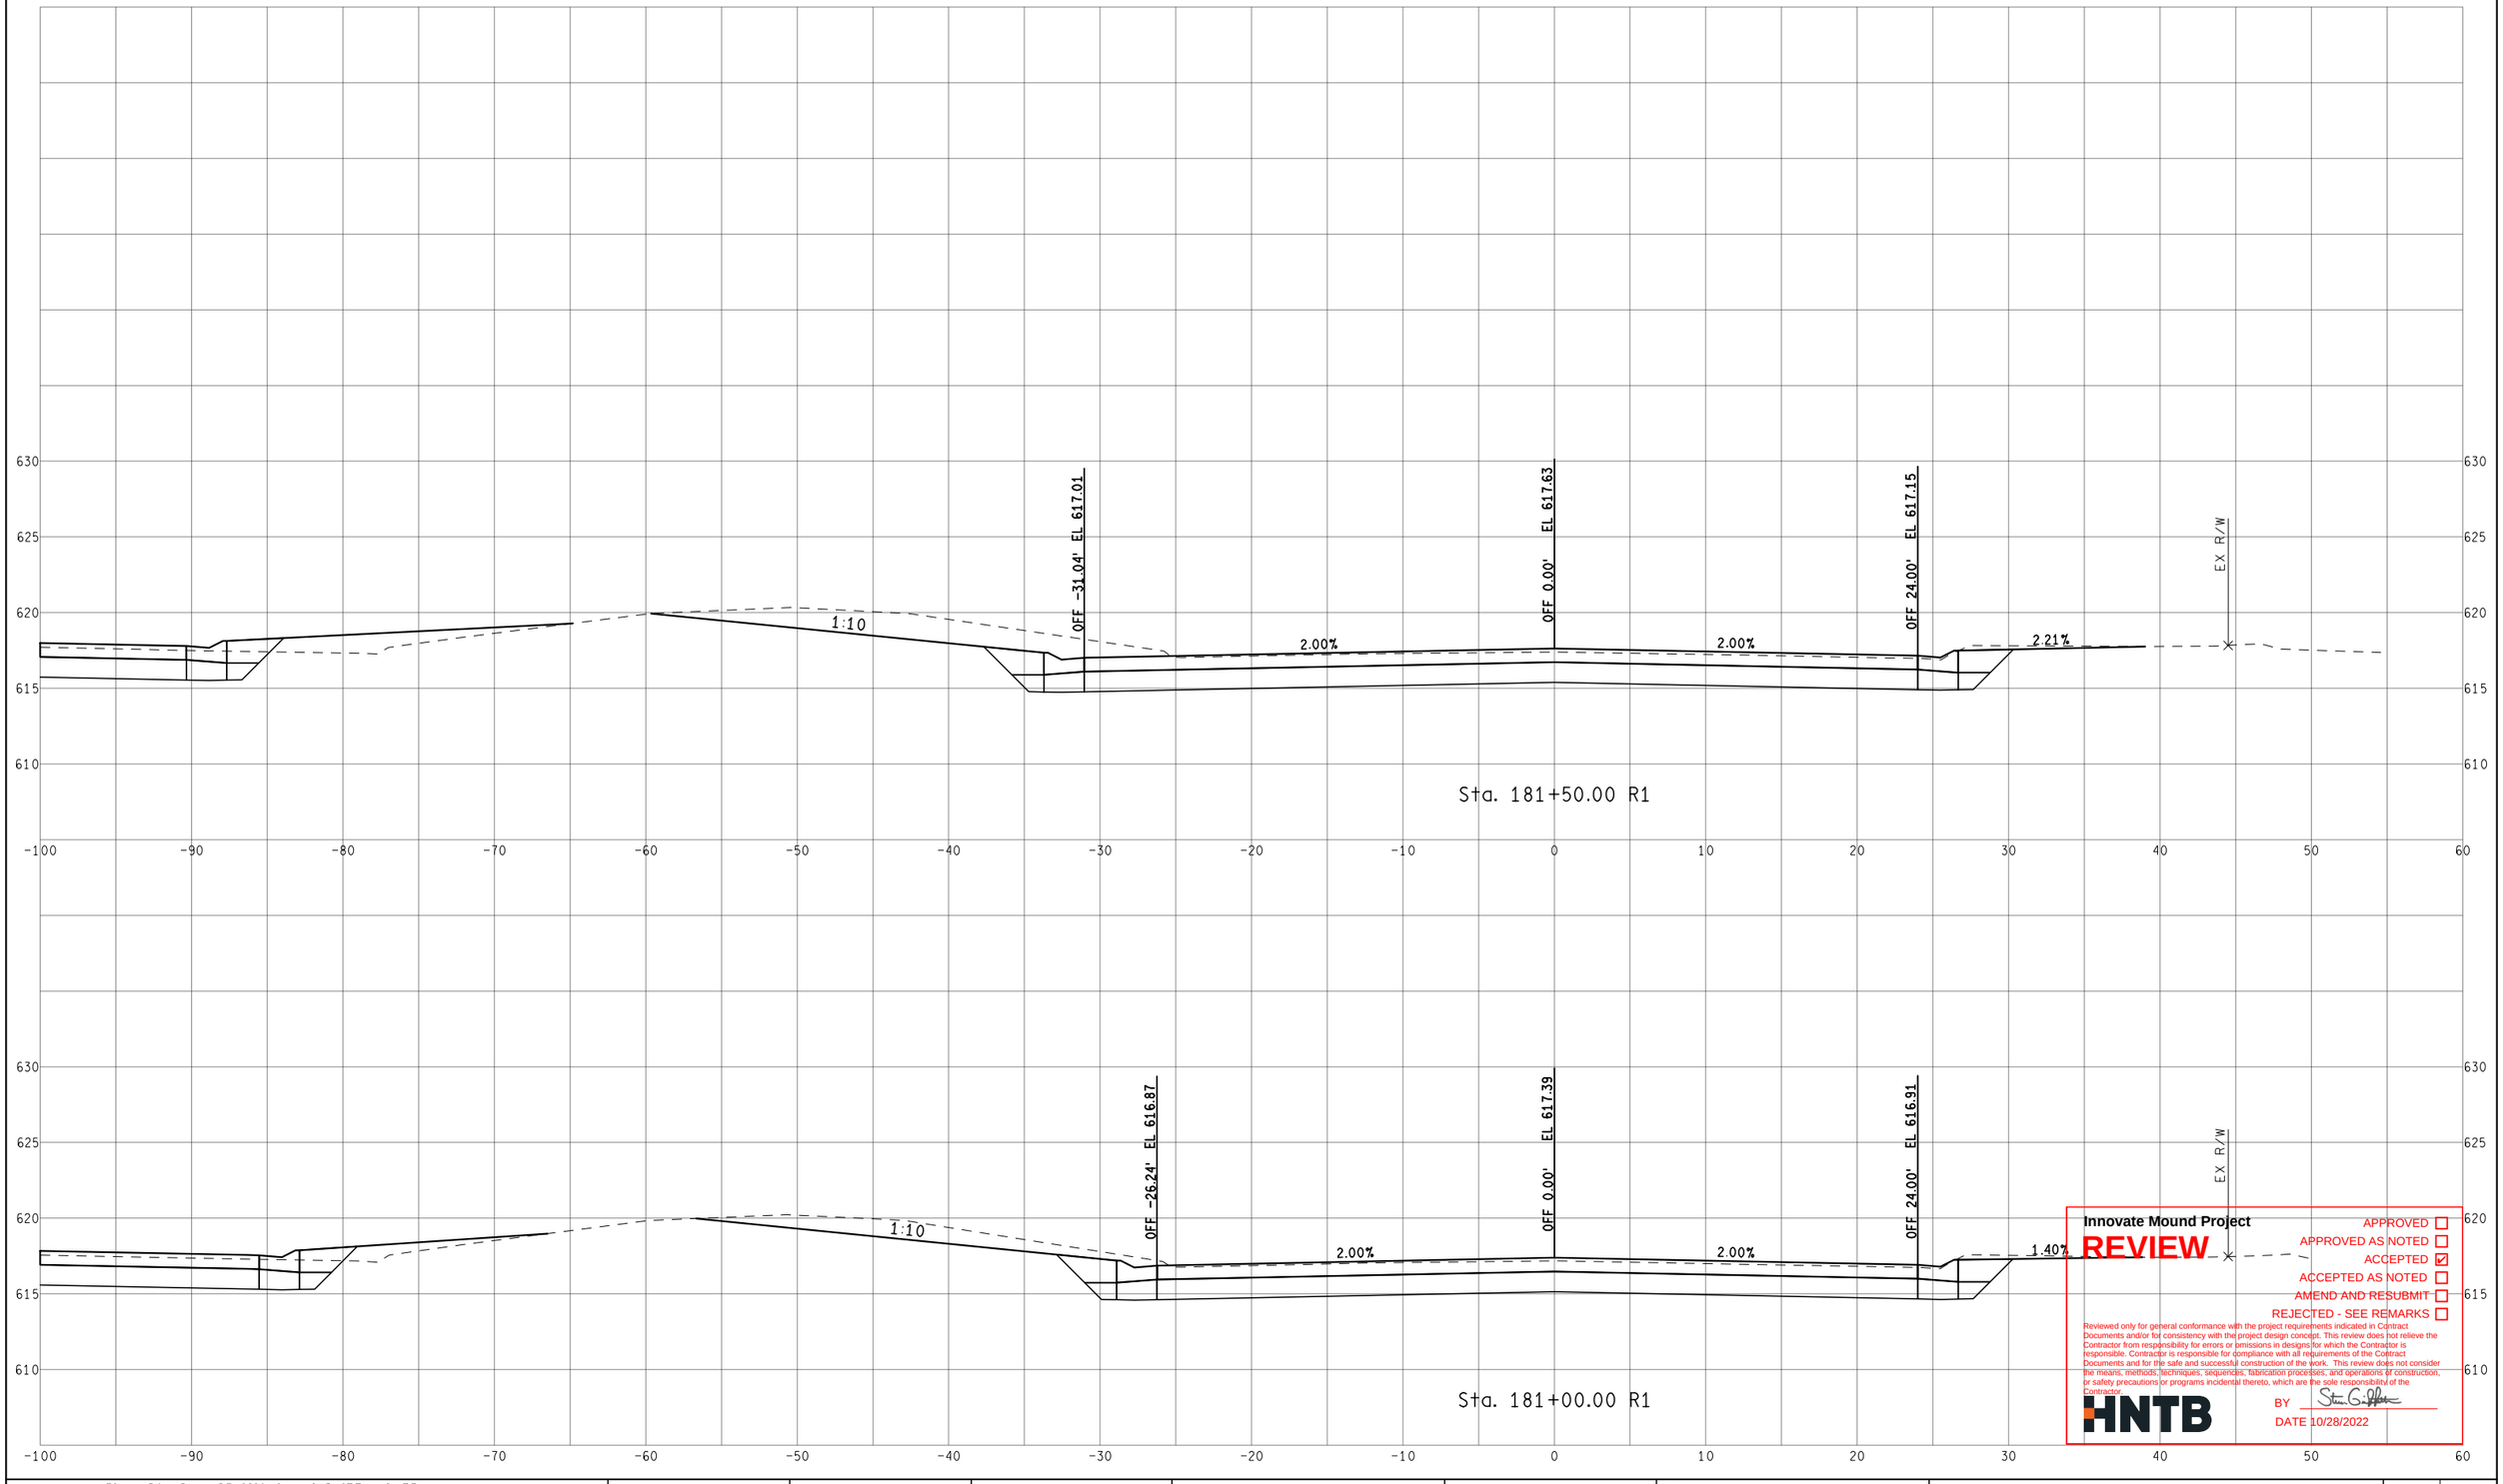

Innovate Mound Project

REVIEW

APPROVED ☐
APPROVED AS NOTED ☐
ACCEPTED ☑
ACCEPTED AS NOTED ☐
AMEND AND RESUBMIT ☐
REJECTED - SEE REMARKS ☐

Reviewed only for general conformance with the project requirements indicated in Contract Documents and/or for consistency with the project design concept. This review does not relieve the Contractor from responsibility for errors or omissions in designs for which the Contractor is responsible. Contractor is responsible for compliance with all requirements of the Contract Documents and for the safe and successful construction of the work. This review does not consider the means, methods, techniques, sequences, fabrication processes, and operations of construction, or safety precautions or programs incidental thereto, which are the sole responsibility of the Contractor.

HNTB

BY Steven G. Palmer

DATE 10/28/2022

FINAL ROW PLAN REVISIONS (SUBMITTAL DATE:)							
NO.	DATE	AUTH	DESCRIPTION	NO.	DATE	AUTH	DESCRIPTION

Department of Roads

VERT. (FT) 0 10

HORZ. (FT) 0 10

FILE:

DATE: 10/12/22

DESIGN UNIT: XXX

TSC: MACOMB

CS: INFR50000

JN: 207178A

STA. 181+00.00 R1 TO STA. 181+50.00 R1

NB MOUND RD

DRAWING

SHEET

SECT

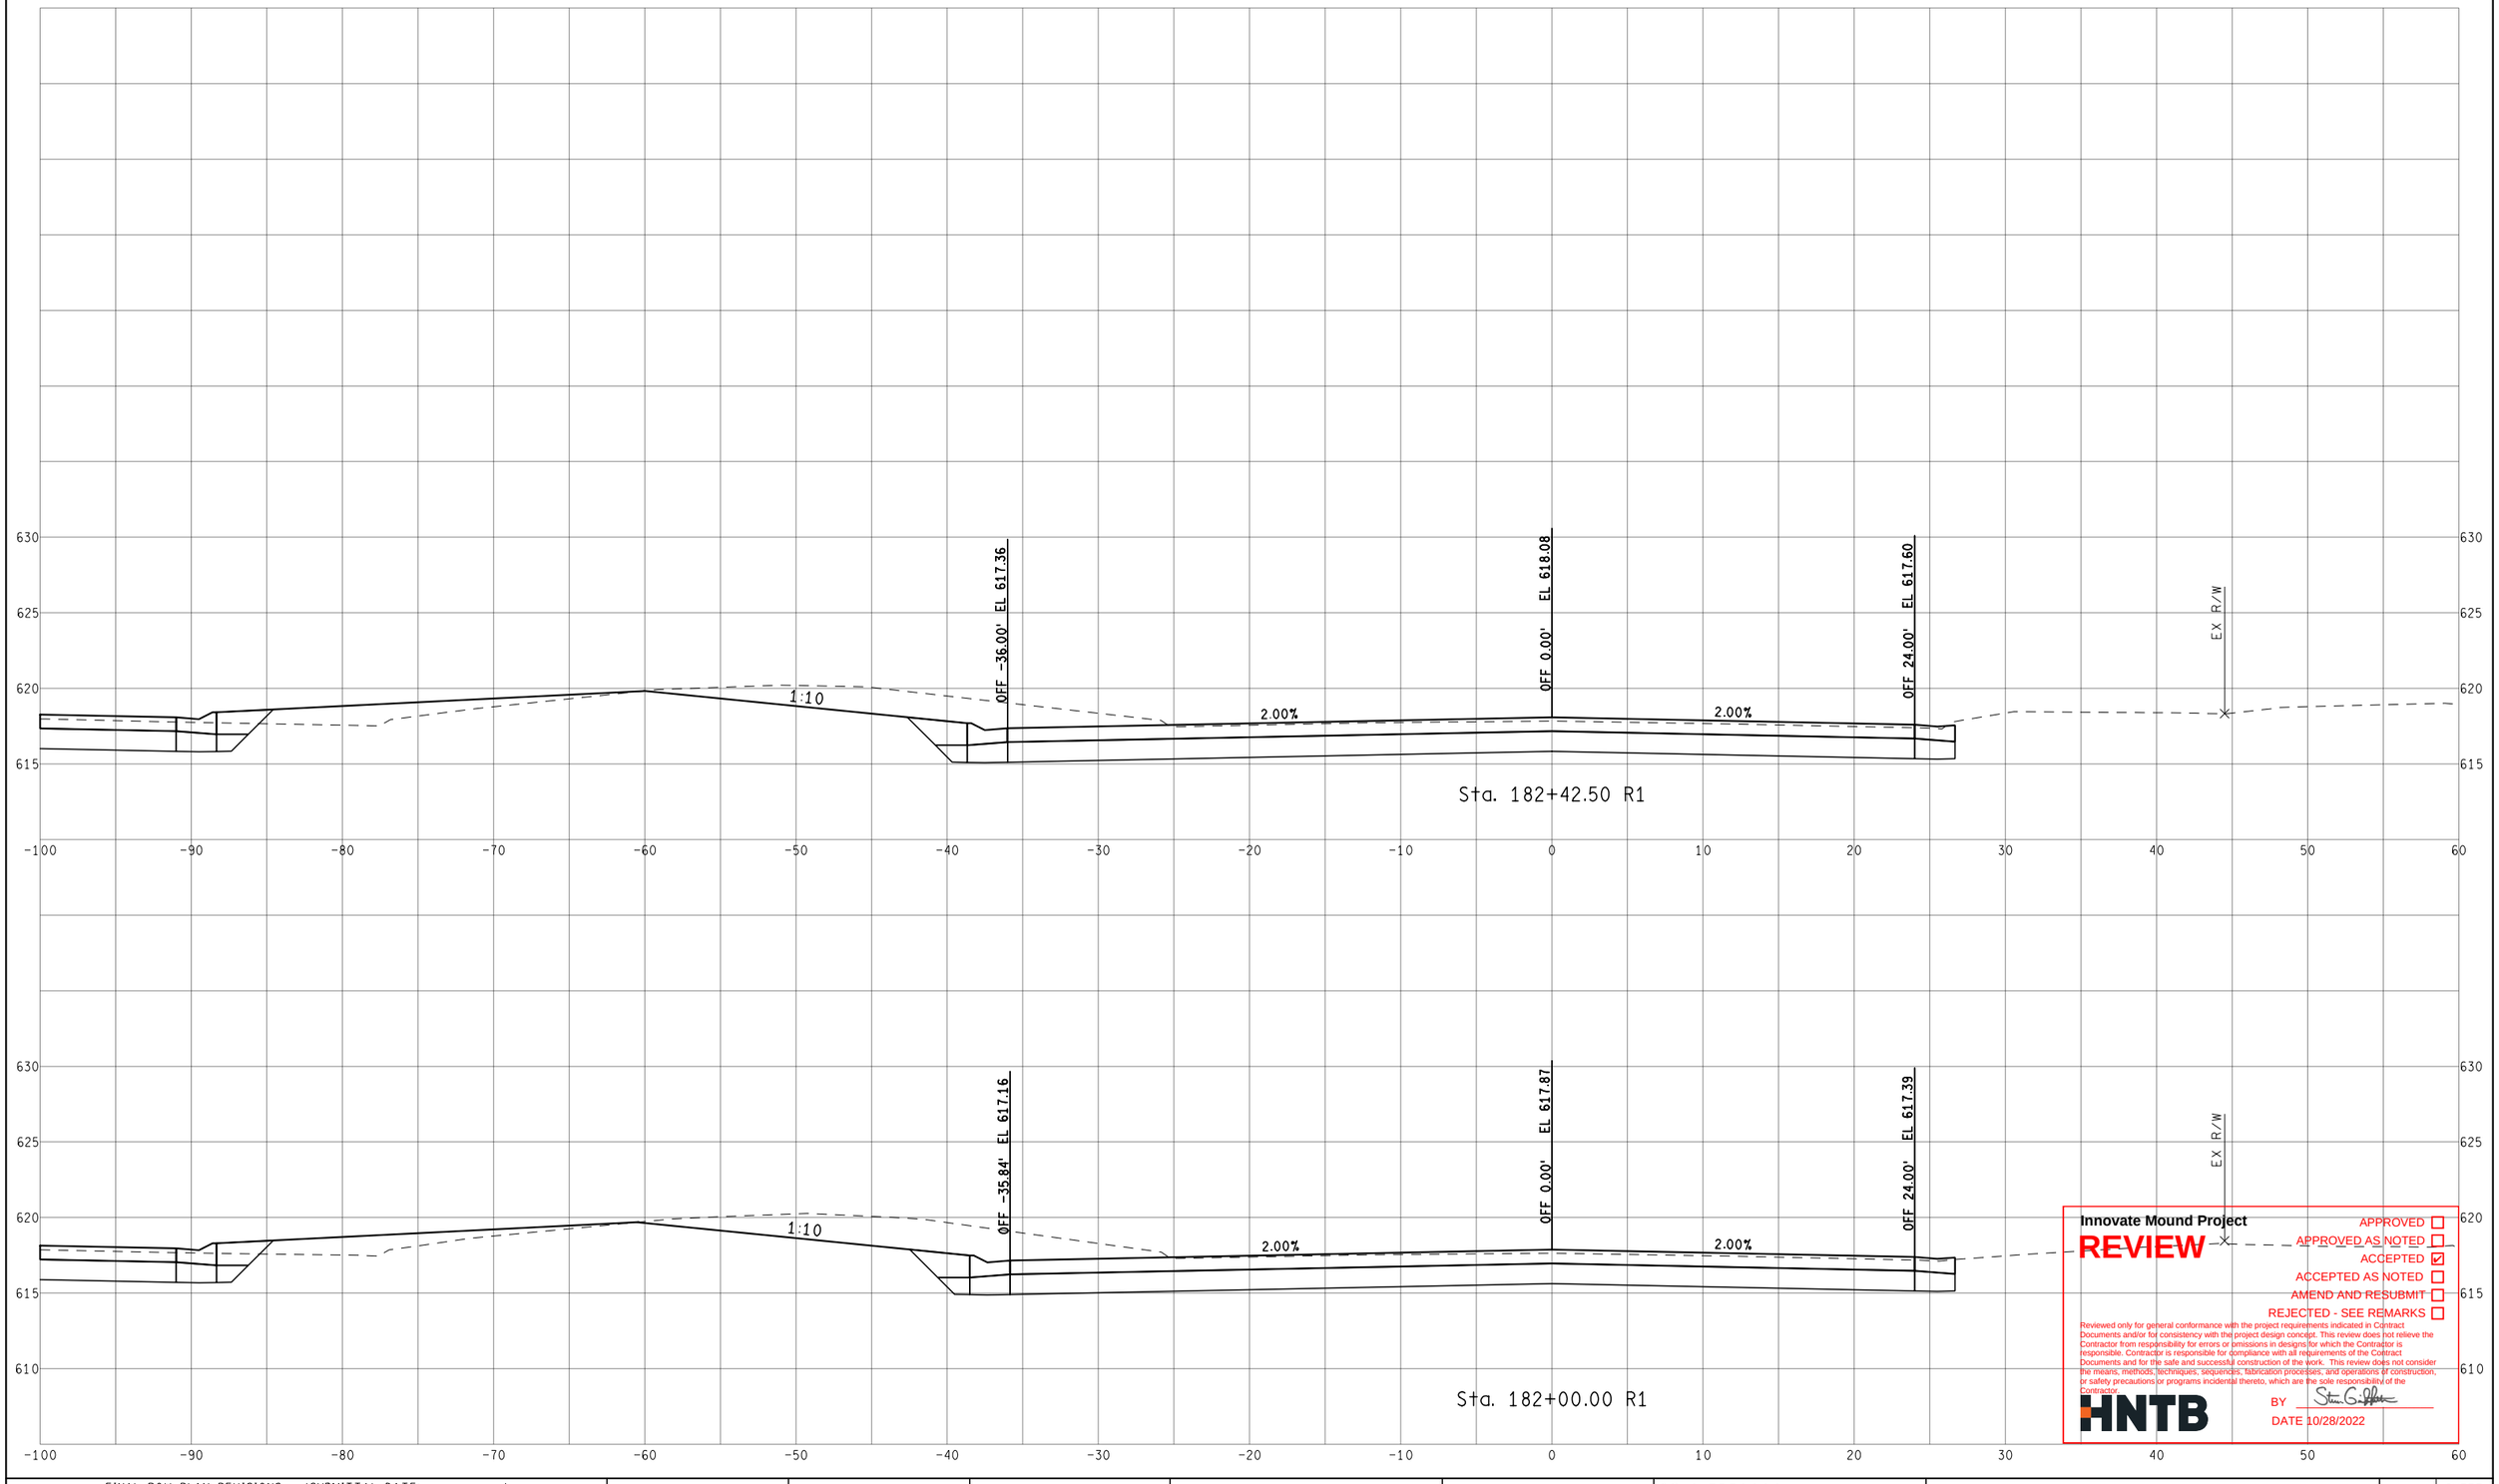

Innovate Mound Project

REVIEW

APPROVED ☐
APPROVED AS NOTED ☐
ACCEPTED ☑
ACCEPTED AS NOTED ☐
AMEND AND RESUBMIT ☐
REJECTED - SEE REMARKS ☐

Reviewed only for general conformance with the project requirements indicated in Contract Documents and/or for consistency with the project design concept. This review does not relieve the Contractor from responsibility for errors or omissions in designs for which the Contractor is responsible. Contractor is responsible for compliance with all requirements of the Contract Documents and for the safe and successful construction of the work. This review does not consider the means, methods, techniques, sequences, fabrication processes, and operations of construction, or safety precautions or programs incidental thereto, which are the sole responsibility of the Contractor.

HNTB

BY Steven G. Palmer

DATE 10/28/2022

FINAL ROW PLAN REVISIONS (SUBMITTAL DATE:)							
NO.	DATE	AUTH	DESCRIPTION	NO.	DATE	AUTH	DESCRIPTION

Department of Roads

VERT. (FT) 0 10

HORZ. (FT) 0 10

FILE:

DATE: 10/12/22

DESIGN UNIT: XXX

TSC: MACOMB

CS: INFR50000

JN: 207178A

STA. 182+00.00 R1 TO STA. 182+42.50 R1

NB MOUND RD

DRAWING

SHEET

SECT

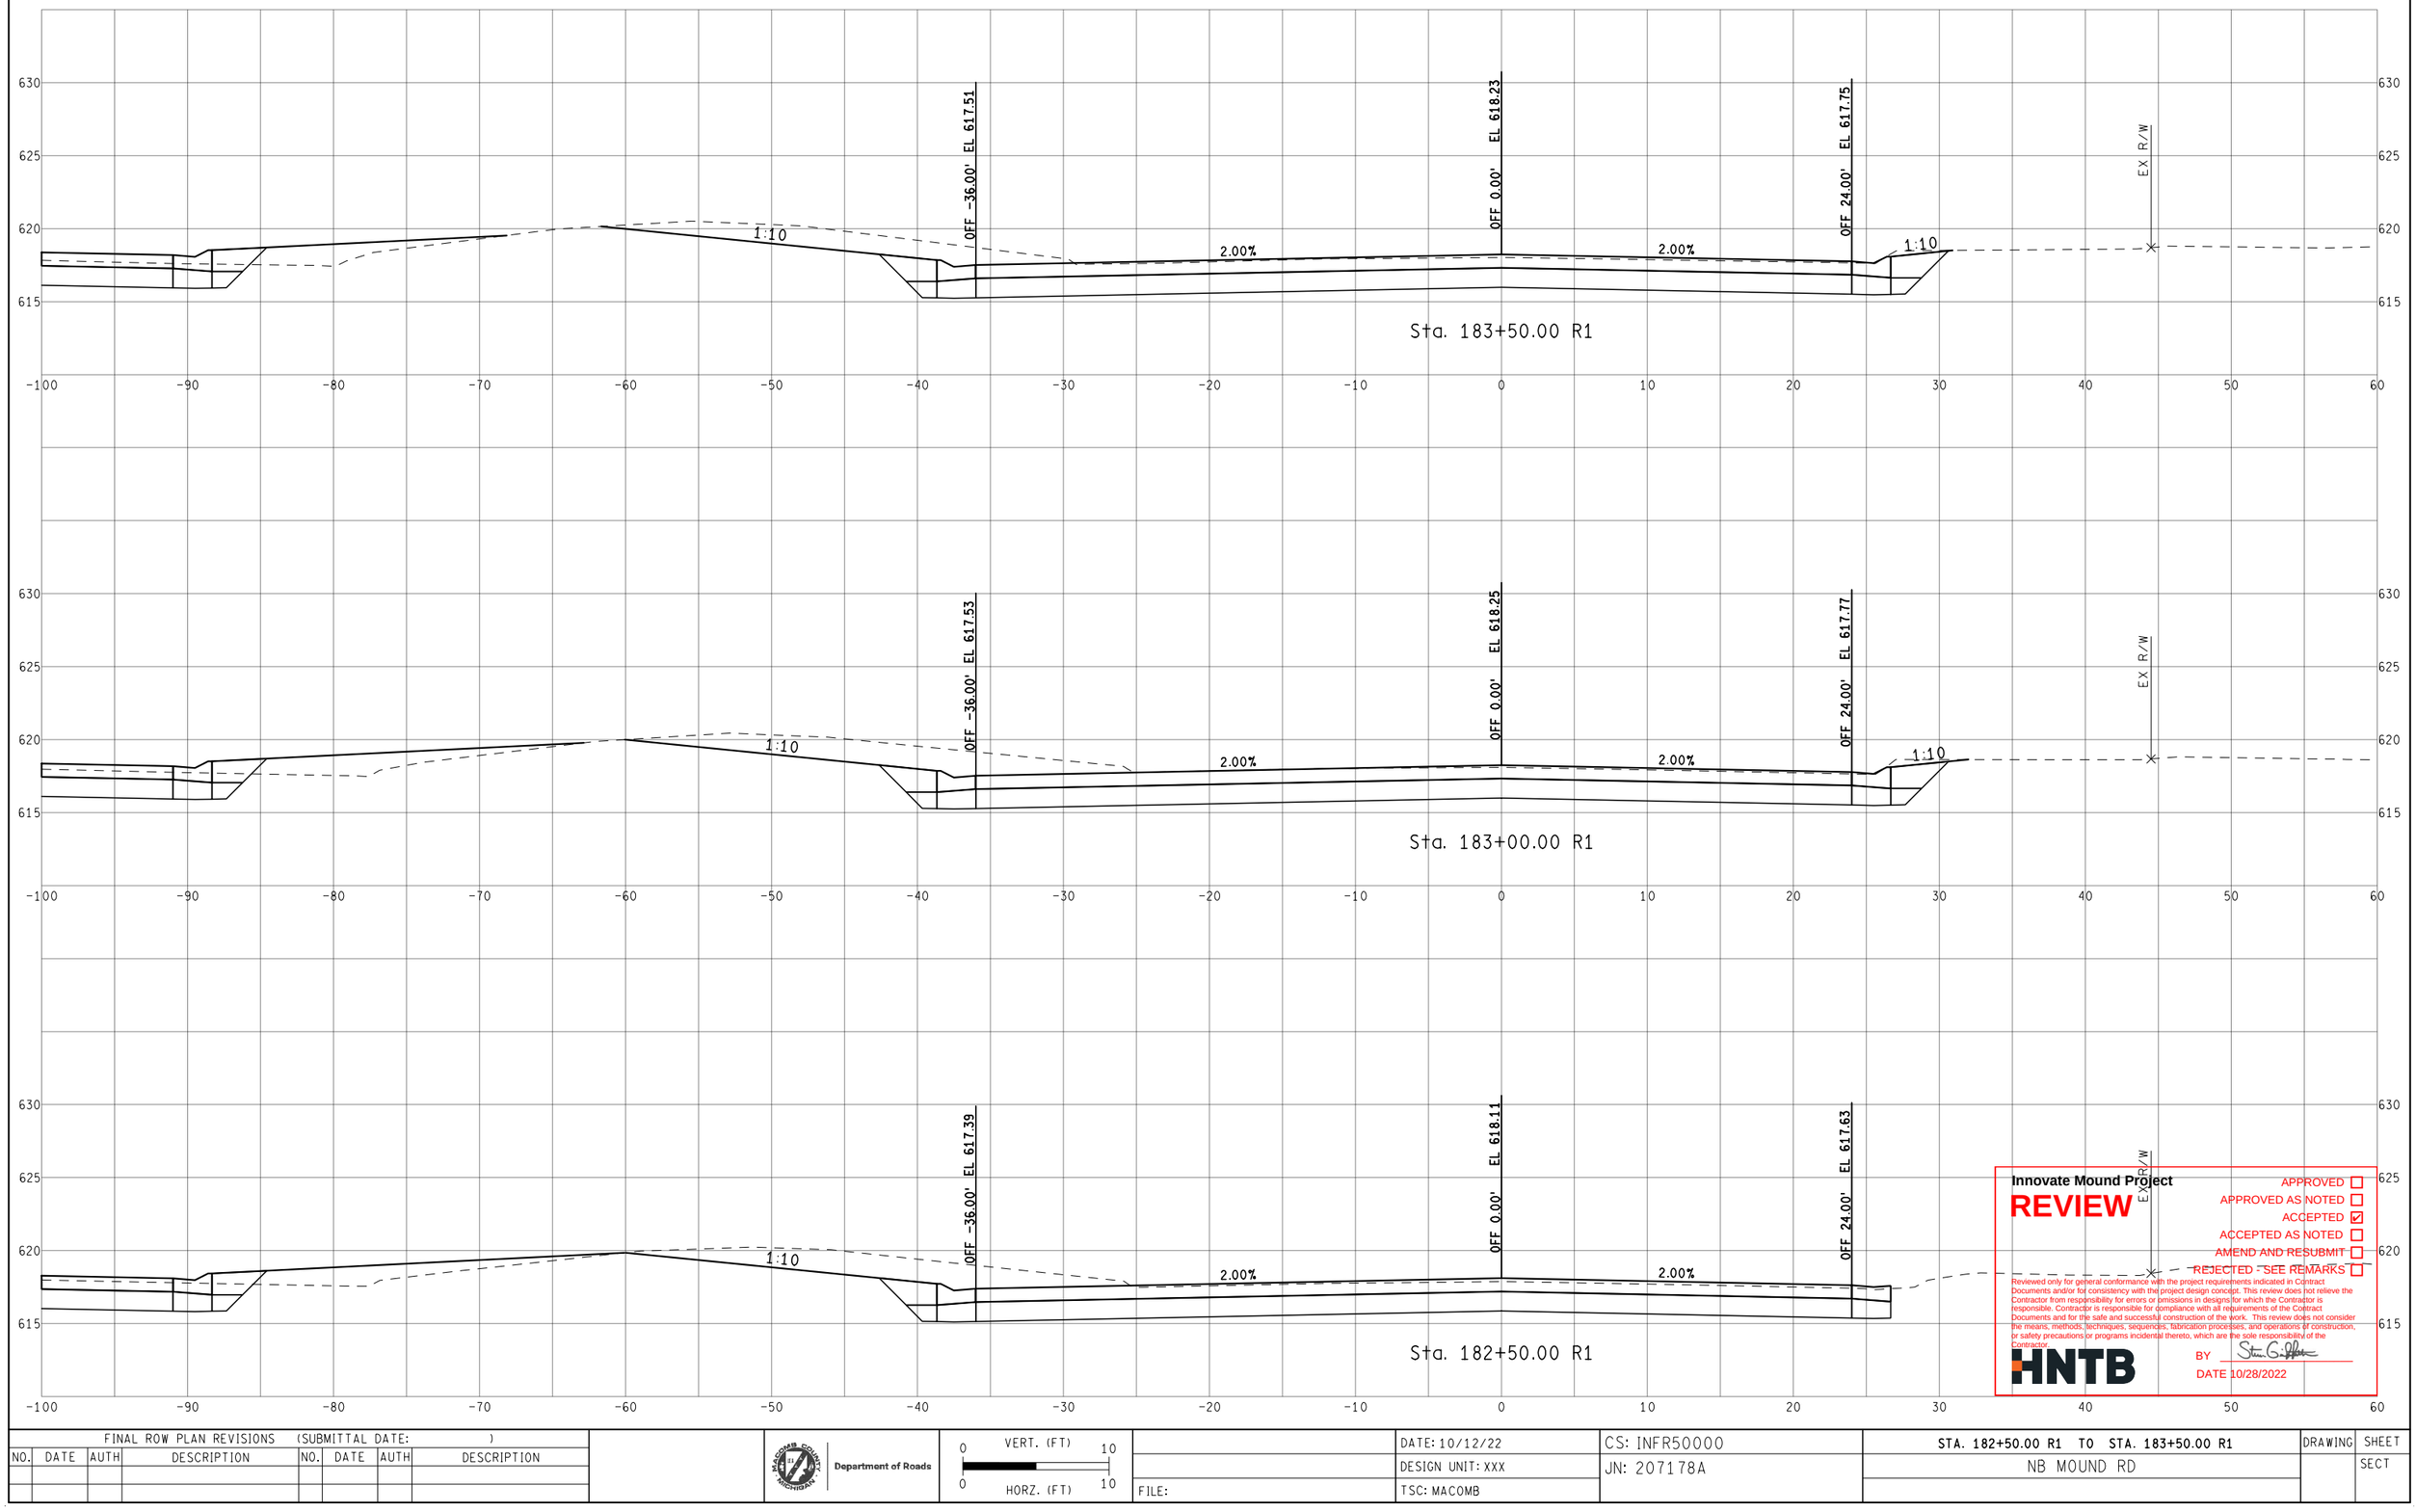

Innovate Mound Project

REVIEW

APPROVED ☐
APPROVED AS NOTED ☐
ACCEPTED ☑
ACCEPTED AS NOTED ☐
AMEND AND RESUBMIT ☐
REJECTED - SEE REMARKS ☐

Reviewed only for general conformance with the project requirements indicated in Contract Documents and/or for consistency with the project design concept. This review does not relieve the Contractor from responsibility for errors or omissions in designs for which the Contractor is responsible. Contractor is responsible for compliance with all requirements of the Contract Documents and for the safe and successful construction of the work. This review does not consider the means, methods, techniques, sequences, fabrication processes, and operations of construction, or safety precautions or programs incidental thereto, which are the sole responsibility of the Contractor.

HNTB

BY Steve Griffith

DATE 10/28/2022

FINAL ROW PLAN REVISIONS (SUBMITTAL DATE:)

NO.	DATE	AUTH	DESCRIPTION	NO.	DATE	AUTH	DESCRIPTION

Department of Roads

0 VERT. (FT) 10

0 HORZ. (FT) 10

FILE:

DATE: 10/12/22

DESIGN UNIT: XXX

TSC: MACOMB

CS: INFR50000

JN: 207178A

STA. 182+50.00 R1 TO STA. 183+50.00 R1

NB MOUND RD

DRAWING

SHEET

SECT

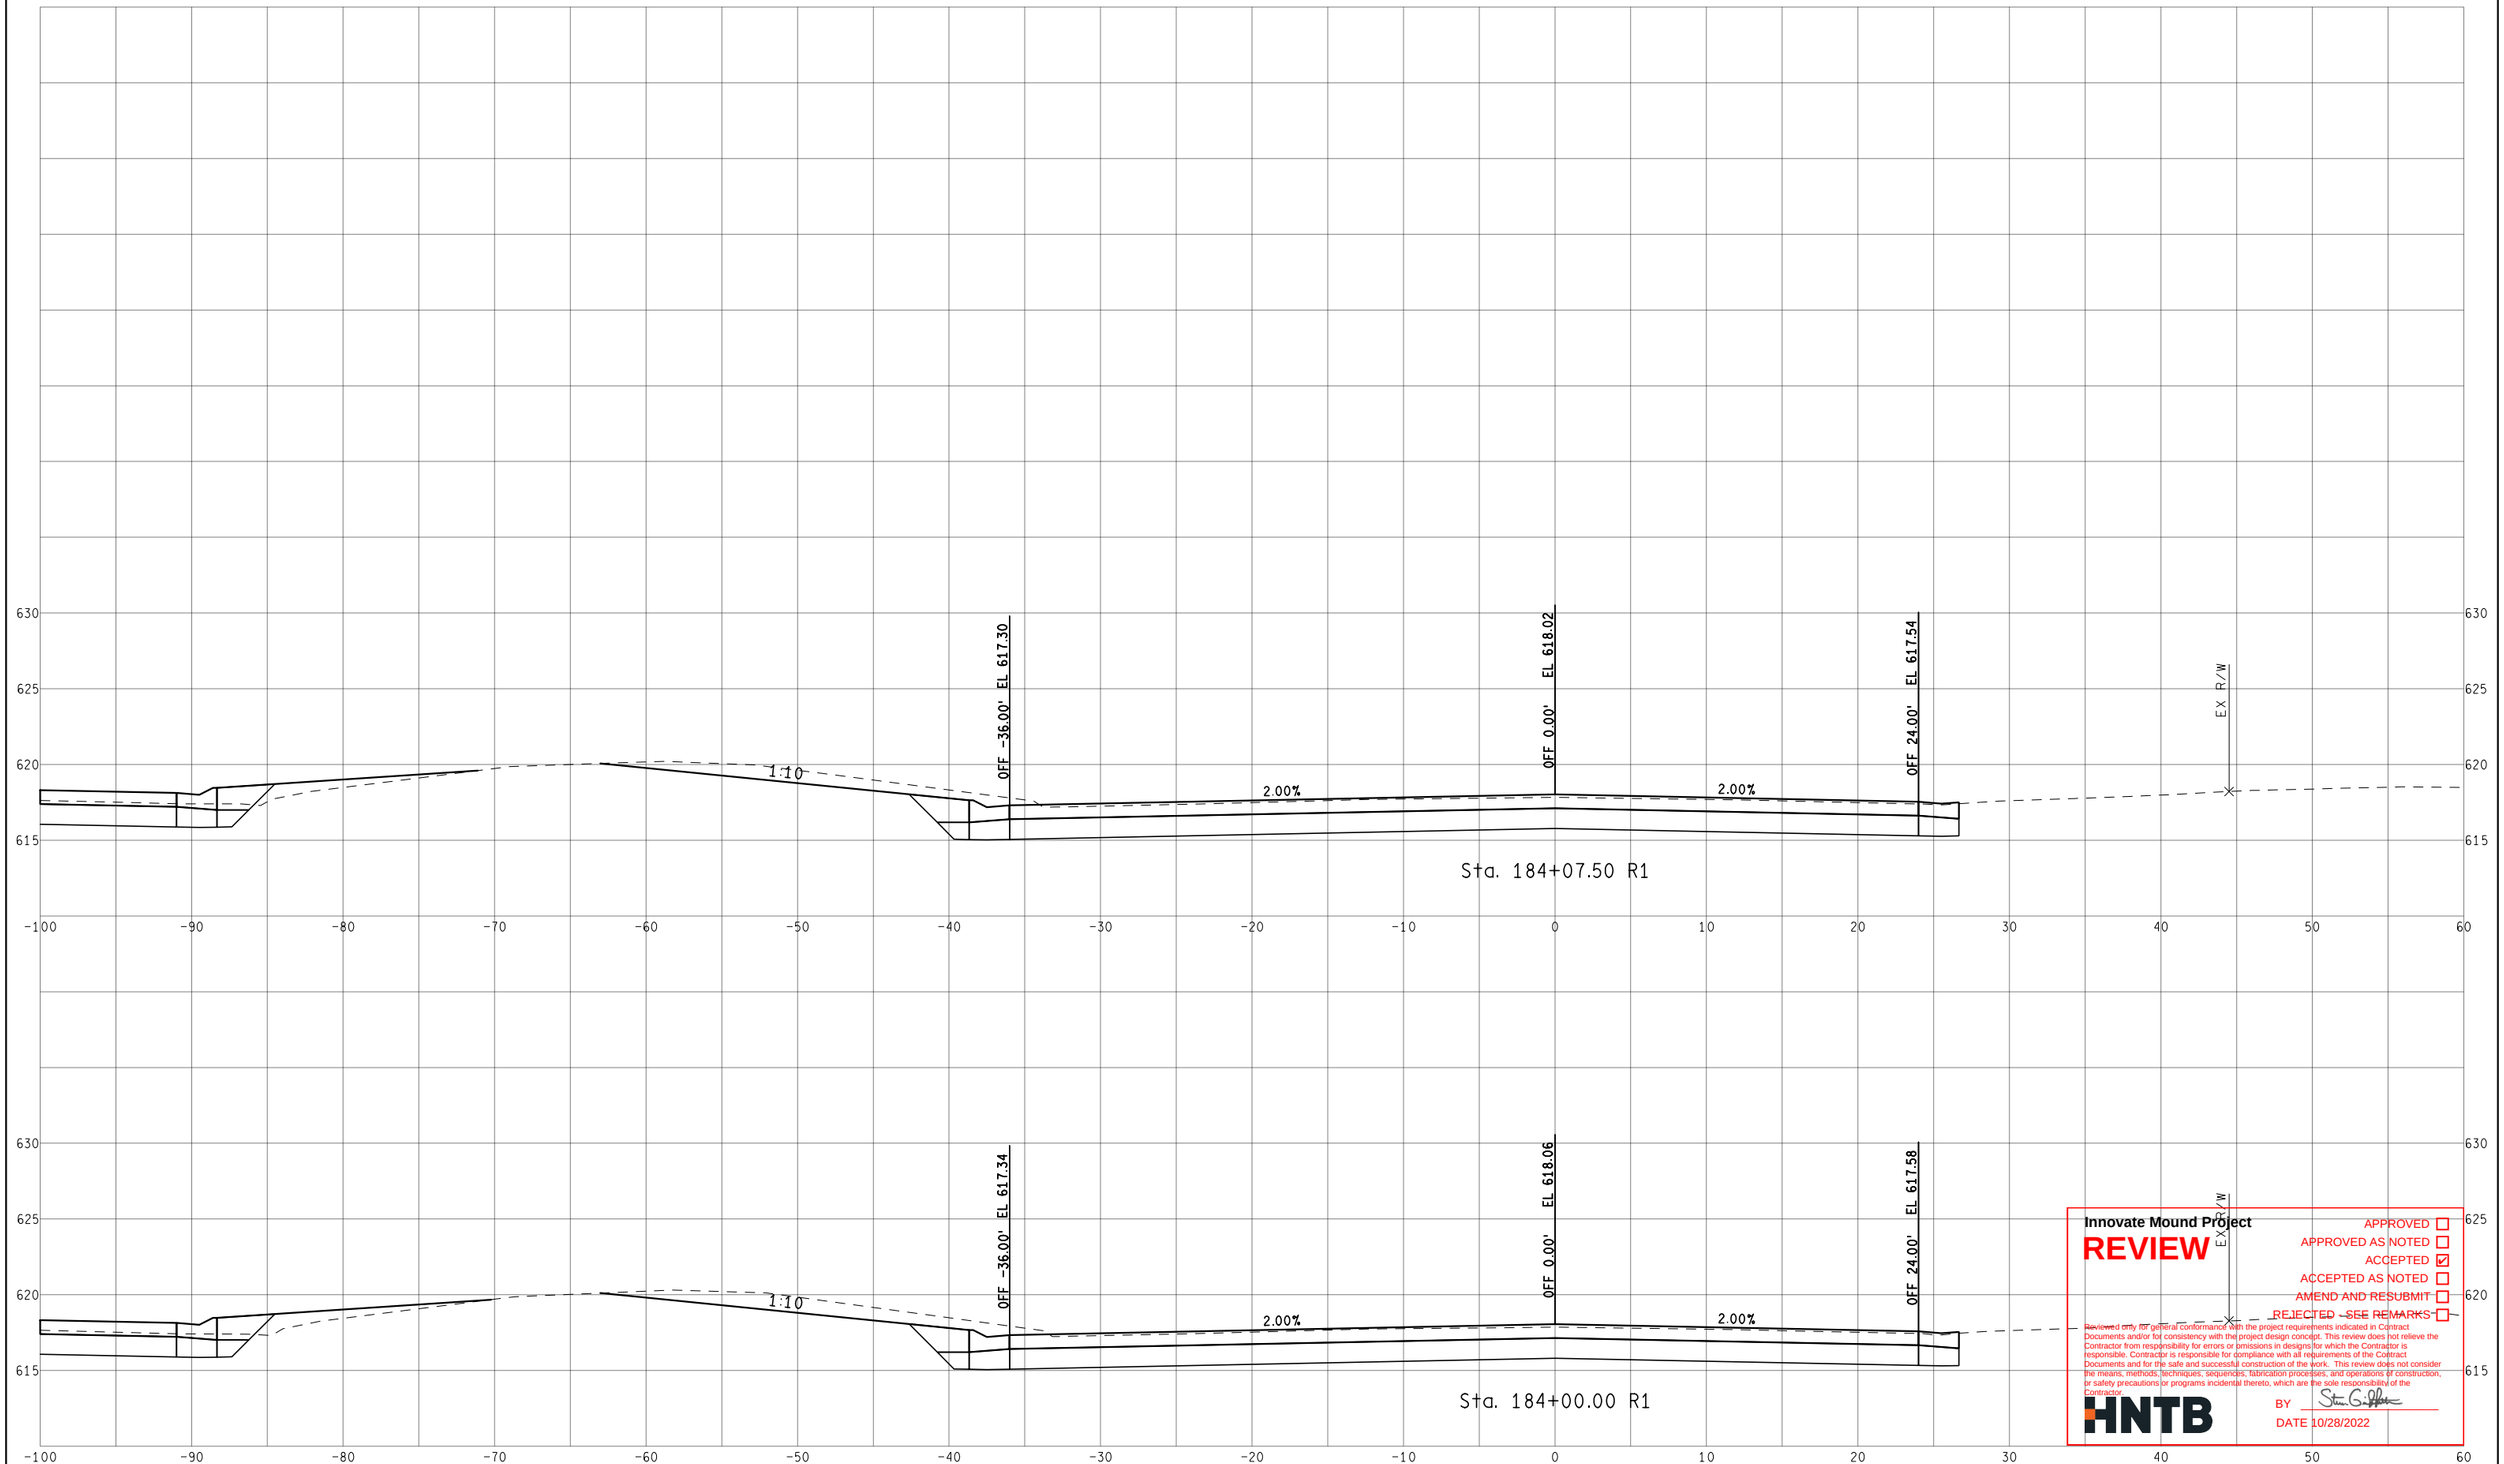

Innovate Mound Project

REVIEW

APPROVED ☐
APPROVED AS NOTED ☐
ACCEPTED ☑
ACCEPTED AS NOTED ☐
AMEND AND RESUBMIT ☐
REJECTED SEE REMARKS ☐

Reviewed only for general conformance with the project requirements indicated in Contract Documents and/or for consistency with the project design concept. This review does not relieve the Contractor from responsibility for errors or omissions in designs for which the Contractor is responsible. Contractor is responsible for compliance with all requirements of the Contract Documents and for the safe and successful construction of the work. This review does not consider the means, methods, techniques, sequences, fabrication processes, and operations of construction, or safety precautions or programs incidental thereto, which are the sole responsibility of the Contractor.

HNTB

BY Stan G. Gilbert

DATE 10/28/2022

FINAL ROW PLAN REVISIONS (SUBMITTAL DATE:)

NO.	DATE	AUTH	DESCRIPTION	NO.	DATE	AUTH	DESCRIPTION

Department of Roads

0 VERT. (FT) 10
0 HORZ. (FT) 10

FILE:

DATE: 10/12/22
DESIGN UNIT: XXX
TSC: MACOMB

CS: INFR50000
JN: 207178A

STA. 184+00.00 R1 TO STA. 184+07.50 R1
NB MOUND RD

DRAWING
SHEET
SECT

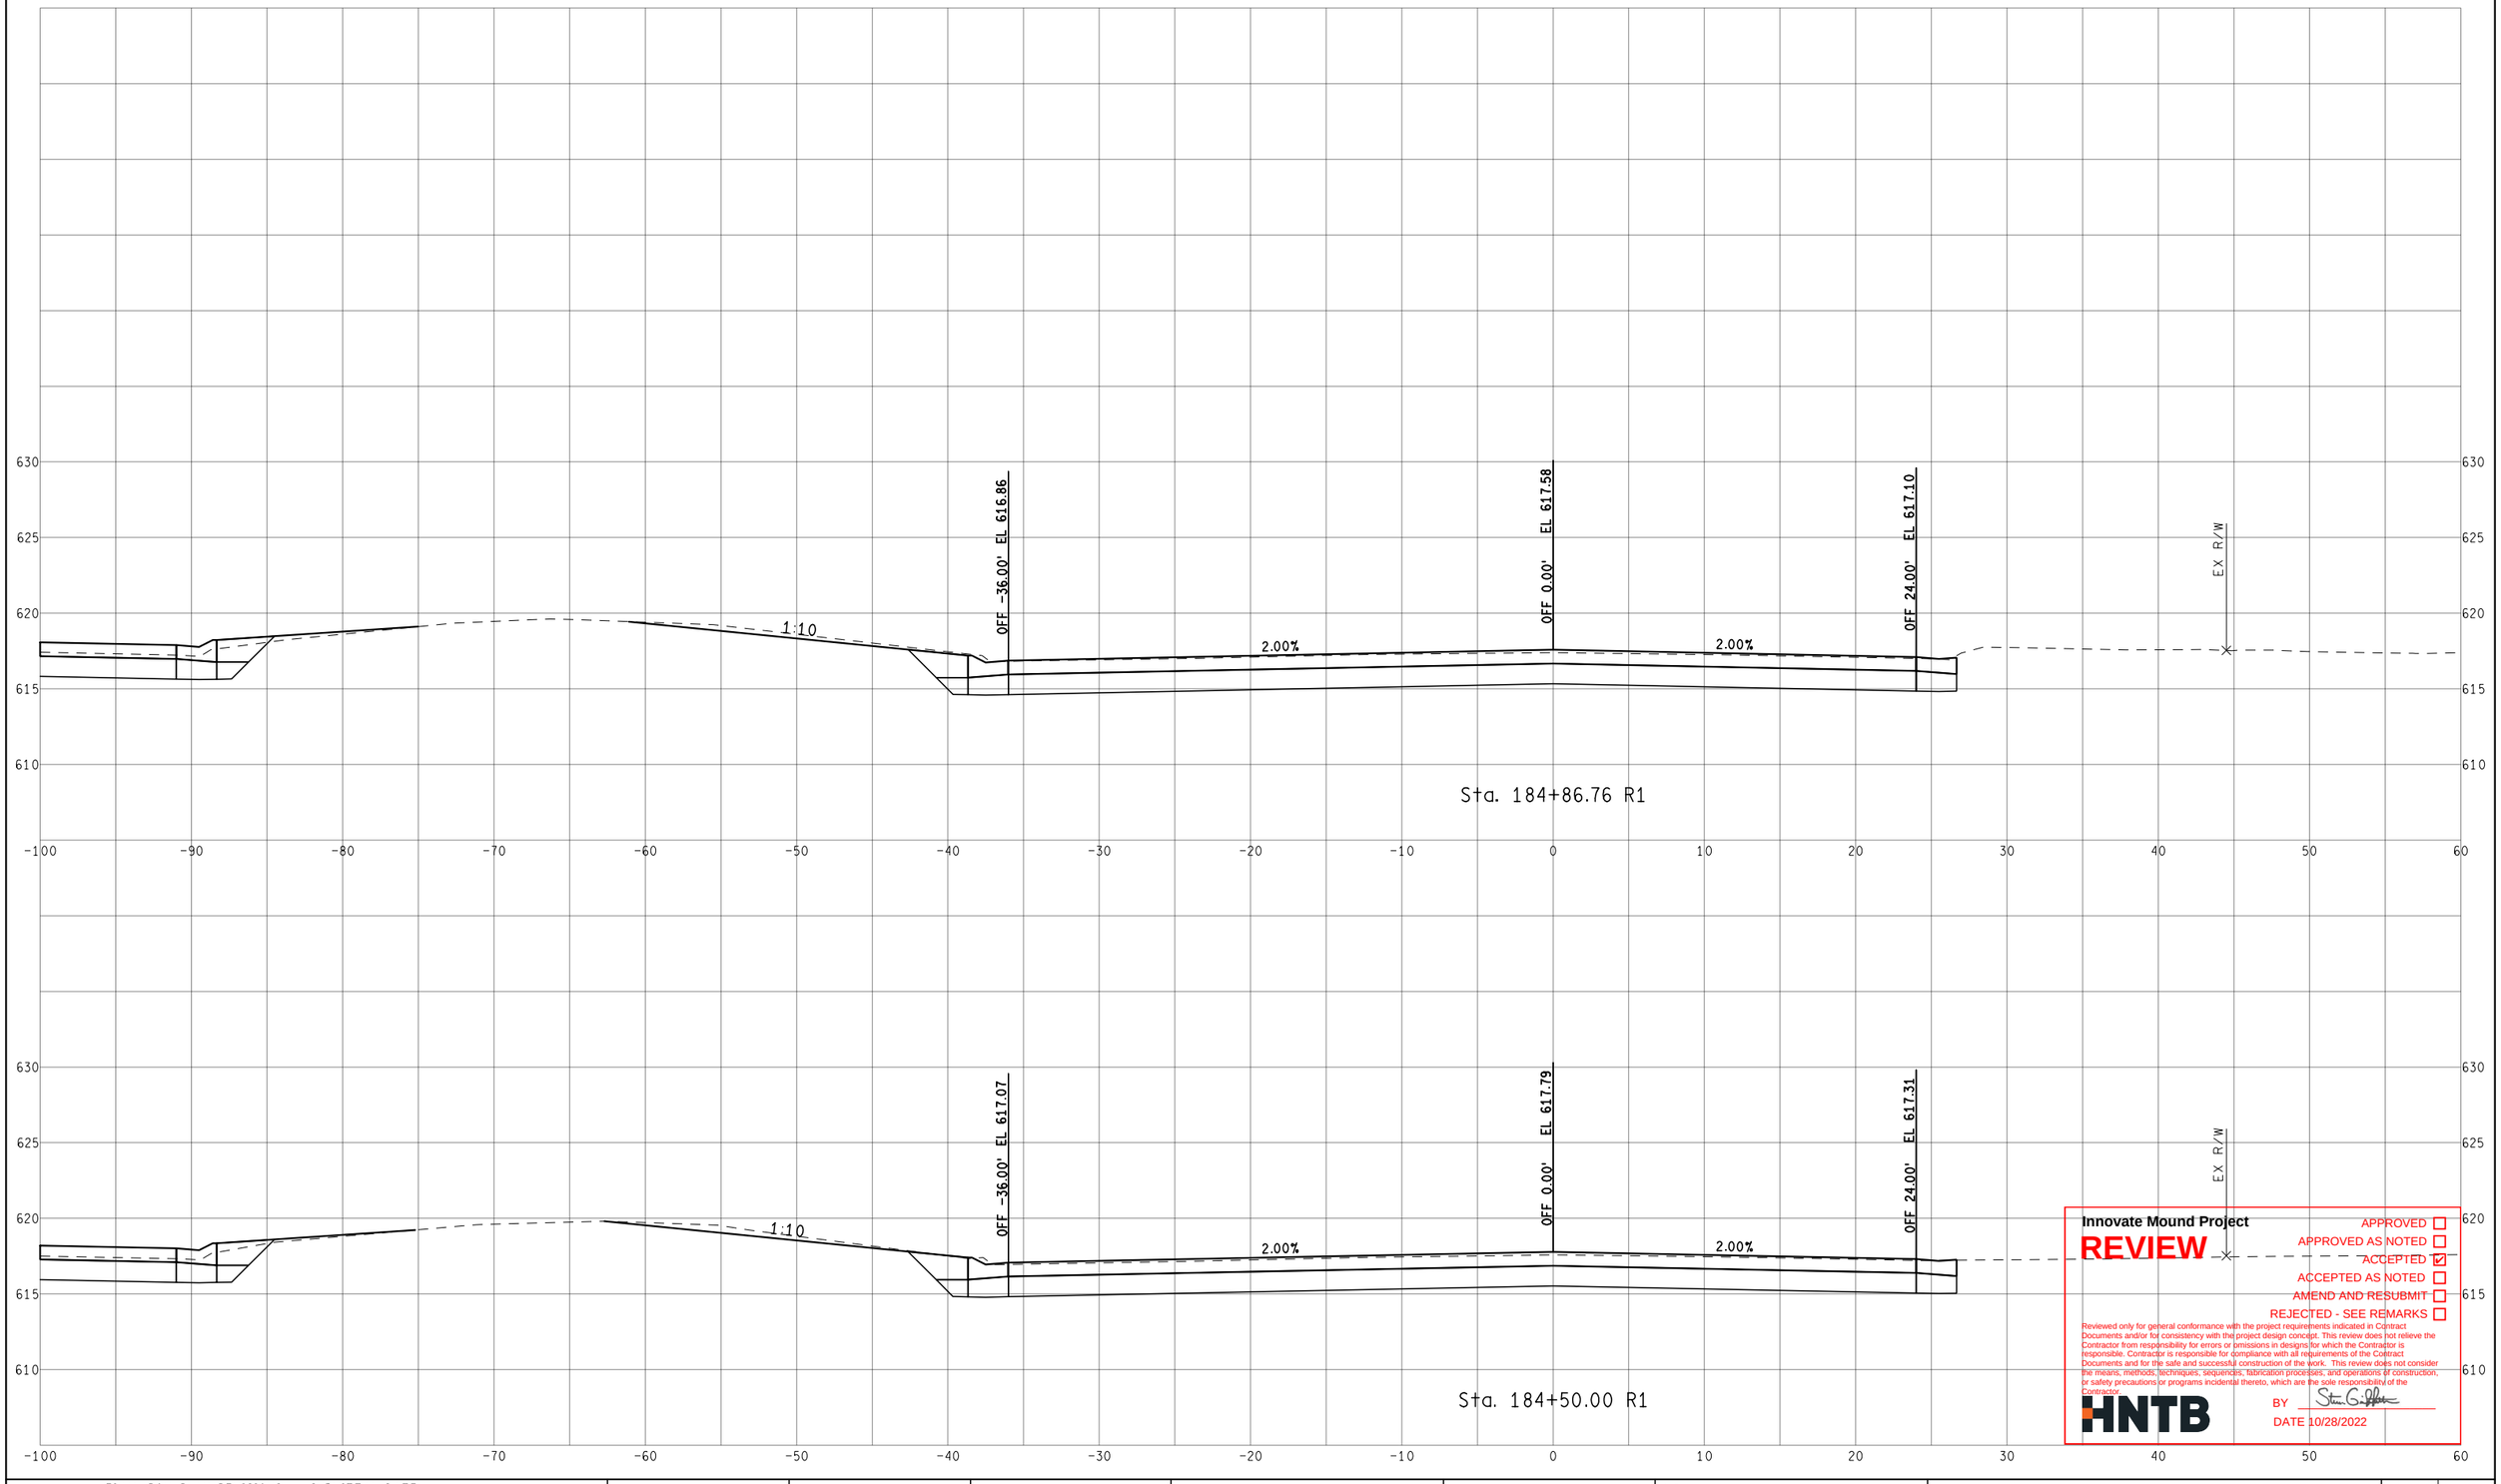

Innovate Mound Project

REVIEW

APPROVED ☐
APPROVED AS NOTED ☐
ACCEPTED ☑
ACCEPTED AS NOTED ☐
AMEND AND RESUBMIT ☐
REJECTED - SEE REMARKS ☐

Reviewed only for general conformance with the project requirements indicated in Contract Documents and/or for consistency with the project design concept. This review does not relieve the Contractor from responsibility for errors or omissions in designs for which the Contractor is responsible. Contractor is responsible for compliance with all requirements of the Contract Documents and for the safe and successful construction of the work. This review does not consider the means, methods, techniques, sequences, fabrication processes, and operations of construction, or safety precautions or programs incidental thereto, which are the sole responsibility of the Contractor.

HNTB

BY

DATE 10/28/2022

FINAL ROW PLAN REVISIONS (SUBMITTAL DATE:)							
NO.	DATE	AUTH	DESCRIPTION	NO.	DATE	AUTH	DESCRIPTION

Department of Roads

0 VERT. (FT) 10
0 HORZ. (FT) 10

FILE:

DATE: 10/12/22
DESIGN UNIT: XXX
TSC: MACOMB

CS: INFR50000
JN: 207178A

STA. 184+50.00 R1 TO STA. 184+86.76 R1
NB MOUND RD

DRAWING
SHEET
SECT

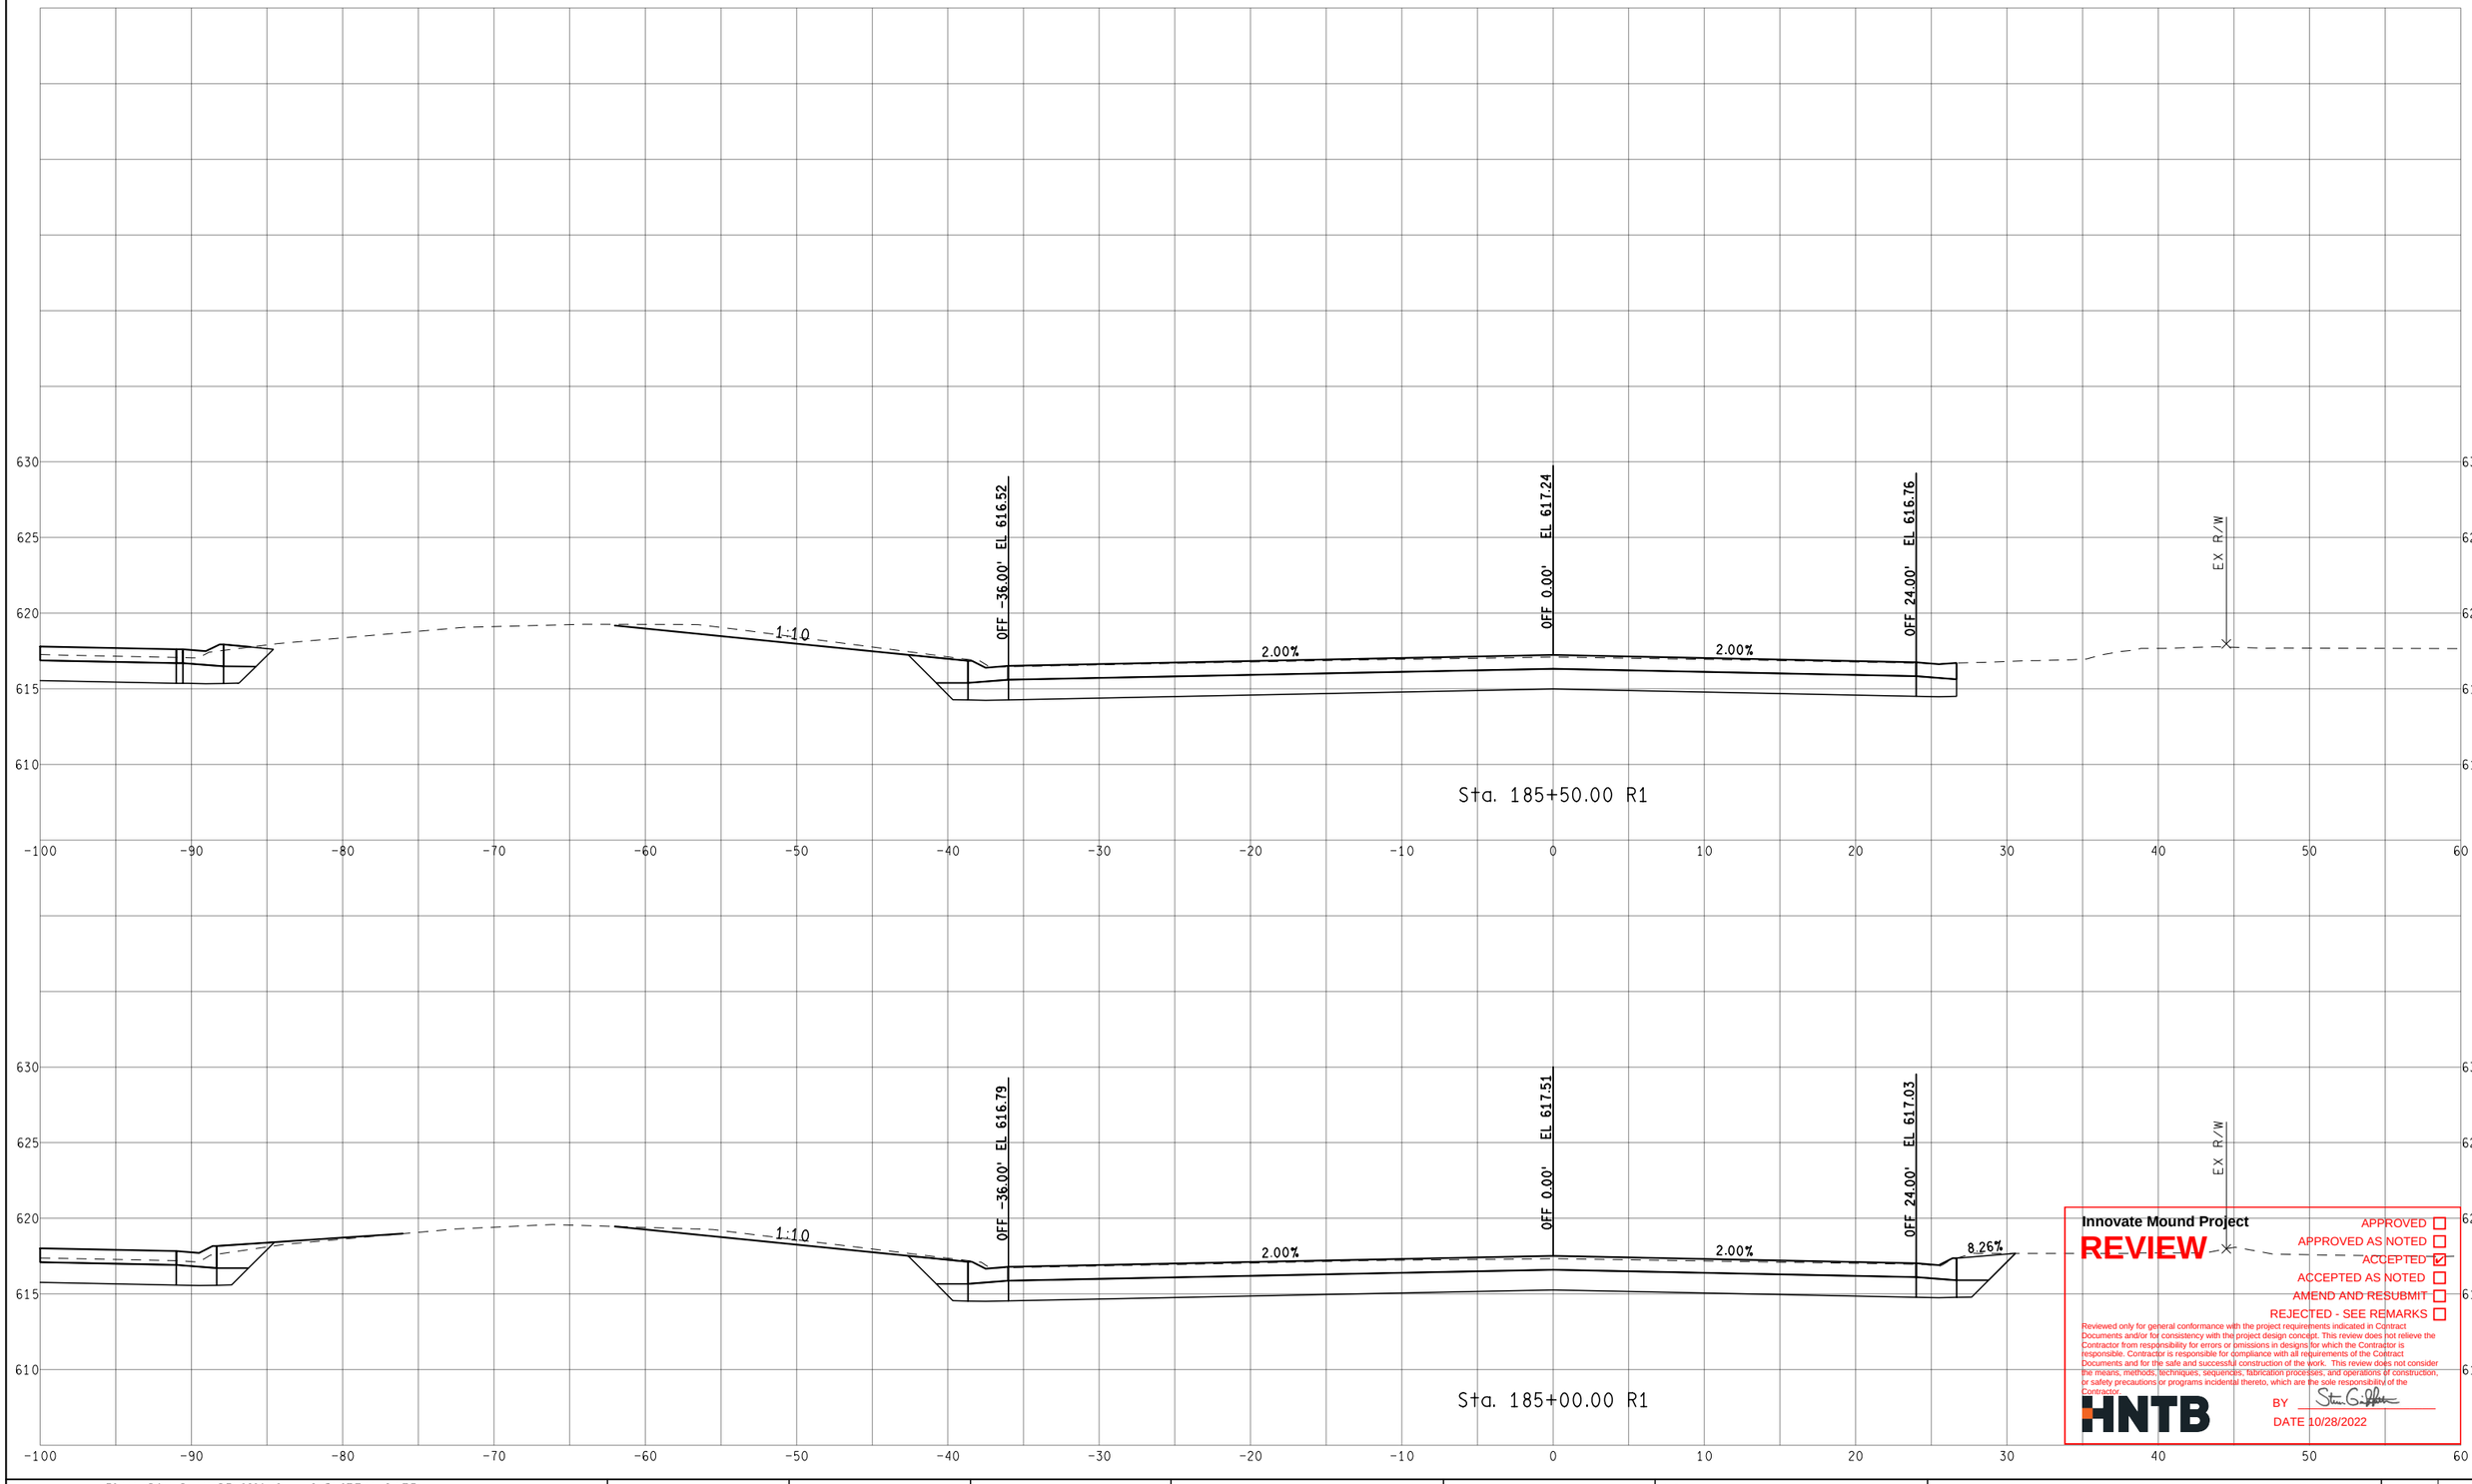

Innovate Mound Project

REVIEW

APPROVED ☐
APPROVED AS NOTED ☐
ACCEPTED ☑
ACCEPTED AS NOTED ☐
AMEND AND RESUBMIT ☐
REJECTED - SEE REMARKS ☐

Reviewed only for general conformance with the project requirements indicated in Contract Documents and/or for consistency with the project design concept. This review does not relieve the Contractor from responsibility for errors or omissions in designs for which the Contractor is responsible. Contractor is responsible for compliance with all requirements of the Contract Documents and for the safe and successful construction of the work. This review does not consider the means, methods, techniques, sequences, fabrication processes, and operations of construction, or safety precautions or programs incidental thereto, which are the sole responsibility of the Contractor.

HNTB

BY

DATE 10/28/2022

FINAL ROW PLAN REVISIONS (SUBMITTAL DATE:)							
NO.	DATE	AUTH	DESCRIPTION	NO.	DATE	AUTH	DESCRIPTION

Department of Roads

0 VERT. (FT) 10

0 HORZ. (FT) 10

FILE:

DATE: 10/12/22

DESIGN UNIT: XXX

TSC: MACOMB

CS: INFR50000

JN: 207178A

STA. 185+00.00 R1 TO STA. 185+50.00 R1

NB MOUND RD

DRAWING

SHEET

SECT

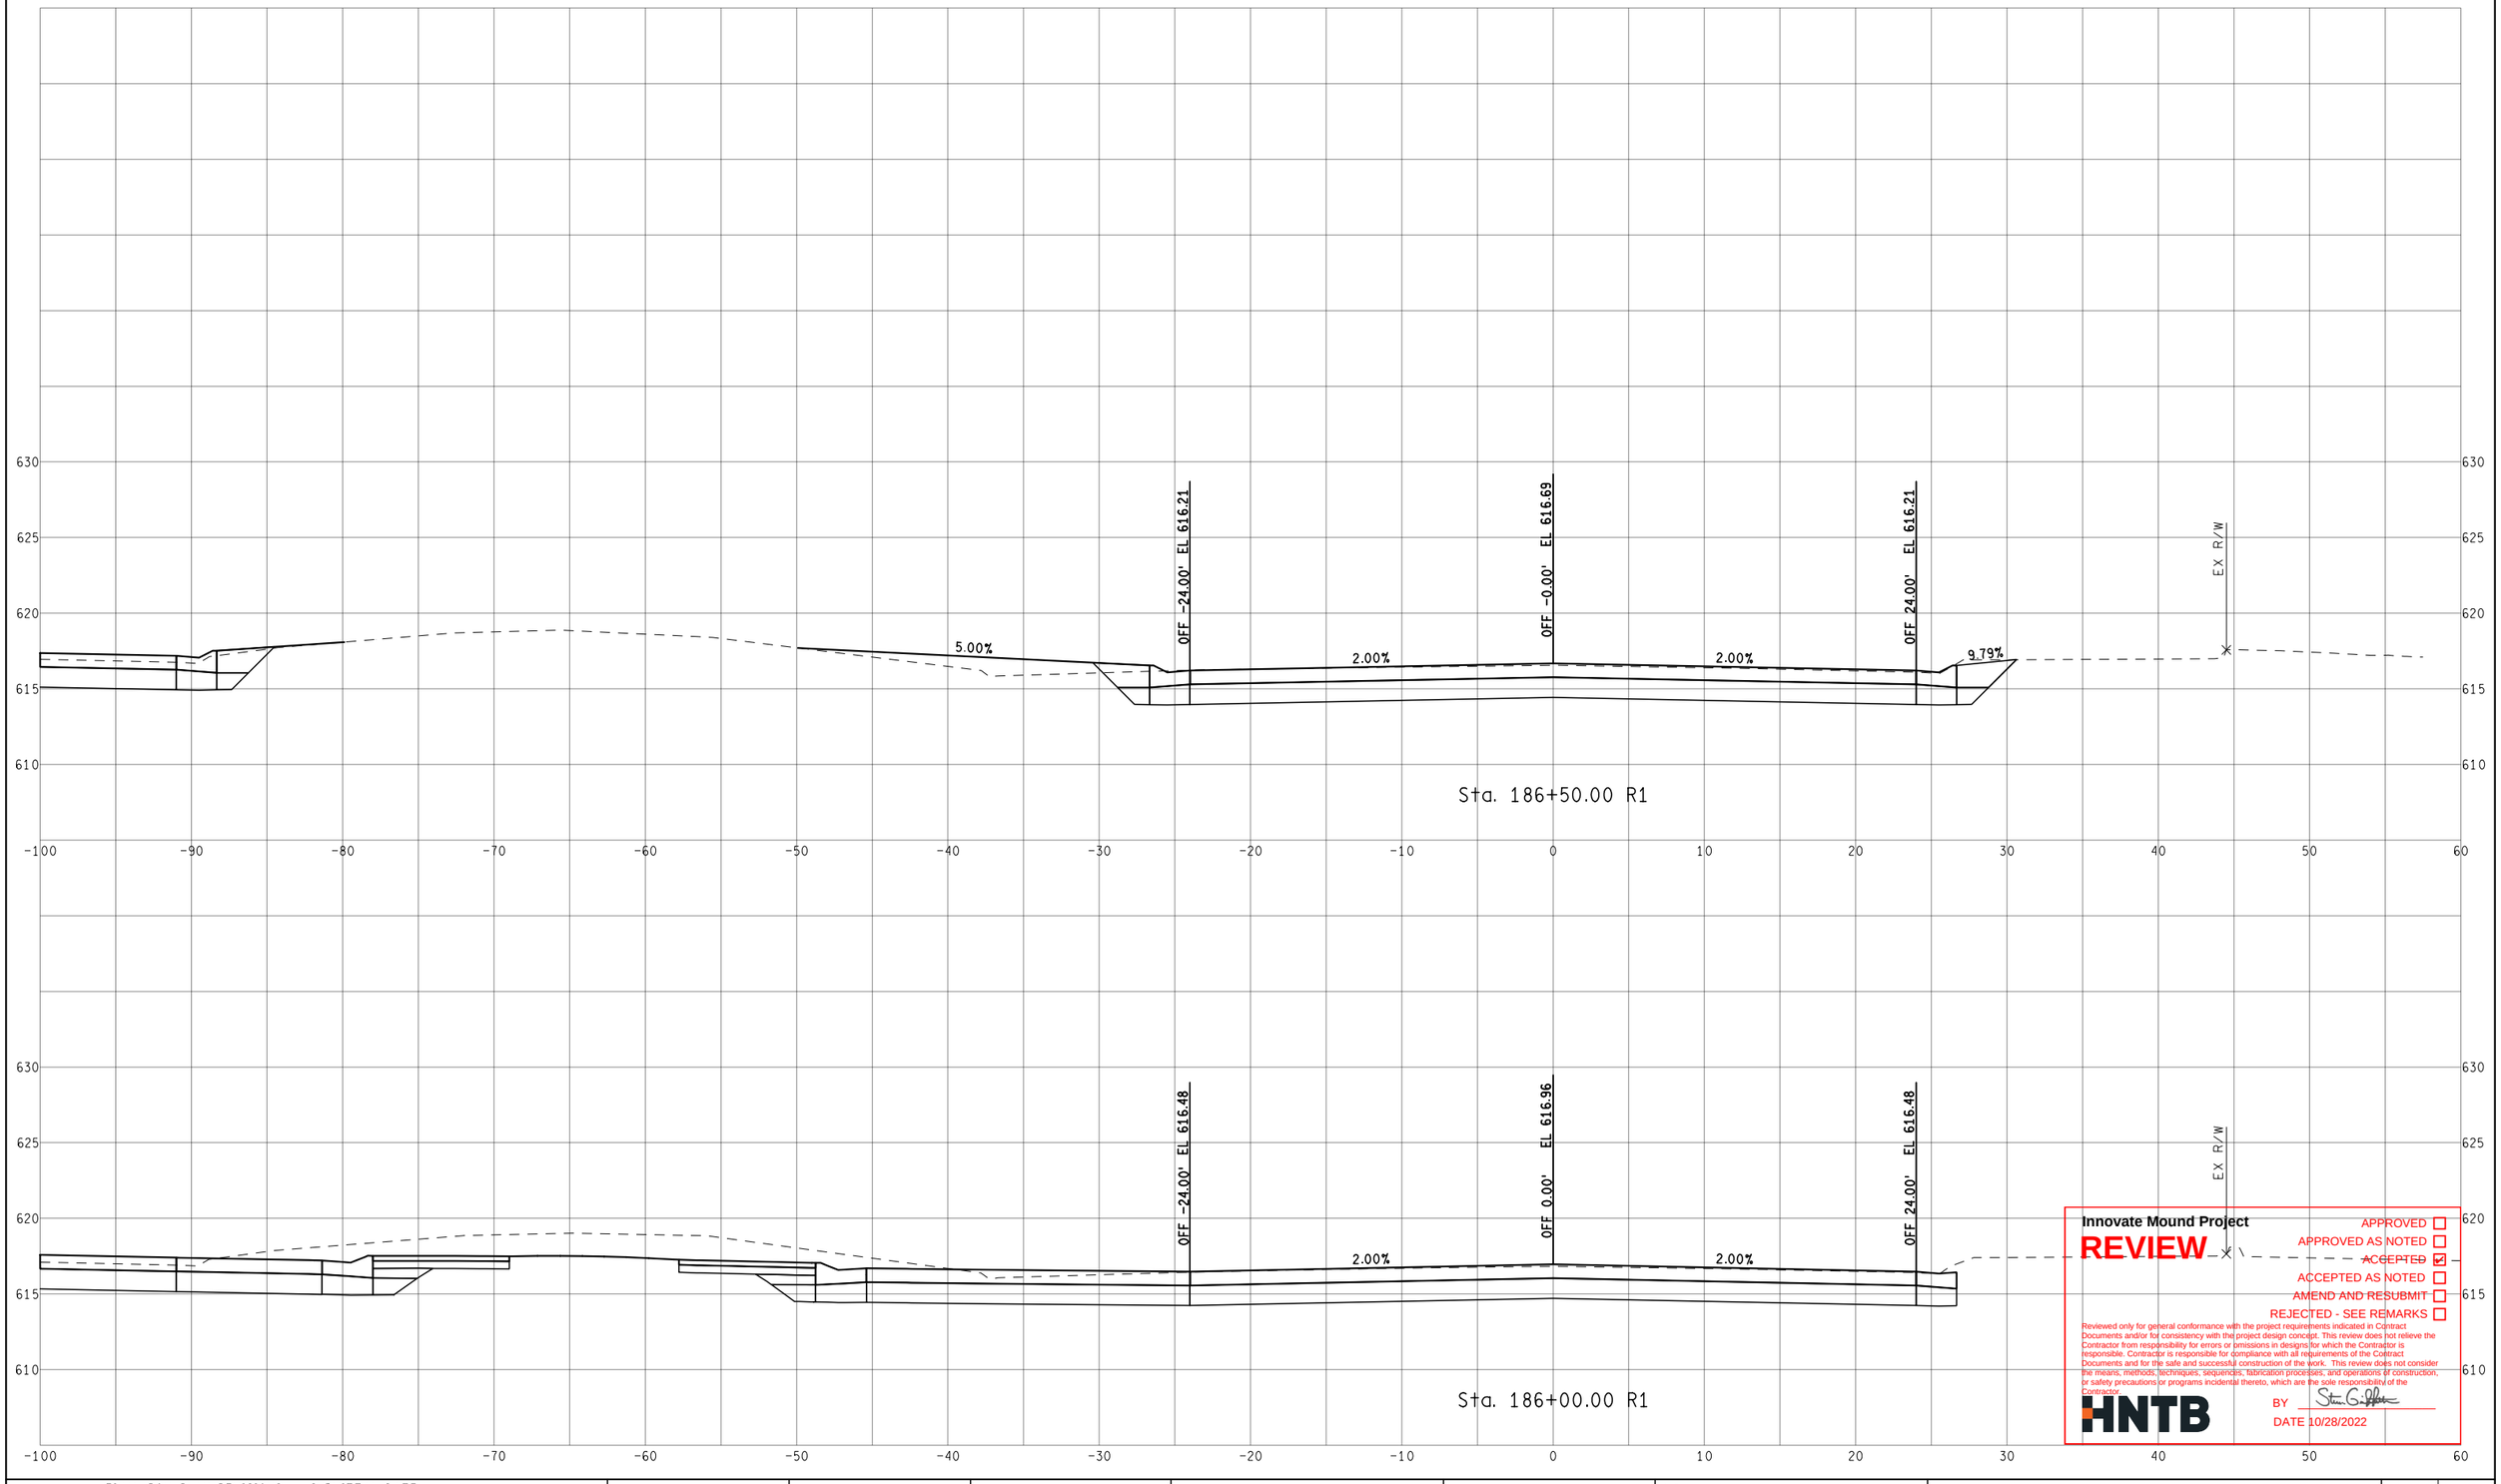

Innovate Mound Project

REVIEW

APPROVED ☐
APPROVED AS NOTED ☐
ACCEPTED ☑
ACCEPTED AS NOTED ☐
AMEND AND RESUBMIT ☐
REJECTED - SEE REMARKS ☐

Reviewed only for general conformance with the project requirements indicated in Contract Documents and/or for consistency with the project design concept. This review does not relieve the Contractor from responsibility for errors or omissions in designs for which the Contractor is responsible. Contractor is responsible for compliance with all requirements of the Contract Documents and for the safe and successful construction of the work. This review does not consider the means, methods, techniques, sequences, fabrication processes, and operations of construction, or safety precautions or programs incidental thereto, which are the sole responsibility of the Contractor.

HNTB

BY Steven G. Palmer

DATE 10/28/2022

FINAL ROW PLAN REVISIONS (SUBMITTAL DATE:)							
NO.	DATE	AUTH	DESCRIPTION	NO.	DATE	AUTH	DESCRIPTION

Department of Roads

VERT. (FT) 0 10

HORZ. (FT) 0 10

FILE:

DATE: 10/12/22

DESIGN UNIT: XXX

TSC: MACOMB

CS: INFR50000

JN: 207178A

STA. 186+00.00 R1 TO STA. 186+50.00 R1

NB MOUND RD

DRAWING

SHEET

SECT

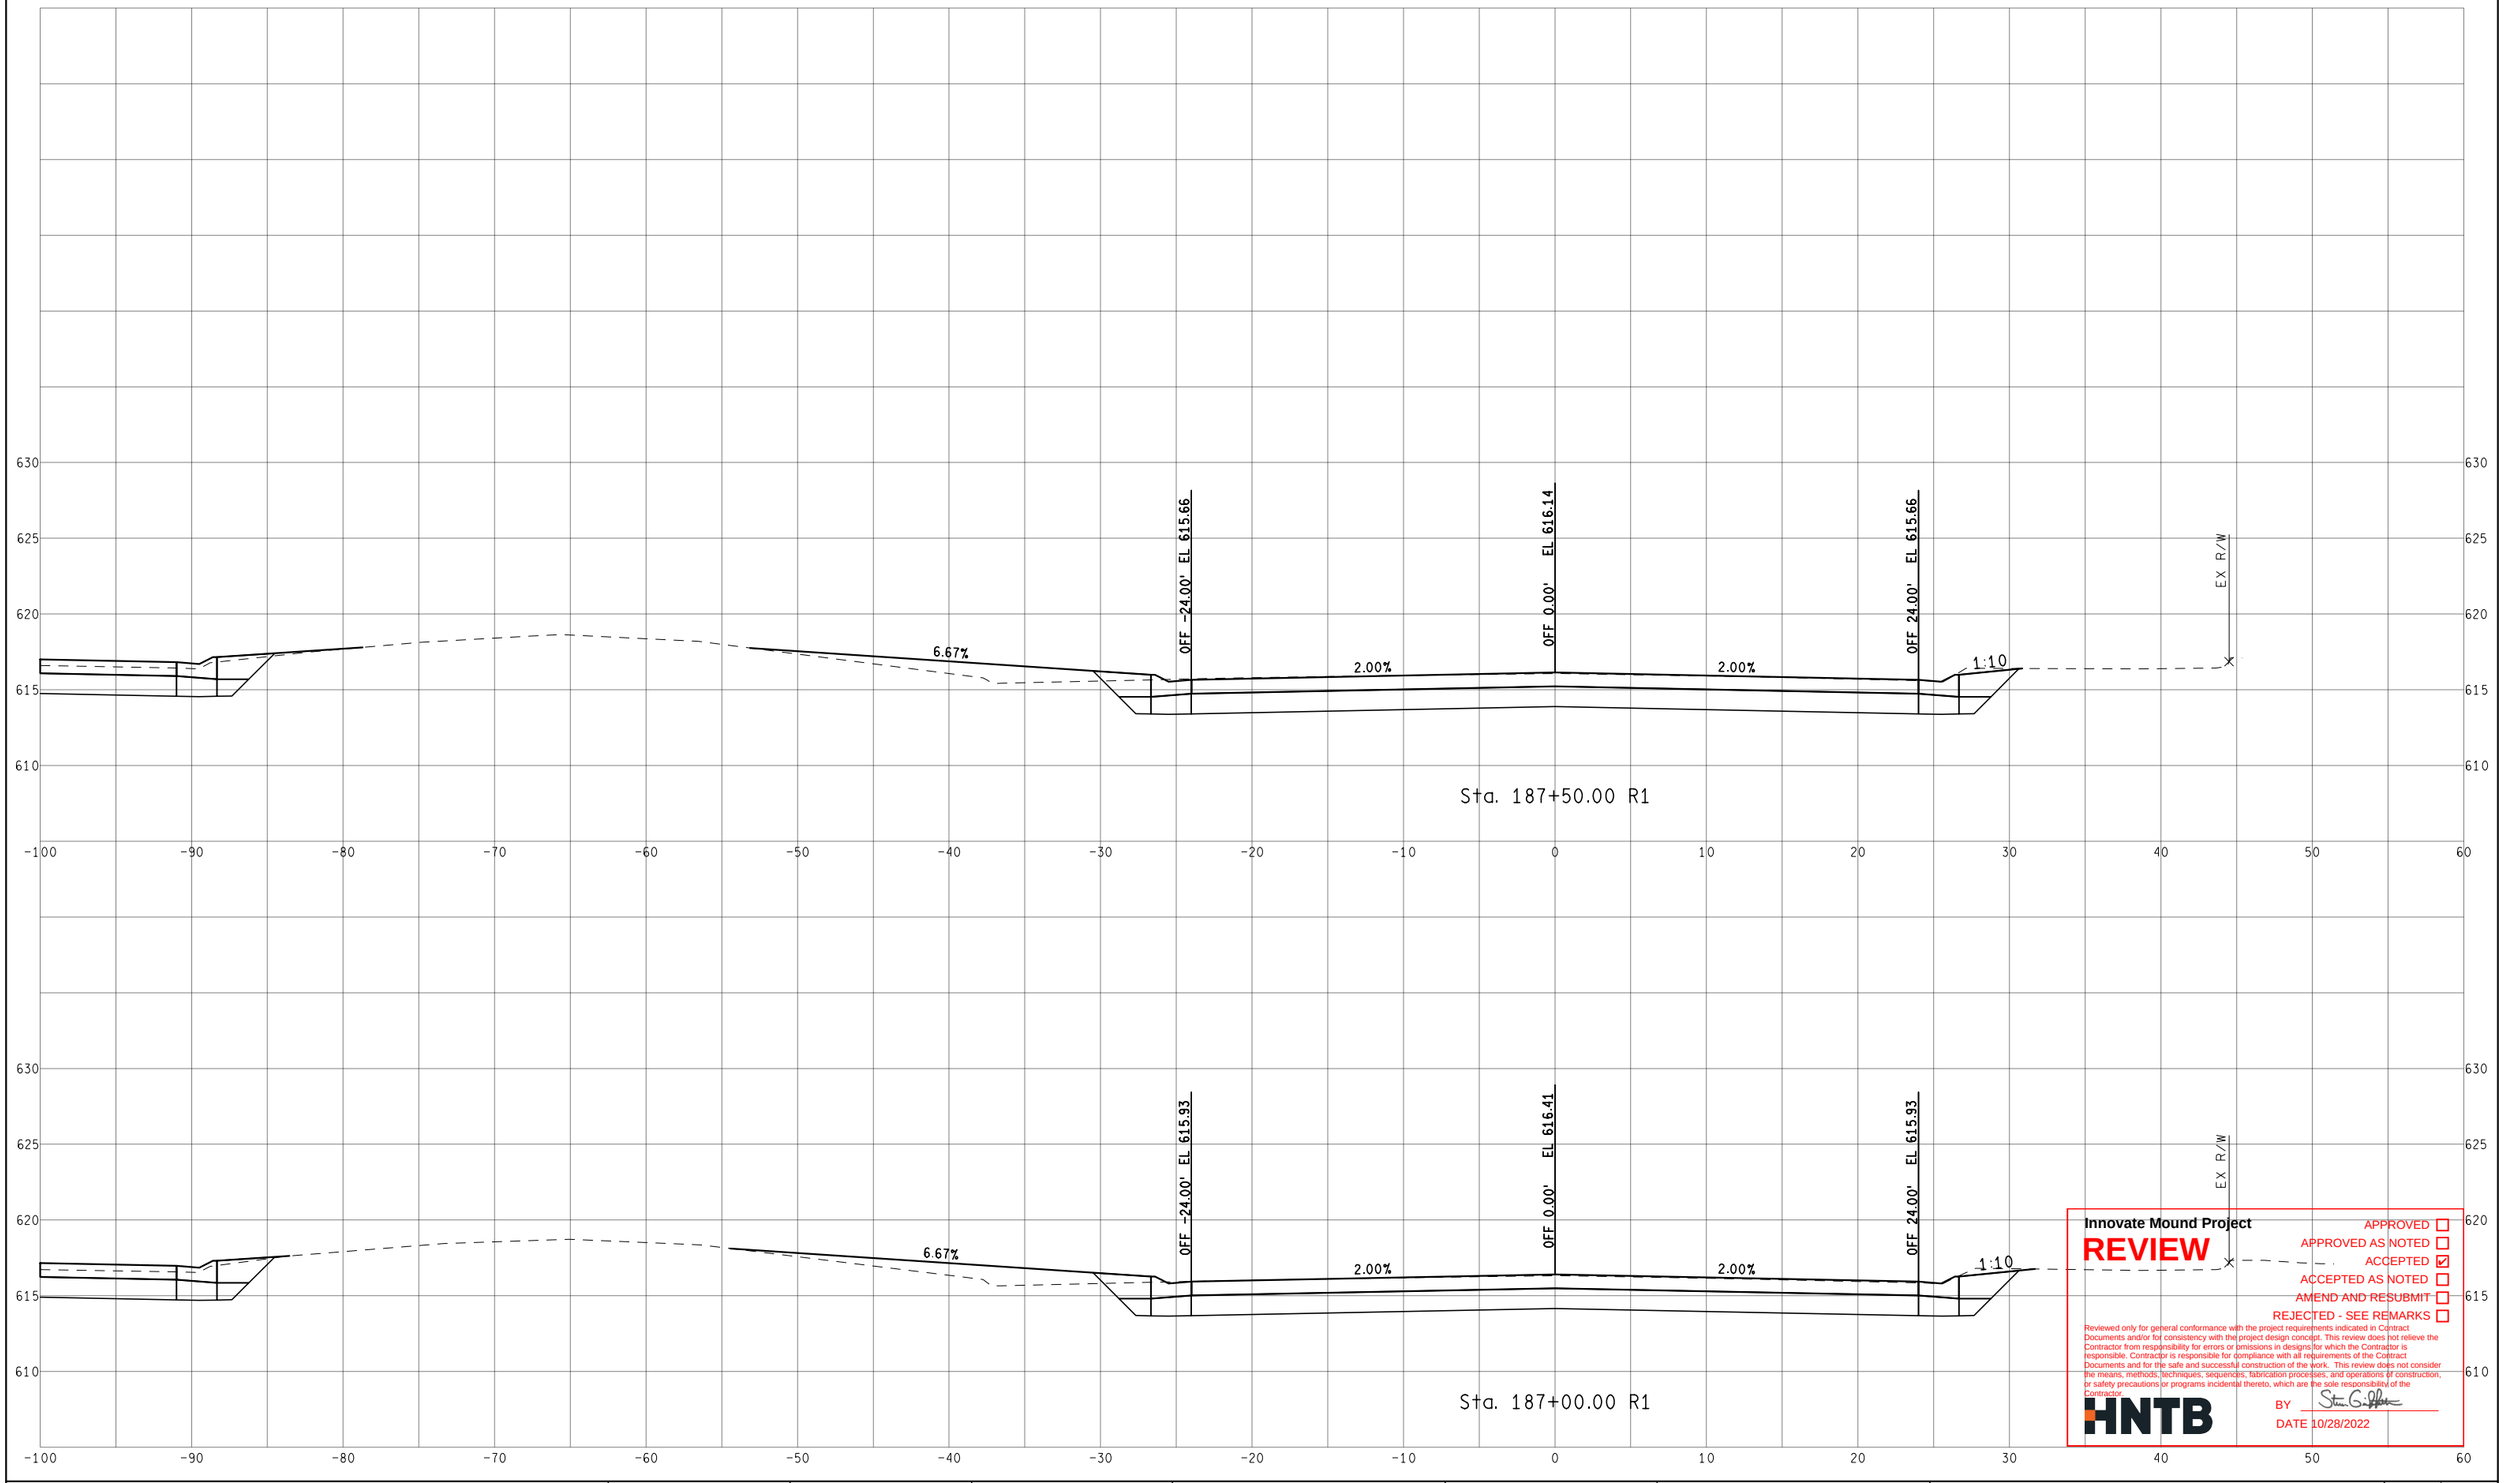

Innovate Mound Project

REVIEW

APPROVED ☐
APPROVED AS NOTED ☐
ACCEPTED ☑
ACCEPTED AS NOTED ☐
AMEND AND RESUBMIT ☐
REJECTED - SEE REMARKS ☐

Reviewed only for general conformance with the project requirements indicated in Contract Documents and/or for consistency with the project design concept. This review does not relieve the Contractor from responsibility for errors or omissions in designs for which the Contractor is responsible. Contractor is responsible for compliance with all requirements of the Contract Documents and for the safe and successful construction of the work. This review does not consider the means, methods, techniques, sequences, fabrication processes, and operations of construction, or safety precautions or programs incidental thereto, which are the sole responsibility of the Contractor.

HNTB

BY Steven G. Peltier

DATE 10/28/2022

FINAL ROW PLAN REVISIONS (SUBMITTAL DATE:)							
NO.	DATE	AUTH	DESCRIPTION	NO.	DATE	AUTH	DESCRIPTION

Macomb County Michigan — Department of Roads

VERT. (FT) 0 10
HORZ. (FT) 0 10

FILE:

DATE: 10/12/22
DESIGN UNIT: XXX
TSC: MACOMB

CS: INFR50000
JN: 207178A

STA. 187+00.00 R1 TO STA. 187+50.00 R1
NB MOUND RD

DRAWING
SHEET
SECT

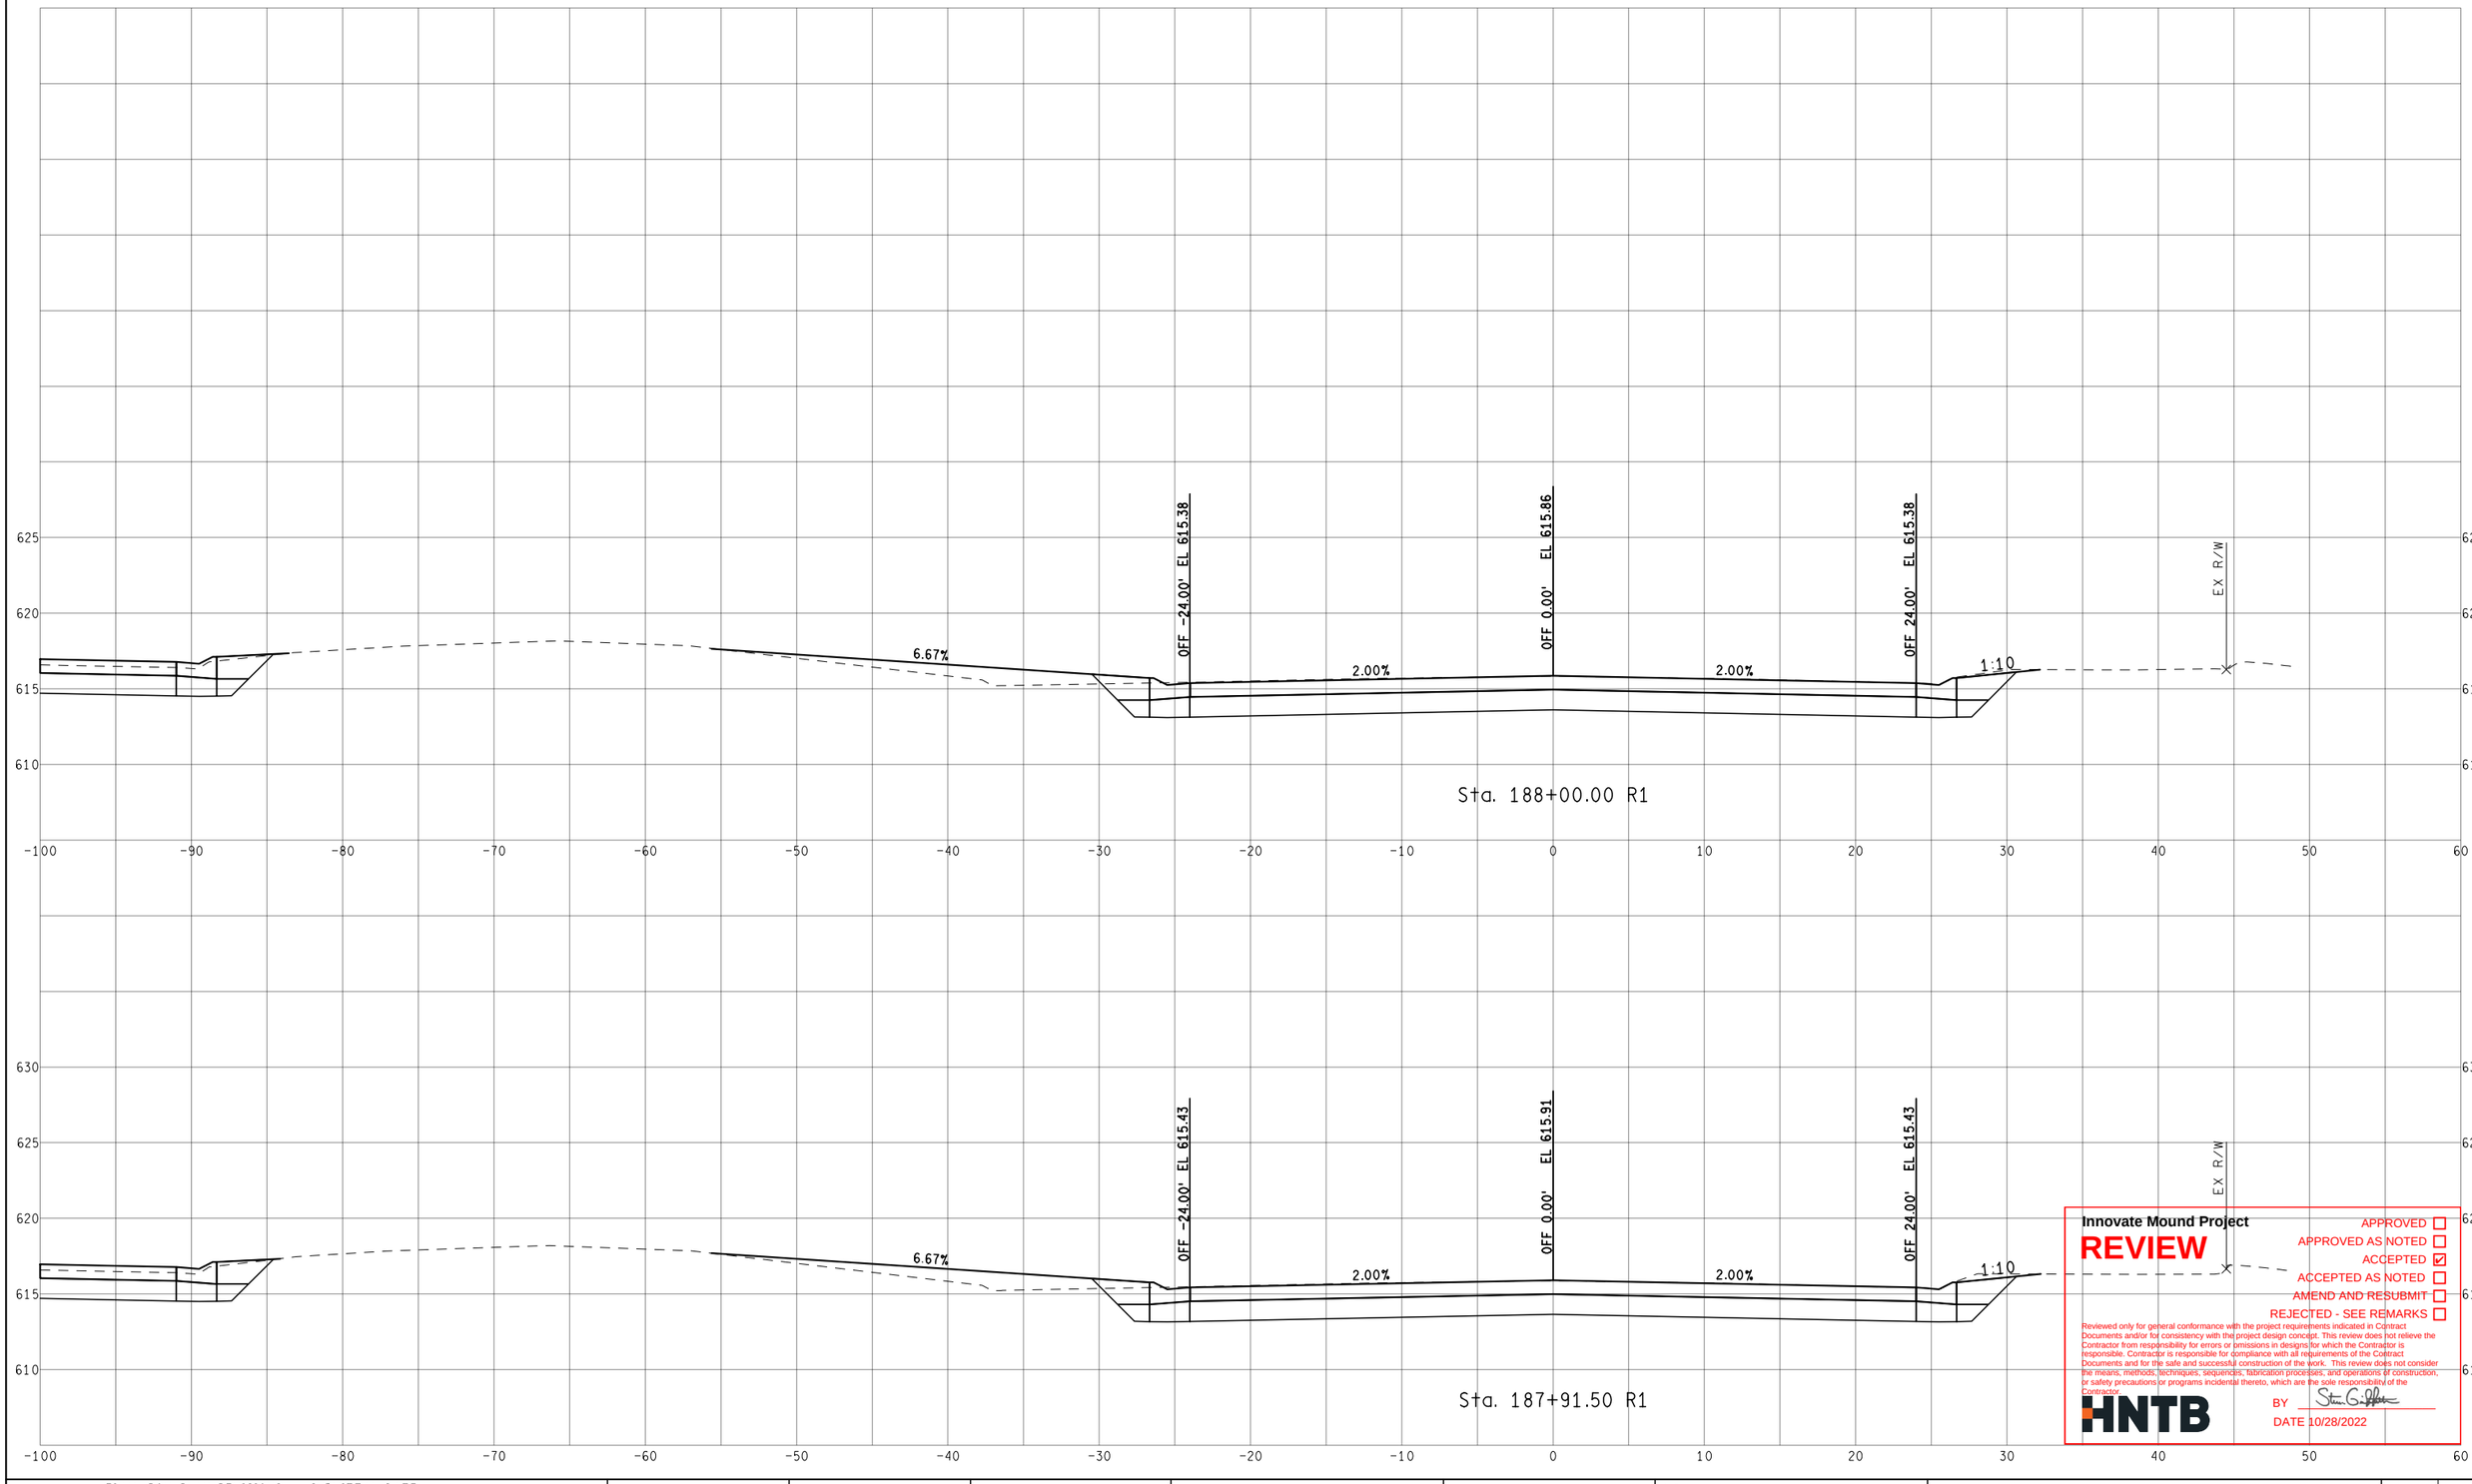

Innovate Mound Project

REVIEW

- APPROVED ☐
- APPROVED AS NOTED ☐
- ACCEPTED ☑
- ACCEPTED AS NOTED ☐
- AMEND AND RESUBMIT ☐
- REJECTED - SEE REMARKS ☐

Reviewed only for general conformance with the project requirements indicated in Contract Documents and/or for consistency with the project design concept. This review does not relieve the Contractor from responsibility for errors or omissions in designs for which the Contractor is responsible. Contractor is responsible for compliance with all requirements of the Contract Documents and for the safe and successful construction of the work. This review does not consider the means, methods, techniques, sequences, fabrication processes, and operations of construction, or safety precautions or programs incidental thereto, which are the sole responsibility of the Contractor.

HNTB

BY

DATE 10/28/2022

FINAL ROW PLAN REVISIONS (SUBMITTAL DATE:)							
NO.	DATE	AUTH	DESCRIPTION	NO.	DATE	AUTH	DESCRIPTION

Macomb County Michigan — Department of Roads

VERT. (FT) 0 10

HORZ. (FT) 0 10

FILE:

DATE: 10/12/22

DESIGN UNIT: XXX

TSC: MACOMB

CS: INFR50000

JN: 207178A

STA. 187+91.50 R1 TO STA. 188+00.00 R1

NB MOUND RD

DRAWING

SHEET

SECT

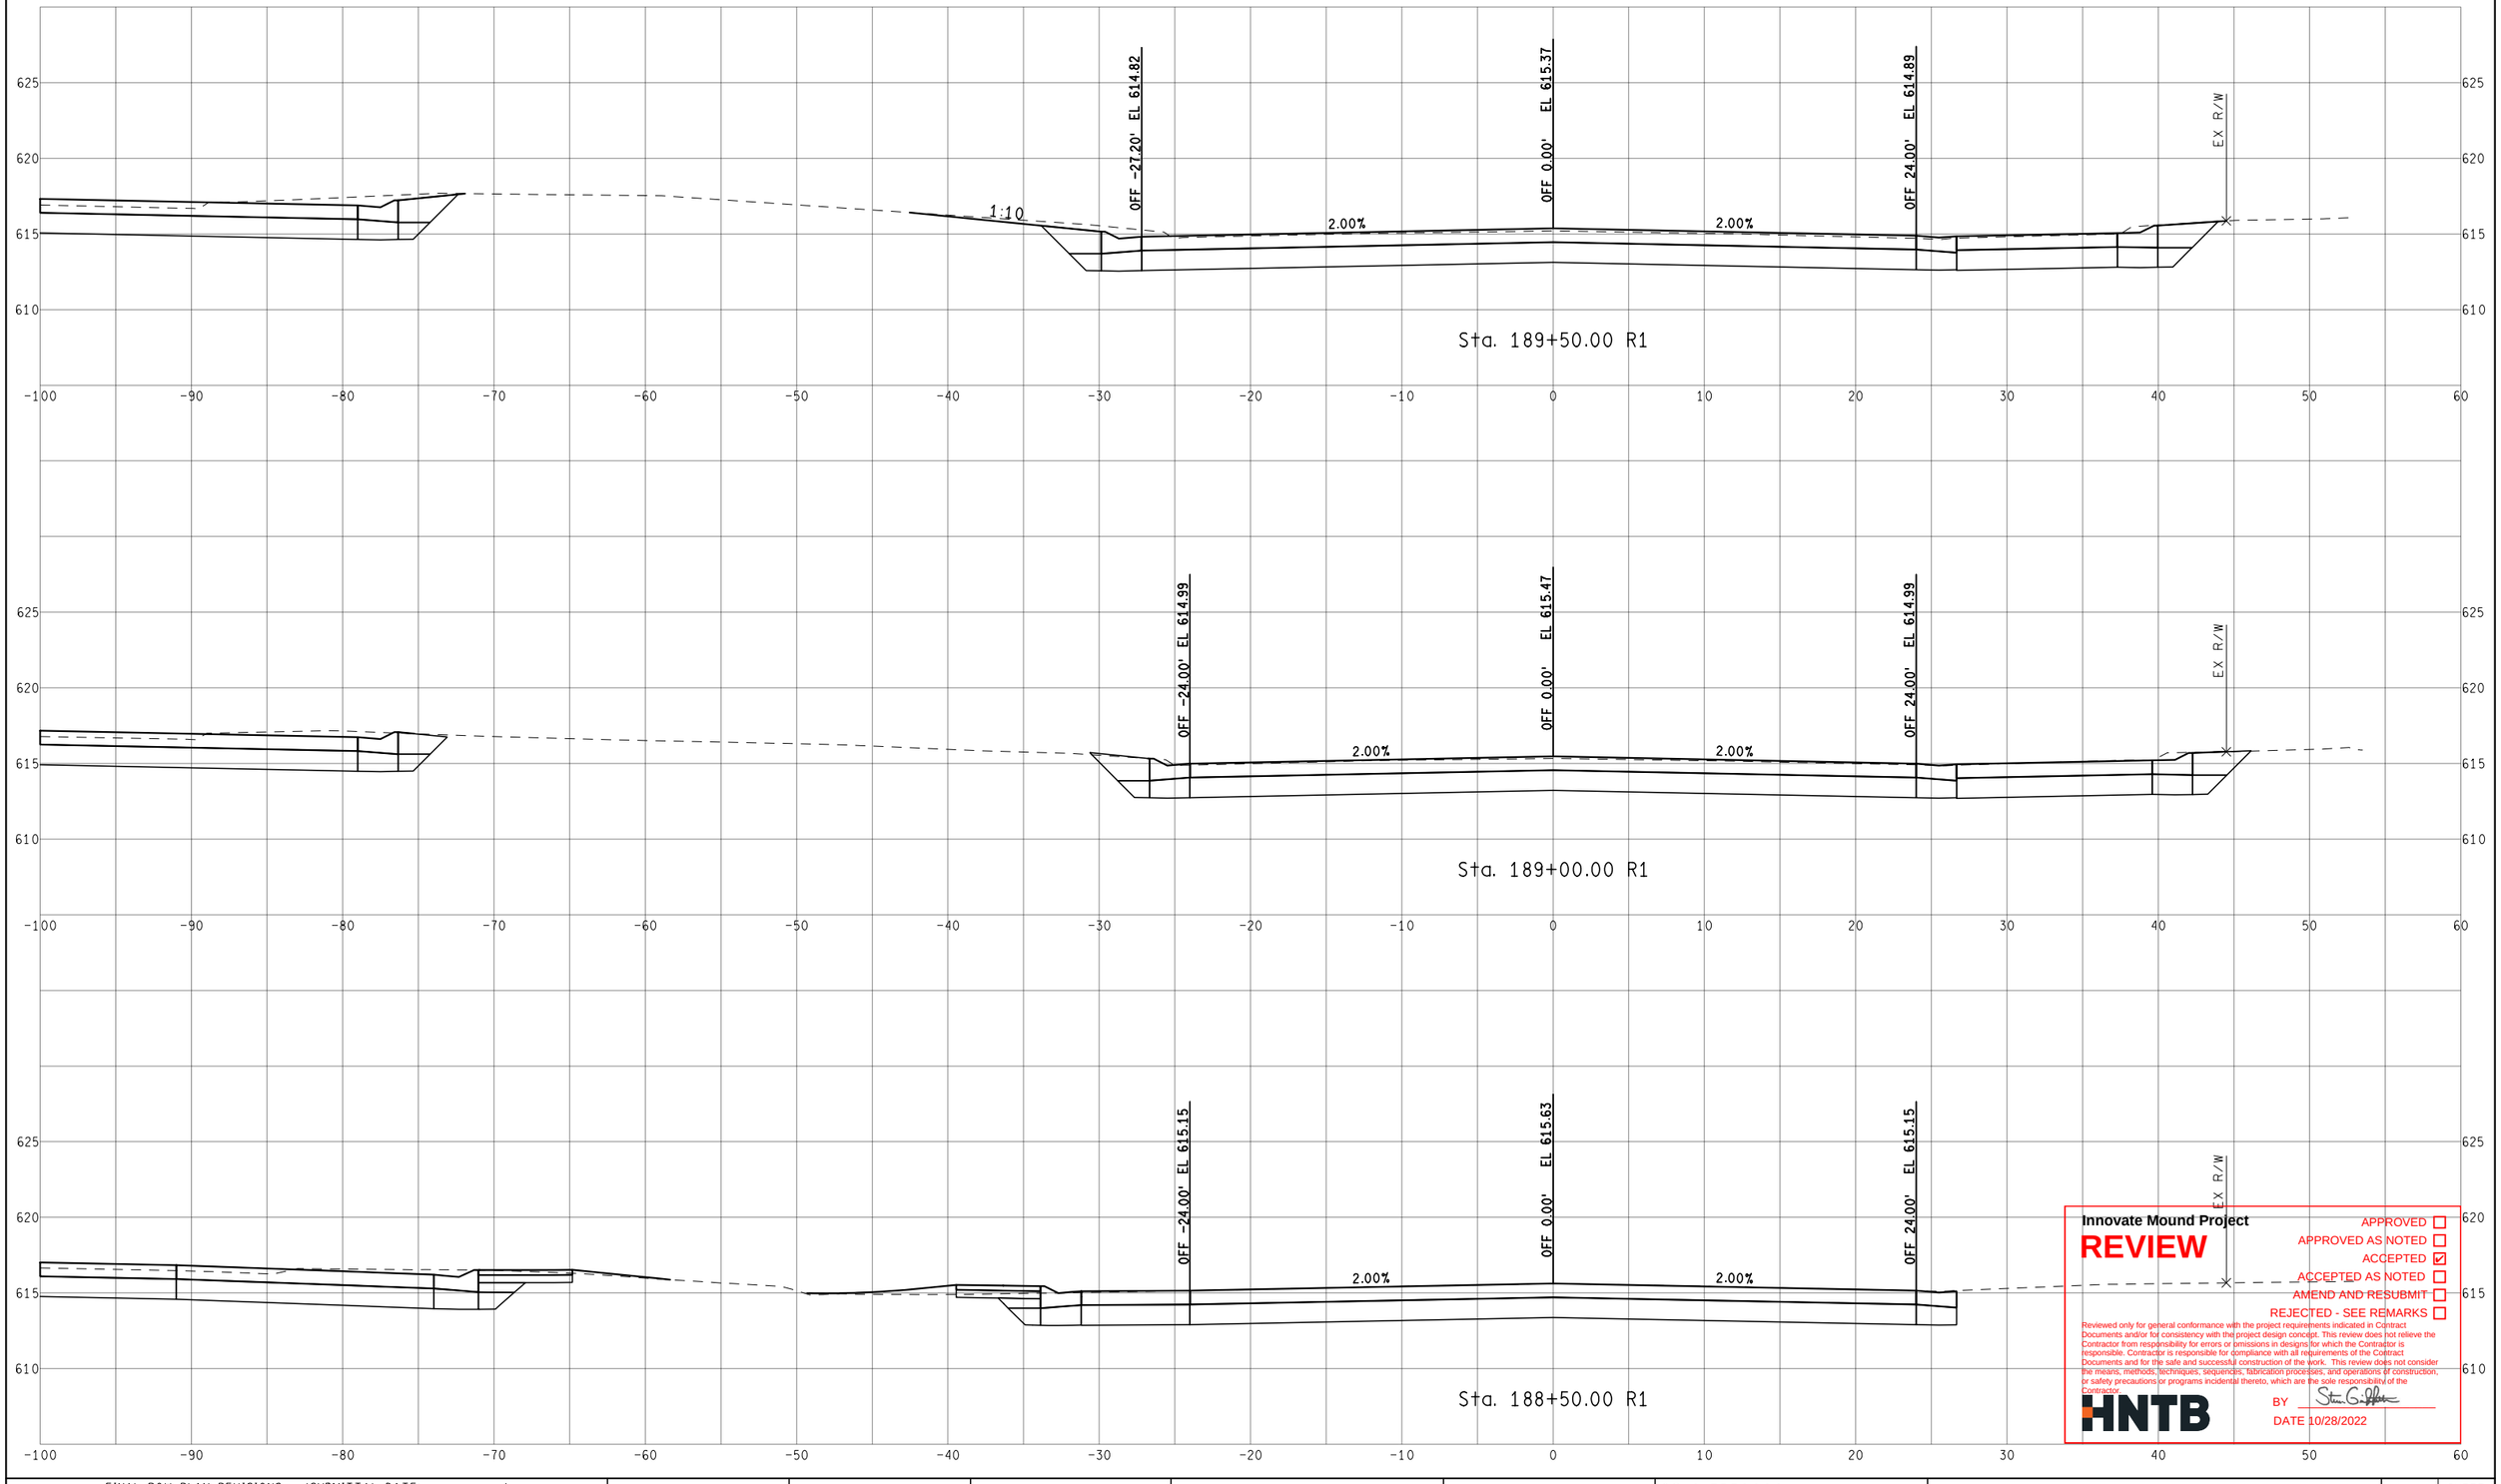

Innovate Mound Project

REVIEW

APPROVED ☐
APPROVED AS NOTED ☐
ACCEPTED ☑
ACCEPTED AS NOTED ☐
AMEND AND RESUBMIT ☐
REJECTED - SEE REMARKS ☐

Reviewed only for general conformance with the project requirements indicated in Contract Documents and/or for consistency with the project design concept. This review does not relieve the Contractor from responsibility for errors or omissions in designs for which the Contractor is responsible. Contractor is responsible for compliance with all requirements of the Contract Documents and for the safe and successful construction of the work. This review does not consider the means, methods, techniques, sequences, fabrication processes, and operations of construction, or safety precautions or programs incidental thereto, which are the sole responsibility of the Contractor.

HNTB

BY Steven G. Gilbert

DATE 10/28/2022

FINAL ROW PLAN REVISIONS (SUBMITTAL DATE:)							
NO.	DATE	AUTH	DESCRIPTION	NO.	DATE	AUTH	DESCRIPTION

Department of Roads

0 VERT. (FT) 10

0 HORZ. (FT) 10

FILE:

DATE: 10/12/22

DESIGN UNIT: XXX

TSC: MACOMB

CS: INFR50000

JN: 207178A

STA. 188+50.00 R1 TO STA. 189+50.00 R1

NB MOUND RD

DRAWING

SHEET

SECT

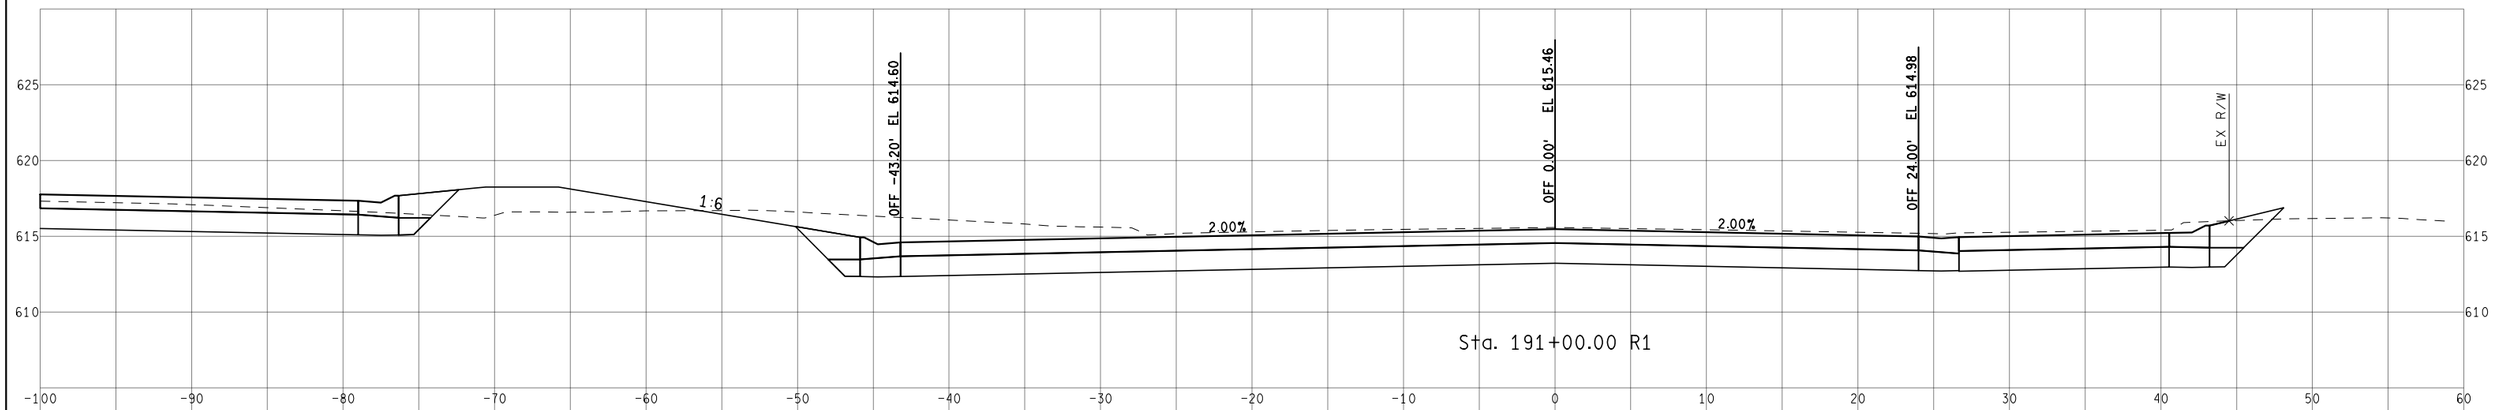

Sta. 191+00.00 R1

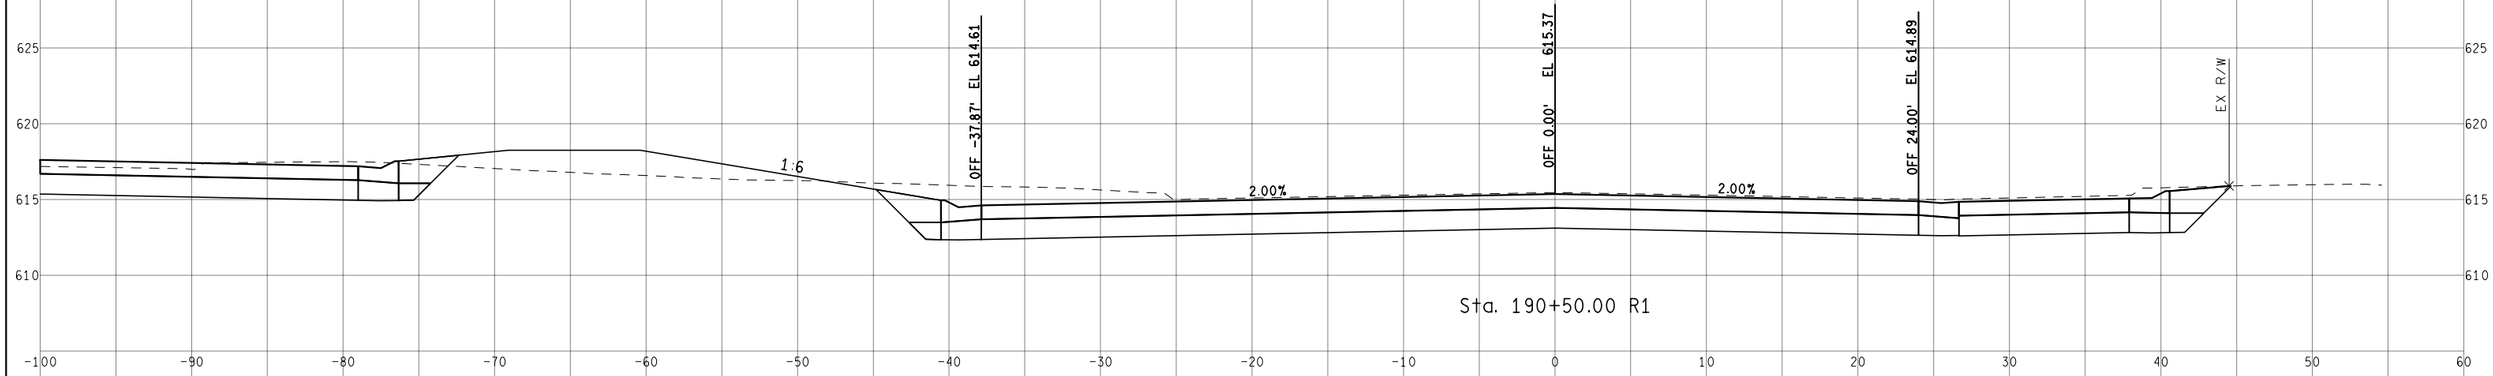

Sta. 190+50.00 R1

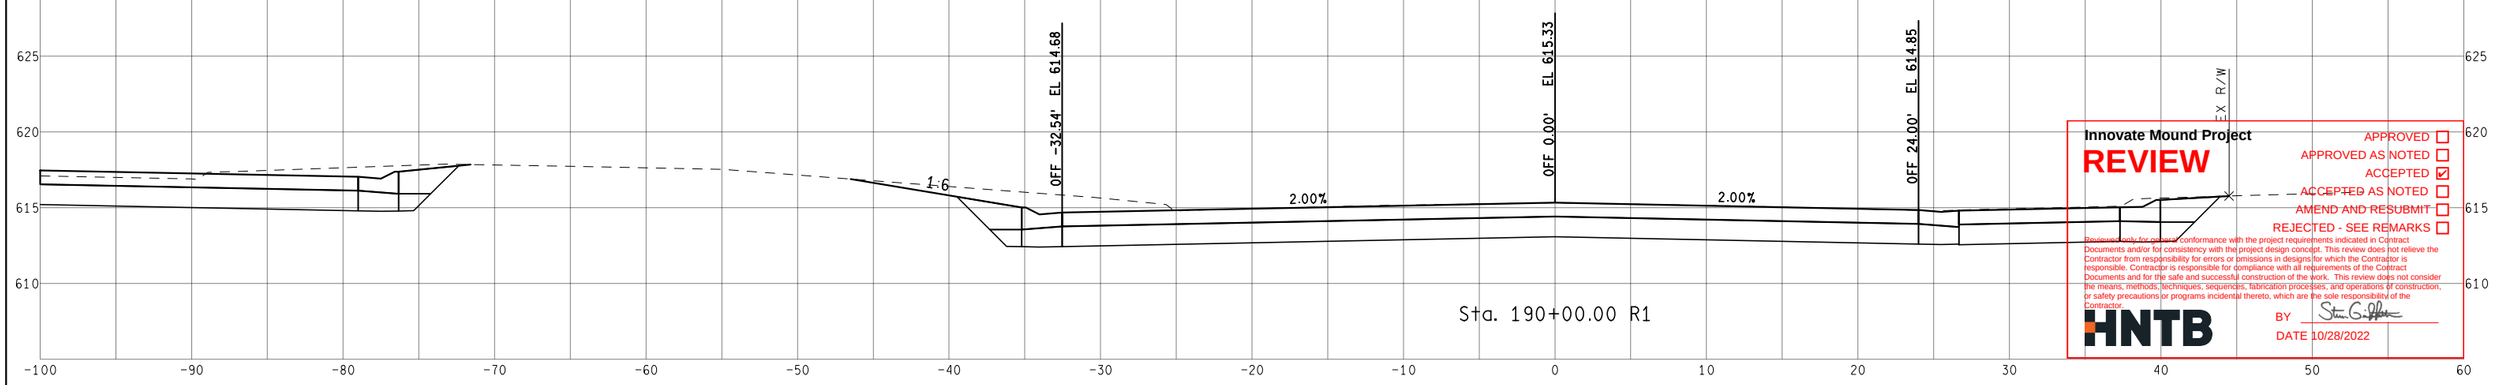

Sta. 190+00.00 R1

Innovate Mound Project

REVIEW

APPROVED ☐
APPROVED AS NOTED ☐
ACCEPTED ☑
ACCEPTED AS NOTED ☐
AMEND AND RESUBMIT ☐
REJECTED - SEE REMARKS ☐

Reviewed only for general conformance with the project requirements indicated in Contract Documents and/or for consistency with the project design concept. This review does not relieve the Contractor from responsibility for errors or omissions in designs for which the Contractor is responsible. Contractor is responsible for compliance with all requirements of the Contract Documents and for the safe and successful construction of the work. This review does not consider the means, methods, techniques, sequences, fabrication processes, and operations of construction; or safety precautions or programs incidental thereto, which are the sole responsibility of the Contractor.

HNTB

BY Steven G. Griffin

DATE 10/28/2022

FINAL ROW PLAN REVISIONS (SUBMITTAL DATE:)

NO.	DATE	AUTH	DESCRIPTION	NO.	DATE	AUTH	DESCRIPTION

Department of Roads

VERT. (FT) 0 10

HORZ. (FT) 0 10

FILE:

DATE: 10/12/22

DESIGN UNIT: XXX

TSC: MACOMB

CS: INFR50000

JN: 207178A

STA. 190+00.00 R1 TO STA. 191+00.00 R1

NB MOUND RD

DRAWING

SHEET

SECT

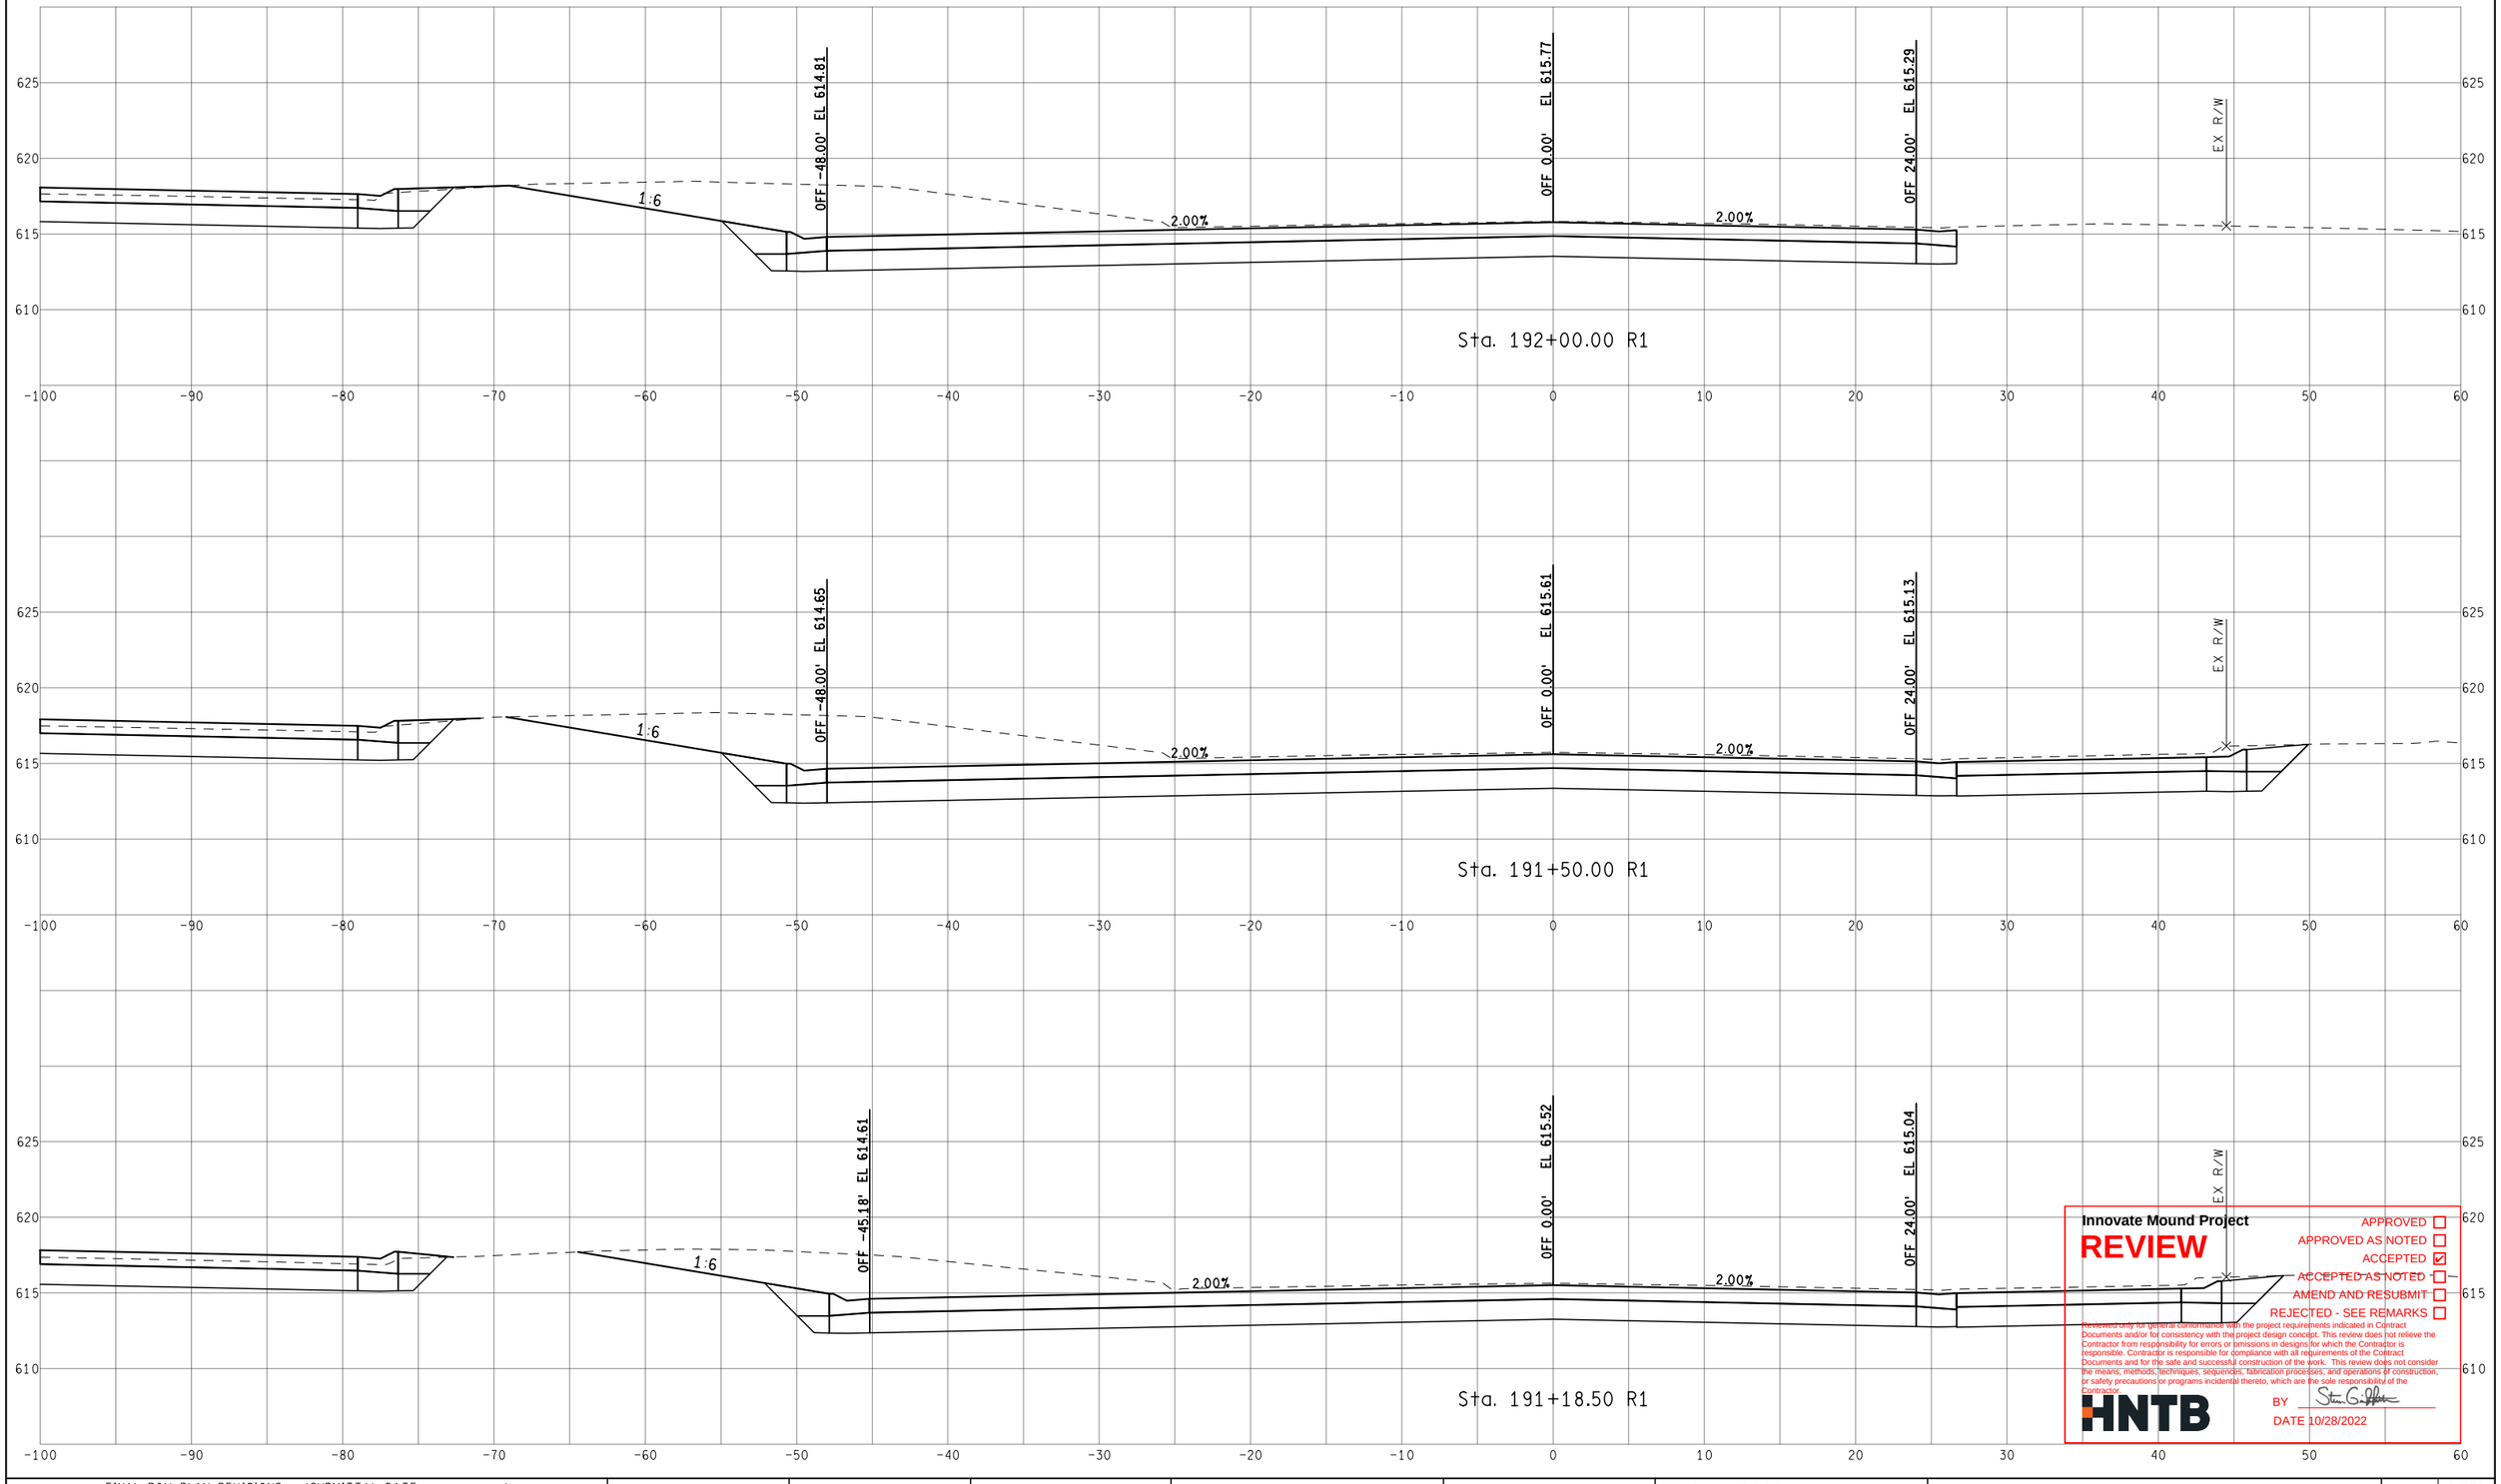

Innovate Mound Project

REVIEW

APPROVED ☐
APPROVED AS NOTED ☐
ACCEPTED ☑
ACCEPTED AS NOTED ☐
AMEND AND RESUBMIT ☐
REJECTED - SEE REMARKS ☐

Reviewed only for general conformance with the project requirements indicated in Contract Documents and/or for consistency with the project design concept. This review does not relieve the Contractor from responsibility for errors or omissions in designs for which the Contractor is responsible. Contractor is responsible for compliance with all requirements of the Contract Documents and for the safe and successful construction of the work. This review does not consider the means, methods, techniques, sequences, fabrication processes, and operations of construction, or safety precautions or programs incidental thereto, which are the sole responsibility of the Contractor.

BY Steve Griffith

DATE 10/28/2022

HNTB

FINAL ROW PLAN REVISIONS (SUBMITTAL DATE:)							
NO.	DATE	AUTH	DESCRIPTION	NO.	DATE	AUTH	DESCRIPTION

Department of Roads

VERT. (FT) 0 10

HORZ. (FT) 0 10

FILE:

DATE: 10/12/22

DESIGN UNIT: XXX

TSC: MACOMB

CS: INFR50000

JN: 207178A

STA. 191+18.50 R1 TO STA. 192+00.00 R1

NB MOUND RD

DRAWING

SHEET

SECT

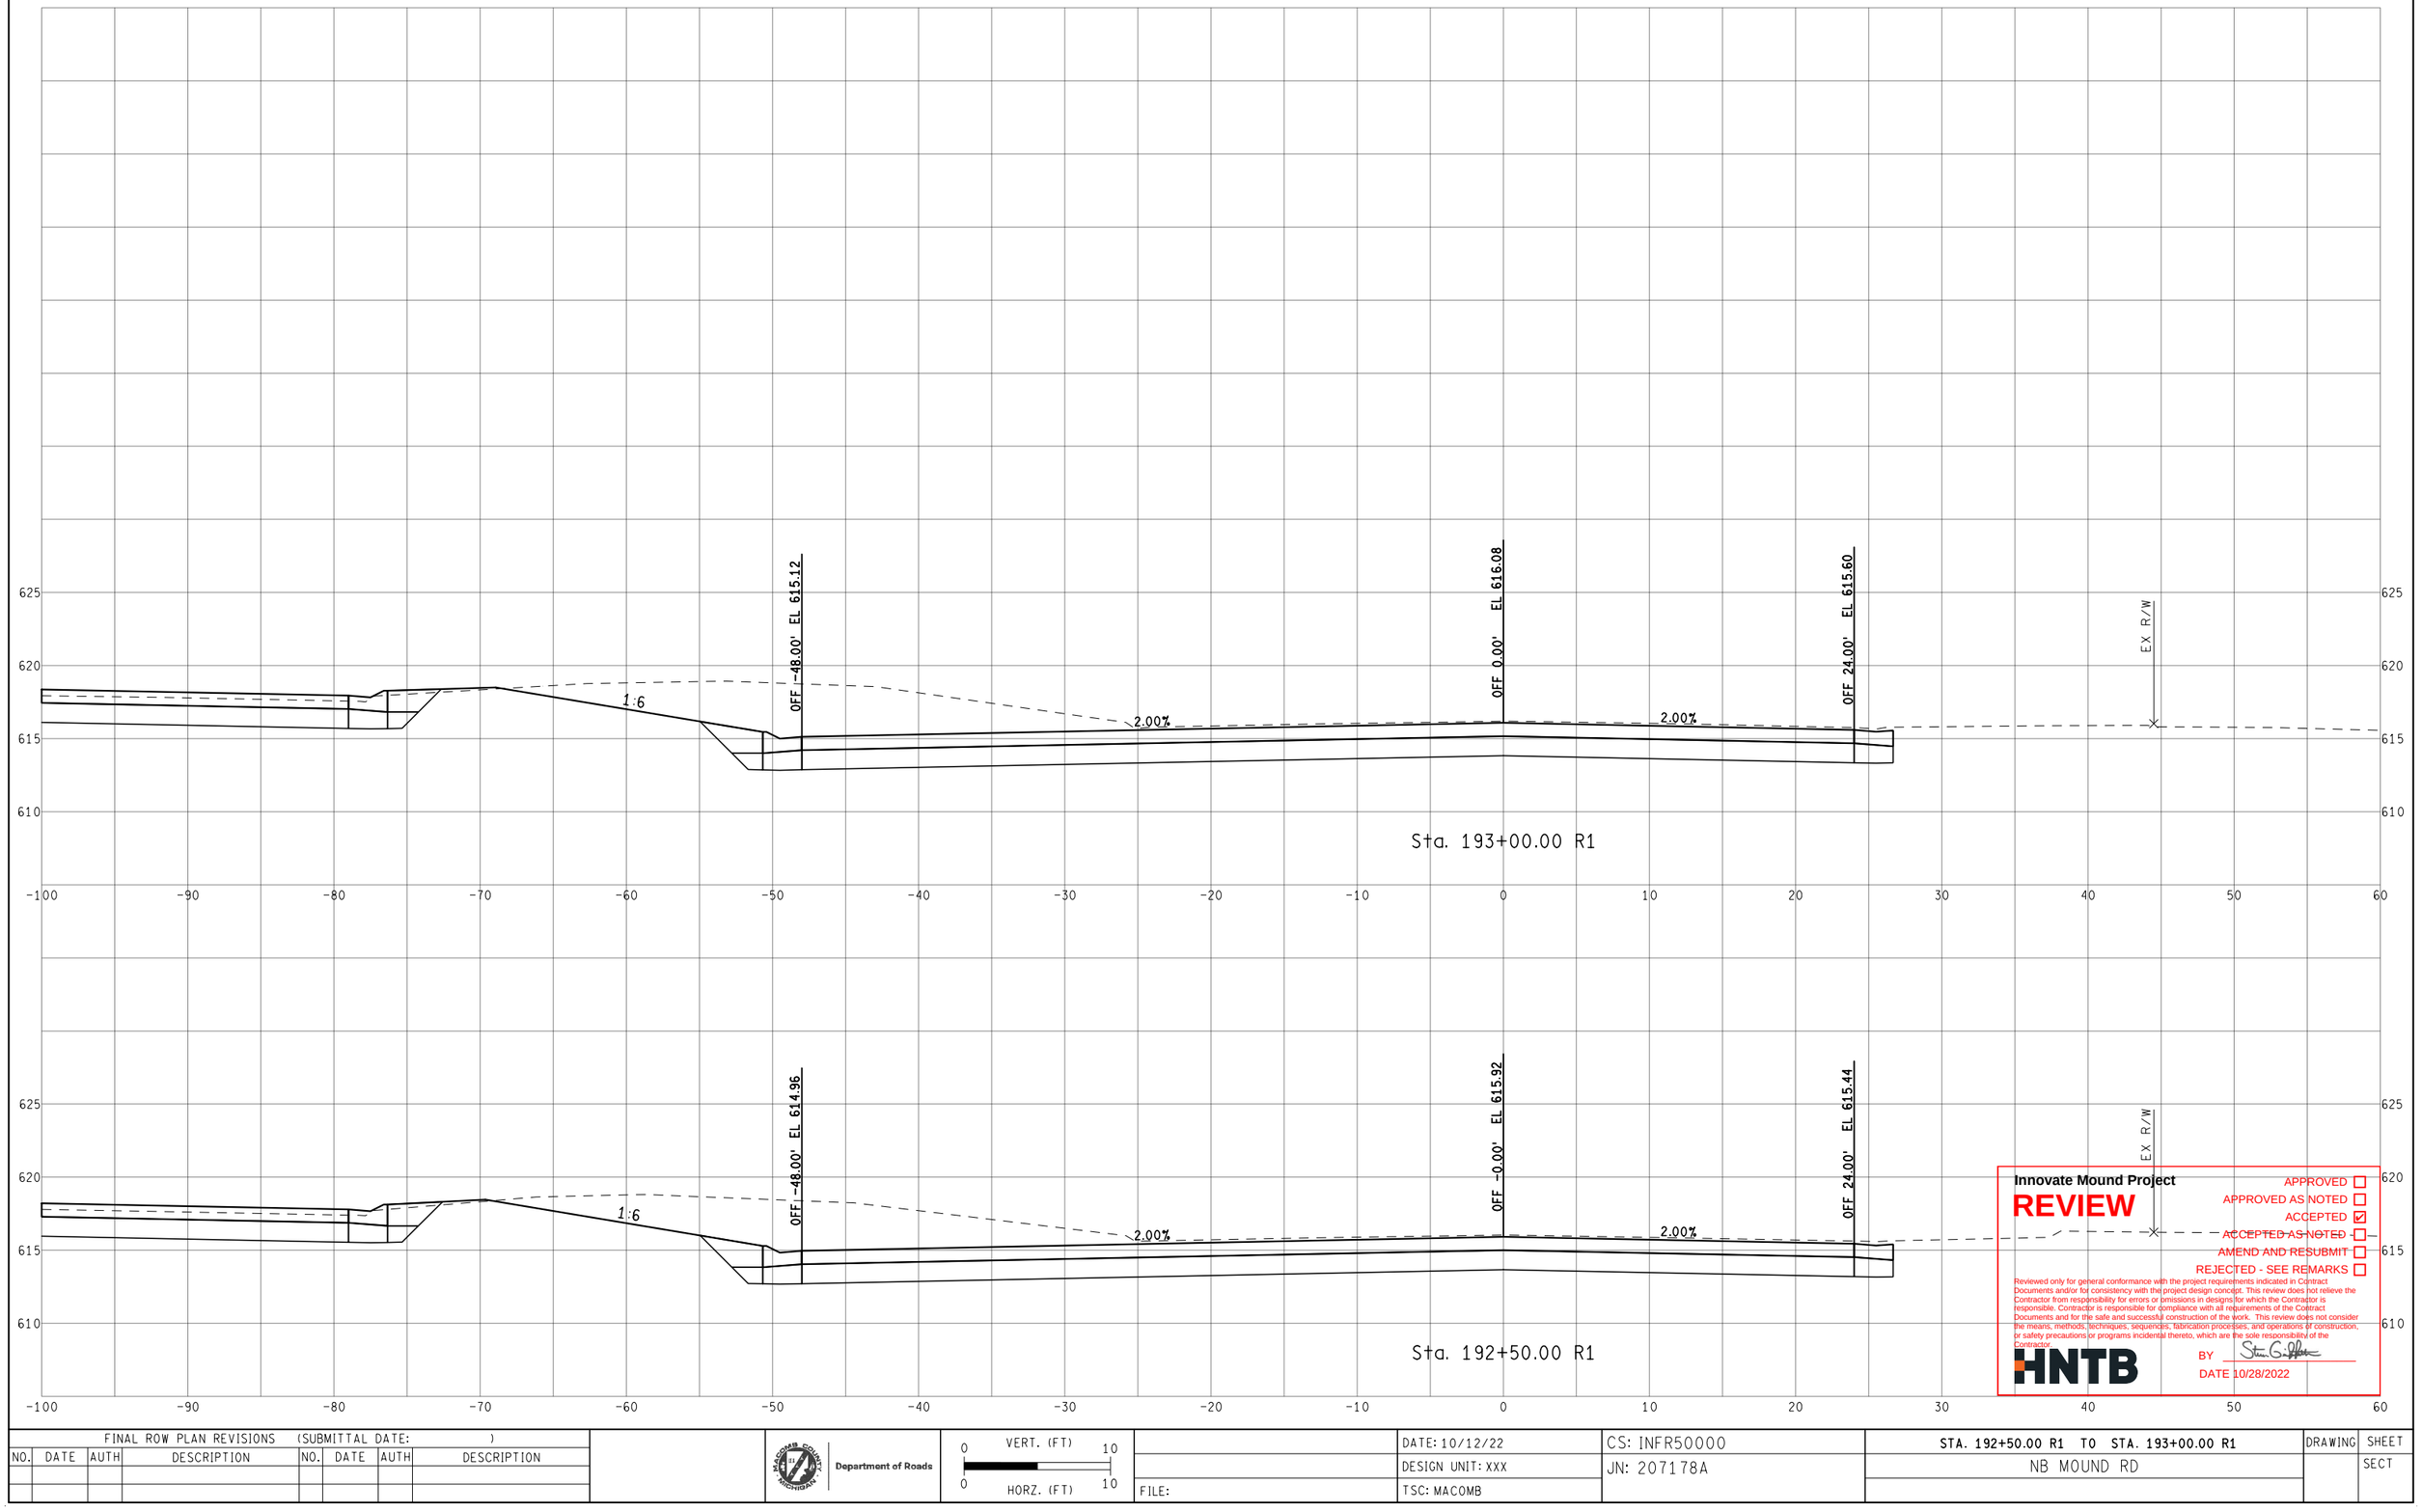

Innovate Mound Project

REVIEW

APPROVED ☐
APPROVED AS NOTED ☐
ACCEPTED ☑
ACCEPTED AS NOTED ☐
AMEND AND RESUBMIT ☐
REJECTED - SEE REMARKS ☐

Reviewed only for general conformance with the project requirements indicated in Contract Documents and/or for consistency with the project design concept. This review does not relieve the Contractor from responsibility for errors or omissions in designs for which the Contractor is responsible. Contractor is responsible for compliance with all requirements of the Contract Documents and for the safe and successful construction of the work. This review does not consider the means, methods, techniques, sequences, fabrication processes, and operations of construction, or safety precautions or programs incidental thereto, which are the sole responsibility of the Contractor.

HNTB

BY

DATE 10/28/2022

FINAL ROW PLAN REVISIONS (SUBMITTAL DATE:)							
NO.	DATE	AUTH	DESCRIPTION	NO.	DATE	AUTH	DESCRIPTION

Department of Roads

VERT. (FT) 0 10

HORZ. (FT) 0 10

FILE:

DATE: 10/12/22

DESIGN UNIT: XXX

TSC: MACOMB

CS: INFR50000

JN: 207178A

STA. 192+50.00 R1 TO STA. 193+00.00 R1

NB MOUND RD

DRAWING

SHEET

SECT

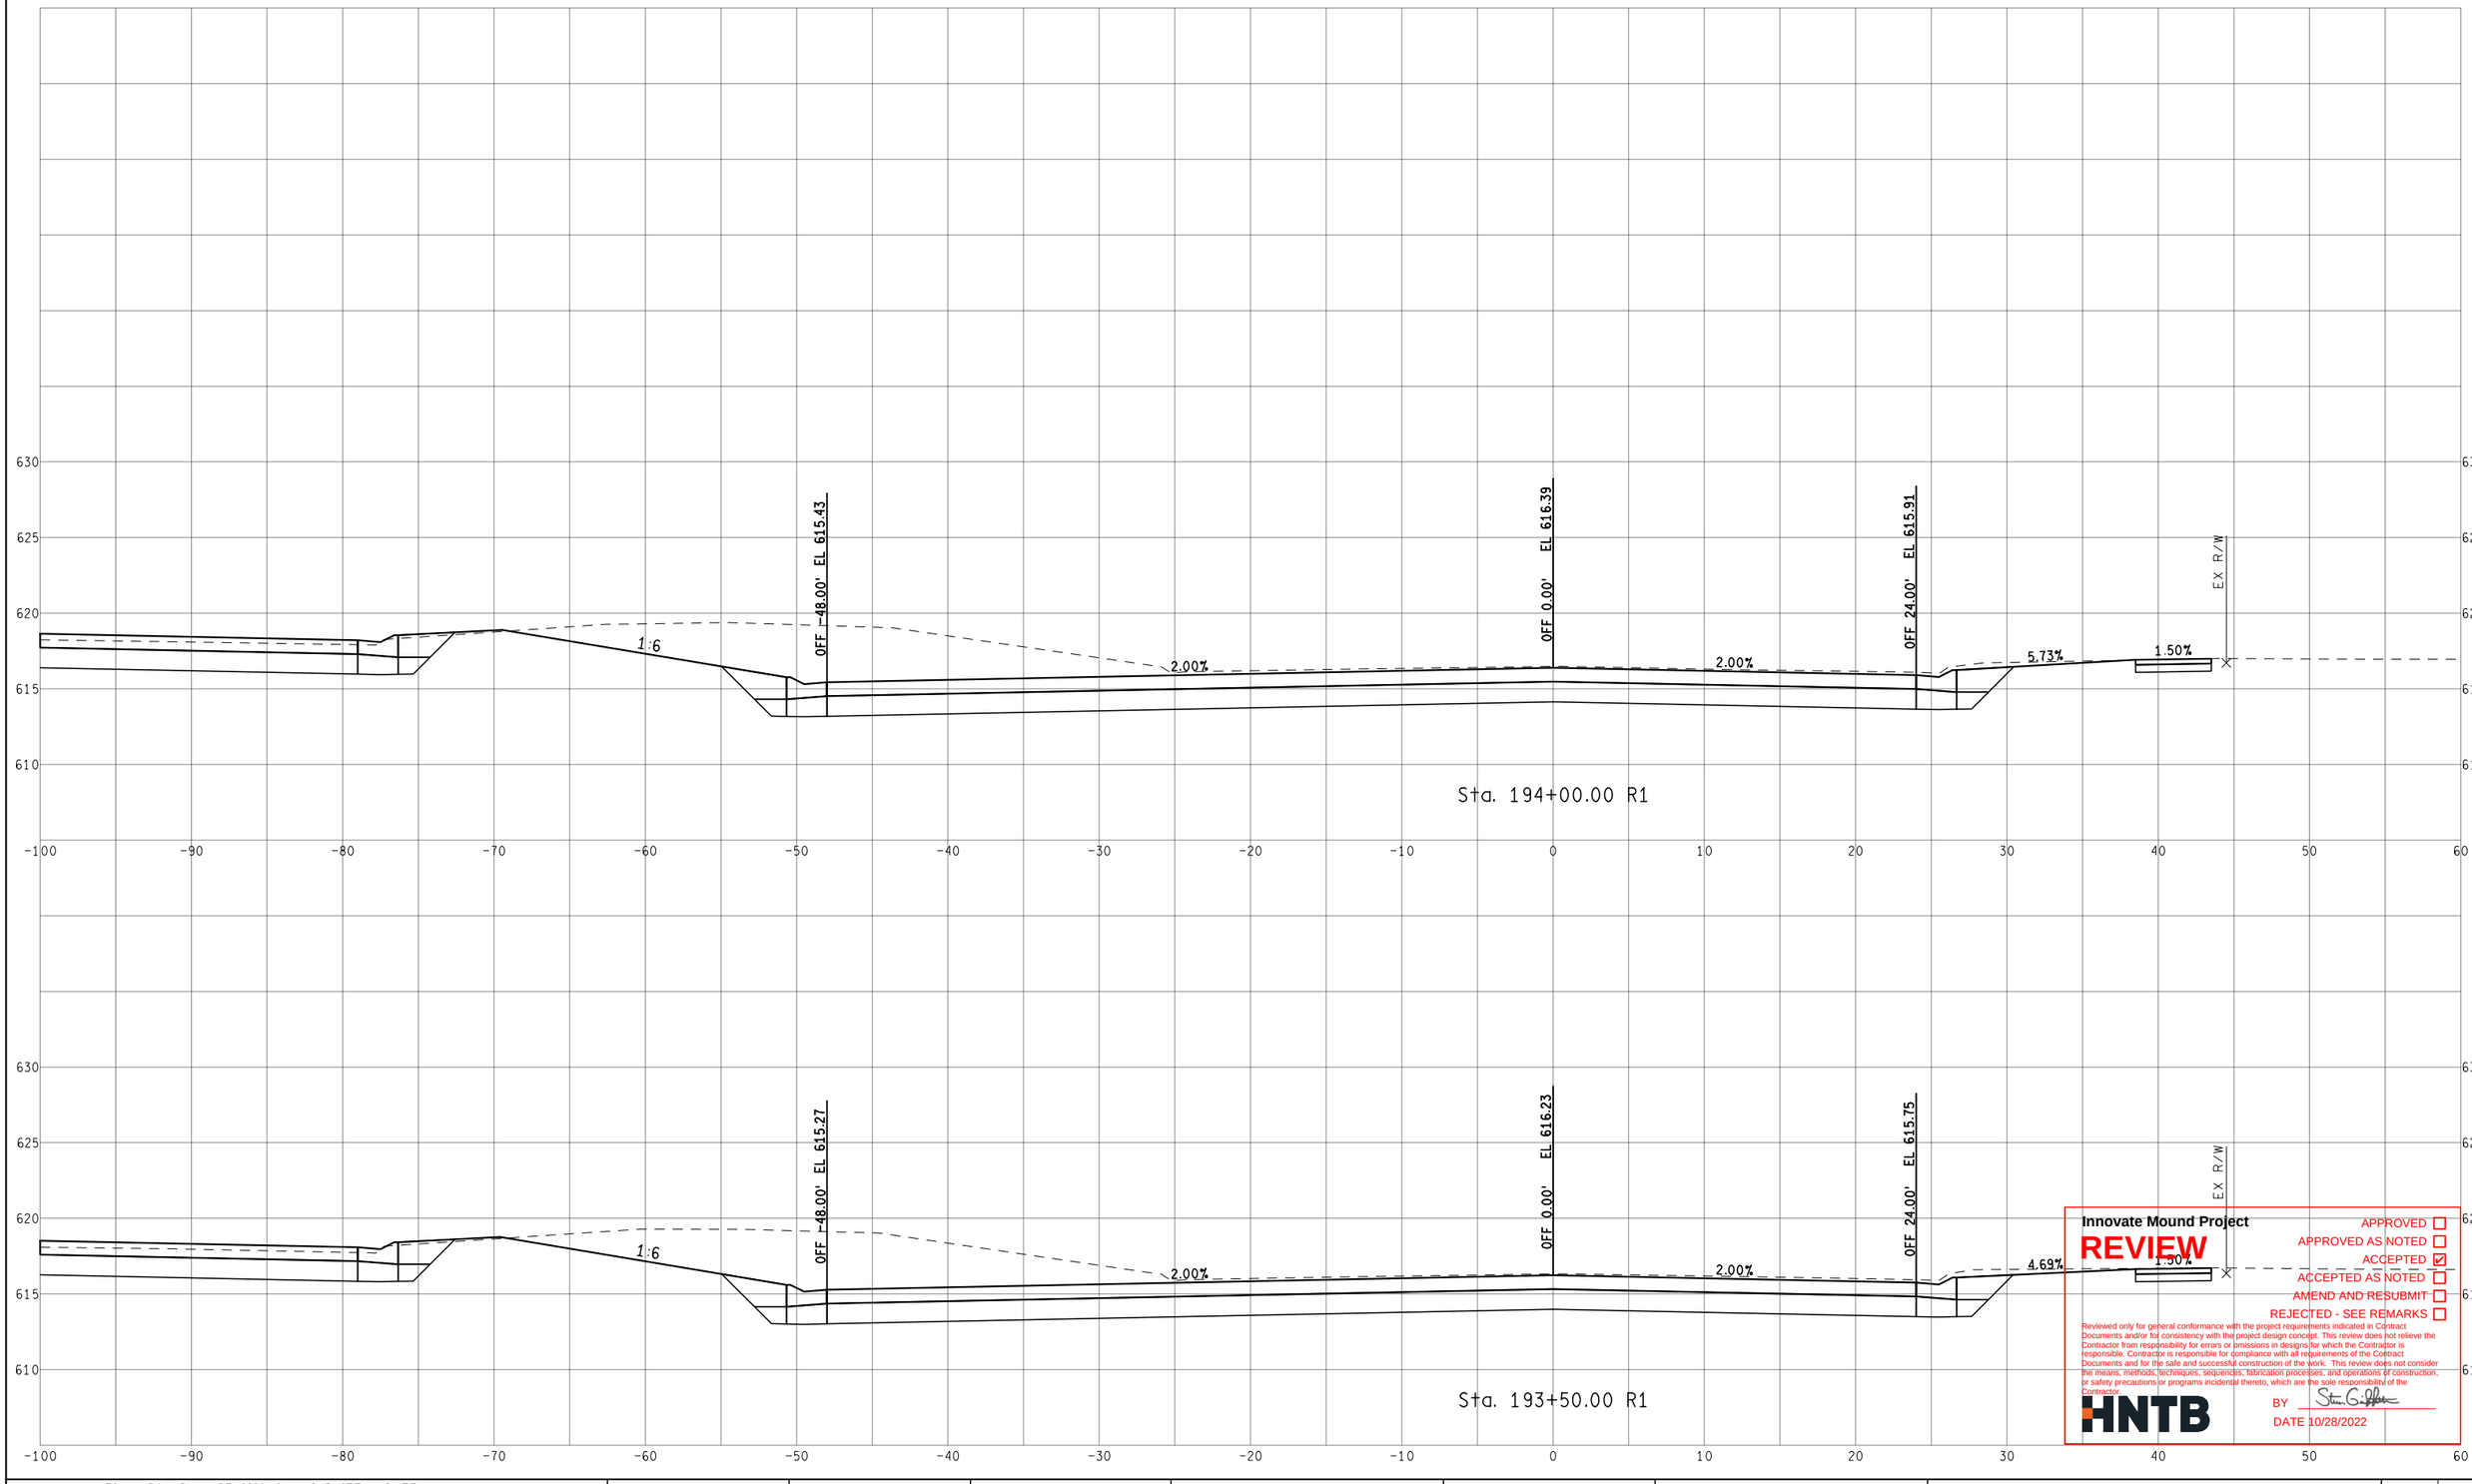

Innovate Mound Project

REVIEW

APPROVED ☐
APPROVED AS NOTED ☐
ACCEPTED ☑
ACCEPTED AS NOTED ☐
AMEND AND RESUBMIT ☐
REJECTED - SEE REMARKS ☐

Reviewed only for general conformance with the project requirements indicated in Contract Documents and/or for consistency with the project design concept. This review does not relieve the Contractor from responsibility for errors or omissions in designs for which the Contractor is responsible. Contractor is responsible for compliance with all requirements of the Contract Documents and for the safe and successful construction of the work. This review does not consider the means, methods, techniques, sequences, fabrication processes, and operations of construction, or safety precautions or programs incidental thereto, which are the sole responsibility of the Contractor.

HNTB

BY

DATE 10/28/2022

FINAL ROW PLAN REVISIONS (SUBMITTAL DATE:)							
NO.	DATE	AUTH	DESCRIPTION	NO.	DATE	AUTH	DESCRIPTION

Macomb County Michigan — Department of Roads

VERT. (FT) 0 10
HORZ. (FT) 0 10

FILE:

DATE: 10/12/22
DESIGN UNIT: XXX
TSC: MACOMB

CS: INFR50000
JN: 207178A

STA. 193+50.00 R1 TO STA. 194+00.00 R1
NB MOUND RD

DRAWING
SHEET
SECT

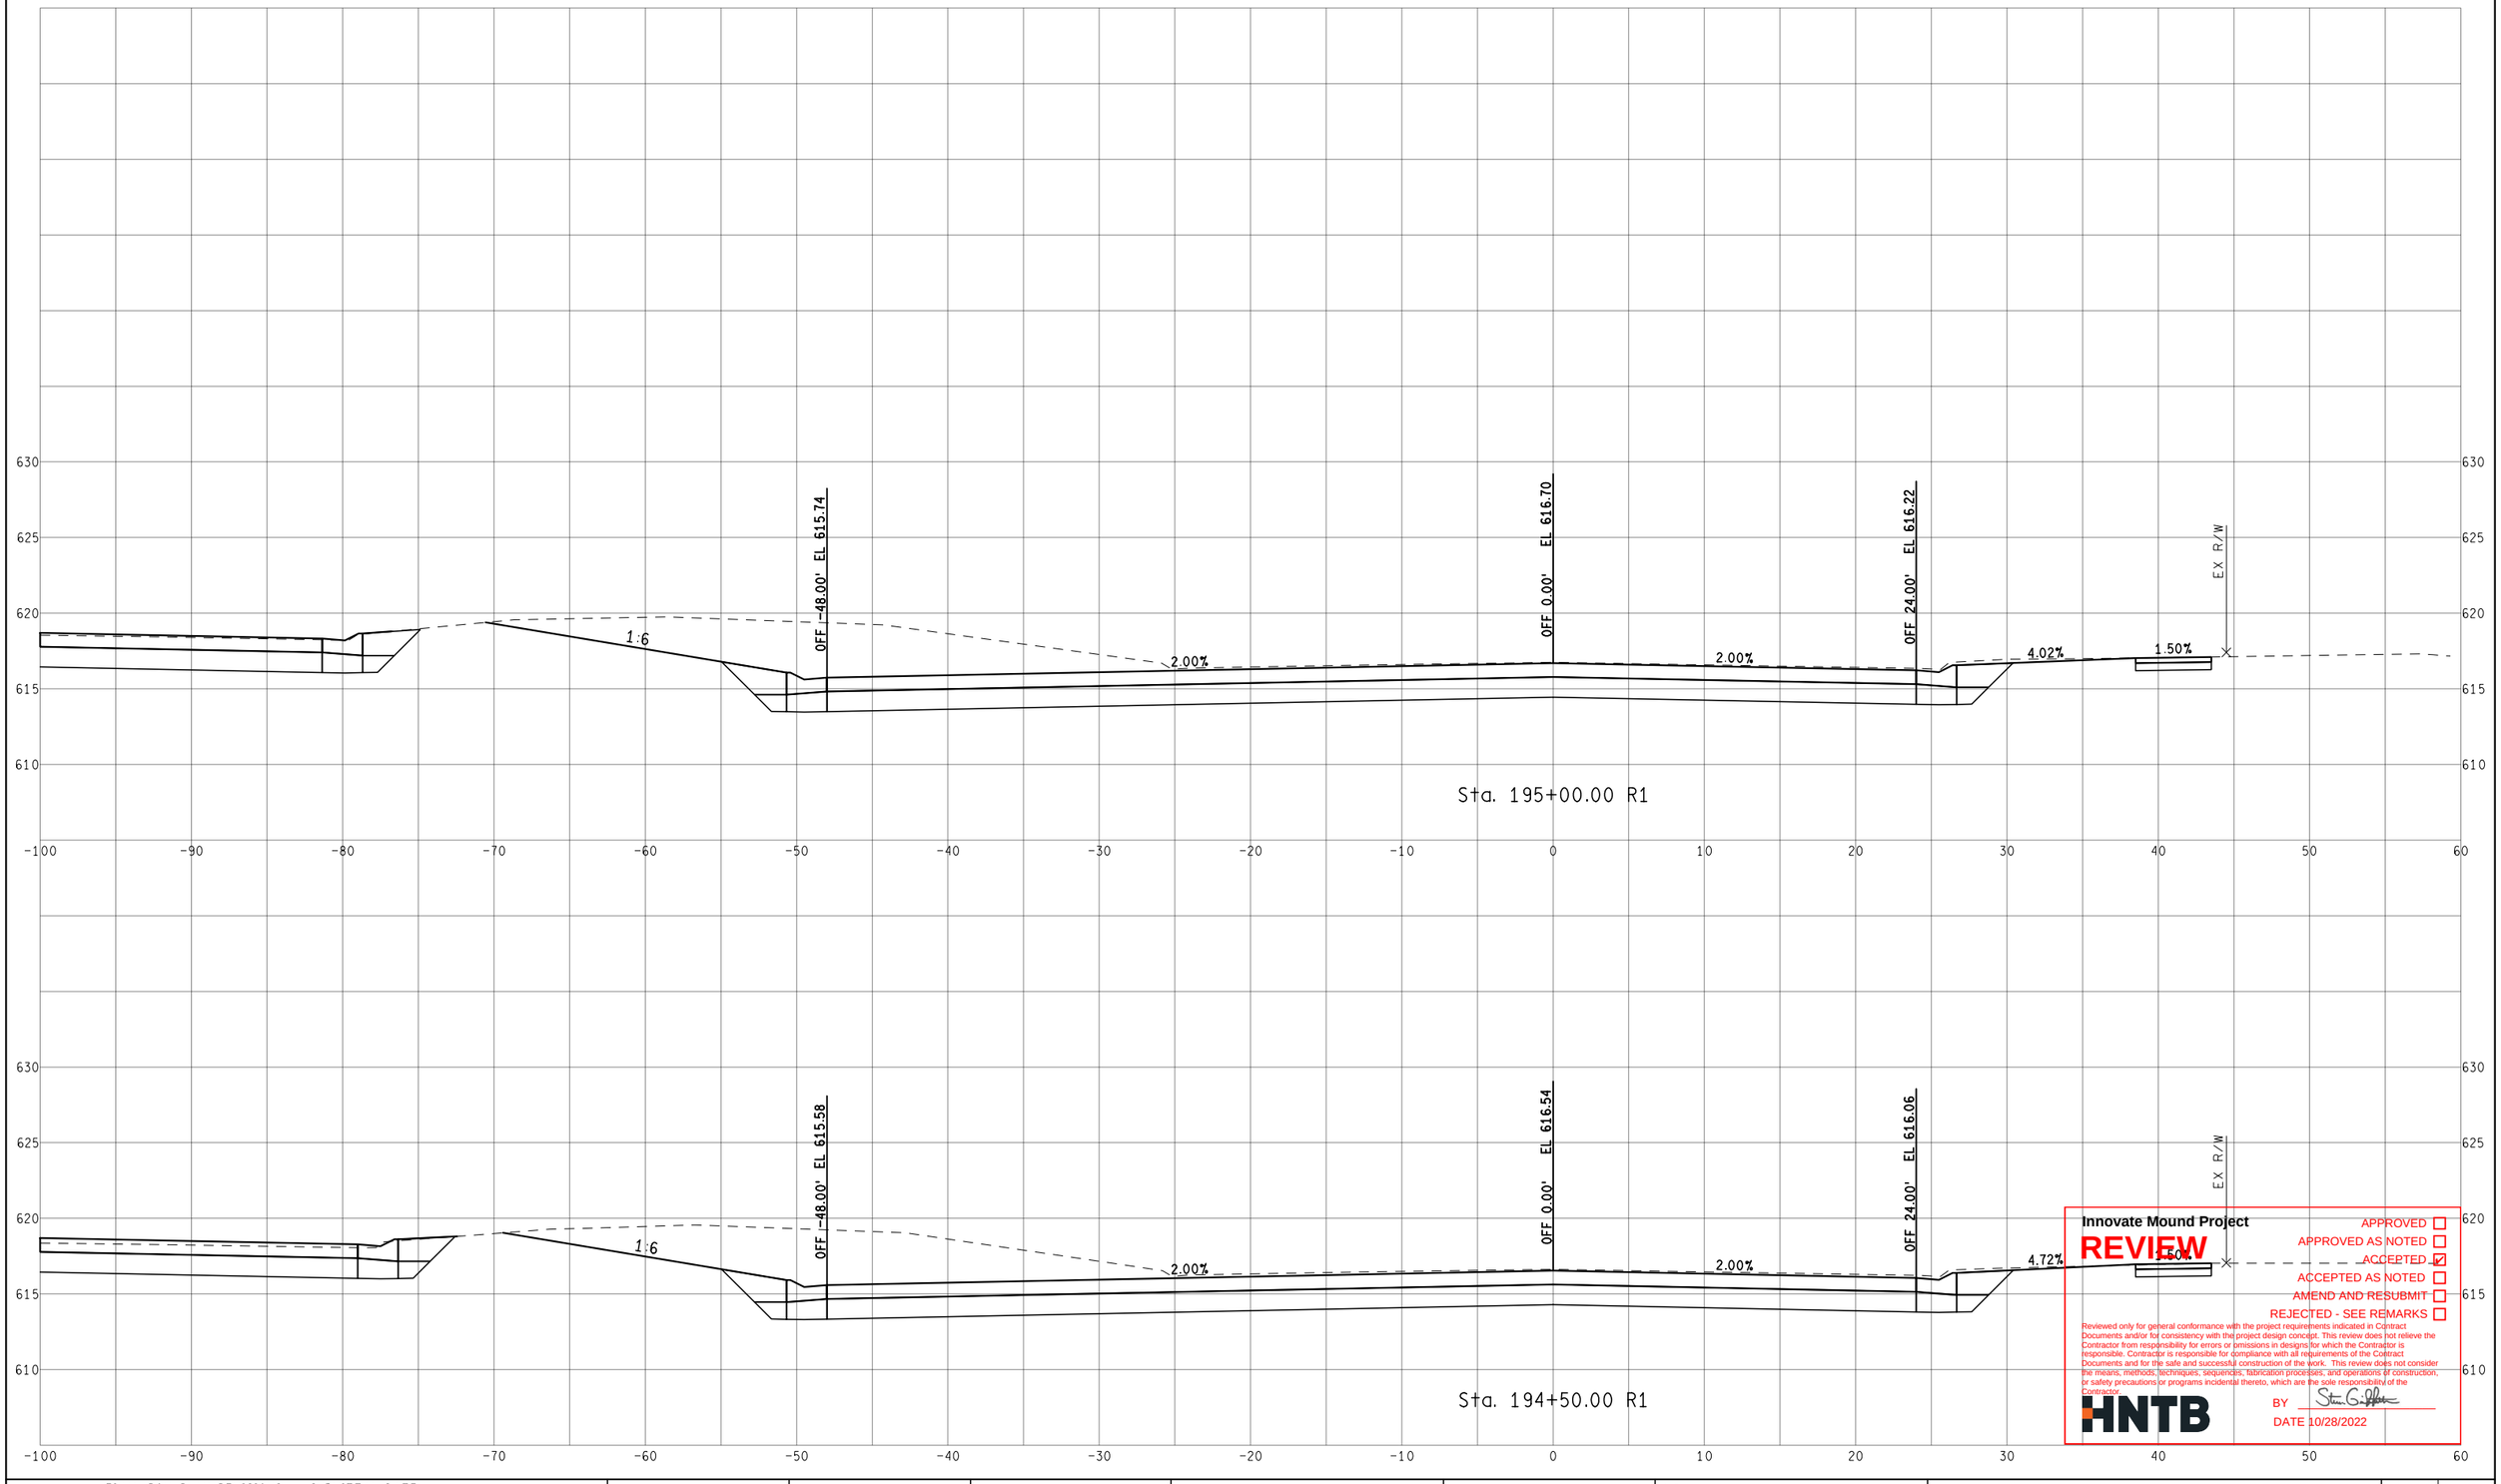

Innovate Mound Project

REVIEW

- APPROVED ☐
- APPROVED AS NOTED ☐
- ACCEPTED ☑
- ACCEPTED AS NOTED ☐
- AMEND AND RESUBMIT ☐
- REJECTED - SEE REMARKS ☐

Reviewed only for general conformance with the project requirements indicated in Contract Documents and/or for consistency with the project design concept. This review does not relieve the Contractor from responsibility for errors or omissions in designs for which the Contractor is responsible. Contractor is responsible for compliance with all requirements of the Contract Documents and for the safe and successful construction of the work. This review does not consider the means, methods, techniques, sequences, fabrication processes, and operations of construction, or safety precautions or programs incidental thereto, which are the sole responsibility of the Contractor.

HNTB

BY

DATE 10/28/2022

FINAL ROW PLAN REVISIONS (SUBMITTAL DATE:)							
NO.	DATE	AUTH	DESCRIPTION	NO.	DATE	AUTH	DESCRIPTION

Department of Roads

VERT. (FT) 0 10

HORZ. (FT) 0 10

FILE:

DATE: 10/12/22

DESIGN UNIT: XXX

TSC: MACOMB

CS: INFR50000

JN: 207178A

STA. 194+50.00 R1 TO STA. 195+00.00 R1

NB MOUND RD

DRAWING

SHEET

SECT

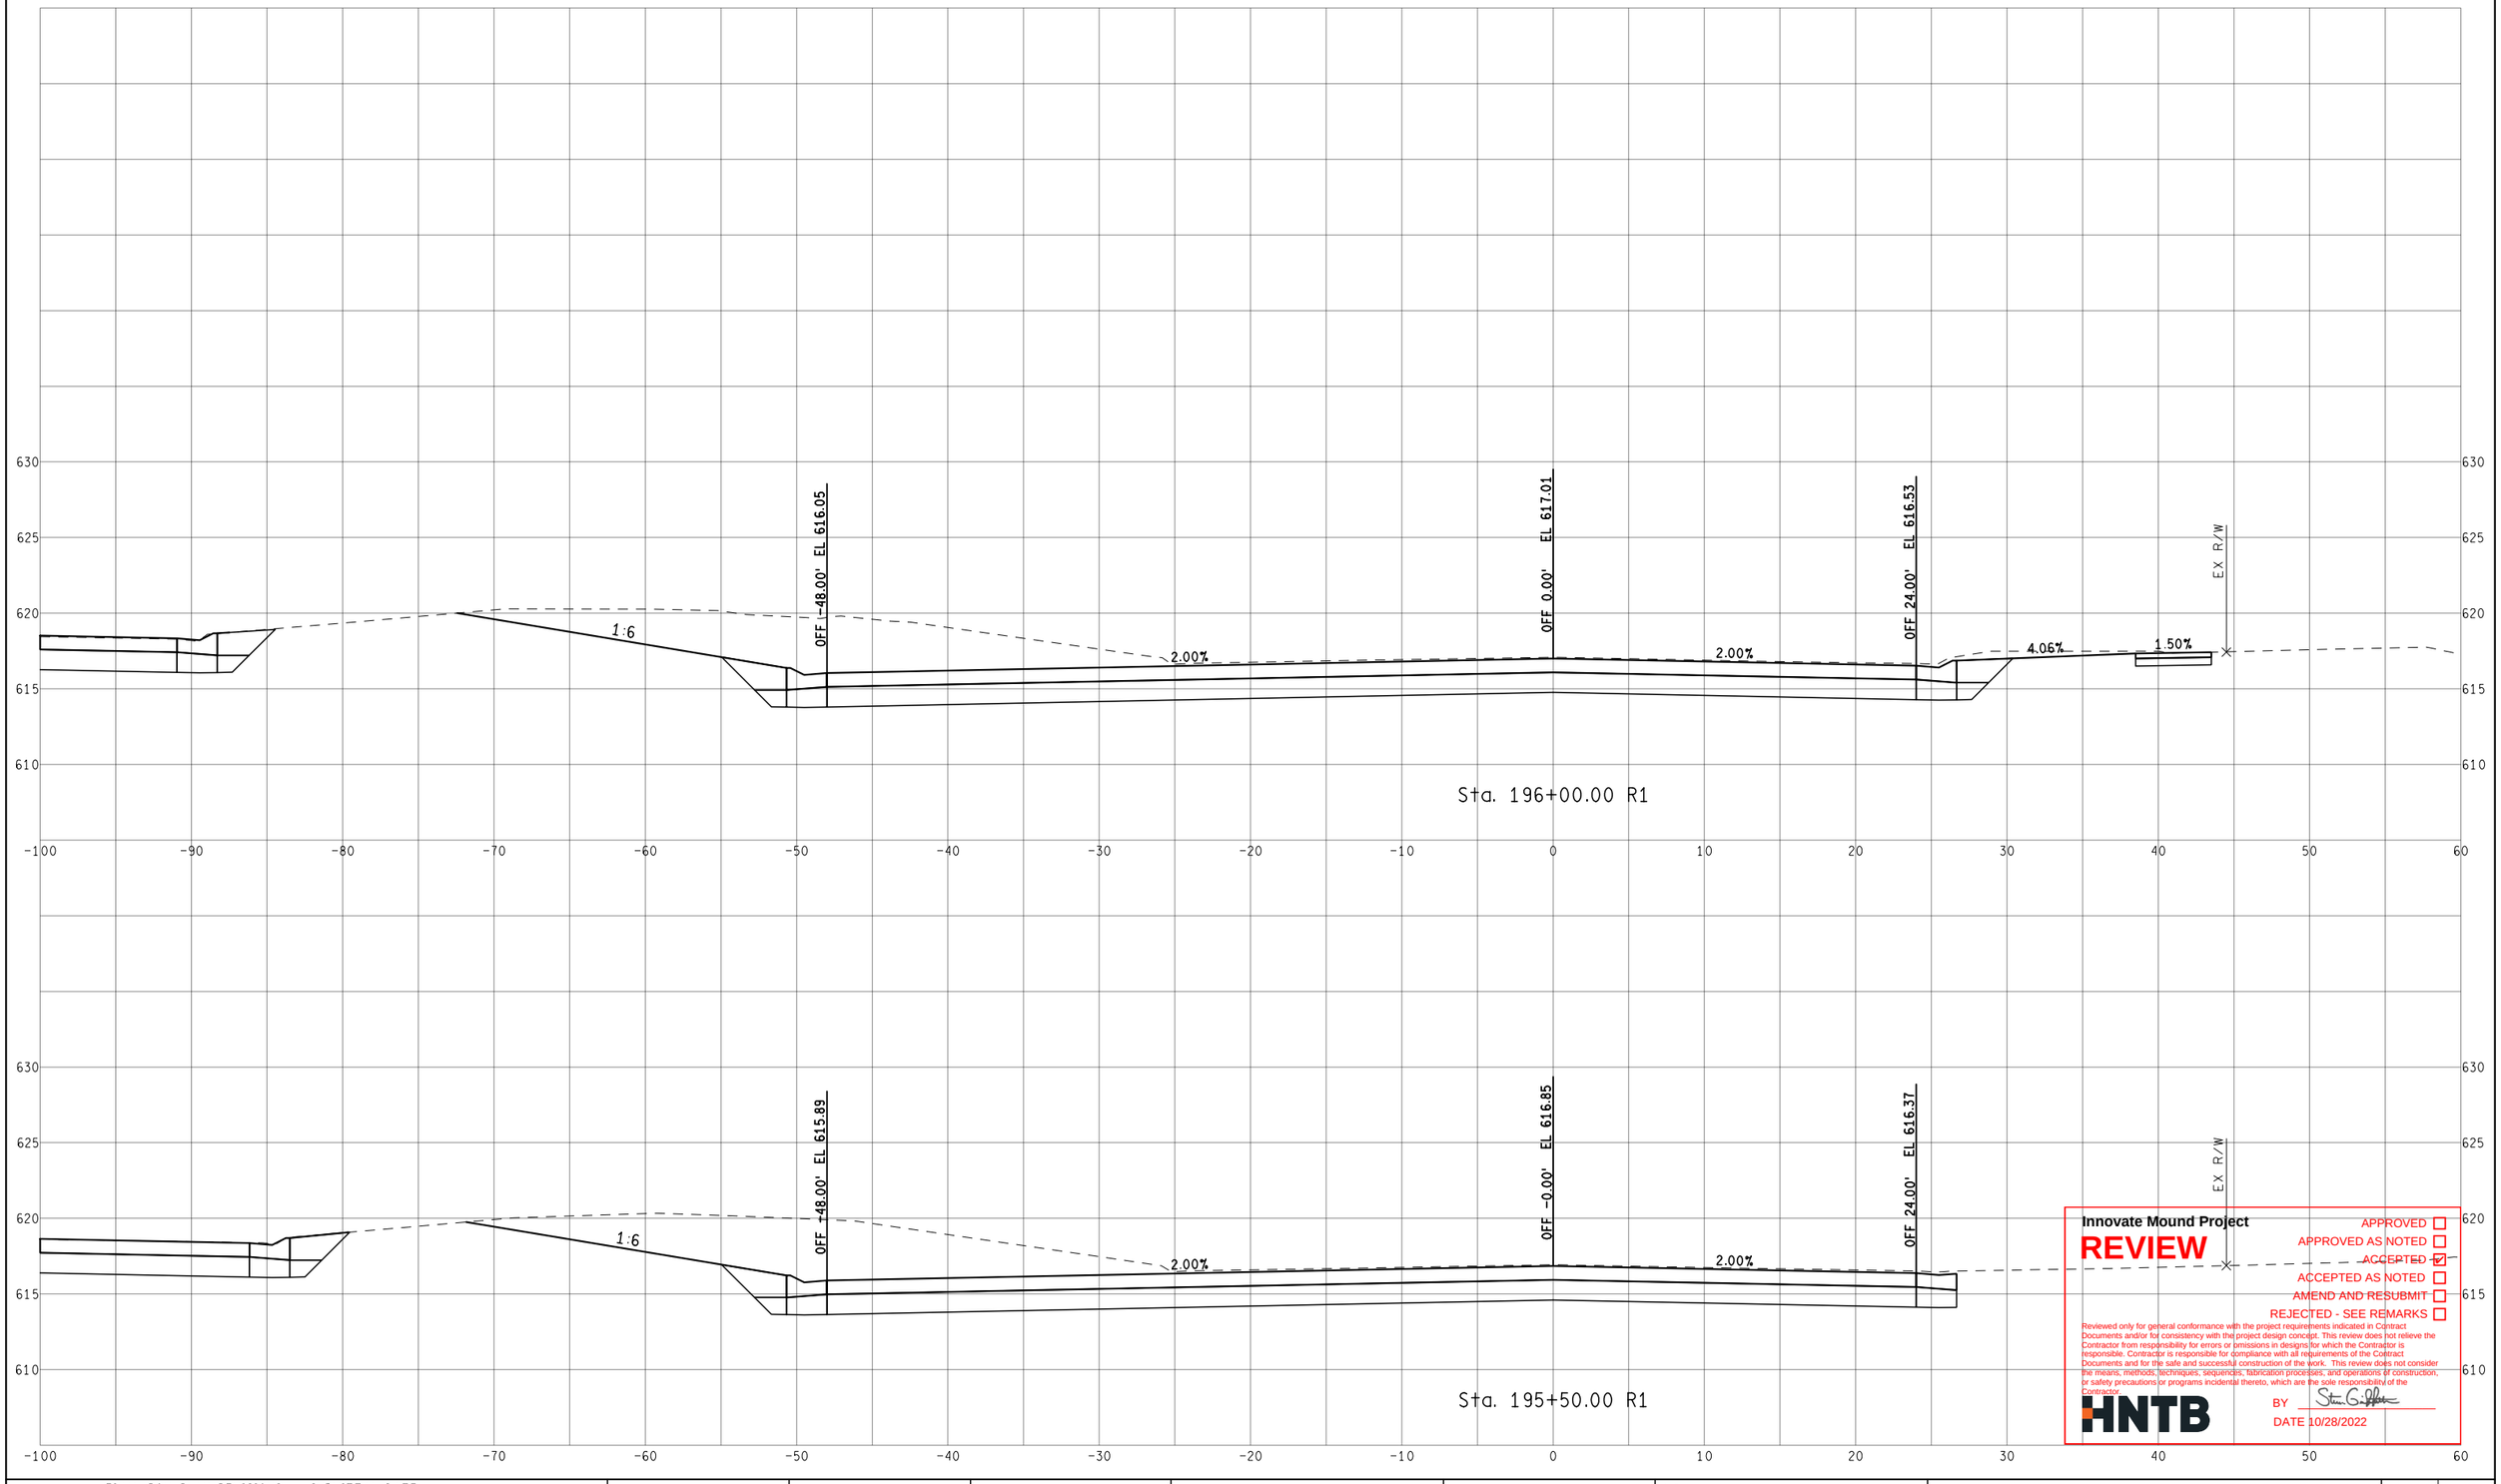

Innovate Mound Project

REVIEW

APPROVED ☐
APPROVED AS NOTED ☐
ACCEPTED ☑
ACCEPTED AS NOTED ☐
AMEND AND RESUBMIT ☐
REJECTED - SEE REMARKS ☐

Reviewed only for general conformance with the project requirements indicated in Contract Documents and/or for consistency with the project design concept. This review does not relieve the Contractor from responsibility for errors or omissions in designs for which the Contractor is responsible. Contractor is responsible for compliance with all requirements of the Contract Documents and for the safe and successful construction of the work. This review does not consider the means, methods, techniques, sequences, fabrication processes, and operations of construction, or safety precautions or programs incidental thereto, which are the sole responsibility of the Contractor.

HNTB

BY Steven G. Palmer

DATE 10/28/2022

FINAL ROW PLAN REVISIONS (SUBMITTAL DATE:)							
NO.	DATE	AUTH	DESCRIPTION	NO.	DATE	AUTH	DESCRIPTION

Department of Roads

VERT. (FT) 0 10

HORZ. (FT) 0 10

FILE:

DATE: 10/12/22

DESIGN UNIT: XXX

TSC: MACOMB

CS: INFR50000

JN: 207178A

STA. 195+50.00 R1 TO STA. 196+00.00 R1

NB MOUND RD

DRAWING

SHEET

SECT

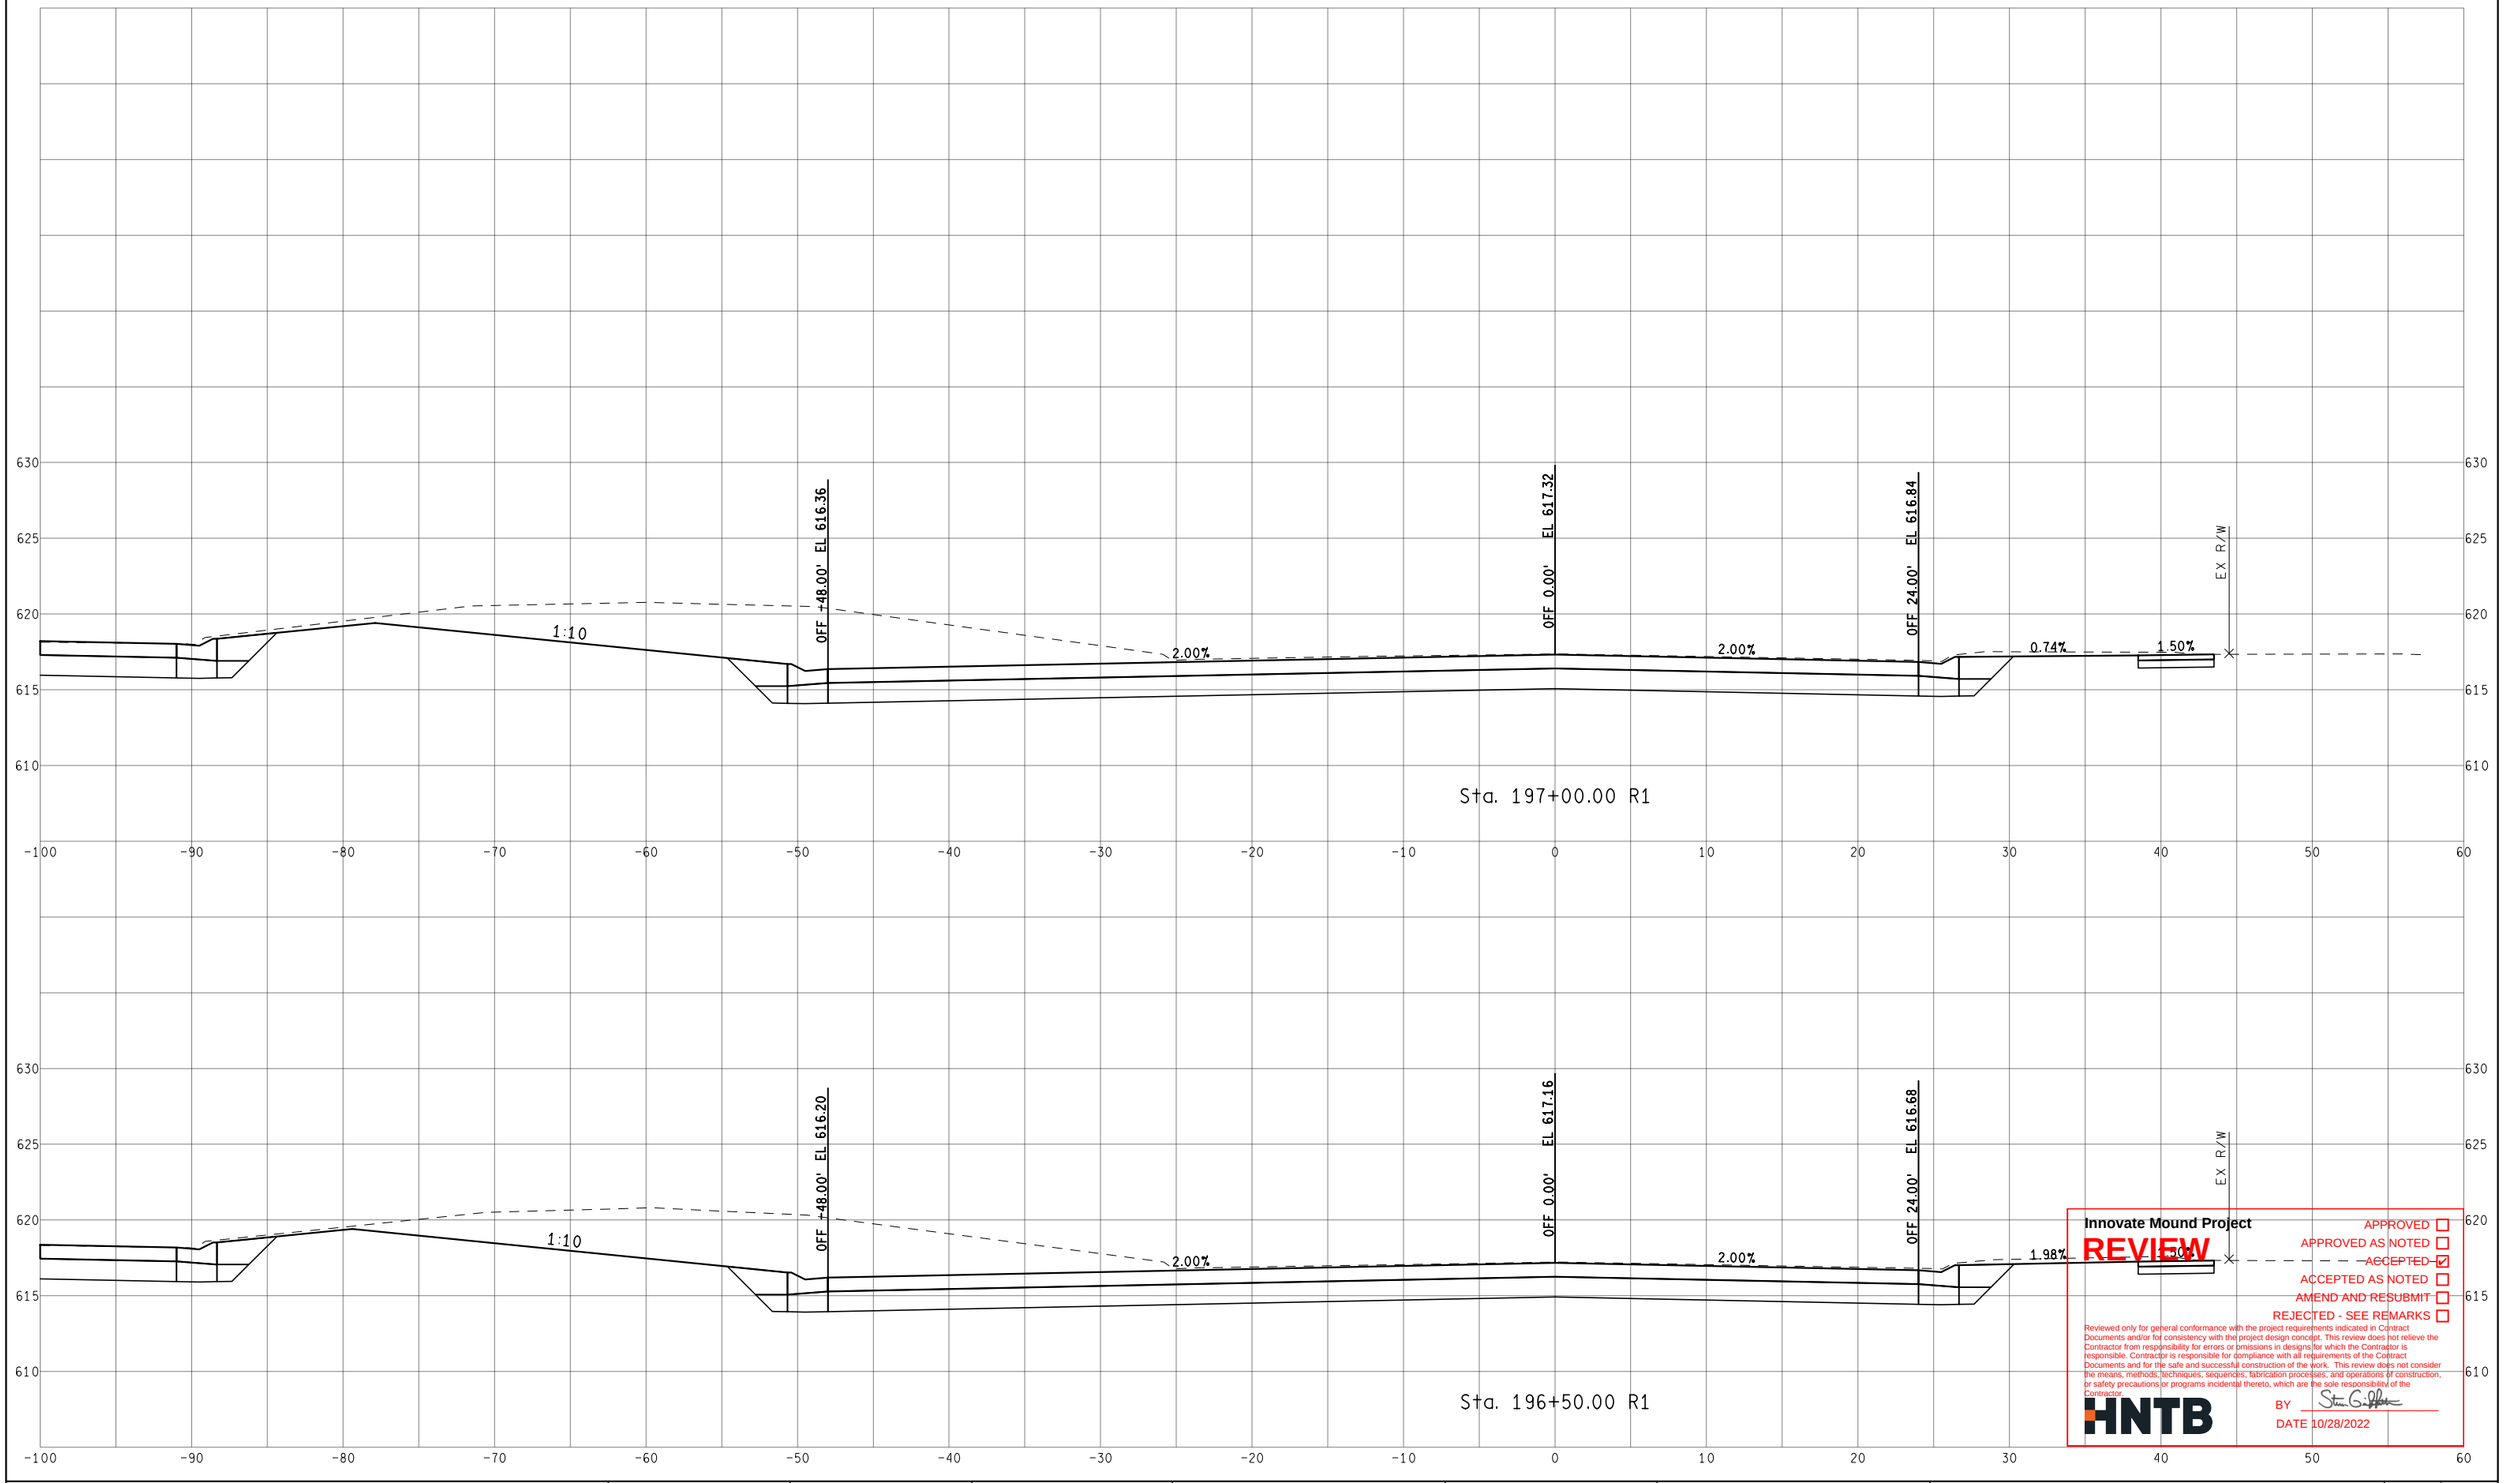

Innovate Mound Project

REVIEW

APPROVED ☐
APPROVED AS NOTED ☐
ACCEPTED ☑
ACCEPTED AS NOTED ☐
AMEND AND RESUBMIT ☐
REJECTED - SEE REMARKS ☐

Reviewed only for general conformance with the project requirements indicated in Contract Documents and/or for consistency with the project design concept. This review does not relieve the Contractor from responsibility for errors or omissions in designs for which the Contractor is responsible. Contractor is responsible for compliance with all requirements of the Contract Documents and for the safe and successful construction of the work. This review does not consider the means, methods, techniques, sequences, fabrication processes, and operations of construction, or safety precautions or programs incidental thereto, which are the sole responsibility of the Contractor.

HNTB

BY

DATE 10/28/2022

FINAL ROW PLAN REVISIONS (SUBMITTAL DATE:)							
NO.	DATE	AUTH	DESCRIPTION	NO.	DATE	AUTH	DESCRIPTION

Department of Roads

VERT. (FT) 0 10

HORZ. (FT) 0 10

FILE:

DATE: 10/12/22

DESIGN UNIT: XXX

TSC: MACOMB

CS: INFR50000

JN: 207178A

STA. 196+50.00 R1 TO STA. 197+00.00 R1

NB MOUND RD

DRAWING

SHEET

SECT

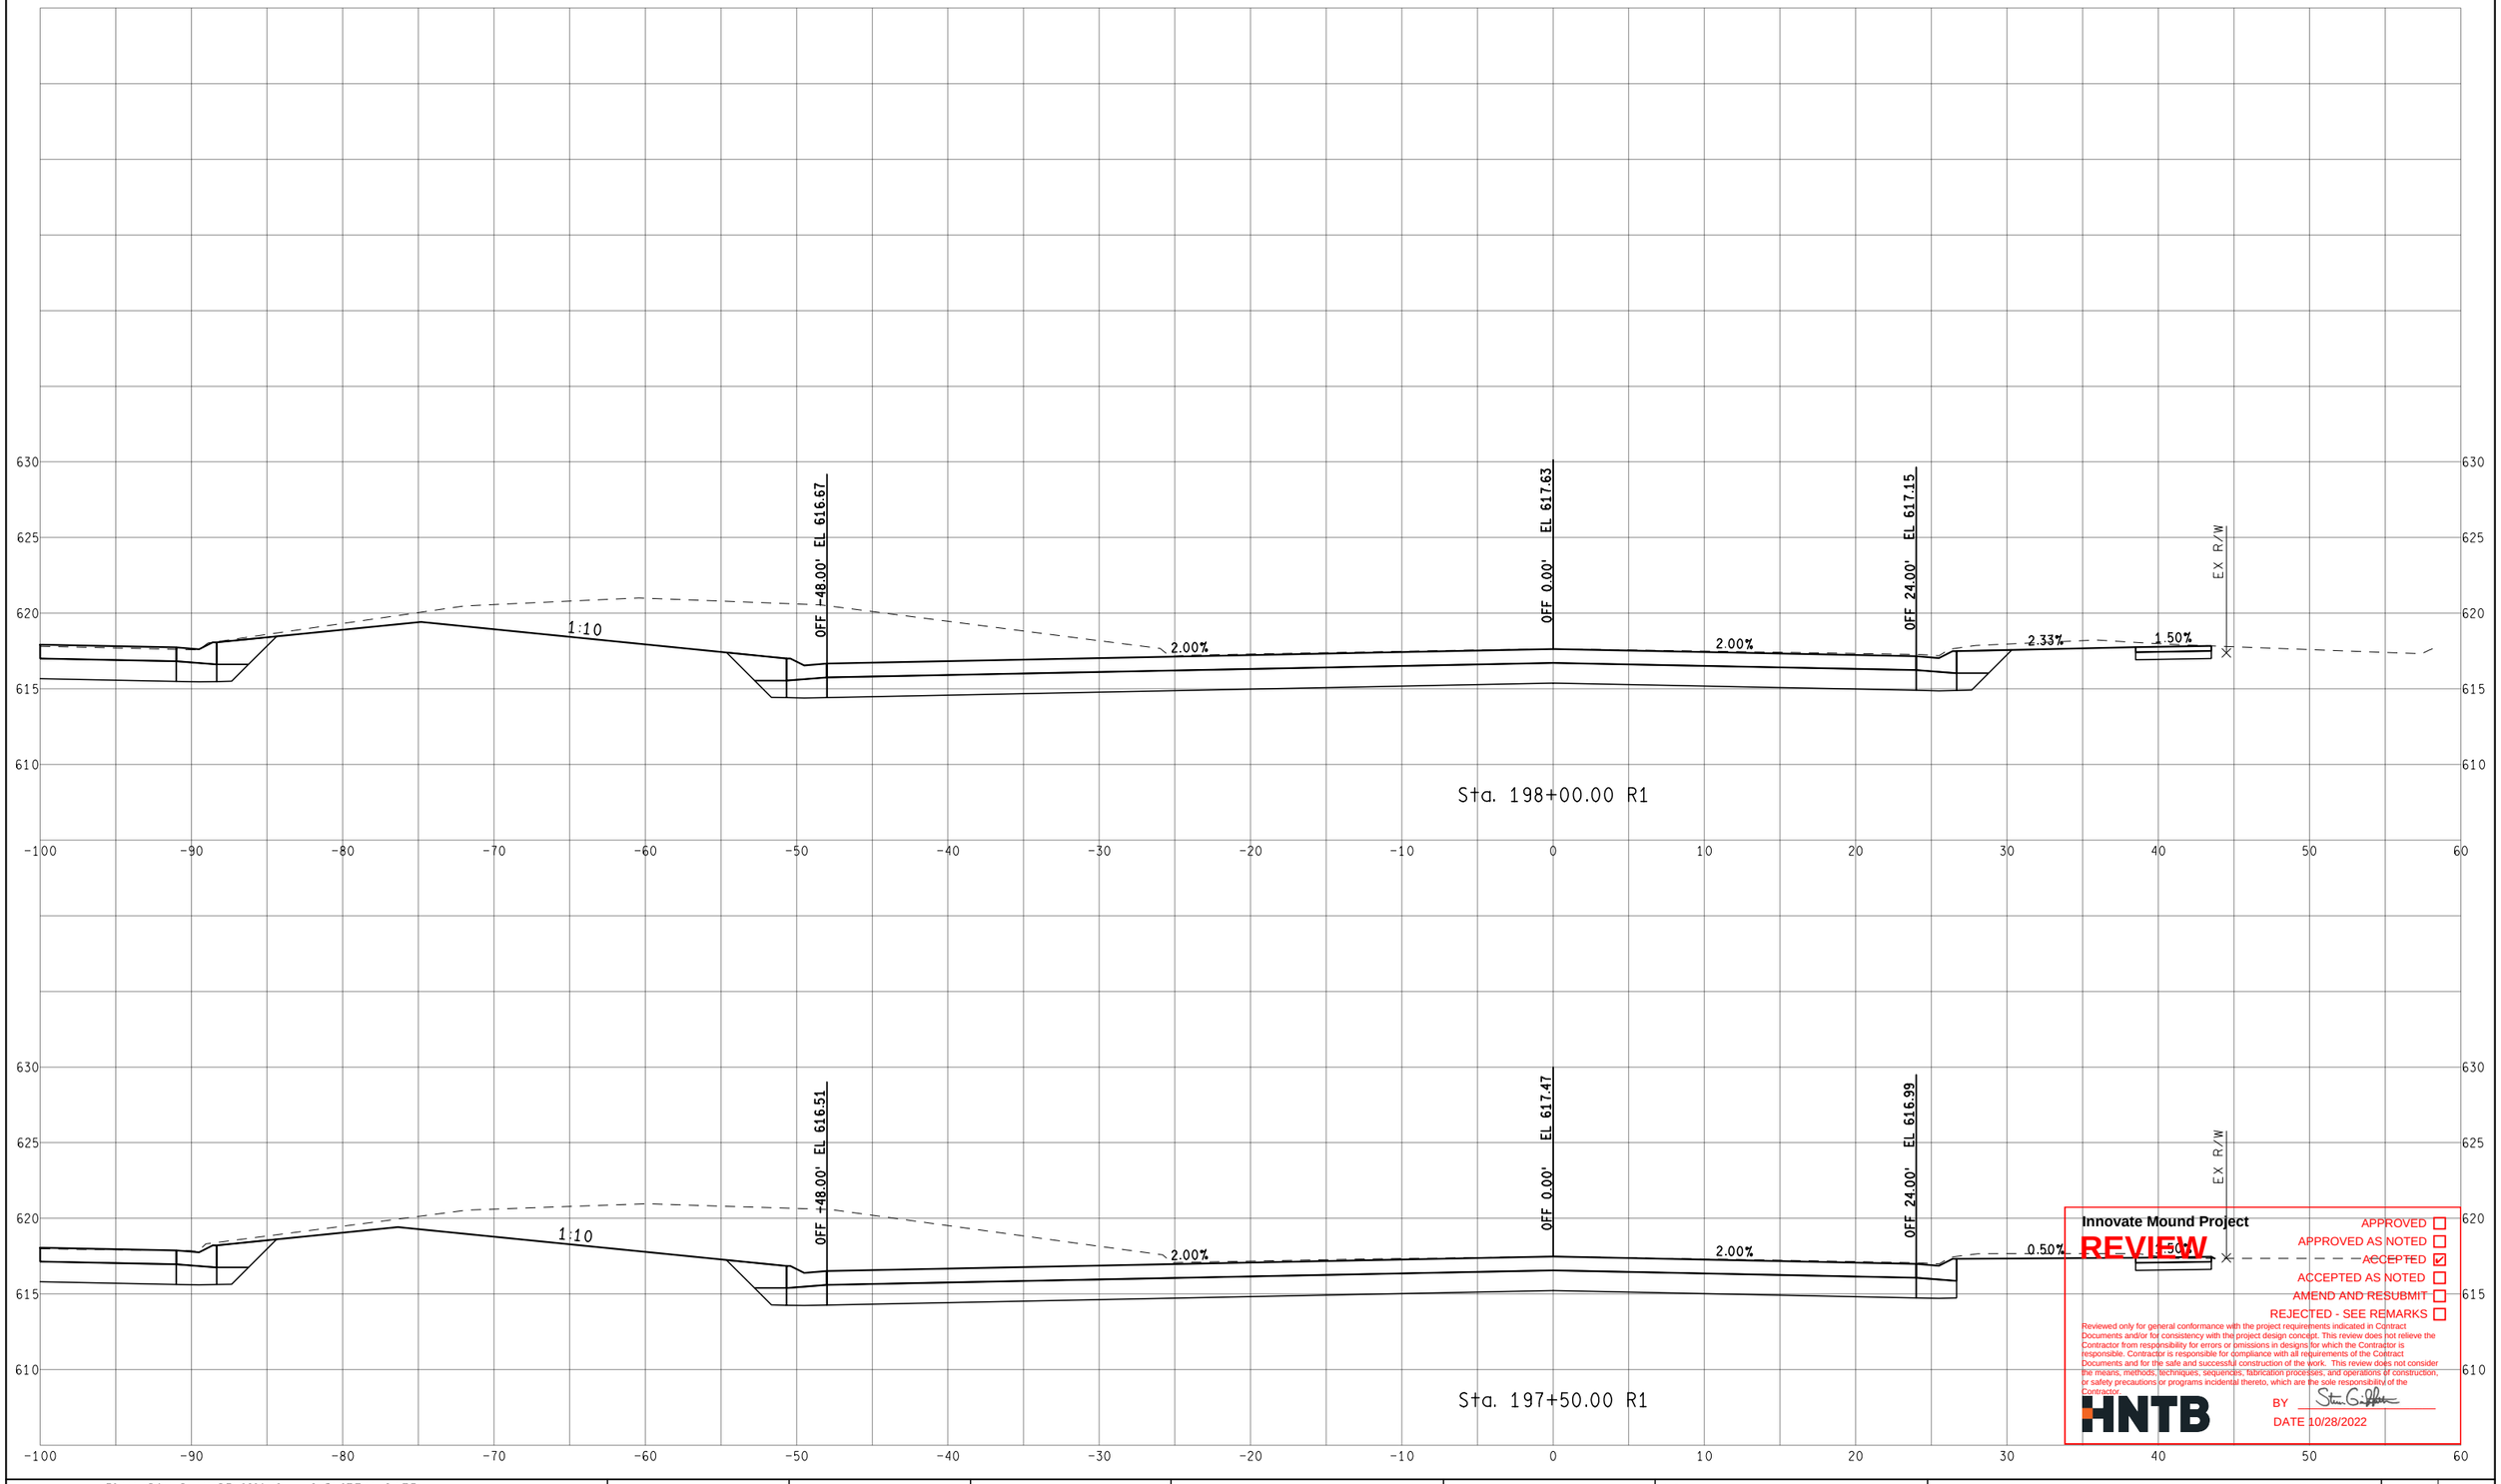

Innovate Mound Project

REVIEW

APPROVED ☐
APPROVED AS NOTED ☐
ACCEPTED ☑
ACCEPTED AS NOTED ☐
AMEND AND RESUBMIT ☐
REJECTED - SEE REMARKS ☐

Reviewed only for general conformance with the project requirements indicated in Contract Documents and/or for consistency with the project design concept. This review does not relieve the Contractor from responsibility for errors or omissions in designs for which the Contractor is responsible. Contractor is responsible for compliance with all requirements of the Contract Documents and for the safe and successful construction of the work. This review does not consider the means, methods, techniques, sequences, fabrication processes, and operations of construction, or safety precautions or programs incidental thereto, which are the sole responsibility of the Contractor.

HNTB

BY

DATE 10/28/2022

FINAL ROW PLAN REVISIONS (SUBMITTAL DATE:)							
NO.	DATE	AUTH	DESCRIPTION	NO.	DATE	AUTH	DESCRIPTION

Macomb County Michigan — Department of Roads

0 VERT. (FT) 10

0 HORZ. (FT) 10

FILE:

DATE: 10/12/22

DESIGN UNIT: XXX

TSC: MACOMB

CS: INFR50000

JN: 207178A

STA. 197+50.00 R1 TO STA. 198+00.00 R1

NB MOUND RD

DRAWING

SHEET

SECT

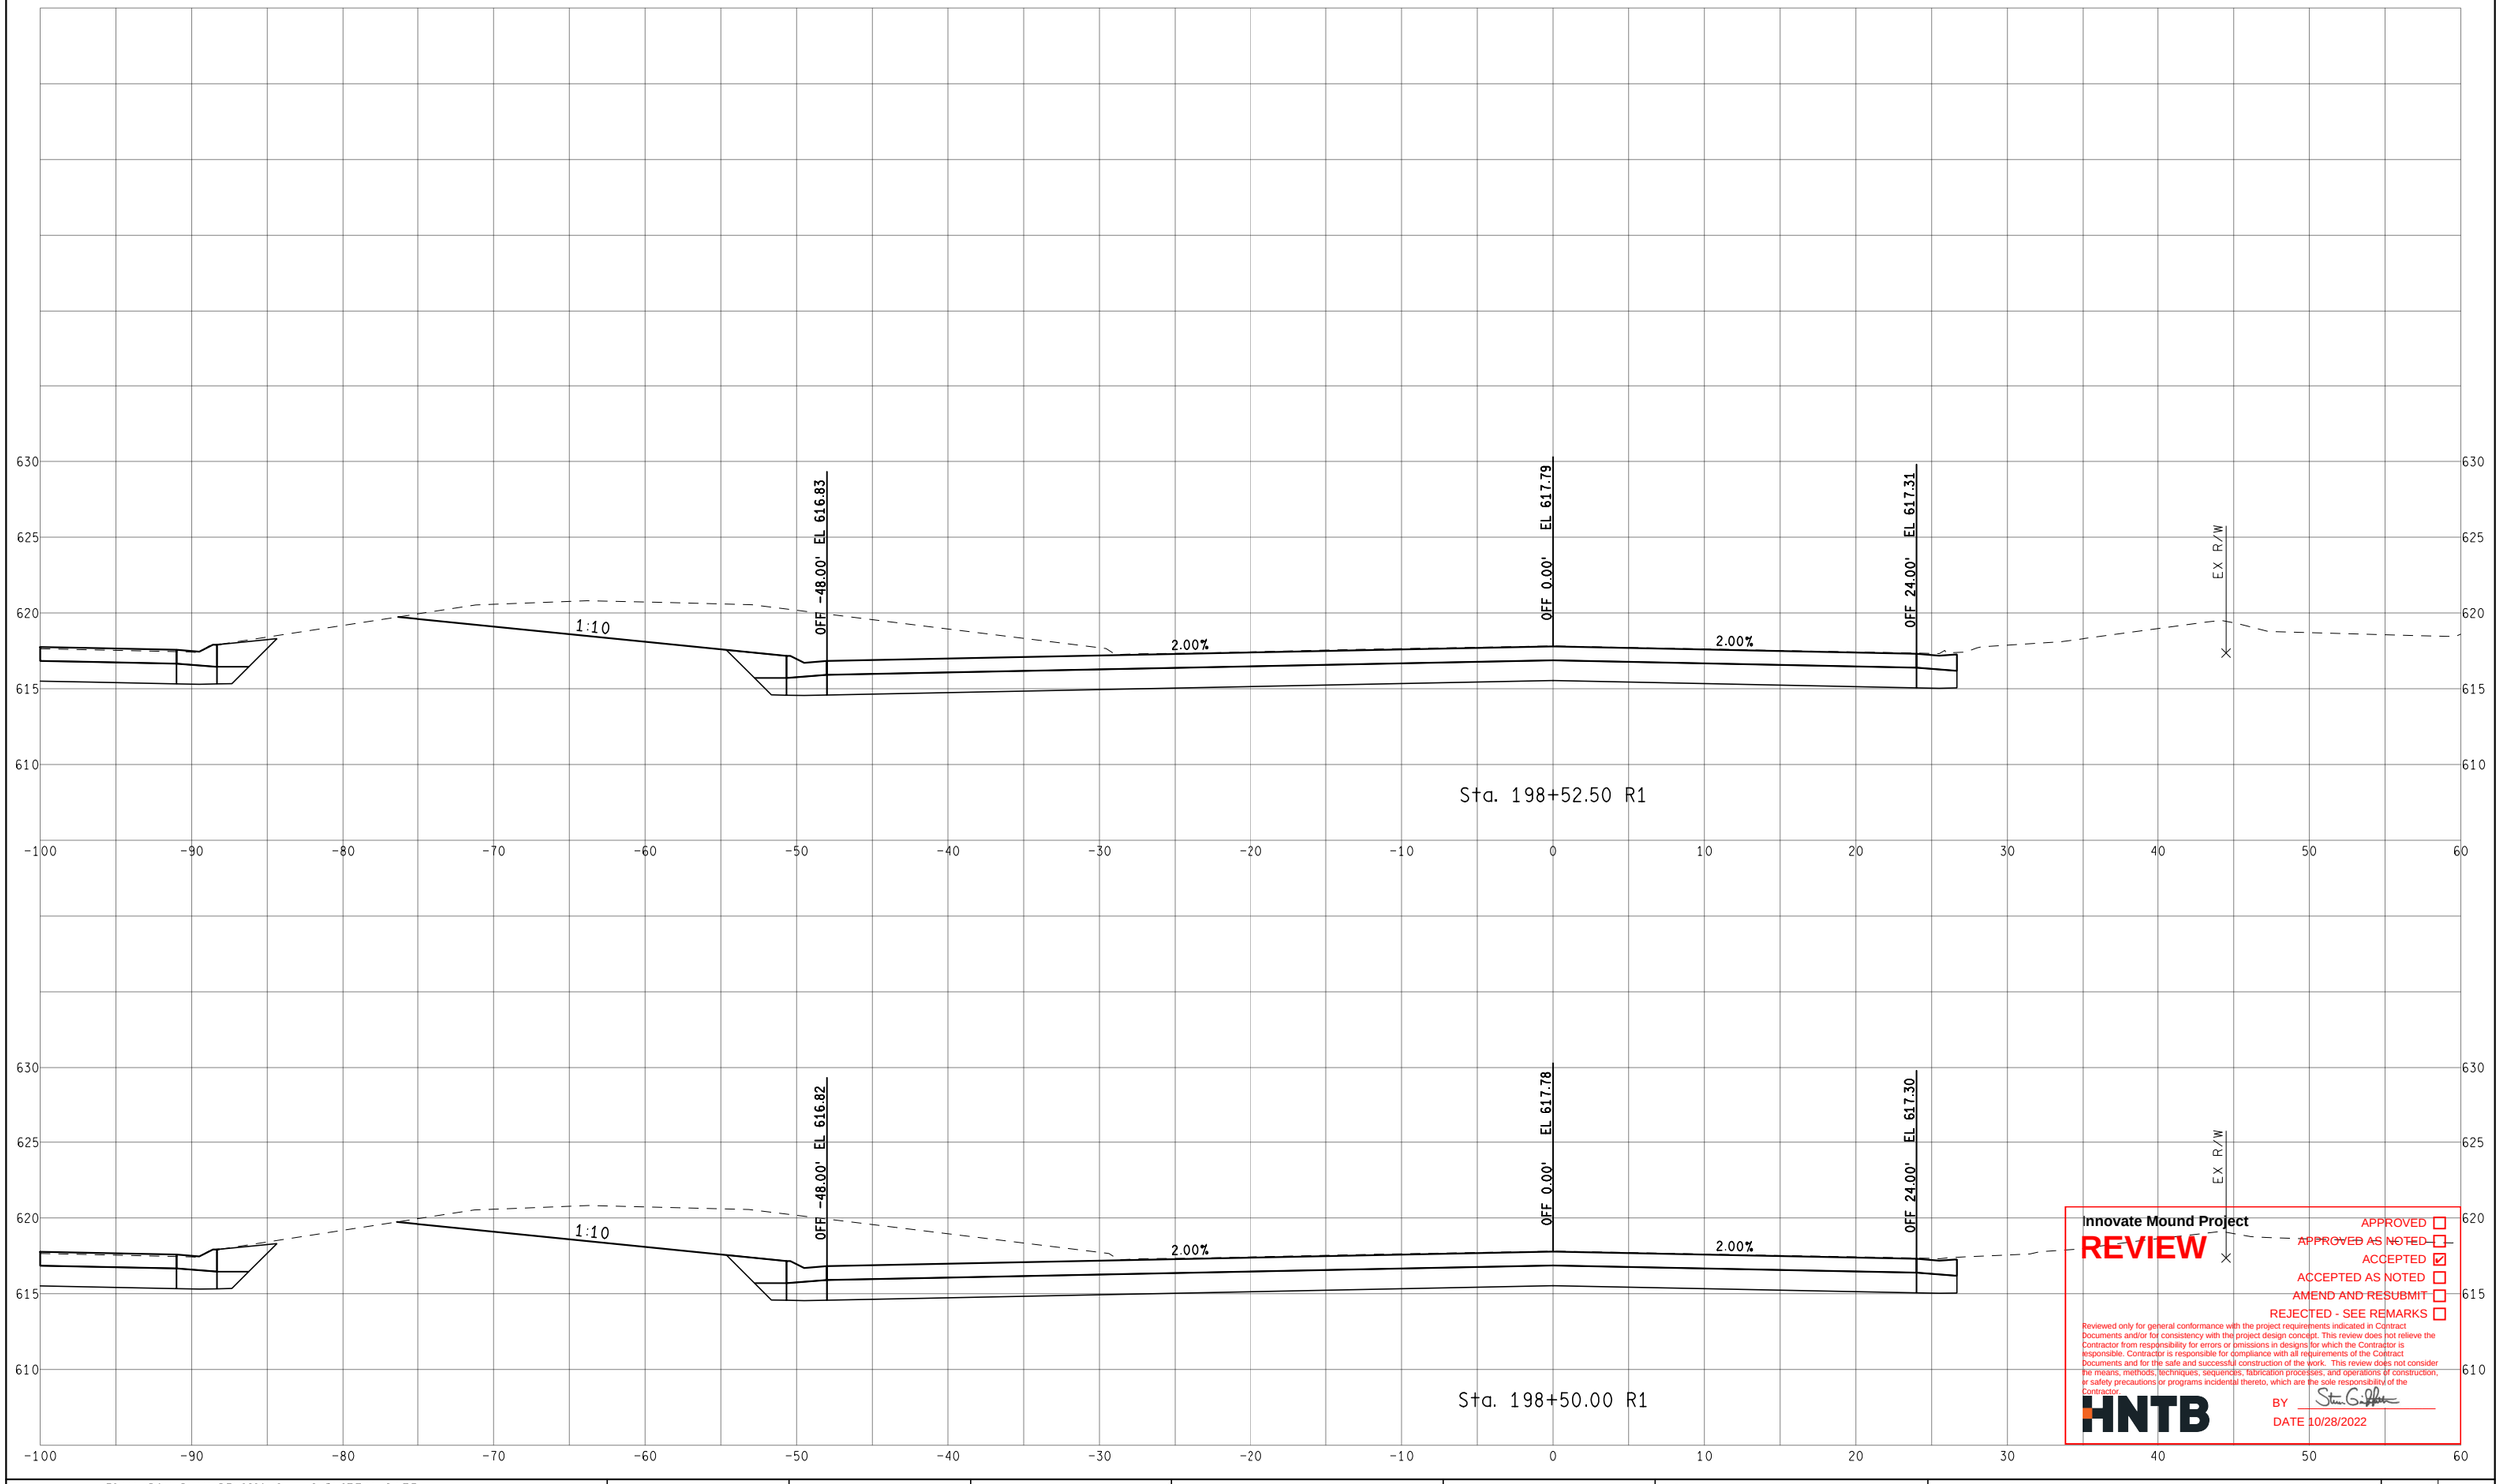

Innovate Mound Project

REVIEW

APPROVED ☐
APPROVED AS NOTED ☐
ACCEPTED ☑
ACCEPTED AS NOTED ☐
AMEND AND RESUBMIT ☐
REJECTED - SEE REMARKS ☐

Reviewed only for general conformance with the project requirements indicated in Contract Documents and/or for consistency with the project design concept. This review does not relieve the Contractor from responsibility for errors or omissions in designs for which the Contractor is responsible. Contractor is responsible for compliance with all requirements of the Contract Documents and for the safe and successful construction of the work. This review does not consider the means, methods, techniques, sequences, fabrication processes, and operations of construction, or safety precautions or programs incidental thereto, which are the sole responsibility of the Contractor.

HNTB

BY

DATE 10/28/2022

FINAL ROW PLAN REVISIONS (SUBMITTAL DATE:)							
NO.	DATE	AUTH	DESCRIPTION	NO.	DATE	AUTH	DESCRIPTION

Macomb County Michigan — Department of Roads

VERT. (FT) 0 10
HORZ. (FT) 0 10

FILE:

DATE: 10/12/22
DESIGN UNIT: XXX
TSC: MACOMB

CS: INFR50000
JN: 207178A

STA. 198+50.00 R1 TO STA. 198+52.50 R1
NB MOUND RD

DRAWING
SHEET
SECT



Innovate Mound Project

REVIEW

APPROVED ☐
APPROVED AS NOTED ☐
ACCEPTED ☑
ACCEPTED AS NOTED ☐
AMEND AND RESUBMIT ☐
REJECTED - SEE REMARKS ☐

Reviewed only for general conformance with the project requirements indicated in Contract Documents and/or for consistency with the project design concept. This review does not relieve the Contractor from responsibility for errors or omissions in designs for which the Contractor is responsible. Contractor is responsible for compliance with all requirements of the Contract Documents and for the safe and successful construction of the work. This review does not consider the means, methods, techniques, sequences, fabrication processes, and operations of construction, or safety precautions or programs incidental thereto, which are the sole responsibility of the Contractor.

HNTB

BY

DATE 10/28/2022

FINAL ROW PLAN REVISIONS (SUBMITTAL DATE:)							
NO.	DATE	AUTH	DESCRIPTION	NO.	DATE	AUTH	DESCRIPTION

Department of Roads

VERT. (FT) 0 10

HORZ. (FT) 0 10

FILE:

DATE: 10/12/22

DESIGN UNIT: XXX

TSC: MACOMB

CS: INFR50000

JN: 207178A

STA. 199+00.00 R1 TO STA. 199+50.00 R1

NB MOUND RD

DRAWING

SHEET

SECT

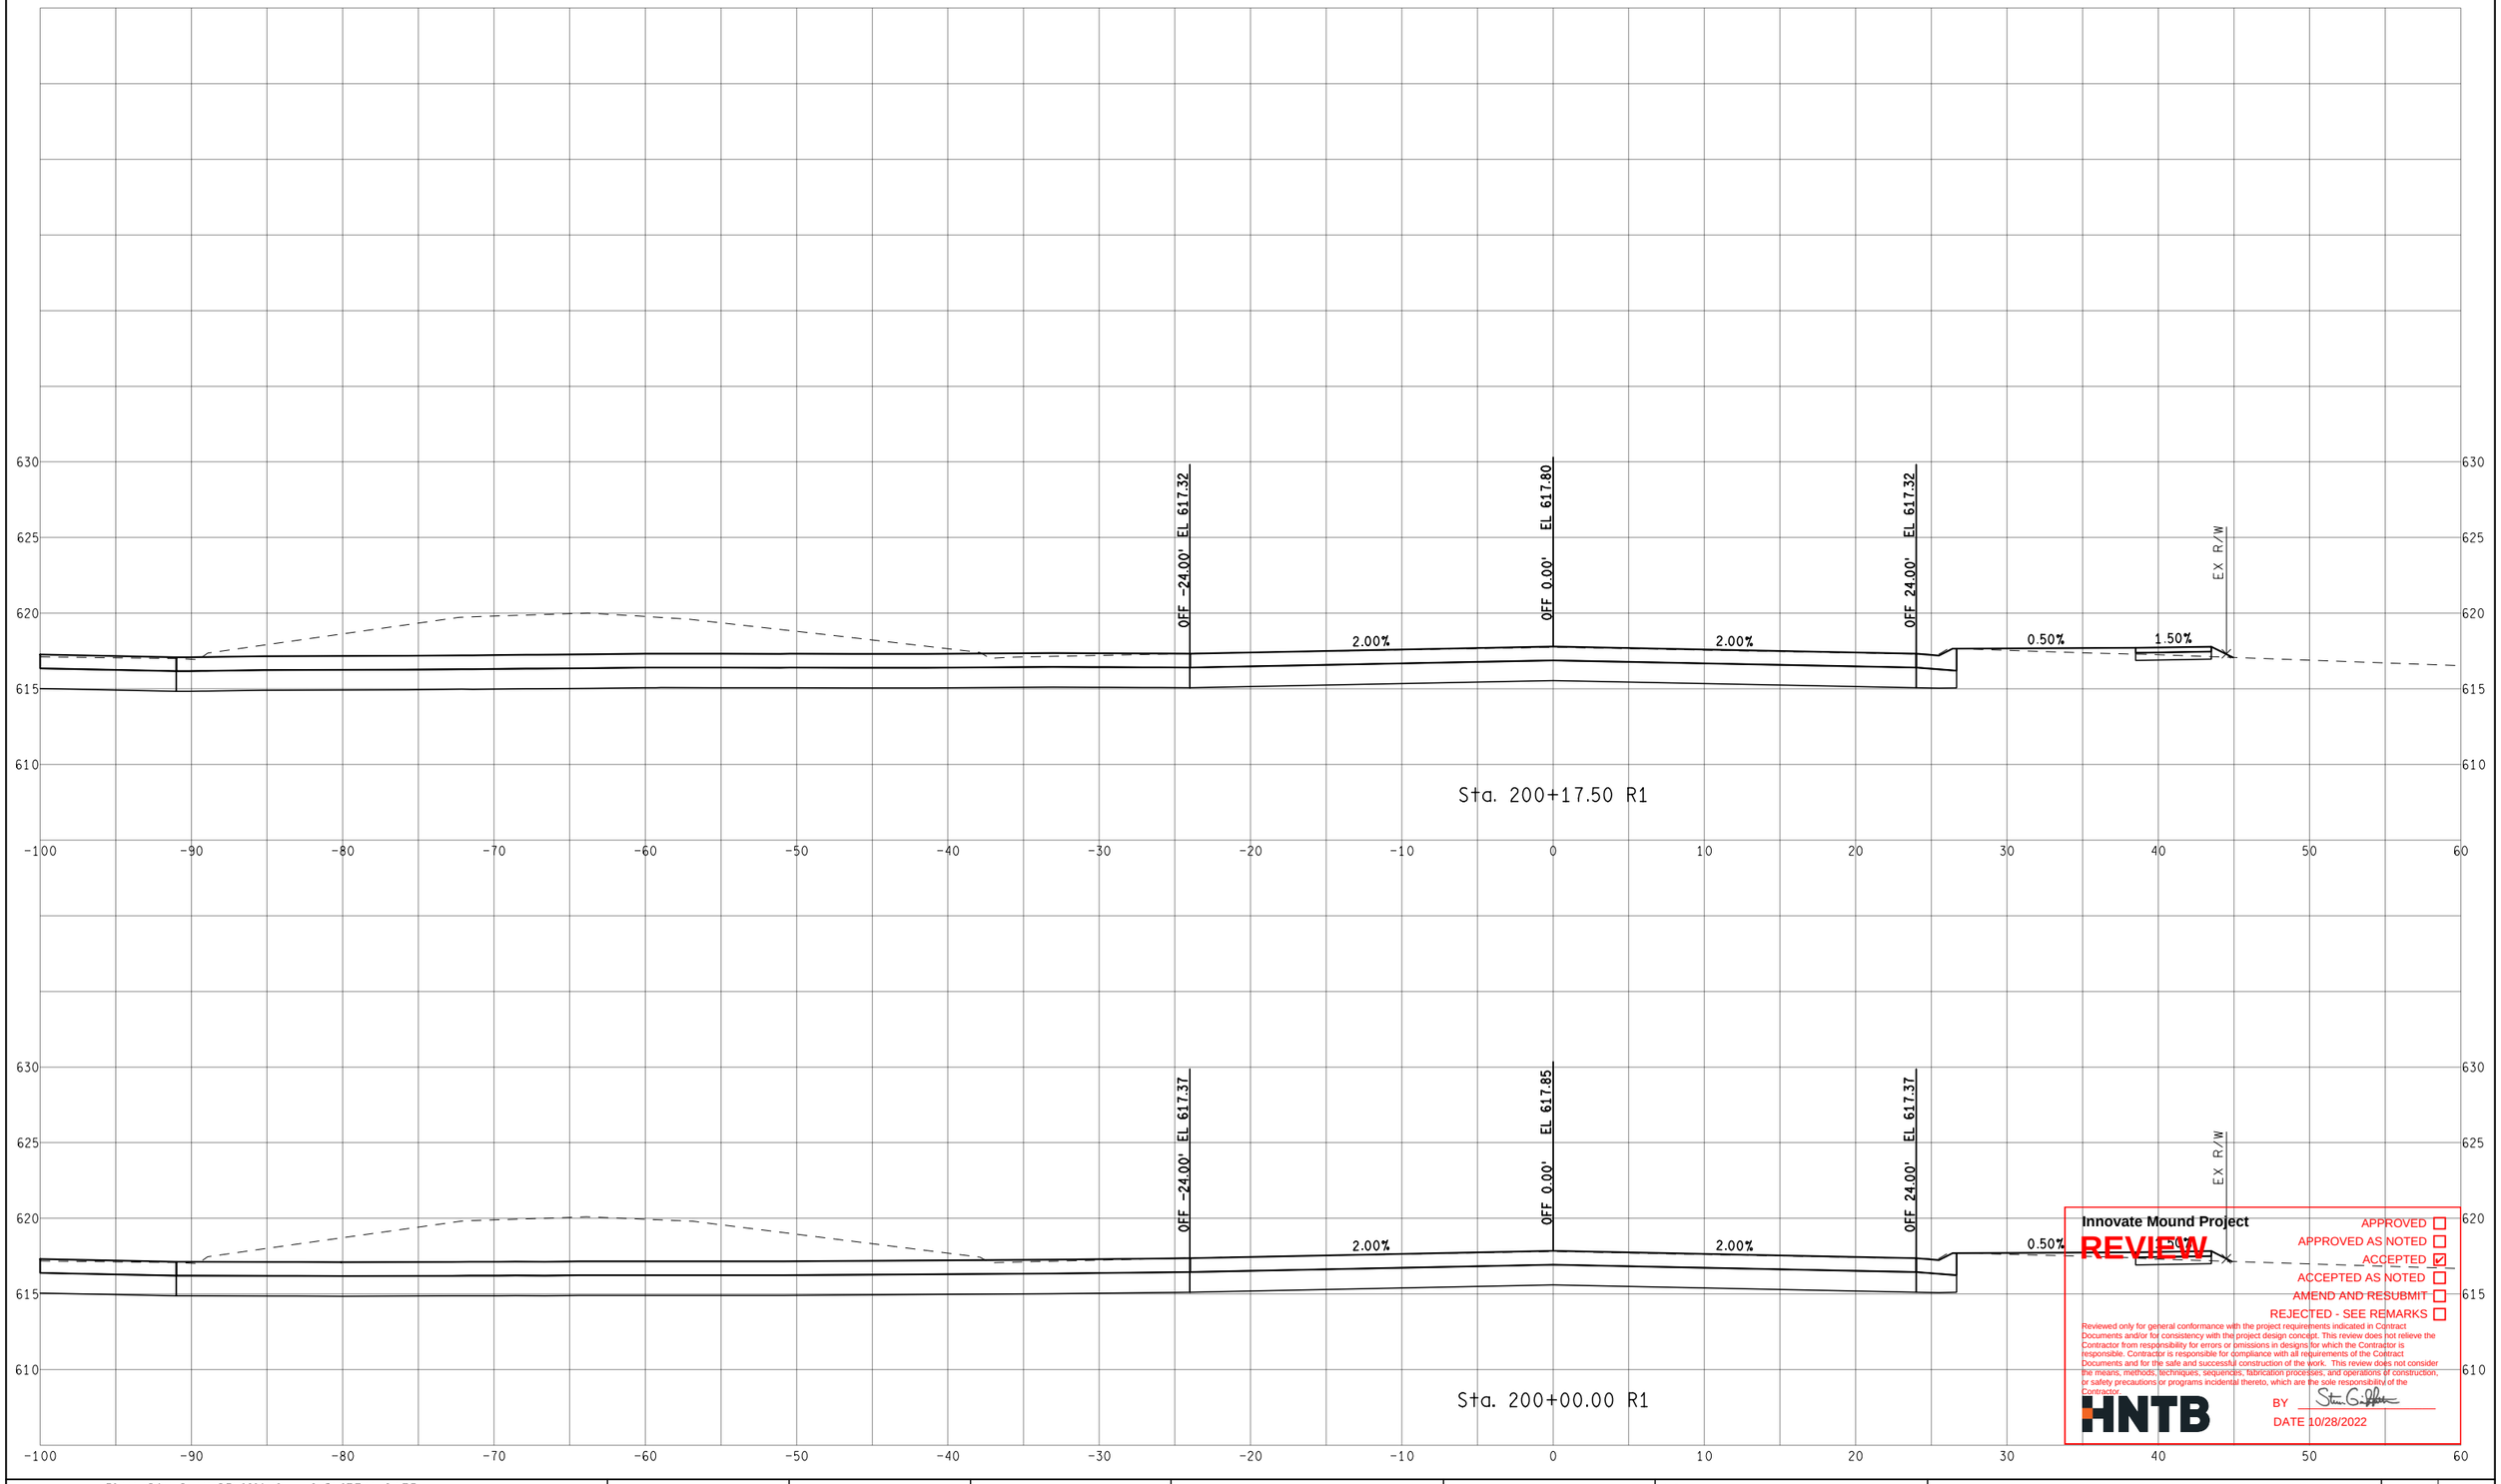

Innovate Mound Project

REVIEW

- APPROVED ☐
- APPROVED AS NOTED ☐
- ACCEPTED ☑
- ACCEPTED AS NOTED ☐
- AMEND AND RESUBMIT ☐
- REJECTED - SEE REMARKS ☐

Reviewed only for general conformance with the project requirements indicated in Contract Documents and/or for consistency with the project design concept. This review does not relieve the Contractor from responsibility for errors or omissions in designs for which the Contractor is responsible. Contractor is responsible for compliance with all requirements of the Contract Documents and for the safe and successful construction of the work. This review does not consider the means, methods, techniques, sequences, fabrication processes, and operations of construction, or safety precautions or programs incidental thereto, which are the sole responsibility of the Contractor.

HNTB

BY

DATE 10/28/2022

FINAL ROW PLAN REVISIONS (SUBMITTAL DATE:)							
NO.	DATE	AUTH	DESCRIPTION	NO.	DATE	AUTH	DESCRIPTION

MACOMB COUNTY MICHIGAN — Department of Roads

VERT. (FT) 0 10

HORZ. (FT) 0 10

FILE:

DATE: 10/12/22

DESIGN UNIT: XXX

TSC: MACOMB

CS: INFR50000

JN: 207178A

STA. 200+00.00 R1 TO STA. 200+17.50 R1

NB MOUND RD

DRAWING

SHEET

SECT

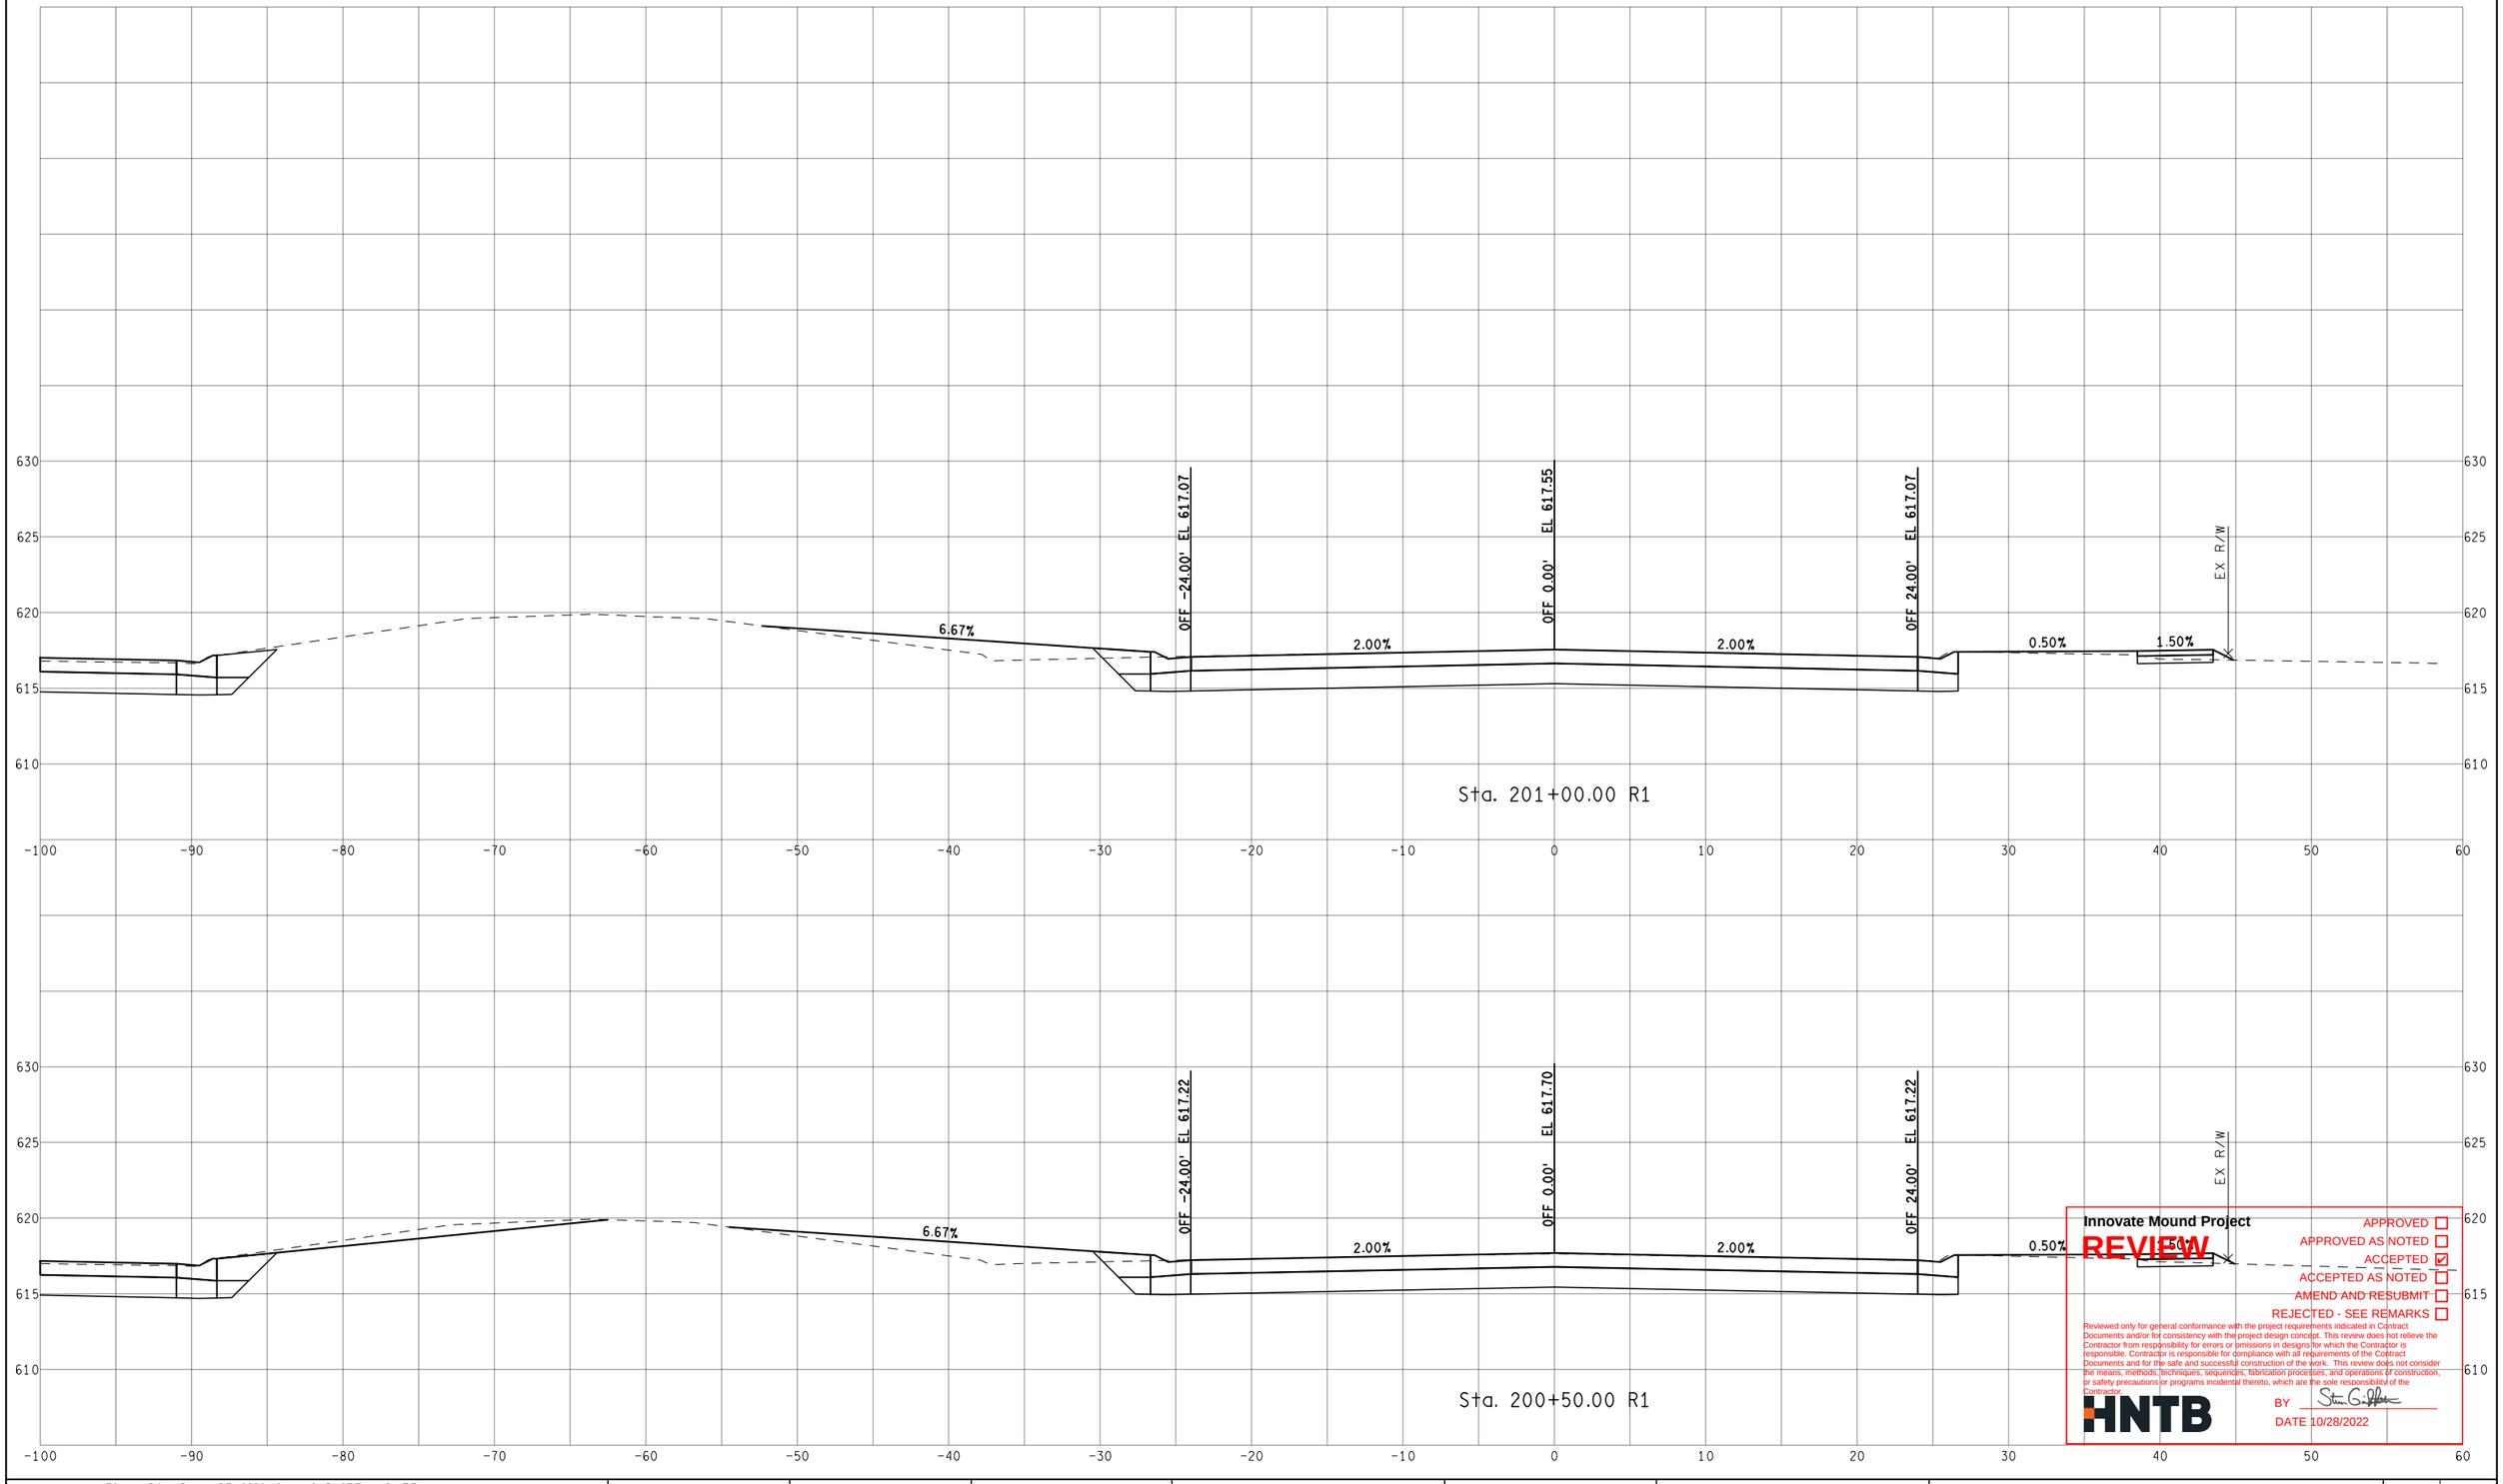

Innovate Mound Project

REVIEW

APPROVED ☐
APPROVED AS NOTED ☐
ACCEPTED ☑
ACCEPTED AS NOTED ☐
AMEND AND RESUBMIT ☐
REJECTED - SEE REMARKS ☐

Reviewed only for general conformance with the project requirements indicated in Contract Documents and/or for consistency with the project design concept. This review does not relieve the Contractor from responsibility for errors or omissions in designs for which the Contractor is responsible. Contractor is responsible for compliance with all requirements of the Contract Documents and for the safe and successful construction of the work. This review does not consider the means, methods, techniques, sequences, fabrication processes, and operations of construction, or safety precautions or programs incidental thereto, which are the sole responsibility of the Contractor.

HNTB

BY [signature]

DATE 10/28/2022

FINAL ROW PLAN REVISIONS (SUBMITTAL DATE:)							
NO.	DATE	AUTH	DESCRIPTION	NO.	DATE	AUTH	DESCRIPTION

Department of Roads

VERT. (FT) 0 10
HORZ. (FT) 0 10

FILE:

DATE: 10/12/22
DESIGN UNIT: XXX
TSC: MACOMB

CS: INFR50000
JN: 207178A

STA. 200+50.00 R1 TO STA. 201+00.00 R1
NB MOUND RD

DRAWING
SHEET
SECT

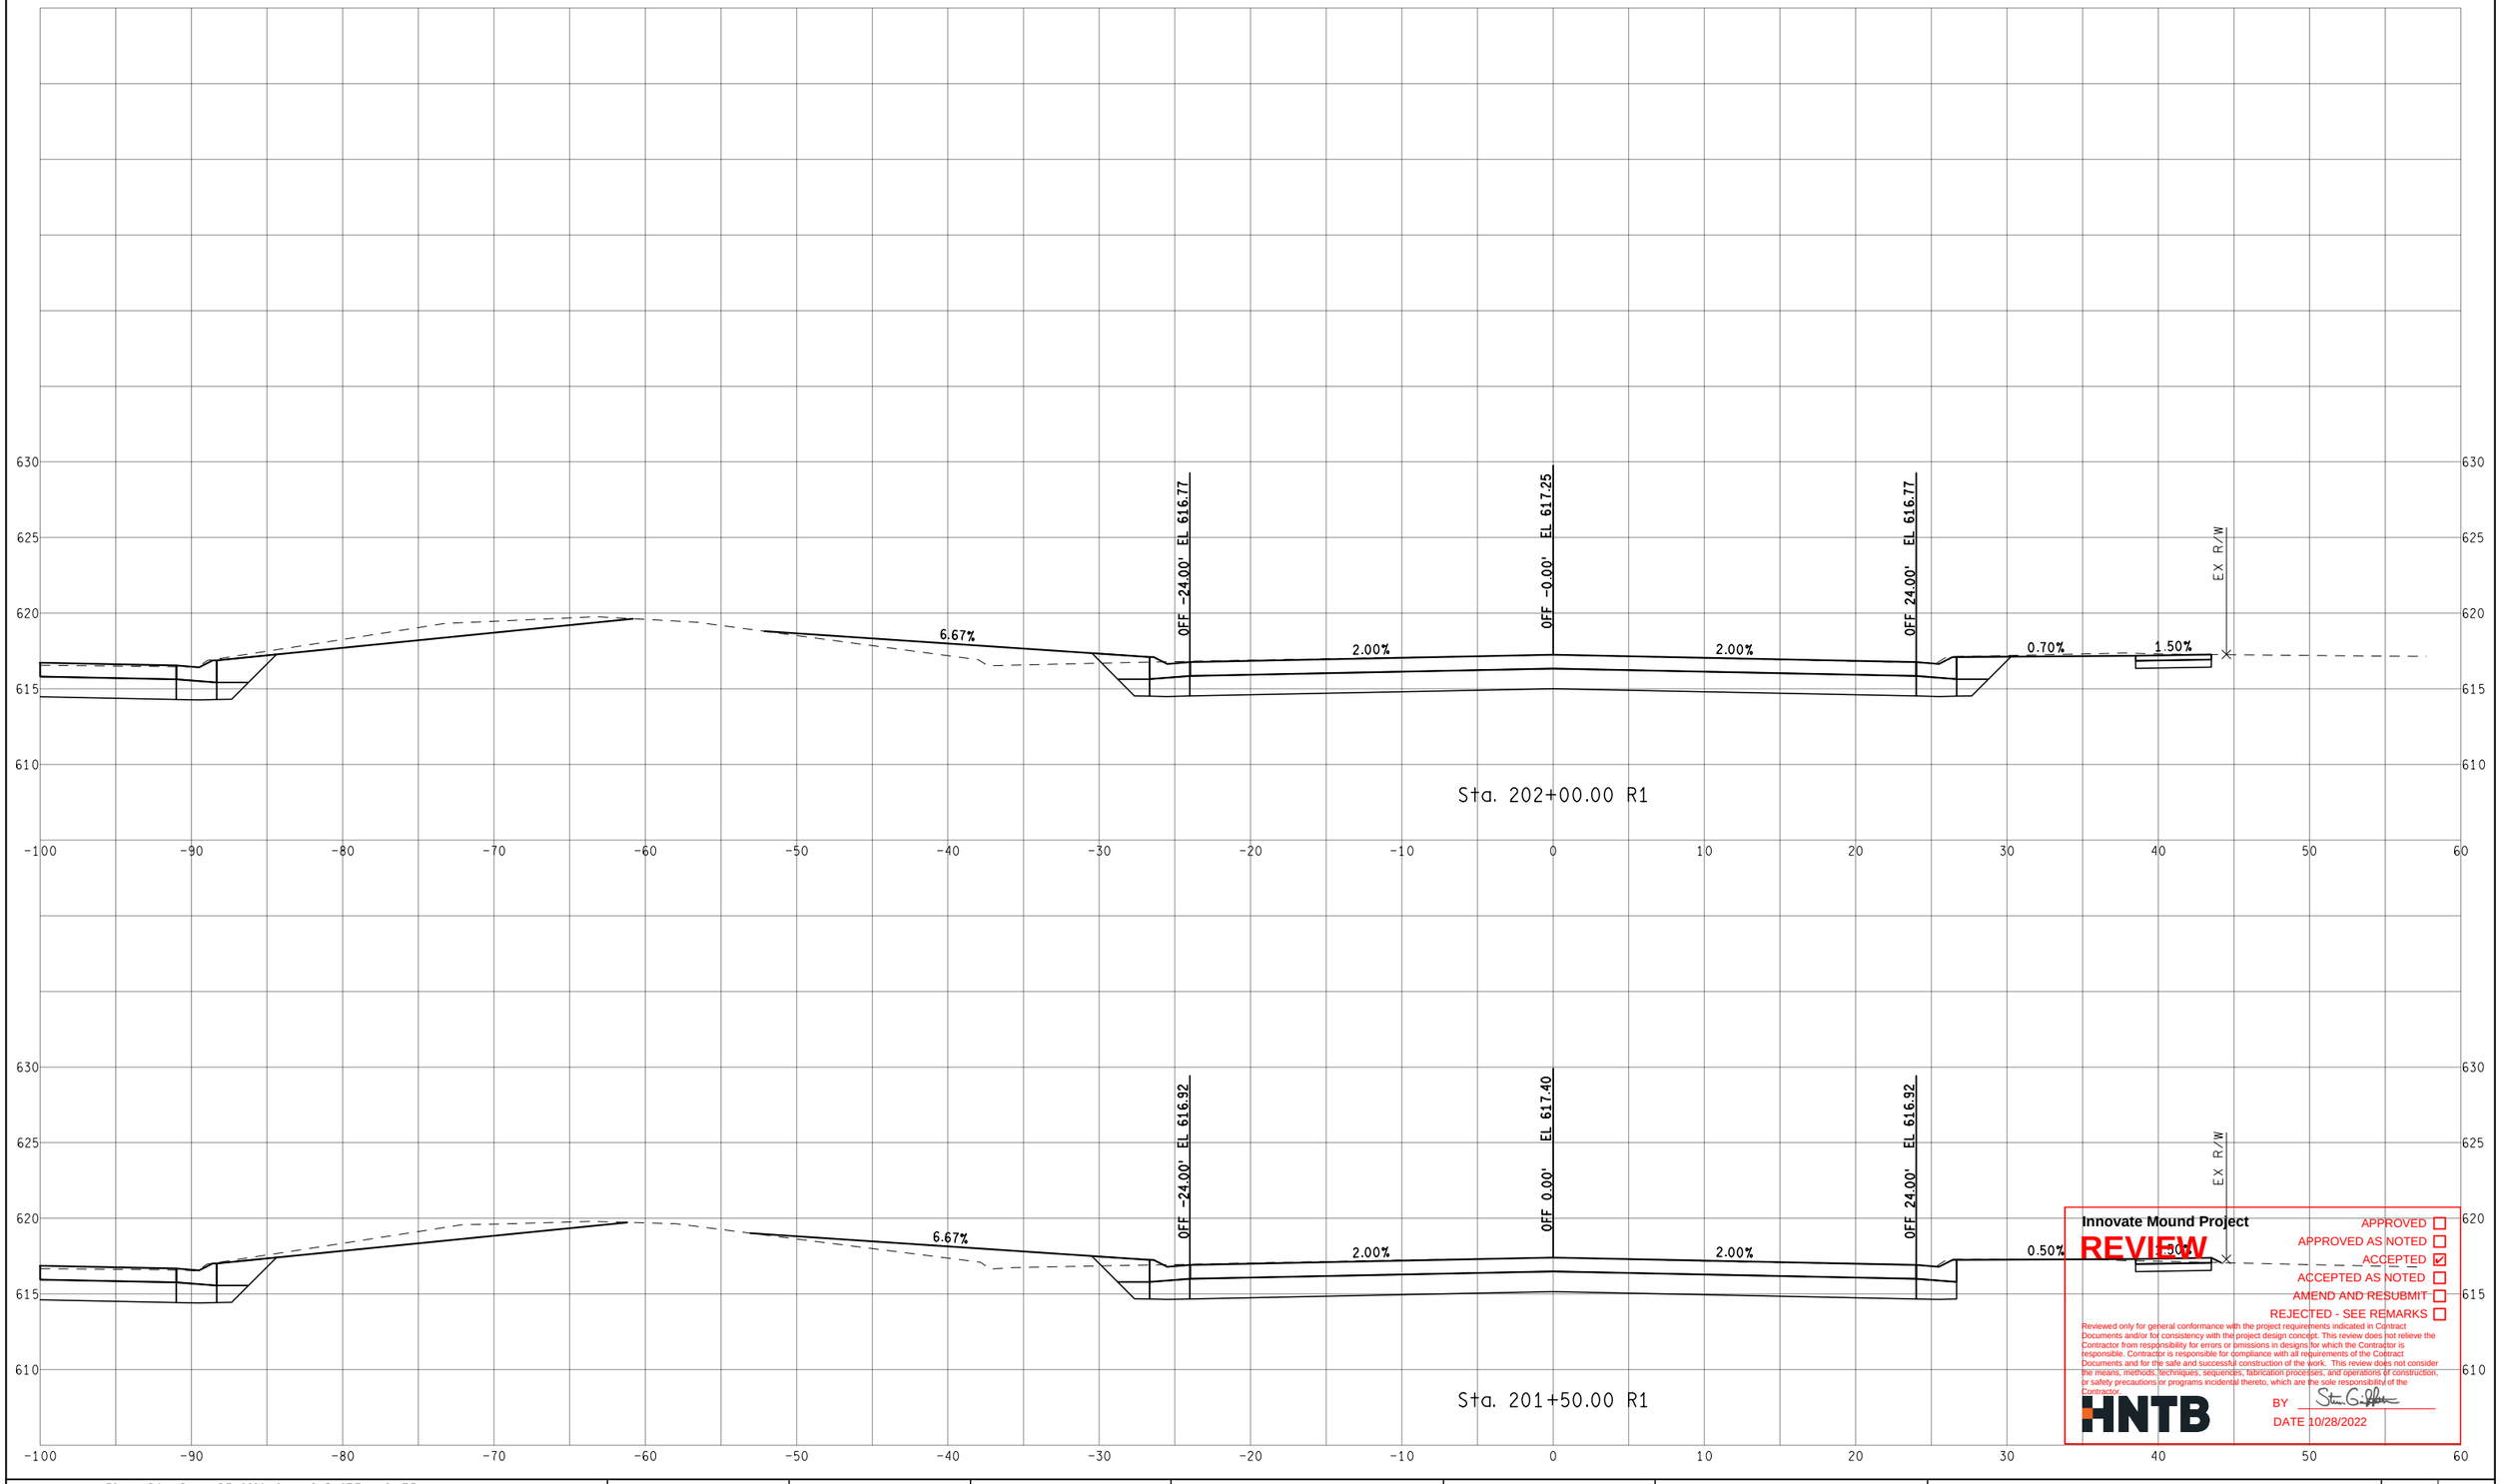

Innovate Mound Project

REVIEW

APPROVED ☐
APPROVED AS NOTED ☐
ACCEPTED ☑
ACCEPTED AS NOTED ☐
AMEND AND RESUBMIT ☐
REJECTED - SEE REMARKS ☐

Reviewed only for general conformance with the project requirements indicated in Contract Documents and/or for consistency with the project design concept. This review does not relieve the Contractor from responsibility for errors or omissions in designs for which the Contractor is responsible. Contractor is responsible for compliance with all requirements of the Contract Documents and for the safe and successful construction of the work. This review does not consider the means, methods, techniques, sequences, fabrication processes, and operations of construction, or safety precautions or programs incidental thereto, which are the sole responsibility of the Contractor.

HNTB

BY

DATE 10/28/2022

FINAL ROW PLAN REVISIONS (SUBMITTAL DATE:)							
NO.	DATE	AUTH	DESCRIPTION	NO.	DATE	AUTH	DESCRIPTION

Department of Roads

VERT. (FT) 0 10

HORZ. (FT) 0 10

FILE:

DATE: 10/12/22

DESIGN UNIT: XXX

TSC: MACOMB

CS: INFR50000

JN: 207178A

STA. 201+50.00 R1 TO STA. 202+00.00 R1

NB MOUND RD

DRAWING

SHEET

SECT

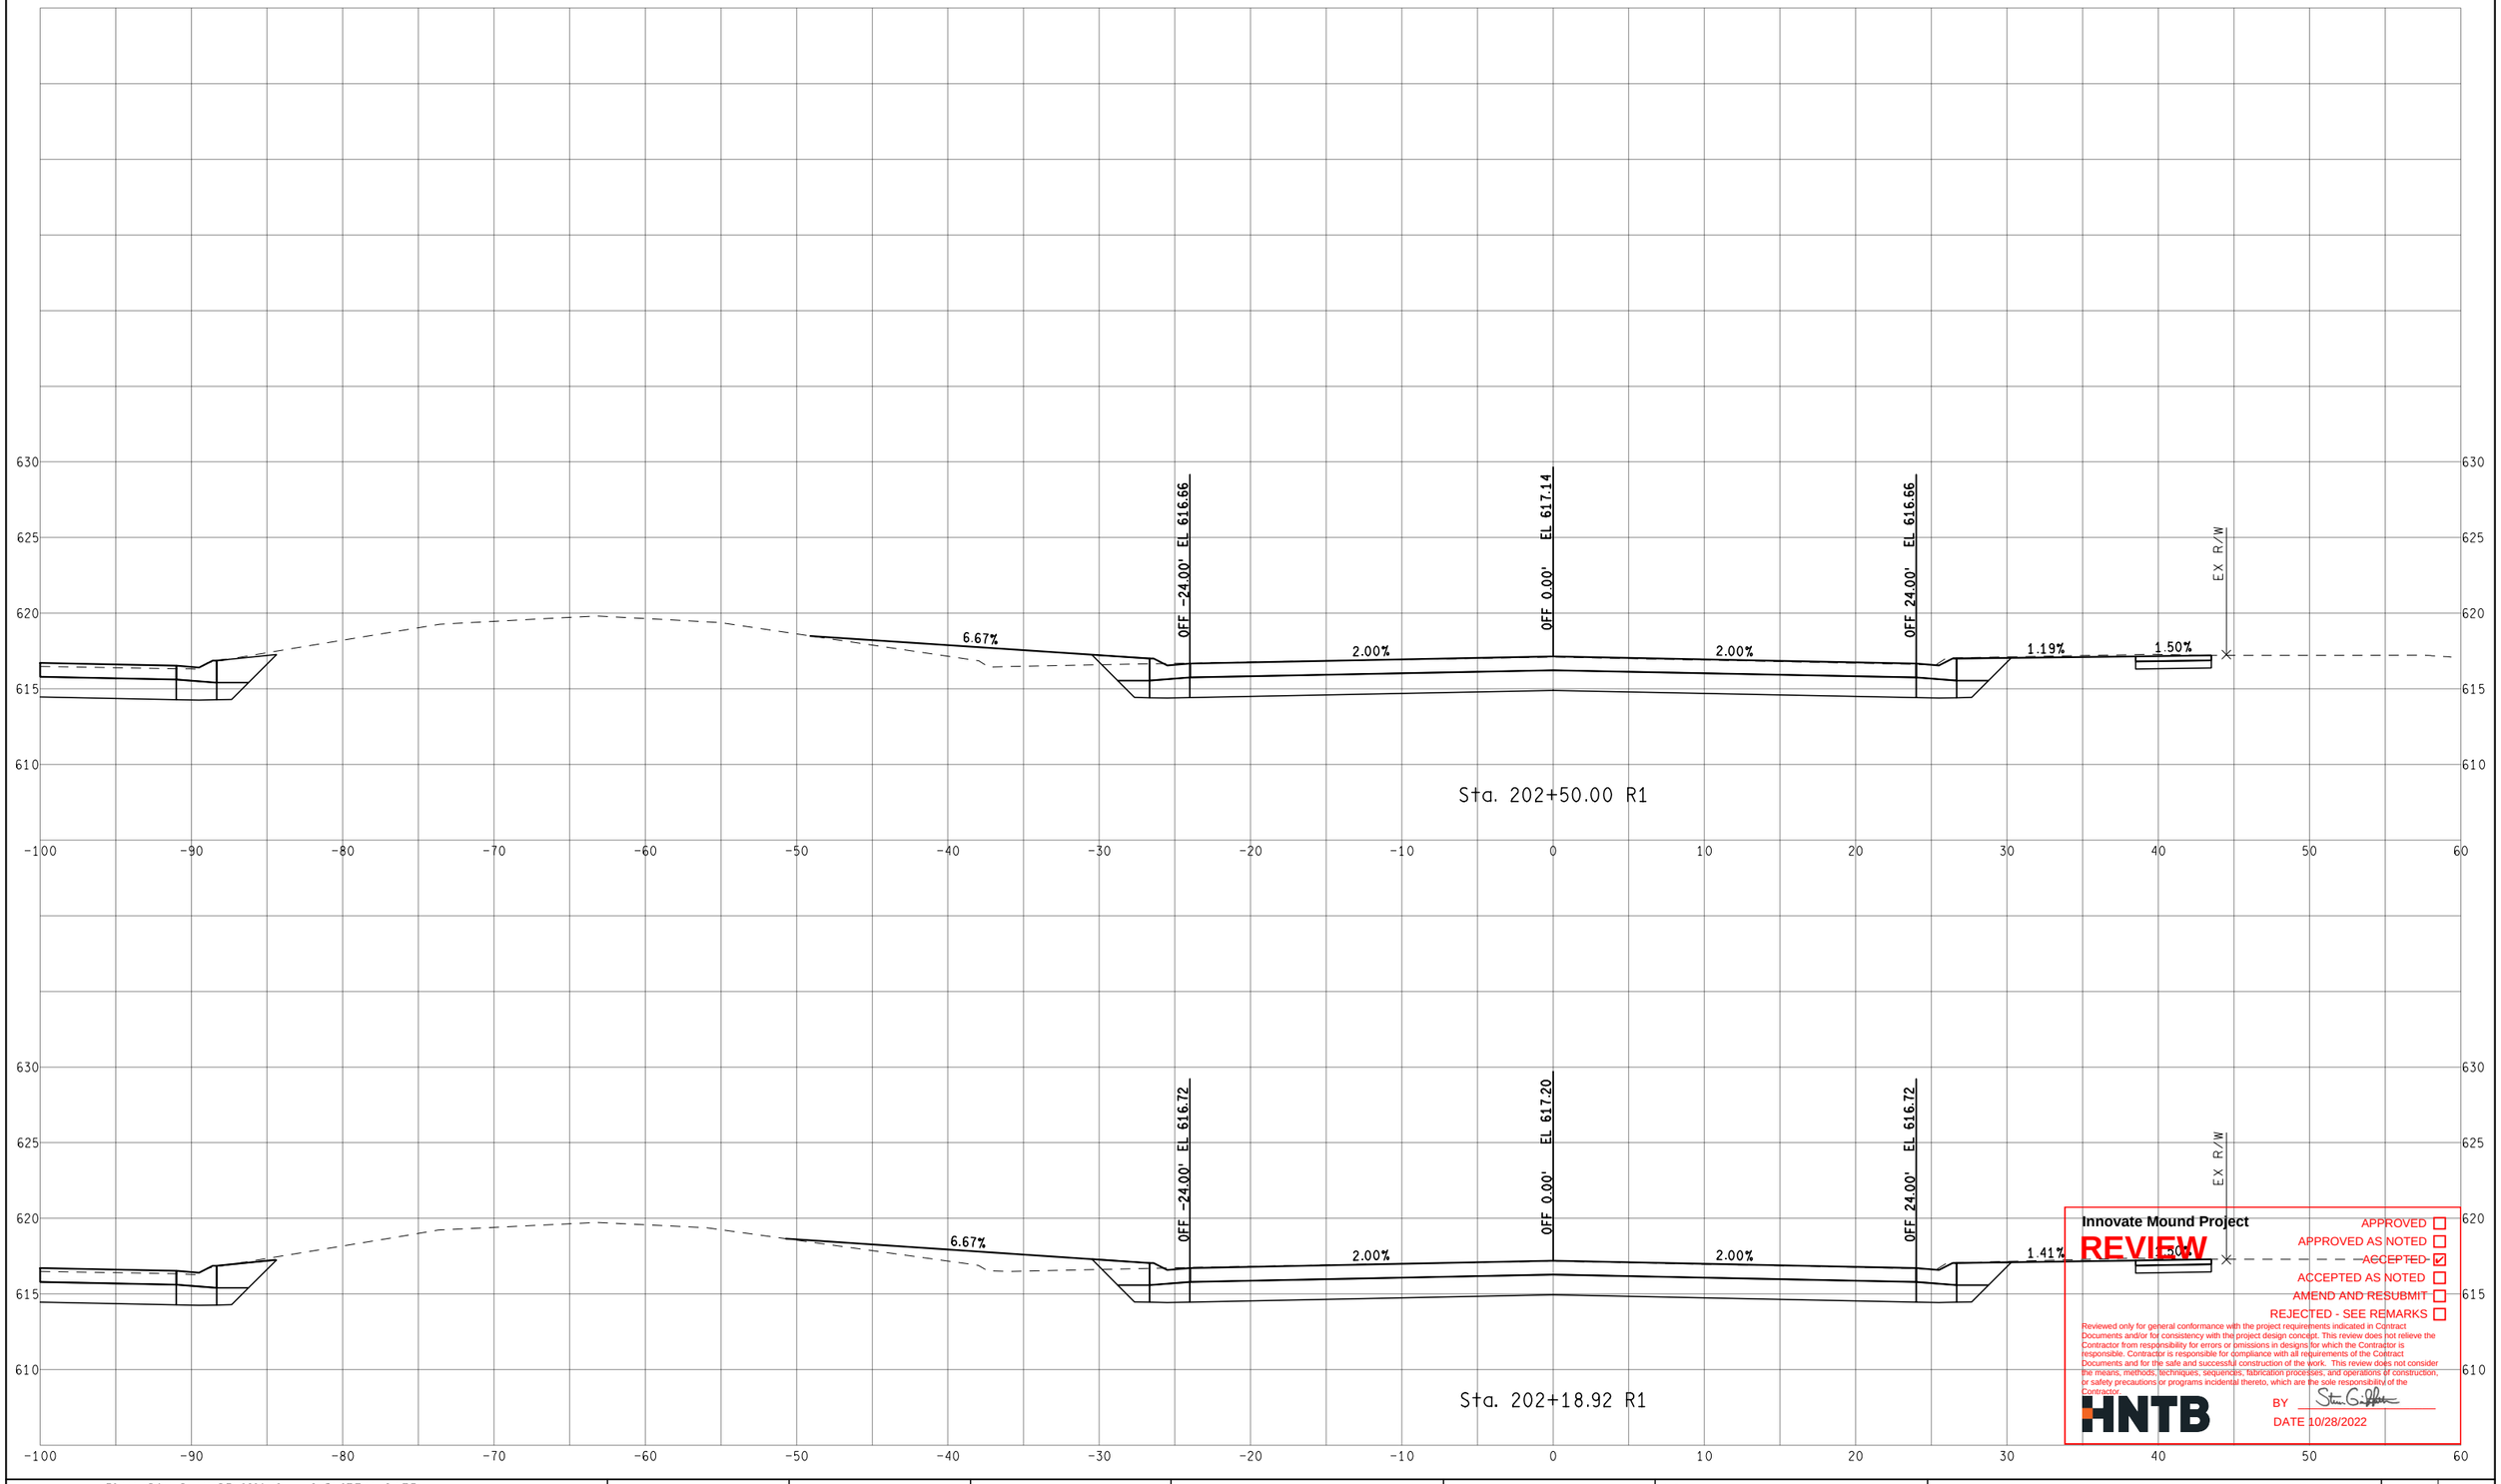

Innovate Mound Project

REVIEW

- APPROVED ☐
- APPROVED AS NOTED ☐
- ACCEPTED ☑
- ACCEPTED AS NOTED ☐
- AMEND AND RESUBMIT ☐
- REJECTED - SEE REMARKS ☐

Reviewed only for general conformance with the project requirements indicated in Contract Documents and/or for consistency with the project design concept. This review does not relieve the Contractor from responsibility for errors or omissions in designs for which the Contractor is responsible. Contractor is responsible for compliance with all requirements of the Contract Documents and for the safe and successful construction of the work. This review does not consider the means, methods, techniques, sequences, fabrication processes, and operations of construction, or safety precautions or programs incidental thereto, which are the sole responsibility of the Contractor.

HNTB

BY

DATE 10/28/2022

FINAL ROW PLAN REVISIONS (SUBMITTAL DATE:)							
NO.	DATE	AUTH	DESCRIPTION	NO.	DATE	AUTH	DESCRIPTION

Department of Roads

VERT. (FT) 0 10

HORZ. (FT) 0 10

FILE:

DATE: 10/12/22

DESIGN UNIT: XXX

TSC: MACOMB

CS: INFR50000

JN: 207178A

STA. 202+18.92 R1 TO STA. 202+50.00 R1

NB MOUND RD

DRAWING

SHEET

SECT

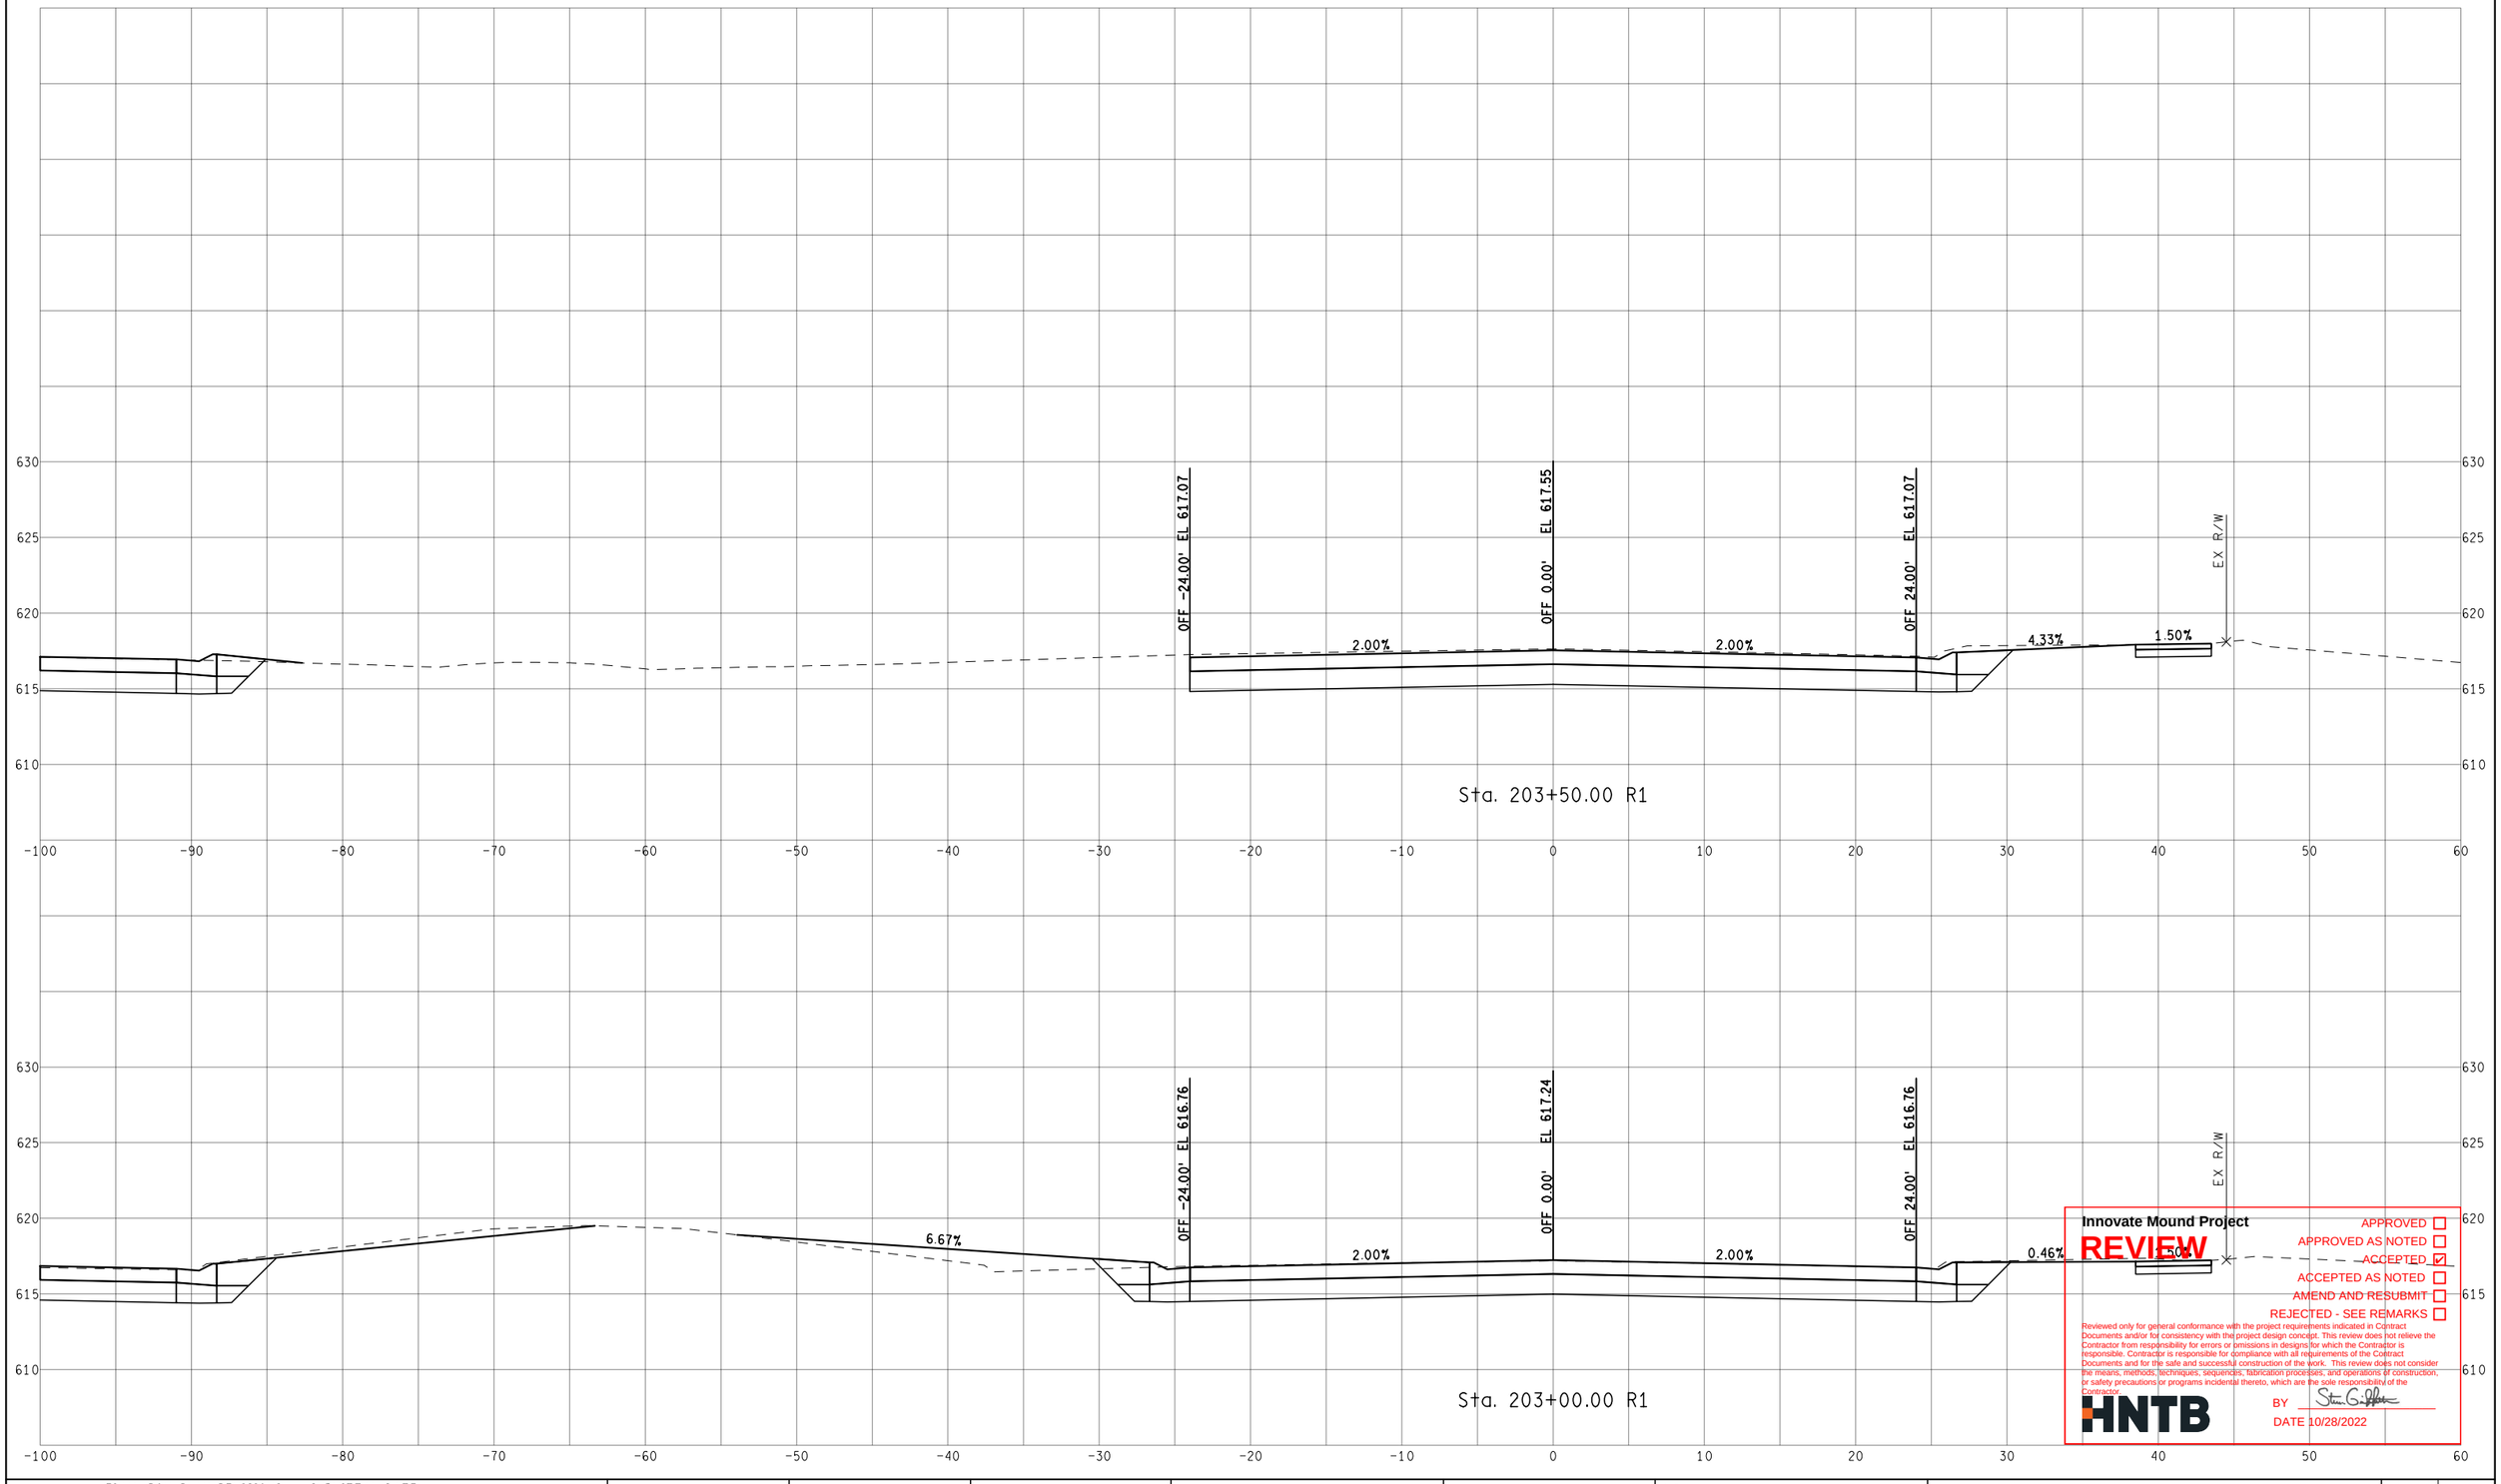

Innovate Mound Project

REVIEW

APPROVED ☐
APPROVED AS NOTED ☐
ACCEPTED ☑
ACCEPTED AS NOTED ☐
AMEND AND RESUBMIT ☐
REJECTED - SEE REMARKS ☐

Reviewed only for general conformance with the project requirements indicated in Contract Documents and/or for consistency with the project design concept. This review does not relieve the Contractor from responsibility for errors or omissions in designs for which the Contractor is responsible. Contractor is responsible for compliance with all requirements of the Contract Documents and for the safe and successful construction of the work. This review does not consider the means, methods, techniques, sequences, fabrication processes, and operations of construction, or safety precautions or programs incidental thereto, which are the sole responsibility of the Contractor.

HNTB

BY

DATE 10/28/2022

FINAL ROW PLAN REVISIONS (SUBMITTAL DATE:)							
NO.	DATE	AUTH	DESCRIPTION	NO.	DATE	AUTH	DESCRIPTION

Department of Roads

VERT. (FT) 0 10

HORZ. (FT) 0 10

FILE:

DATE: 10/12/22

DESIGN UNIT: XXX

TSC: MACOMB

CS: INFR50000

JN: 207178A

STA. 203+00.00 R1 TO STA. 203+50.00 R1

NB MOUND RD

DRAWING

SHEET

SECT

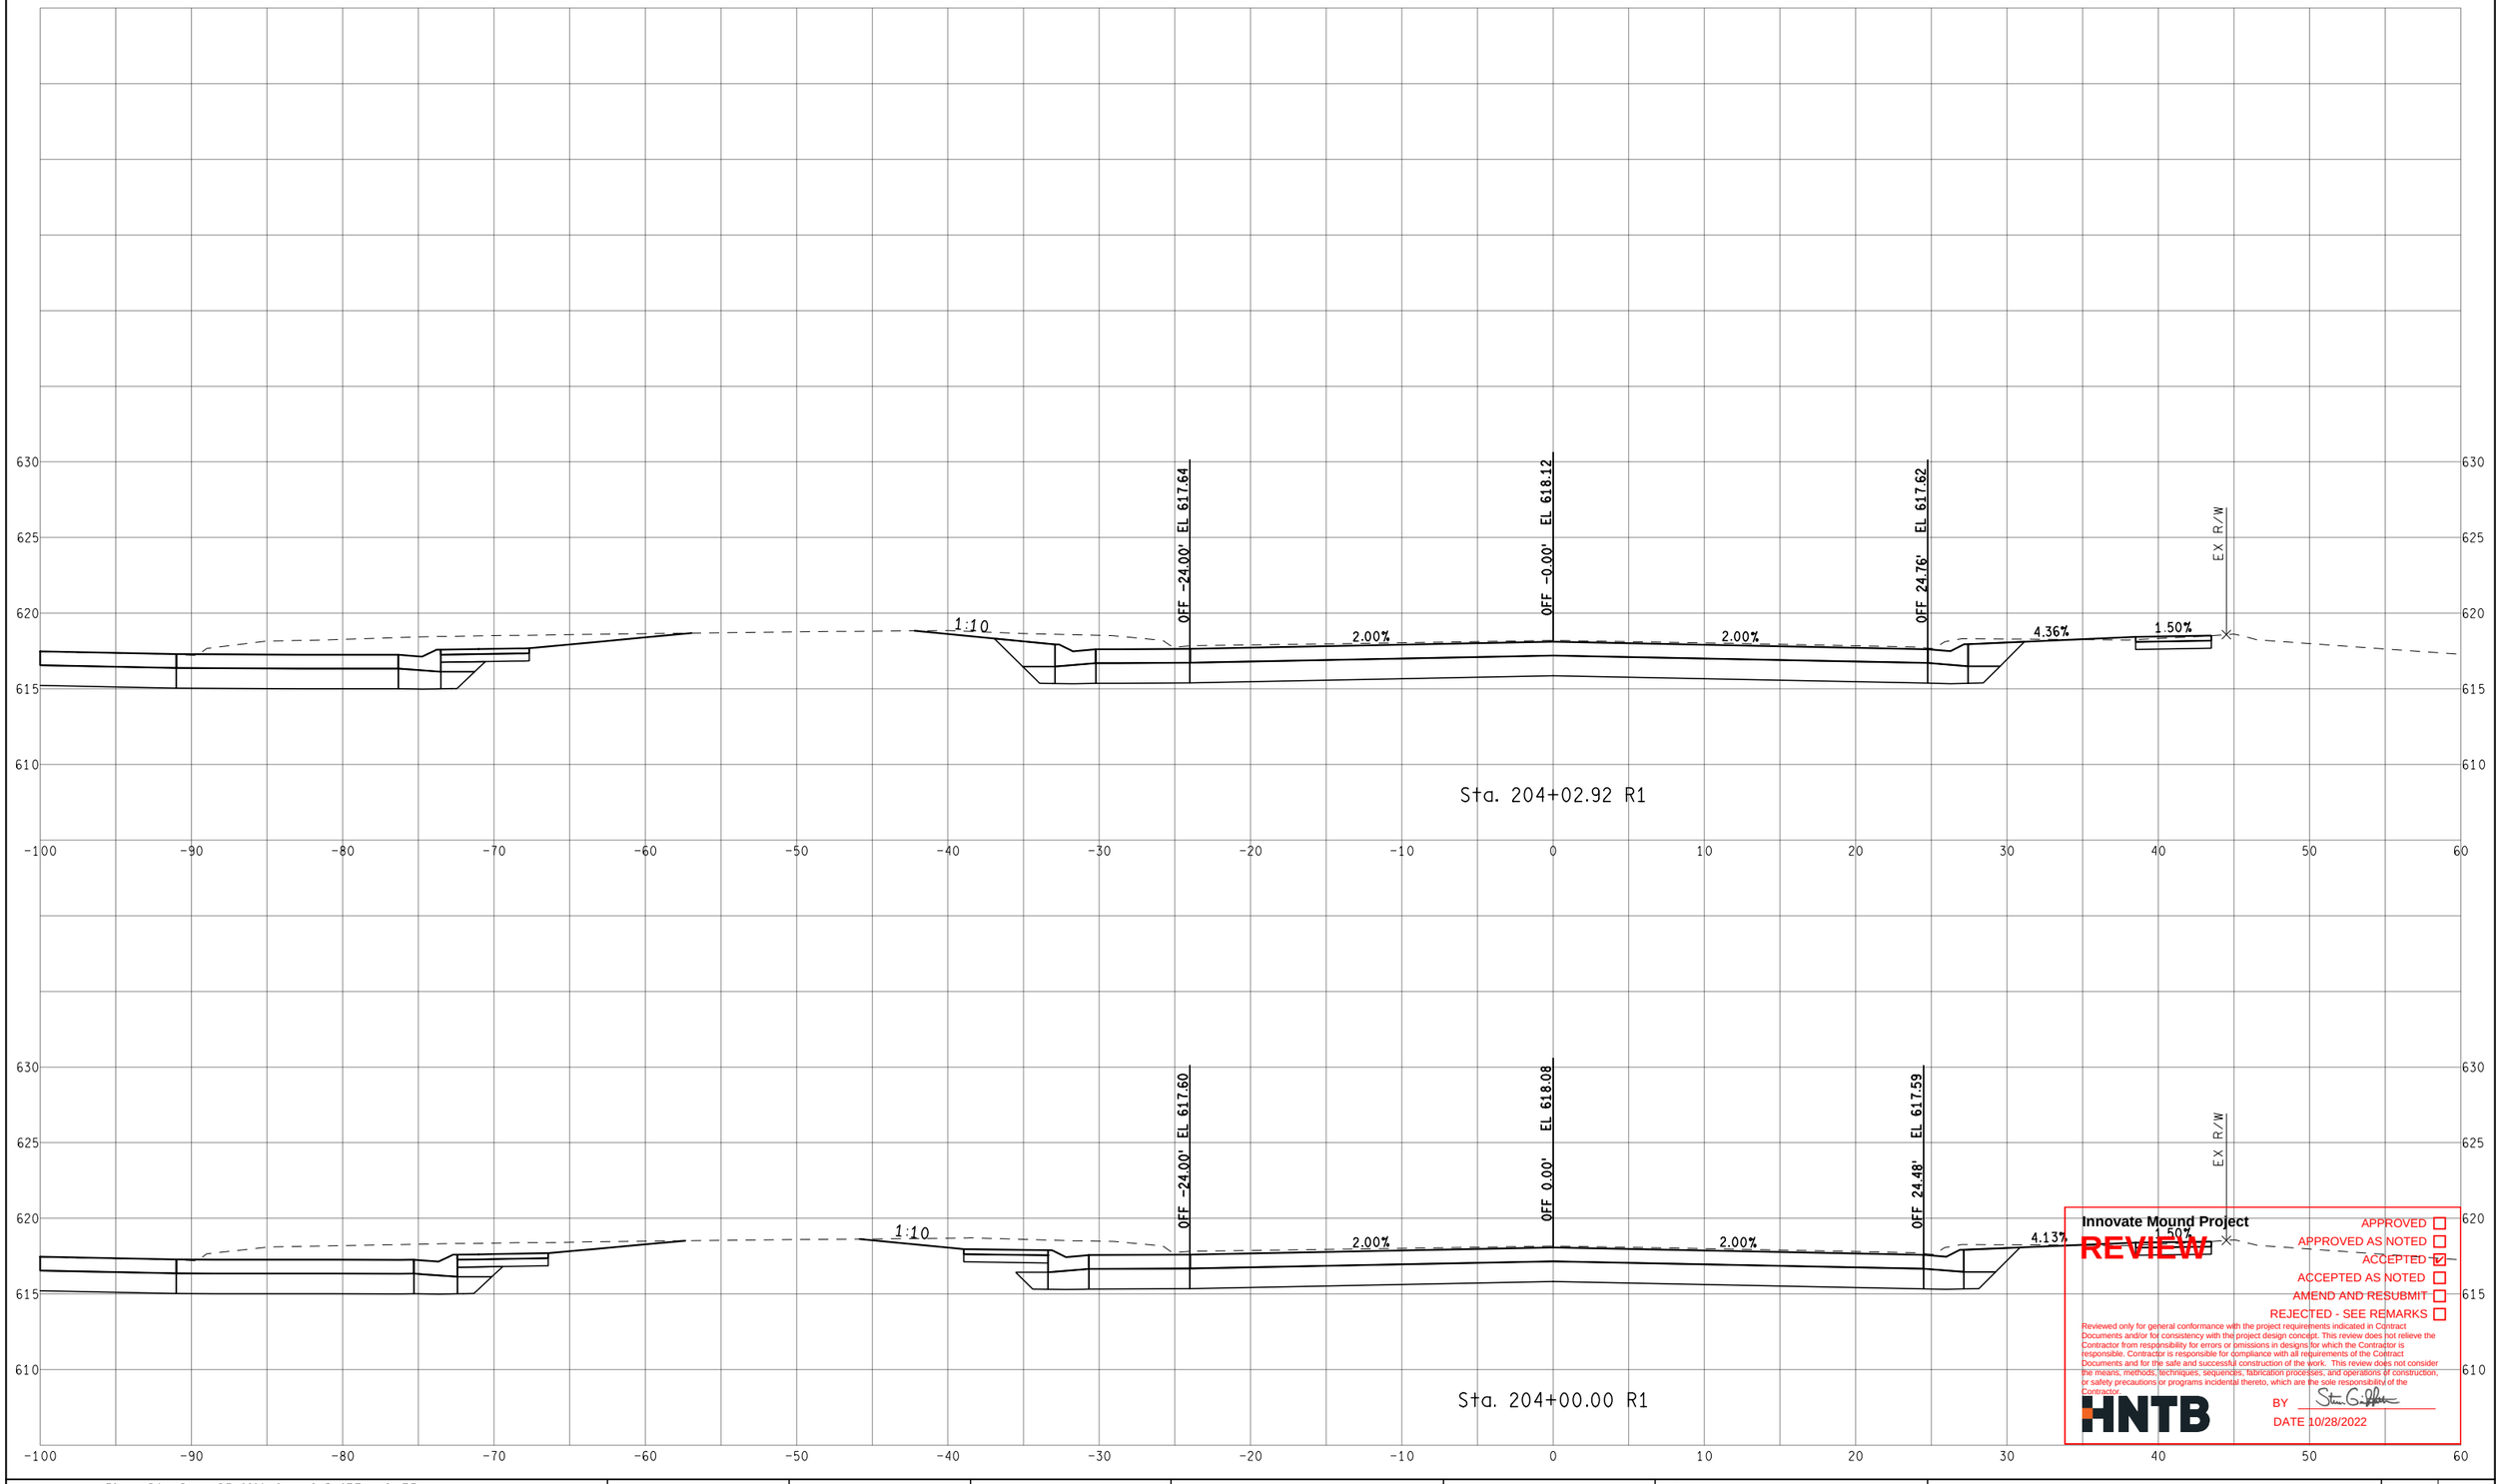

Innovate Mound Project

REVIEW

APPROVED ☐
APPROVED AS NOTED ☐
ACCEPTED ☑
ACCEPTED AS NOTED ☐
AMEND AND RESUBMIT ☐
REJECTED - SEE REMARKS ☐

Reviewed only for general conformance with the project requirements indicated in Contract Documents and/or for consistency with the project design concept. This review does not relieve the Contractor from responsibility for errors or omissions in designs for which the Contractor is responsible. Contractor is responsible for compliance with all requirements of the Contract Documents and for the safe and successful construction of the work. This review does not consider the means, methods, techniques, sequences, fabrication processes, and operations of construction, or safety precautions or programs incidental thereto, which are the sole responsibility of the Contractor.

HNTB

BY Steven G. Peltier

DATE 10/28/2022

FINAL ROW PLAN REVISIONS (SUBMITTAL DATE:)							
NO.	DATE	AUTH	DESCRIPTION	NO.	DATE	AUTH	DESCRIPTION

Department of Roads

VERT. (FT) 0 10
HORZ. (FT) 0 10

FILE:

DATE: 10/12/22
DESIGN UNIT: XXX
TSC: MACOMB

CS: INFR50000
JN: 207178A

STA. 204+00.00 R1 TO STA. 204+02.92 R1
NB MOUND RD

DRAWING
SHEET
SECT

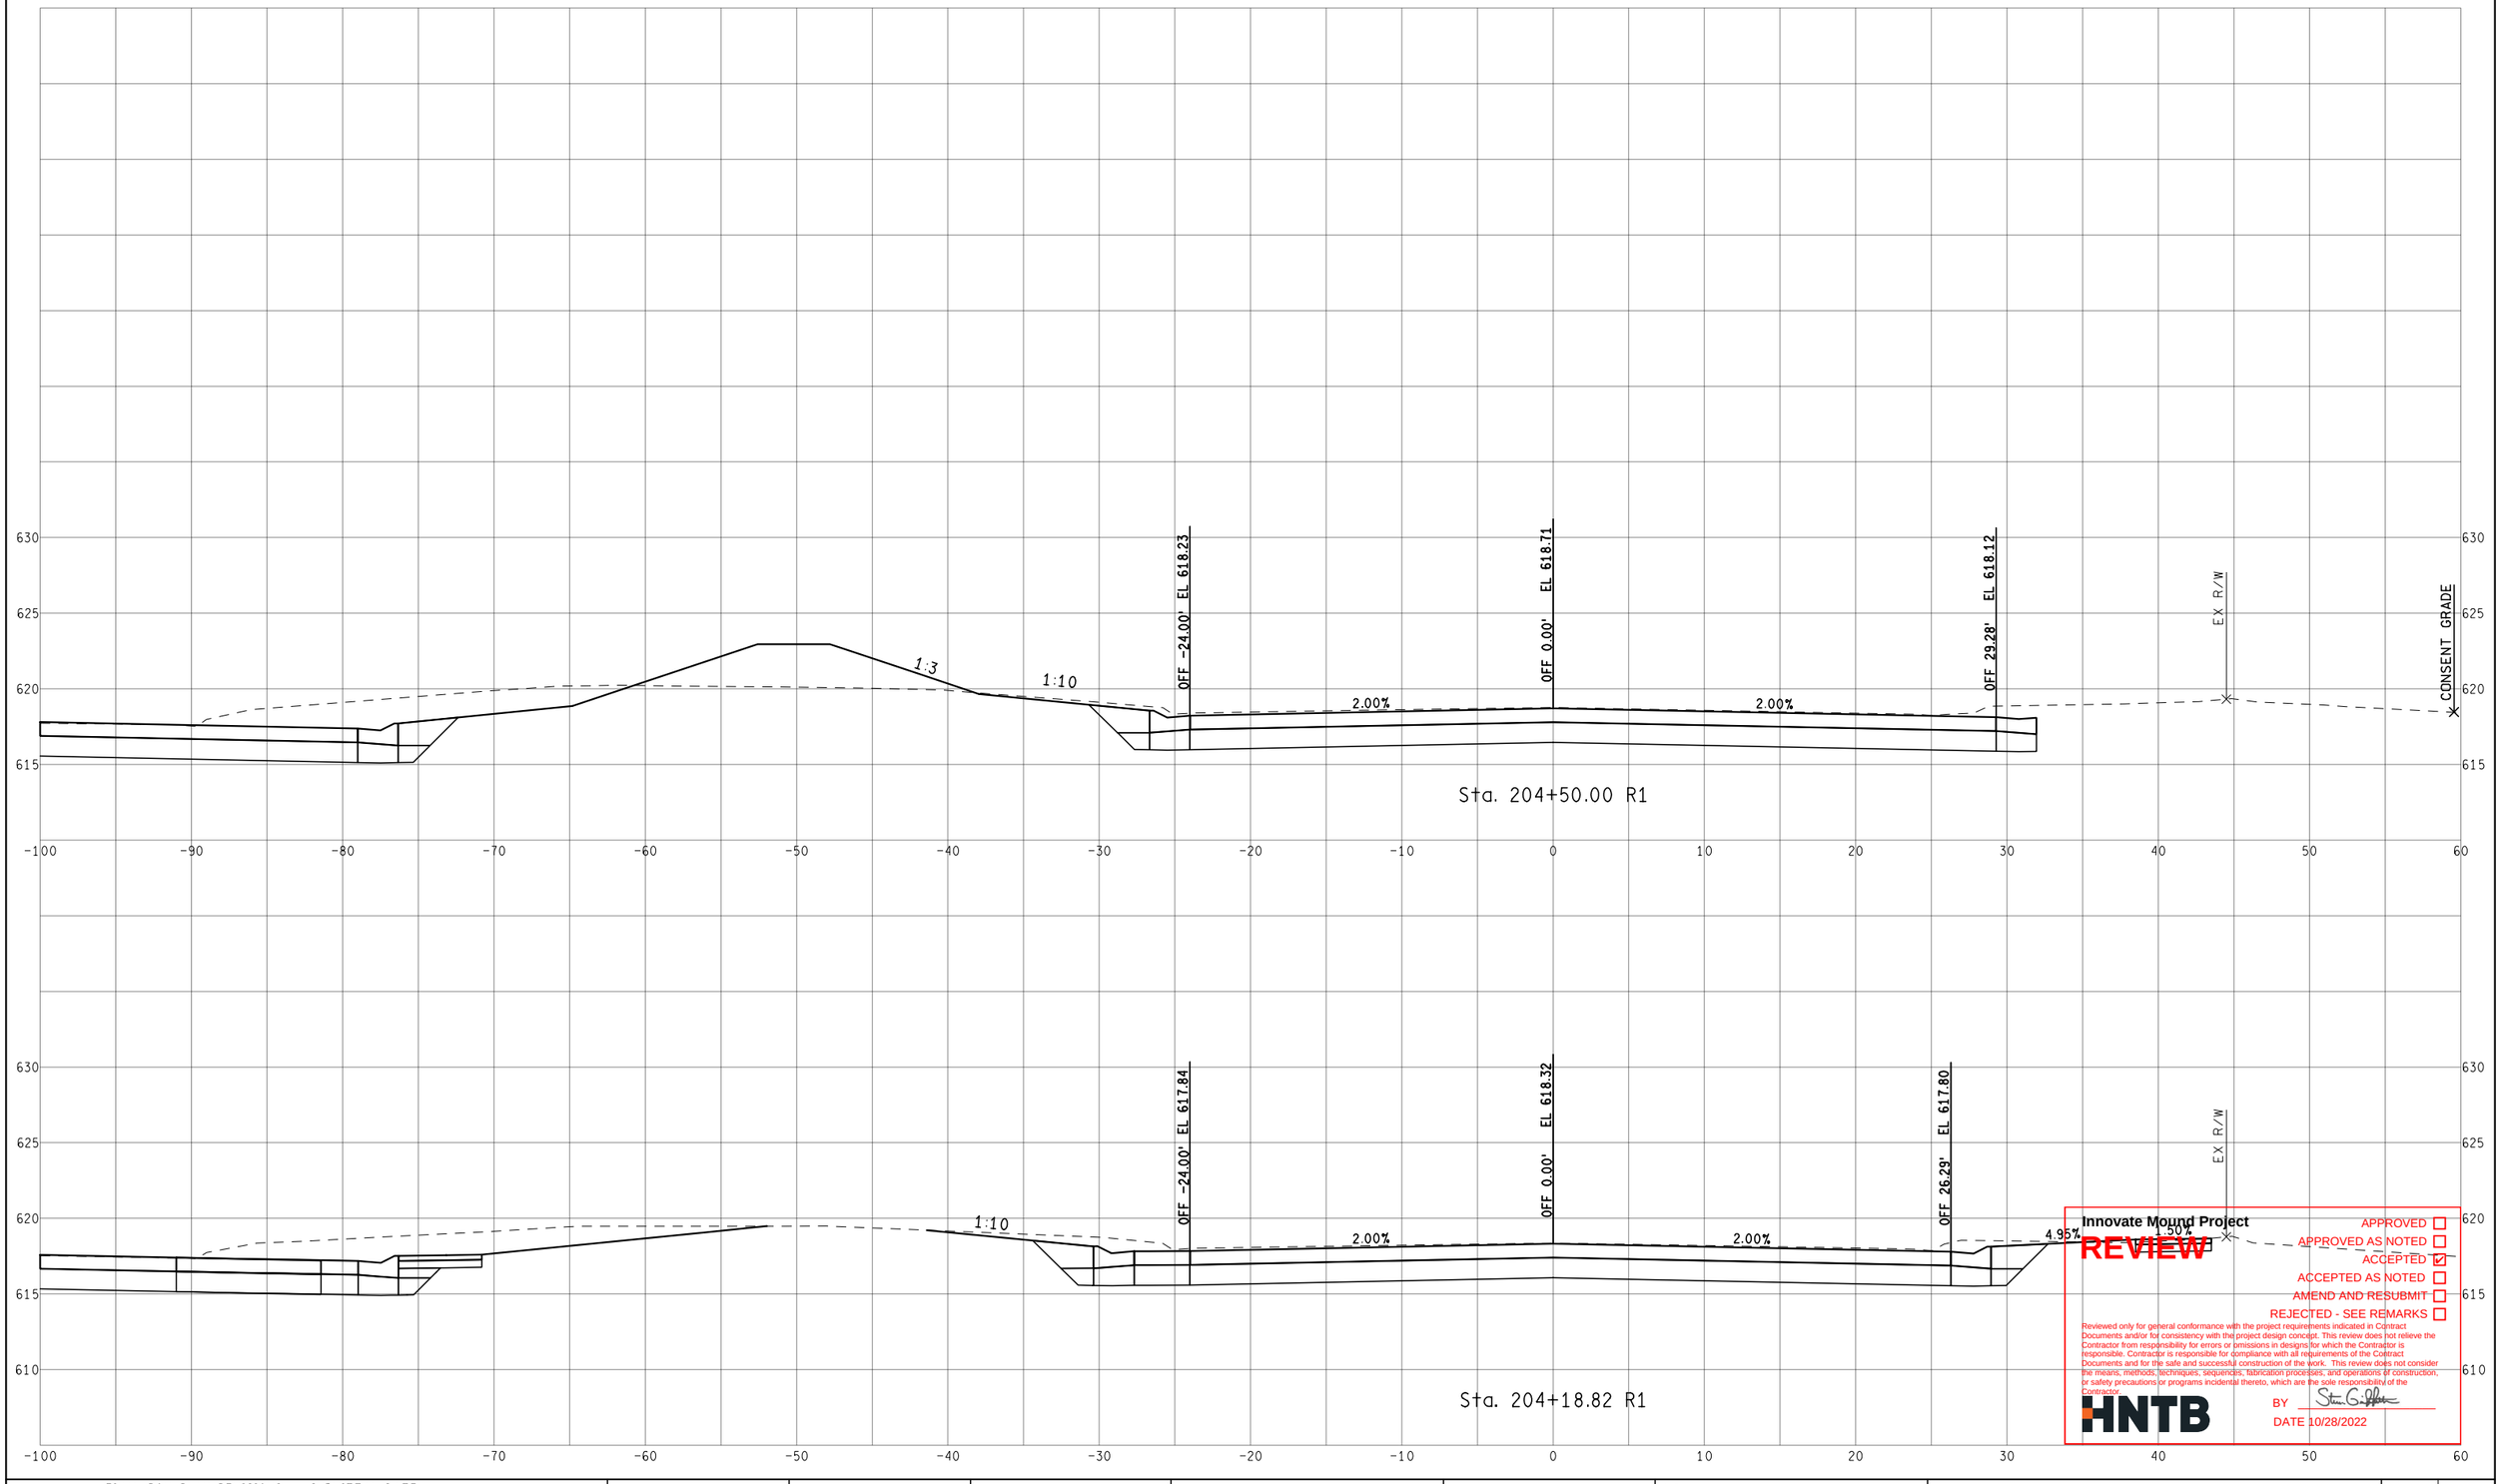

Innovate Mound Project

REVIEW

APPROVED ☐
APPROVED AS NOTED ☐
ACCEPTED ☑
ACCEPTED AS NOTED ☐
AMEND AND RESUBMIT ☐
REJECTED - SEE REMARKS ☐

Reviewed only for general conformance with the project requirements indicated in Contract Documents and/or for consistency with the project design concept. This review does not relieve the Contractor from responsibility for errors or omissions in designs for which the Contractor is responsible. Contractor is responsible for compliance with all requirements of the Contract Documents and for the safe and successful construction of the work. This review does not consider the means, methods, techniques, sequences, fabrication processes, and operations of construction, or safety precautions or programs incidental thereto, which are the sole responsibility of the Contractor.

HNTB

BY Steven G. Peltier

DATE 10/28/2022

FINAL ROW PLAN REVISIONS (SUBMITTAL DATE:)							
NO.	DATE	AUTH	DESCRIPTION	NO.	DATE	AUTH	DESCRIPTION

Department of Roads

VERT. (FT) 0 10
HORZ. (FT) 0 10

FILE:

DATE: 10/12/22
DESIGN UNIT: XXX
TSC: MACOMB

CS: INFR50000
JN: 207178A

STA. 204+18.82 R1 TO STA. 204+50.00 R1
NB MOUND RD

DRAWING
SHEET
SECT

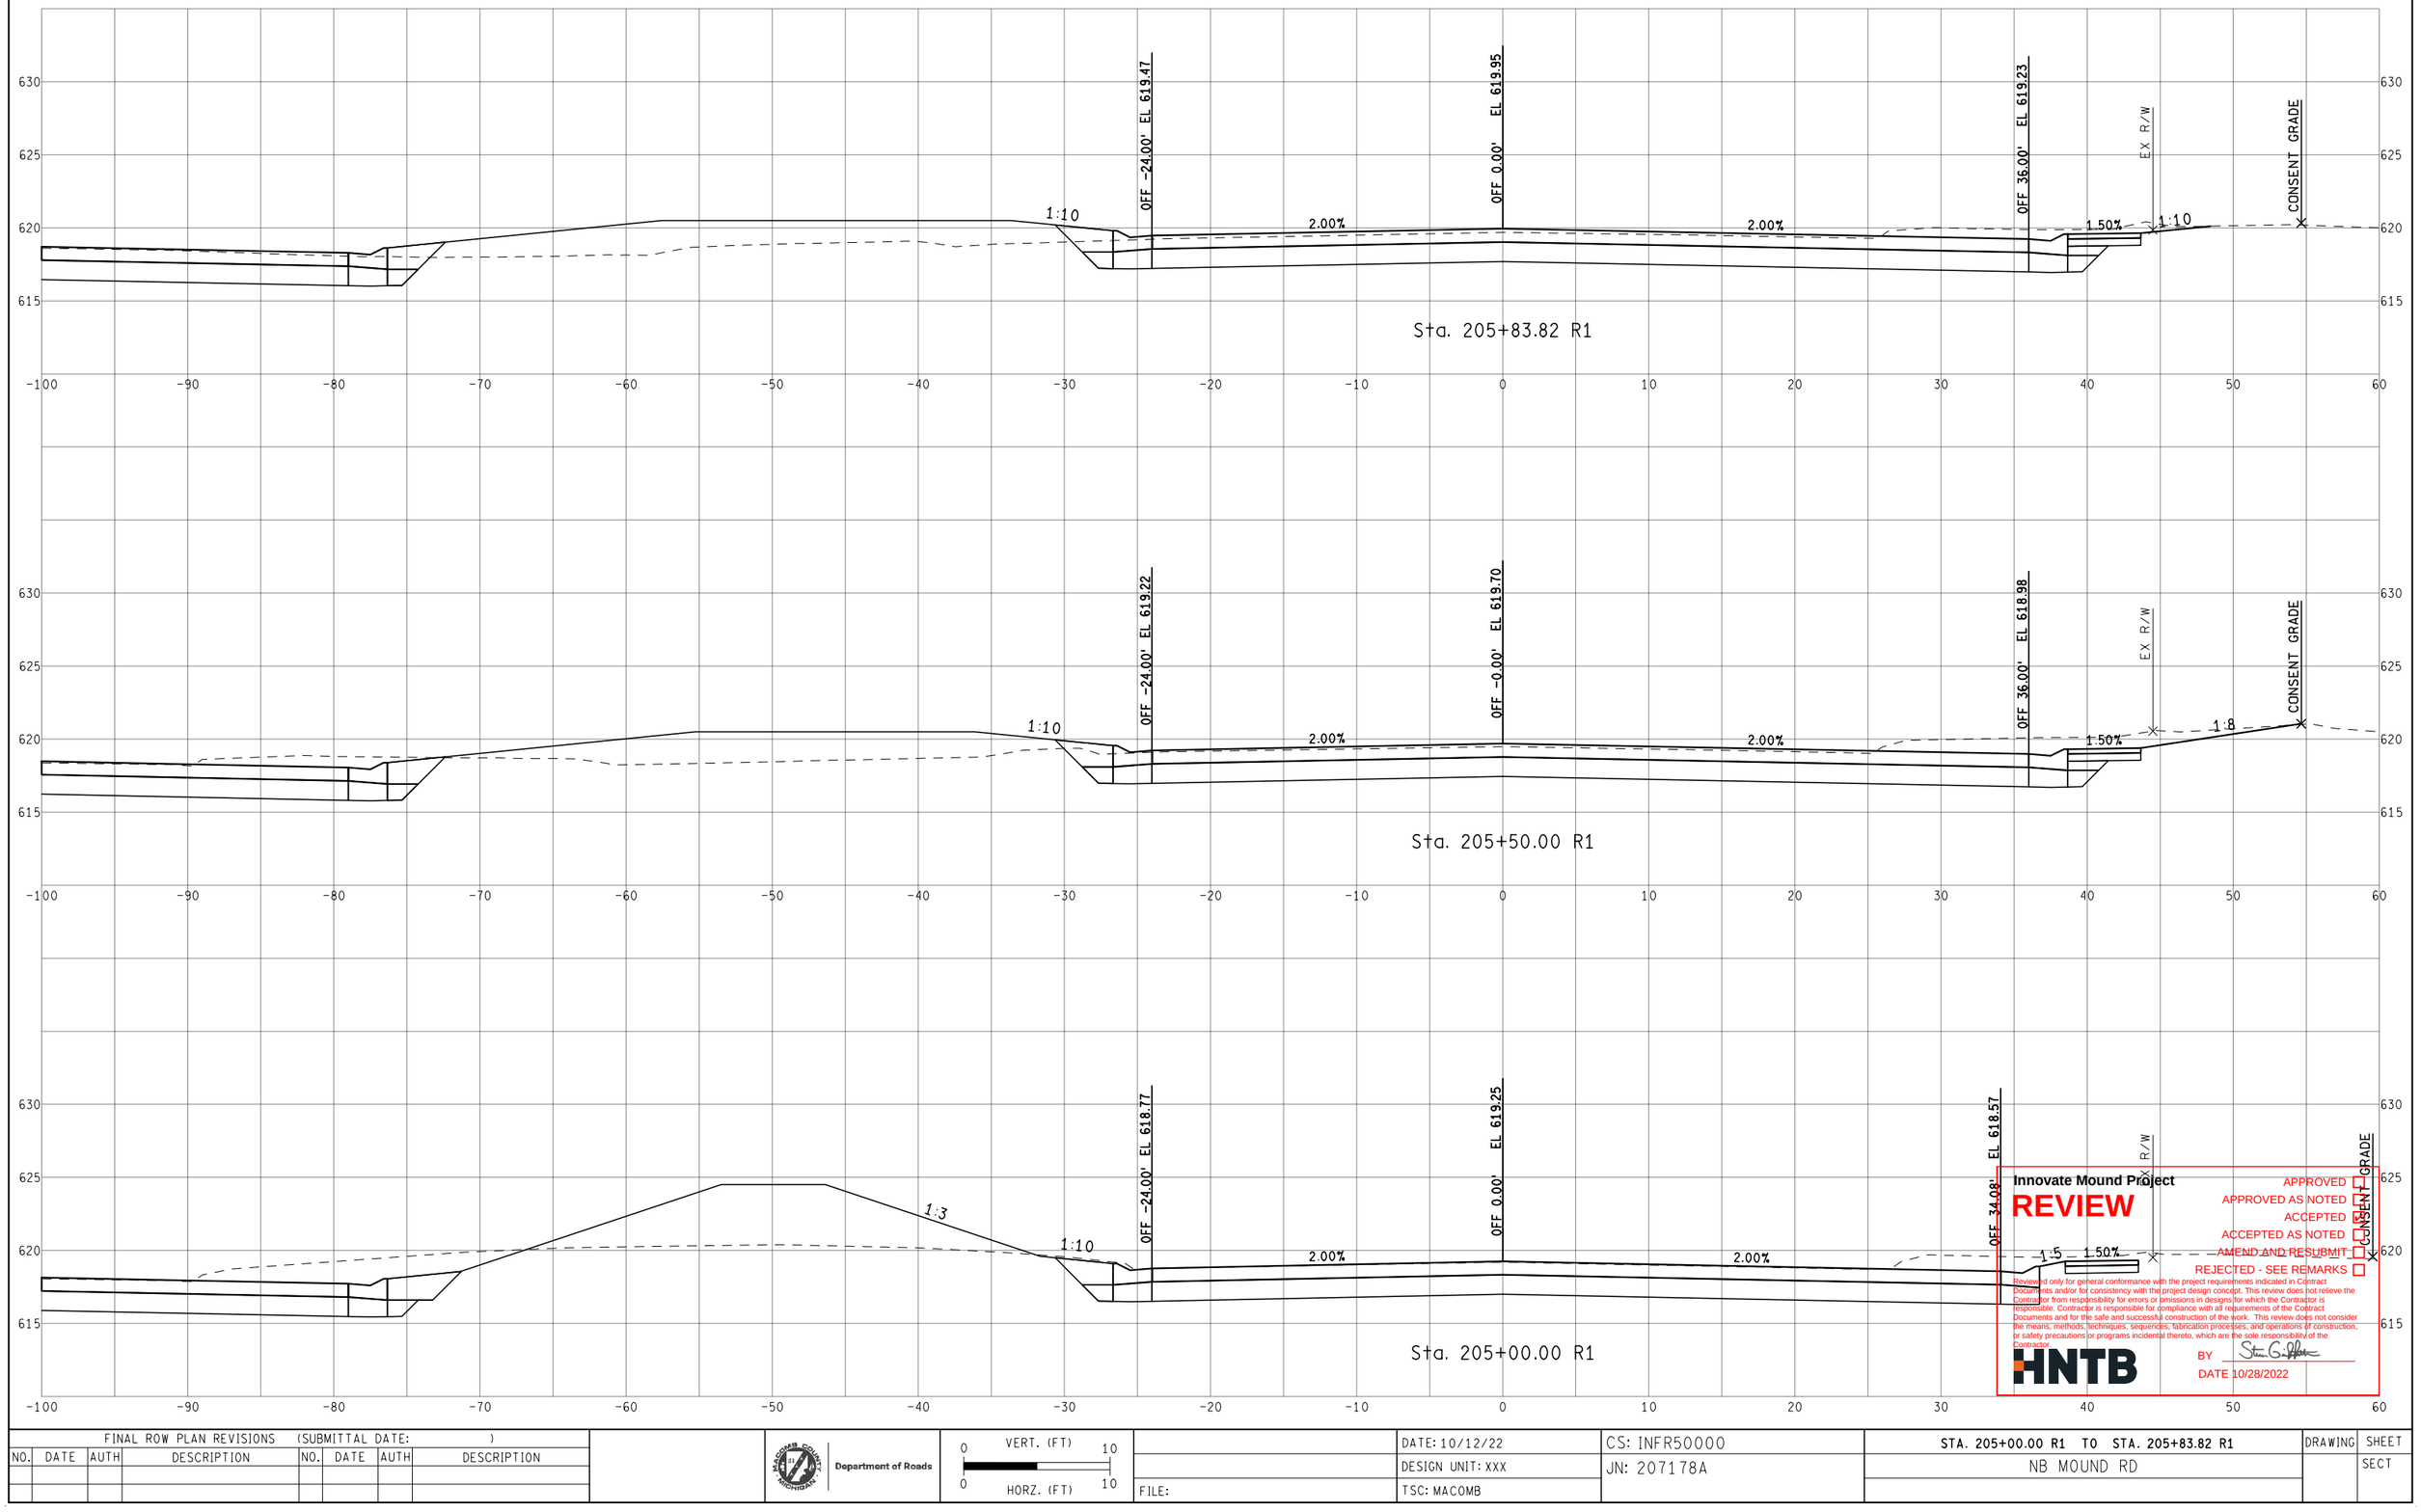

Innovate Mound Project

REVIEW

APPROVED ☐
APPROVED AS NOTED ☐
ACCEPTED ☐
ACCEPTED AS NOTED ☐
AMEND AND RESUBMIT ☐
REJECTED - SEE REMARKS ☒

Reviewed only for general conformance with the project requirements indicated in Contract Documents and/or for consistency with the project design concept. This review does not relieve the Contractor from responsibility for errors or omissions in designs for which the Contractor is responsible. Contractor is responsible for compliance with all requirements of the Contract Documents and for the safe and successful construction of the work. This review does not consider the means, methods, techniques, sequences, fabrication processes, and operations of construction, or safety precautions or programs incidental thereto, which are the sole responsibility of the Contractor.

HNTB

BY Steven G. Hoffman

DATE 10/28/2022

FINAL ROW PLAN REVISIONS (SUBMITTAL DATE:)							
NO.	DATE	AUTH	DESCRIPTION	NO.	DATE	AUTH	DESCRIPTION

Department of Roads

VERT. (FT) 0 10

HORZ. (FT) 0 10

FILE:

DATE: 10/12/22

DESIGN UNIT: XXX

TSC: MACOMB

CS: INFR50000

JN: 207178A

STA. 205+00.00 R1 TO STA. 205+83.82 R1

NB MOUND RD

DRAWING

SHEET

SECT

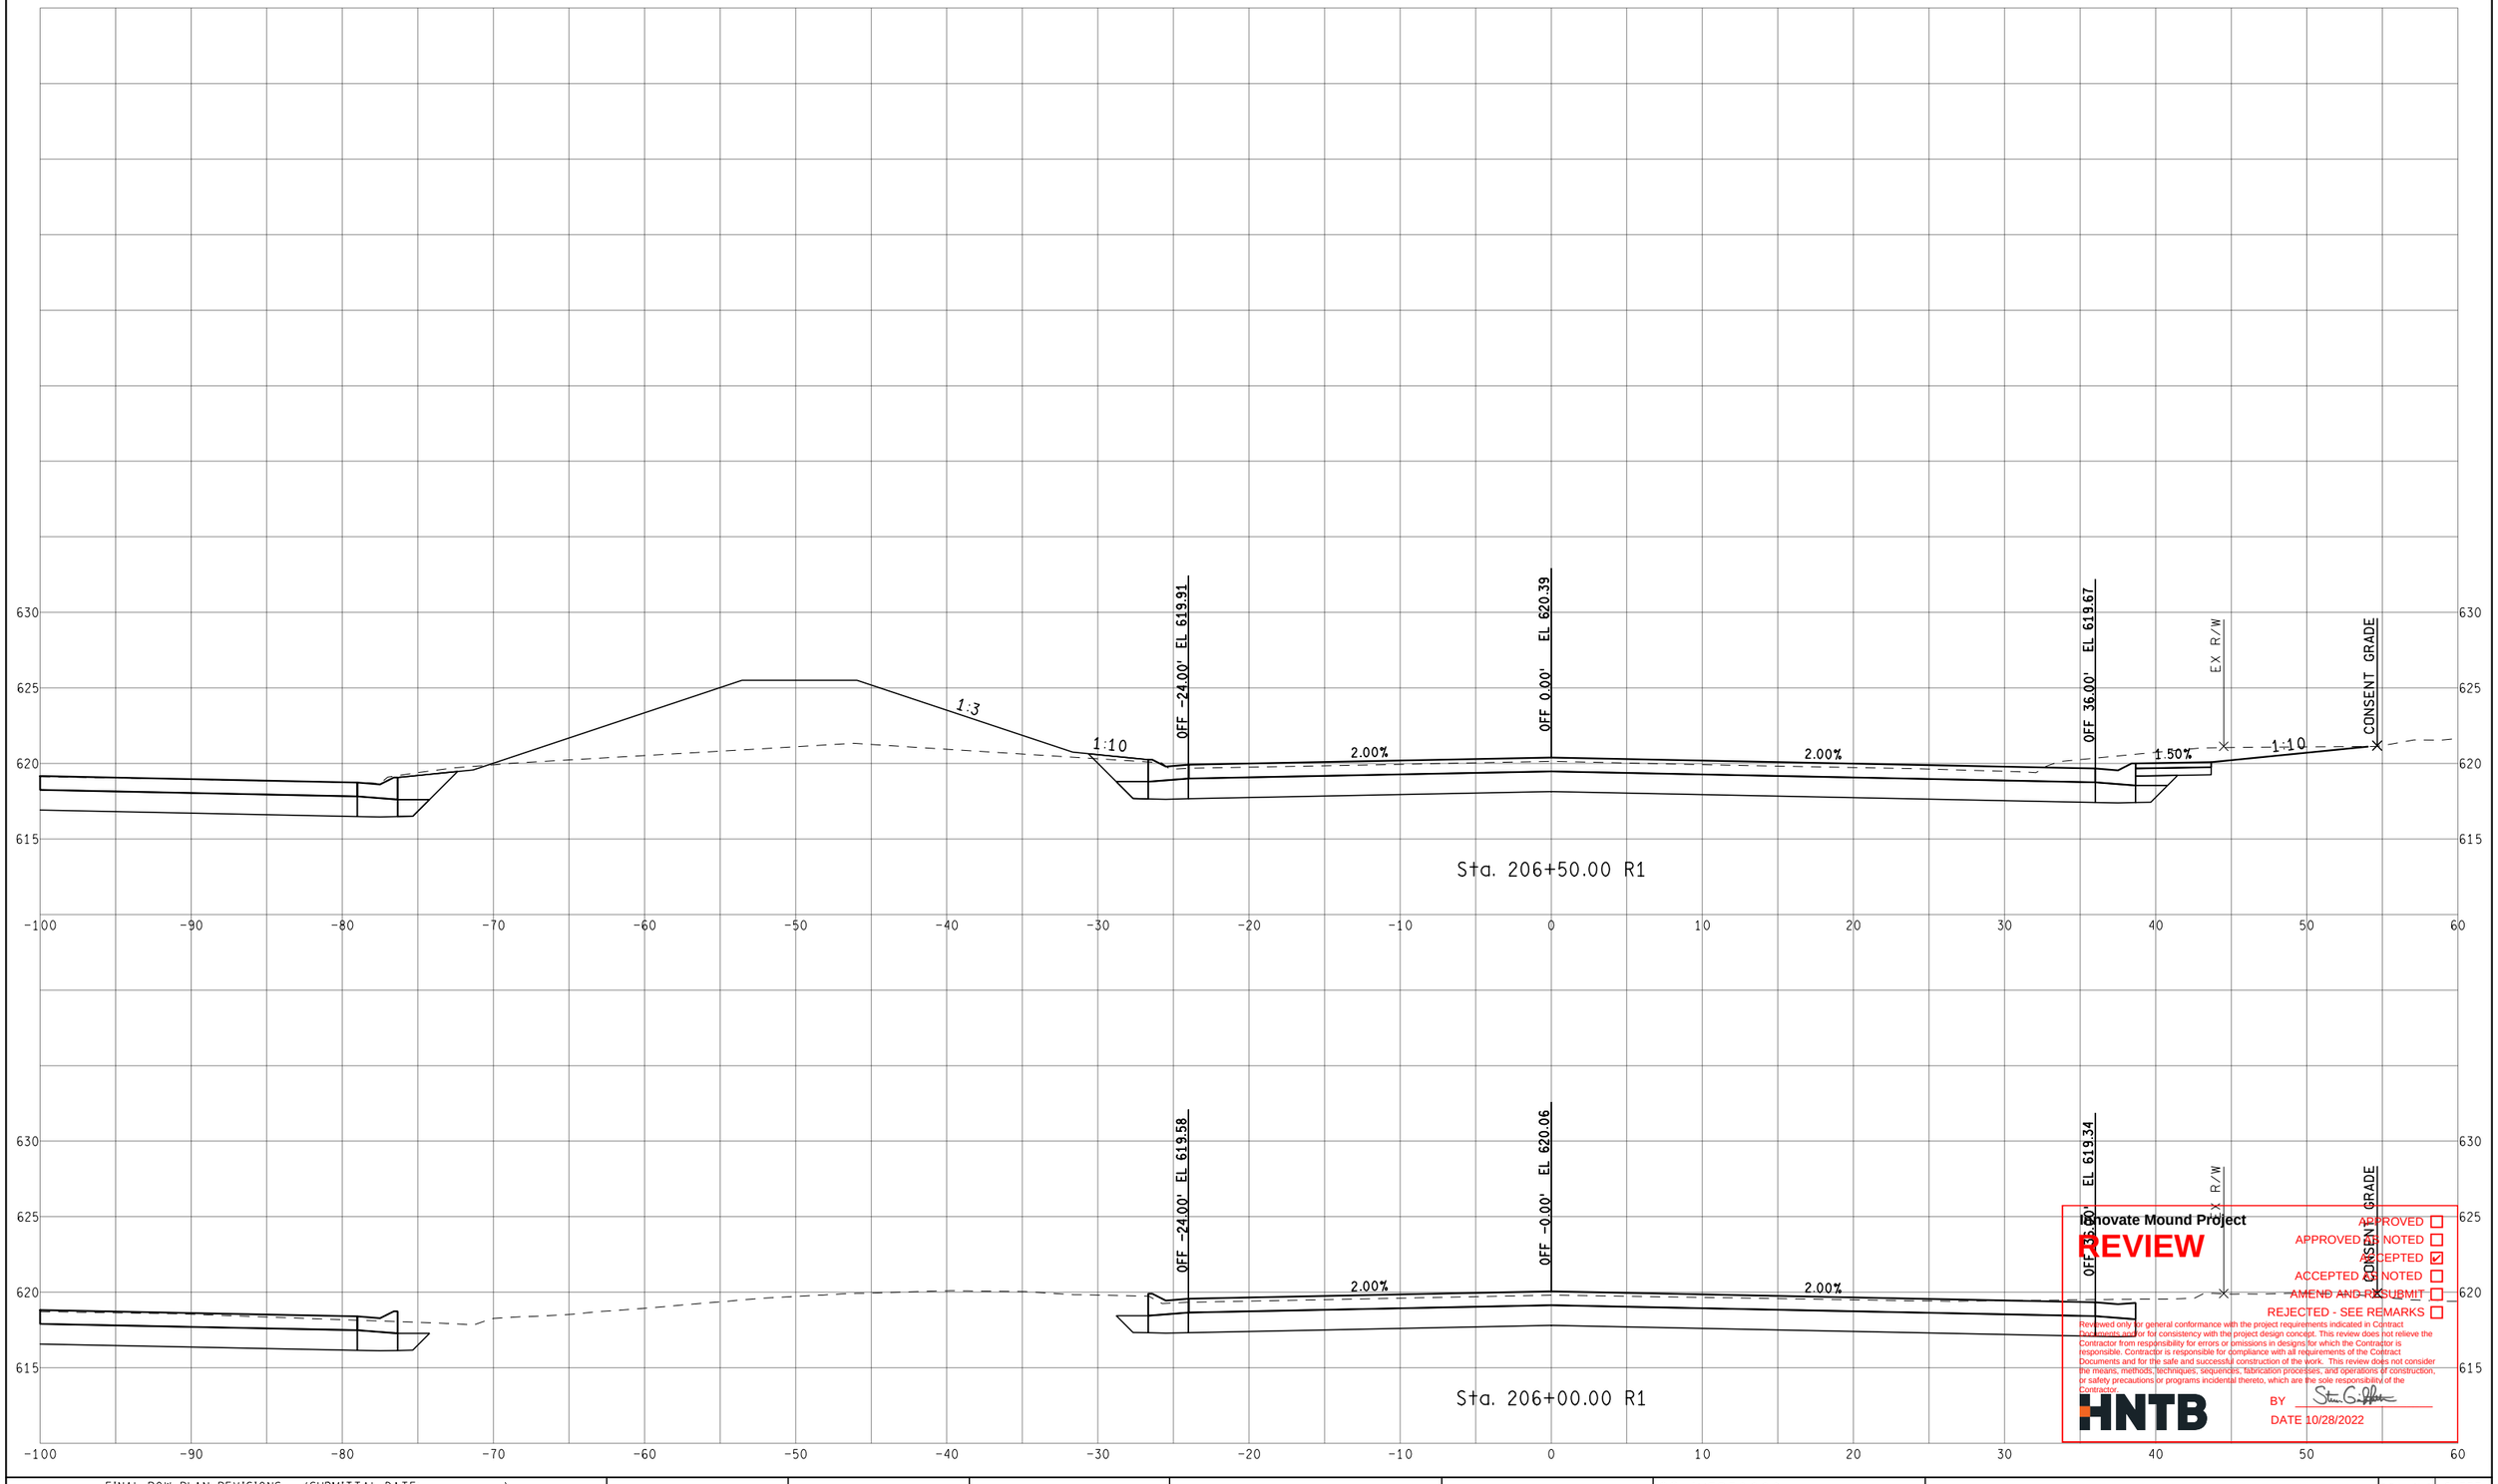

Innovate Mound Project

REVIEW

- APPROVED ☐
- APPROVED - NOTED ☐
- ACCEPTED ☑
- ACCEPTED - NOTED ☐
- AMEND AND RESUBMIT ☐
- REJECTED - SEE REMARKS ☐

Reviewed only for general conformance with the project requirements indicated in Contract Documents and for consistency with the project design concept. This review does not relieve the Contractor from responsibility for errors or omissions in designs for which the Contractor is responsible. Contractor is responsible for compliance with all requirements of the Contract Documents and for the safe and successful construction of the work. This review does not consider the means, methods, techniques, sequences, fabrication processes, and operations of construction, or safety precautions or programs incidental thereto, which are the sole responsibility of the Contractor.

HNTB

BY Steve Griffith

DATE 10/28/2022

FINAL ROW PLAN REVISIONS (SUBMITTAL DATE:)							
NO.	DATE	AUTH	DESCRIPTION	NO.	DATE	AUTH	DESCRIPTION

Department of Roads

VERT. (FT) 0 10

HORZ. (FT) 0 10

FILE:

DATE: 10/12/22

DESIGN UNIT: XXX

TSC: MACOMB

CS: INFR50000

JN: 207178A

STA. 206+00.00 R1 TO STA. 206+50.00 R1

NB MOUND RD

DRAWING

SHEET

SECT

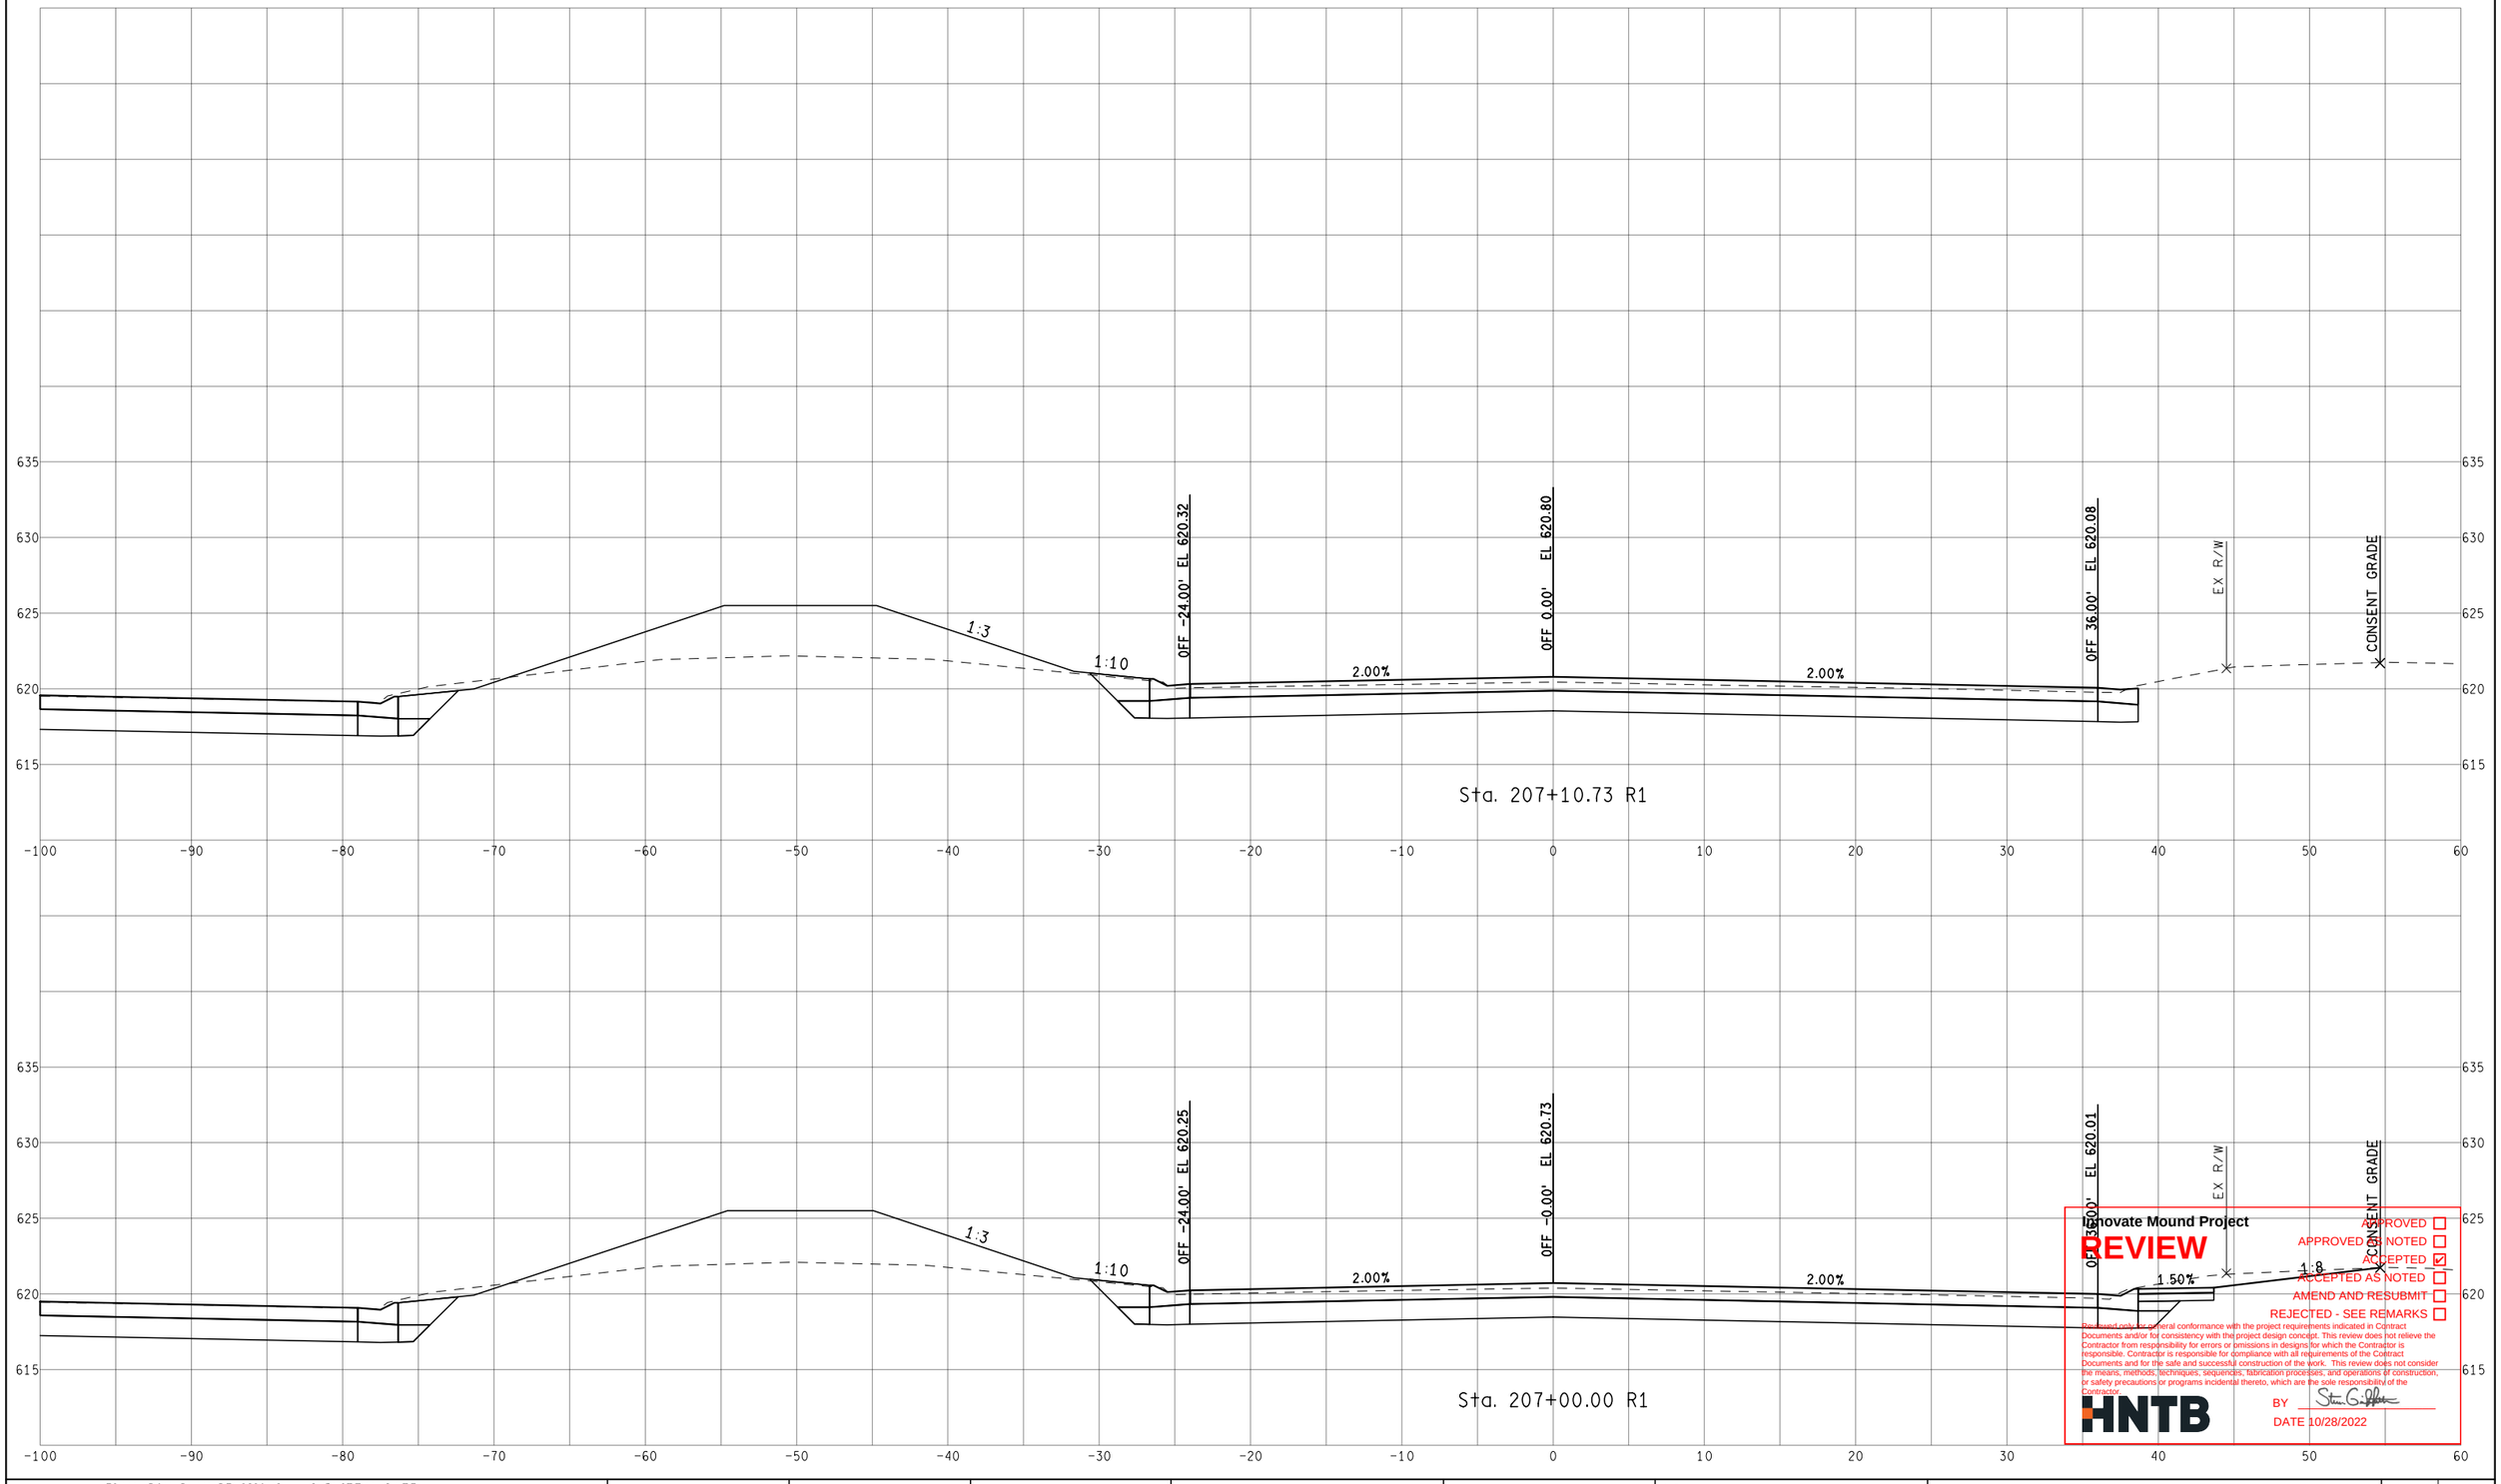

Innovate Mound Project

REVIEW

Reviewed only for general conformance with the project requirements indicated in Contract Documents and/or for consistency with the project design concept. This review does not relieve the Contractor from responsibility for errors or omissions in designs for which the Contractor is responsible. Contractor is responsible for compliance with all requirements of the Contract Documents and for the safe and successful construction of the work. This review does not consider the means, methods, techniques, sequences, fabrication processes, and operations of construction, or safety precautions or programs incidental thereto, which are the sole responsibility of the Contractor.

HNTB

BY

DATE 10/28/2022

- APPROVED ☐
- APPROVED AS NOTED ☐
- ACCEPTED ☑
- ACCEPTED AS NOTED ☐
- AMEND AND RESUBMIT ☐
- REJECTED - SEE REMARKS ☐

FINAL ROW PLAN REVISIONS (SUBMITTAL DATE:)

NO.	DATE	AUTH	DESCRIPTION	NO.	DATE	AUTH	DESCRIPTION

Department of Roads

VERT. (FT) 0 10

HORZ. (FT) 0 10

FILE:

DATE: 10/12/22

DESIGN UNIT: XXX

TSC: MACOMB

CS: INFR50000

JN: 207178A

STA. 207+00.00 R1 TO STA. 207+10.73 R1

NB MOUND RD

DRAWING

SHEET

SECT



Innovate Mound Project

REVIEW

APPROVED ☐
APPROVED AS NOTED ☐
ACCEPTED ☑
ACCEPTED AS NOTED ☐
AMEND AND RESUBMIT ☐
REJECTED - SEE REMARKS ☐

Reviewed only for general conformance with the project requirements indicated in Contract Documents and/or for consistency with the project design concept. This review does not relieve the Contractor from responsibility for errors or omissions in designs for which the Contractor is responsible. Contractor is responsible for compliance with all requirements of the Contract Documents and for the safe and successful construction of the work. This review does not consider the means, methods, techniques, sequences, fabrication processes, and operations of construction, or safety precautions or programs incidental thereto, which are the sole responsibility of the Contractor.

HNTB

BY Steven G. Griffin

DATE 10/28/2022

FINAL ROW PLAN REVISIONS (SUBMITTAL DATE:)

NO.	DATE	AUTH	DESCRIPTION	NO.	DATE	AUTH	DESCRIPTION

Department of Roads

VERT. (FT) 0 10

HORZ. (FT) 0 10

FILE:

DATE: 10/12/22

DESIGN UNIT: XXX

TSC: MACOMB

CS: INFR50000

JN: 207178A

STA. 207+50.00 R1 TO STA. 208+50.00 R1

NB MOUND RD

DRAWING

SHEET

SECT

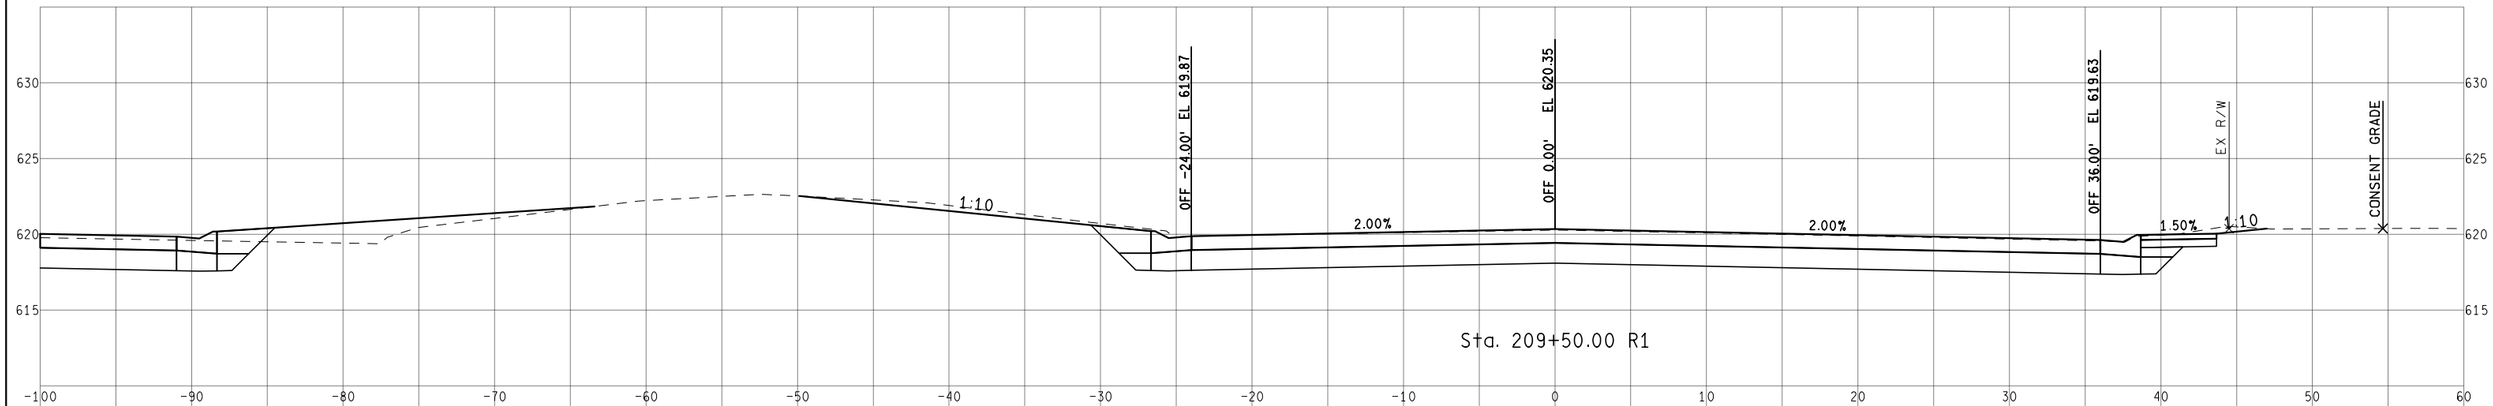

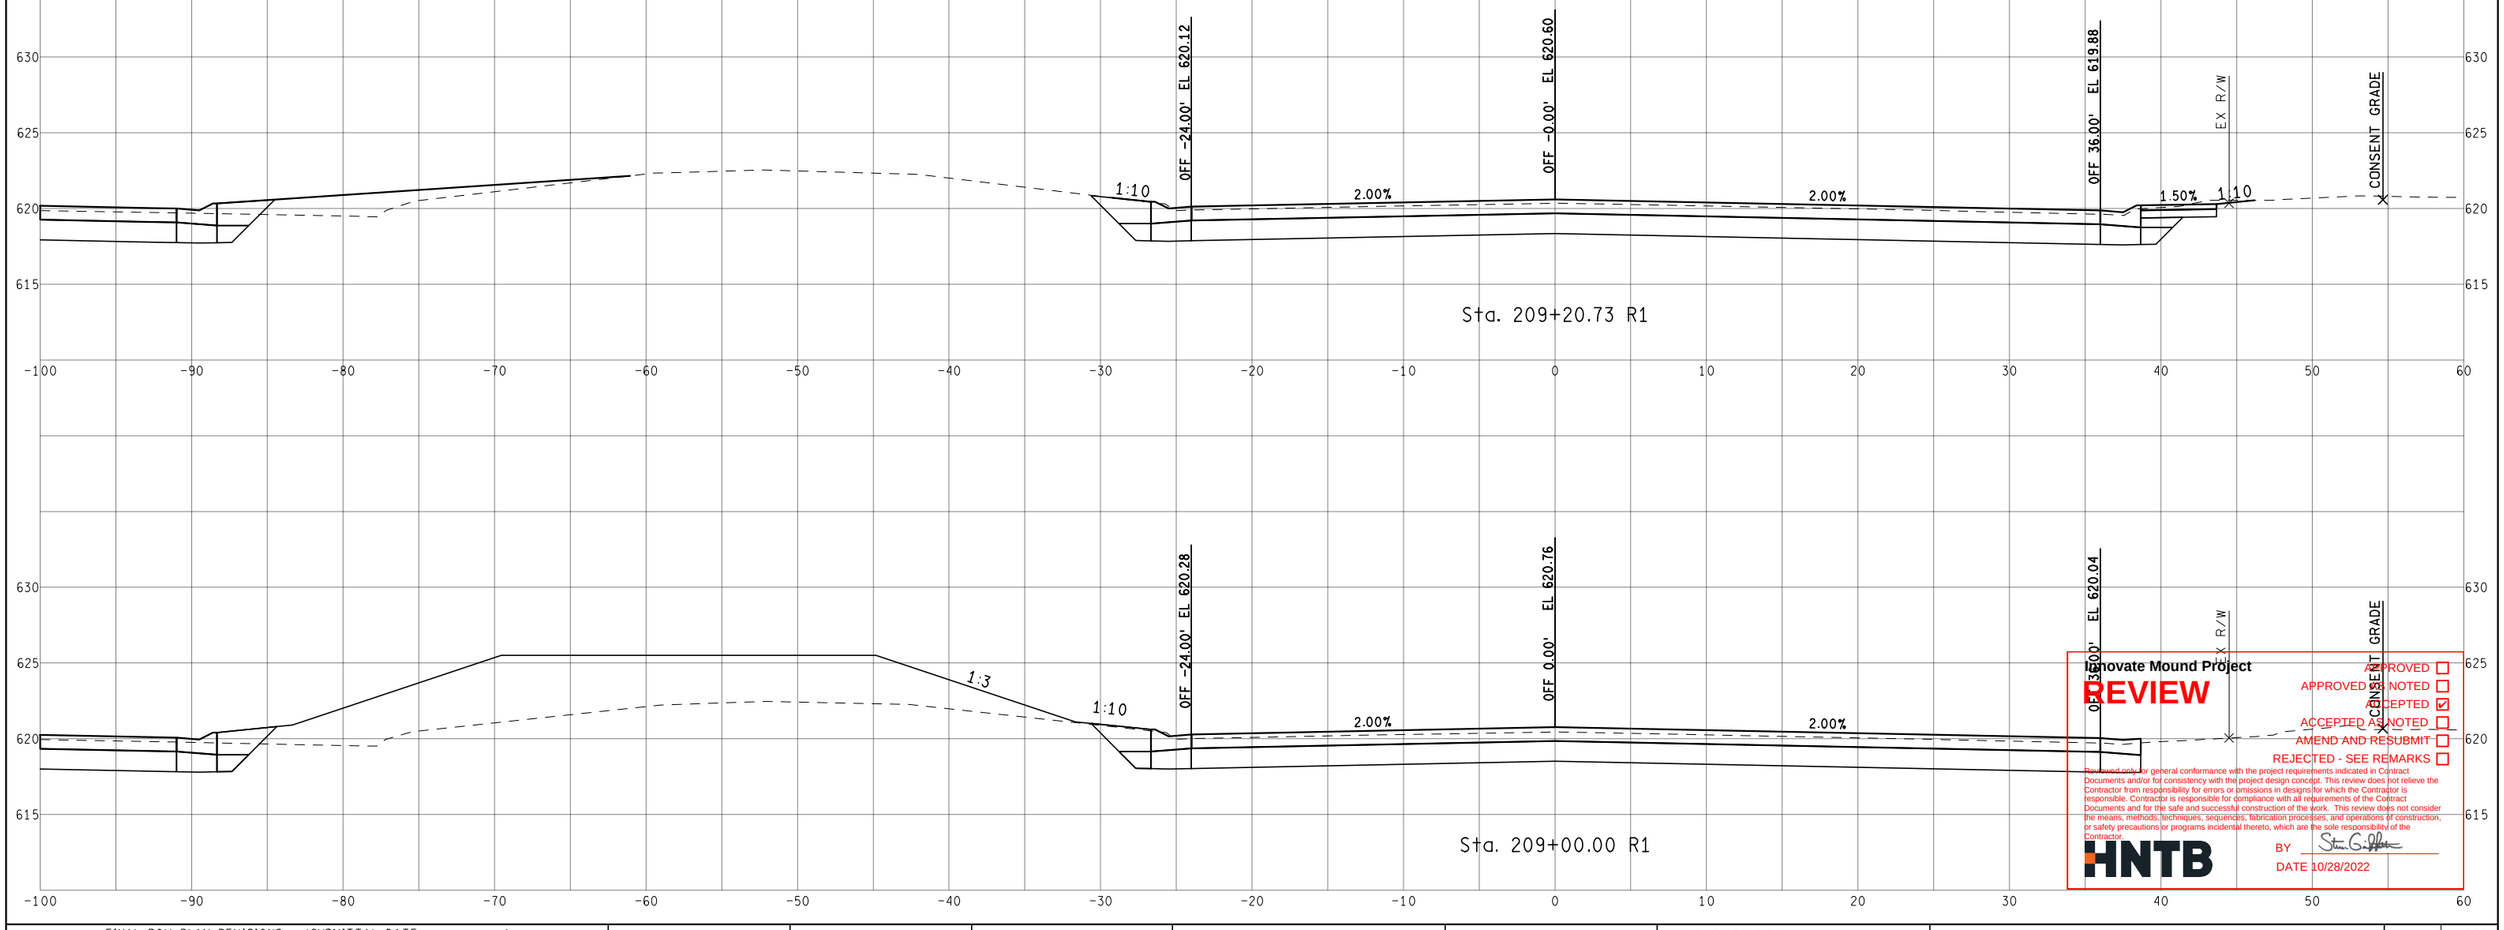

Innovate Mound Project

REVIEW

APPROVED ☐
APPROVED AS NOTED ☐
ACCEPTED ☑
ACCEPTED AS NOTED ☐
AMEND AND RESUBMIT ☐
REJECTED - SEE REMARKS ☐

Reviewed only for general conformance with the project requirements indicated in Contract Documents and/or for consistency with the project design concept. This review does not relieve the Contractor from responsibility for errors or omissions in designs for which the Contractor is responsible. Contractor is responsible for compliance with all requirements of the Contract Documents and for the safe and successful construction of the work. This review does not consider the means, methods, techniques, sequences, fabrication processes, and operations of construction, or safety precautions or programs incidental thereto, which are the sole responsibility of the Contractor.

HNTB

BY Steven G. Gilbert

DATE 10/28/2022

FINAL ROW PLAN REVISIONS (SUBMITTAL DATE:)							
NO.	DATE	AUTH	DESCRIPTION	NO.	DATE	AUTH	DESCRIPTION

Department of Roads

VERT. (FT) 0 10

HORZ. (FT) 0 10

FILE:

DATE: 10/12/22

DESIGN UNIT: XXX

TSC: MACOMB

CS: INFR50000

JN: 207178A

STA. 209+00.00 R1 TO STA. 209+50.00 R1

NB MOUND RD

DRAWING

SHEET

SECT

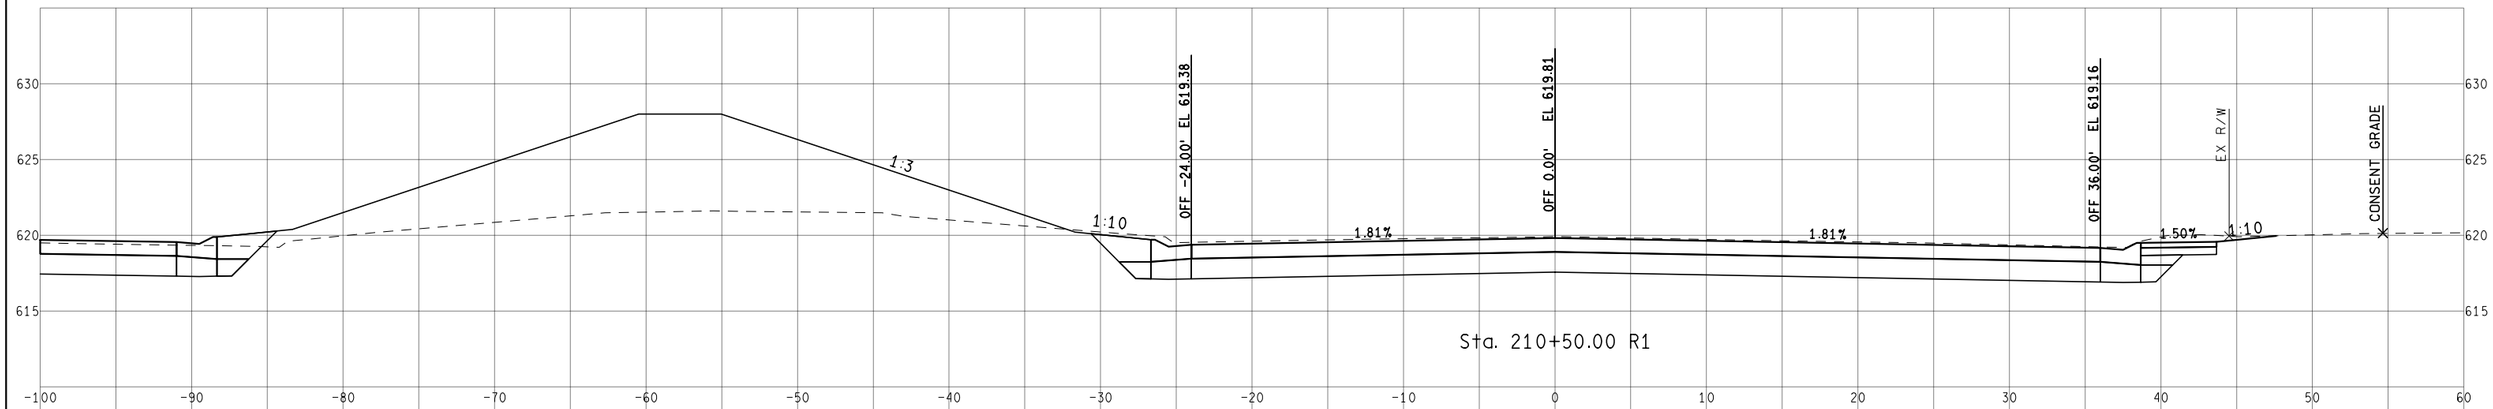

Sta. 210+50.00 R1

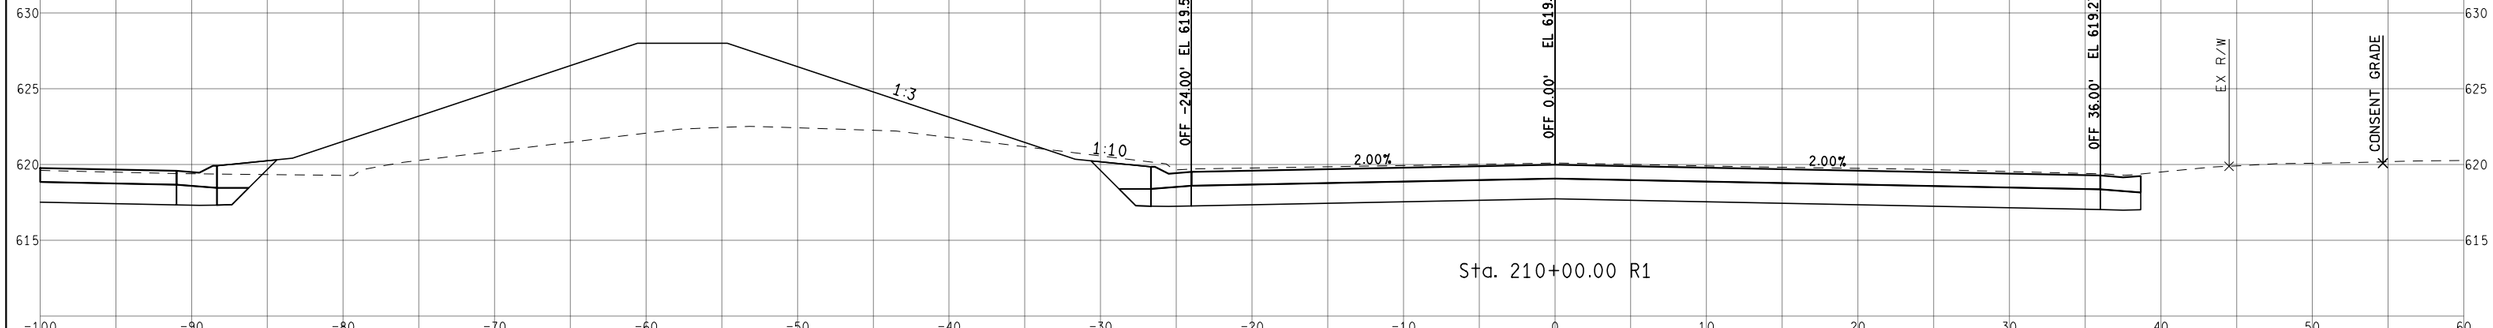

Sta. 210+00.00 R1

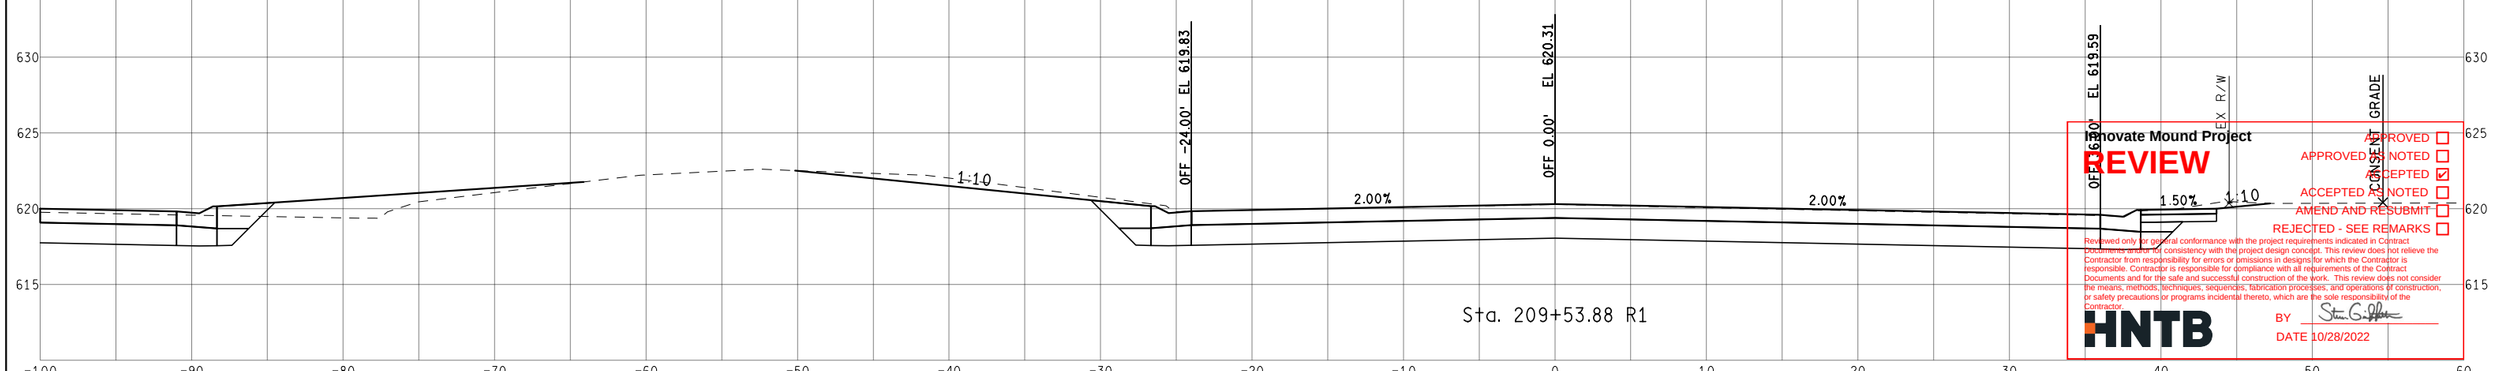

Sta. 209+53.88 R1

Innovate Mound Project

REVIEW

APPROVED ☐
APPROVED AS NOTED ☐
ACCEPTED ☑
ACCEPTED AS NOTED ☐
AMEND AND RESUBMIT ☐
REJECTED - SEE REMARKS ☐

Reviewed only for general conformance with the project requirements indicated in Contract Documents and for consistency with the project design concept. This review does not relieve the Contractor from responsibility for errors or omissions in designs for which the Contractor is responsible. Contractor is responsible for compliance with all requirements of the Contract Documents and for the safe and successful construction of the work. This review does not consider the means, methods, techniques, sequences, fabrication processes, and operations of construction, or safety precautions or programs incidental thereto, which are the sole responsibility of the Contractor.

HNTB

BY

DATE 10/28/2022

FINAL ROW PLAN REVISIONS (SUBMITTAL DATE:)							
NO.	DATE	AUTH	DESCRIPTION	NO.	DATE	AUTH	DESCRIPTION

MACOMB COUNTY MICHIGAN Department of Roads

VERT. (FT) 0 10
HORZ. (FT) 0 10

FILE:

DATE: 10/12/22
DESIGN UNIT: XXX
TSC: MACOMB

CS: INFR50000
JN: 207178A

STA. 209+53.88 R1 TO STA. 210+50.00 R1
NB MOUND RD

DRAWING
SHEET
SECT

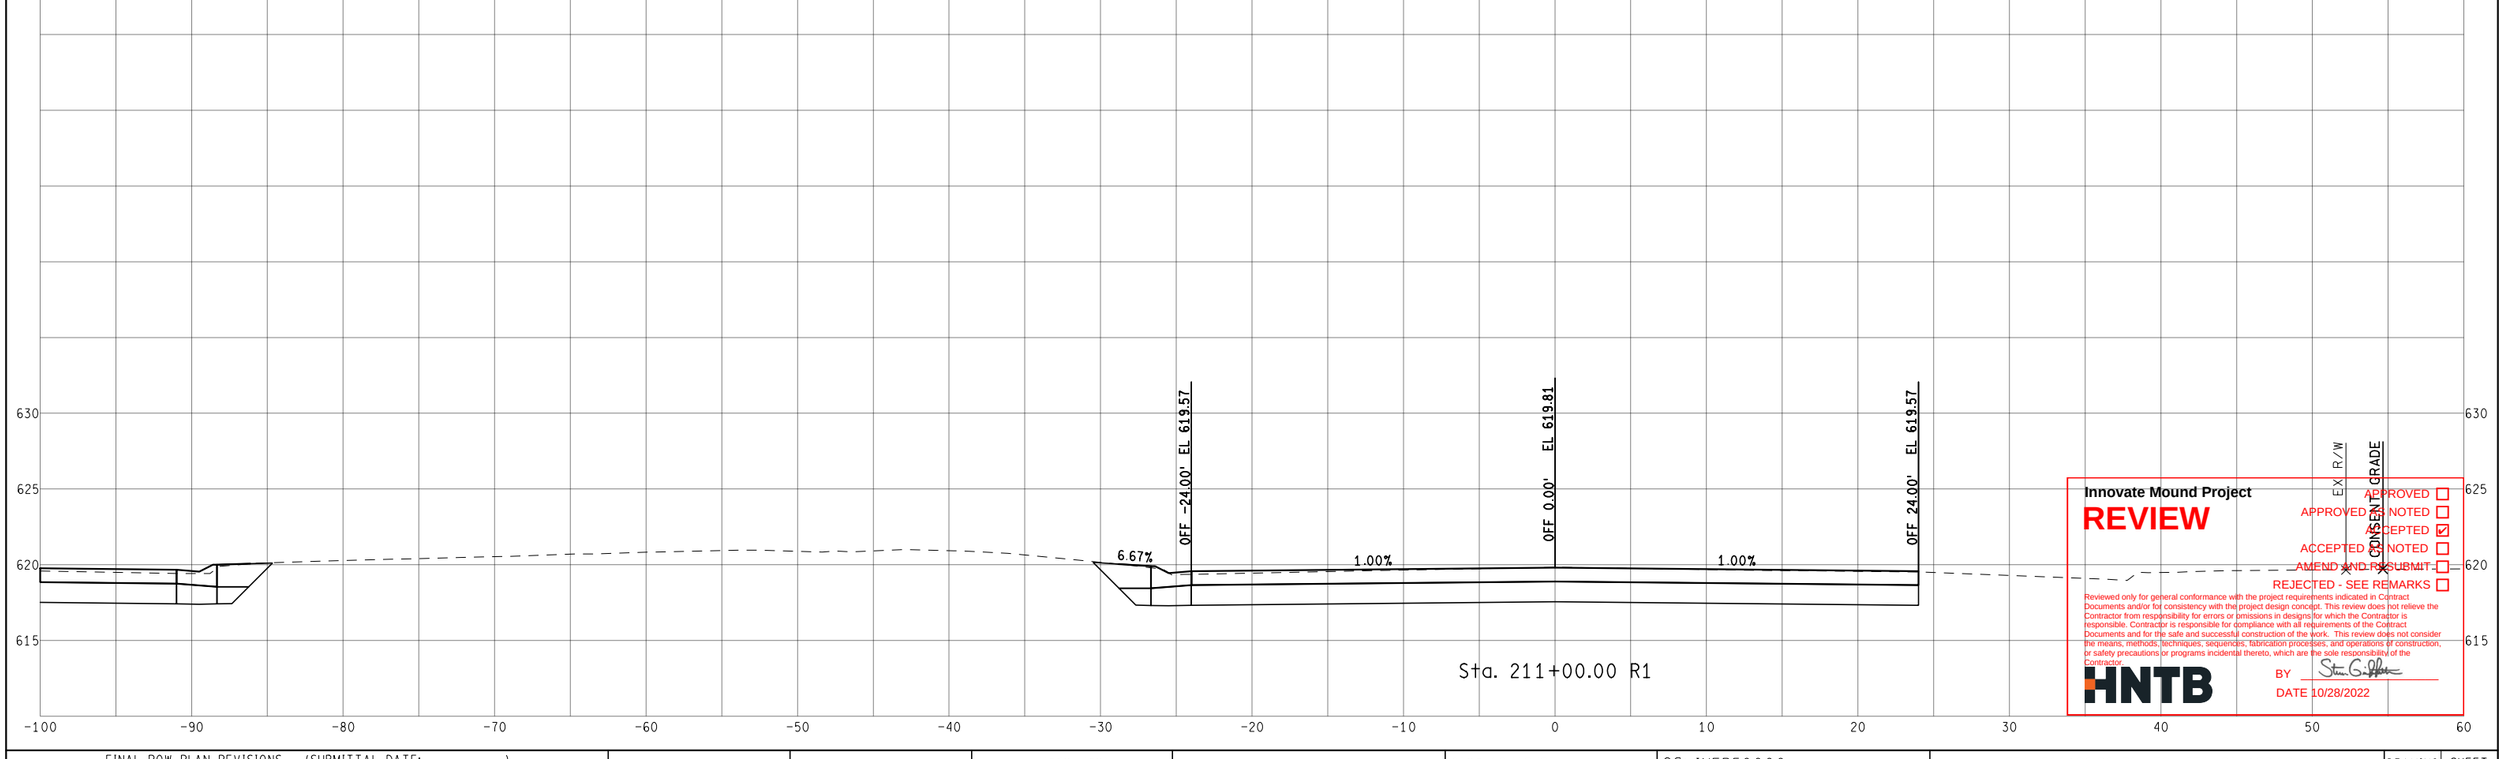

Sta. 211+00.00 R1

Innovate Mound Project

REVIEW

APPROVED ☐
APPROVED - NOTED ☐
ACCEPTED ☑
ACCEPTED - NOTED ☐
AMEND AND RESUBMIT ☐
REJECTED - SEE REMARKS ☐

Reviewed only for general conformance with the project requirements indicated in Contract Documents and/or for consistency with the project design concept. This review does not relieve the Contractor from responsibility for errors or omissions in designs for which the Contractor is responsible. Contractor is responsible for compliance with all requirements of the Contract Documents and for the safe and successful construction of the work. This review does not consider the means, methods, techniques, sequences, fabrication processes, and operations of construction; or safety precautions or programs incidental thereto, which are the sole responsibility of the Contractor.

HNTB

BY Stu Griffith

DATE 10/28/2022

FINAL ROW PLAN REVISIONS (SUBMITTAL DATE:)

NO.	DATE	AUTH	DESCRIPTION	NO.	DATE	AUTH	DESCRIPTION

Department of Roads

VERT. (FT) 0 10
HORZ. (FT) 0 10

FILE:

DATE: 10/12/22
DESIGN UNIT: XXX
TSC: MACOMB

CS: INFR50000
JN: 207178A

STA. 211+00.00 R1 TO STA. 211+00.00 R1
NB MOUND RD

DRAWING
SHEET
SECT

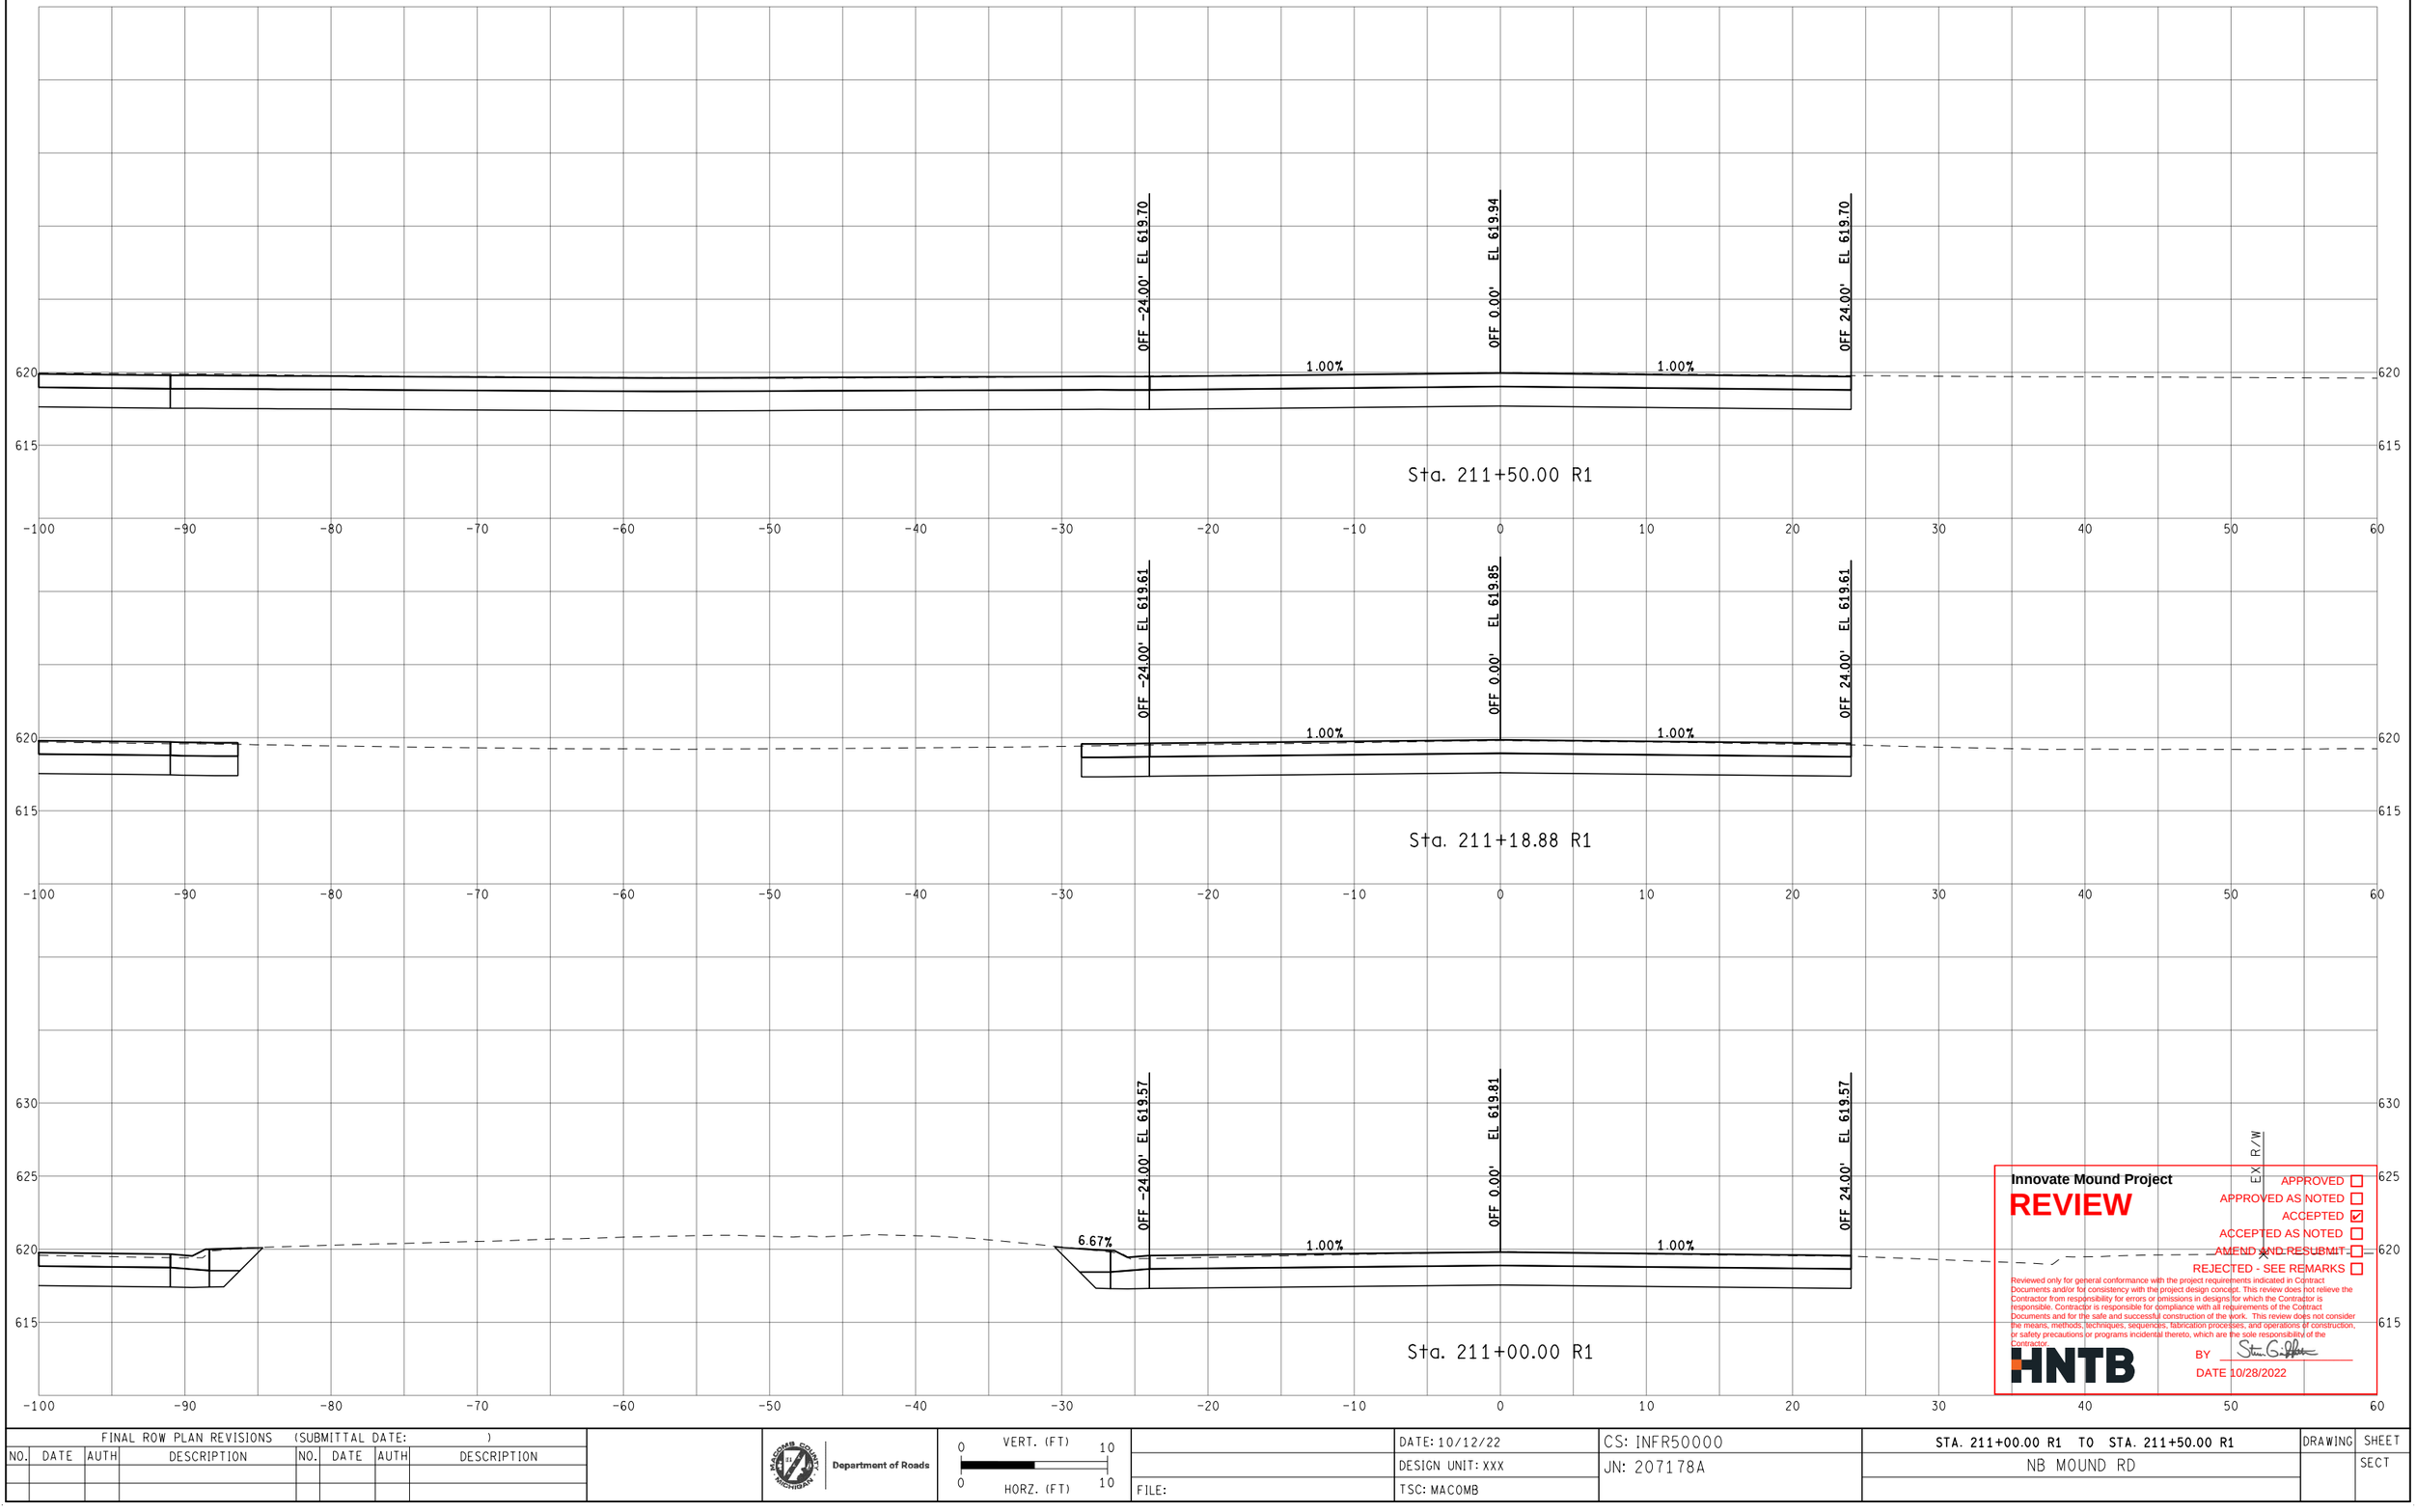

Innovate Mound Project

REVIEW

APPROVED ☐
APPROVED AS NOTED ☐
ACCEPTED ☑
ACCEPTED AS NOTED ☐
AMEND AND RESUBMIT ☐
REJECTED - SEE REMARKS ☐

Reviewed only for general conformance with the project requirements indicated in Contract Documents and/or for consistency with the project design concept. This review does not relieve the Contractor from responsibility for errors or omissions in designs for which the Contractor is responsible. Contractor is responsible for compliance with all requirements of the Contract Documents and for the safe and successful construction of the work. This review does not consider the means, methods, techniques, sequences, fabrication processes, and operations of construction; or safety precautions or programs incidental thereto, which are the sole responsibility of the Contractor.

HNTB

BY Steven G. Gilbert

DATE 10/28/2022

FINAL ROW PLAN REVISIONS (SUBMITTAL DATE:)							
NO.	DATE	AUTH	DESCRIPTION	NO.	DATE	AUTH	DESCRIPTION

Department of Roads

VERT. (FT) 0 10
HORZ. (FT) 0 10

FILE:

DATE: 10/12/22
DESIGN UNIT: XXX
TSC: MACOMB

CS: INFR50000
JN: 207178A

STA. 211+00.00 R1 TO STA. 211+50.00 R1
NB MOUND RD

DRAWING
SHEET
SECT

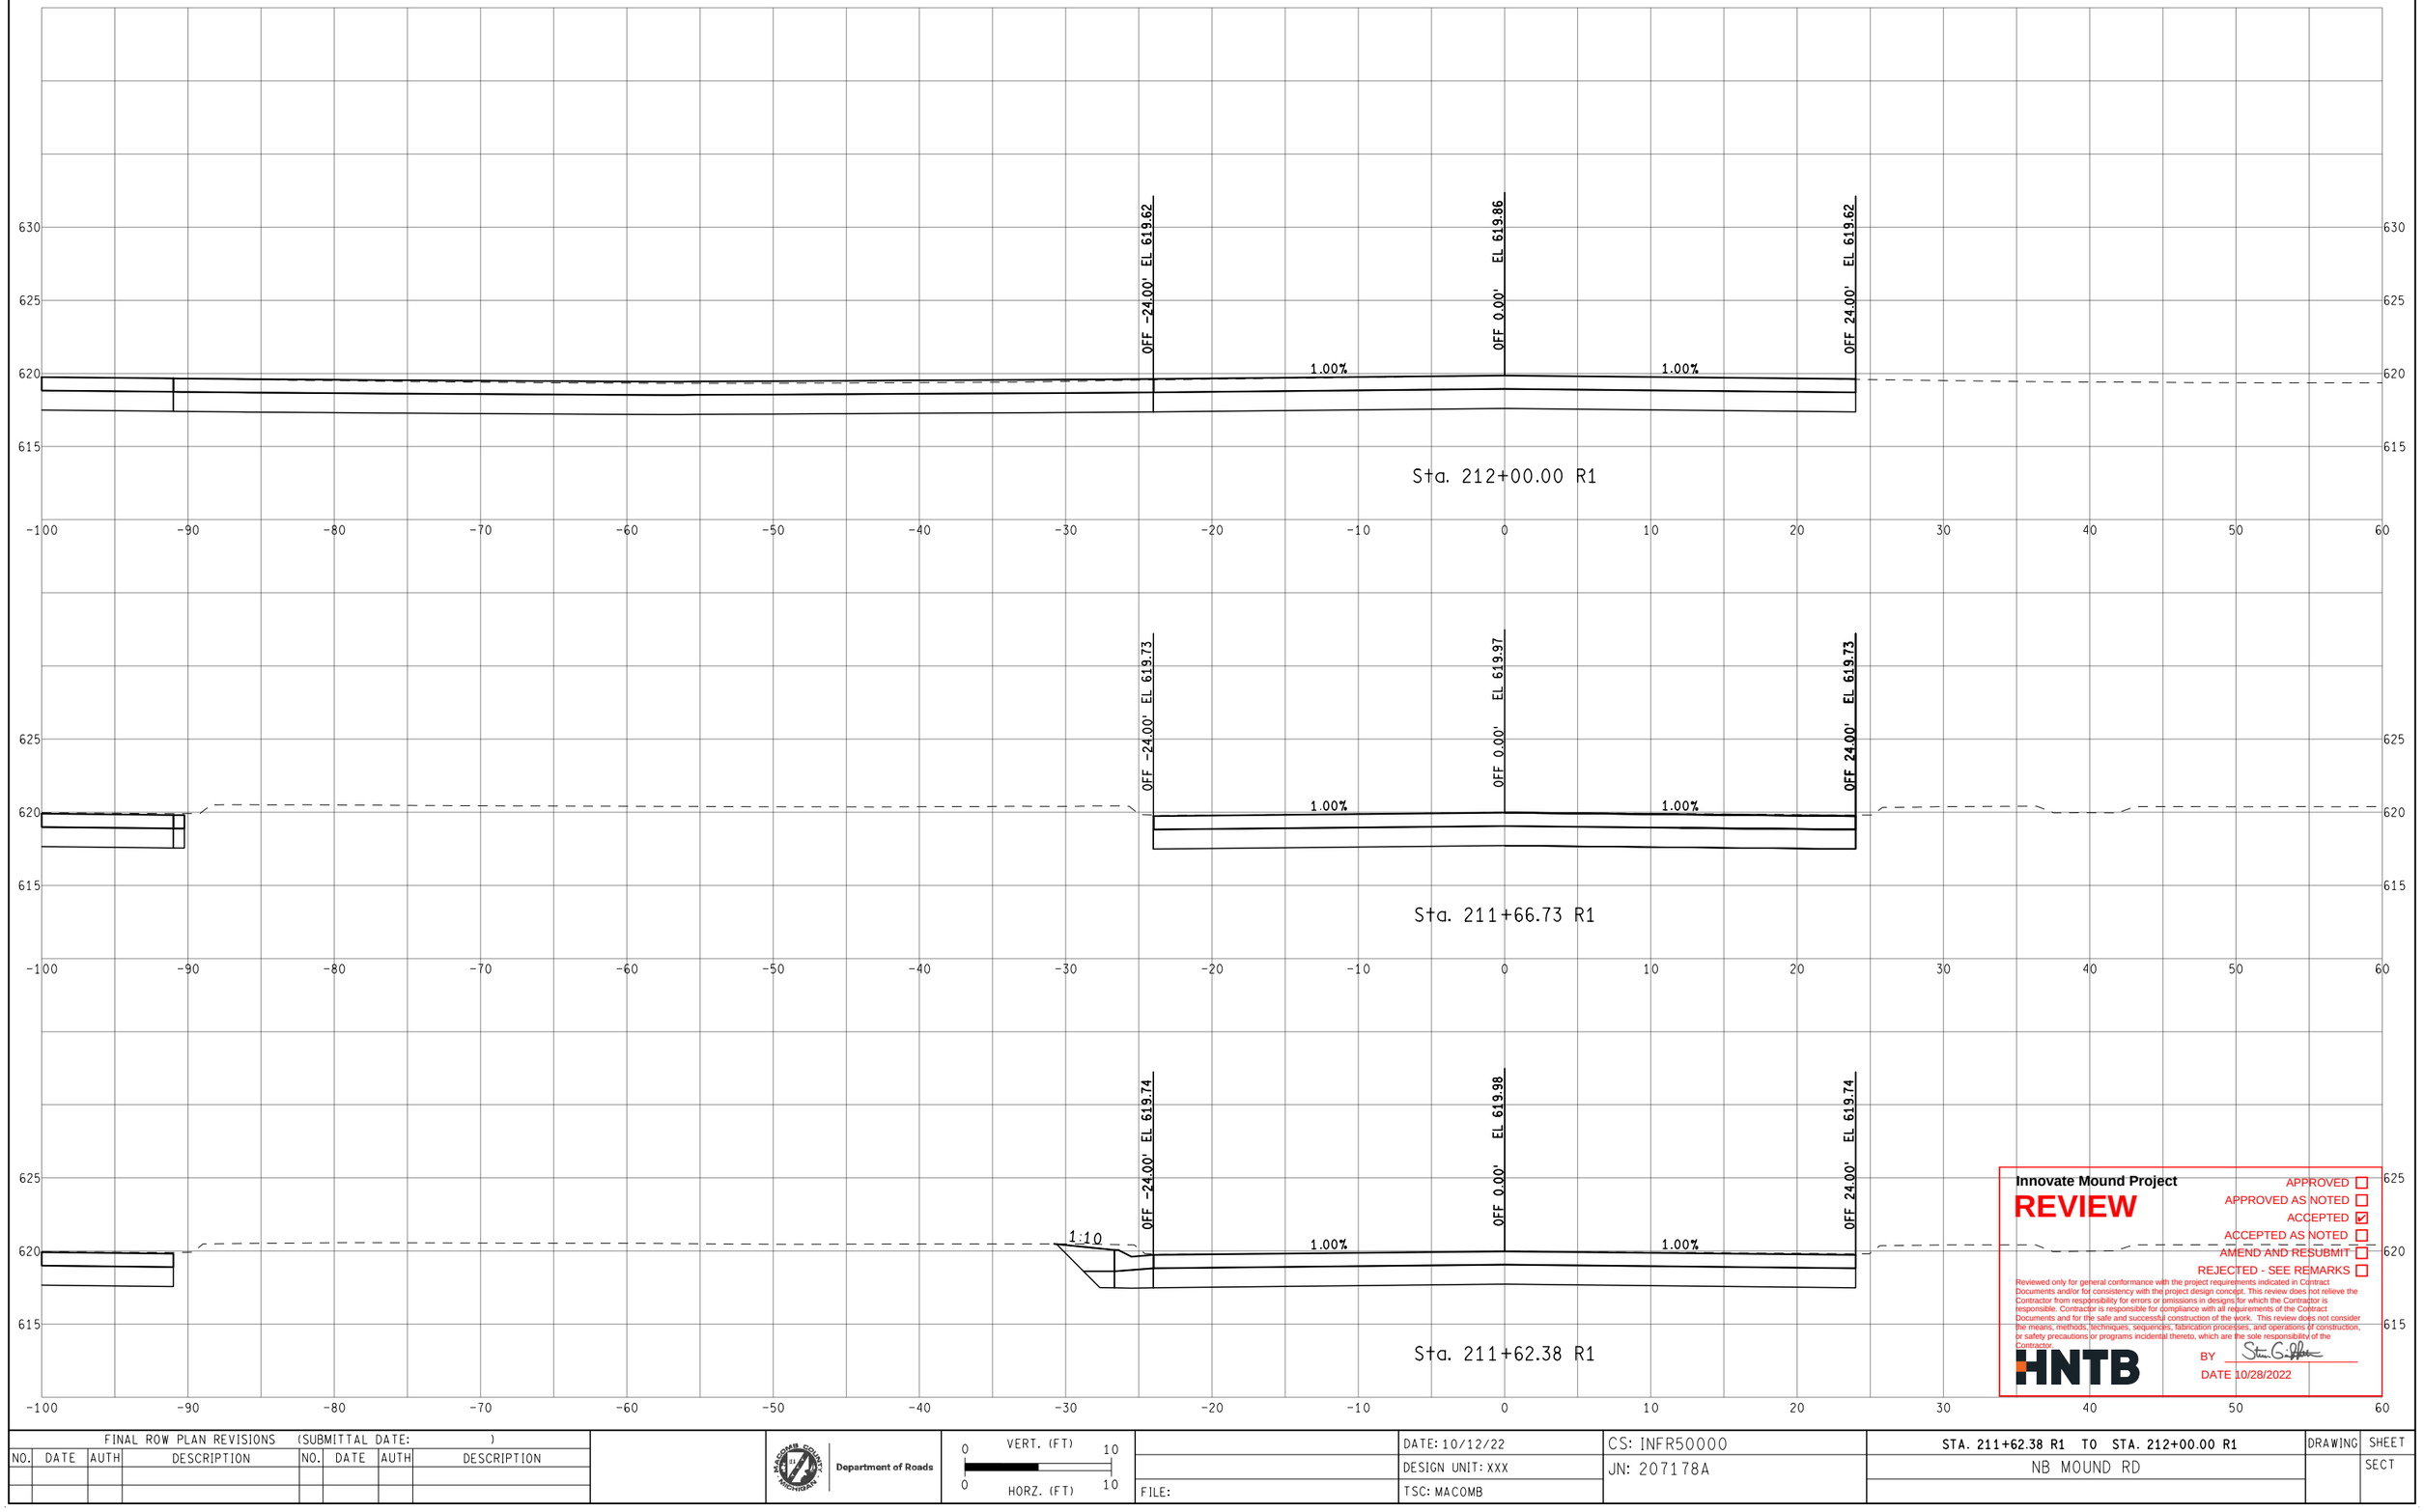

Innovate Mound Project

REVIEW

APPROVED ☐
APPROVED AS NOTED ☐
ACCEPTED ☑
ACCEPTED AS NOTED ☐
AMEND AND RESUBMIT ☐
REJECTED - SEE REMARKS ☐

Reviewed only for general conformance with the project requirements indicated in Contract Documents and/or for consistency with the project design concept. This review does not relieve the Contractor from responsibility for errors or omissions in designs for which the Contractor is responsible. Contractor is responsible for compliance with all requirements of the Contract Documents and for the safe and successful construction of the work. This review does not consider the means, methods, techniques, sequences, fabrication processes, and operations of construction, or safety precautions or programs incidental thereto, which are the sole responsibility of the Contractor.

HNTB

BY Steven G. Peltier

DATE 10/28/2022

FINAL ROW PLAN REVISIONS (SUBMITTAL DATE:)							
NO.	DATE	AUTH	DESCRIPTION	NO.	DATE	AUTH	DESCRIPTION

Department of Roads

VERT. (FT) 0 10

HORZ. (FT) 0 10

FILE:

DATE: 10/12/22

DESIGN UNIT: XXX

TSC: MACOMB

CS: INFR50000

JN: 207178A

STA. 211+62.38 R1 TO STA. 212+00.00 R1

NB MOUND RD

DRAWING

SHEET

SECT

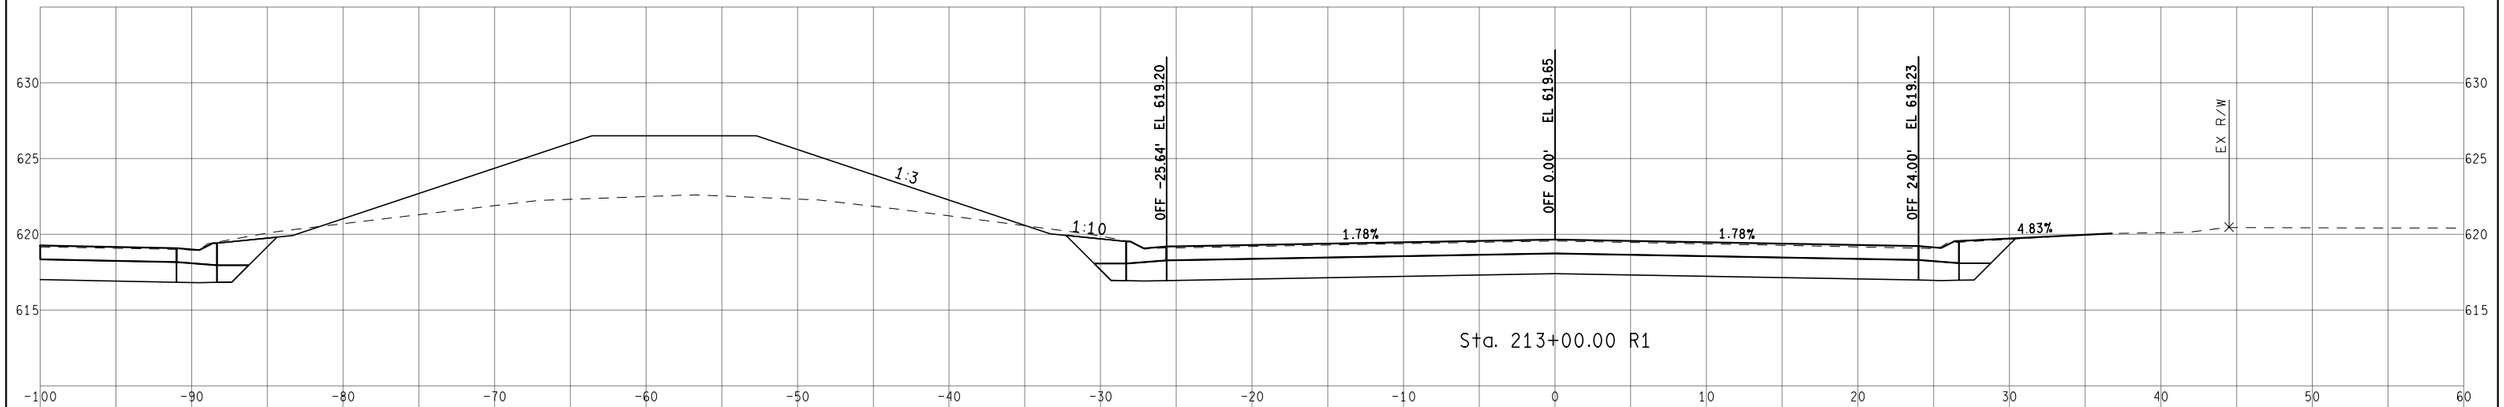

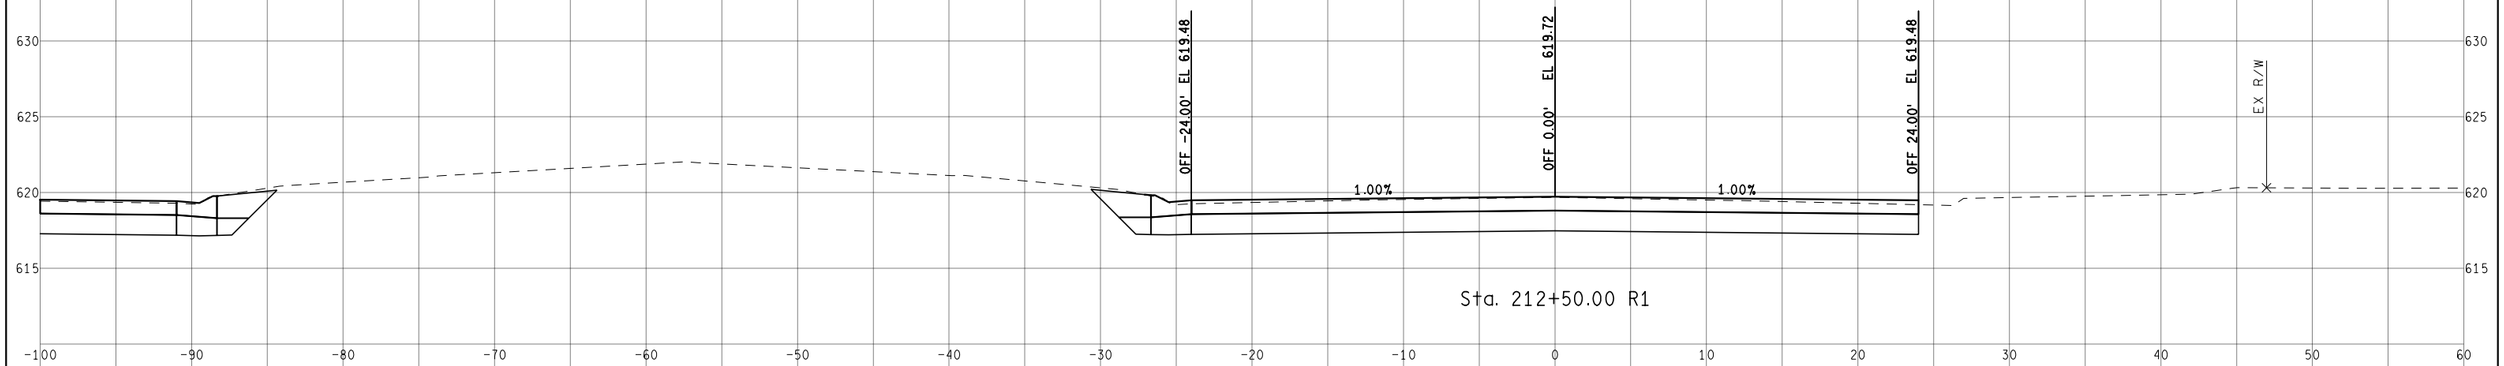

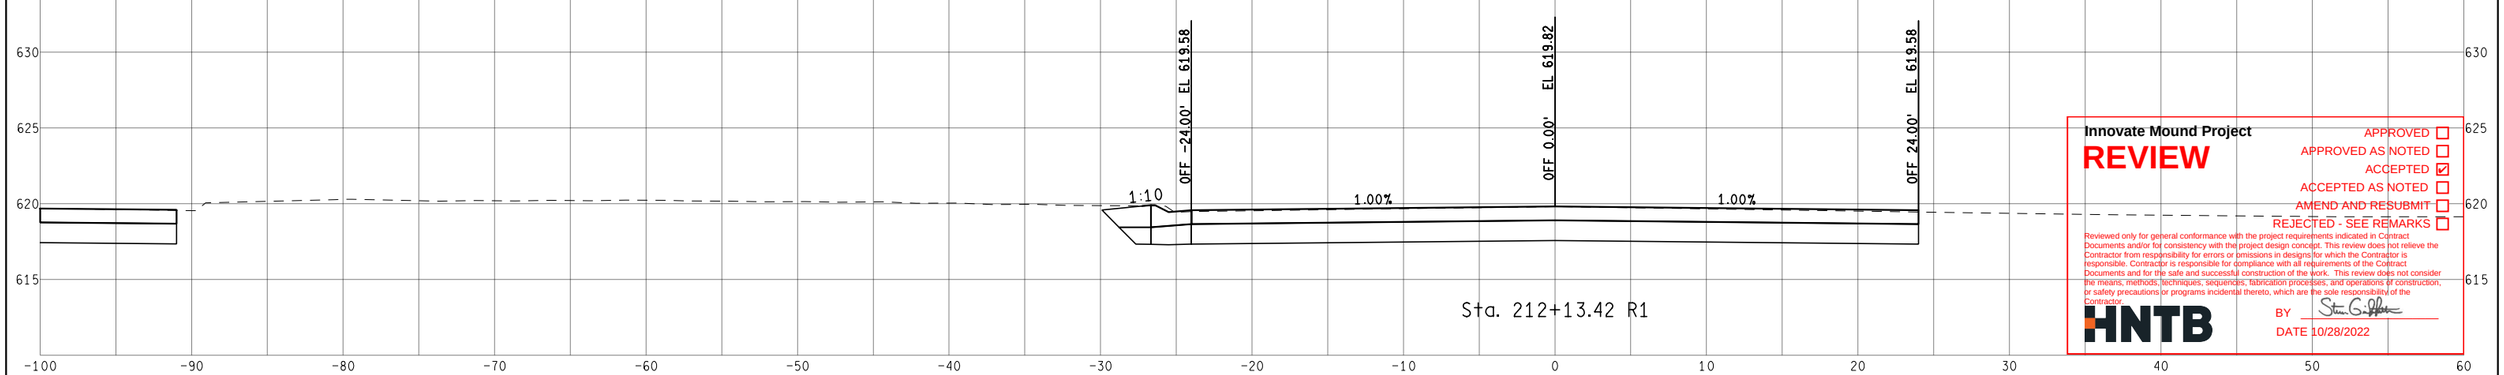

Innovate Mound Project

REVIEW

APPROVED ☐
APPROVED AS NOTED ☐
ACCEPTED ☑
ACCEPTED AS NOTED ☐
AMEND AND RESUBMIT ☐
REJECTED - SEE REMARKS ☐

Reviewed only for general conformance with the project requirements indicated in Contract Documents and/or for consistency with the project design concept. This review does not relieve the Contractor from responsibility for errors or omissions in designs for which the Contractor is responsible. Contractor is responsible for compliance with all requirements of the Contract Documents and for the safe and successful construction of the work. This review does not consider the means, methods, techniques, sequences, fabrication processes, and operations of construction, or safety precautions or programs incidental thereto, which are the sole responsibility of the Contractor.

HNTB

BY

DATE 10/28/2022

FINAL ROW PLAN REVISIONS (SUBMITTAL DATE:)

NO.	DATE	AUTH	DESCRIPTION	NO.	DATE	AUTH	DESCRIPTION

Department of Roads

VERT. (FT) 0 10

HORZ. (FT) 0 10

FILE:

DATE: 10/12/22

DESIGN UNIT: XXX

TSC: MACOMB

CS: INFR50000

JN: 207178A

STA. 212+13.42 R1 TO STA. 213+00.00 R1

NB MOUND RD

DRAWING

SHEET

SECT

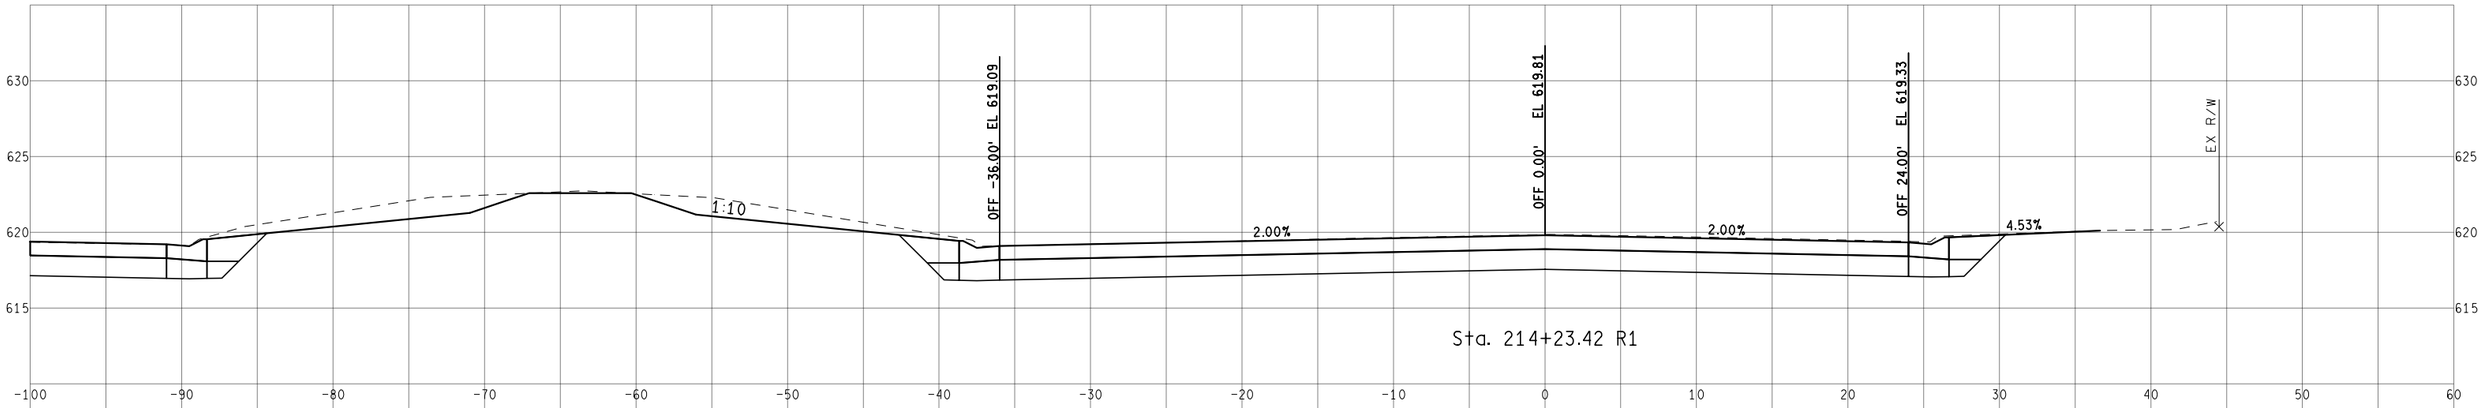

Sta. 214+23.42 R1

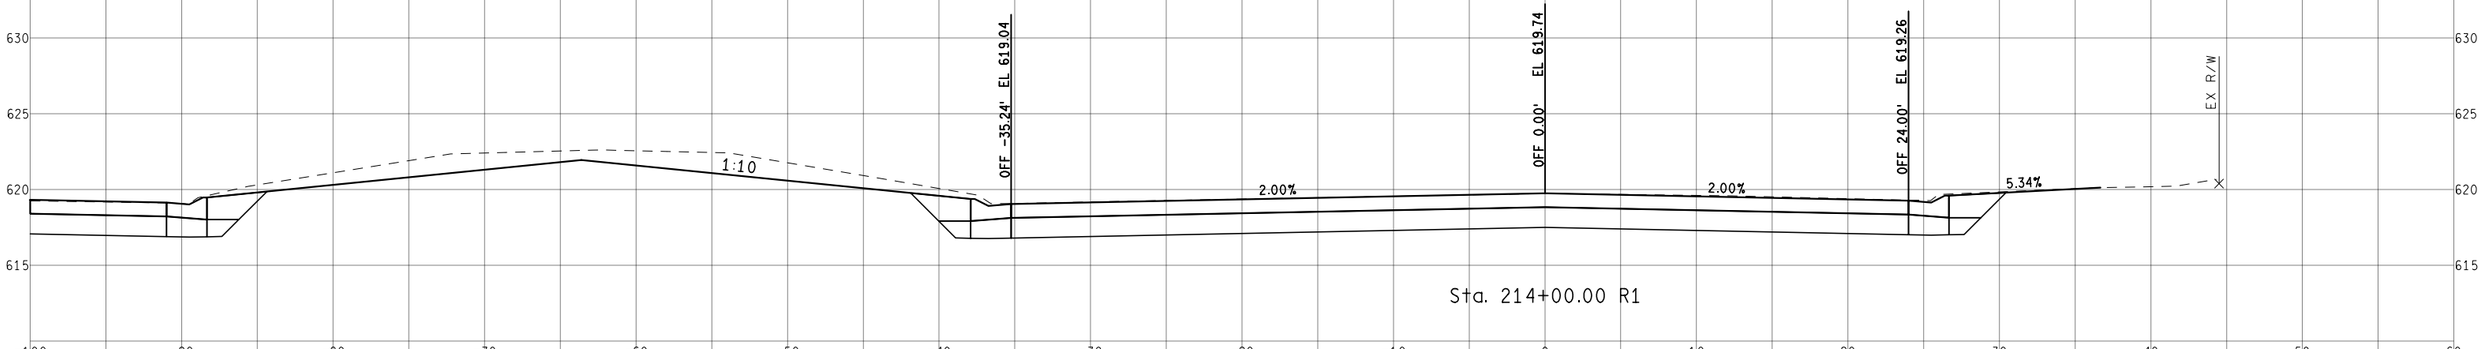

Sta. 214+00.00 R1

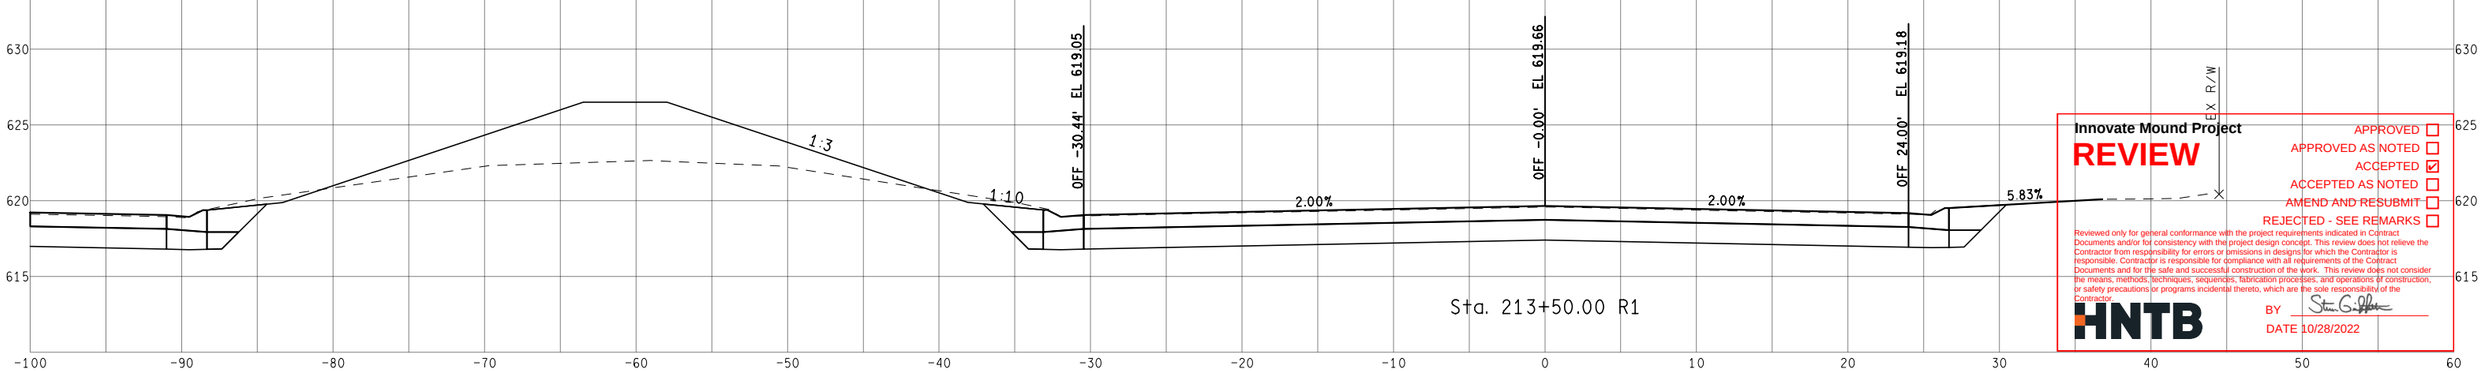

Sta. 213+50.00 R1

Innovate Mound Project

REVIEW

APPROVED ☐
APPROVED AS NOTED ☐
ACCEPTED ☑
ACCEPTED AS NOTED ☐
AMEND AND RESUBMIT ☐
REJECTED - SEE REMARKS ☐

Reviewed only for general conformance with the project requirements indicated in Contract Documents and/or for consistency with the project design concept. This review does not relieve the Contractor from responsibility for errors or omissions in designs for which the Contractor is responsible. Contractor is responsible for compliance with all requirements of the Contract Documents and for the safe and successful construction of the work. This review does not consider the means, methods, techniques, sequences, fabrication processes, and operations of construction, or safety precautions or programs incidental thereto, which are the sole responsibility of the Contractor.

HNTB

BY Steven G. Fisher

DATE 10/28/2022

FINAL ROW PLAN REVISIONS (SUBMITTAL DATE:)							
NO.	DATE	AUTH	DESCRIPTION	NO.	DATE	AUTH	DESCRIPTION

Department of Roads

VERT. (FT) 0 10

HORZ. (FT) 0 10

FILE:

DATE: 10/12/22

DESIGN UNIT: XXX

TSC: MACOMB

CS: INFR50000

JN: 207178A

STA. 213+50.00 R1 TO STA. 214+23.42 R1

NB MOUND RD

DRAWING

SHEET

SECT



Innovate Mound Project

REVIEW

APPROVED ☐
APPROVED AS NOTED ☐
ACCEPTED ☑
ACCEPTED AS NOTED ☐
AMEND AND RESUBMIT ☐
REJECTED - SEE REMARKS ☐

Reviewed only for general conformance with the project requirements indicated in Contract Documents and/or for consistency with the project design concept. This review does not relieve the Contractor from responsibility for errors or omissions in designs for which the Contractor is responsible. Contractor is responsible for compliance with all requirements of the Contract Documents and for the safe and successful construction of the work. This review does not consider the means, methods, techniques, sequences, fabrication processes, and operations of construction, or safety precautions or programs incidental thereto, which are the sole responsibility of the Contractor.

HNTB

BY

DATE 10/28/2022

FINAL ROW PLAN REVISIONS (SUBMITTAL DATE:)							
NO.	DATE	AUTH	DESCRIPTION	NO.	DATE	AUTH	DESCRIPTION

Department of Roads

VERT. (FT) 0 10

HORZ. (FT) 0 10

FILE:

DATE: 10/12/22

DESIGN UNIT: XXX

TSC: MACOMB

CS: INFR50000

JN: 207178A

STA. 214+50.00 R1 TO STA. 215+50.00 R1

NB MOUND RD

DRAWING

SHEET

SECT

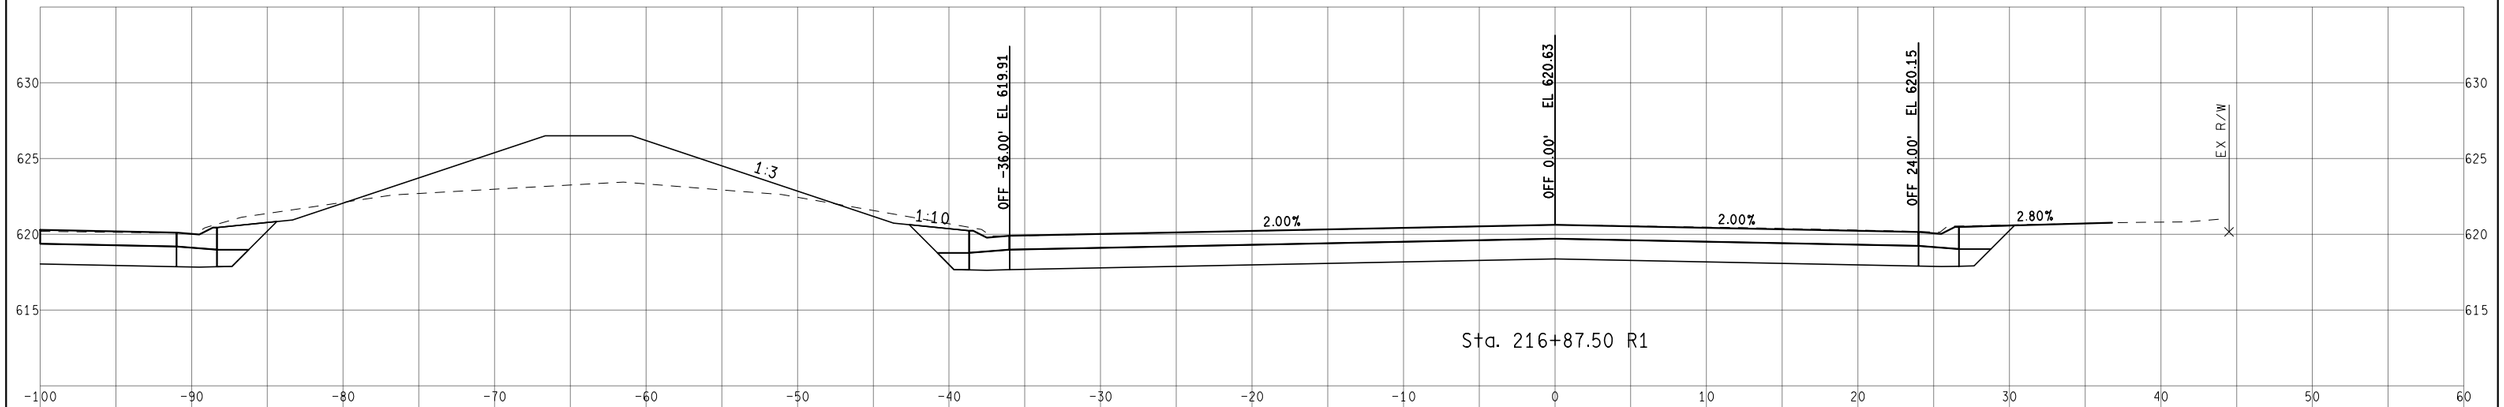

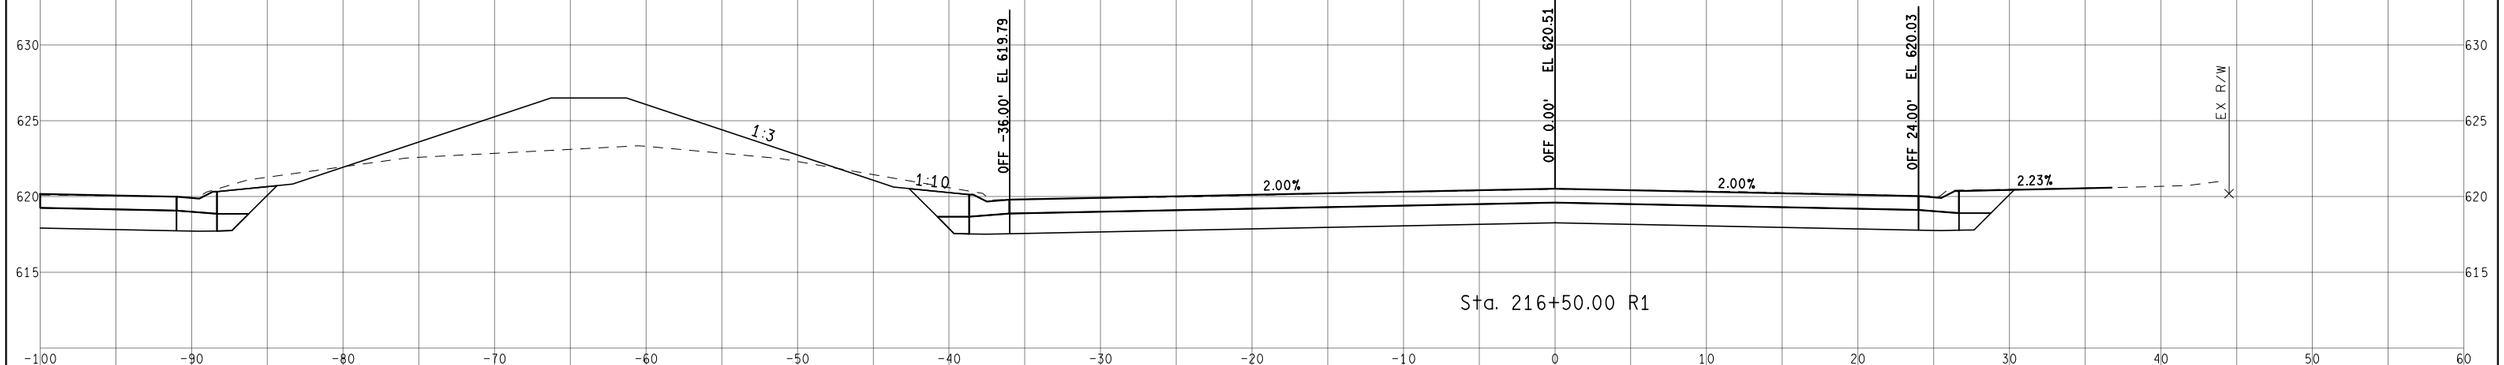

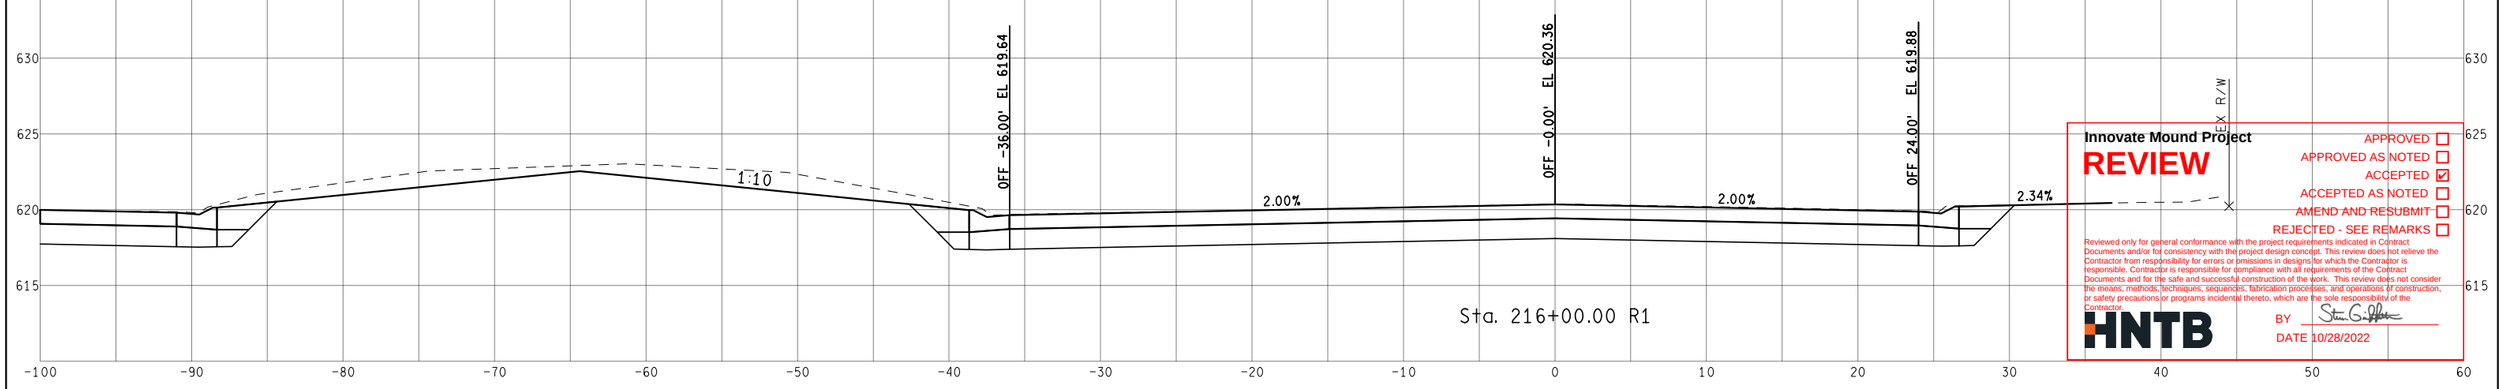

Innovate Mound Project

REVIEW

APPROVED ☐
APPROVED AS NOTED ☐
ACCEPTED ☑
ACCEPTED AS NOTED ☐
AMEND AND RESUBMIT ☐
REJECTED - SEE REMARKS ☐

Reviewed only for general conformance with the project requirements indicated in Contract Documents and/or for consistency with the project design concept. This review does not relieve the Contractor from responsibility for errors or omissions in designs for which the Contractor is responsible. Contractor is responsible for compliance with all requirements of the Contract Documents and for the safe and successful construction of the work. This review does not consider the means, methods, techniques, sequences, fabrication processes, and operations of construction, or safety precautions or programs incidental thereto, which are the sole responsibility of the Contractor.

HNTB

BY Steven G. Griffin

DATE 10/28/2022

FINAL ROW PLAN REVISIONS (SUBMITTAL DATE:)

NO.	DATE	AUTH	DESCRIPTION	NO.	DATE	AUTH	DESCRIPTION

Department of Roads

VERT. (FT) 0 10

HORZ. (FT) 0 10

FILE:

DATE: 10/12/22

DESIGN UNIT: XXX

TSC: MACOMB

CS: INFR50000

JN: 207178A

STA. 216+00.00 R1 TO STA. 216+87.50 R1

NB MOUND RD

DRAWING

SHEET

SECT

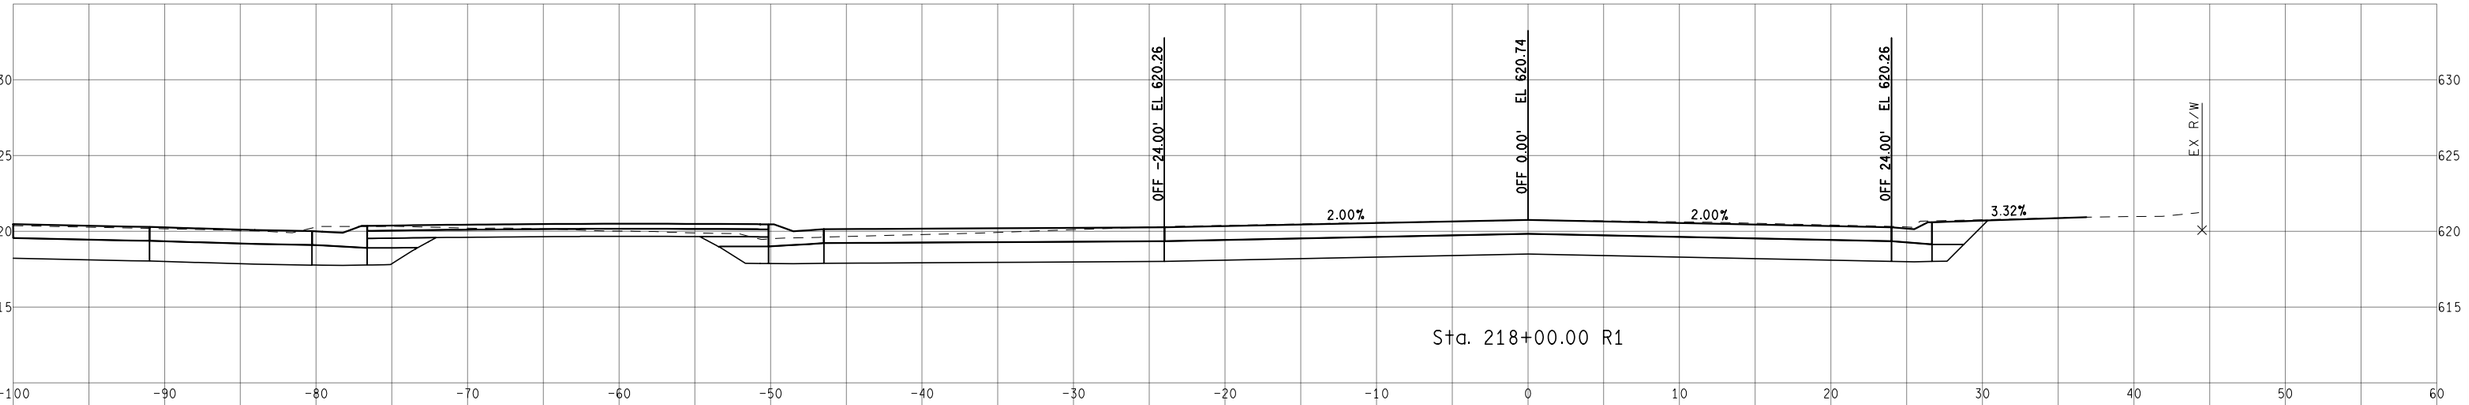

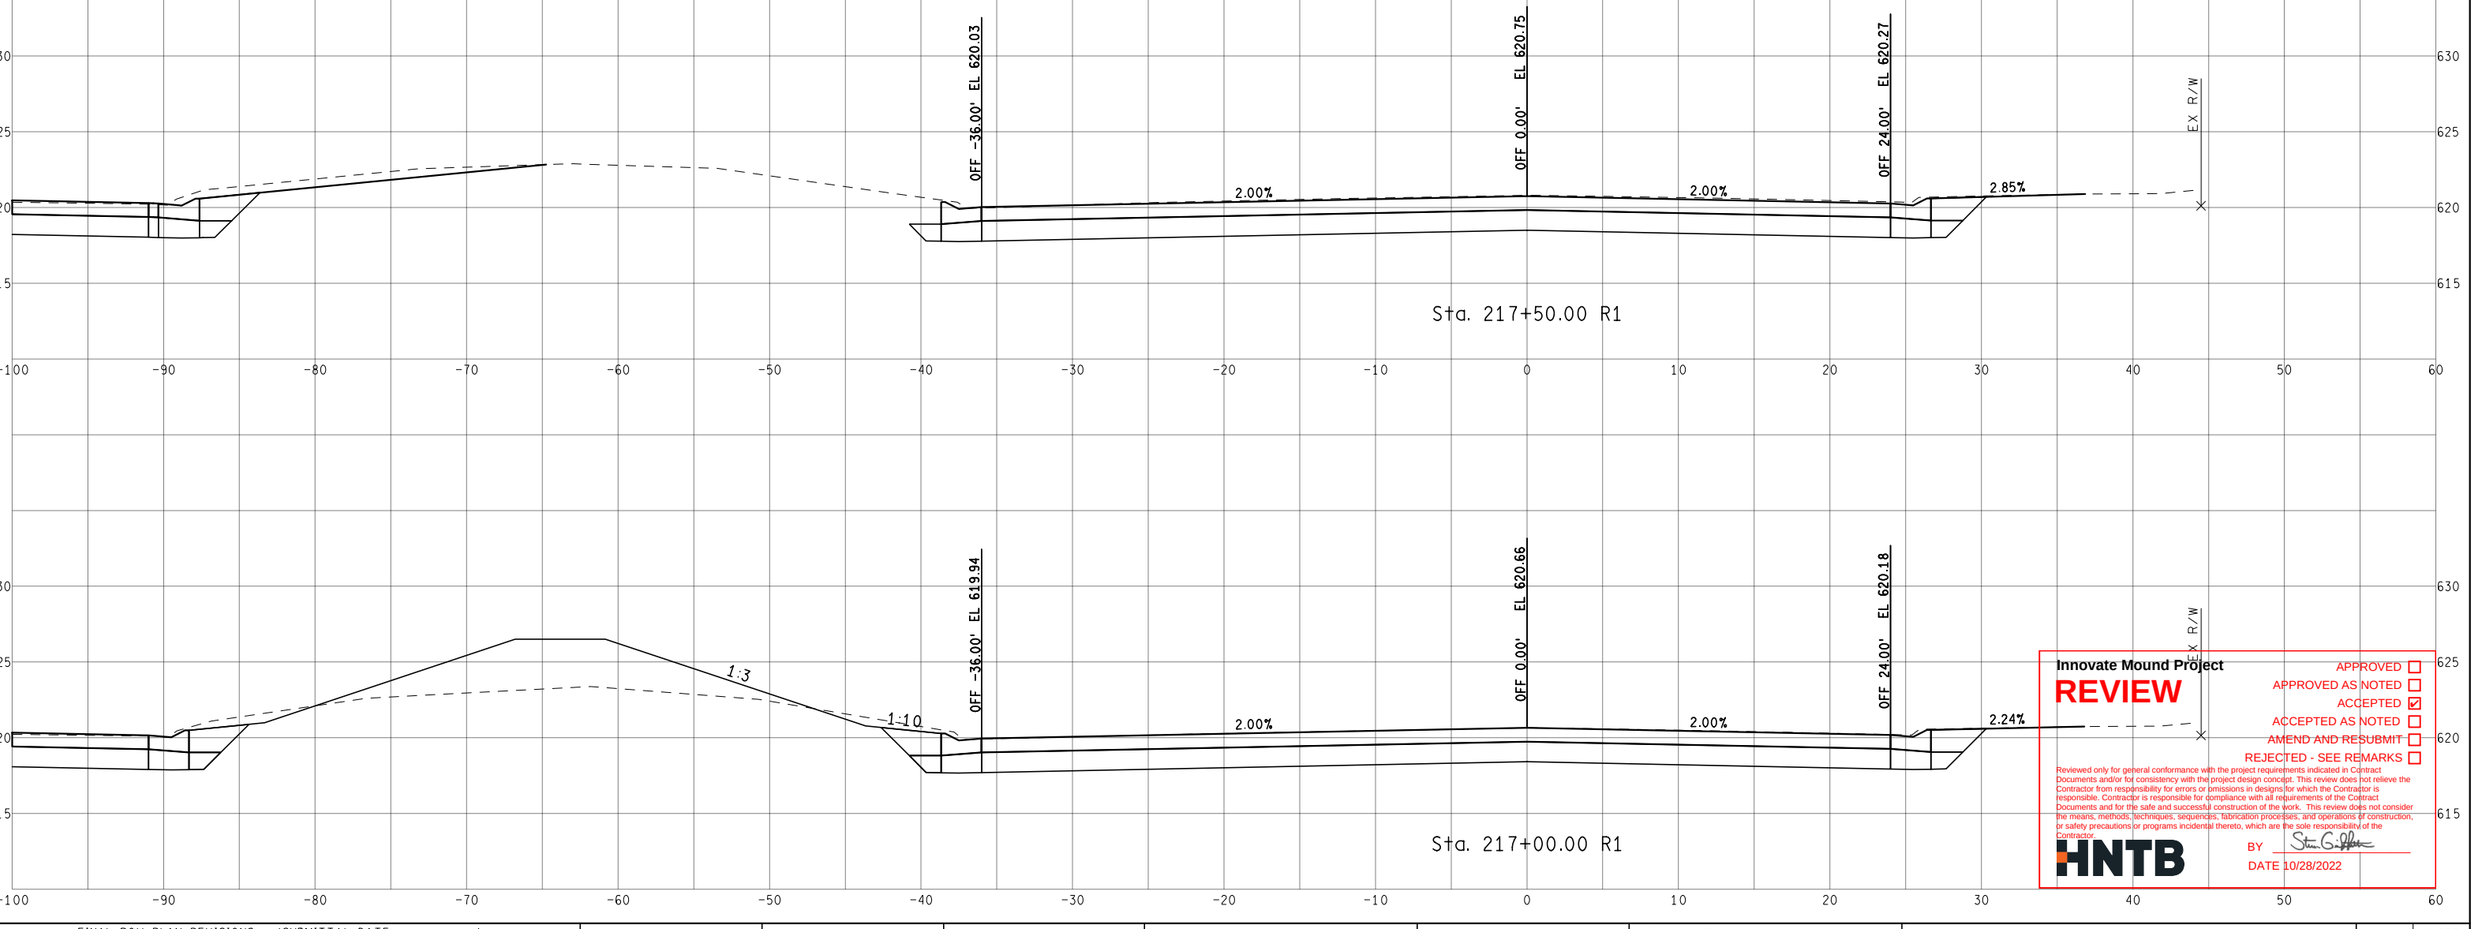

Innovate Mound Project

REVIEW

APPROVED ☐
APPROVED AS NOTED ☐
ACCEPTED ☑
ACCEPTED AS NOTED ☐
AMEND AND RESUBMIT ☐
REJECTED - SEE REMARKS ☐

Reviewed only for general conformance with the project requirements indicated in Contract Documents and/or for consistency with the project design concept. This review does not relieve the Contractor from responsibility for errors or omissions in designs for which the Contractor is responsible. Contractor is responsible for compliance with all requirements of the Contract Documents and for the safe and successful construction of the work. This review does not consider the means, methods, techniques, sequences, fabrication processes, and operations of construction, or safety precautions or programs incidental thereto, which are the sole responsibility of the Contractor.

HNTB

BY Steven G. Fisher

DATE 10/28/2022

FINAL ROW PLAN REVISIONS (SUBMITTAL DATE:)							
NO.	DATE	AUTH	DESCRIPTION	NO.	DATE	AUTH	DESCRIPTION

Department of Roads

VERT. (FT) 0 10

HORZ. (FT) 0 10

FILE:

DATE: 10/12/22

DESIGN UNIT: XXX

TSC: MACOMB

CS: INFR50000

JN: 207178A

STA. 217+00.00 R1 TO STA. 218+00.00 R1

NB MOUND RD

DRAWING

SHEET

SECT

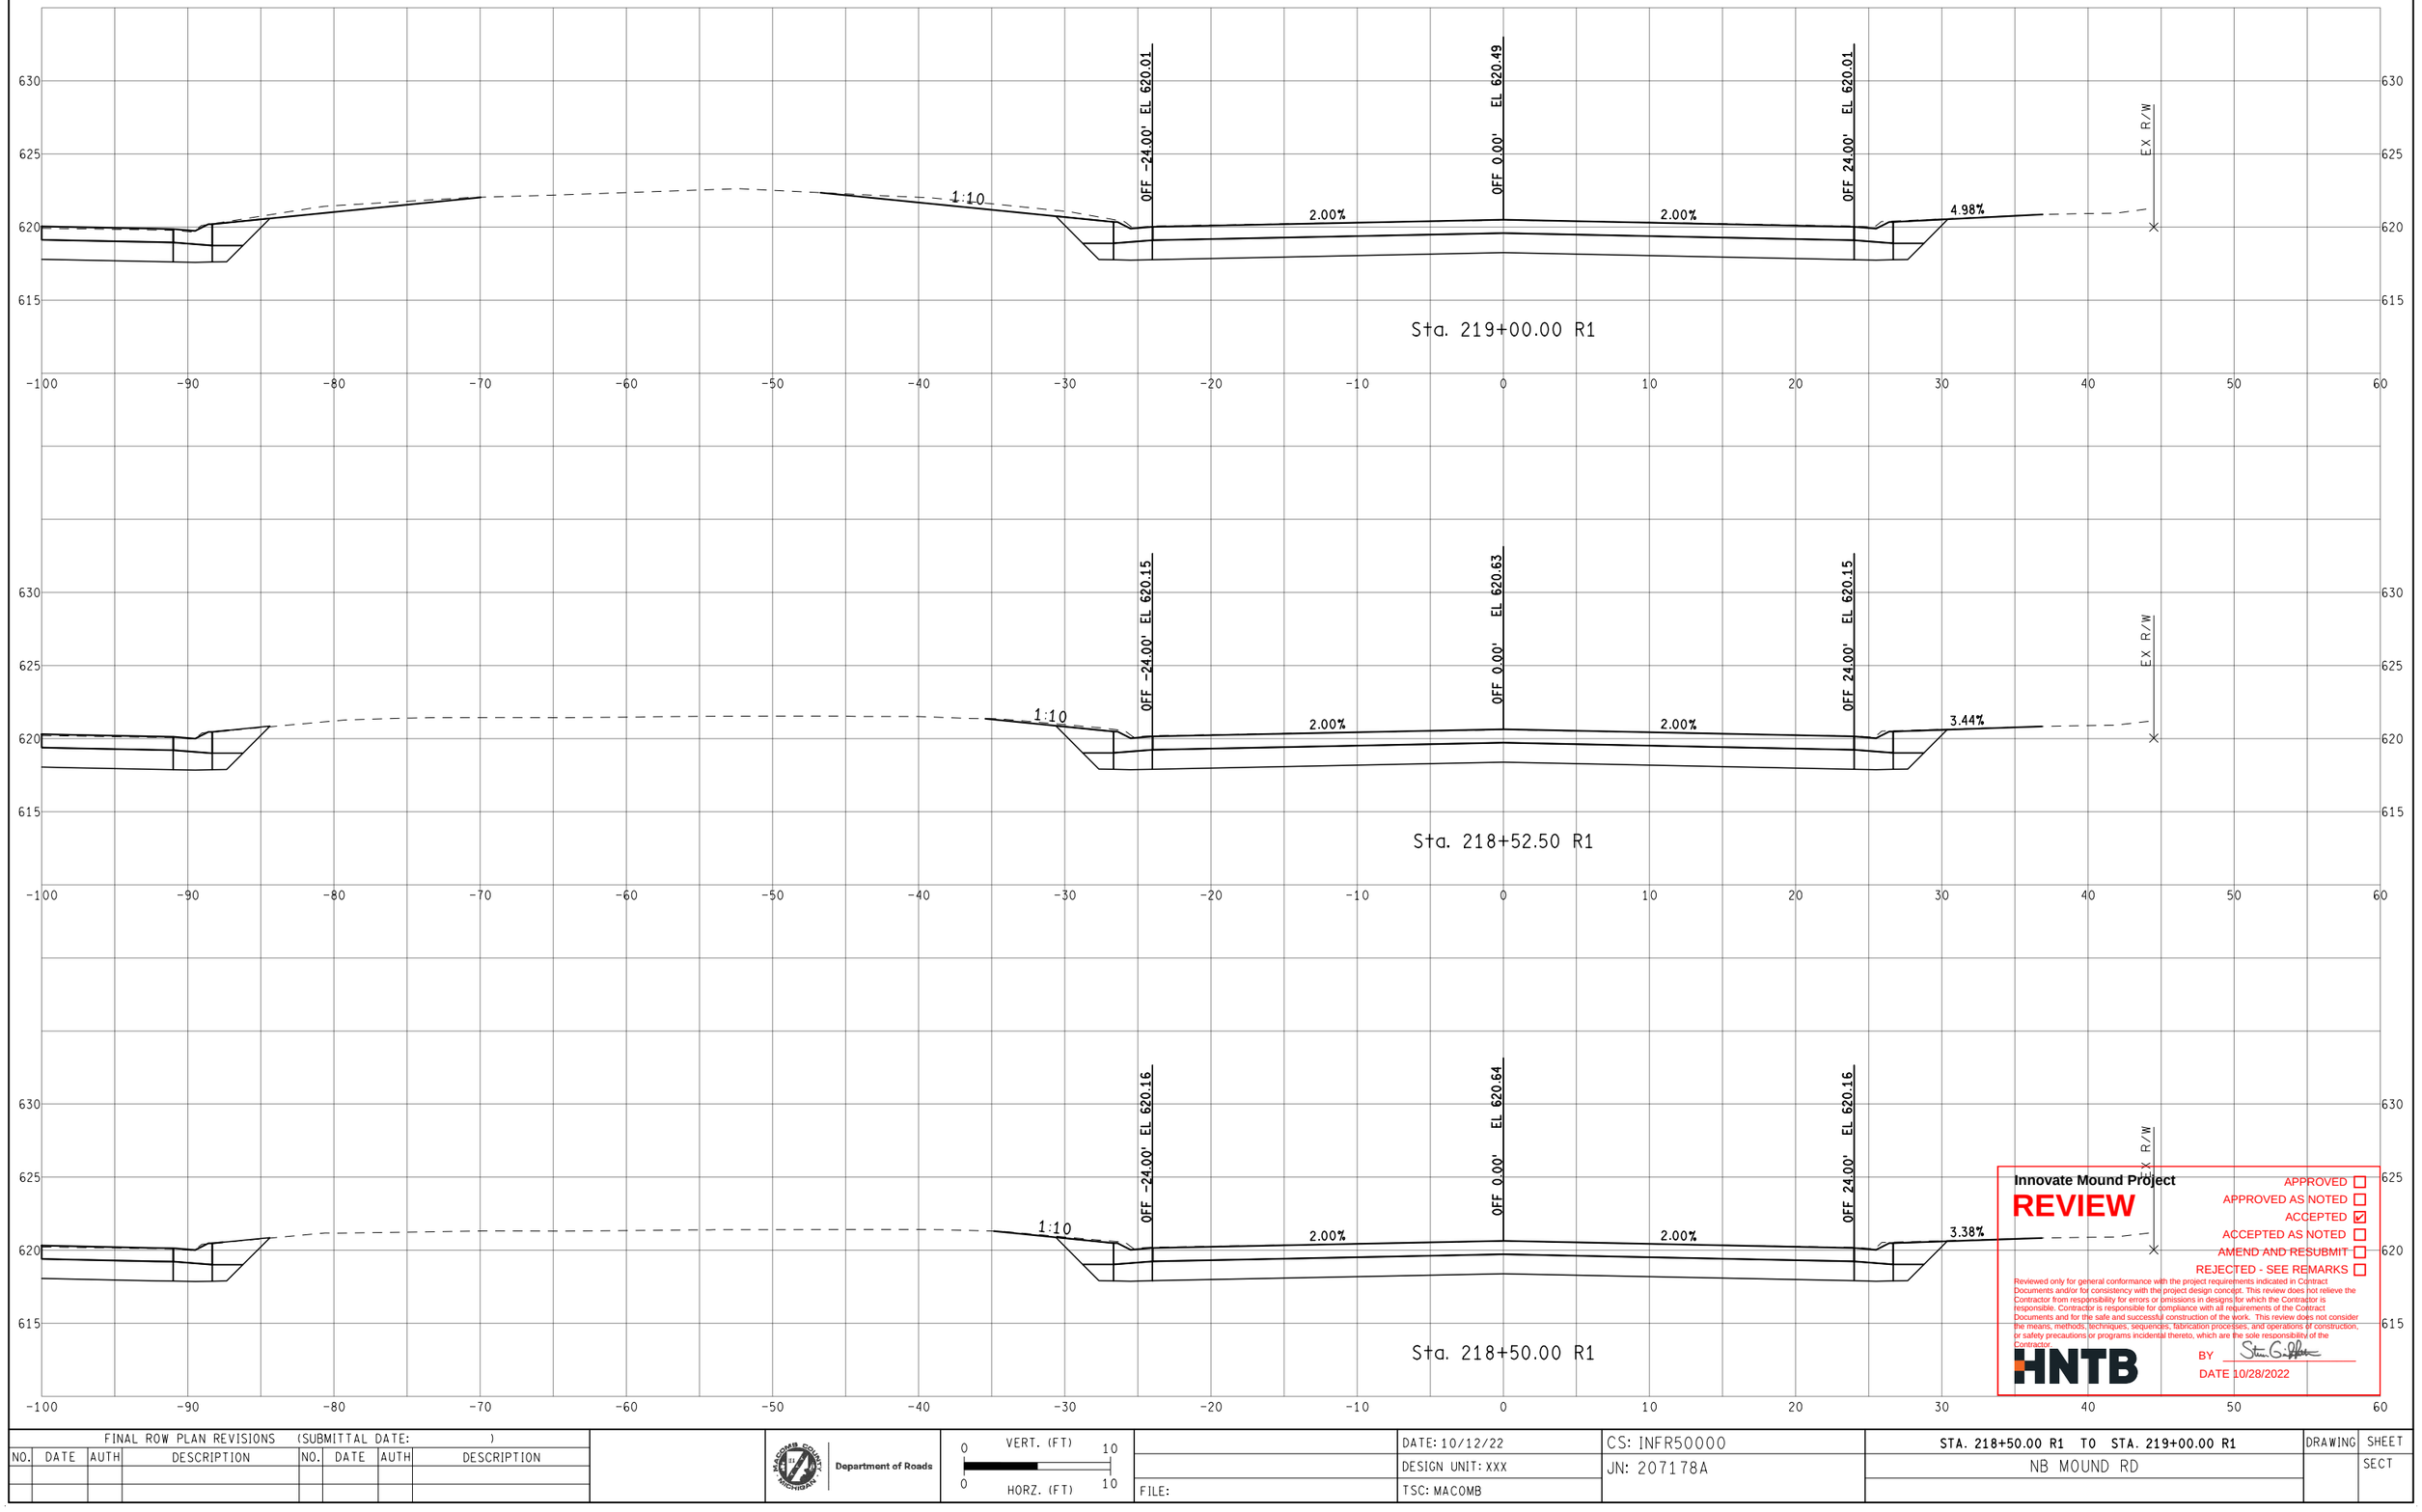

Innovate Mound Project

REVIEW

APPROVED ☐
APPROVED AS NOTED ☐
ACCEPTED ☑
ACCEPTED AS NOTED ☐
AMEND AND RESUBMIT ☐
REJECTED - SEE REMARKS ☐

Reviewed only for general conformance with the project requirements indicated in Contract Documents and/or for consistency with the project design concept. This review does not relieve the Contractor from responsibility for errors or omissions in designs for which the Contractor is responsible. Contractor is responsible for compliance with all requirements of the Contract Documents and for the safe and successful construction of the work. This review does not consider the means, methods, techniques, sequences, fabrication processes, and operations of construction, or safety precautions or programs incidental thereto, which are the sole responsibility of the Contractor.

HNTB

BY Steven G. Palmer

DATE 10/28/2022

FINAL ROW PLAN REVISIONS (SUBMITTAL DATE:)							
NO.	DATE	AUTH	DESCRIPTION	NO.	DATE	AUTH	DESCRIPTION

MADISON COUNTY MICHIGAN — Department of Roads

VERT. (FT) 0 10
HORZ. (FT) 0 10

FILE:

DATE: 10/12/22
DESIGN UNIT: XXX
TSC: MACOMB

CS: INFR50000
JN: 207178A

STA. 218+50.00 R1 TO STA. 219+00.00 R1
NB MOUND RD

DRAWING
SHEET
SECT

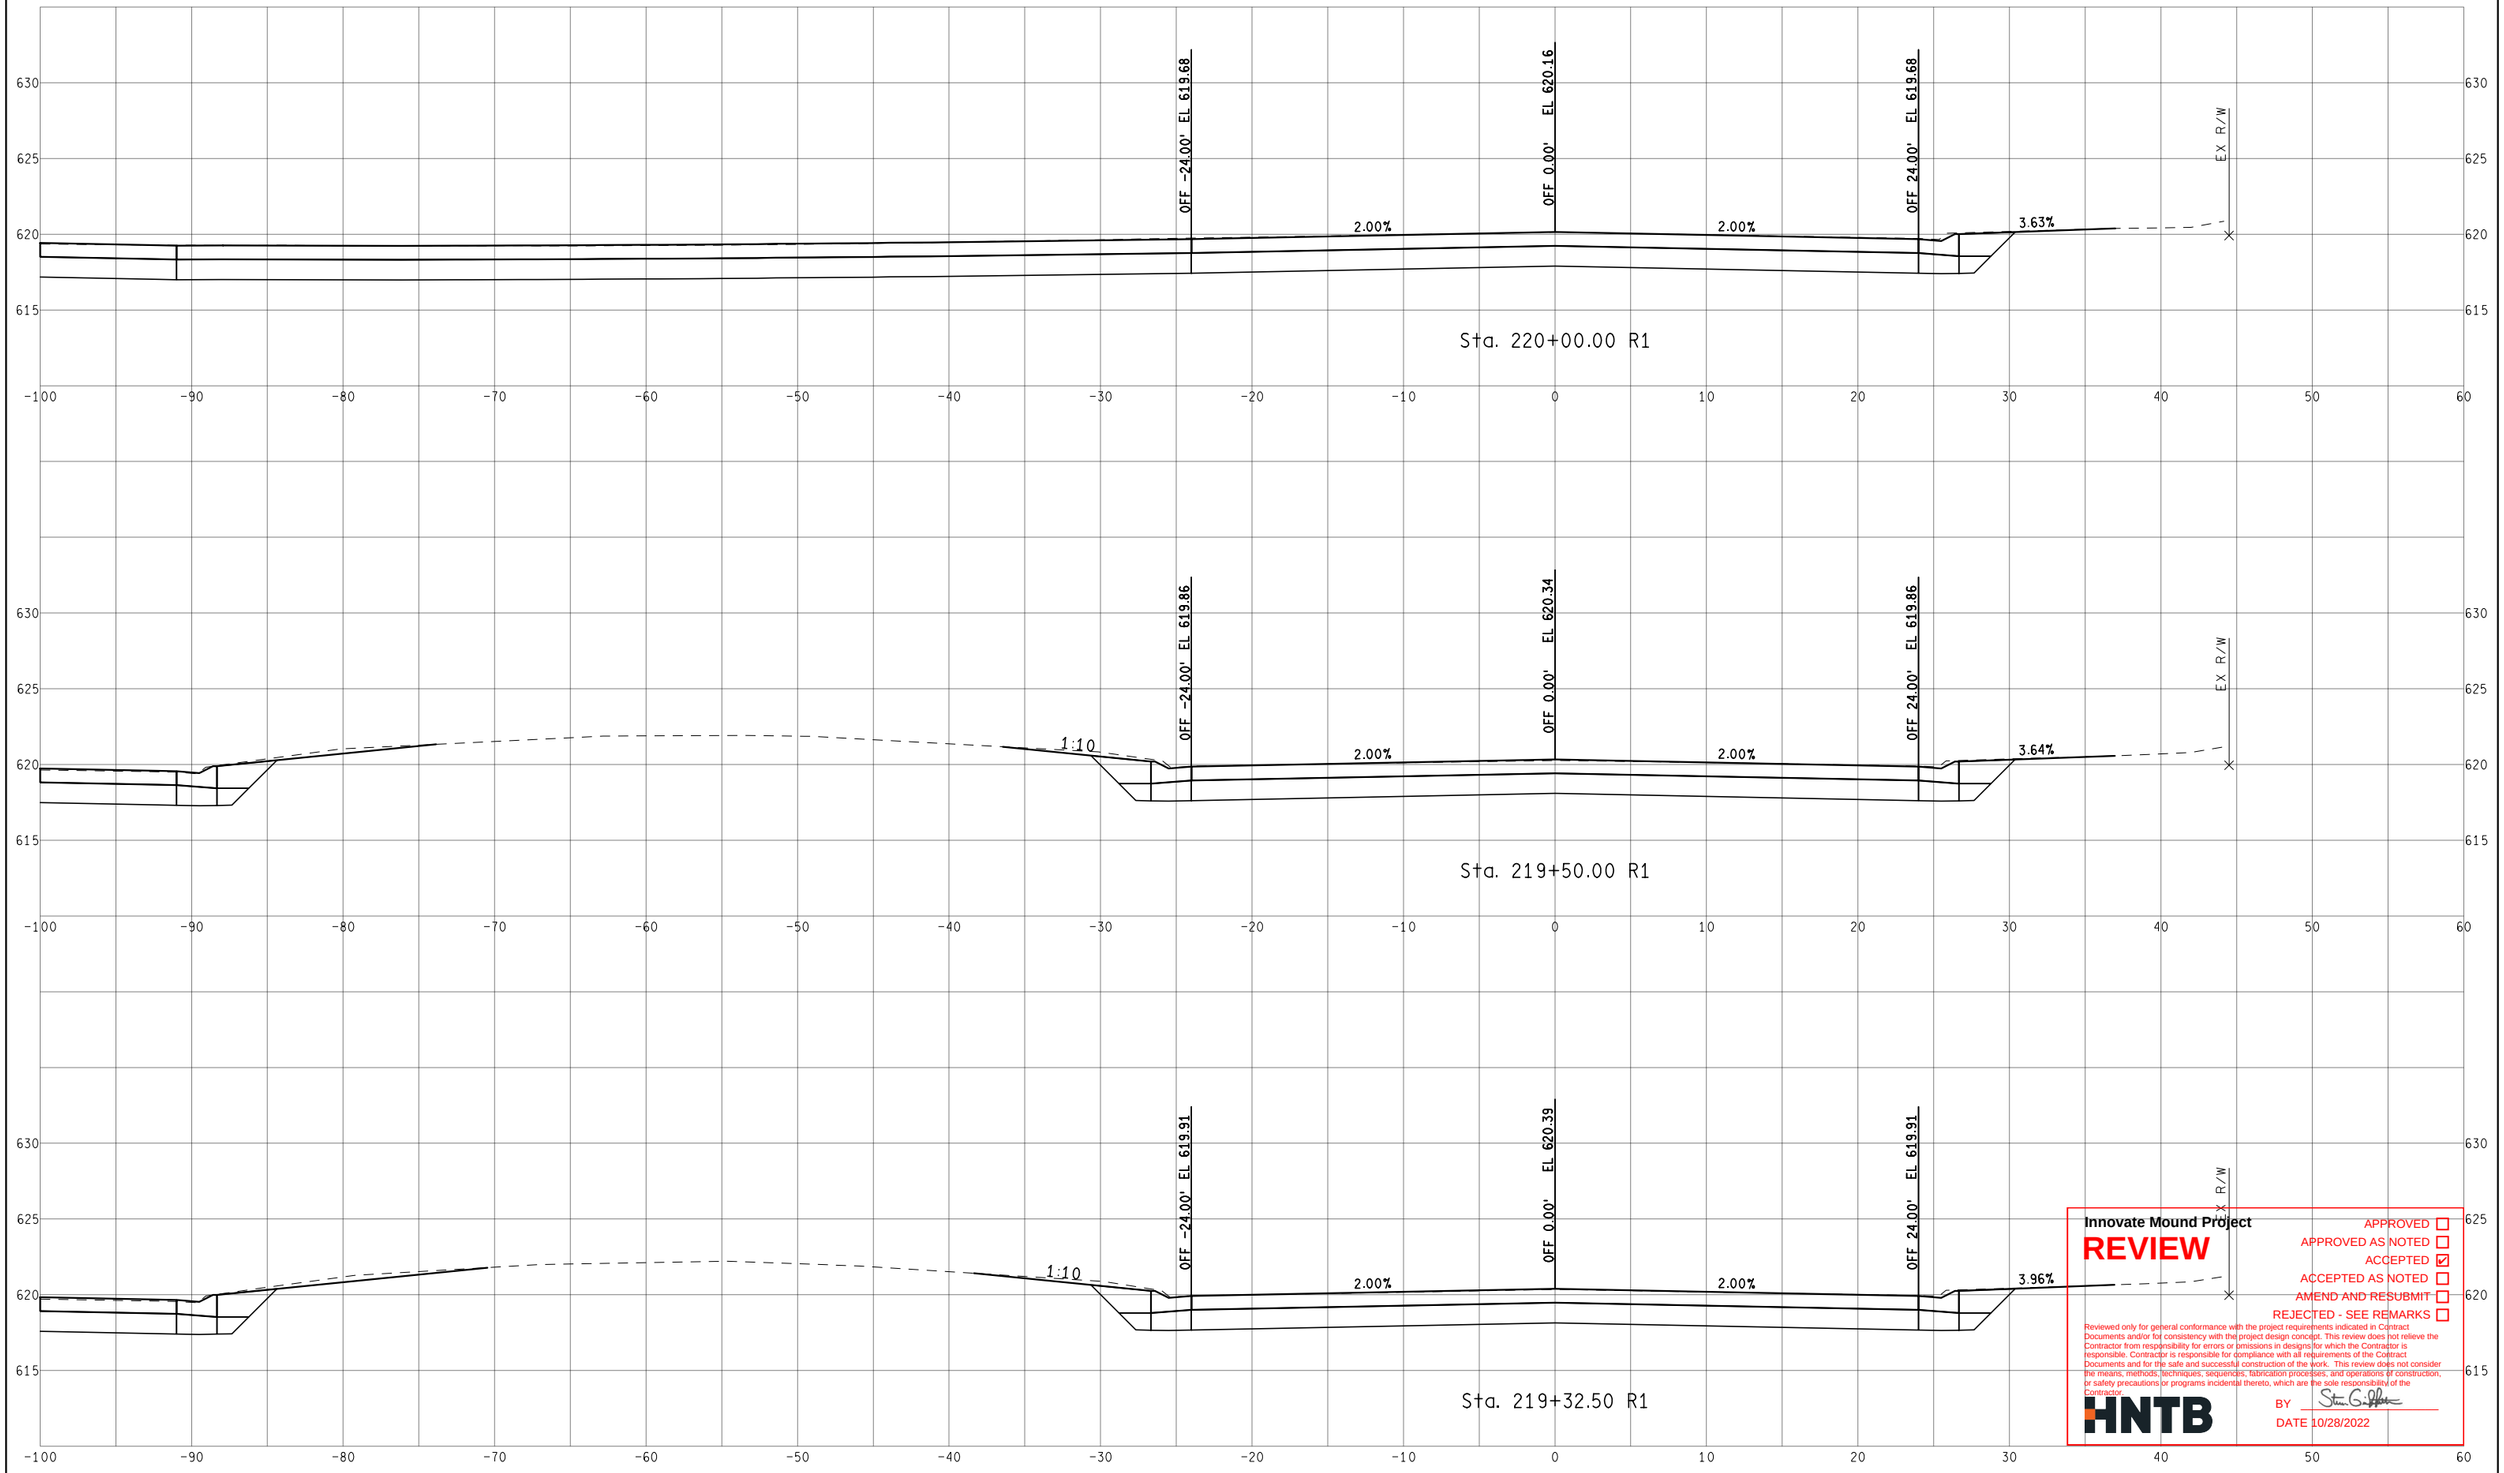

Innovate Mound Project

REVIEW

APPROVED ☐
APPROVED AS NOTED ☐
ACCEPTED ☑
ACCEPTED AS NOTED ☐
AMEND AND RESUBMIT ☐
REJECTED - SEE REMARKS ☐

Reviewed only for general conformance with the project requirements indicated in Contract Documents and/or for consistency with the project design concept. This review does not relieve the Contractor from responsibility for errors or omissions in designs for which the Contractor is responsible. Contractor is responsible for compliance with all requirements of the Contract Documents and for the safe and successful construction of the work. This review does not consider the means, methods, techniques, sequences, fabrication processes, and operations of construction; or safety precautions or programs incidental thereto, which are the sole responsibility of the Contractor.

HNTB

BY Stan Griffith

DATE 10/28/2022

FINAL ROW PLAN REVISIONS (SUBMITTAL DATE:)							
NO.	DATE	AUTH	DESCRIPTION	NO.	DATE	AUTH	DESCRIPTION

Department of Roads

VERT. (FT) 0 10

HORZ. (FT) 0 10

FILE:

DATE: 10/12/22

DESIGN UNIT: XXX

TSC: MACOMB

CS: INFR50000

JN: 207178A

STA. 219+32.50 R1 TO STA. 220+00.00 R1

NB MOUND RD

DRAWING

SHEET

SECT

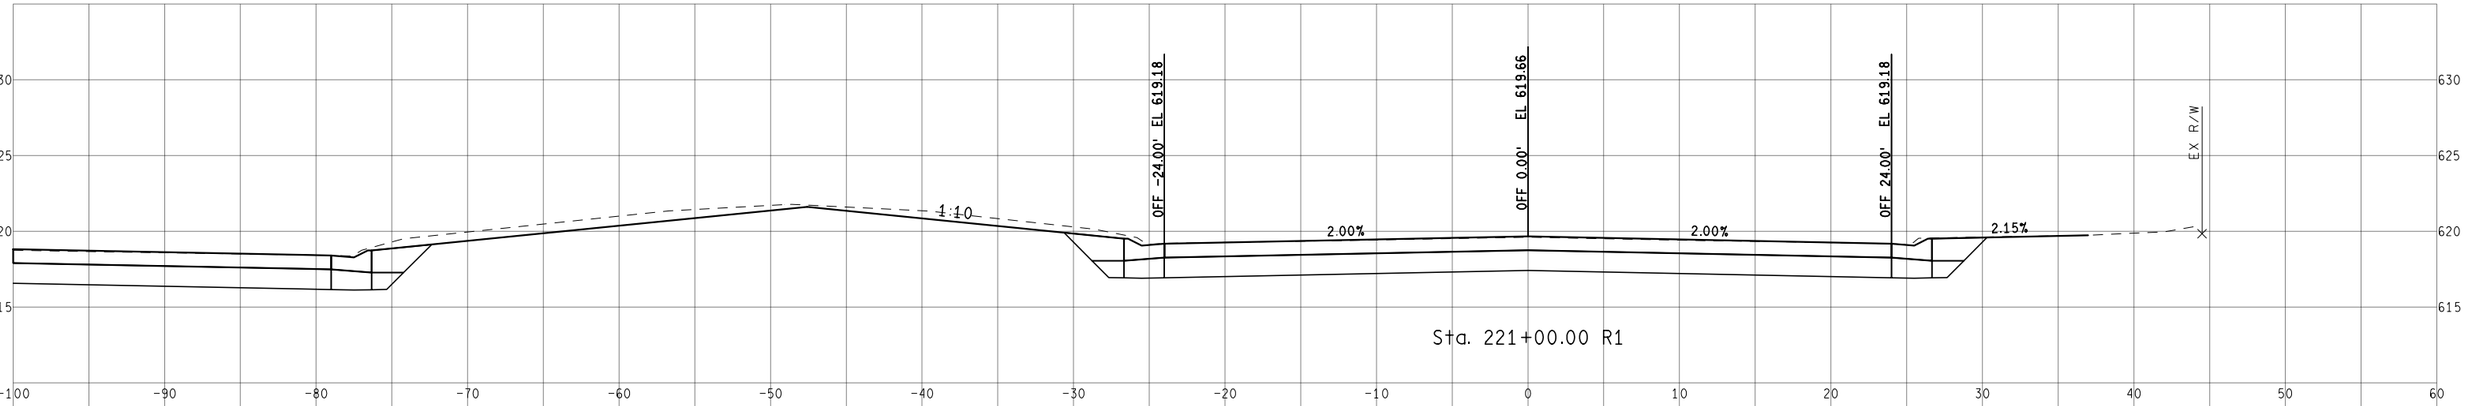

Sta. 221+00.00 R1

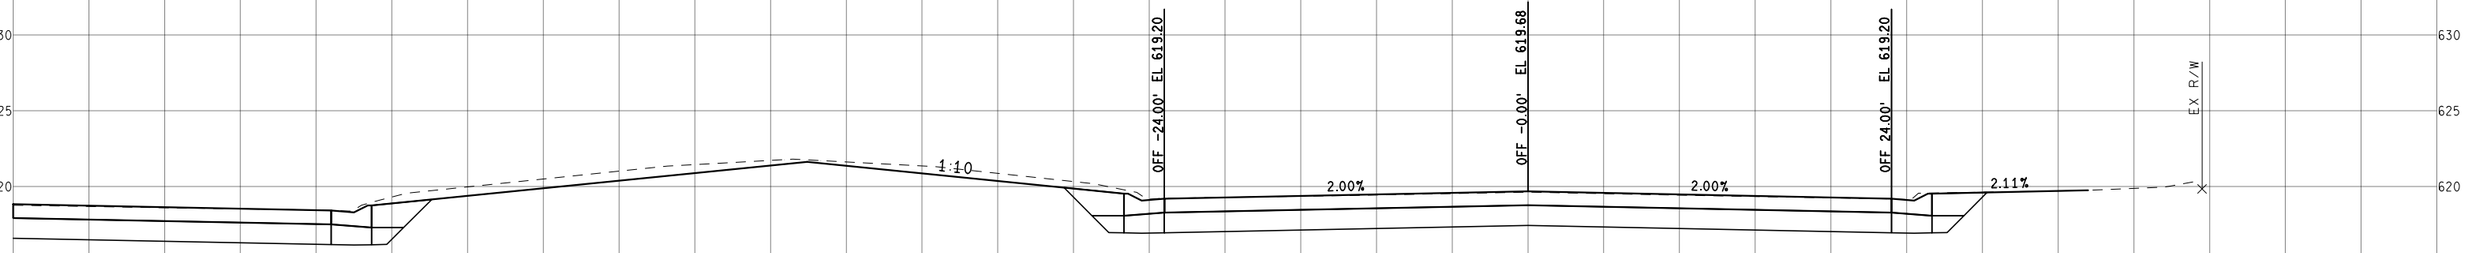

Sta. 220+97.50 R1

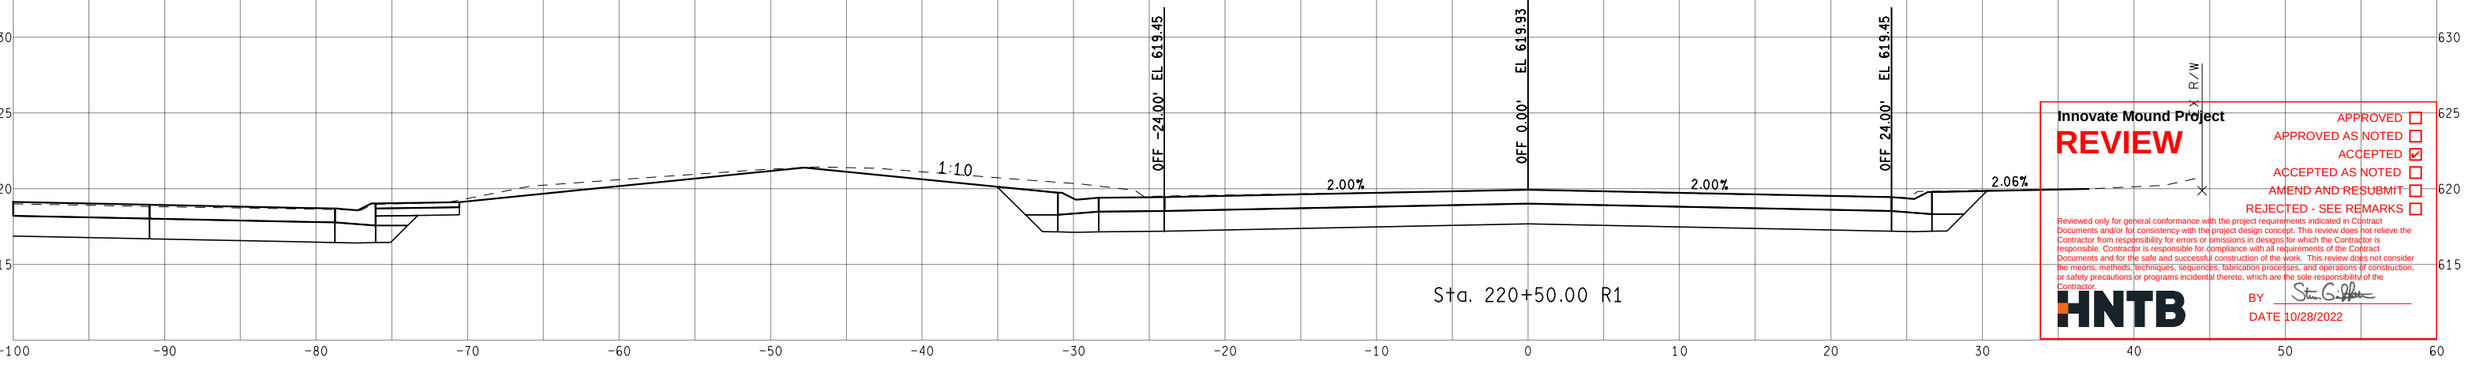

Sta. 220+50.00 R1

Innovate Mound Project

REVIEW

APPROVED ☐
APPROVED AS NOTED ☐
ACCEPTED ☑
ACCEPTED AS NOTED ☐
AMEND AND RESUBMIT ☐
REJECTED - SEE REMARKS ☐

Reviewed only for general conformance with the project requirements indicated in Contract Documents and/or for consistency with the project design concept. This review does not relieve the Contractor from responsibility for errors or omissions in designs for which the Contractor is responsible. Contractor is responsible for compliance with all requirements of the Contract Documents and for the safe and successful construction of the work. This review does not consider the means, methods, techniques, sequences, fabrication processes, and operations of construction, or safety precautions or programs incidental thereto, which are the sole responsibility of the Contractor.

HNTB

BY Steven G. Gilbert

DATE 10/28/2022

FINAL ROW PLAN REVISIONS (SUBMITTAL DATE:)							
NO.	DATE	AUTH	DESCRIPTION	NO.	DATE	AUTH	DESCRIPTION

Macomb County Michigan — Department of Roads

VERT. (FT) 0 10
HORZ. (FT) 0 10

FILE:

DATE: 10/12/22
DESIGN UNIT: XXX
TSC: MACOMB

CS: INFR50000
JN: 207178A

STA. 220+50.00 R1 TO STA. 221+00.00 R1
NB MOUND RD

DRAWING
SHEET
SECT



Innovate Mound Project

REVIEW

APPROVED ☐
APPROVED AS NOTED ☐
ACCEPTED ☑
ACCEPTED AS NOTED ☐
AMEND AND RESUBMIT ☐
REJECTED - SEE REMARKS ☐

Reviewed only for general conformance with the project requirements indicated in Contract Documents and/or for consistency with the project design concept. This review does not relieve the Contractor from responsibility for errors or omissions in designs for which the Contractor is responsible. Contractor is responsible for compliance with all requirements of the Contract Documents and for the safe and successful construction of the work. This review does not consider the means, methods, techniques, sequences, fabrication processes, and operations of construction; or safety precautions or programs incidental thereto, which are the sole responsibility of the Contractor.

HNTB

BY Stan Griffith

DATE 10/28/2022

FINAL ROW PLAN REVISIONS (SUBMITTAL DATE:)							
NO.	DATE	AUTH	DESCRIPTION	NO.	DATE	AUTH	DESCRIPTION

Department of Roads

VERT. (FT) 0 10

HORZ. (FT) 0 10

FILE:

DATE: 10/12/22

DESIGN UNIT: XXX

TSC: MACOMB

CS: INFR50000

JN: 207178A

STA. 221+50.00 R1 TO STA. 222+50.00 R1

NB MOUND RD

DRAWING

SHEET

SECT

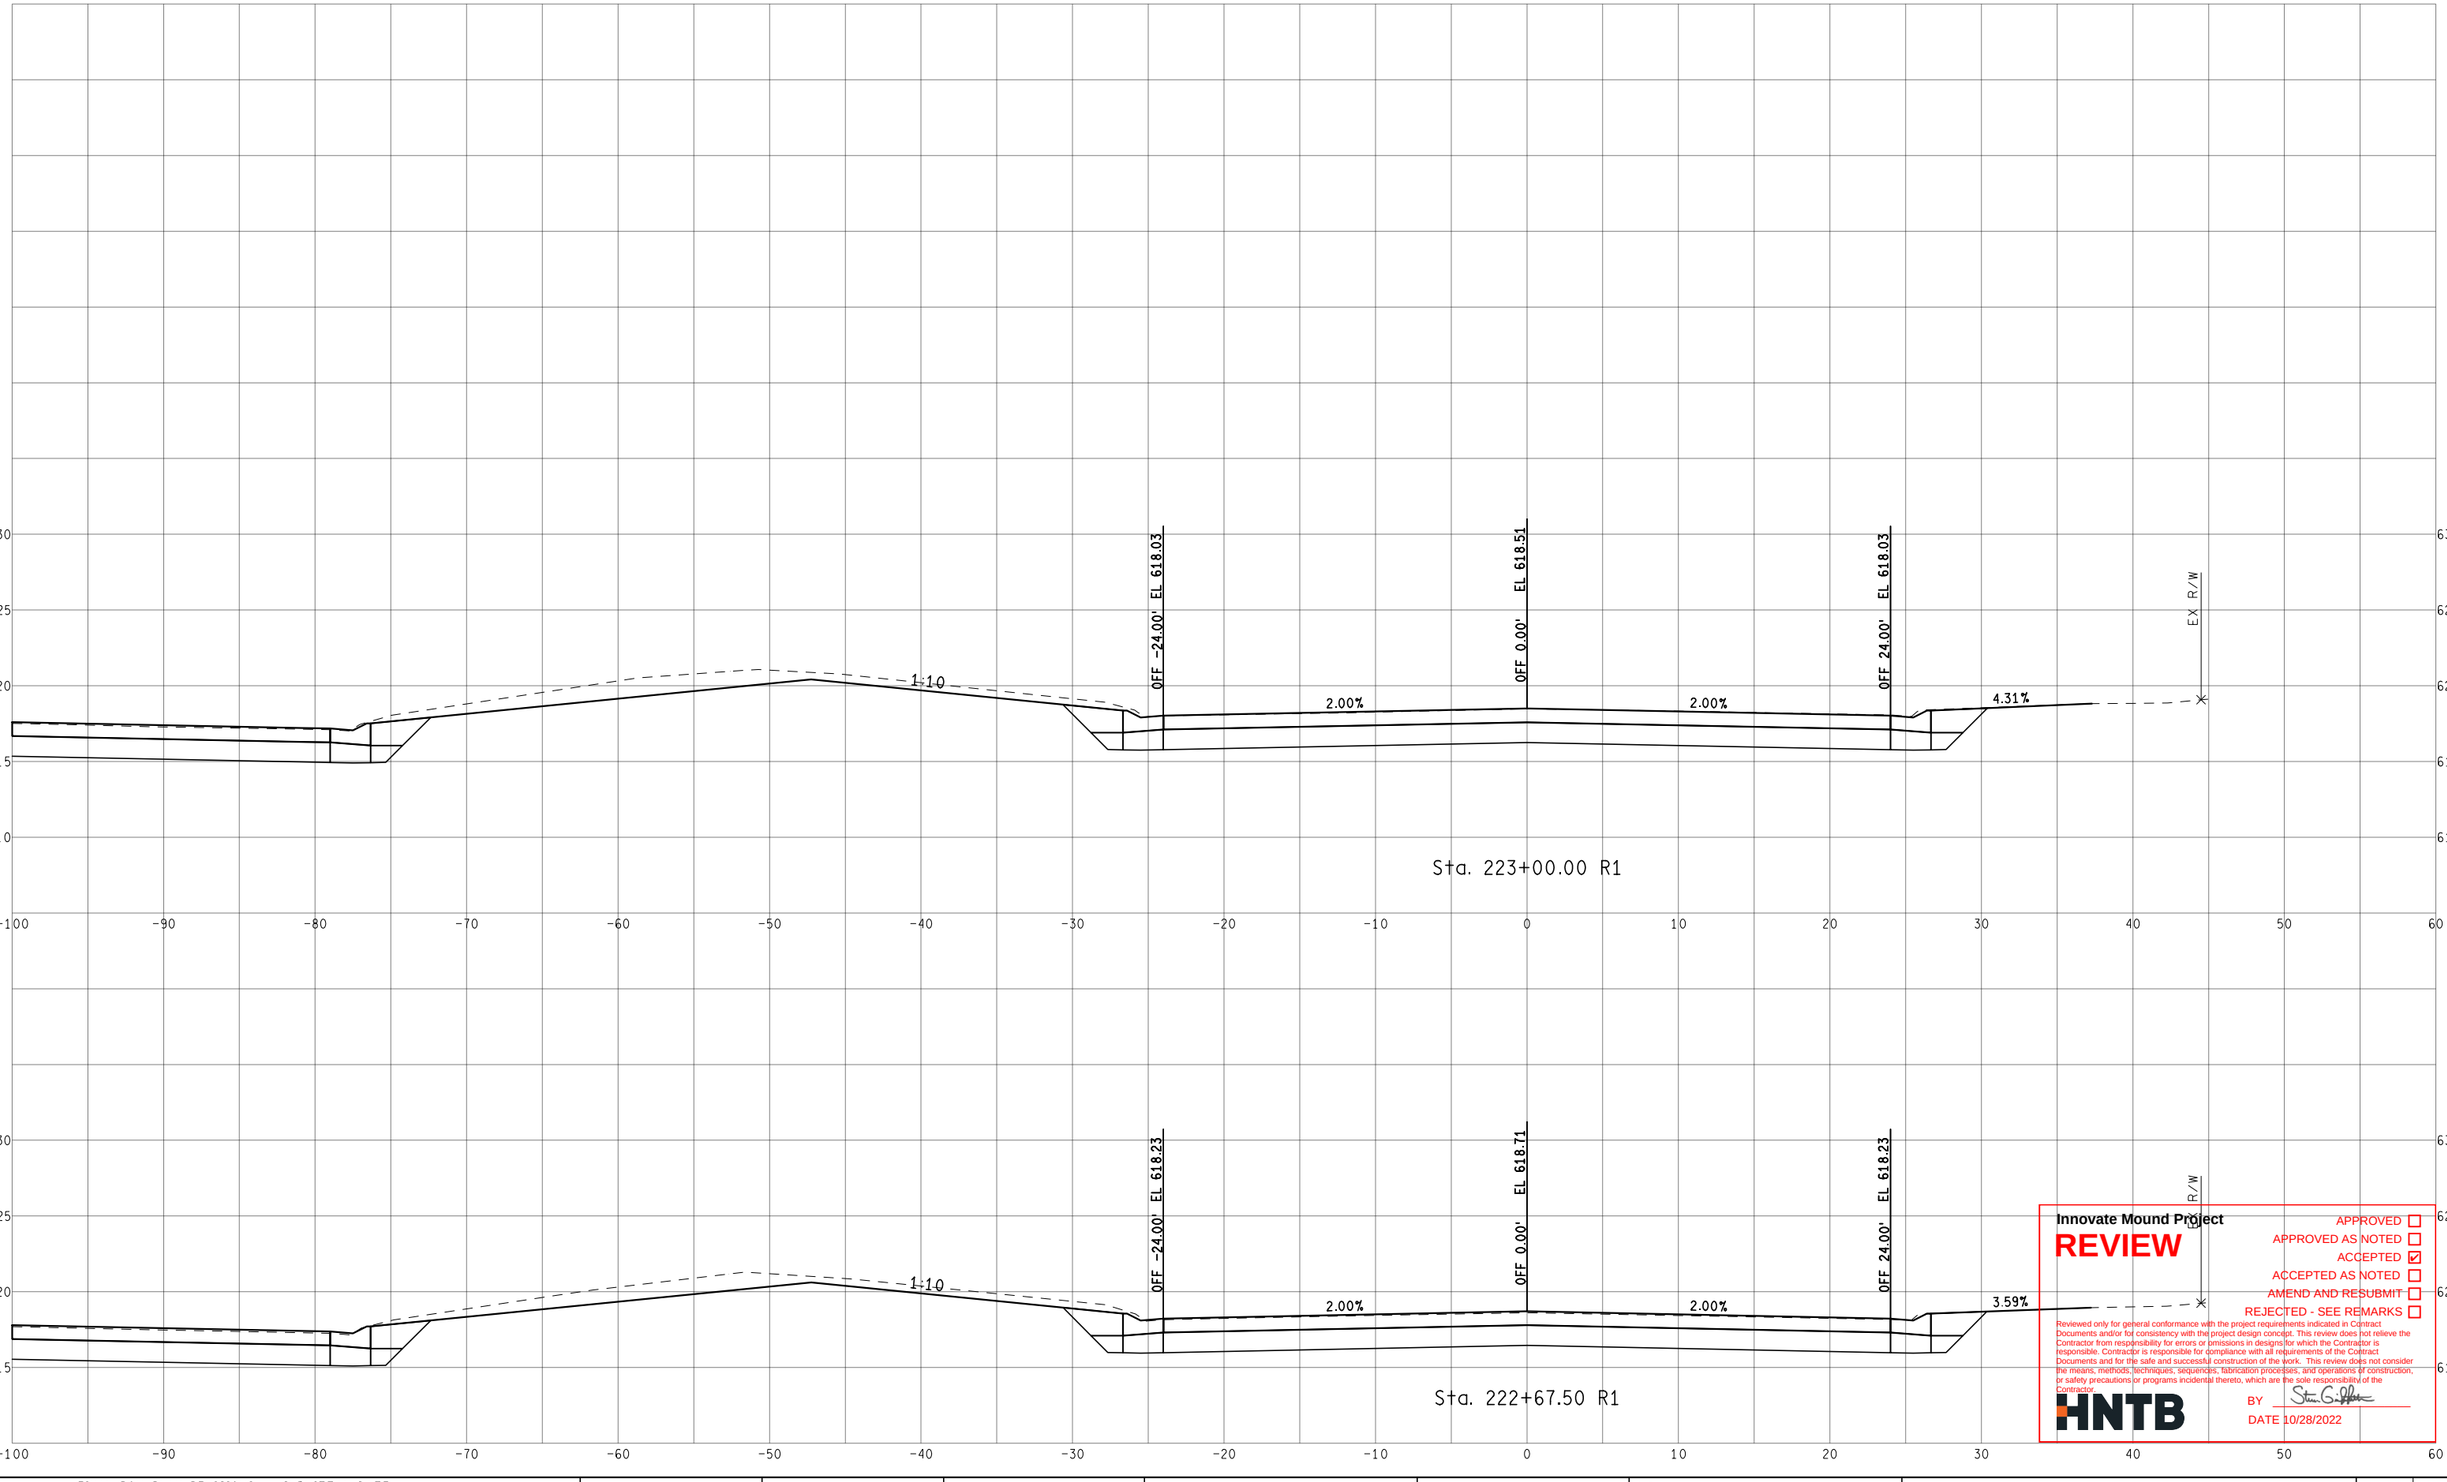

Innovate Mound Project

REVIEW

APPROVED ☐
APPROVED AS NOTED ☐
ACCEPTED ☑
ACCEPTED AS NOTED ☐
AMEND AND RESUBMIT ☐
REJECTED - SEE REMARKS ☐

Reviewed only for general conformance with the project requirements indicated in Contract Documents and/or for consistency with the project design concept. This review does not relieve the Contractor from responsibility for errors or omissions in designs for which the Contractor is responsible. Contractor is responsible for compliance with all requirements of the Contract Documents and for the safe and successful construction of the work. This review does not consider the means, methods, techniques, sequences, fabrication processes, and operations of construction, or safety precautions or programs incidental thereto, which are the sole responsibility of the Contractor.

HNTB

BY

DATE 10/28/2022

FINAL ROW PLAN REVISIONS (SUBMITTAL DATE:)							
NO.	DATE	AUTH	DESCRIPTION	NO.	DATE	AUTH	DESCRIPTION

Department of Roads

VERT. (FT) 0 10
HORZ. (FT) 0 10

FILE:

DATE: 10/12/22
DESIGN UNIT: XXX
TSC: MACOMB

CS: INFR50000
JN: 207178A

STA. 222+67.50 R1 TO STA. 223+00.00 R1
NB MOUND RD

DRAWING
SHEET
SECT

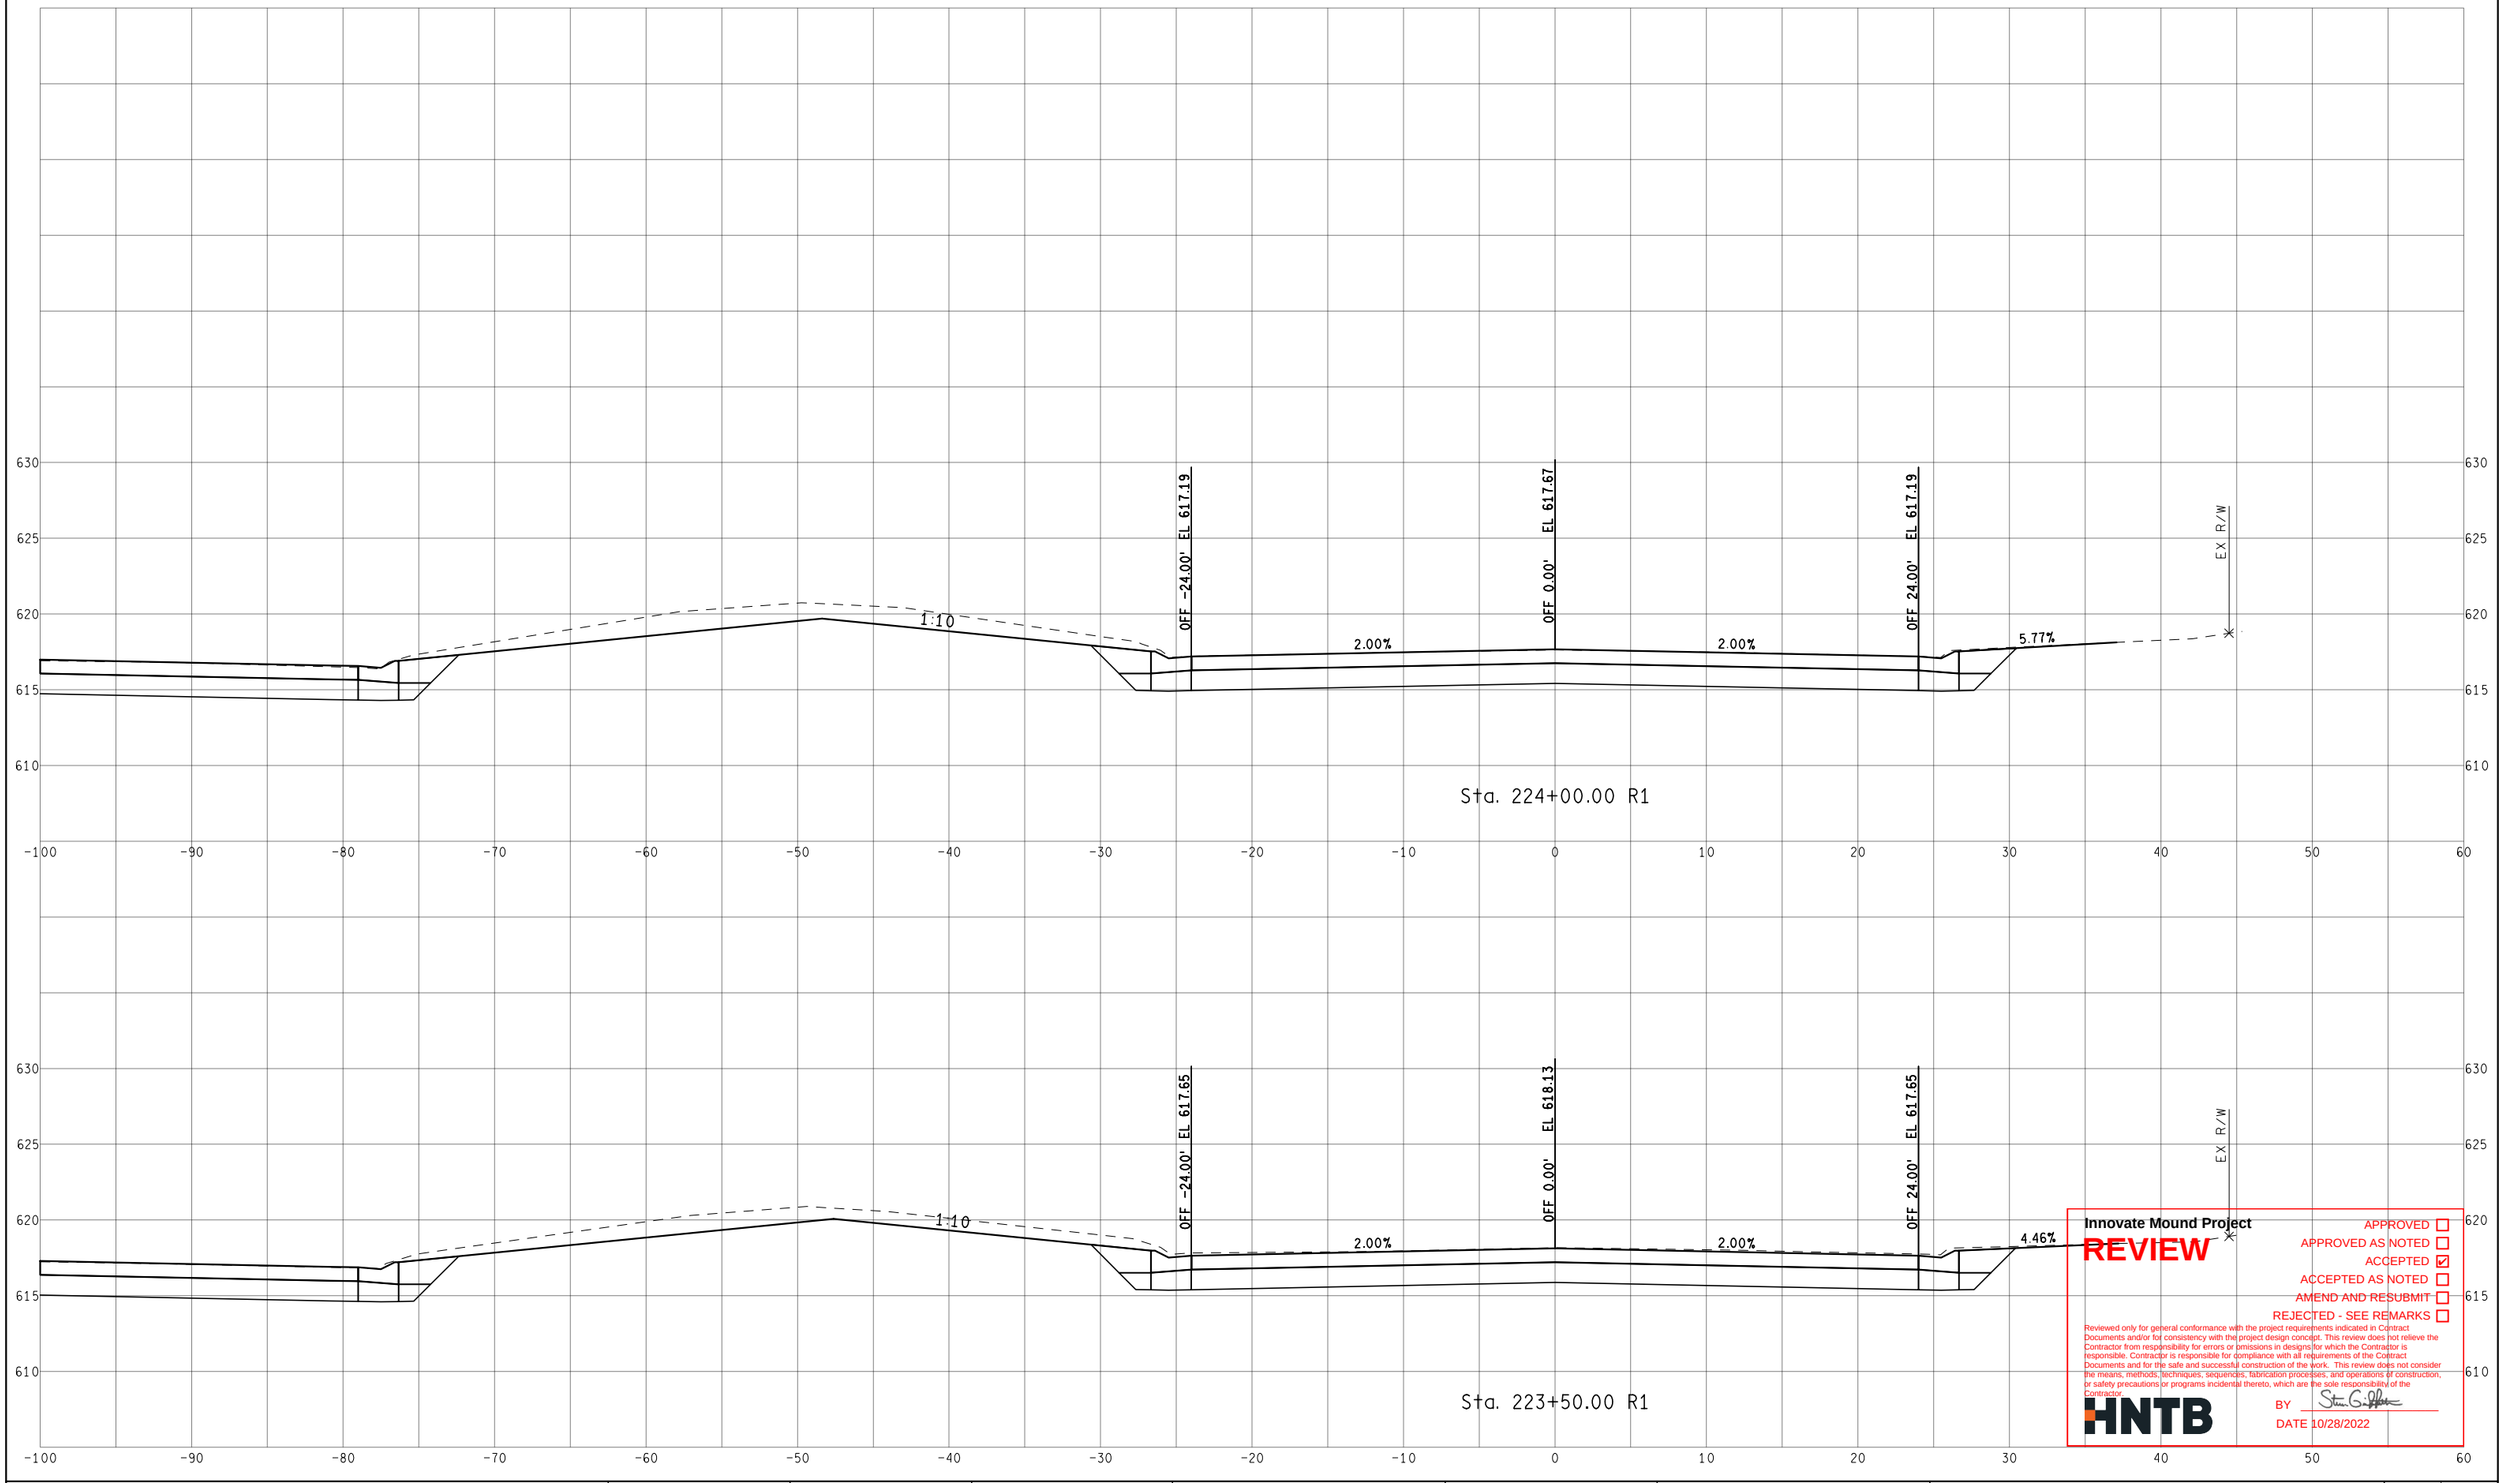

Innovate Mound Project

REVIEW

APPROVED ☐
APPROVED AS NOTED ☐
ACCEPTED ☑
ACCEPTED AS NOTED ☐
AMEND AND RESUBMIT ☐
REJECTED - SEE REMARKS ☐

Reviewed only for general conformance with the project requirements indicated in Contract Documents and/or for consistency with the project design concept. This review does not relieve the Contractor from responsibility for errors or omissions in designs for which the Contractor is responsible. Contractor is responsible for compliance with all requirements of the Contract Documents and for the safe and successful construction of the work. This review does not consider the means, methods, techniques, sequences, fabrication processes, and operations of construction, or safety precautions or programs incidental thereto, which are the sole responsibility of the Contractor.

HNTB

BY Steven G. Peterson

DATE 10/28/2022

FINAL ROW PLAN REVISIONS (SUBMITTAL DATE:)							
NO.	DATE	AUTH	DESCRIPTION	NO.	DATE	AUTH	DESCRIPTION

Department of Roads

VERT. (FT) 0 10

HORZ. (FT) 0 10

FILE:

DATE: 10/12/22

DESIGN UNIT: XXX

TSC: MACOMB

CS: INFR50000

JN: 207178A

STA. 223+50.00 R1 TO STA. 224+00.00 R1

NB MOUND RD

DRAWING

SHEET

SECT



Innovate Mound Project

REVIEW

APPROVED ☐
APPROVED AS NOTED ☐
ACCEPTED ☑
ACCEPTED AS NOTED ☐
AMEND AND RESUBMIT ☐
REJECTED - SEE REMARKS ☐

Reviewed only for general conformance with the project requirements indicated in Contract Documents and/or for consistency with the project design concept. This review does not relieve the Contractor from responsibility for errors or omissions in designs for which the Contractor is responsible. Contractor is responsible for compliance with all requirements of the Contract Documents and for the safe and successful construction of the work. This review does not consider the means, methods, techniques, sequences, fabrication processes, and operations of construction, or safety precautions or programs incidental thereto, which are the sole responsibility of the Contractor.

HNTB

BY Steven G. Jeffers

DATE 10/28/2022

FINAL ROW PLAN REVISIONS (SUBMITTAL DATE:)							
NO.	DATE	AUTH	DESCRIPTION	NO.	DATE	AUTH	DESCRIPTION

Department of Roads

VERT. (FT) 0 10

HORZ. (FT) 0 10

FILE:

DATE: 10/12/22

DESIGN UNIT: XXX

TSC: MACOMB

CS: INFR50000

JN: 207178A

STA. 224+32.50 R1 TO STA. 224+43.00 R1

NB MOUND RD

DRAWING

SHEET

SECT

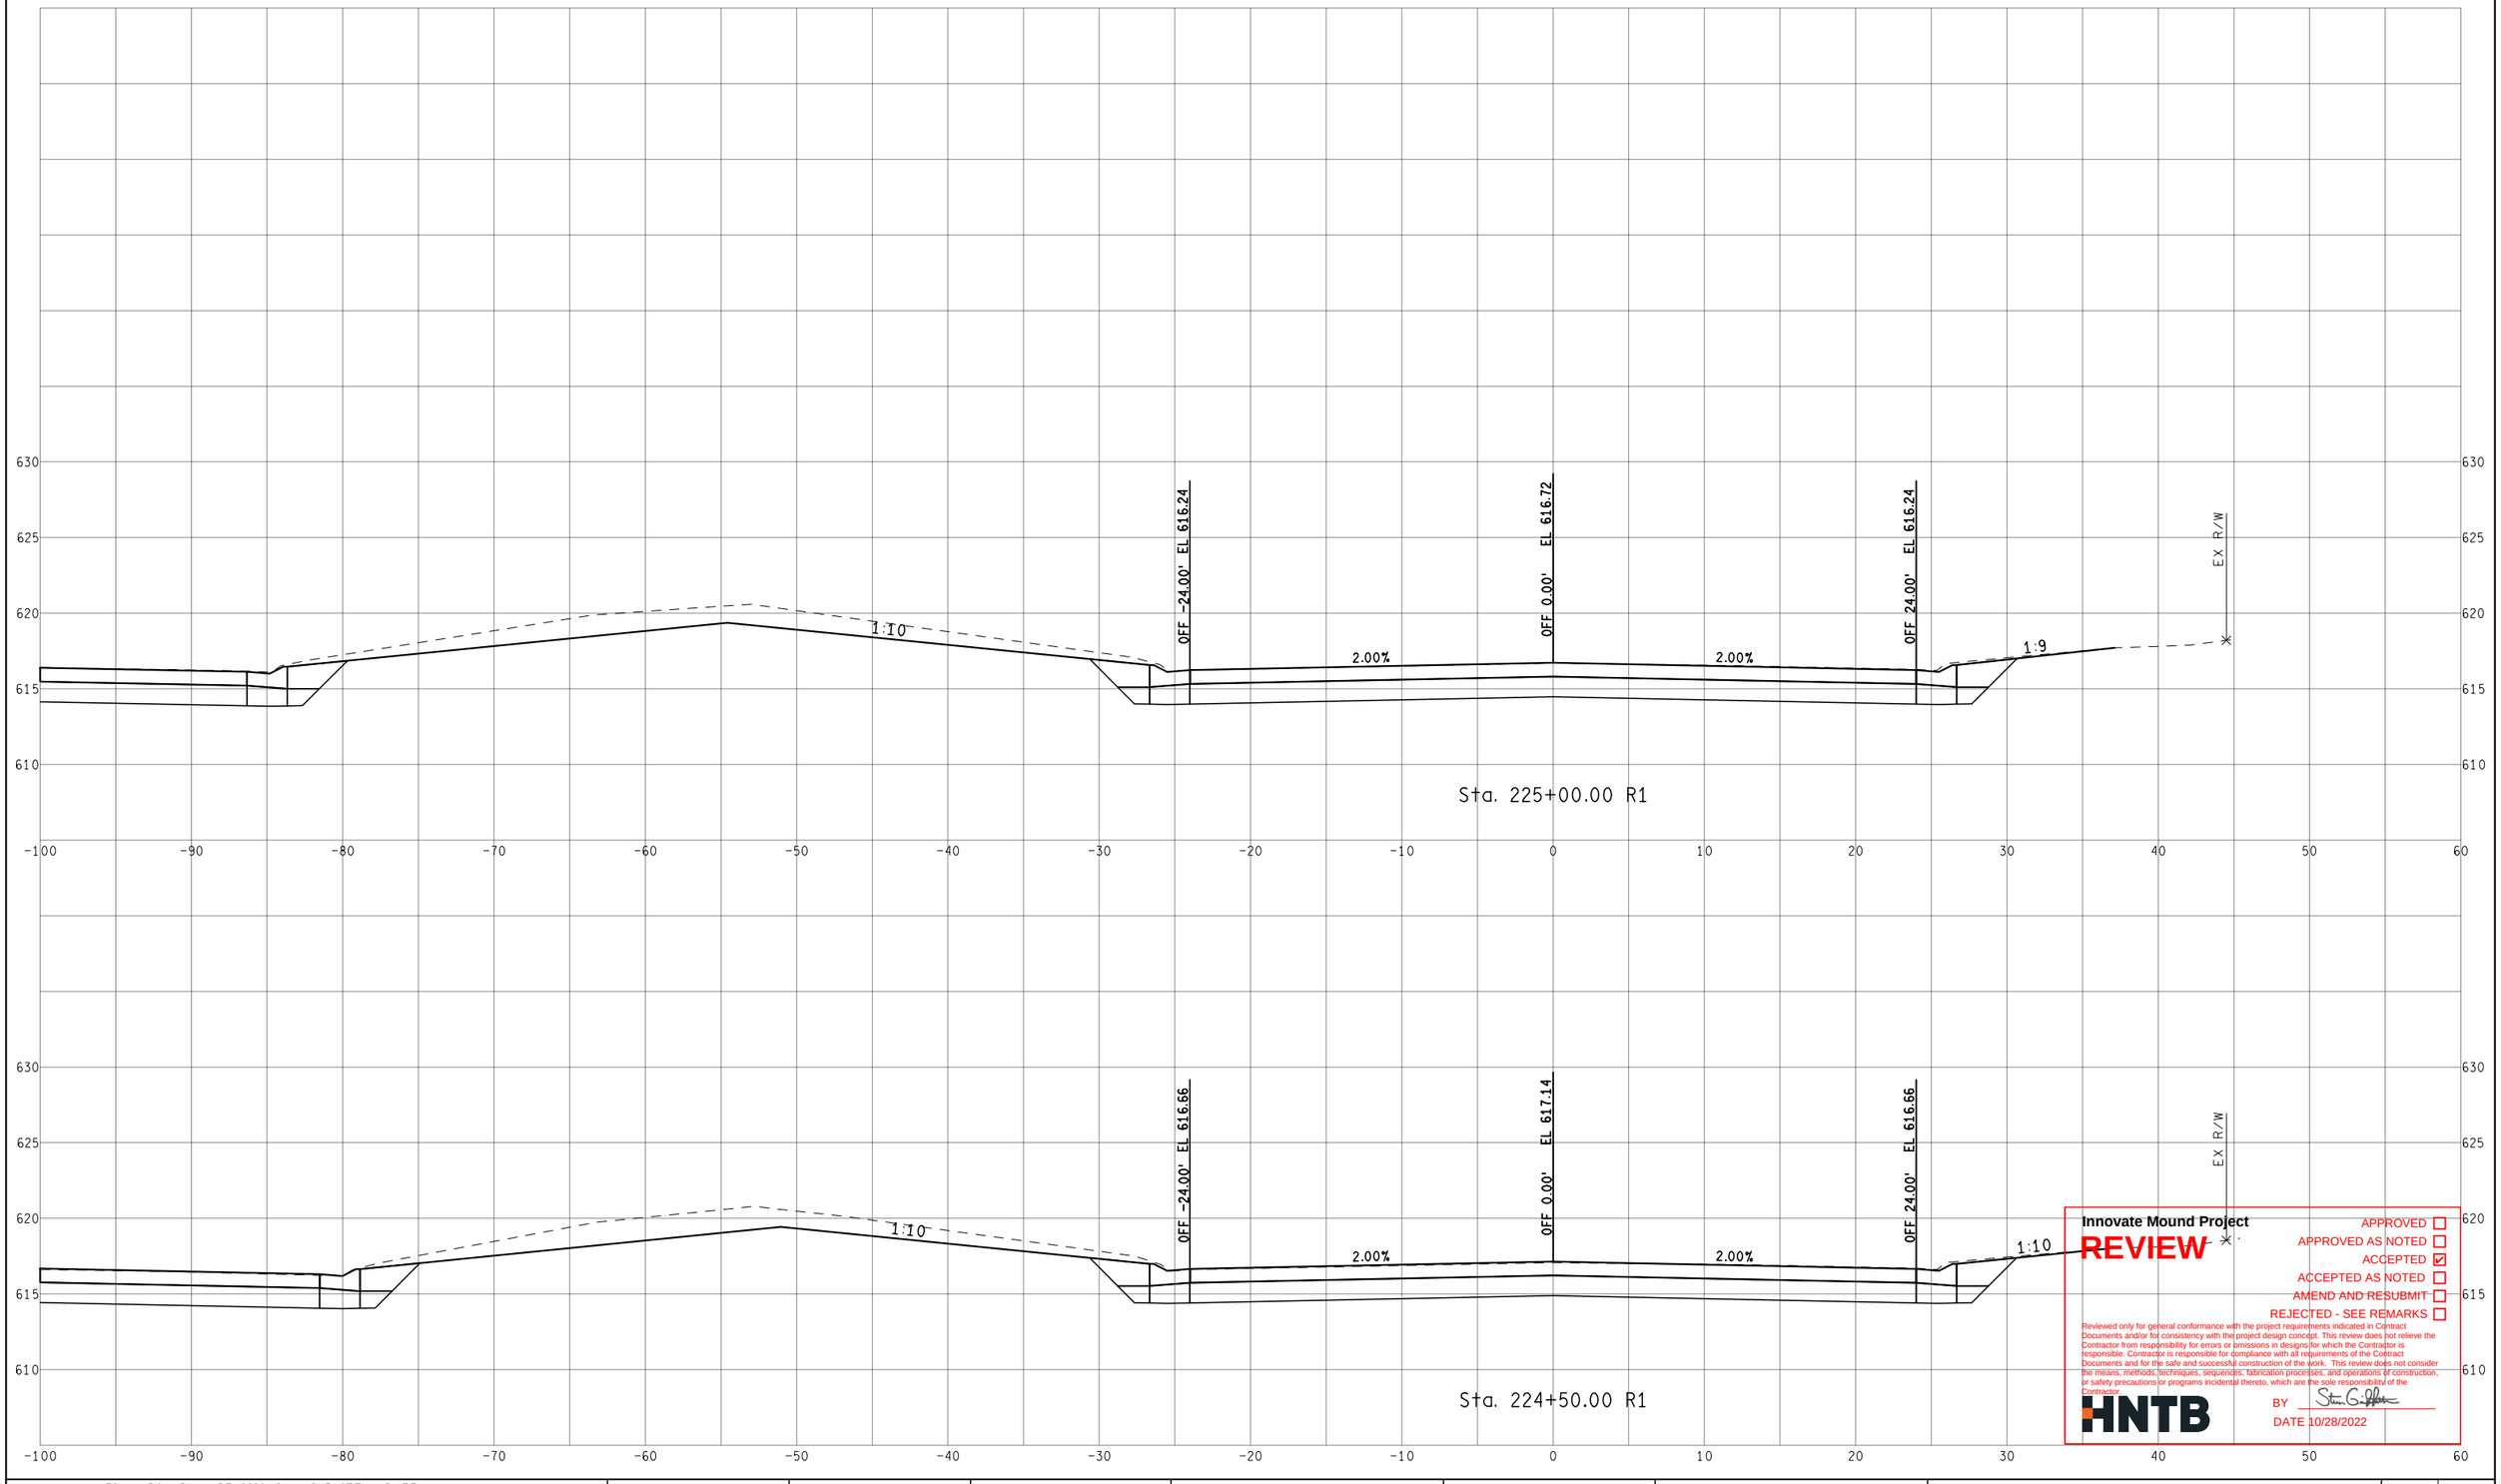

Innovate Mound Project

REVIEW

APPROVED ☐
APPROVED AS NOTED ☐
ACCEPTED ☑
ACCEPTED AS NOTED ☐
AMEND AND RESUBMIT ☐
REJECTED - SEE REMARKS ☐

Reviewed only for general conformance with the project requirements indicated in Contract Documents and/or for consistency with the project design concept. This review does not relieve the Contractor from responsibility for errors or omissions in designs for which the Contractor is responsible. Contractor is responsible for compliance with all requirements of the Contract Documents and for the safe and successful construction of the work. This review does not consider the means, methods, techniques, sequences, fabrication processes, and operations of construction, or safety precautions or programs incidental thereto, which are the sole responsibility of the Contractor.

HNTB

BY

DATE 10/28/2022

FINAL ROW PLAN REVISIONS (SUBMITTAL DATE:)							
NO.	DATE	AUTH	DESCRIPTION	NO.	DATE	AUTH	DESCRIPTION

Department of Roads

VERT. (FT) 0 10
HORZ. (FT) 0 10

FILE:

DATE: 10/12/22
DESIGN UNIT: XXX
TSC: MACOMB

CS: INFR50000
JN: 207178A

STA. 224+50.00 R1 TO STA. 225+00.00 R1
NB MOUND RD

DRAWING
SHEET
SECT

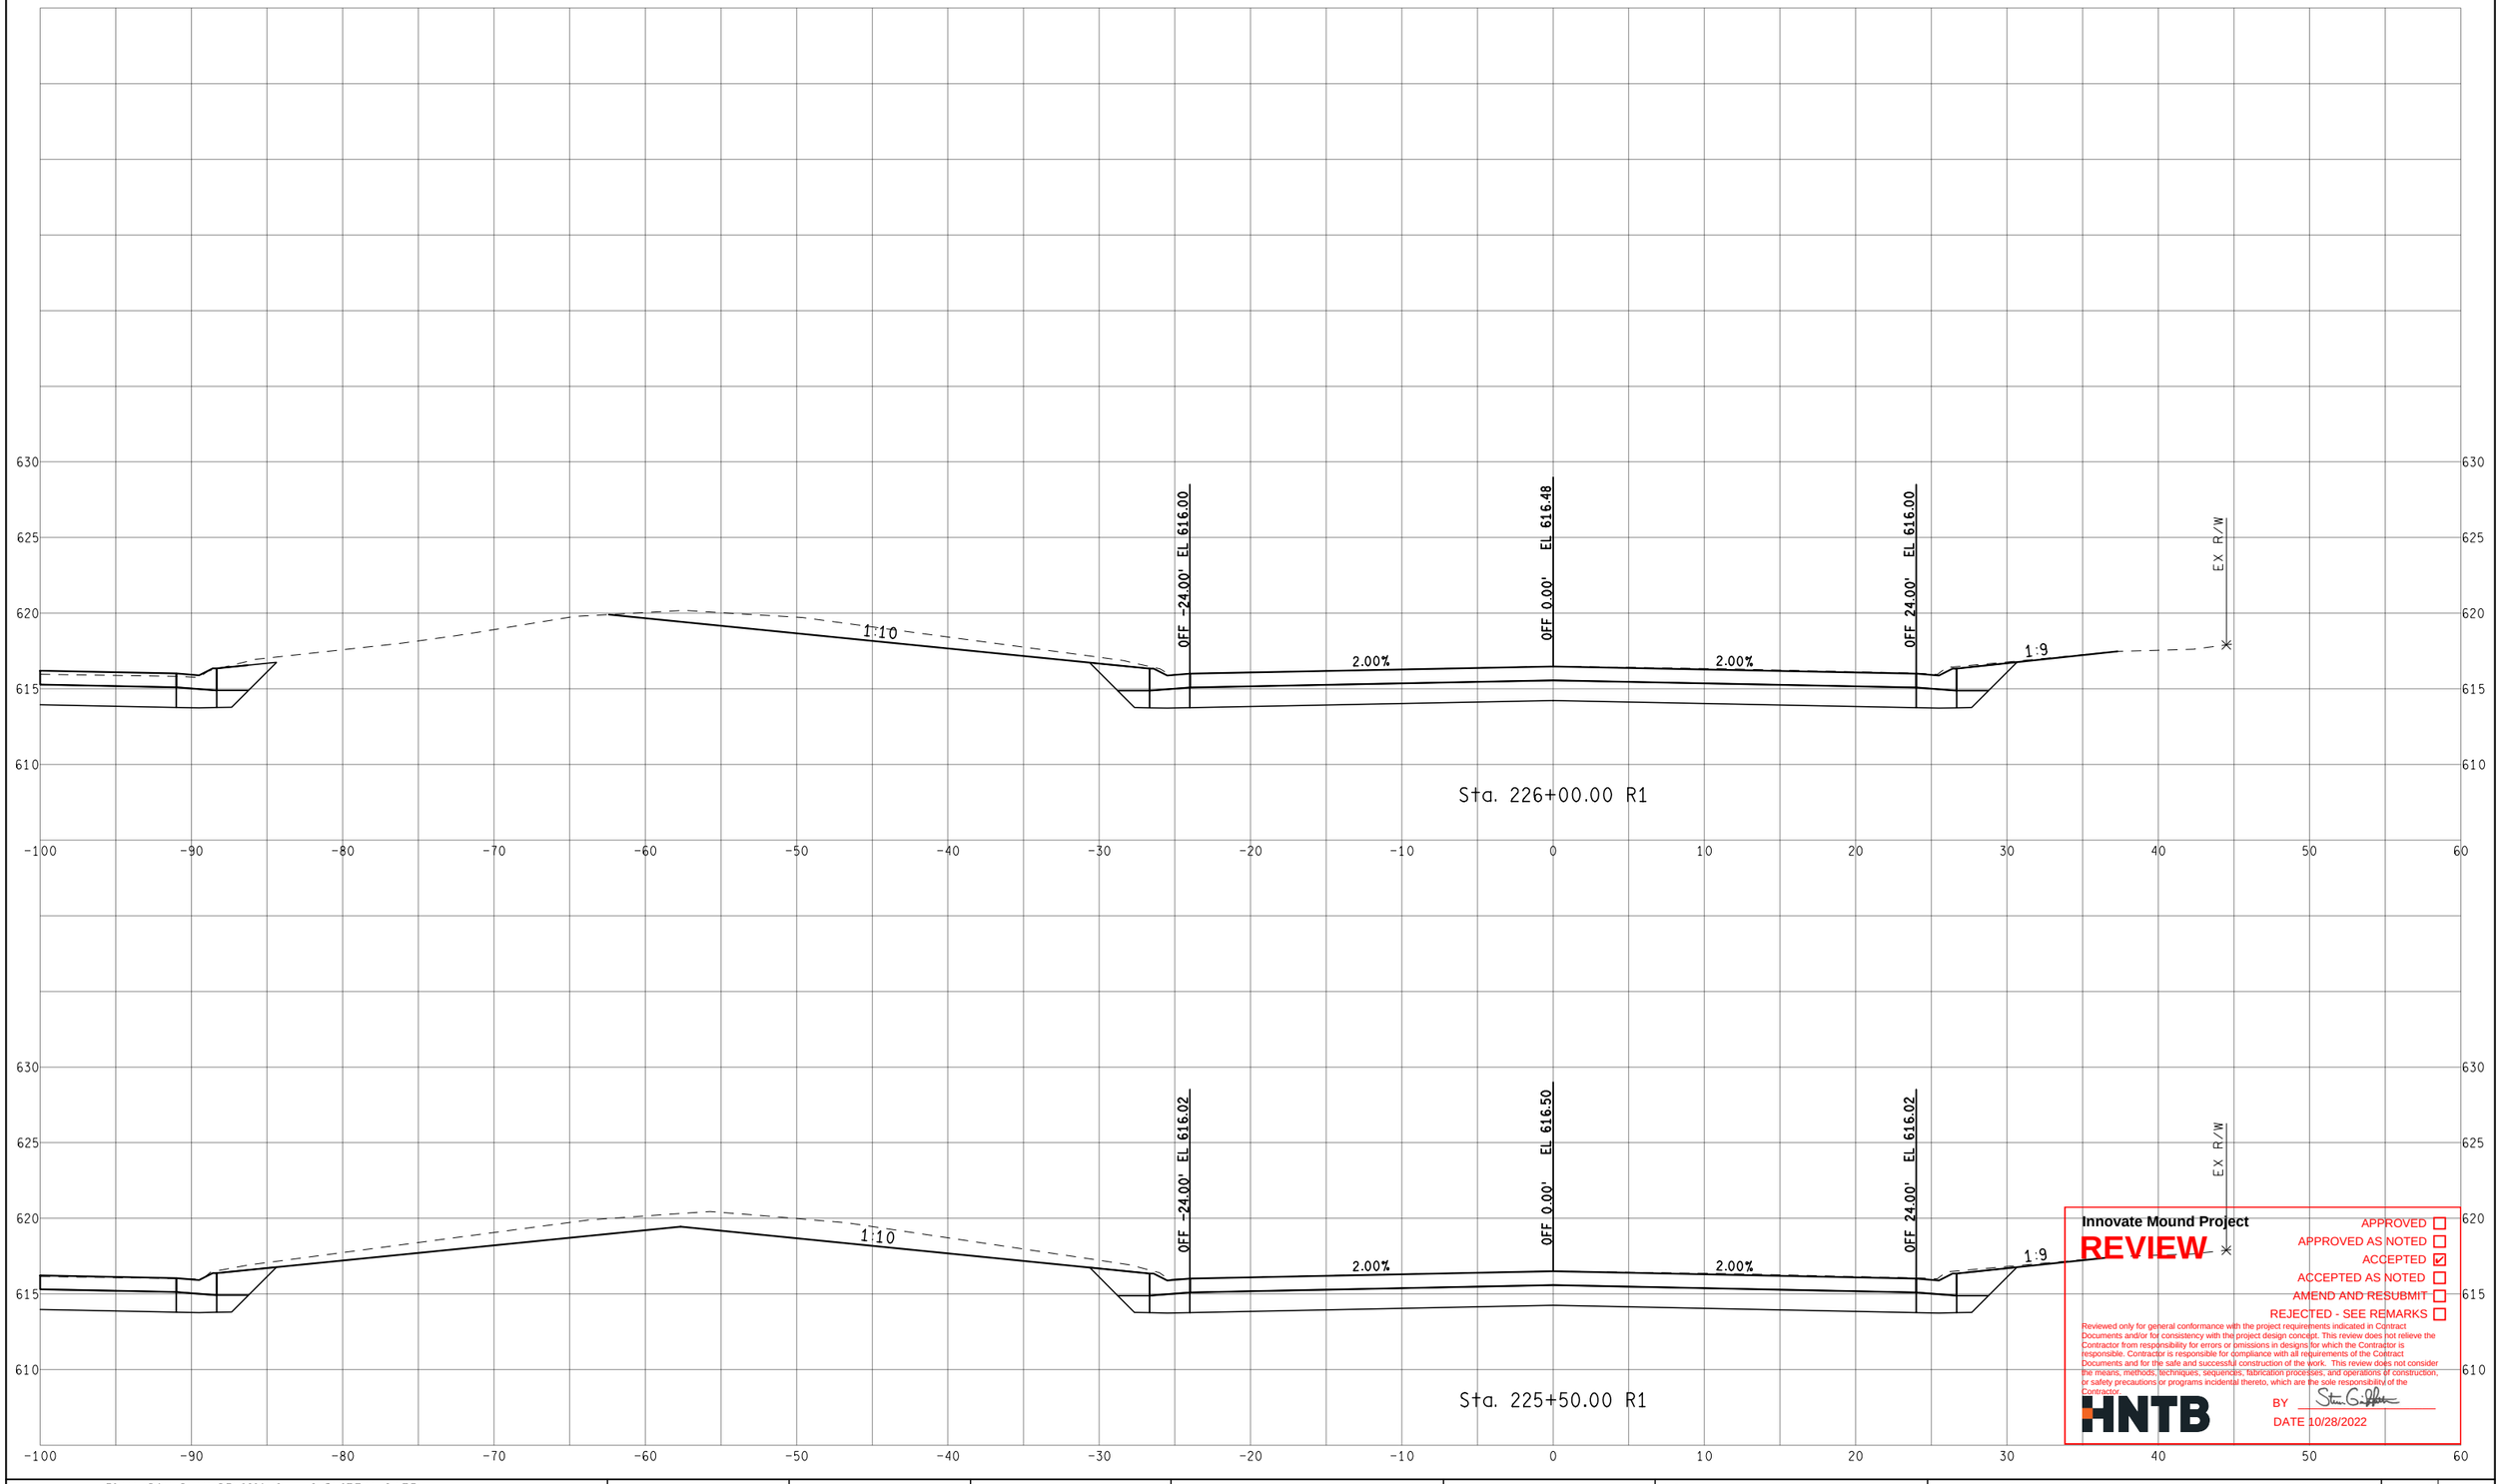

Innovate Mound Project

REVIEW

- APPROVED ☐
- APPROVED AS NOTED ☐
- ACCEPTED ☑
- ACCEPTED AS NOTED ☐
- AMEND AND RESUBMIT ☐
- REJECTED - SEE REMARKS ☐

Reviewed only for general conformance with the project requirements indicated in Contract Documents and/or for consistency with the project design concept. This review does not relieve the Contractor from responsibility for errors or omissions in designs for which the Contractor is responsible. Contractor is responsible for compliance with all requirements of the Contract Documents and for the safe and successful construction of the work. This review does not consider the means, methods, techniques, sequences, fabrication processes, and operations of construction, or safety precautions or programs incidental thereto, which are the sole responsibility of the Contractor.

HNTB

BY [signature]

DATE 10/28/2022

FINAL ROW PLAN REVISIONS (SUBMITTAL DATE:)							
NO.	DATE	AUTH	DESCRIPTION	NO.	DATE	AUTH	DESCRIPTION

Department of Roads

VERT. (FT) 0 10

HORZ. (FT) 0 10

FILE:

DATE: 10/12/22

DESIGN UNIT: XXX

TSC: MACOMB

CS: INFR50000

JN: 207178A

STA. 225+50.00 R1 TO STA. 226+00.00 R1

NB MOUND RD

DRAWING

SHEET

SECT

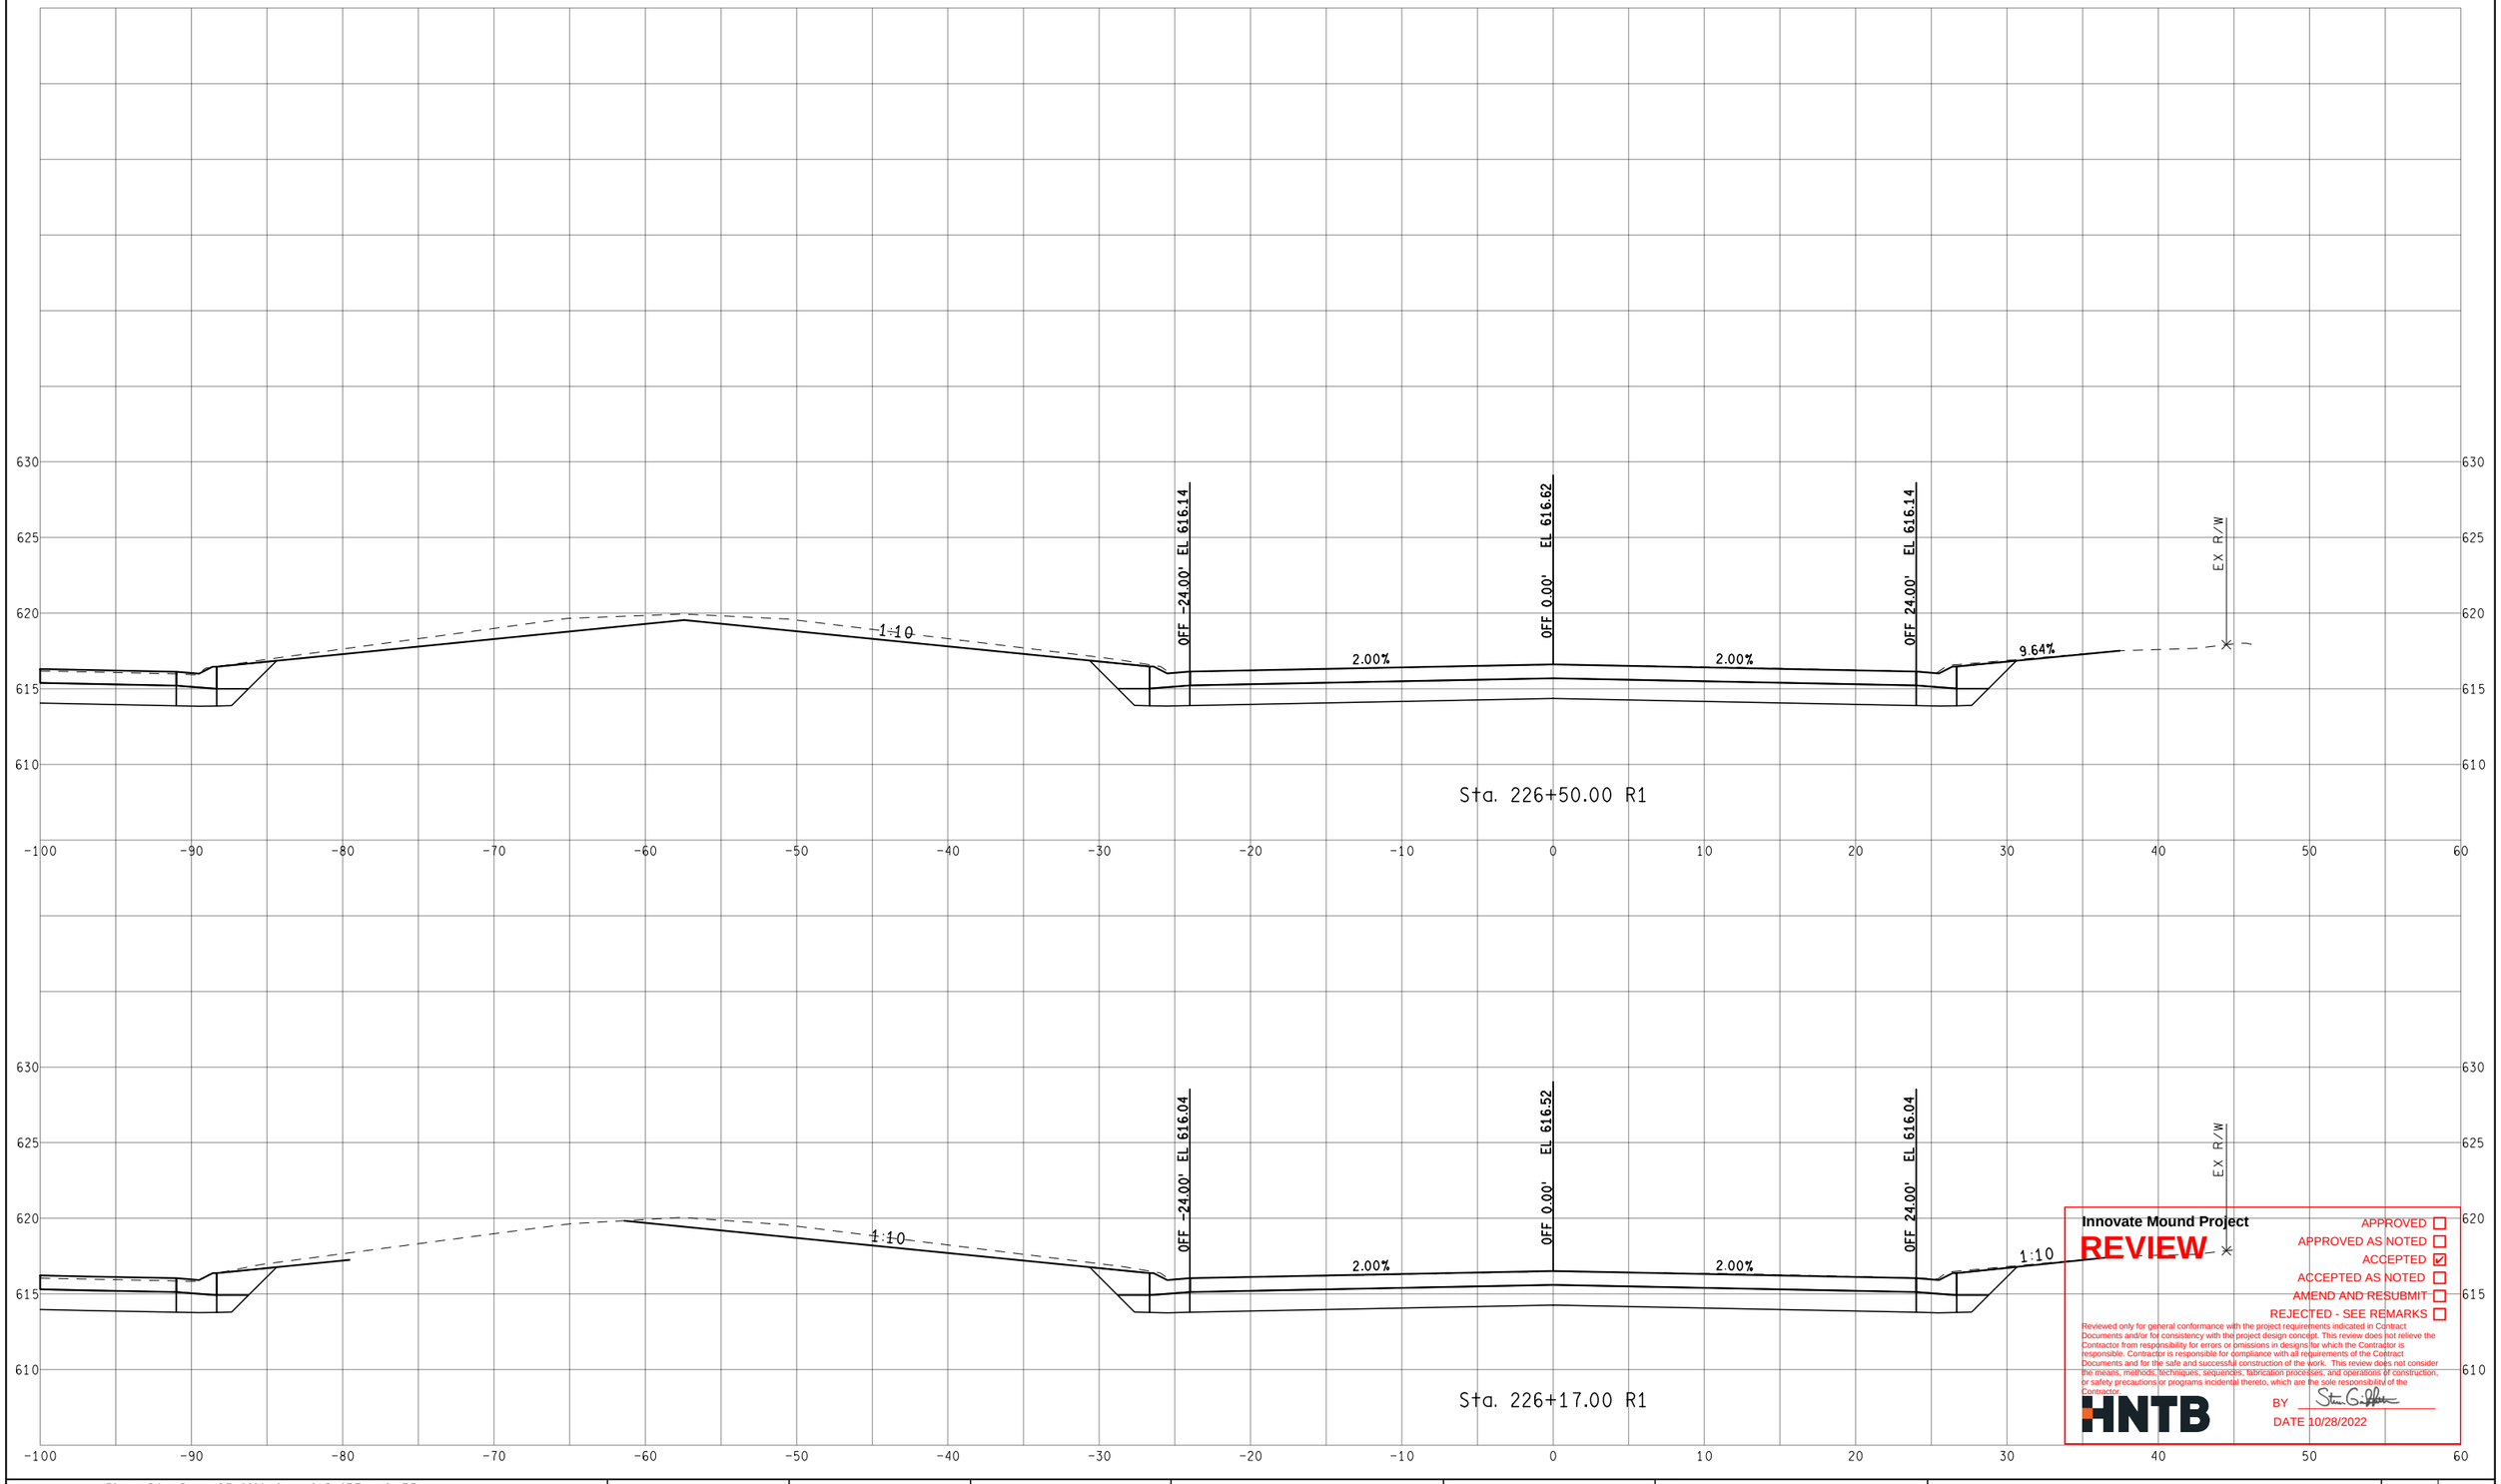

Innovate Mound Project

REVIEW

APPROVED ☐
APPROVED AS NOTED ☐
ACCEPTED ☑
ACCEPTED AS NOTED ☐
AMEND AND RESUBMIT ☐
REJECTED - SEE REMARKS ☐

Reviewed only for general conformance with the project requirements indicated in Contract Documents and/or for consistency with the project design concept. This review does not relieve the Contractor from responsibility for errors or omissions in designs for which the Contractor is responsible. Contractor is responsible for compliance with all requirements of the Contract Documents and for the safe and successful construction of the work. This review does not consider the means, methods, techniques, sequences, fabrication processes, and operations of construction, or safety precautions or programs incidental thereto, which are the sole responsibility of the Contractor.

HNTB

BY

DATE 10/28/2022

FINAL ROW PLAN REVISIONS (SUBMITTAL DATE:)							
NO.	DATE	AUTH	DESCRIPTION	NO.	DATE	AUTH	DESCRIPTION

Department of Roads

VERT. (FT) 0 10

HORZ. (FT) 0 10

FILE:

DATE: 10/12/22

DESIGN UNIT: XXX

TSC: MACOMB

CS: INFR50000

JN: 207178A

STA. 226+17.00 R1 TO STA. 226+50.00 R1

NB MOUND RD

DRAWING

SHEET

SECT

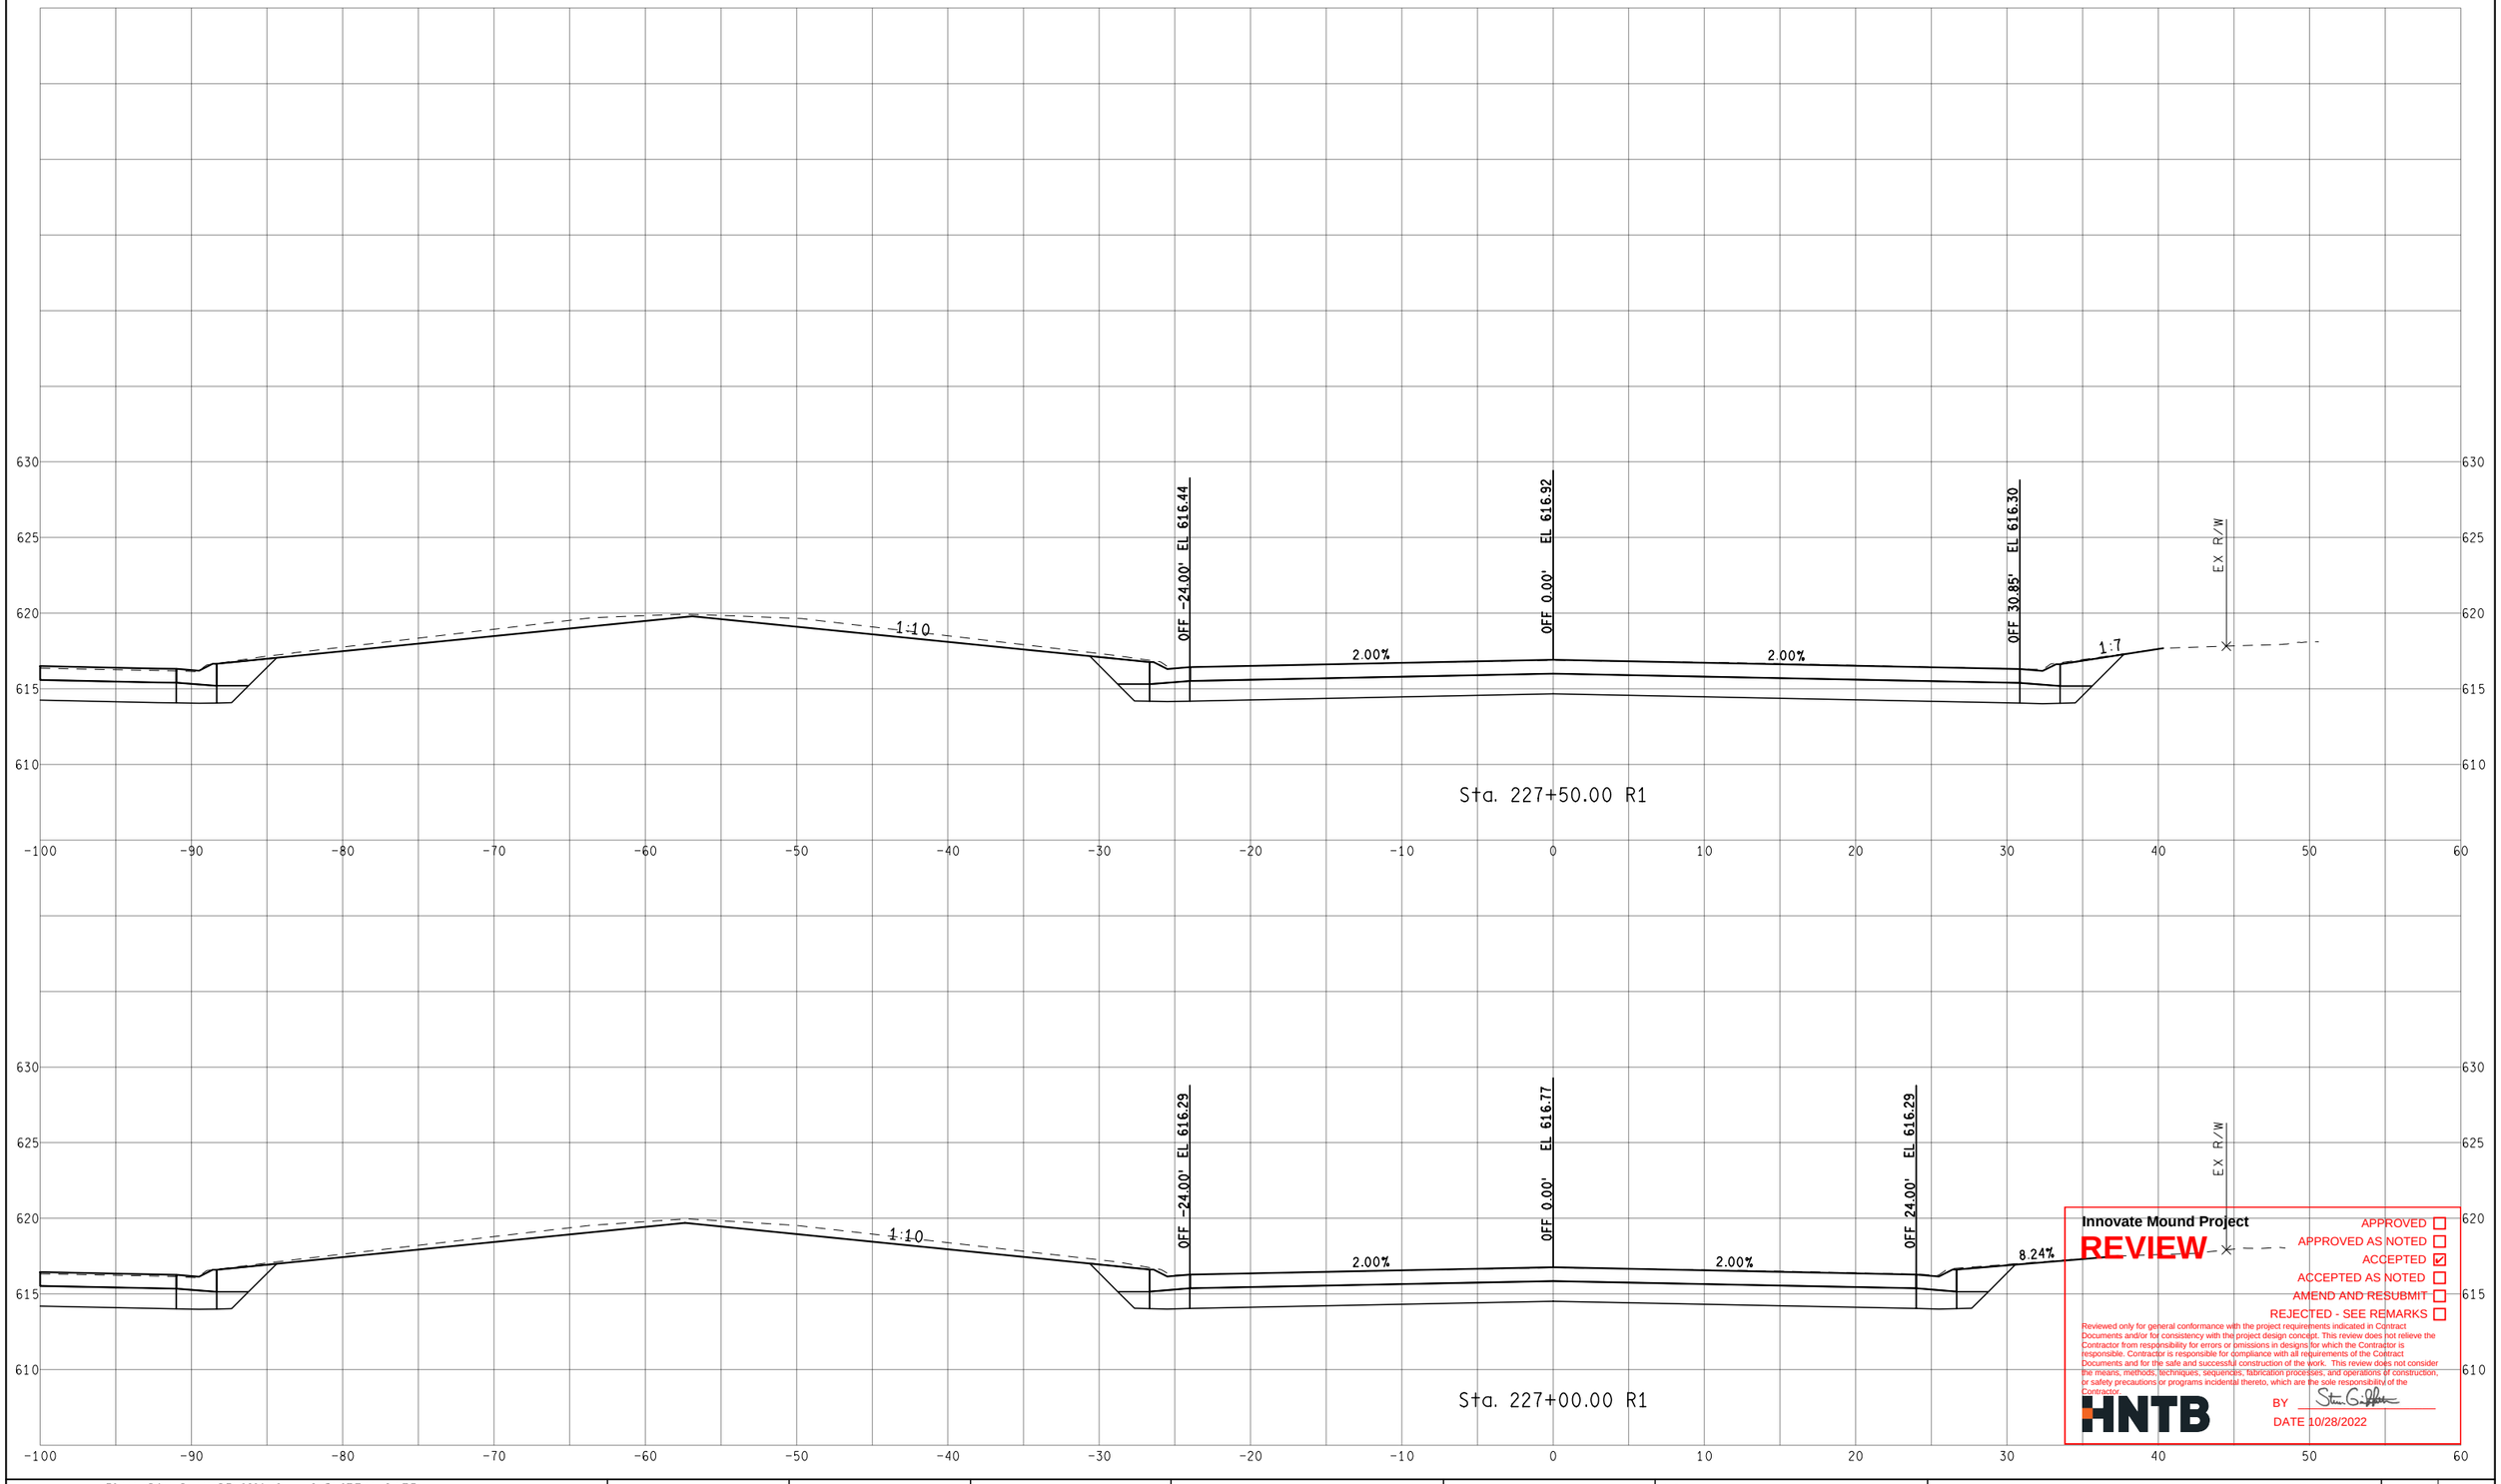

Innovate Mound Project

REVIEW

APPROVED ☐
APPROVED AS NOTED ☐
ACCEPTED ☑
ACCEPTED AS NOTED ☐
AMEND AND RESUBMIT ☐
REJECTED - SEE REMARKS ☐

Reviewed only for general conformance with the project requirements indicated in Contract Documents and/or for consistency with the project design concept. This review does not relieve the Contractor from responsibility for errors or omissions in designs for which the Contractor is responsible. Contractor is responsible for compliance with all requirements of the Contract Documents and for the safe and successful construction of the work. This review does not consider the means, methods, techniques, sequences, fabrication processes, and operations of construction, or safety precautions or programs incidental thereto, which are the sole responsibility of the Contractor.

HNTB

BY [signature]

DATE 10/28/2022

FINAL ROW PLAN REVISIONS (SUBMITTAL DATE:)							
NO.	DATE	AUTH	DESCRIPTION	NO.	DATE	AUTH	DESCRIPTION

Department of Roads

VERT. (FT) 0 10
HORZ. (FT) 0 10

FILE:

DATE: 10/12/22
DESIGN UNIT: XXX
TSC: MACOMB

CS: INFR50000
JN: 207178A

STA. 227+00.00 R1 TO STA. 227+50.00 R1
NB MOUND RD

DRAWING
SHEET
SECT

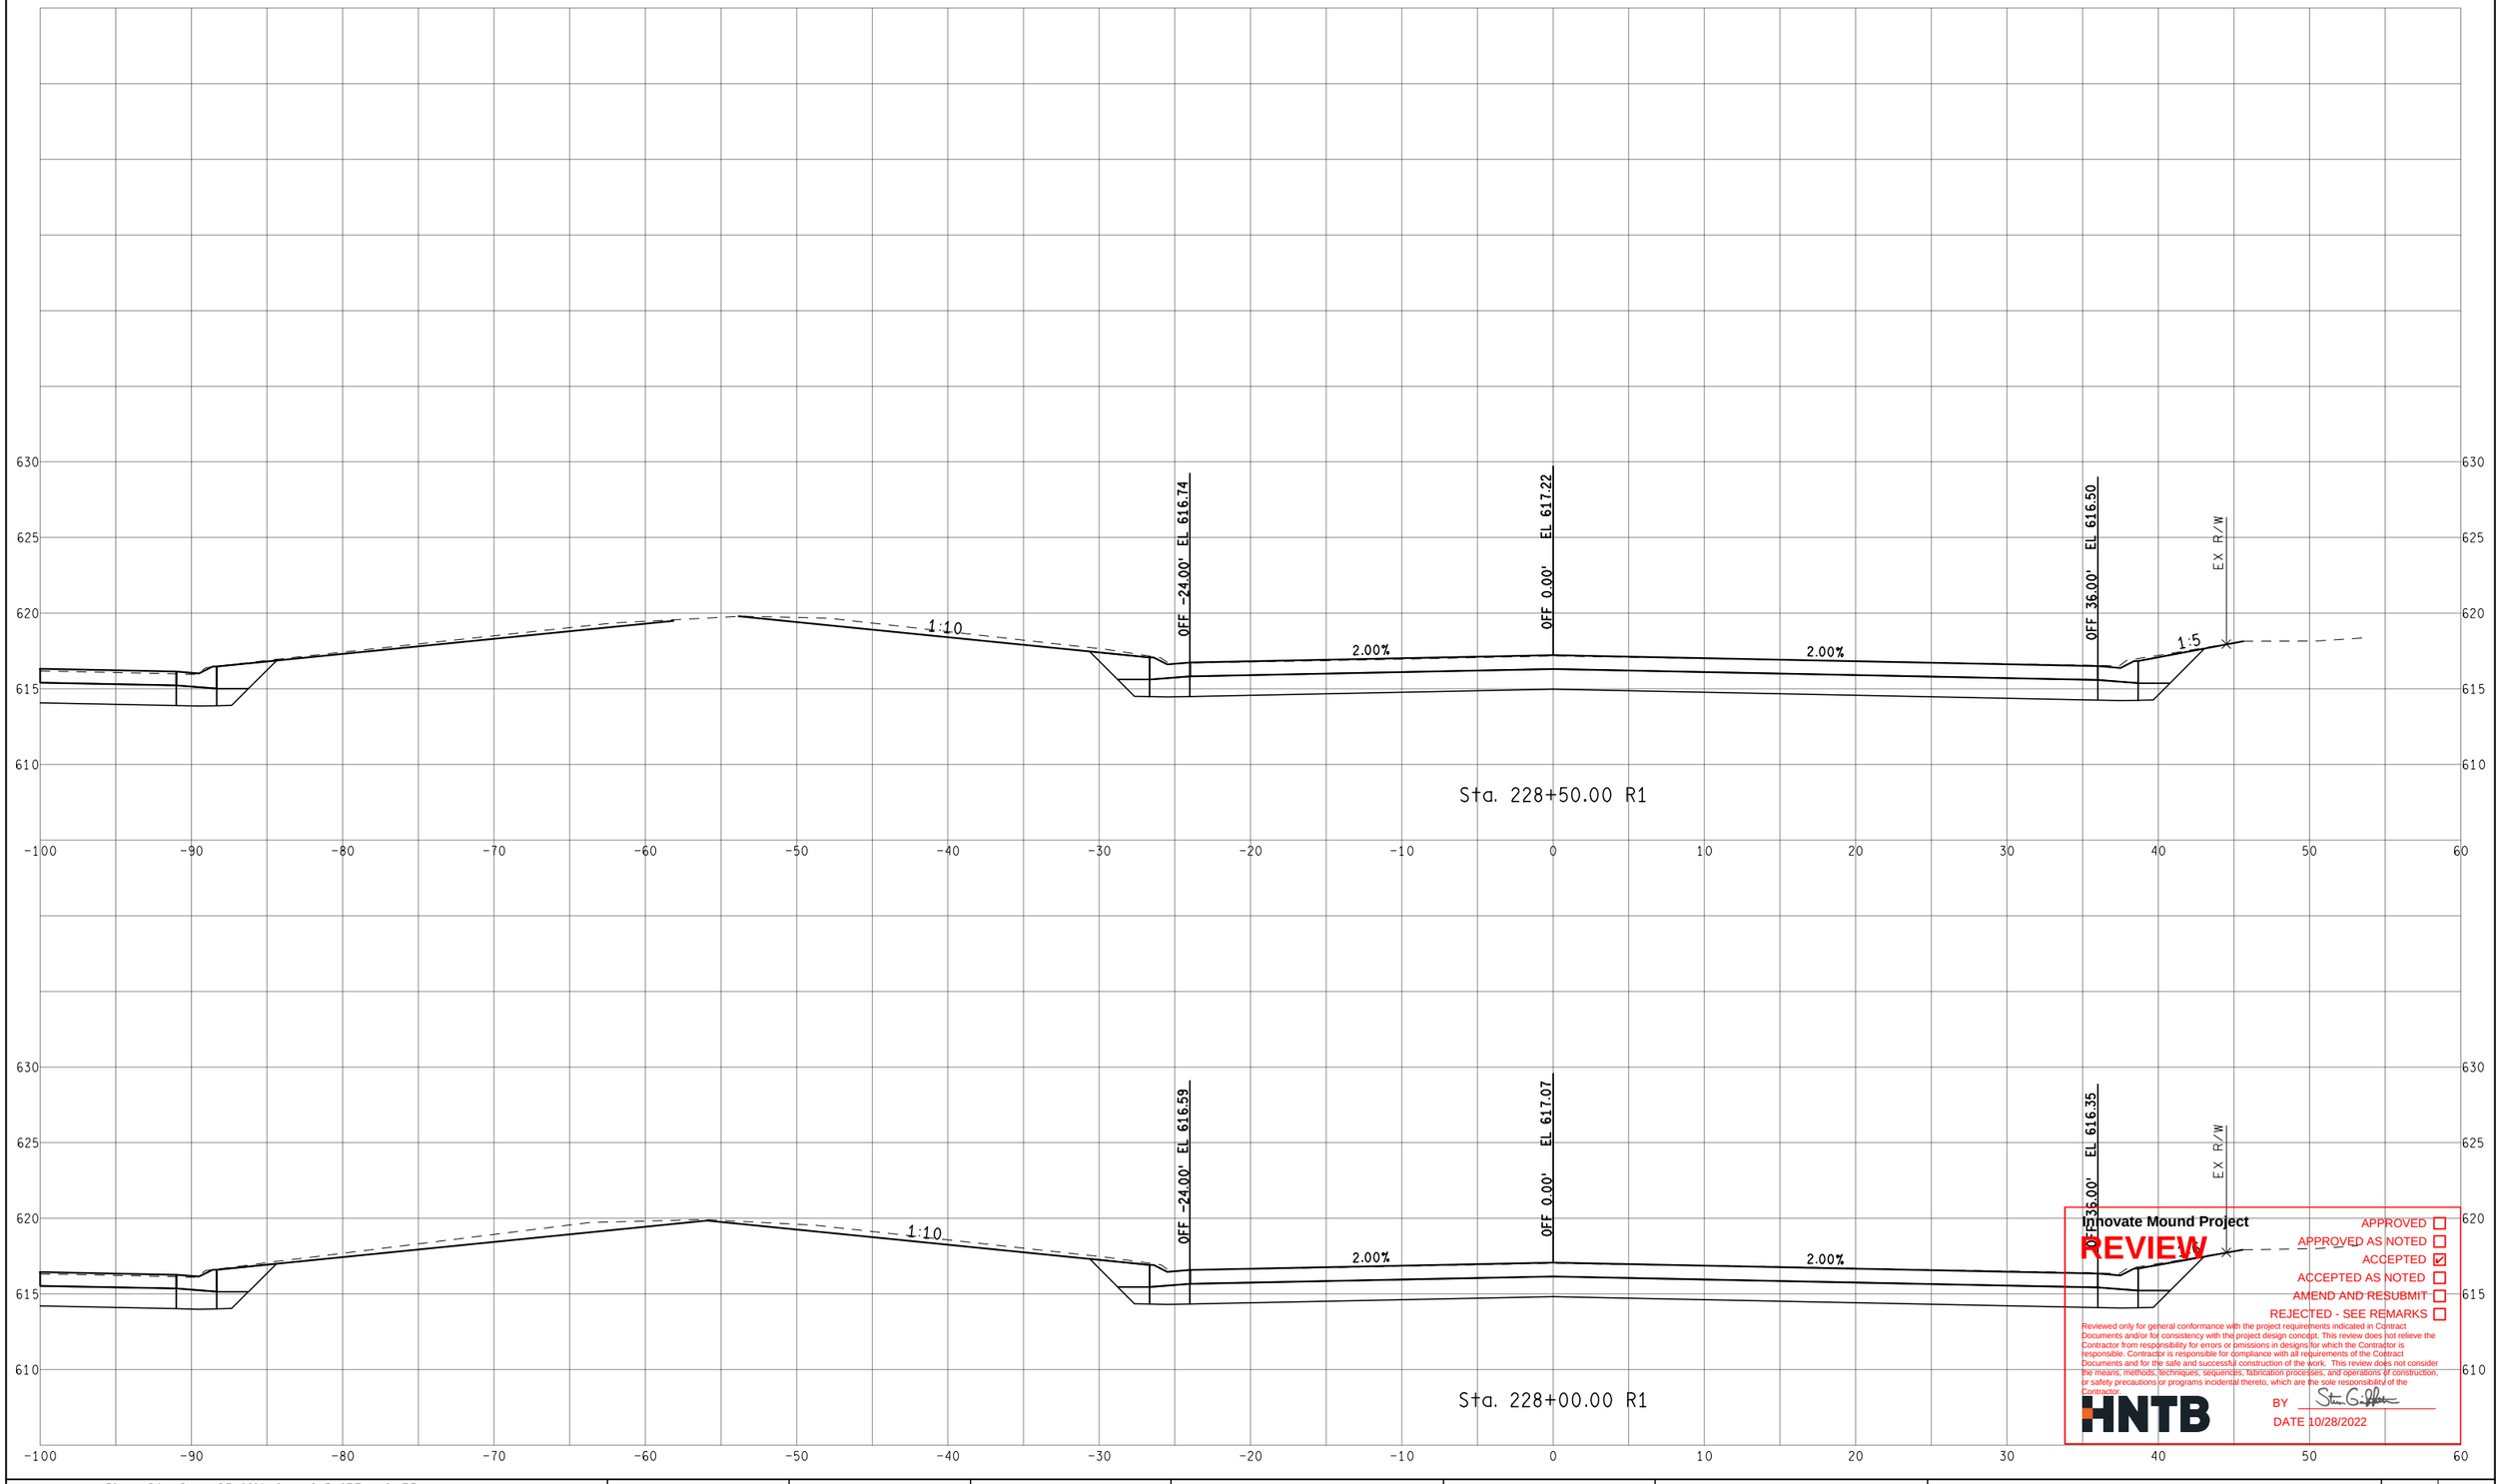

Innovate Mound Project

REVIEW

APPROVED ☐
APPROVED AS NOTED ☐
ACCEPTED ☑
ACCEPTED AS NOTED ☐
AMEND AND RESUBMIT ☐
REJECTED - SEE REMARKS ☐

Reviewed only for general conformance with the project requirements indicated in Contract Documents and/or for consistency with the project design concept. This review does not relieve the Contractor from responsibility for errors or omissions in designs for which the Contractor is responsible. Contractor is responsible for compliance with all requirements of the Contract Documents and for the safe and successful construction of the work. This review does not consider the means, methods, techniques, sequences, fabrication processes, and operations of construction, or safety precautions or programs incidental thereto, which are the sole responsibility of the Contractor.

HNTB

BY

DATE 10/28/2022

FINAL ROW PLAN REVISIONS (SUBMITTAL DATE:)							
NO.	DATE	AUTH	DESCRIPTION	NO.	DATE	AUTH	DESCRIPTION

Department of Roads

VERT. (FT) 0 10

HORZ. (FT) 0 10

FILE:

DATE: 10/12/22

DESIGN UNIT: XXX

TSC: MACOMB

CS: INFR50000

JN: 207178A

STA. 228+00.00 R1 TO STA. 228+50.00 R1

NB MOUND RD

DRAWING

SHEET

SECT

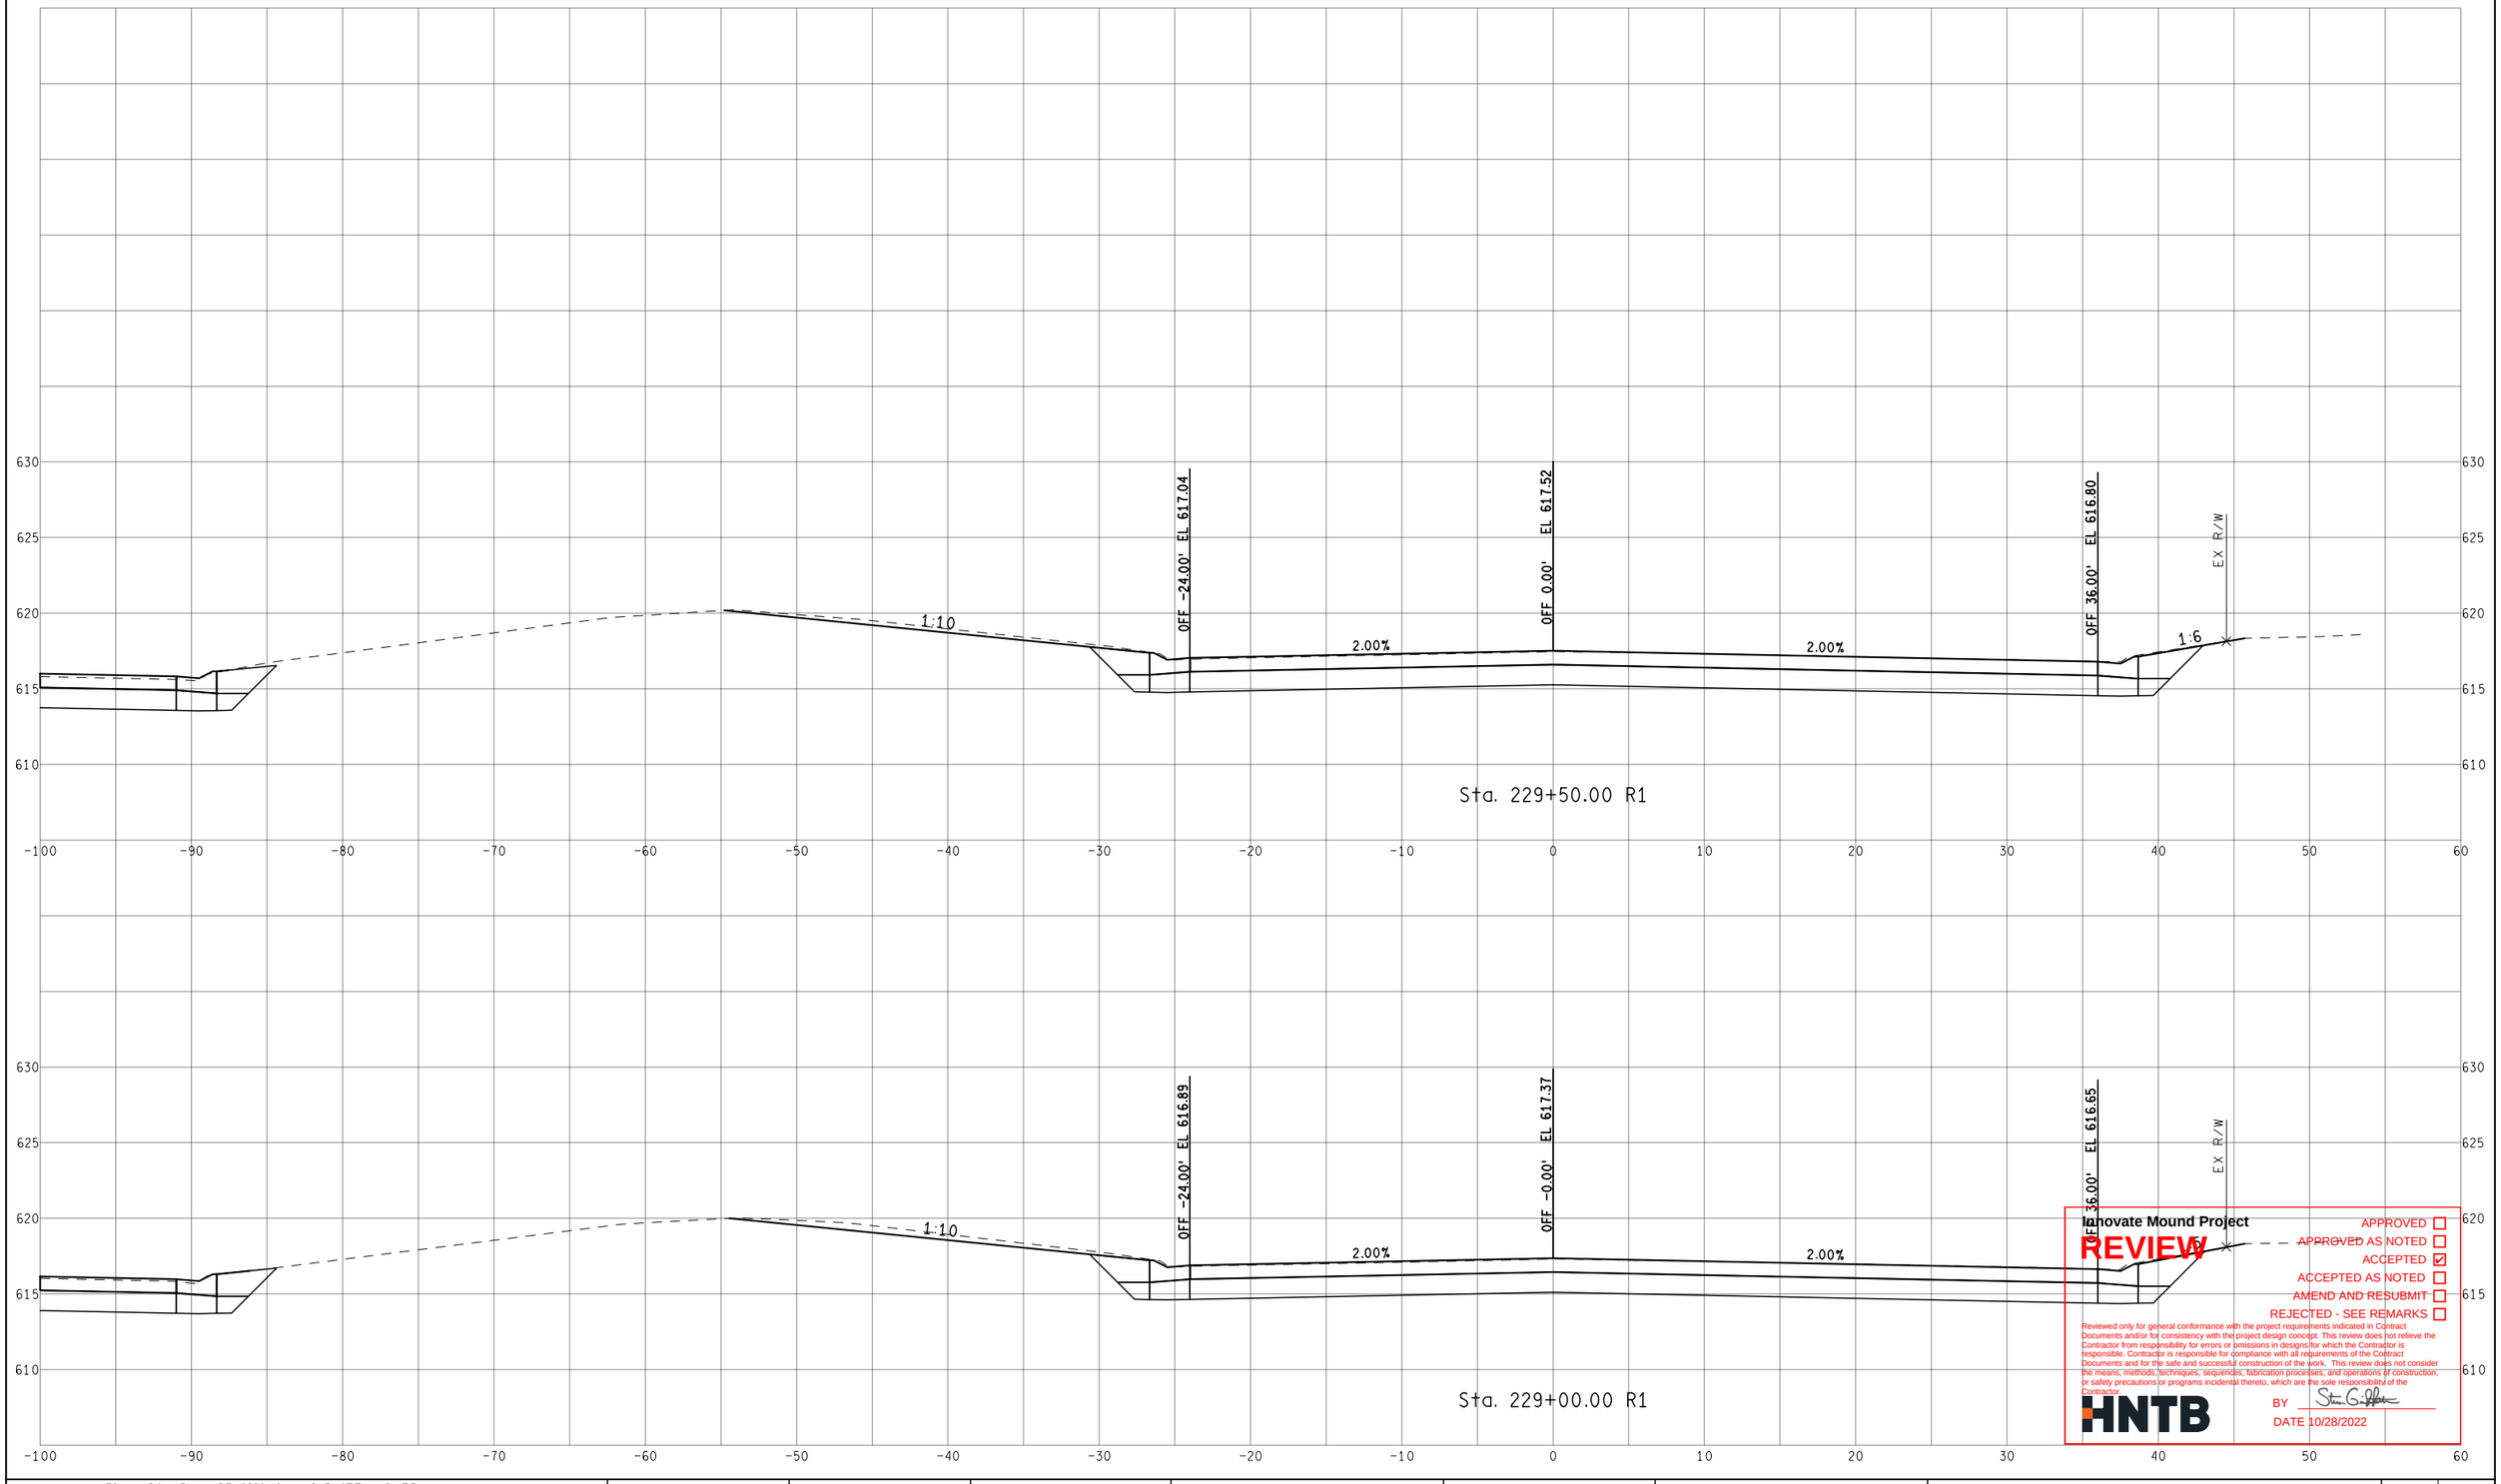

Innovate Mound Project

REVIEW

- APPROVED ☐
- ~~APPROVED AS NOTED~~ ☐
- ACCEPTED ☑
- ACCEPTED AS NOTED ☐
- AMEND AND RESUBMIT ☐
- REJECTED - SEE REMARKS ☐

Reviewed only for general conformance with the project requirements indicated in Contract Documents and/or for consistency with the project design concept. This review does not relieve the Contractor from responsibility for errors or omissions in designs for which the Contractor is responsible. Contractor is responsible for compliance with all requirements of the Contract Documents and for the safe and successful construction of the work. This review does not consider the means, methods, techniques, sequences, fabrication processes, and operations of construction, or safety precautions or programs incidental thereto, which are the sole responsibility of the Contractor.

HNTB

BY

DATE 10/28/2022

FINAL ROW PLAN REVISIONS (SUBMITTAL DATE:)							
NO.	DATE	AUTH	DESCRIPTION	NO.	DATE	AUTH	DESCRIPTION

Department of Roads

VERT. (FT) 0 10

HORZ. (FT) 0 10

FILE:

DATE: 10/12/22

DESIGN UNIT: XXX

TSC: MACOMB

CS: INFR50000

JN: 207178A

STA. 229+00.00 R1 TO STA. 229+50.00 R1

NB MOUND RD

DRAWING

SHEET

SECT

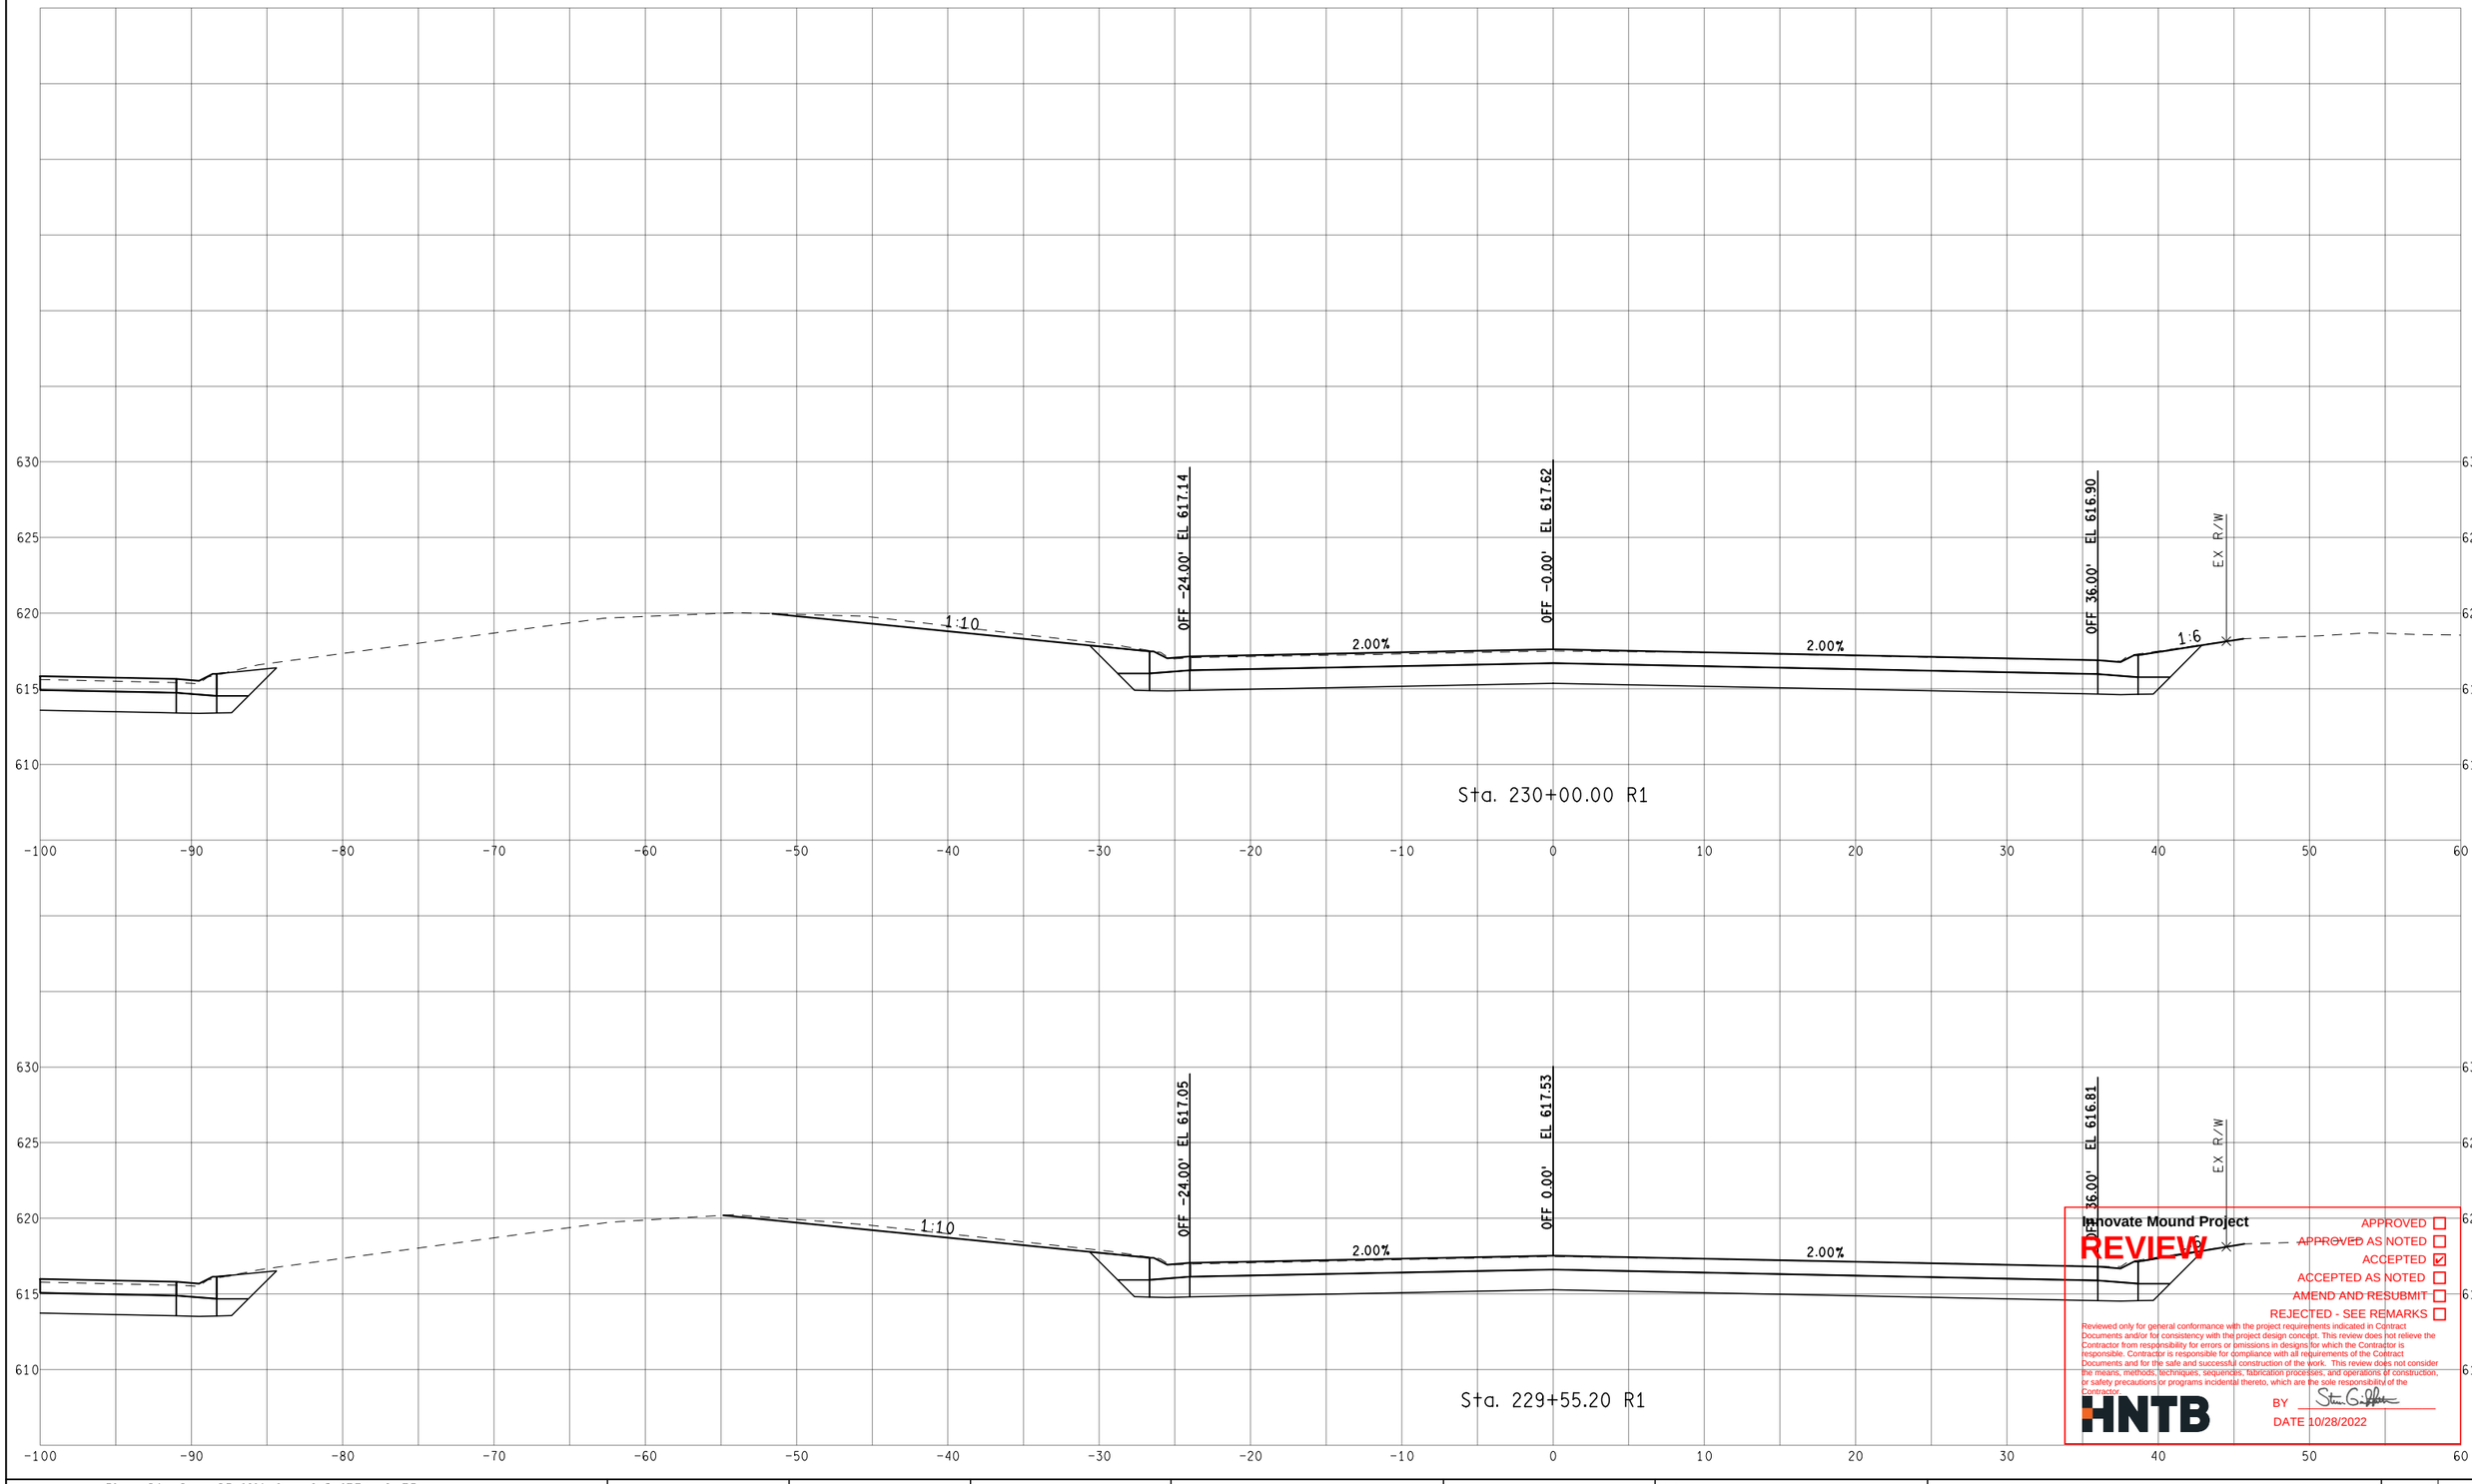

Innovate Mound Project

REVIEW

APPROVED ☐
APPROVED AS NOTED ☐
ACCEPTED ☑
ACCEPTED AS NOTED ☐
AMEND AND RESUBMIT ☐
REJECTED - SEE REMARKS ☐

Reviewed only for general conformance with the project requirements indicated in Contract Documents and/or for consistency with the project design concept. This review does not relieve the Contractor from responsibility for errors or omissions in designs for which the Contractor is responsible. Contractor is responsible for compliance with all requirements of the Contract Documents and for the safe and successful construction of the work. This review does not consider the means, methods, techniques, sequences, fabrication processes, and operations of construction, or safety precautions or programs incidental thereto, which are the sole responsibility of the Contractor.

HNTB

BY

DATE 10/28/2022

FINAL ROW PLAN REVISIONS (SUBMITTAL DATE:)							
NO.	DATE	AUTH	DESCRIPTION	NO.	DATE	AUTH	DESCRIPTION

Department of Roads

VERT. (FT) 0 10

HORZ. (FT) 0 10

FILE:

DATE: 10/12/22

DESIGN UNIT: XXX

TSC: MACOMB

CS: INFR50000

JN: 207178A

STA. 229+55.20 R1 TO STA. 230+00.00 R1

NB MOUND RD

DRAWING

SHEET

SECT

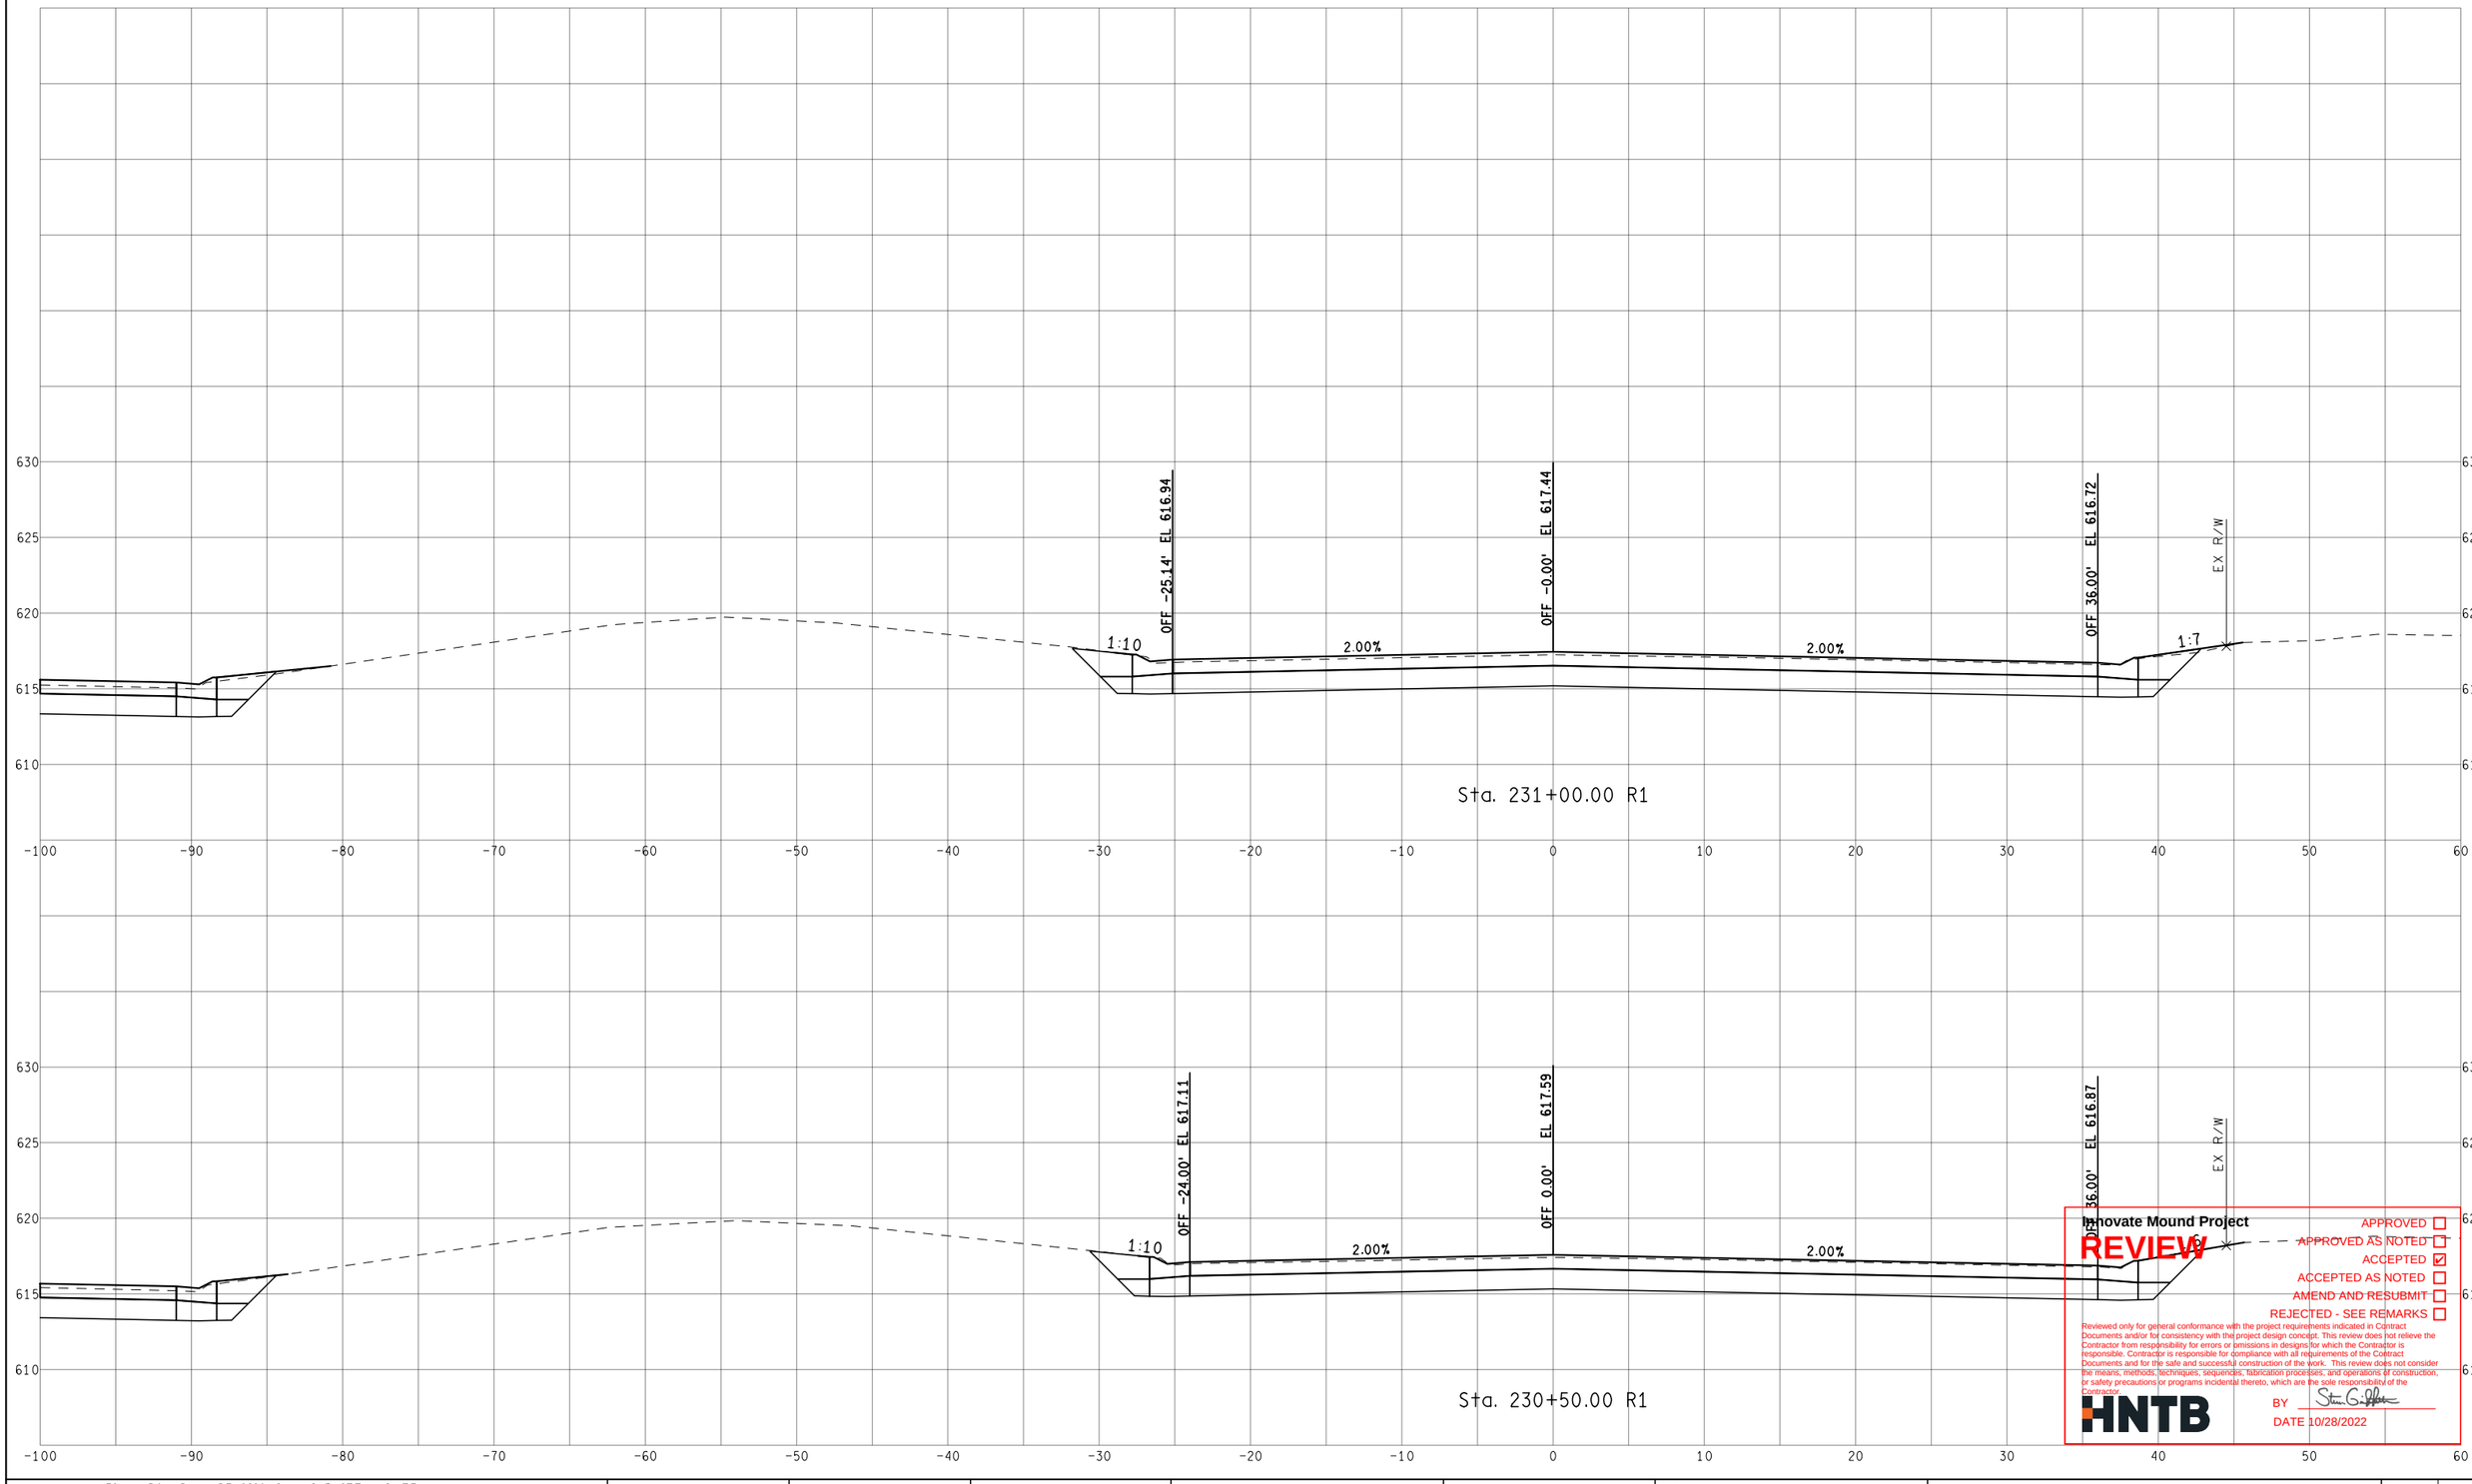

Innovate Mound Project

REVIEW

APPROVED ☐
APPROVED AS NOTED ☐
ACCEPTED ☑
ACCEPTED AS NOTED ☐
AMEND AND RESUBMIT ☐
REJECTED - SEE REMARKS ☐

Reviewed only for general conformance with the project requirements indicated in Contract Documents and/or for consistency with the project design concept. This review does not relieve the Contractor from responsibility for errors or omissions in designs for which the Contractor is responsible. Contractor is responsible for compliance with all requirements of the Contract Documents and for the safe and successful construction of the work. This review does not consider the means, methods, techniques, sequences, fabrication processes, and operations of construction, or safety precautions or programs incidental thereto, which are the sole responsibility of the Contractor.

HNTB

BY [signature]

DATE 10/28/2022

FINAL ROW PLAN REVISIONS (SUBMITTAL DATE:)							
NO.	DATE	AUTH	DESCRIPTION	NO.	DATE	AUTH	DESCRIPTION

Department of Roads

VERT. (FT) 0 10
HORZ. (FT) 0 10

FILE:

DATE: 10/12/22
DESIGN UNIT: XXX
TSC: MACOMB

CS: INFR50000
JN: 207178A

STA. 230+50.00 R1 TO STA. 231+00.00 R1
NB MOUND RD

DRAWING
SHEET
SECT

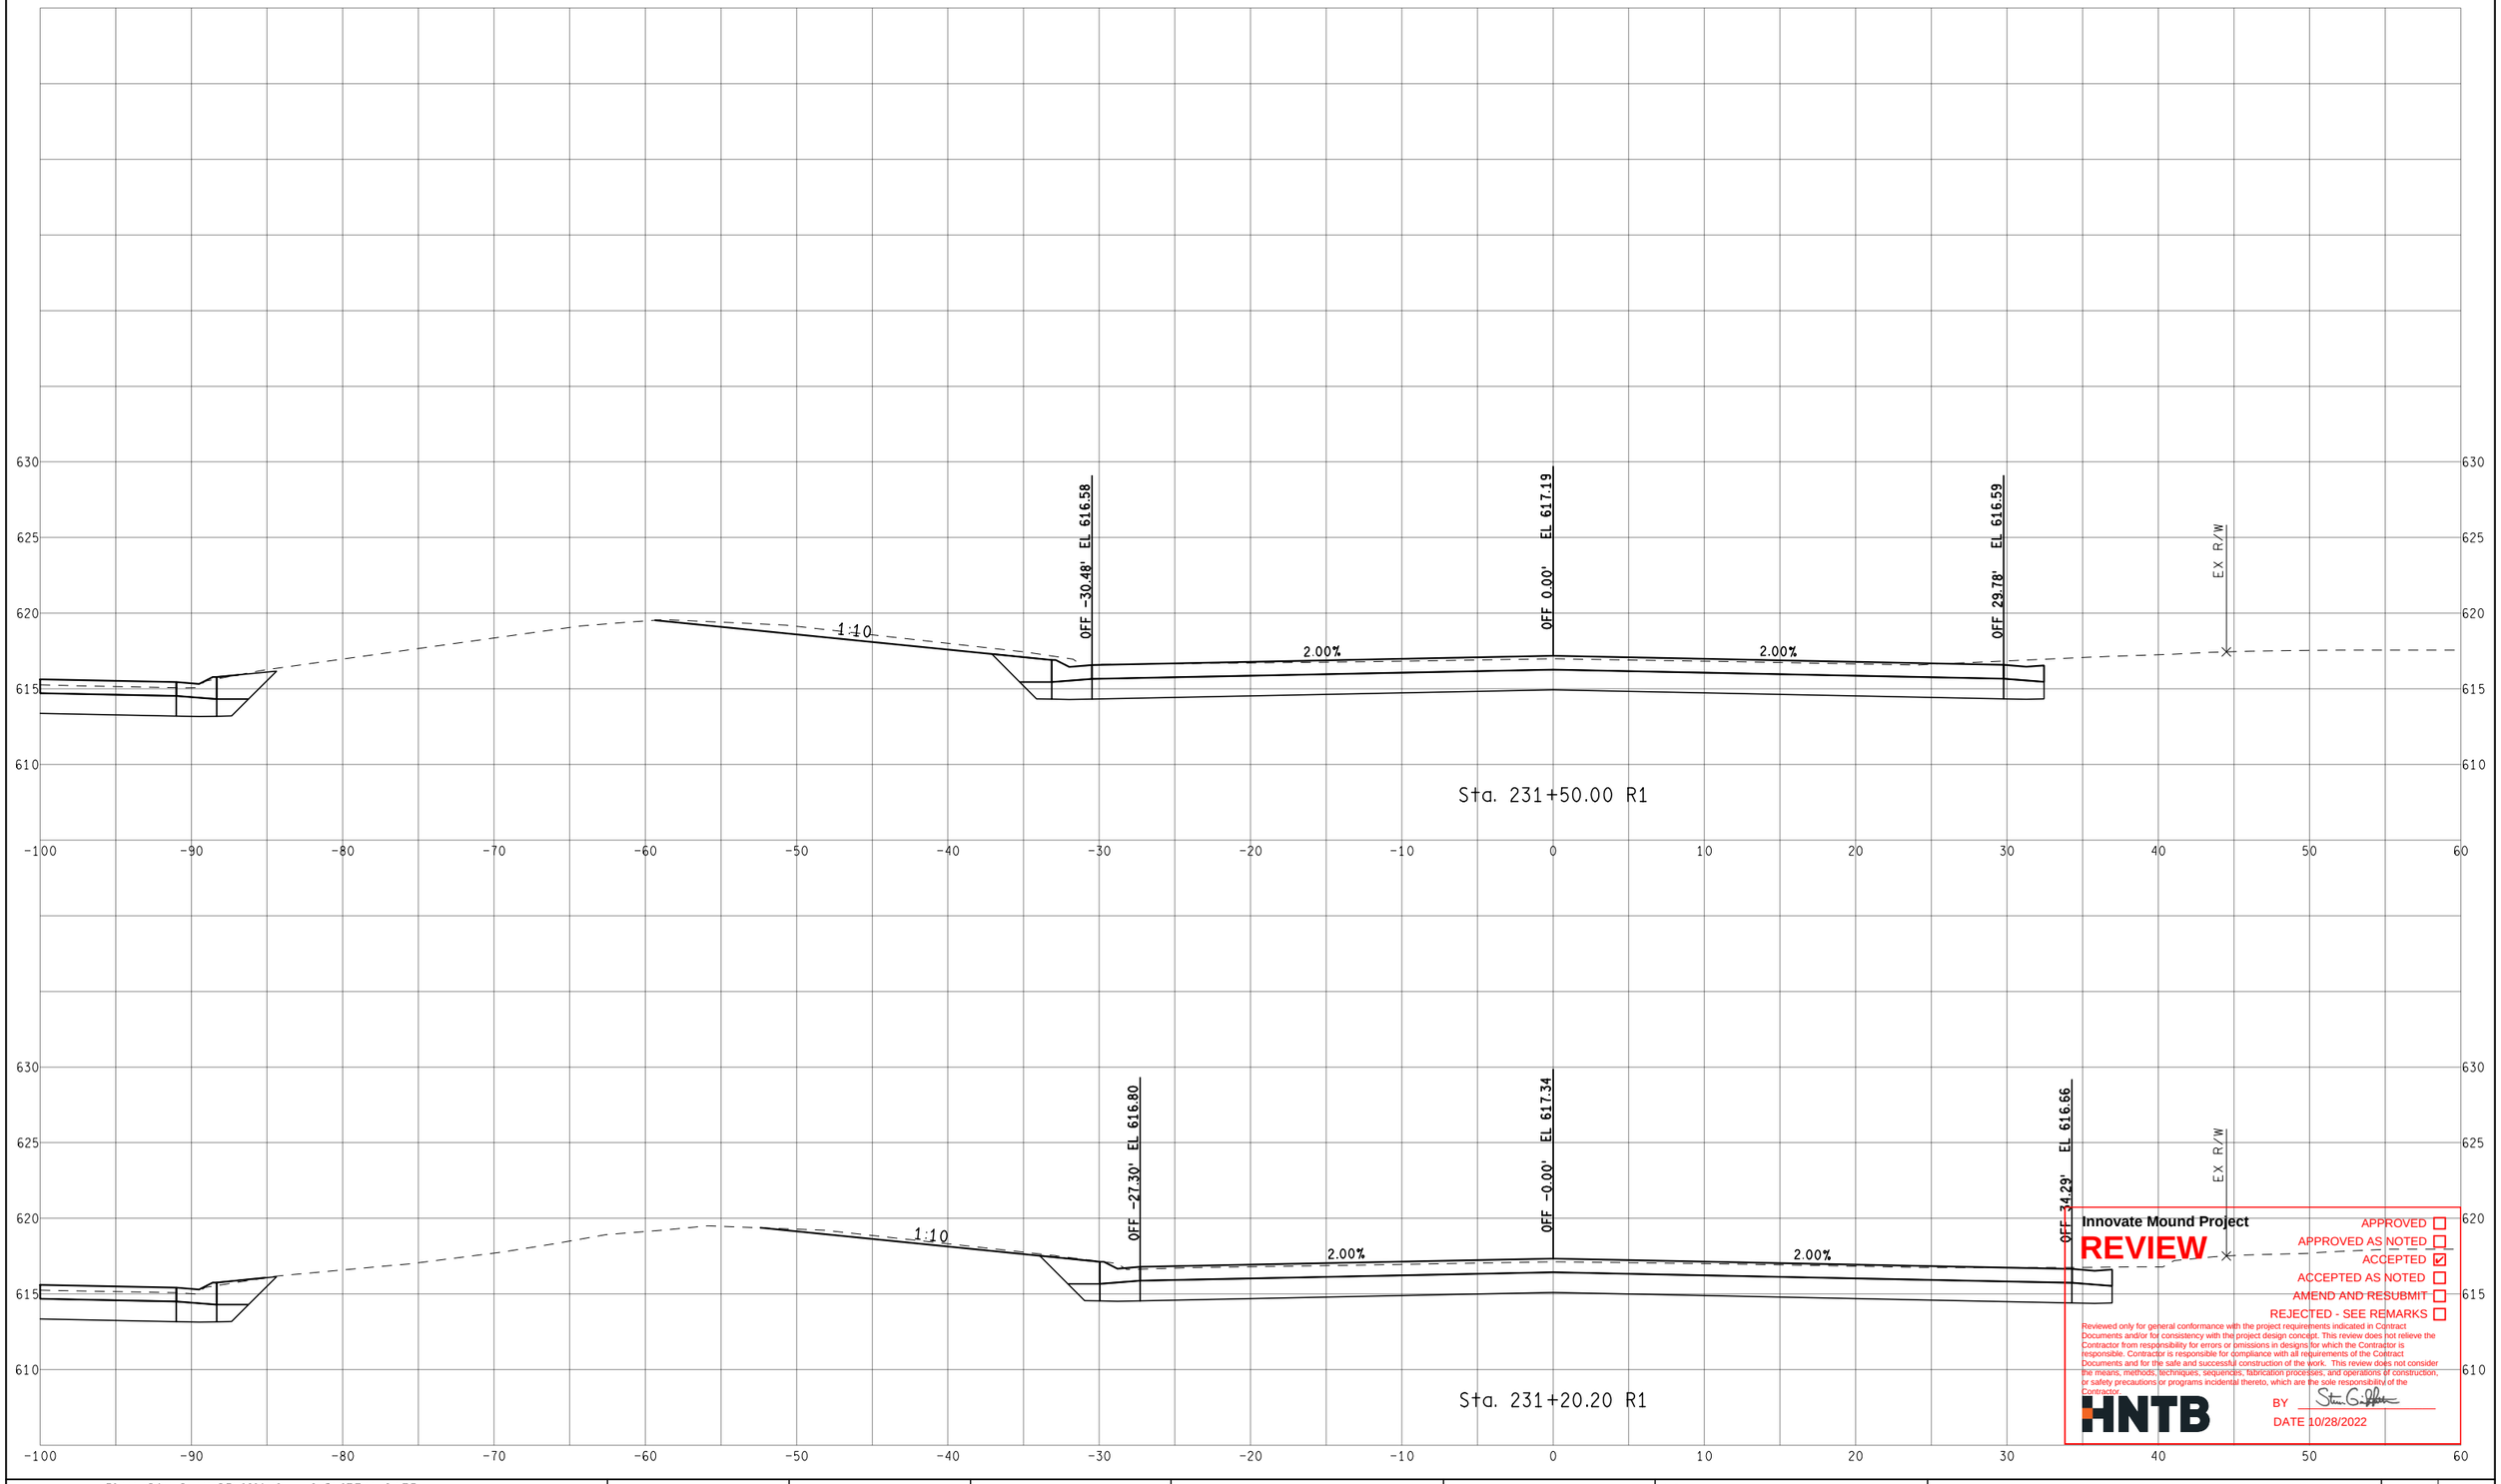

Innovate Mound Project

REVIEW

APPROVED ☐
APPROVED AS NOTED ☐
ACCEPTED ☑
ACCEPTED AS NOTED ☐
AMEND AND RESUBMIT ☐
REJECTED - SEE REMARKS ☐

Reviewed only for general conformance with the project requirements indicated in Contract Documents and/or for consistency with the project design concept. This review does not relieve the Contractor from responsibility for errors or omissions in designs for which the Contractor is responsible. Contractor is responsible for compliance with all requirements of the Contract Documents and for the safe and successful construction of the work. This review does not consider the means, methods, techniques, sequences, fabrication processes, and operations of construction, or safety precautions or programs incidental thereto, which are the sole responsibility of the Contractor.

HNTB

BY [signature]

DATE 10/28/2022

FINAL ROW PLAN REVISIONS (SUBMITTAL DATE:)							
NO.	DATE	AUTH	DESCRIPTION	NO.	DATE	AUTH	DESCRIPTION

Department of Roads

VERT. (FT) 0 10
HORZ. (FT) 0 10

FILE:

DATE: 10/12/22
DESIGN UNIT: XXX
TSC: MACOMB

CS: INFR50000
JN: 207178A

STA. 231+20.20 R1 TO STA. 231+50.00 R1
NB MOUND RD

DRAWING
SHEET
SECT

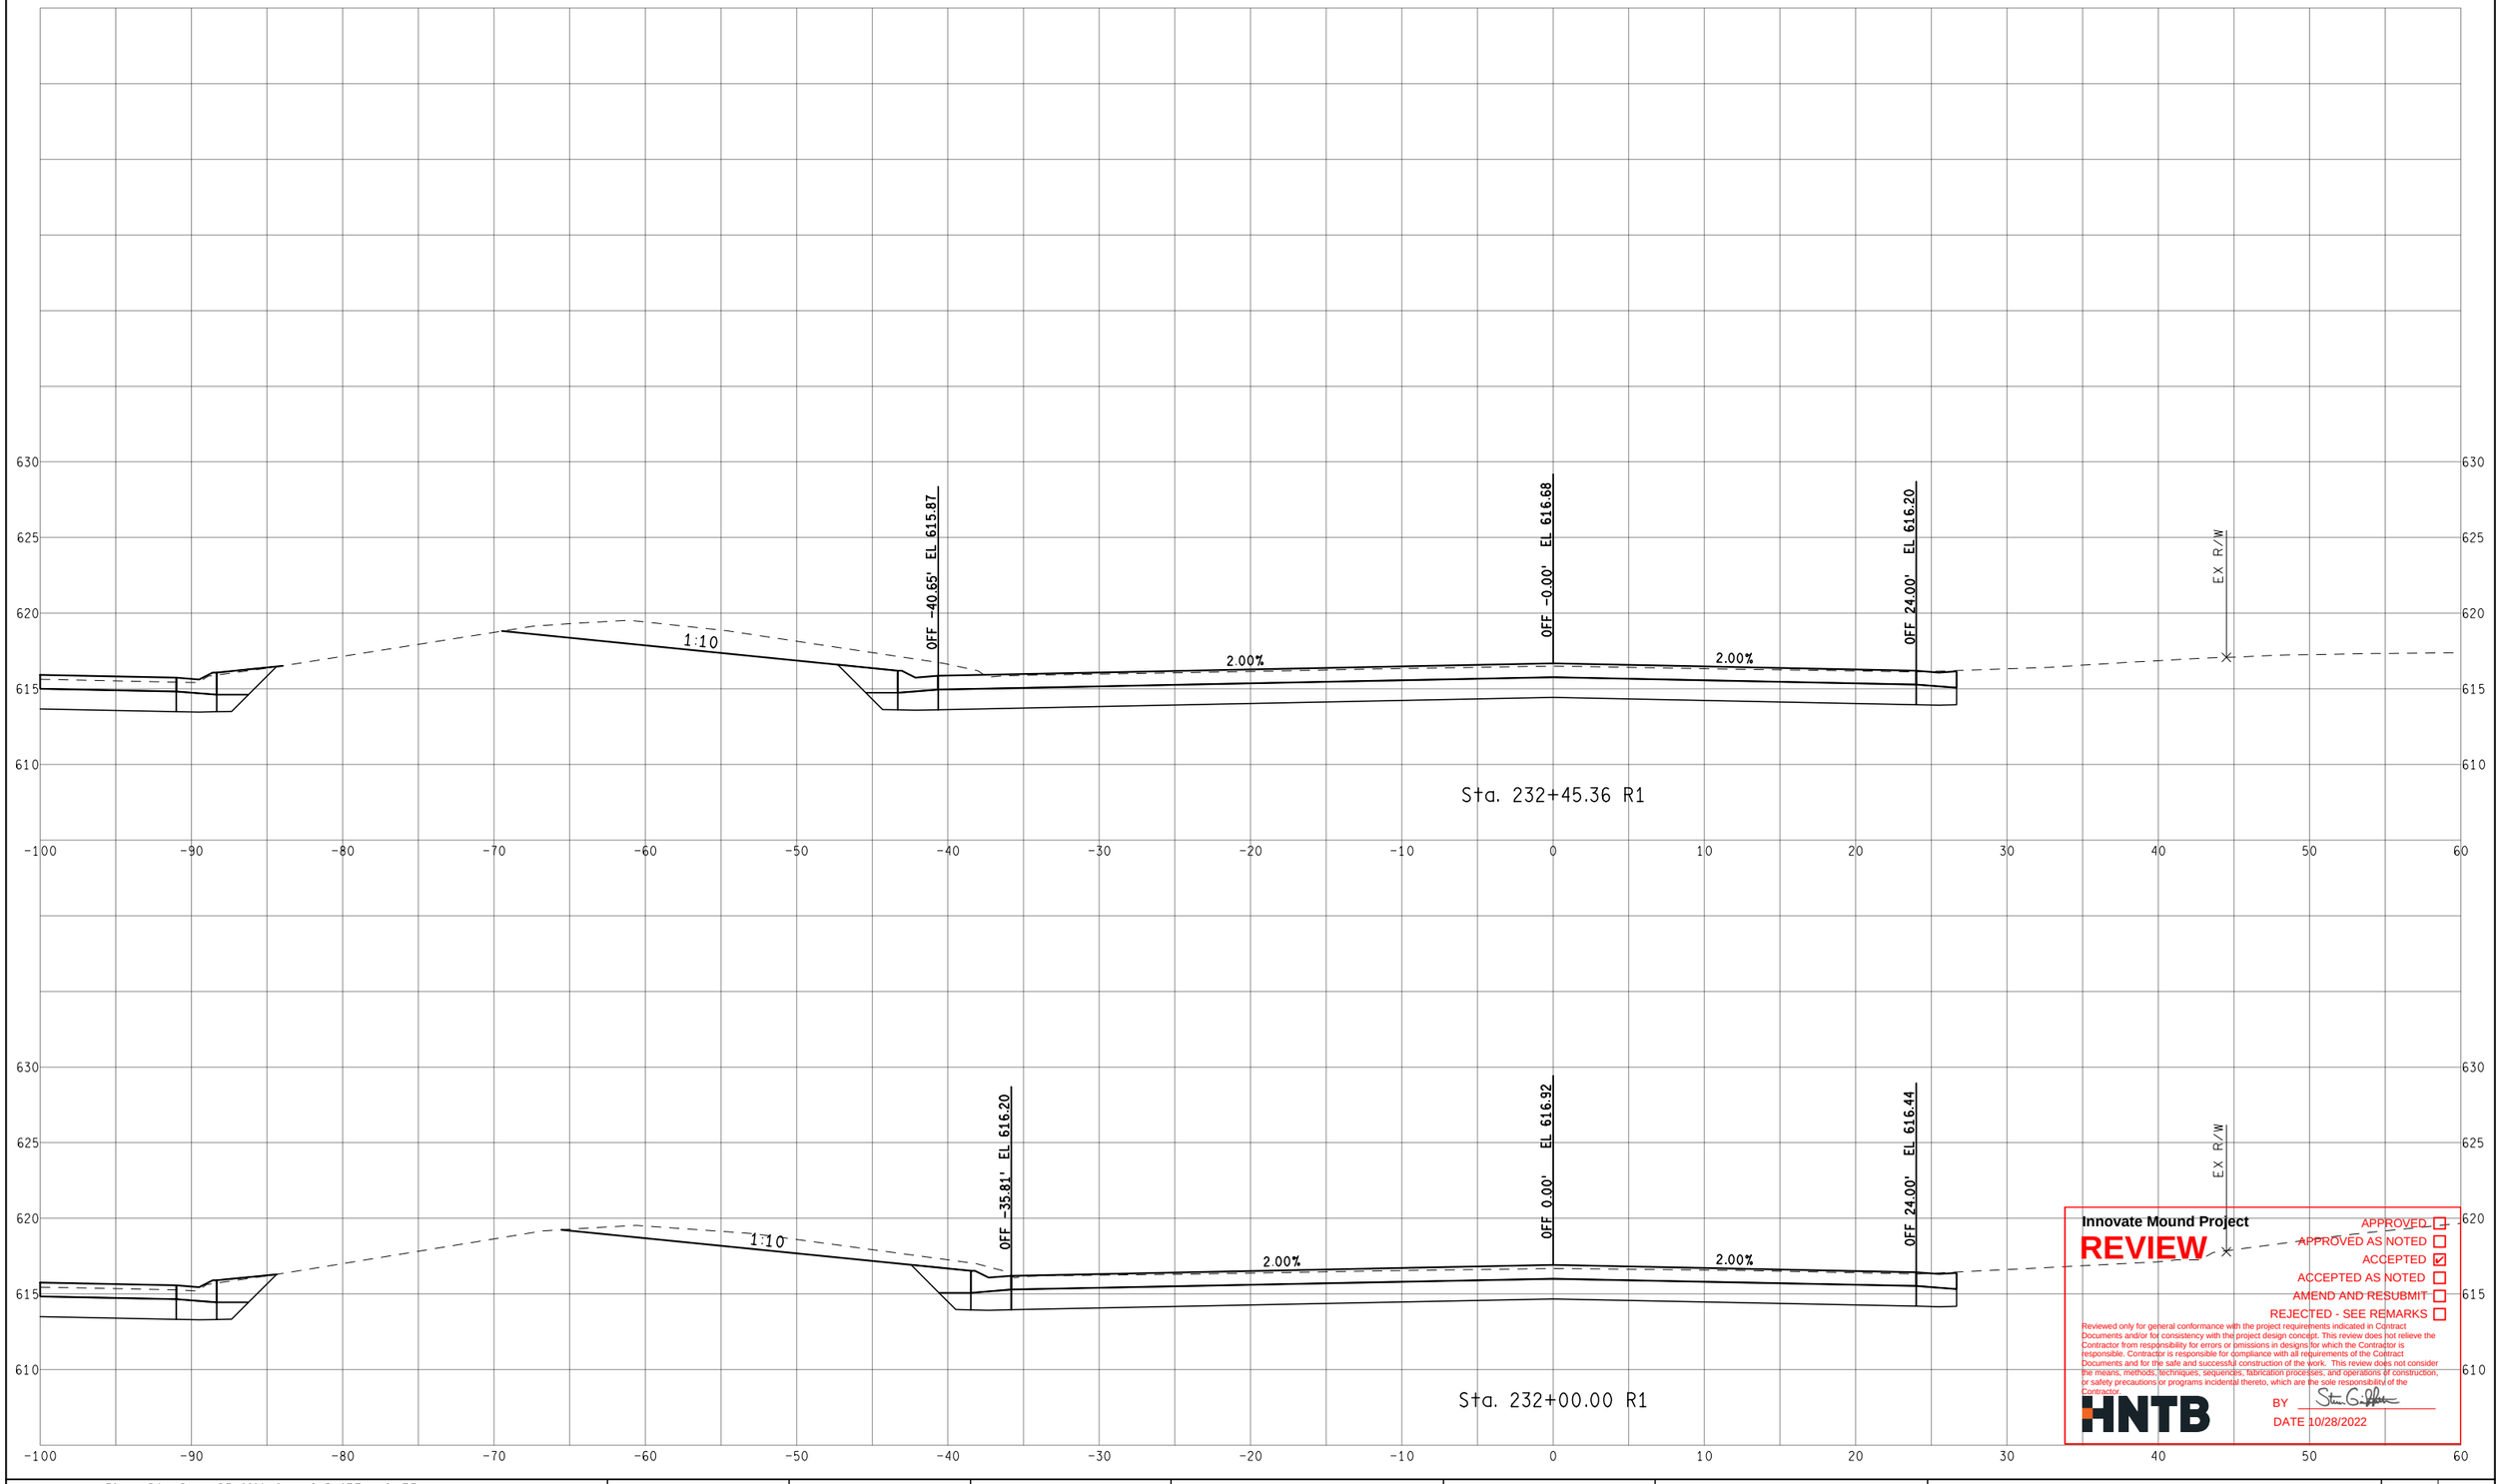

Innovate Mound Project

REVIEW

APPROVED ☐
APPROVED AS NOTED ☐
ACCEPTED ☑
ACCEPTED AS NOTED ☐
AMEND AND RESUBMIT ☐
REJECTED - SEE REMARKS ☐

Reviewed only for general conformance with the project requirements indicated in Contract Documents and/or for consistency with the project design concept. This review does not relieve the Contractor from responsibility for errors or omissions in designs for which the Contractor is responsible. Contractor is responsible for compliance with all requirements of the Contract Documents and for the safe and successful construction of the work. This review does not consider the means, methods, techniques, sequences, fabrication processes, and operations of construction, or safety precautions or programs incidental thereto, which are the sole responsibility of the Contractor.

HNTB

BY

DATE 10/28/2022

FINAL ROW PLAN REVISIONS (SUBMITTAL DATE:)							
NO.	DATE	AUTH	DESCRIPTION	NO.	DATE	AUTH	DESCRIPTION

Macomb County Michigan — Department of Roads

0 VERT. (FT) 10
0 HORZ. (FT) 10

FILE:

DATE: 10/12/22
DESIGN UNIT: XXX
TSC: MACOMB

CS: INFR50000
JN: 207178A

STA. 232+00.00 R1 TO STA. 232+45.36 R1
NB MOUND RD

DRAWING
SHEET
SECT



Innovate Mound Project

REVIEW

APPROVED ☐
APPROVED AS NOTED ☐
ACCEPTED ☑
ACCEPTED AS NOTED ☐
AMEND AND RESUBMIT ☐
REJECTED - SEE REMARKS ☐

Reviewed only for general conformance with the project requirements indicated in Contract Documents and/or for consistency with the project design concept. This review does not relieve the Contractor from responsibility for errors or omissions in designs for which the Contractor is responsible. Contractor is responsible for compliance with all requirements of the Contract Documents and for the safe and successful construction of the work. This review does not consider the means, methods, techniques, sequences, fabrication processes, and operations of construction, or safety precautions or programs incidental thereto, which are the sole responsibility of the Contractor.

HNTB

BY Steven G. Palmer

DATE 10/28/2022

FINAL ROW PLAN REVISIONS (SUBMITTAL DATE:)							
NO.	DATE	AUTH	DESCRIPTION	NO.	DATE	AUTH	DESCRIPTION

Macomb County Michigan — Department of Roads

VERT. (FT) 0 10
HORZ. (FT) 0 10

FILE:

DATE: 10/12/22
DESIGN UNIT: XXX
TSC: MACOMB

CS: INFR50000
JN: 207178A

STA. 232+50.00 R1 TO STA. 233+00.00 R1
NB MOUND RD

DRAWING
SHEET
SECT

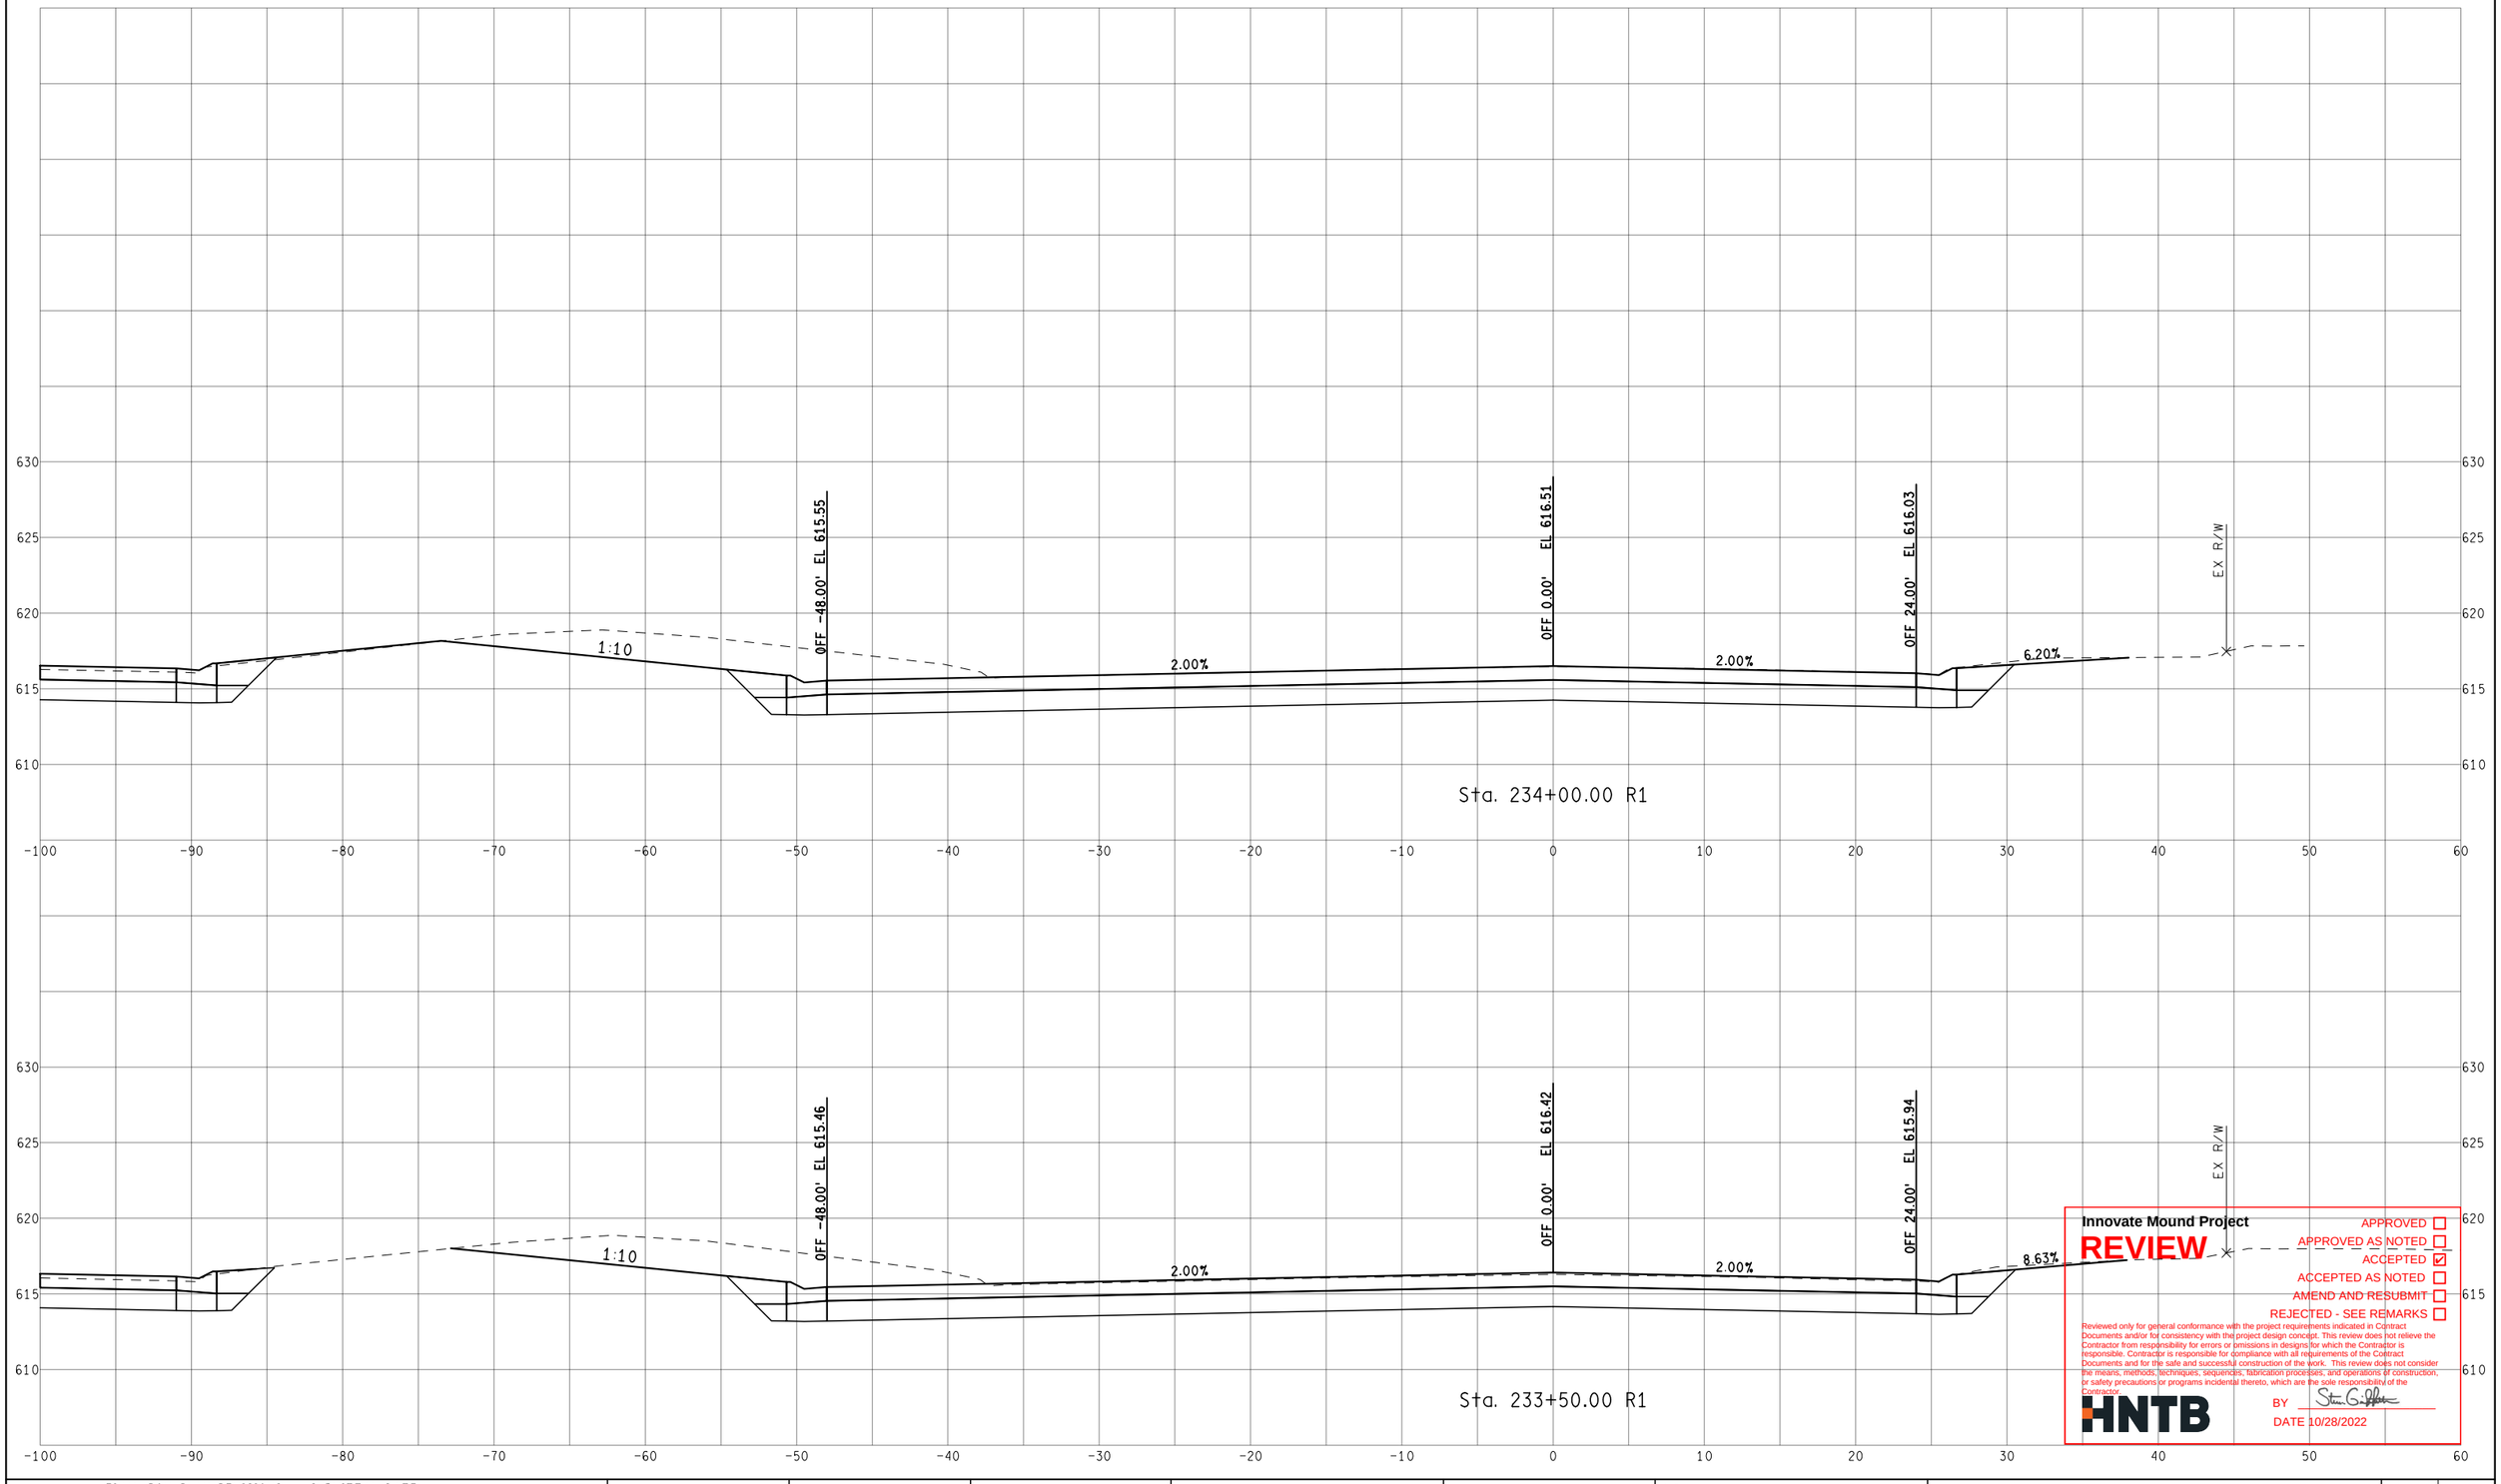

Innovate Mound Project

REVIEW

APPROVED ☐
APPROVED AS NOTED ☐
ACCEPTED ☑
ACCEPTED AS NOTED ☐
AMEND AND RESUBMIT ☐
REJECTED - SEE REMARKS ☐

Reviewed only for general conformance with the project requirements indicated in Contract Documents and/or for consistency with the project design concept. This review does not relieve the Contractor from responsibility for errors or omissions in designs for which the Contractor is responsible. Contractor is responsible for compliance with all requirements of the Contract Documents and for the safe and successful construction of the work. This review does not consider the means, methods, techniques, sequences, fabrication processes, and operations of construction, or safety precautions or programs incidental thereto, which are the sole responsibility of the Contractor.

HNTB

BY

DATE 10/28/2022

FINAL ROW PLAN REVISIONS (SUBMITTAL DATE:)							
NO.	DATE	AUTH	DESCRIPTION	NO.	DATE	AUTH	DESCRIPTION

Department of Roads

VERT. (FT) 0 10

HORZ. (FT) 0 10

FILE:

DATE: 10/12/22

DESIGN UNIT: XXX

TSC: MACOMB

CS: INFR50000

JN: 207178A

STA. 233+50.00 R1 TO STA. 234+00.00 R1

NB MOUND RD

DRAWING

SHEET

SECT

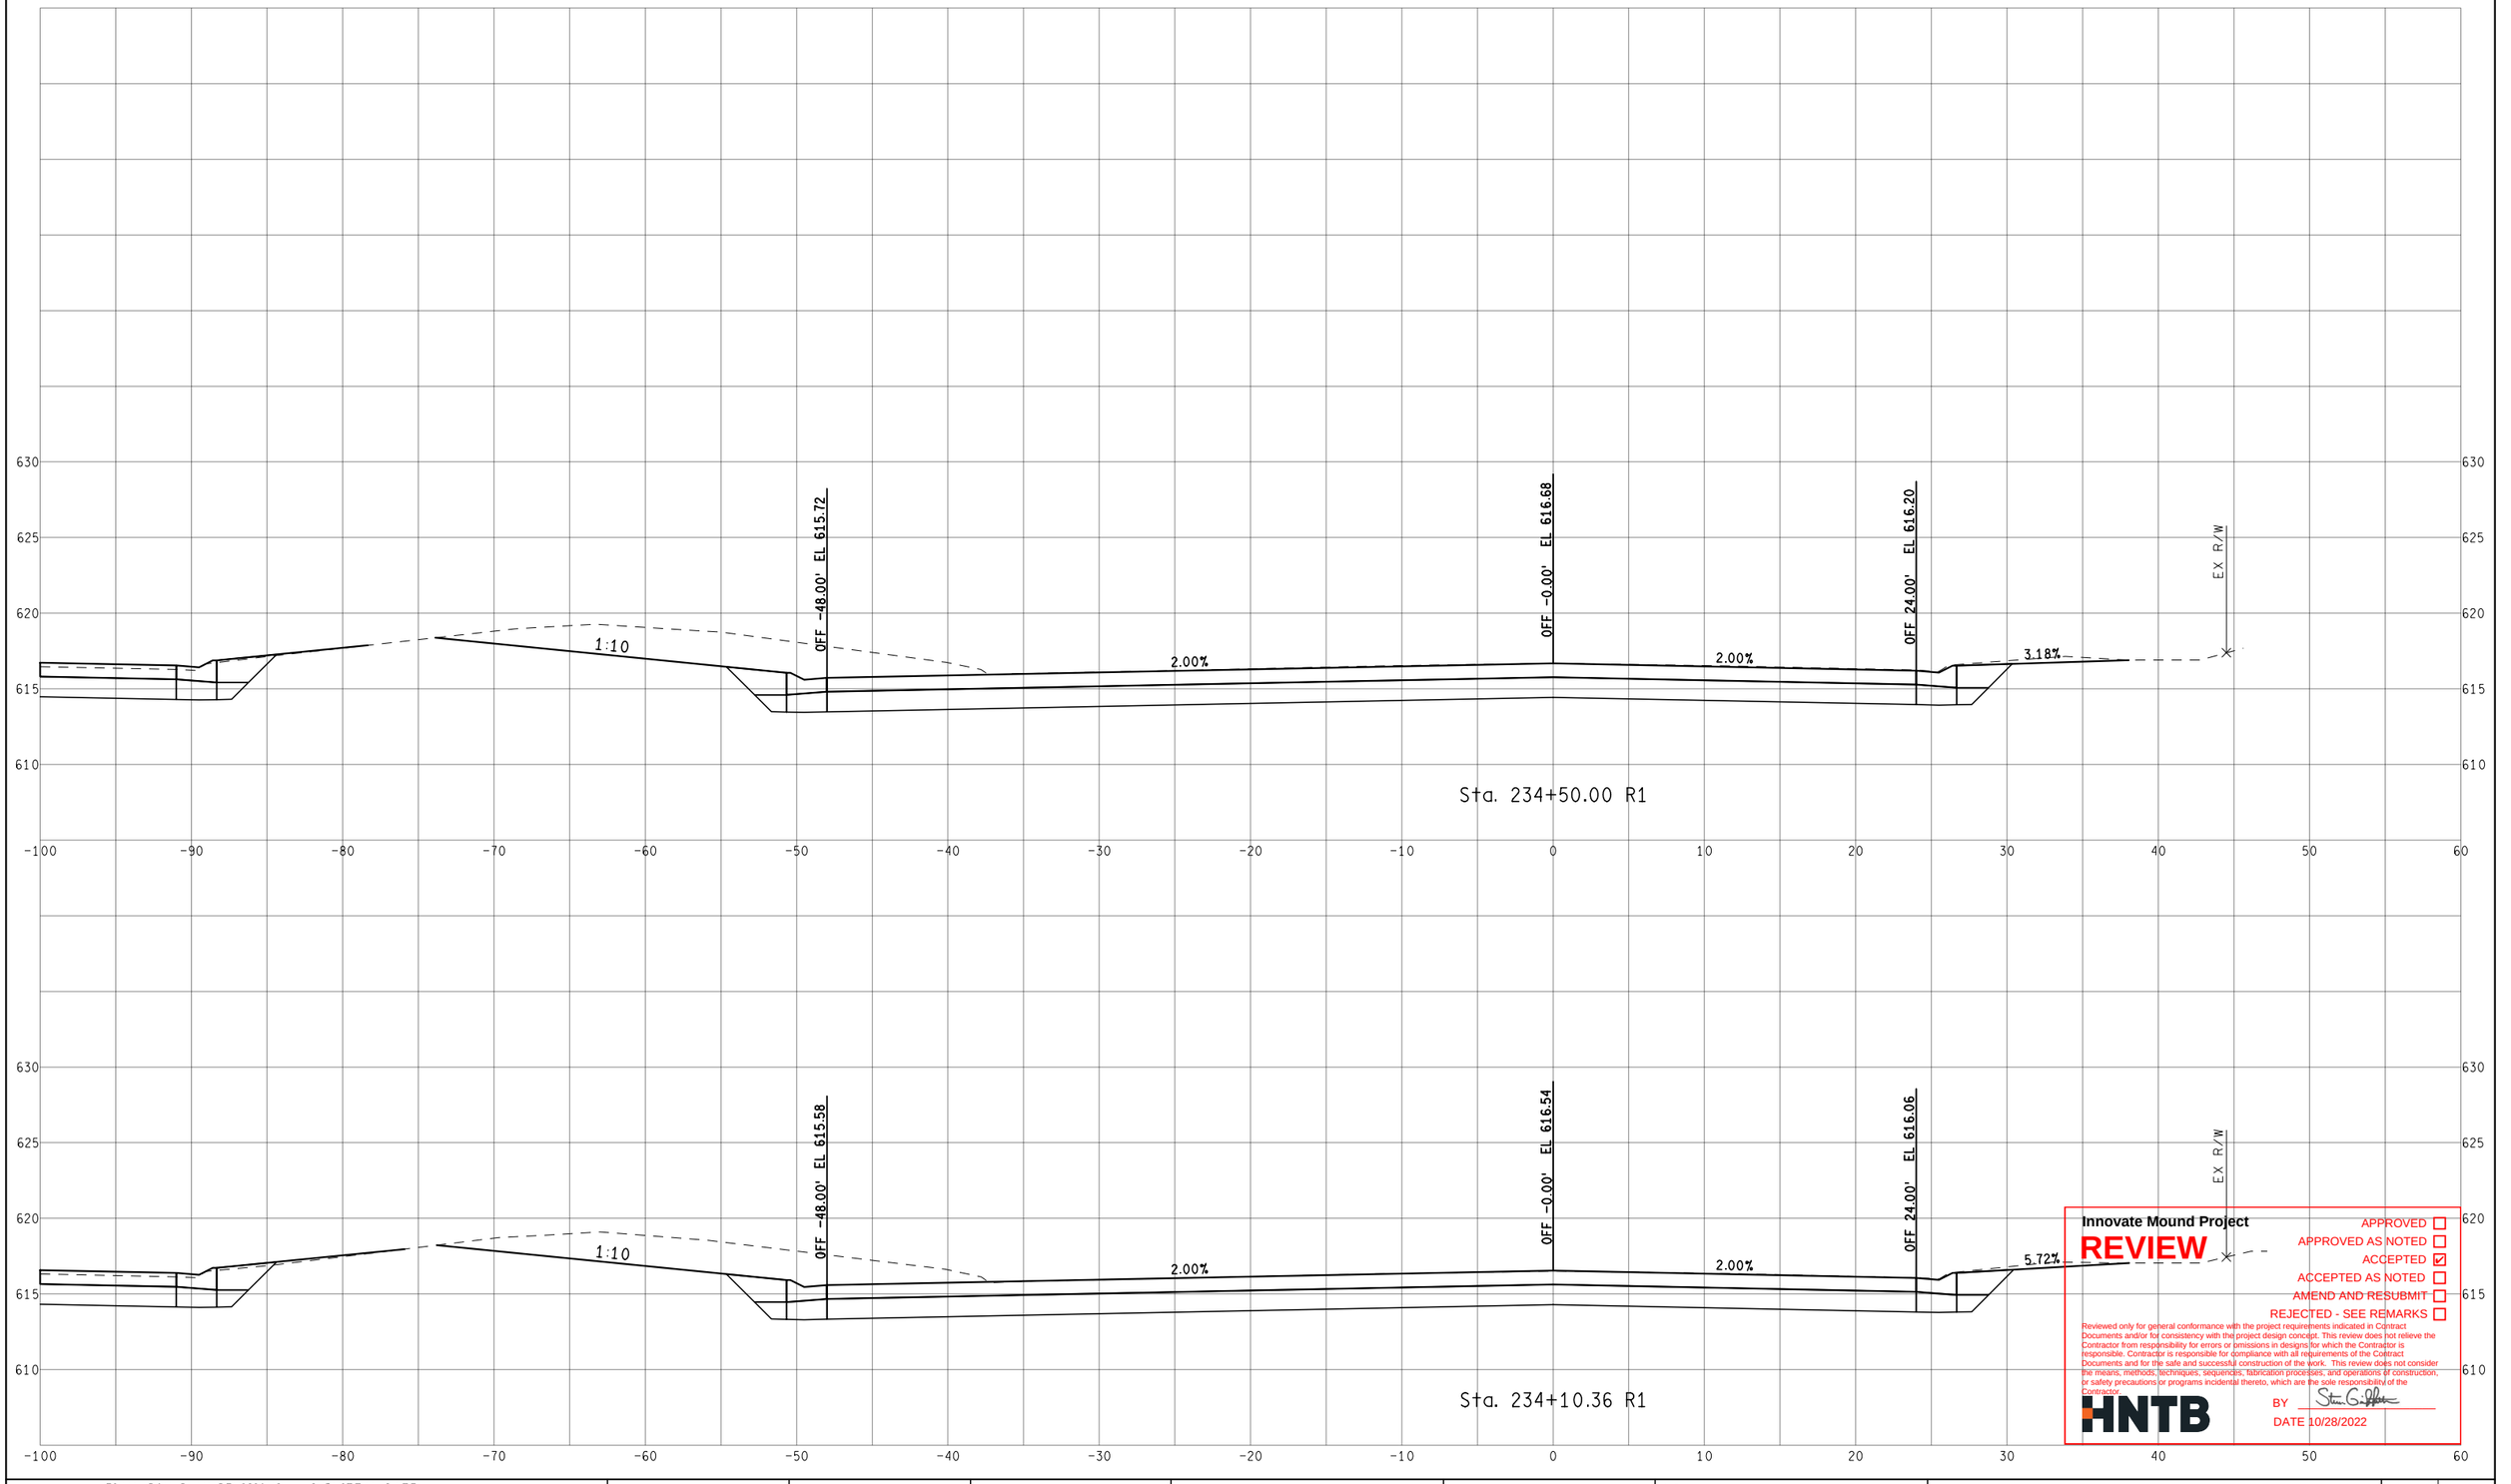

Innovate Mound Project

REVIEW

- APPROVED ☐
- APPROVED AS NOTED ☐
- ACCEPTED ☑
- ACCEPTED AS NOTED ☐
- AMEND AND RESUBMIT ☐
- REJECTED - SEE REMARKS ☐

Reviewed only for general conformance with the project requirements indicated in Contract Documents and/or for consistency with the project design concept. This review does not relieve the Contractor from responsibility for errors or omissions in designs for which the Contractor is responsible. Contractor is responsible for compliance with all requirements of the Contract Documents and for the safe and successful construction of the work. This review does not consider the means, methods, techniques, sequences, fabrication processes, and operations of construction, or safety precautions or programs incidental thereto, which are the sole responsibility of the Contractor.

HNTB

BY

DATE 10/28/2022

FINAL ROW PLAN REVISIONS (SUBMITTAL DATE:)							
NO.	DATE	AUTH	DESCRIPTION	NO.	DATE	AUTH	DESCRIPTION

Department of Roads

VERT. (FT) 0 10

HORZ. (FT) 0 10

FILE:

DATE: 10/12/22

DESIGN UNIT: XXX

TSC: MACOMB

CS: INFR50000

JN: 207178A

STA. 234+10.36 R1 TO STA. 234+50.00 R1

NB MOUND RD

DRAWING

SHEET

SECT

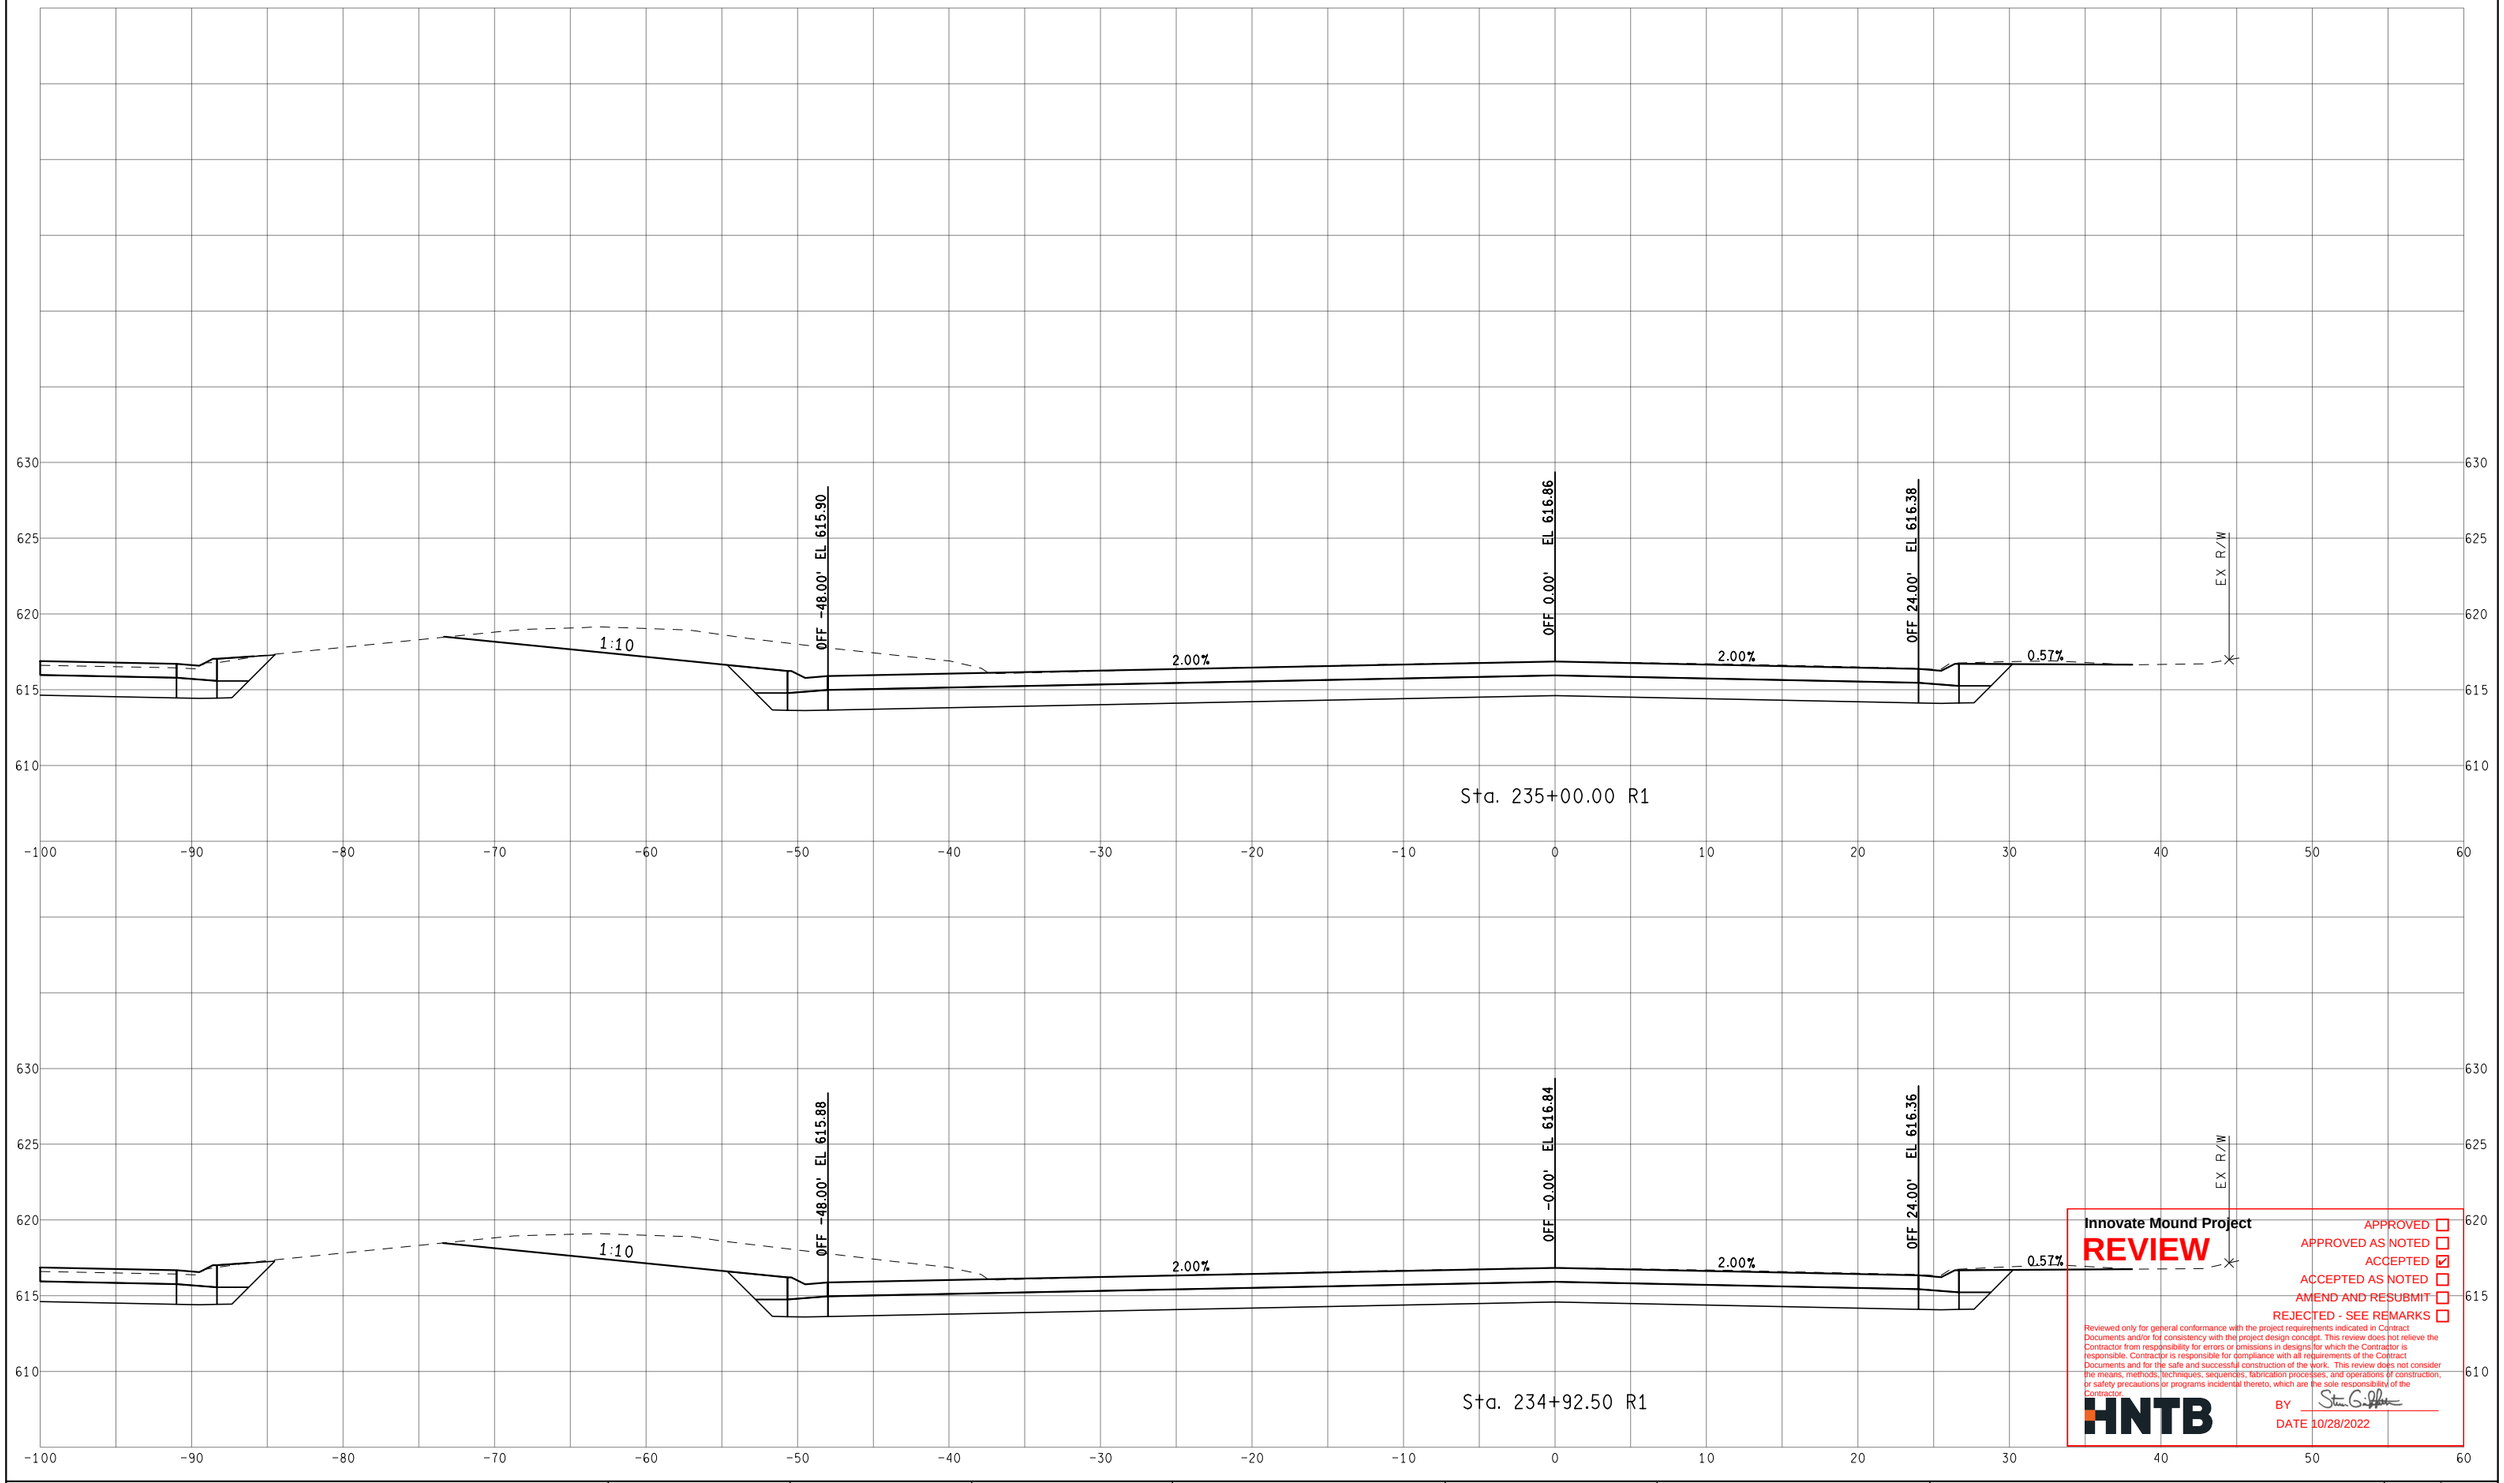

Innovate Mound Project

REVIEW

APPROVED ☐
APPROVED AS NOTED ☐
ACCEPTED ☑
ACCEPTED AS NOTED ☐
AMEND AND RESUBMIT ☐
REJECTED - SEE REMARKS ☐

Reviewed only for general conformance with the project requirements indicated in Contract Documents and/or for consistency with the project design concept. This review does not relieve the Contractor from responsibility for errors or omissions in designs for which the Contractor is responsible. Contractor is responsible for compliance with all requirements of the Contract Documents and for the safe and successful construction of the work. This review does not consider the means, methods, techniques, sequences, fabrication processes, and operations of construction, or safety precautions or programs incidental thereto, which are the sole responsibility of the Contractor.

HNTB

BY

DATE 10/28/2022

FINAL ROW PLAN REVISIONS (SUBMITTAL DATE:)							
NO.	DATE	AUTH	DESCRIPTION	NO.	DATE	AUTH	DESCRIPTION

Department of Roads

VERT. (FT) 0 10

HORZ. (FT) 0 10

FILE:

DATE: 10/12/22

DESIGN UNIT: XXX

TSC: MACOMB

CS: INFR50000

JN: 207178A

STA. 234+92.50 R1 TO STA. 235+00.00 R1

NB MOUND RD

DRAWING

SHEET

SECT

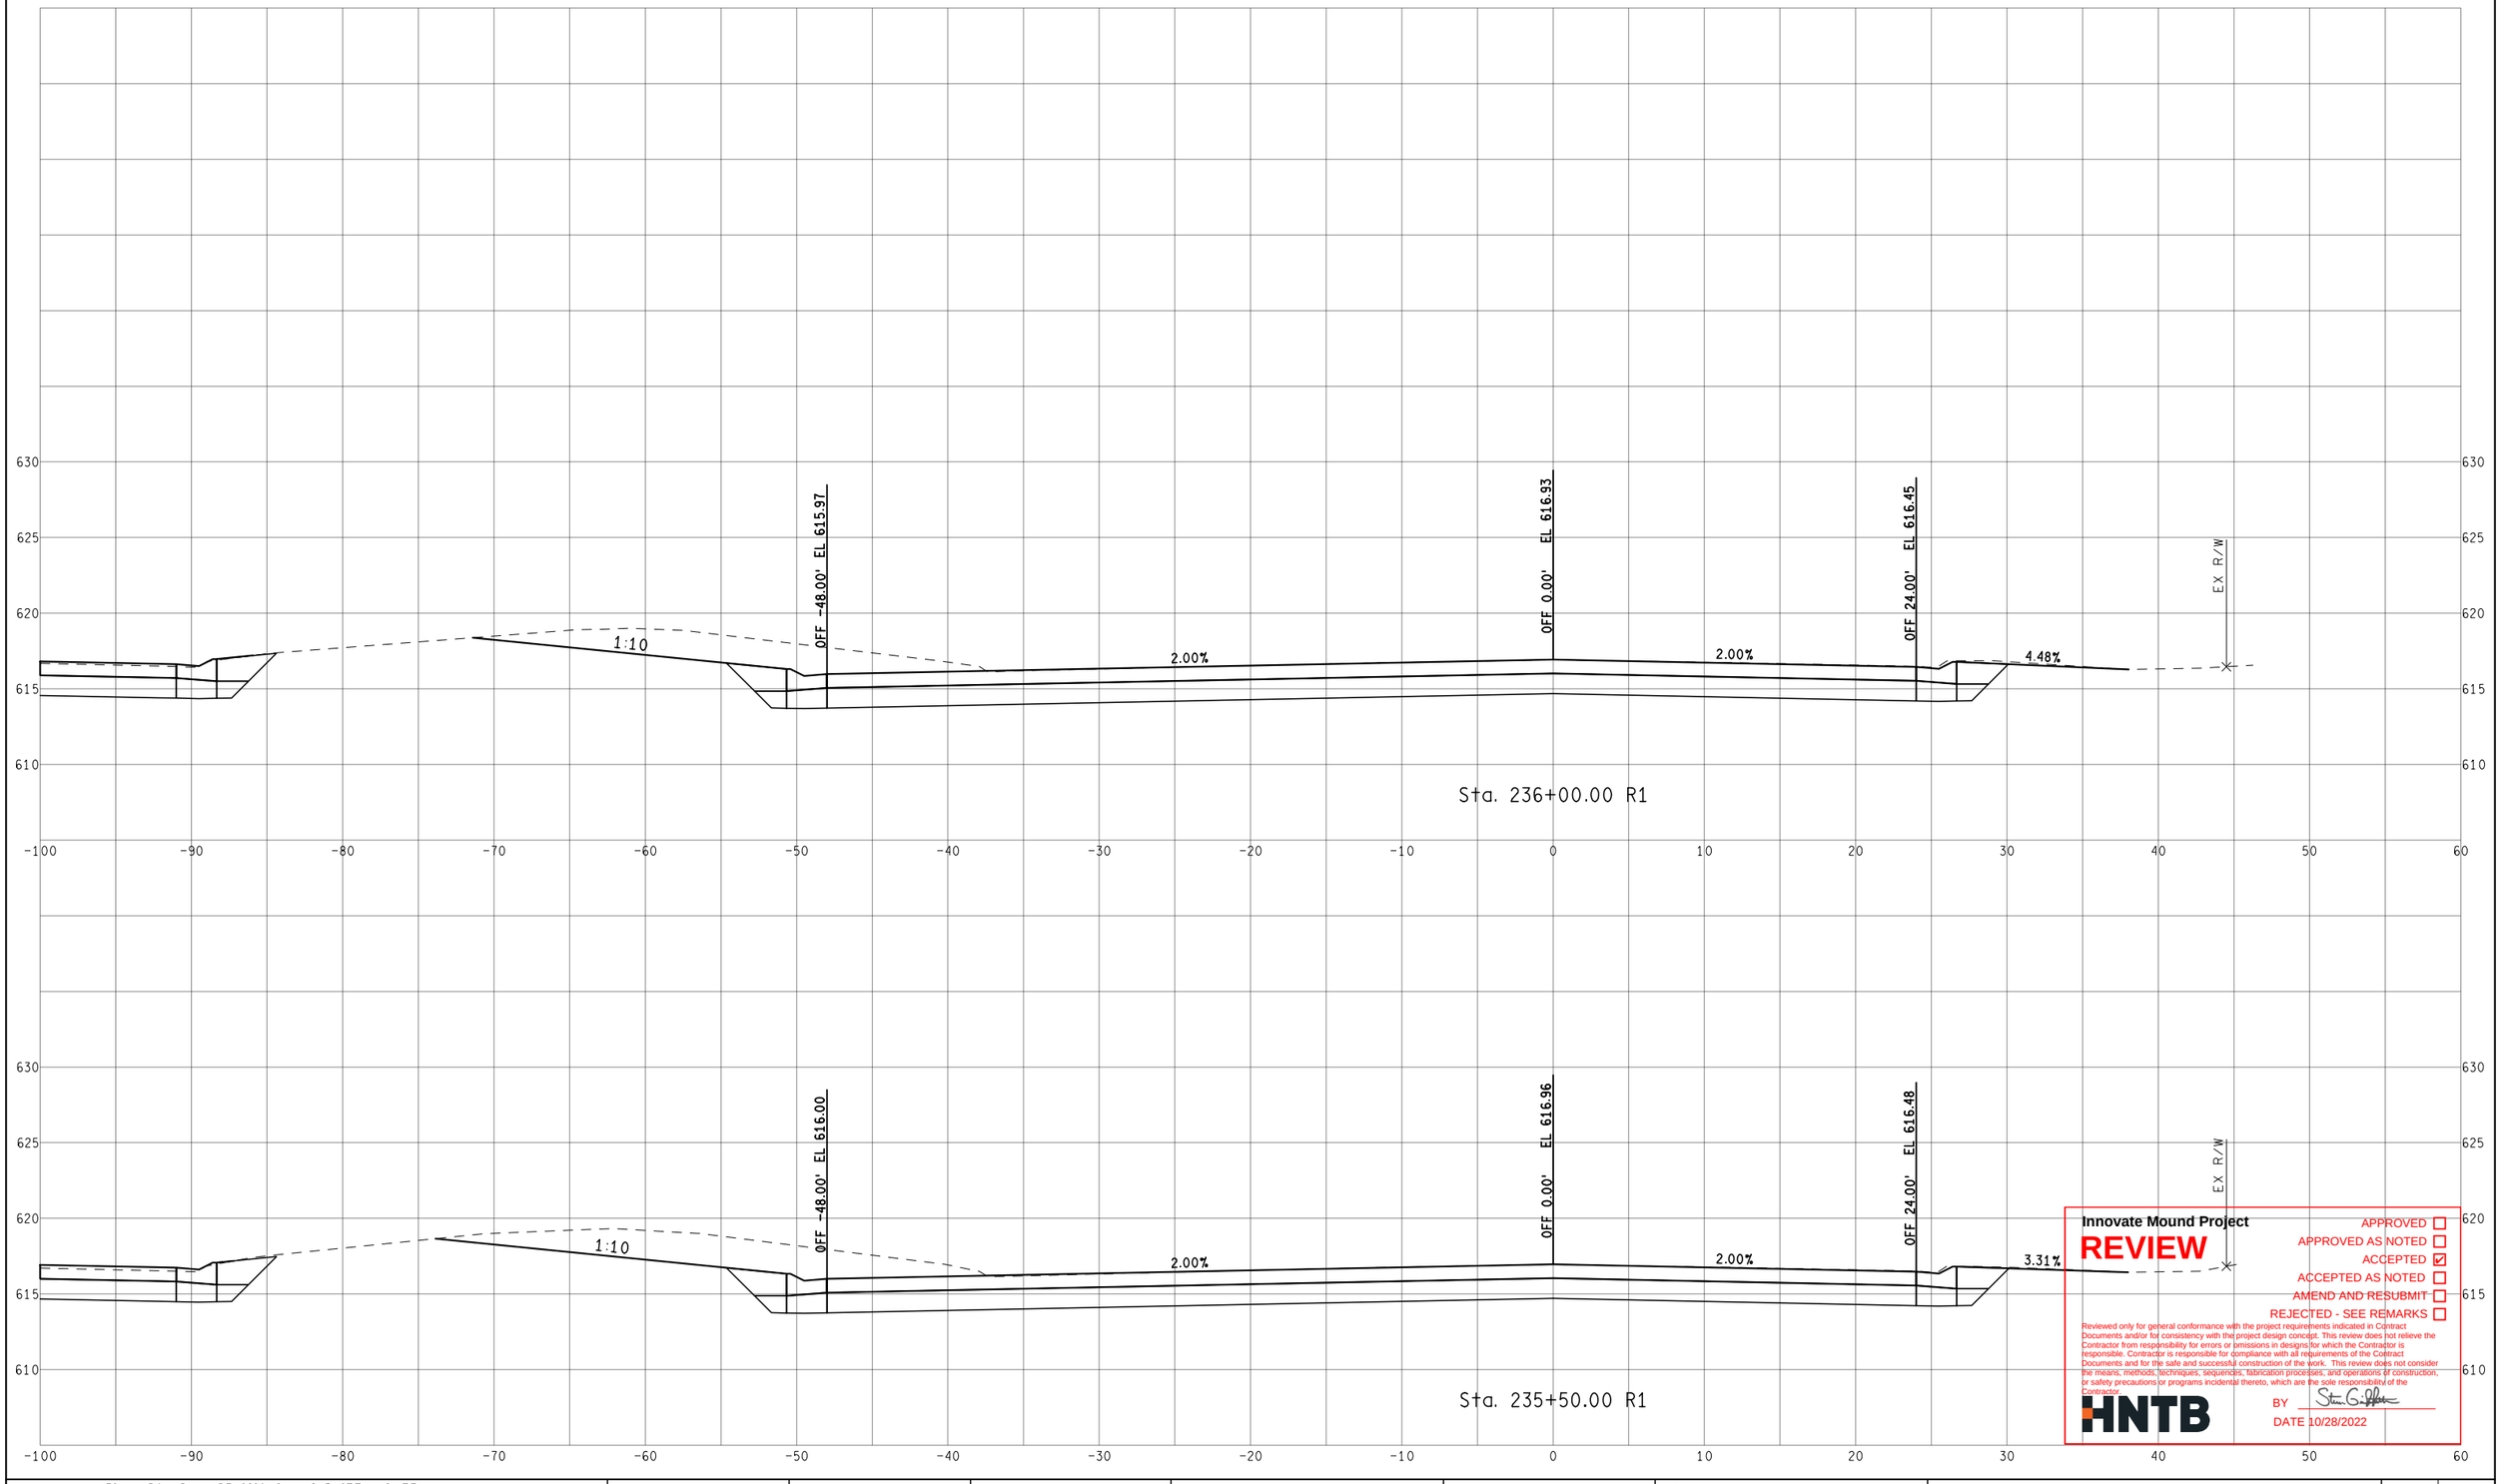

Innovate Mound Project

REVIEW

APPROVED ☐
APPROVED AS NOTED ☐
ACCEPTED ☑
ACCEPTED AS NOTED ☐
AMEND AND RESUBMIT ☐
REJECTED - SEE REMARKS ☐

Reviewed only for general conformance with the project requirements indicated in Contract Documents and/or for consistency with the project design concept. This review does not relieve the Contractor from responsibility for errors or omissions in designs for which the Contractor is responsible. Contractor is responsible for compliance with all requirements of the Contract Documents and for the safe and successful construction of the work. This review does not consider the means, methods, techniques, sequences, fabrication processes, and operations of construction, or safety precautions or programs incidental thereto, which are the sole responsibility of the Contractor.

HNTB

BY

DATE 10/28/2022

FINAL ROW PLAN REVISIONS (SUBMITTAL DATE:)							
NO.	DATE	AUTH	DESCRIPTION	NO.	DATE	AUTH	DESCRIPTION

Department of Roads

VERT. (FT) 0 10
HORZ. (FT) 0 10

FILE:

DATE: 10/12/22
DESIGN UNIT: XXX
TSC: MACOMB

CS: INFR50000
JN: 207178A

STA. 235+50.00 R1 TO STA. 236+00.00 R1
NB MOUND RD

DRAWING
SHEET
SECT

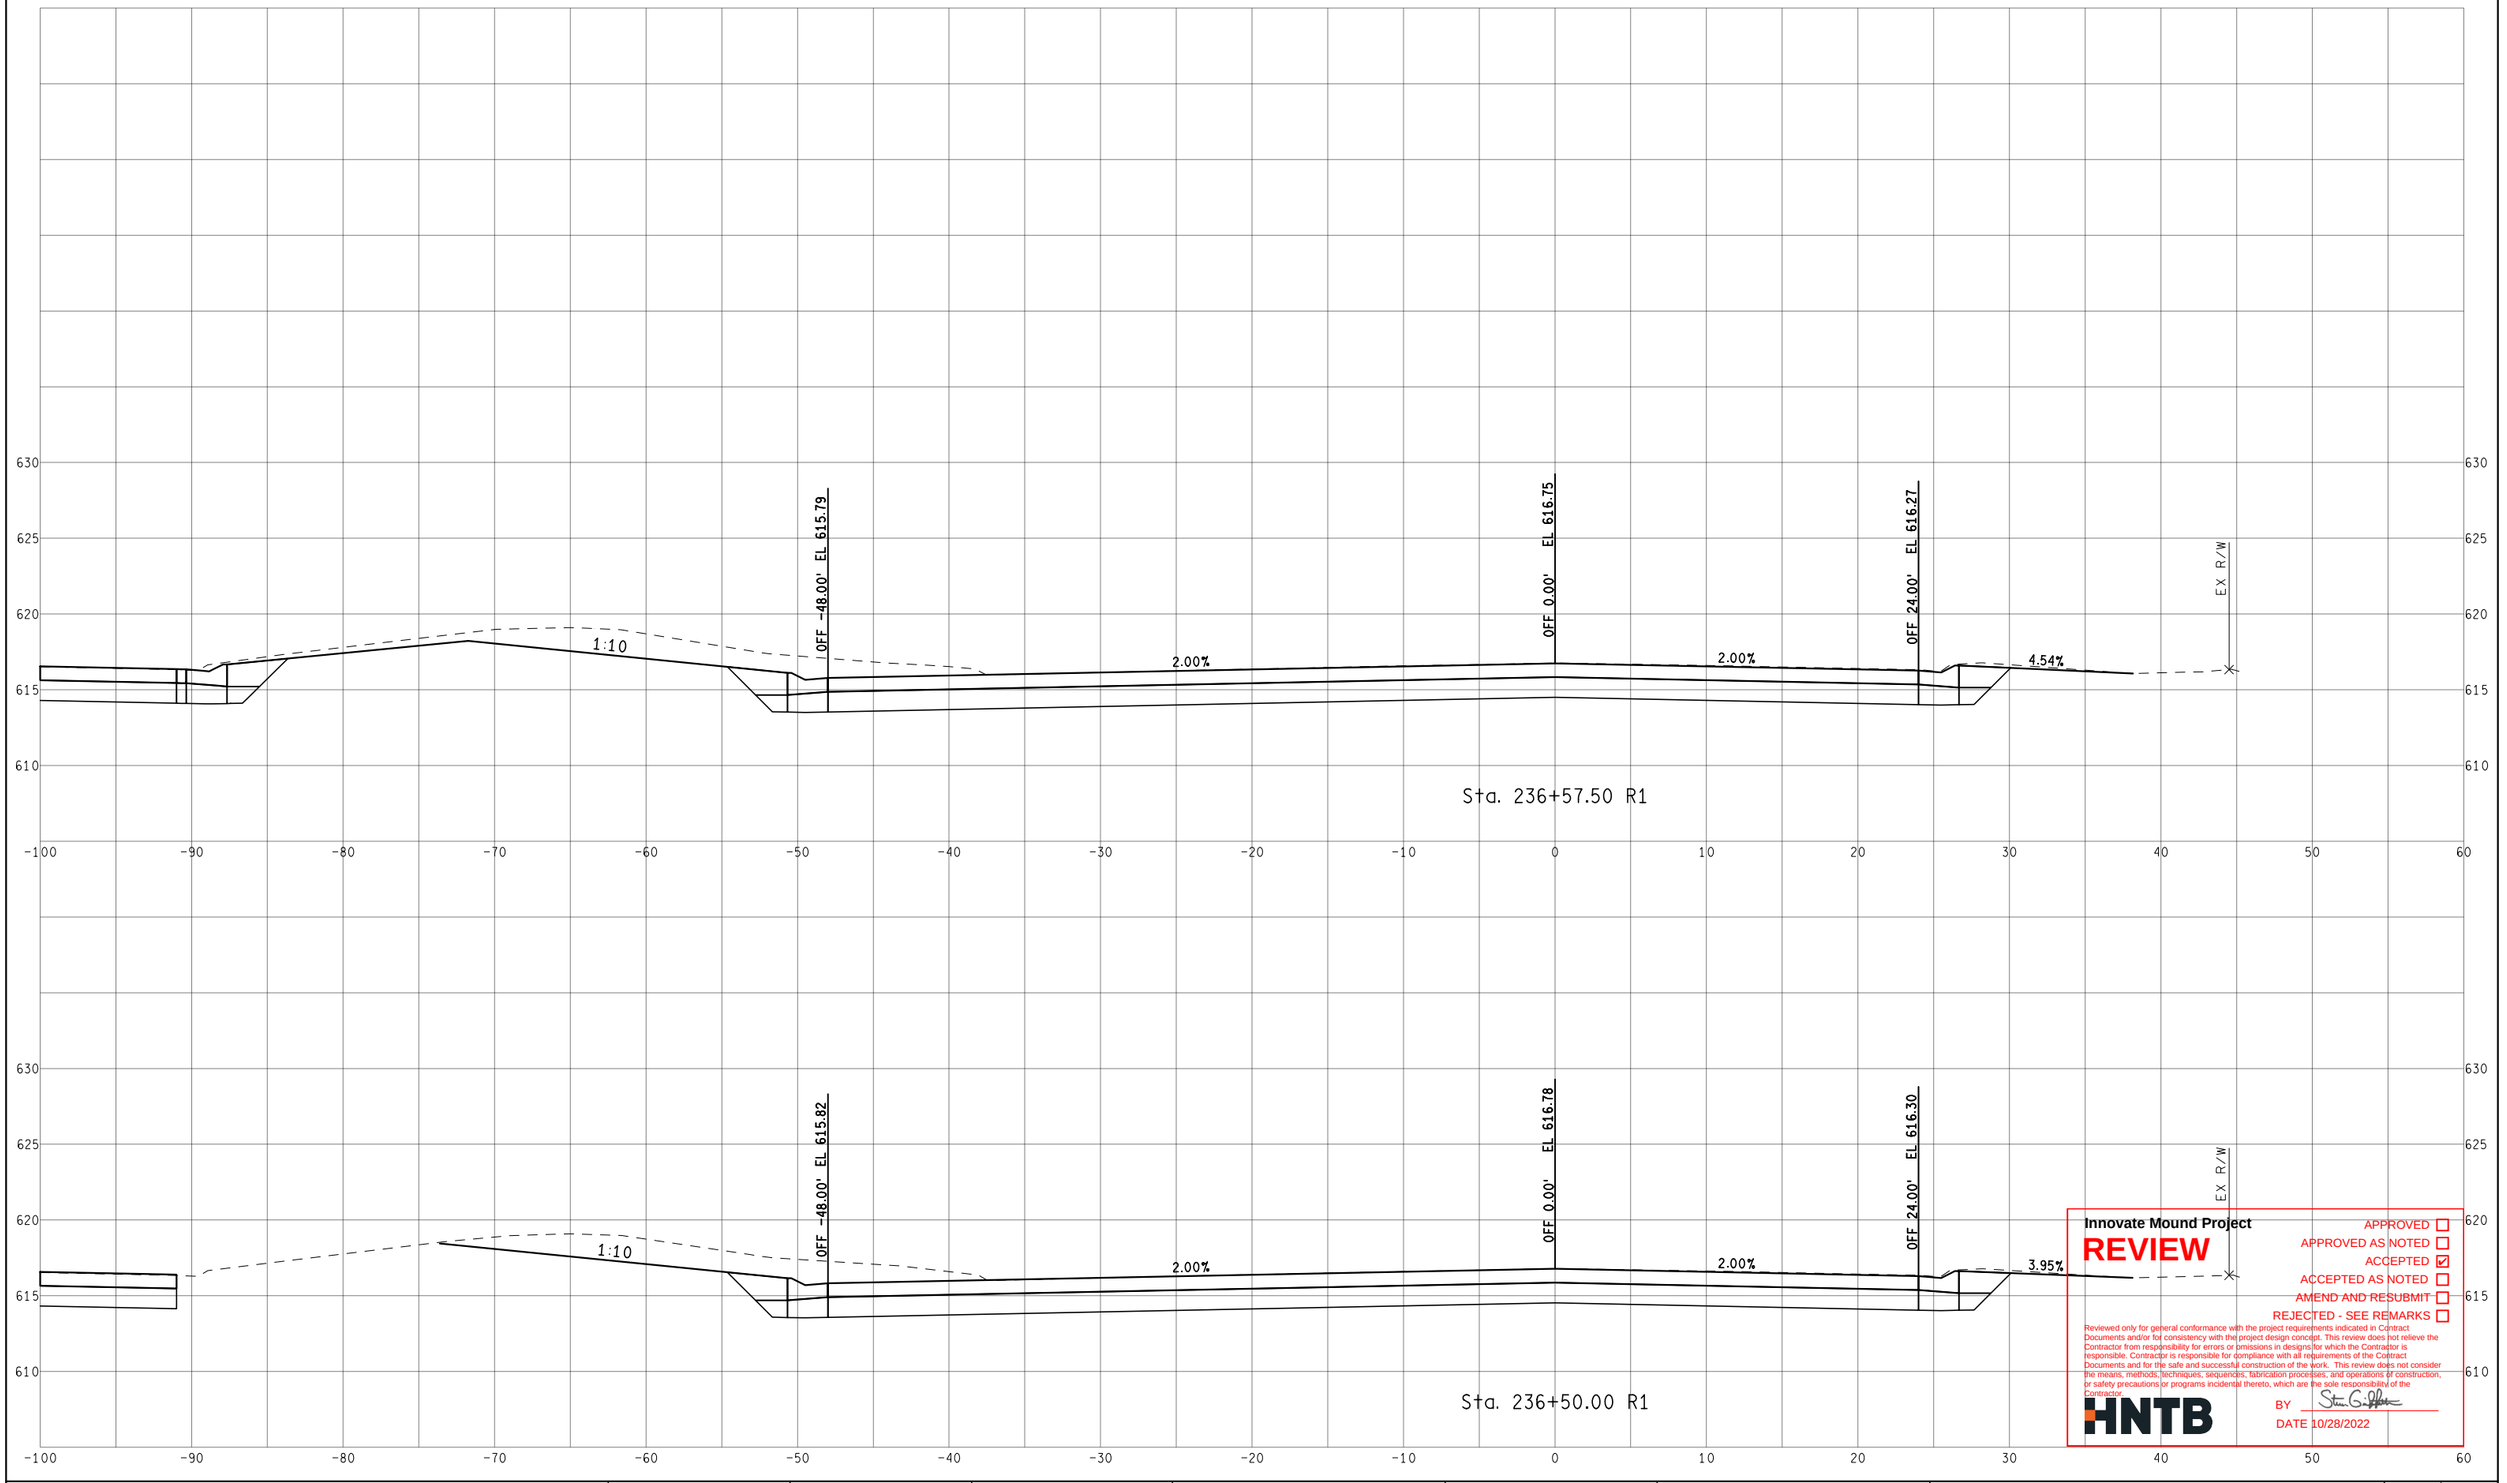

Innovate Mound Project

REVIEW

APPROVED ☐
APPROVED AS NOTED ☐
ACCEPTED ☑
ACCEPTED AS NOTED ☐
AMEND AND RESUBMIT ☐
REJECTED - SEE REMARKS ☐

Reviewed only for general conformance with the project requirements indicated in Contract Documents and/or for consistency with the project design concept. This review does not relieve the Contractor from responsibility for errors or omissions in designs for which the Contractor is responsible. Contractor is responsible for compliance with all requirements of the Contract Documents and for the safe and successful construction of the work. This review does not consider the means, methods, techniques, sequences, fabrication processes, and operations of construction, or safety precautions or programs incidental thereto, which are the sole responsibility of the Contractor.

HNTB

BY

DATE 10/28/2022

FINAL ROW PLAN REVISIONS (SUBMITTAL DATE:)							
NO.	DATE	AUTH	DESCRIPTION	NO.	DATE	AUTH	DESCRIPTION

Macomb County Michigan — Department of Roads

VERT. (FT) 0 10
HORZ. (FT) 0 10

FILE:

DATE: 10/12/22
DESIGN UNIT: XXX
TSC: MACOMB

CS: INFR50000
JN: 207178A

STA. 236+50.00 R1 TO STA. 236+57.50 R1
NB MOUND RD

DRAWING
SHEET
SECT

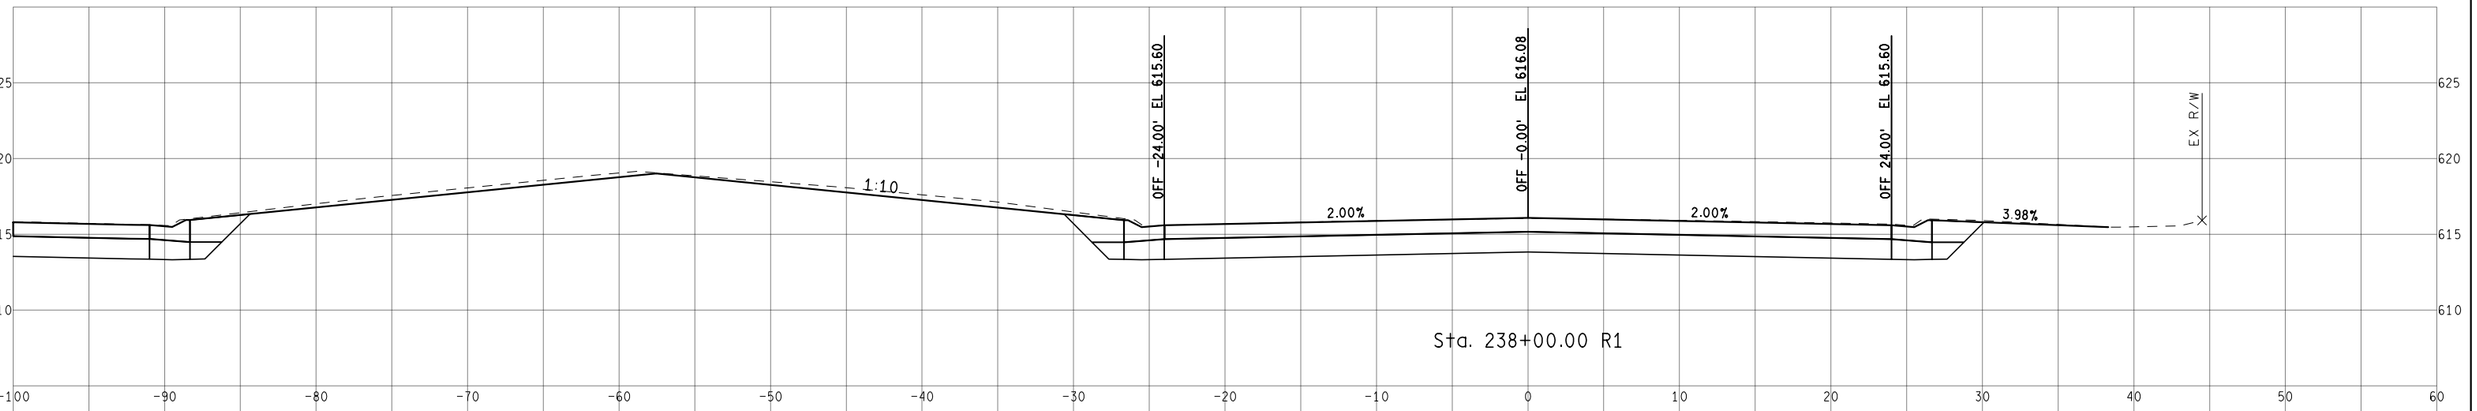



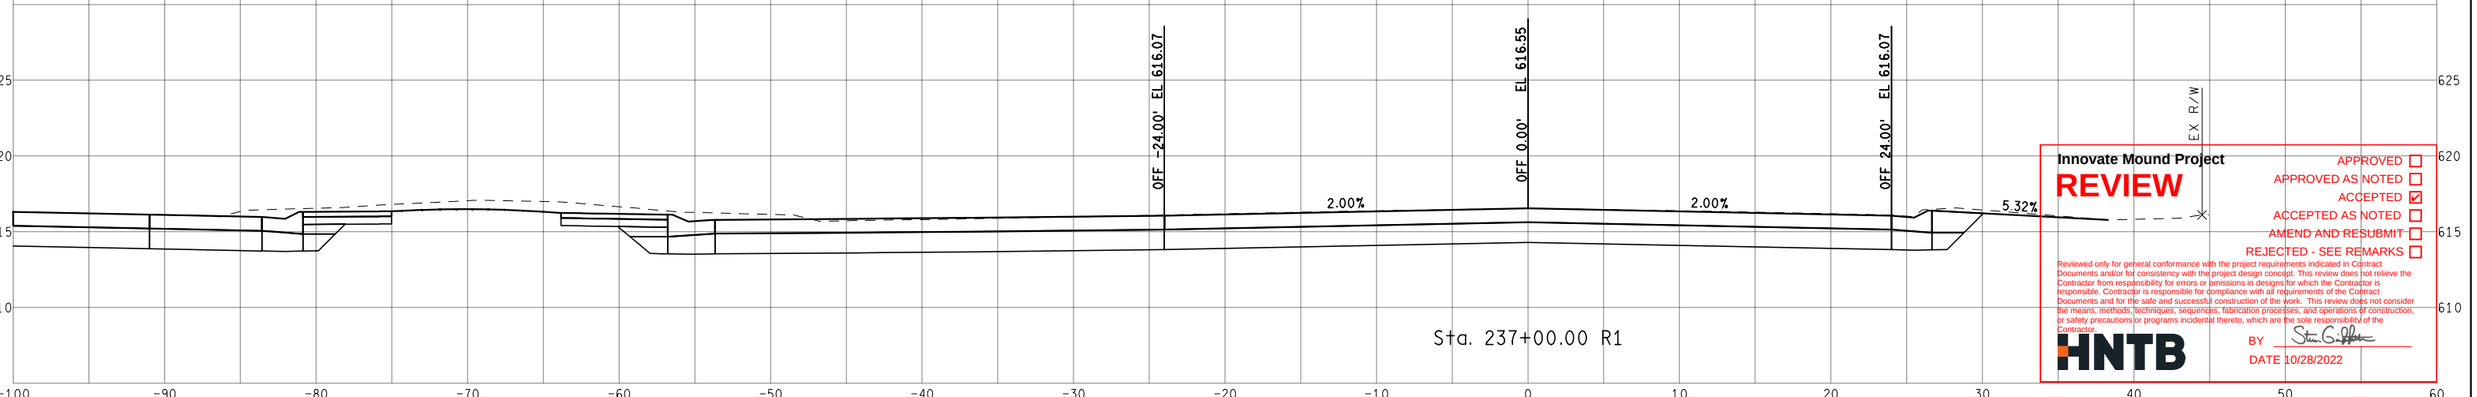

Innovate Mound Project

REVIEW

APPROVED ☐
APPROVED AS NOTED ☐
ACCEPTED ☑
ACCEPTED AS NOTED ☐
AMEND AND RESUBMIT ☐
REJECTED - SEE REMARKS ☐

Reviewed only for general conformance with the project requirements indicated in Contract Documents and/or for consistency with the project design concept. This review does not relieve the Contractor from responsibility for errors or omissions in designs for which the Contractor is responsible. Contractor is responsible for compliance with all requirements of the Contract Documents and for the safe and successful construction of the work. This review does not consider the means, methods, techniques, sequences, fabrication processes, and operations of construction, or safety precautions or programs incidental thereto, which are the sole responsibility of the Contractor.

HNTB

BY Steven G. Hoffman

DATE 10/28/2022

FINAL ROW PLAN REVISIONS (SUBMITTAL DATE:)							
NO.	DATE	AUTH	DESCRIPTION	NO.	DATE	AUTH	DESCRIPTION

Department of Roads

VERT. (FT) 0 10

HORZ. (FT) 0 10

FILE:

DATE: 10/12/22

DESIGN UNIT: XXX

TSC: MACOMB

CS: INFR50000

JN: 207178A

STA. 237+00.00 R1 TO STA. 238+00.00 R1

NB MOUND RD

DRAWING

SHEET

SECT

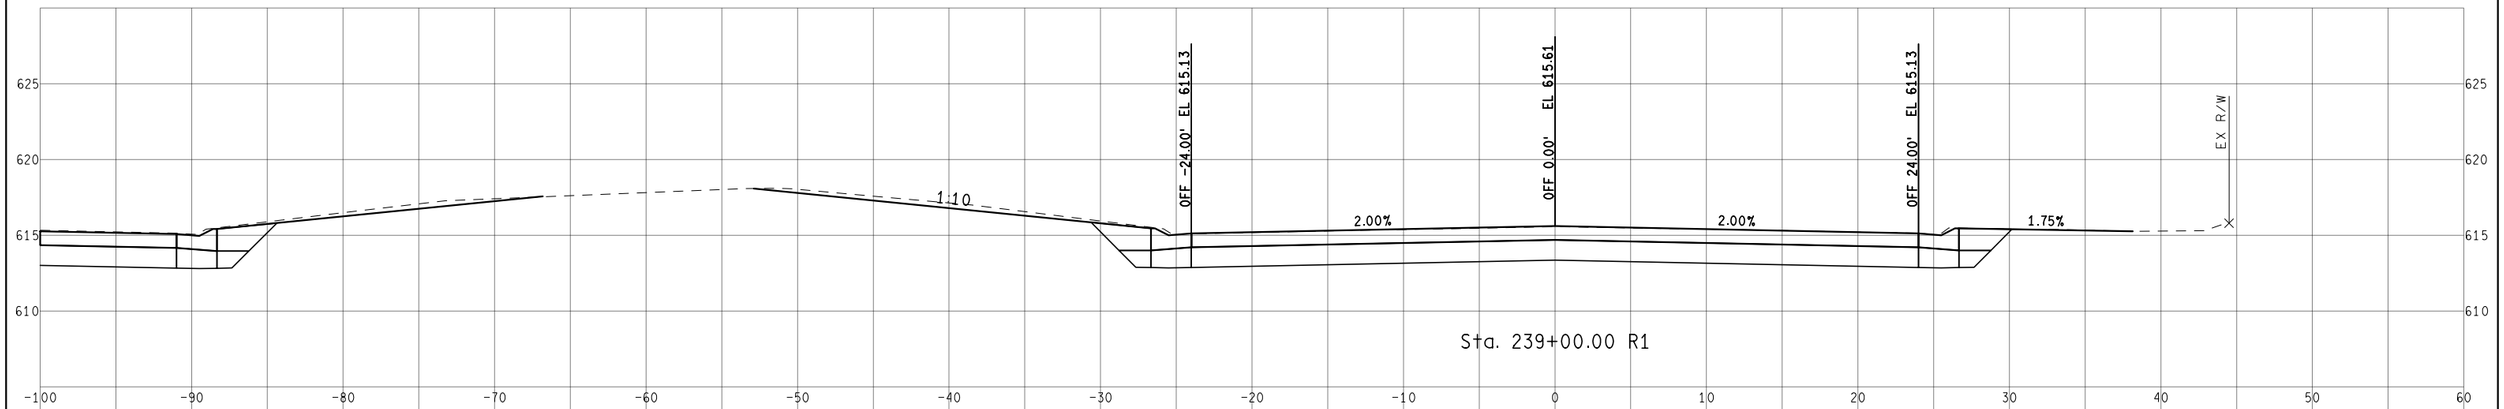

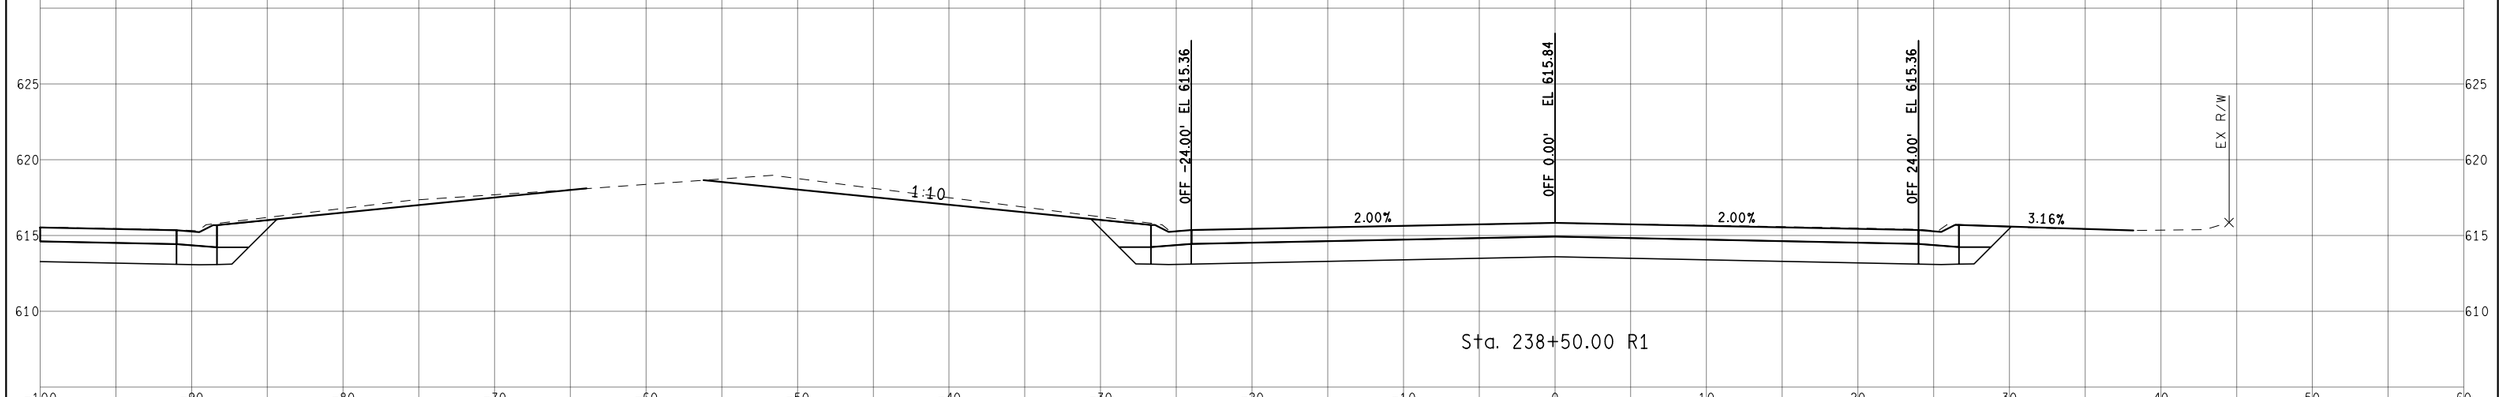

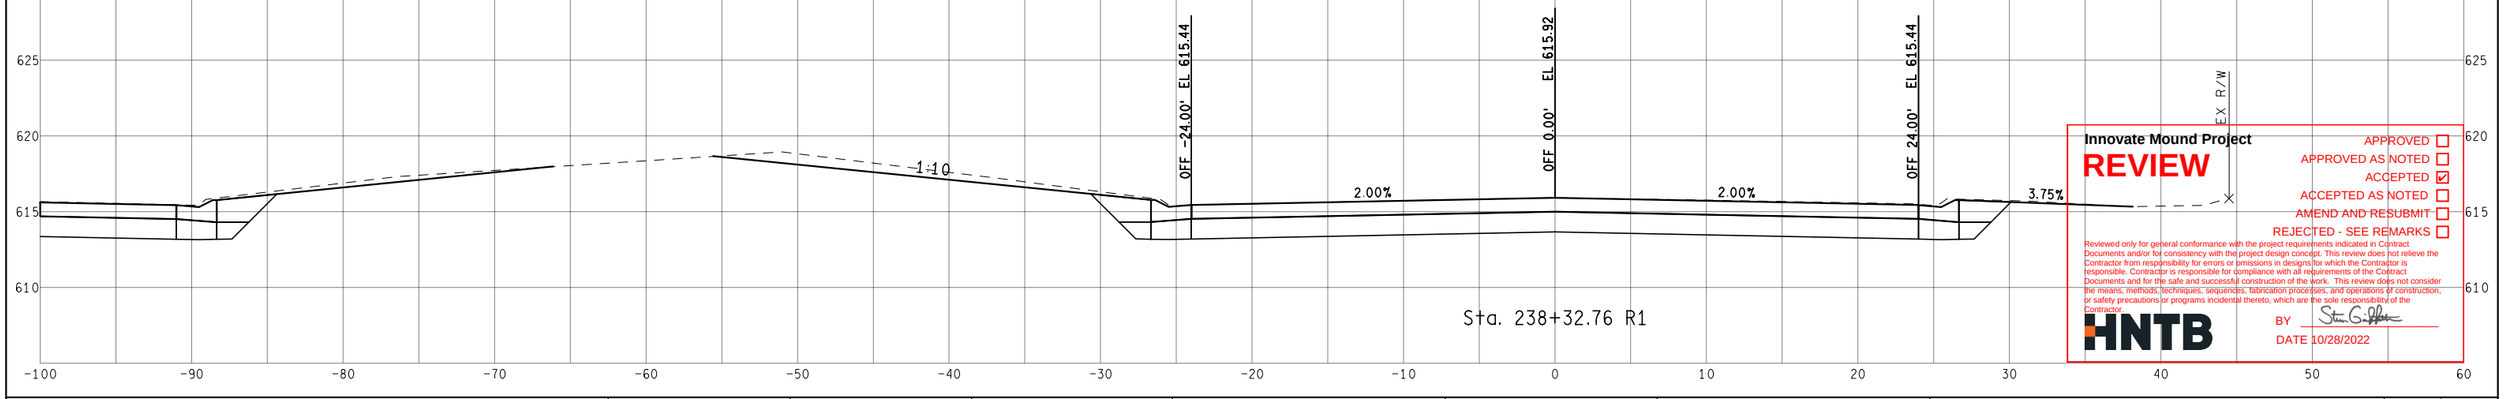

Innovate Mound Project

REVIEW

APPROVED ☐
APPROVED AS NOTED ☐
ACCEPTED ☑
ACCEPTED AS NOTED ☐
AMEND AND RESUBMIT ☐
REJECTED - SEE REMARKS ☐

Reviewed only for general conformance with the project requirements indicated in Contract Documents and/or for consistency with the project design concept. This review does not relieve the Contractor from responsibility for errors or omissions in designs for which the Contractor is responsible. Contractor is responsible for compliance with all requirements of the Contract Documents and for the safe and successful construction of the work. This review does not consider the means, methods, techniques, sequences, fabrication processes, and operations of construction, or safety precautions or programs incidental thereto, which are the sole responsibility of the Contractor.

HNTB

BY

DATE 10/28/2022

FINAL ROW PLAN REVISIONS (SUBMITTAL DATE:)							
NO.	DATE	AUTH	DESCRIPTION	NO.	DATE	AUTH	DESCRIPTION

Department of Roads

VERT. (FT) 0 10
HORZ. (FT) 0 10

FILE:

DATE: 10/12/22
DESIGN UNIT: XXX
TSC: MACOMB

CS: INFR50000
JN: 207178A

STA. 238+32.76 R1 TO STA. 239+00.00 R1
NB MOUND RD

DRAWING
SHEET
SECT

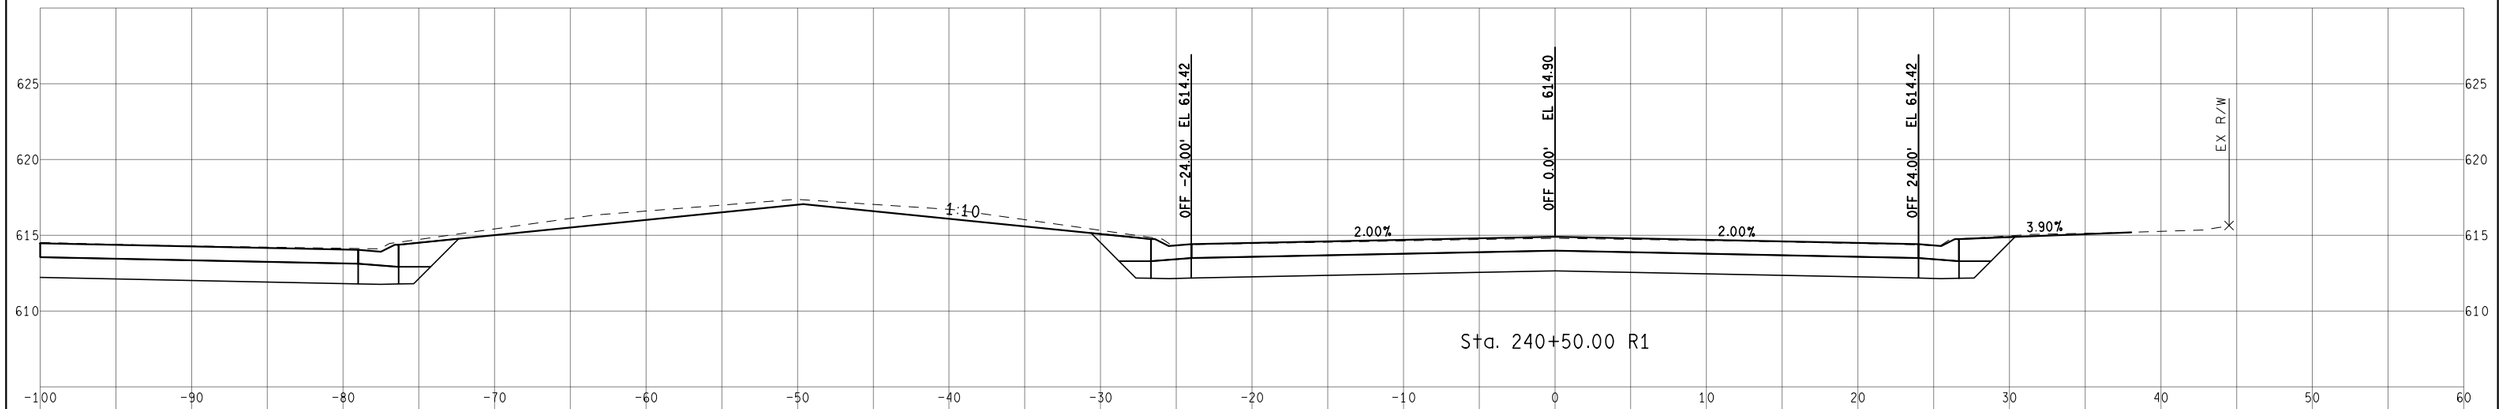

Sta. 240+50.00 R1

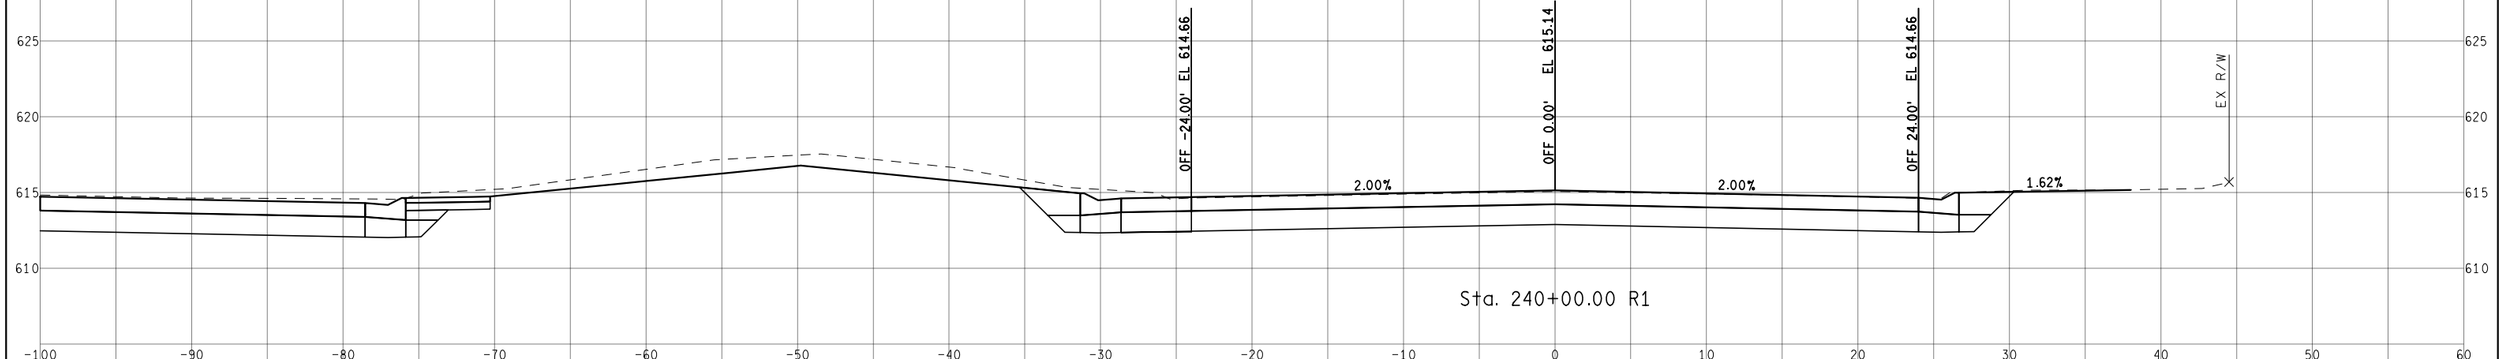

Sta. 240+00.00 R1

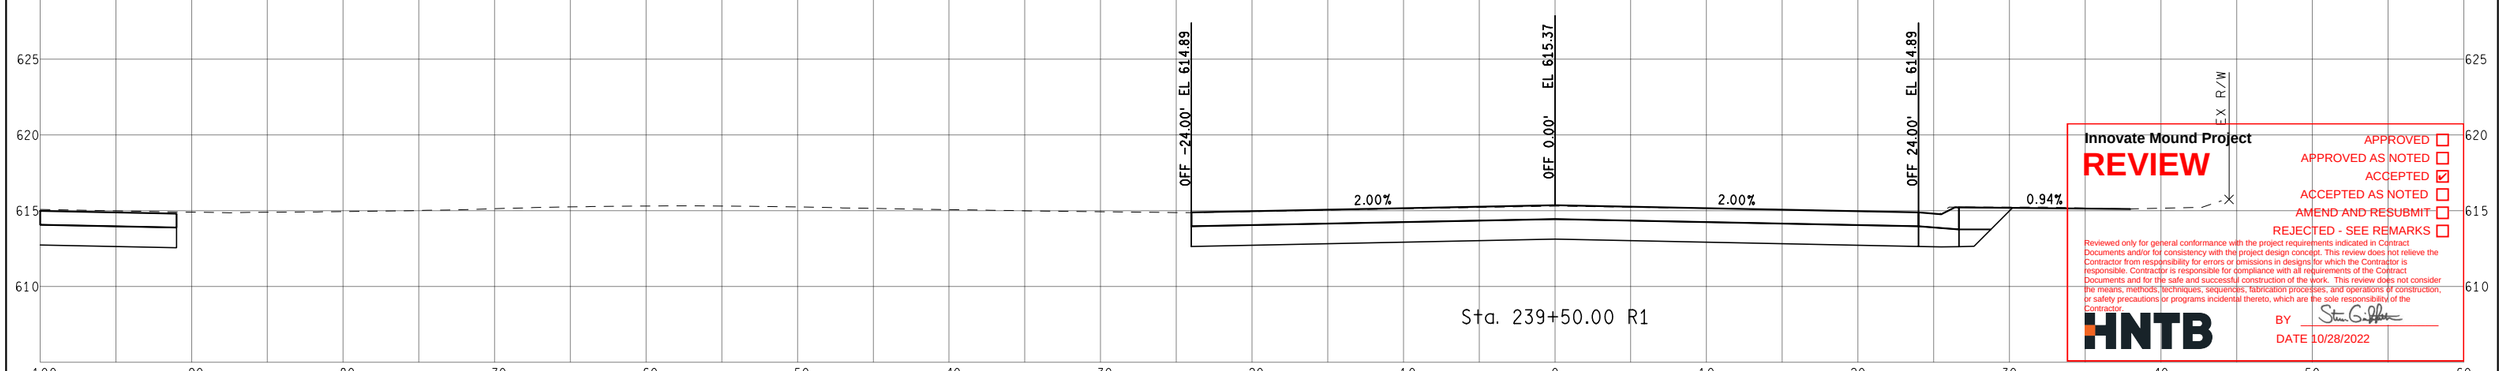

Sta. 239+50.00 R1

Innovate Mound Project

REVIEW

- APPROVED ☐
- APPROVED AS NOTED ☐
- ACCEPTED ☑
- ACCEPTED AS NOTED ☐
- AMEND AND RESUBMIT ☐
- REJECTED - SEE REMARKS ☐

Reviewed only for general conformance with the project requirements indicated in Contract Documents and/or for consistency with the project design concept. This review does not relieve the Contractor from responsibility for errors or omissions in designs for which the Contractor is responsible. Contractor is responsible for compliance with all requirements of the Contract Documents and for the safe and successful construction of the work. This review does not consider the means, methods, techniques, sequences, fabrication processes, and operations of construction, or safety precautions or programs incidental thereto, which are the sole responsibility of the Contractor.

HNTB

BY

DATE 10/28/2022

FINAL ROW PLAN REVISIONS (SUBMITTAL DATE:)

NO.	DATE	AUTH	DESCRIPTION	NO.	DATE	AUTH	DESCRIPTION

Department of Roads

VERT. (FT) 0 10

HORZ. (FT) 0 10

FILE:

DATE: 10/12/22

DESIGN UNIT: XXX

TSC: MACOMB

CS: INFR50000

JN: 207178A

STA. 239+50.00 R1 TO STA. 240+50.00 R1

NB MOUND RD

DRAWING

SHEET

SECT

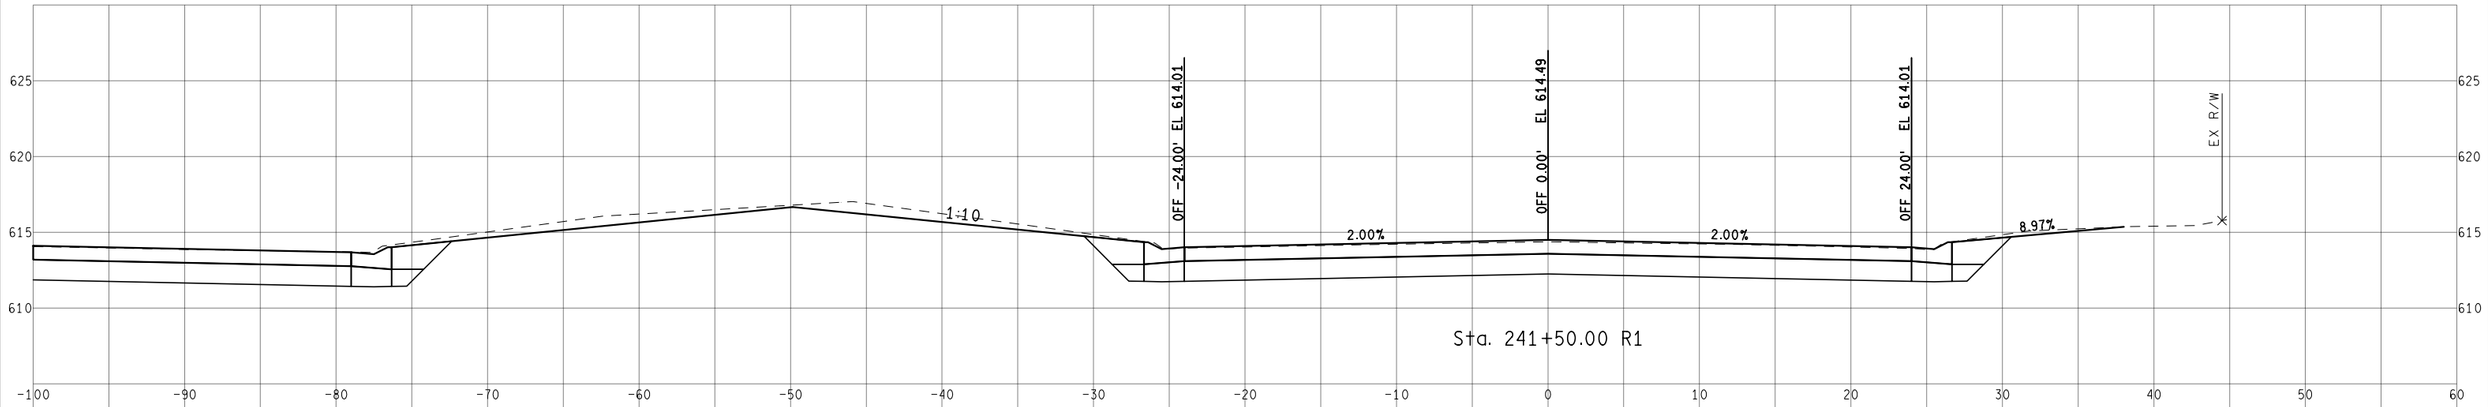

Sta. 241+50.00 R1

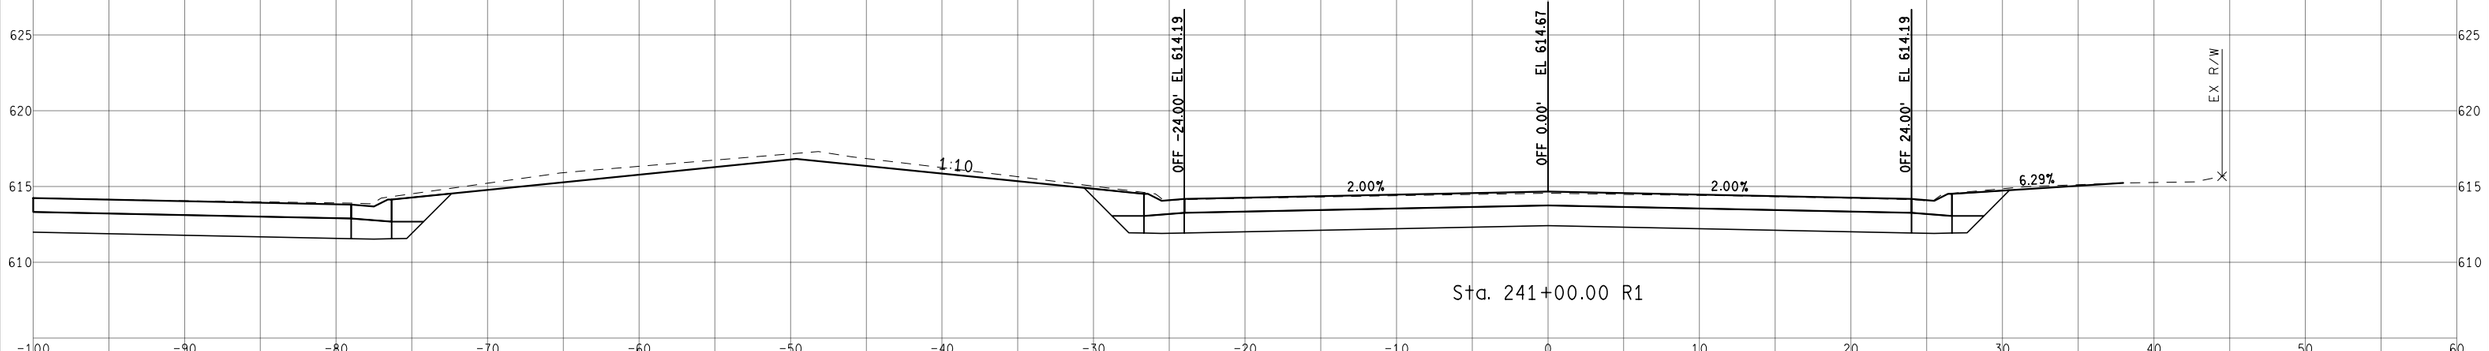

Sta. 241+00.00 R1

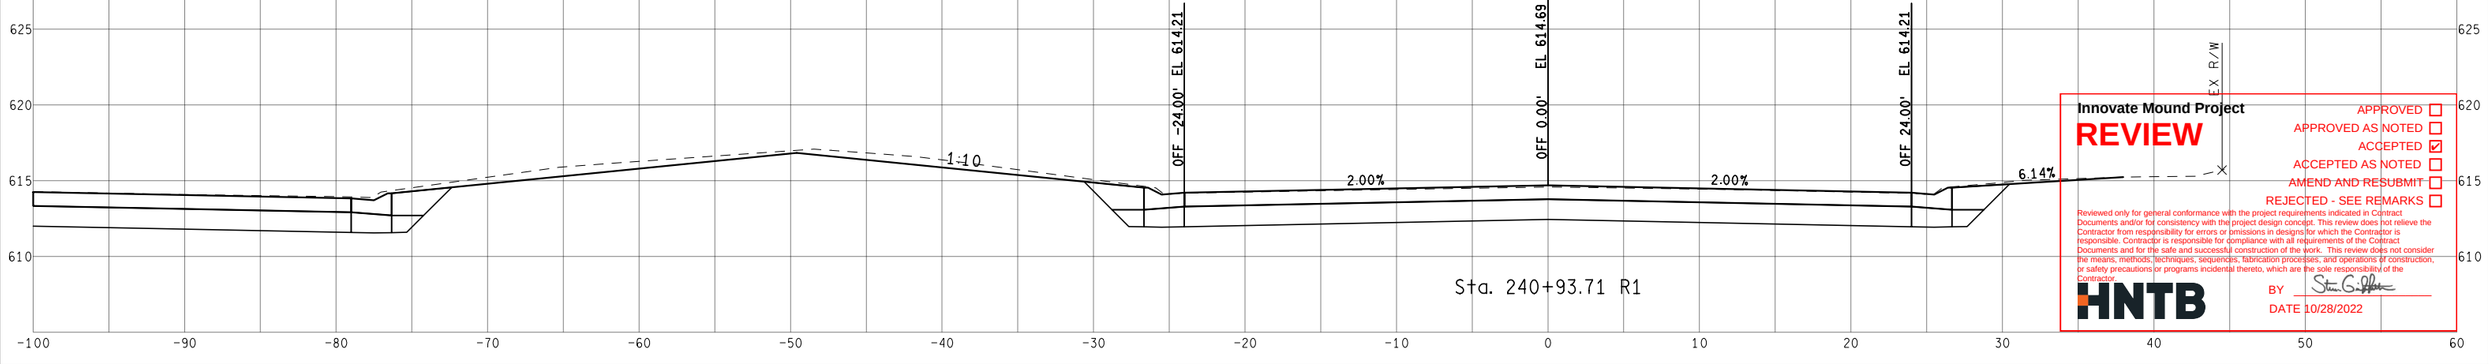

Sta. 240+93.71 R1

Innovate Mound Project

REVIEW

APPROVED ☐
APPROVED AS NOTED ☐
ACCEPTED ☑
ACCEPTED AS NOTED ☐
AMEND AND RESUBMIT ☐
REJECTED - SEE REMARKS ☐

Reviewed only for general conformance with the project requirements indicated in Contract Documents and/or for consistency with the project design concept. This review does not relieve the Contractor from responsibility for errors or omissions in designs for which the Contractor is responsible. Contractor is responsible for compliance with all requirements of the Contract Documents and for the safe and successful construction of the work. This review does not consider the means, methods, techniques, sequences, fabrication processes, and operations of construction, or safety precautions or programs incidental thereto, which are the sole responsibility of the Contractor.

HNTB

BY Steven G. Griffin

DATE 10/28/2022

FINAL ROW PLAN REVISIONS (SUBMITTAL DATE:)							
NO.	DATE	AUTH	DESCRIPTION	NO.	DATE	AUTH	DESCRIPTION

Department of Roads

VERT. (FT) 0 10
HORZ. (FT) 0 10

FILE:

DATE: 10/12/22
DESIGN UNIT: XXX
TSC: MACOMB

CS: INFR50000
JN: 207178A

STA. 240+93.71 R1 TO STA. 241+50.00 R1
NB MOUND RD

DRAWING
SHEET
SECT

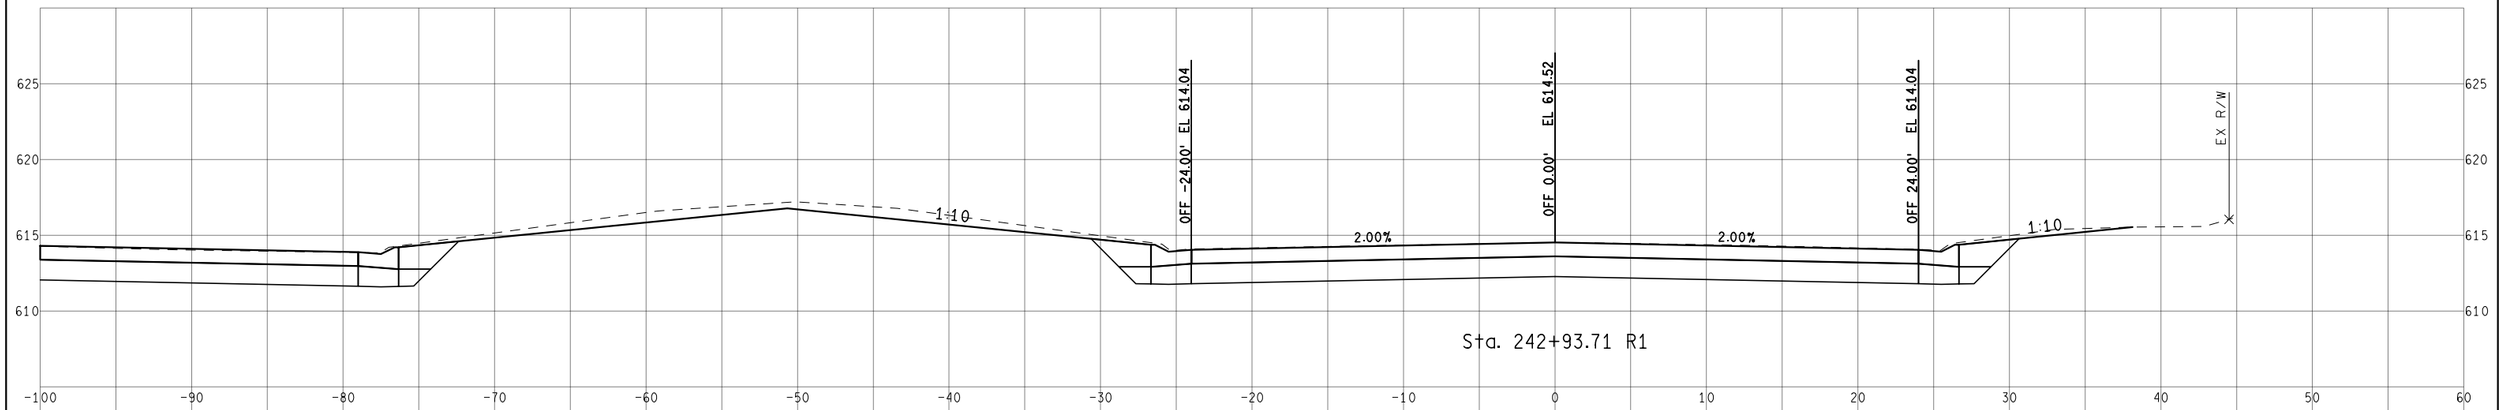

Sta. 242+93.71 R1

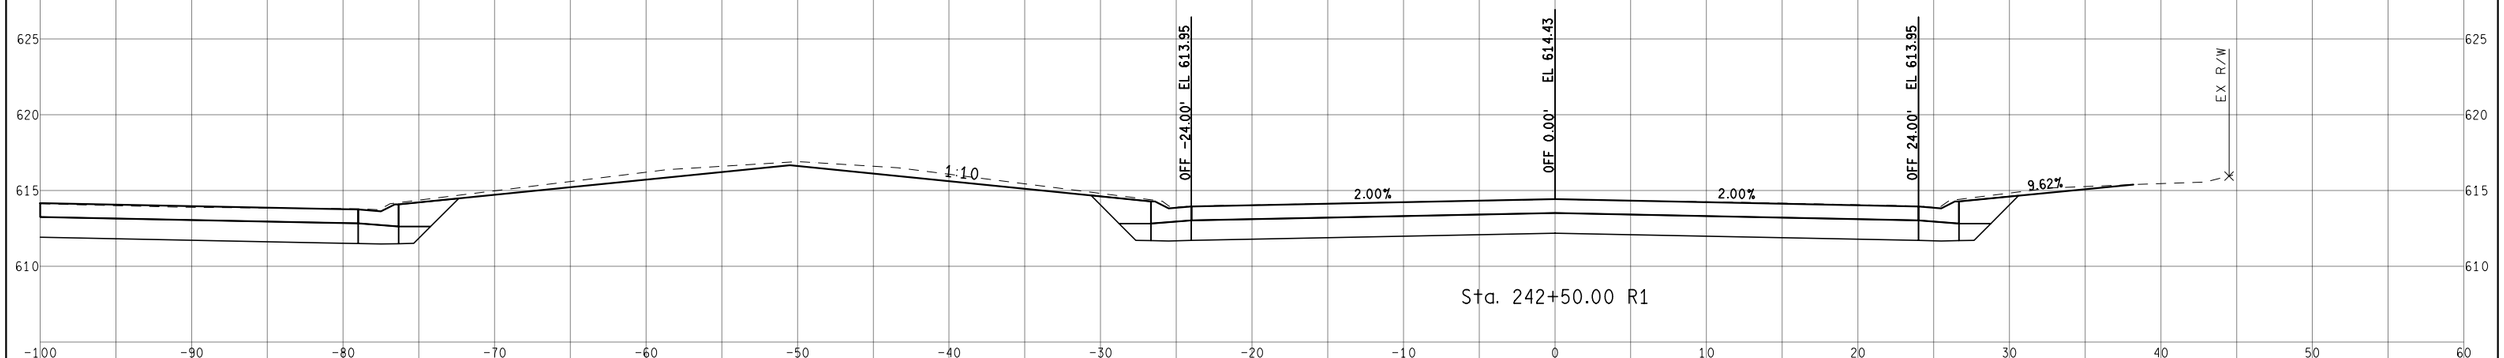

Sta. 242+50.00 R1

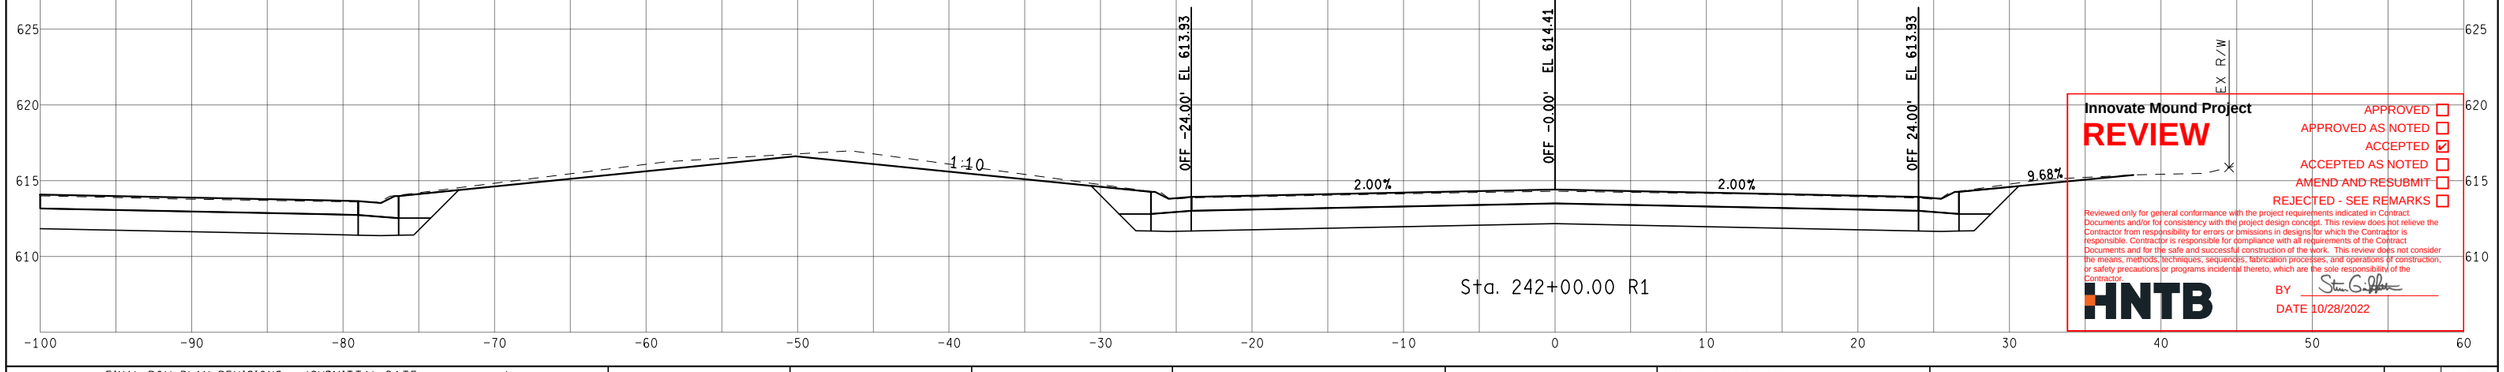

Sta. 242+00.00 R1

Innovate Mound Project

REVIEW

APPROVED ☐
APPROVED AS NOTED ☐
ACCEPTED ☑
ACCEPTED AS NOTED ☐
AMEND AND RESUBMIT ☐
REJECTED - SEE REMARKS ☐

Reviewed only for general conformance with the project requirements indicated in Contract Documents and/or for consistency with the project design concept. This review does not relieve the Contractor from responsibility for errors or omissions in designs for which the Contractor is responsible. Contractor is responsible for compliance with all requirements of the Contract Documents and for the safe and successful construction of the work. This review does not consider the means, methods, techniques, sequences, fabrication processes, and operations of construction, or safety precautions or programs incidental thereto, which are the sole responsibility of the Contractor.

HNTB

BY Steven G. Griffin

DATE 10/28/2022

FINAL ROW PLAN REVISIONS (SUBMITTAL DATE:)							
NO.	DATE	AUTH	DESCRIPTION	NO.	DATE	AUTH	DESCRIPTION

Department of Roads

0 VERT. (FT) 10
0 HORZ. (FT) 10

FILE:

DATE: 10/12/22
DESIGN UNIT: XXX
TSC: MACOMB

CS: INFR50000
JN: 207178A

STA. 242+00.00 R1 TO STA. 242+93.71 R1
NB MOUND RD

DRAWING
SHEET
SECT

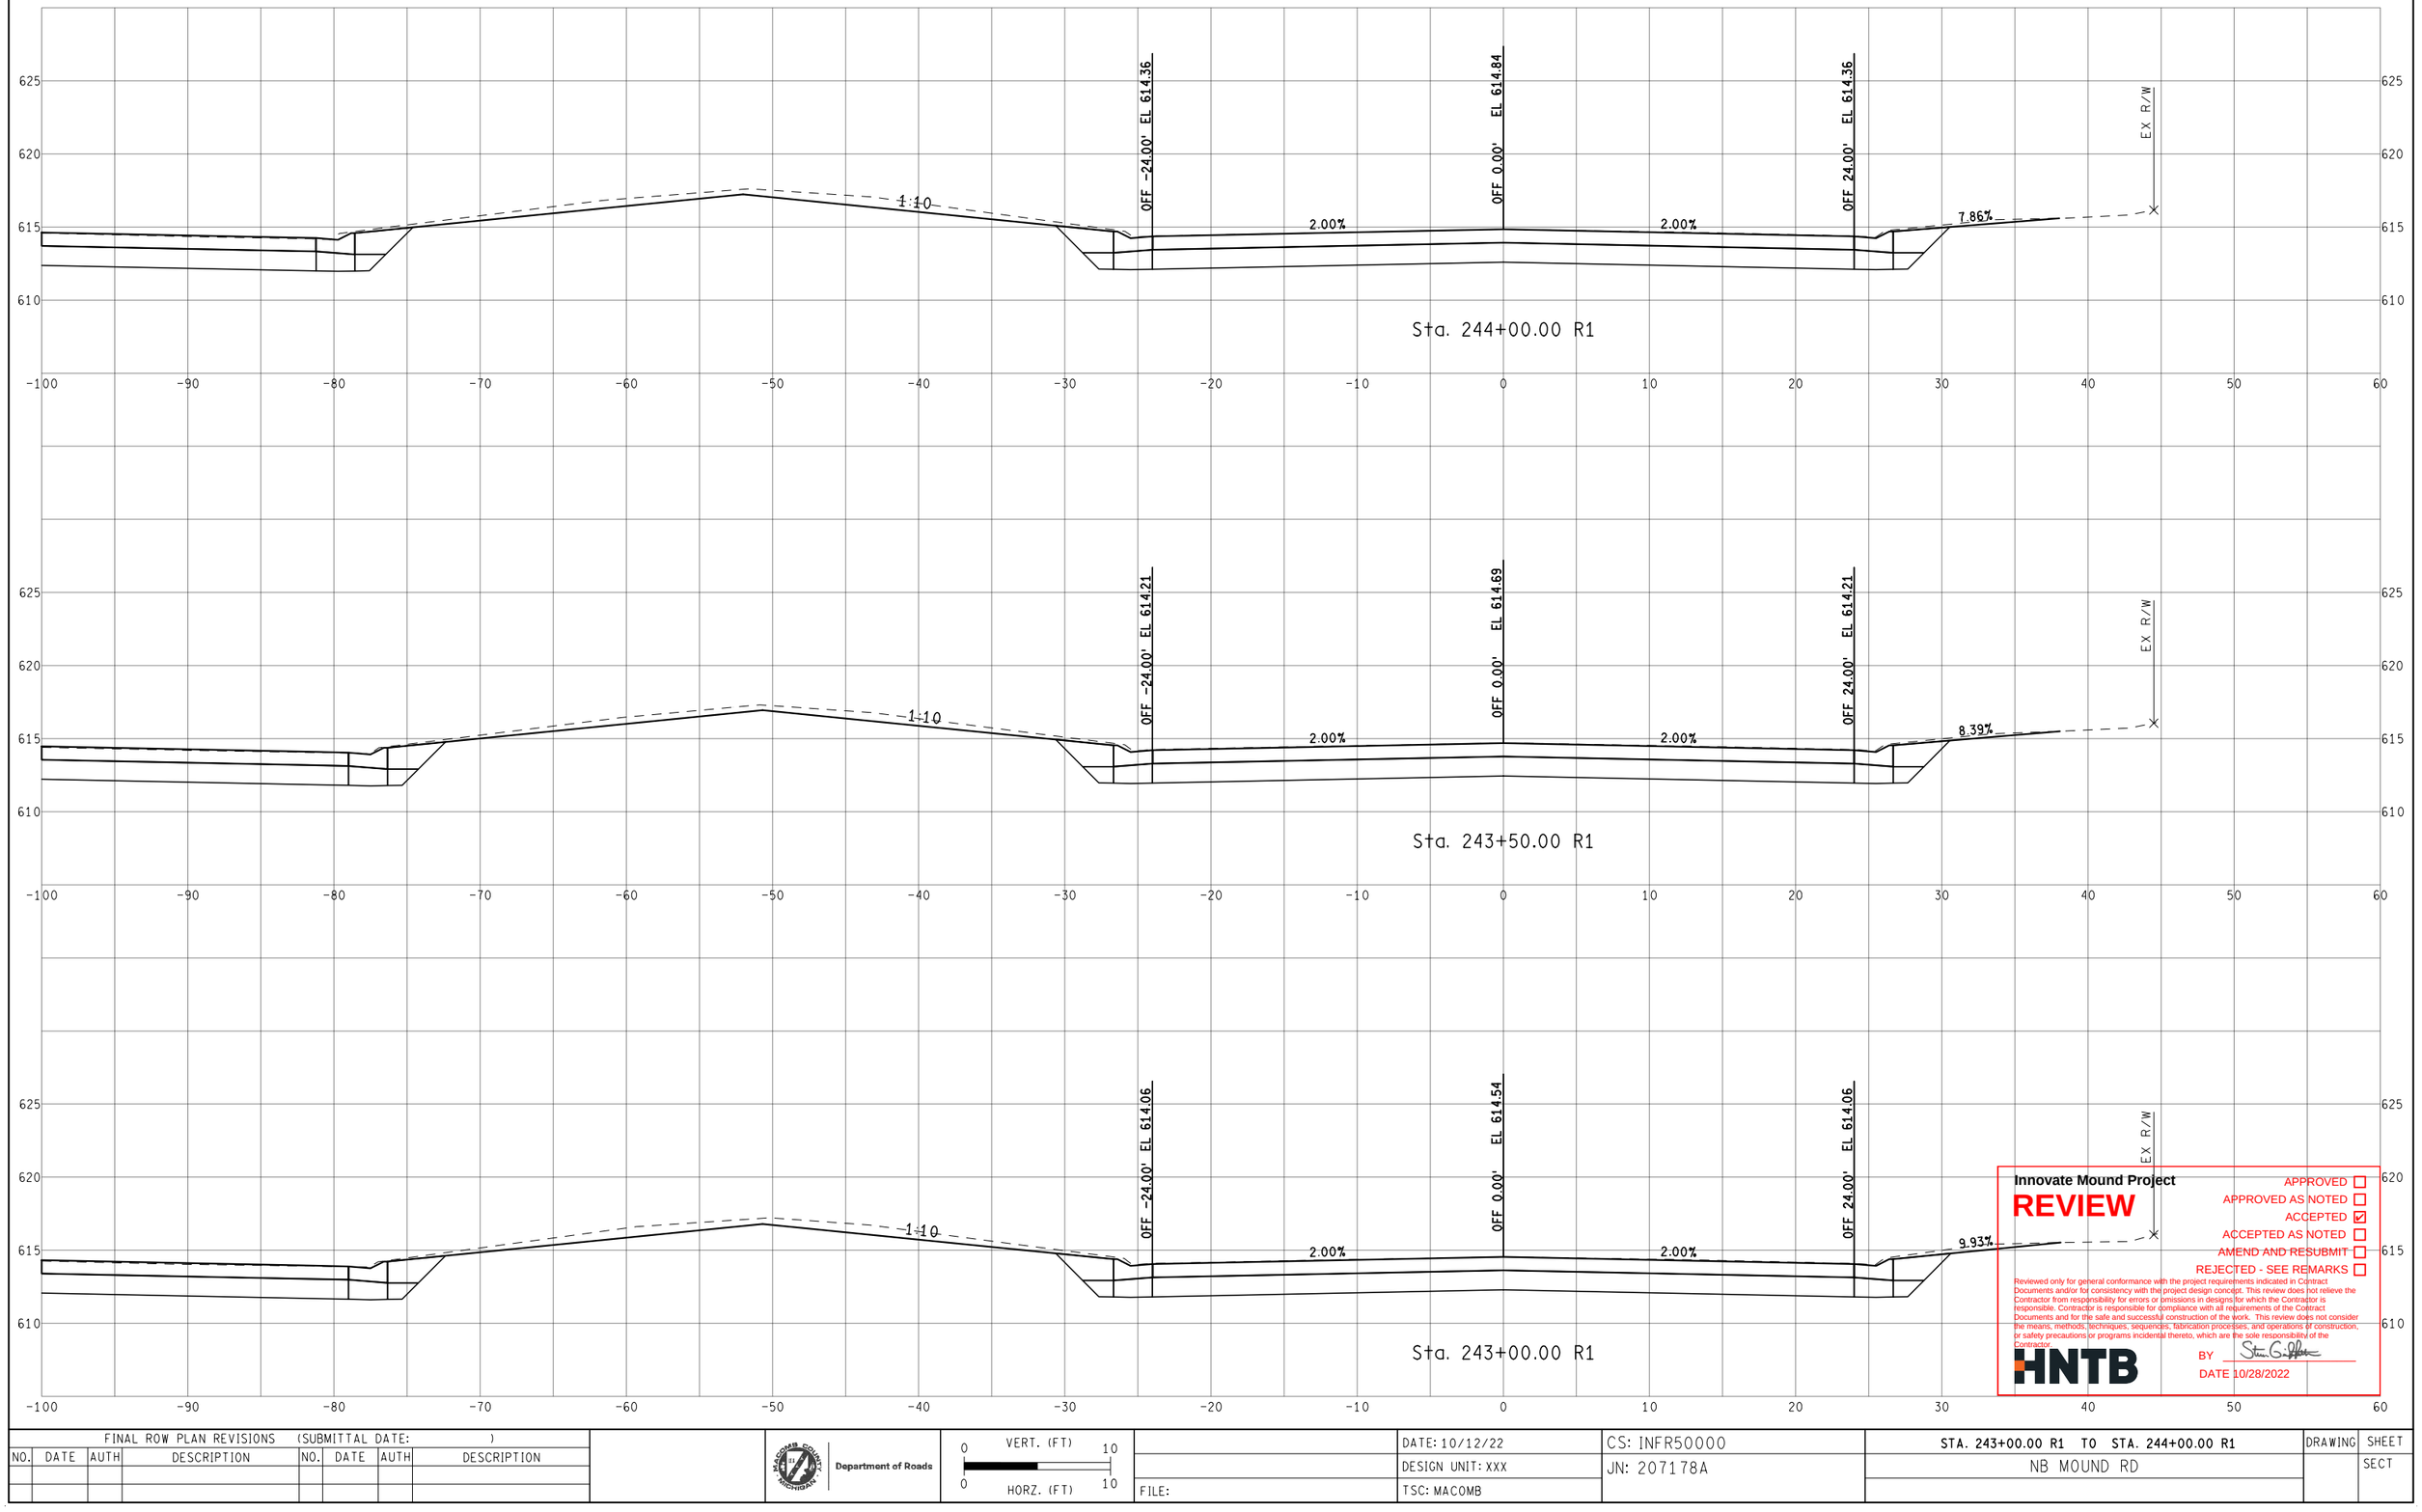

Innovate Mound Project

REVIEW

APPROVED ☐
APPROVED AS NOTED ☐
ACCEPTED ☑
ACCEPTED AS NOTED ☐
AMEND AND RESUBMIT ☐
REJECTED - SEE REMARKS ☐

Reviewed only for general conformance with the project requirements indicated in Contract Documents and/or for consistency with the project design concept. This review does not relieve the Contractor from responsibility for errors or omissions in designs for which the Contractor is responsible. Contractor is responsible for compliance with all requirements of the Contract Documents and for the safe and successful construction of the work. This review does not consider the means, methods, techniques, sequences, fabrication processes, and operations of construction, or safety precautions or programs incidental thereto, which are the sole responsibility of the Contractor.

HNTB

BY [signature]

DATE 10/28/2022

FINAL ROW PLAN REVISIONS (SUBMITTAL DATE:)							
NO.	DATE	AUTH	DESCRIPTION	NO.	DATE	AUTH	DESCRIPTION

Department of Roads

VERT. (FT) 0 10
HORZ. (FT) 0 10

FILE:

DATE: 10/12/22
DESIGN UNIT: XXX
TSC: MACOMB

CS: INFR50000
JN: 207178A

STA. 243+00.00 R1 TO STA. 244+00.00 R1
NB MOUND RD

DRAWING
SHEET
SECT



Innovate Mound Project

REVIEW

APPROVED ☐
APPROVED AS NOTED ☐
ACCEPTED ☑
ACCEPTED AS NOTED ☐
AMEND AND RESUBMIT ☐
REJECTED - SEE REMARKS ☐

Reviewed only for general conformance with the project requirements indicated in Contract Documents and/or for consistency with the project design concept. This review does not relieve the Contractor from responsibility for errors or omissions in designs for which the Contractor is responsible. Contractor is responsible for compliance with all requirements of the Contract Documents and for the safe and successful construction of the work. This review does not consider the means, methods, techniques, sequences, fabrication processes, and operations of construction; or safety precautions or programs incidental thereto, which are the sole responsibility of the Contractor.

HNTB

BY Steve Griffith

DATE 10/28/2022

FINAL ROW PLAN REVISIONS (SUBMITTAL DATE:)

NO.	DATE	AUTH	DESCRIPTION	NO.	DATE	AUTH	DESCRIPTION

Department of Roads

VERT. (FT) 0 10

HORZ. (FT) 0 10

FILE:

DATE: 10/12/22

DESIGN UNIT: XXX

TSC: MACOMB

CS: INFR50000

JN: 207178A

STA. 244+50.00 R1 TO STA. 245+50.00 R1

NB MOUND RD

DRAWING

SHEET

SECT

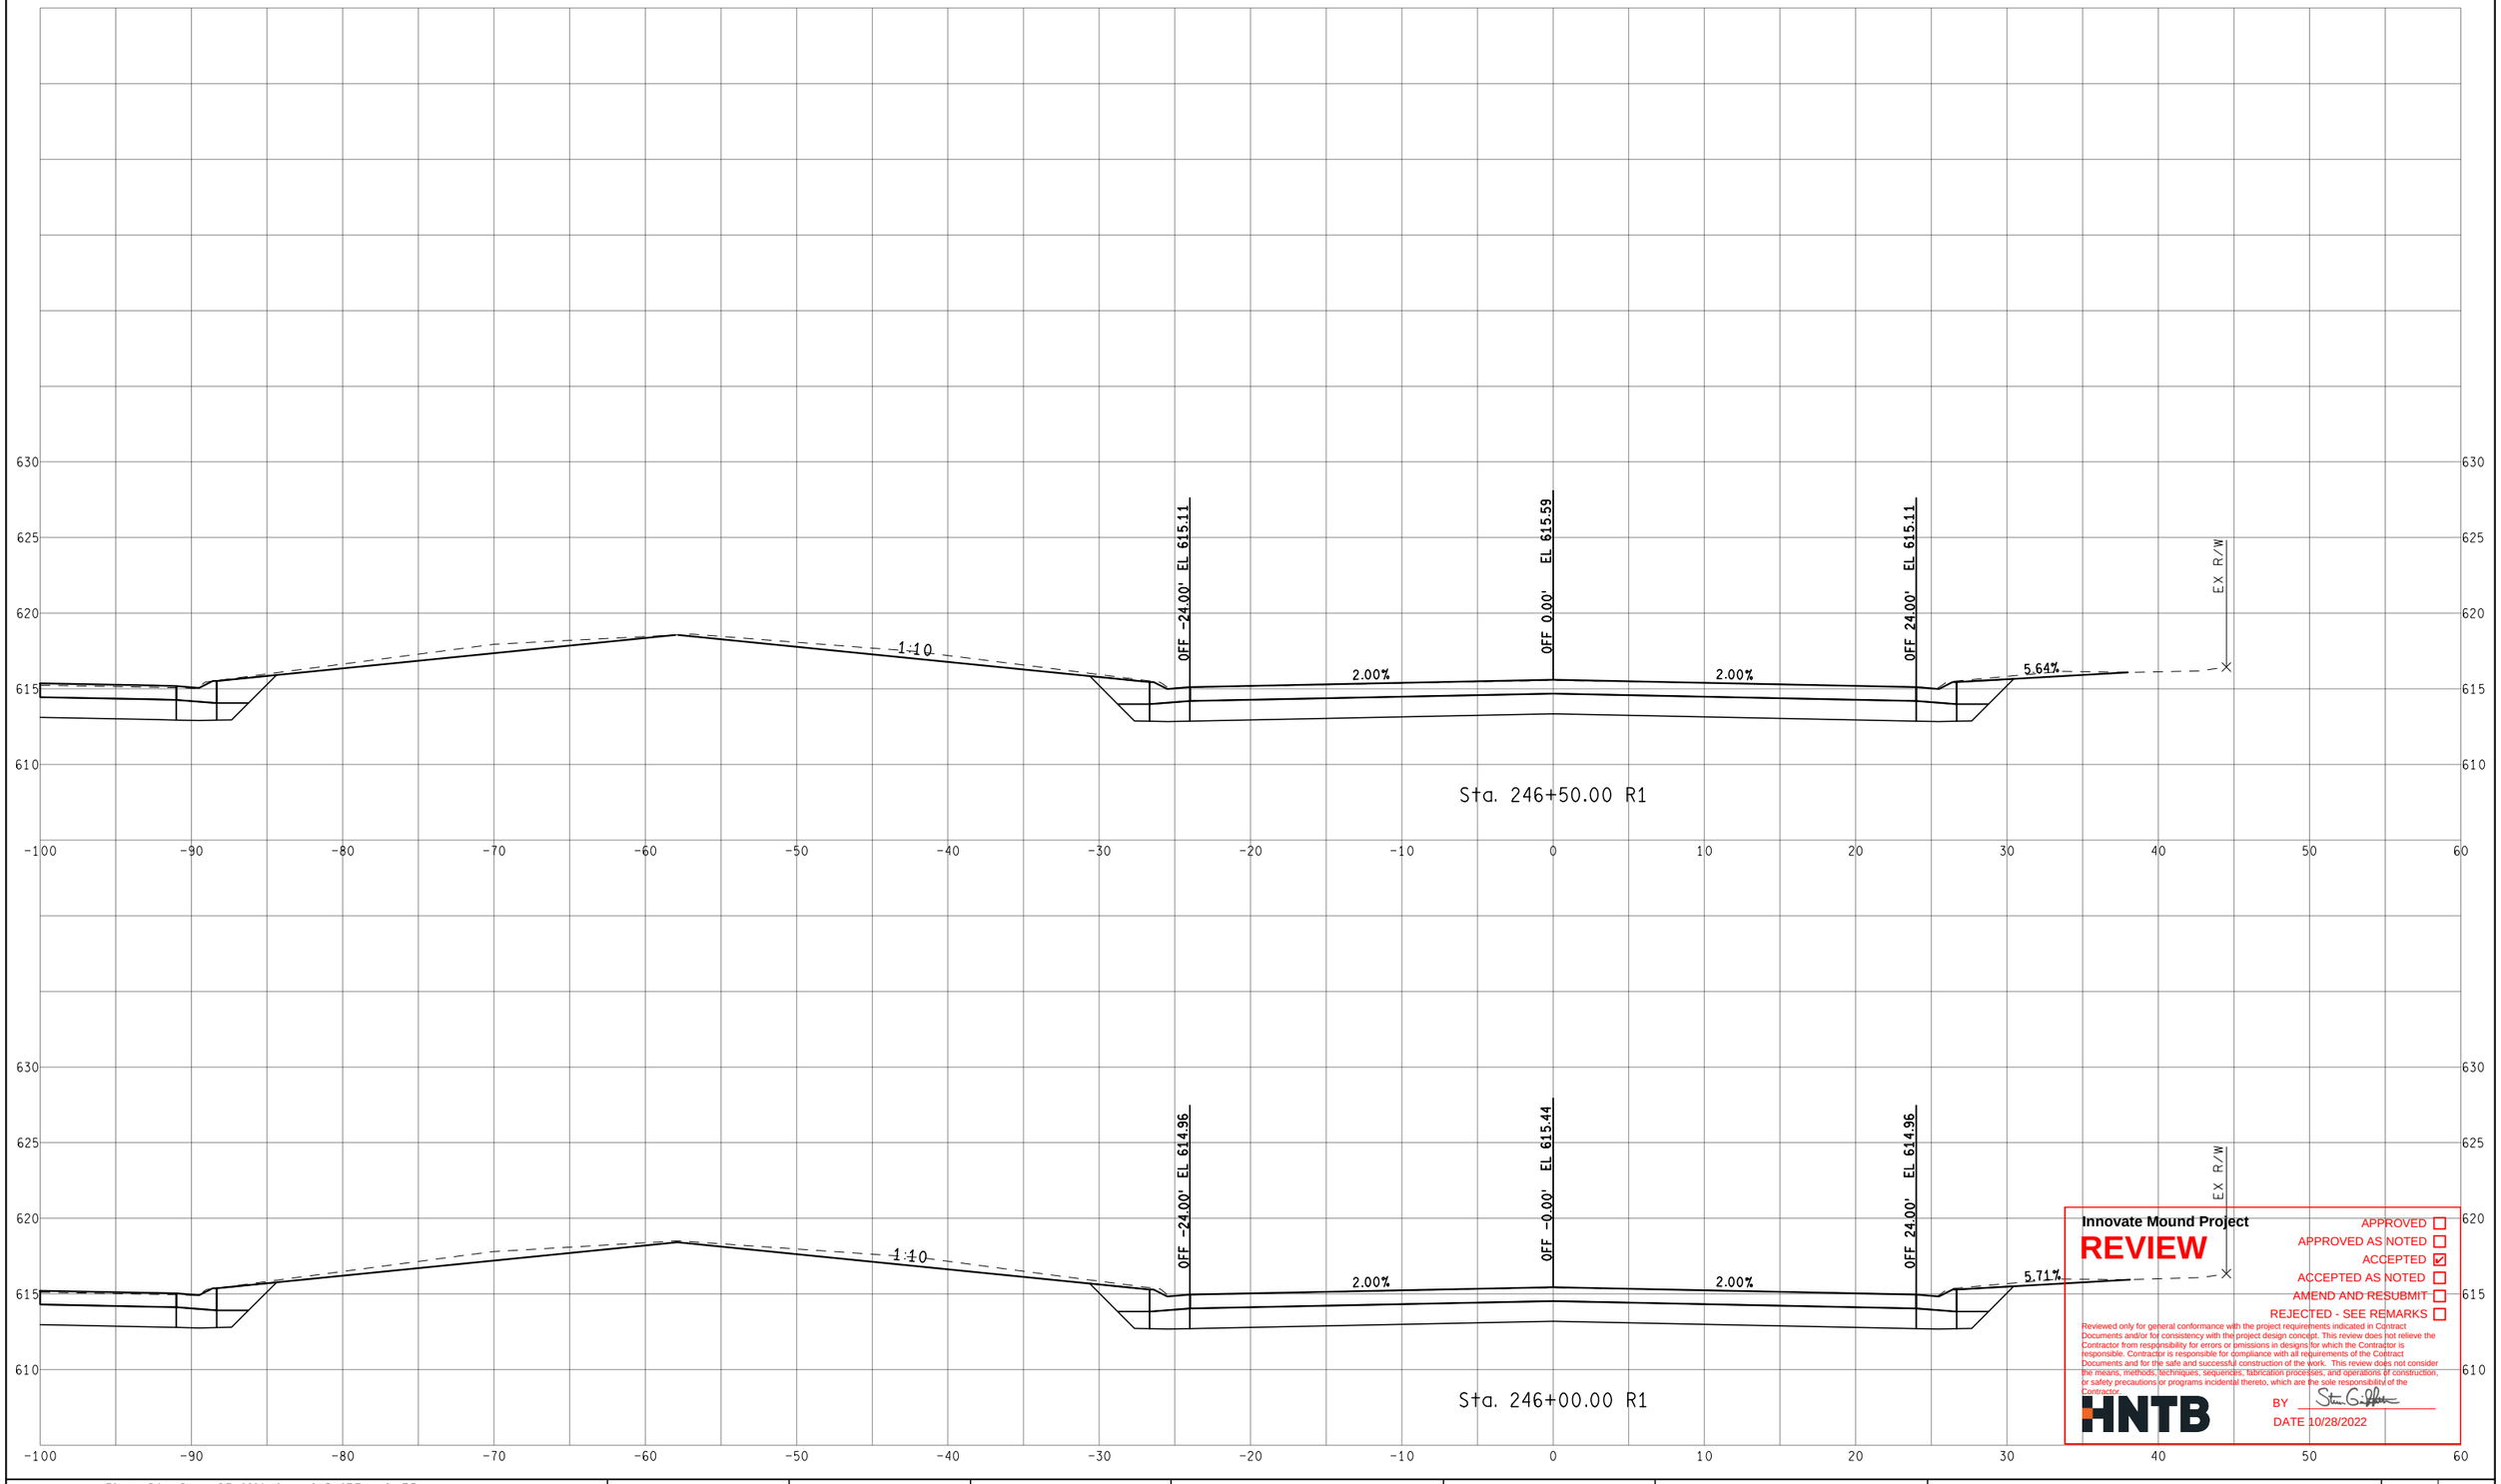

Innovate Mound Project

REVIEW

- APPROVED ☐
- APPROVED AS NOTED ☐
- ACCEPTED ☑
- ACCEPTED AS NOTED ☐
- AMEND AND RESUBMIT ☐
- REJECTED - SEE REMARKS ☐

Reviewed only for general conformance with the project requirements indicated in Contract Documents and/or for consistency with the project design concept. This review does not relieve the Contractor from responsibility for errors or omissions in designs for which the Contractor is responsible. Contractor is responsible for compliance with all requirements of the Contract Documents and for the safe and successful construction of the work. This review does not consider the means, methods, techniques, sequences, fabrication processes, and operations of construction, or safety precautions or programs incidental thereto, which are the sole responsibility of the Contractor.

HNTB

BY [signature]

DATE 10/28/2022

FINAL ROW PLAN REVISIONS (SUBMITTAL DATE:)							
NO.	DATE	AUTH	DESCRIPTION	NO.	DATE	AUTH	DESCRIPTION

Department of Roads

VERT. (FT) 0 10

HORZ. (FT) 0 10

FILE:

DATE: 10/12/22

DESIGN UNIT: XXX

TSC: MACOMB

CS: INFR50000

JN: 207178A

STA. 246+00.00 R1 TO STA. 246+50.00 R1

NB MOUND RD

DRAWING

SHEET

SECT

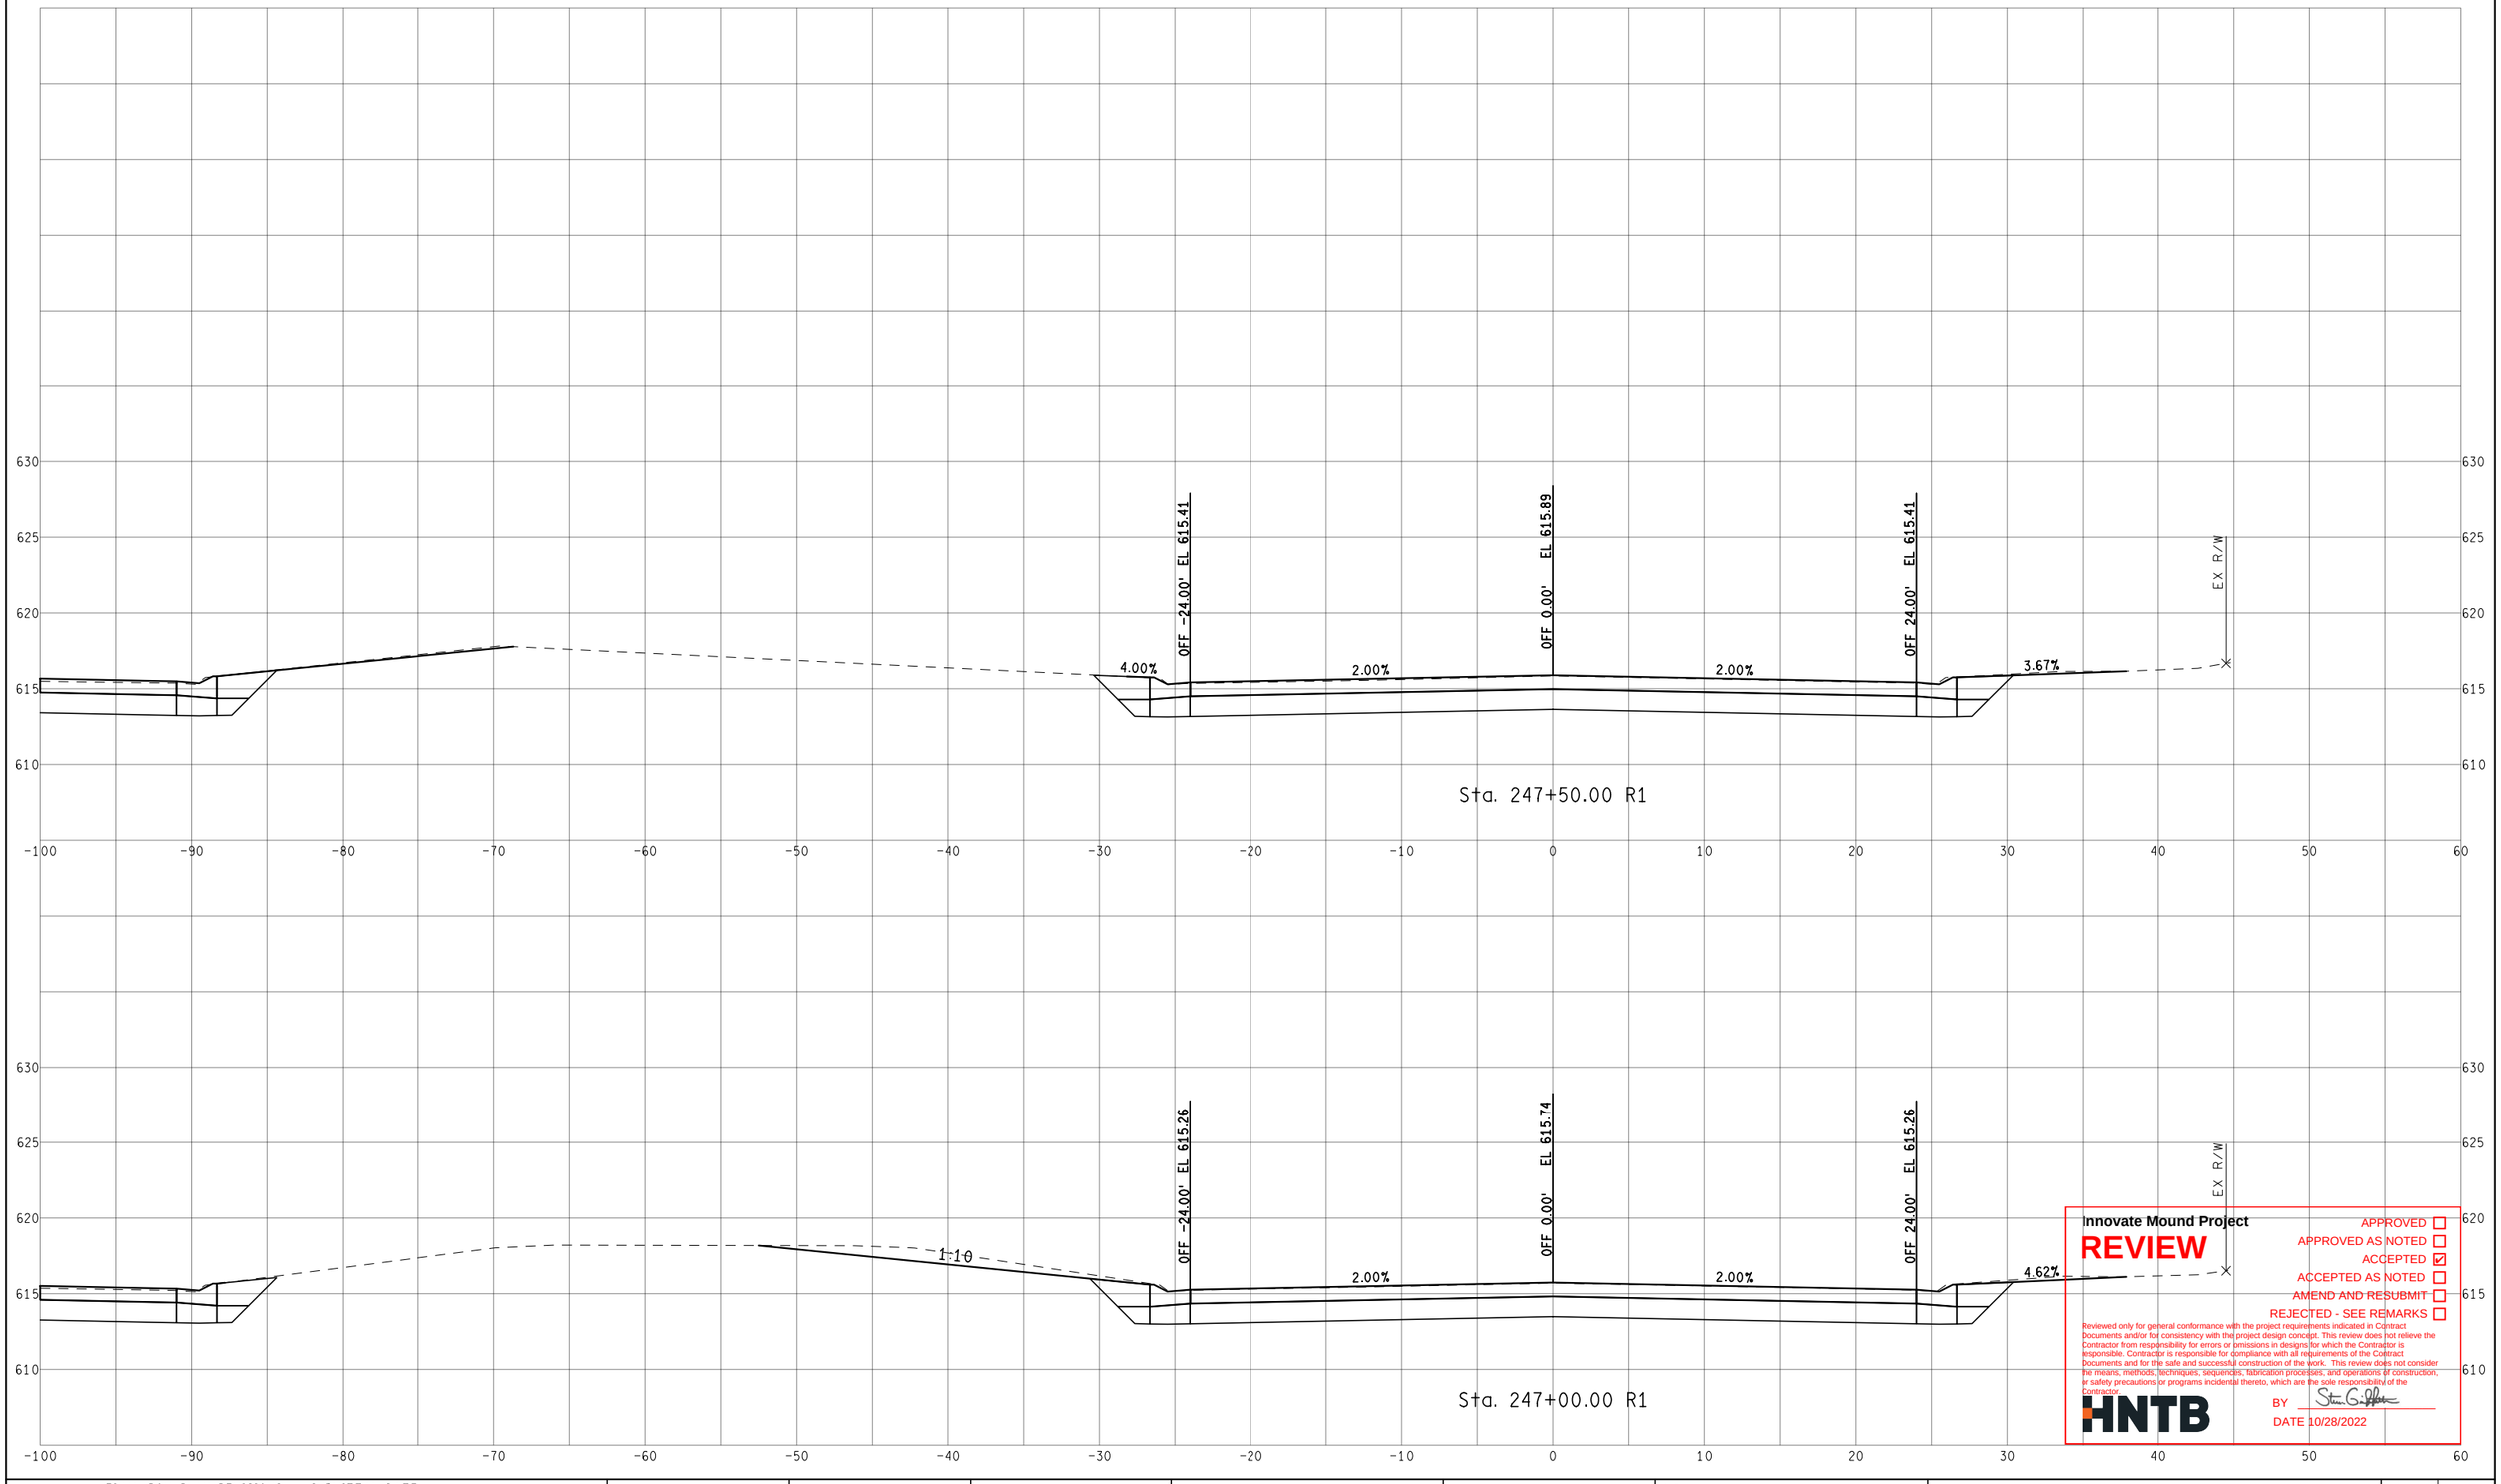

Innovate Mound Project

REVIEW

APPROVED ☐
APPROVED AS NOTED ☐
ACCEPTED ☑
ACCEPTED AS NOTED ☐
AMEND AND RESUBMIT ☐
REJECTED - SEE REMARKS ☐

Reviewed only for general conformance with the project requirements indicated in Contract Documents and/or for consistency with the project design concept. This review does not relieve the Contractor from responsibility for errors or omissions in designs for which the Contractor is responsible. Contractor is responsible for compliance with all requirements of the Contract Documents and for the safe and successful construction of the work. This review does not consider the means, methods, techniques, sequences, fabrication processes, and operations of construction, or safety precautions or programs incidental thereto, which are the sole responsibility of the Contractor.

HNTB

BY [signature]

DATE 10/28/2022

FINAL ROW PLAN REVISIONS (SUBMITTAL DATE:)							
NO.	DATE	AUTH	DESCRIPTION	NO.	DATE	AUTH	DESCRIPTION

Department of Roads

VERT. (FT) 0 10
HORZ. (FT) 0 10

FILE:

DATE: 10/12/22
DESIGN UNIT: XXX
TSC: MACOMB

CS: INFR50000
JN: 207178A

STA. 247+00.00 R1 TO STA. 247+50.00 R1
NB MOUND RD

DRAWING
SHEET
SECT

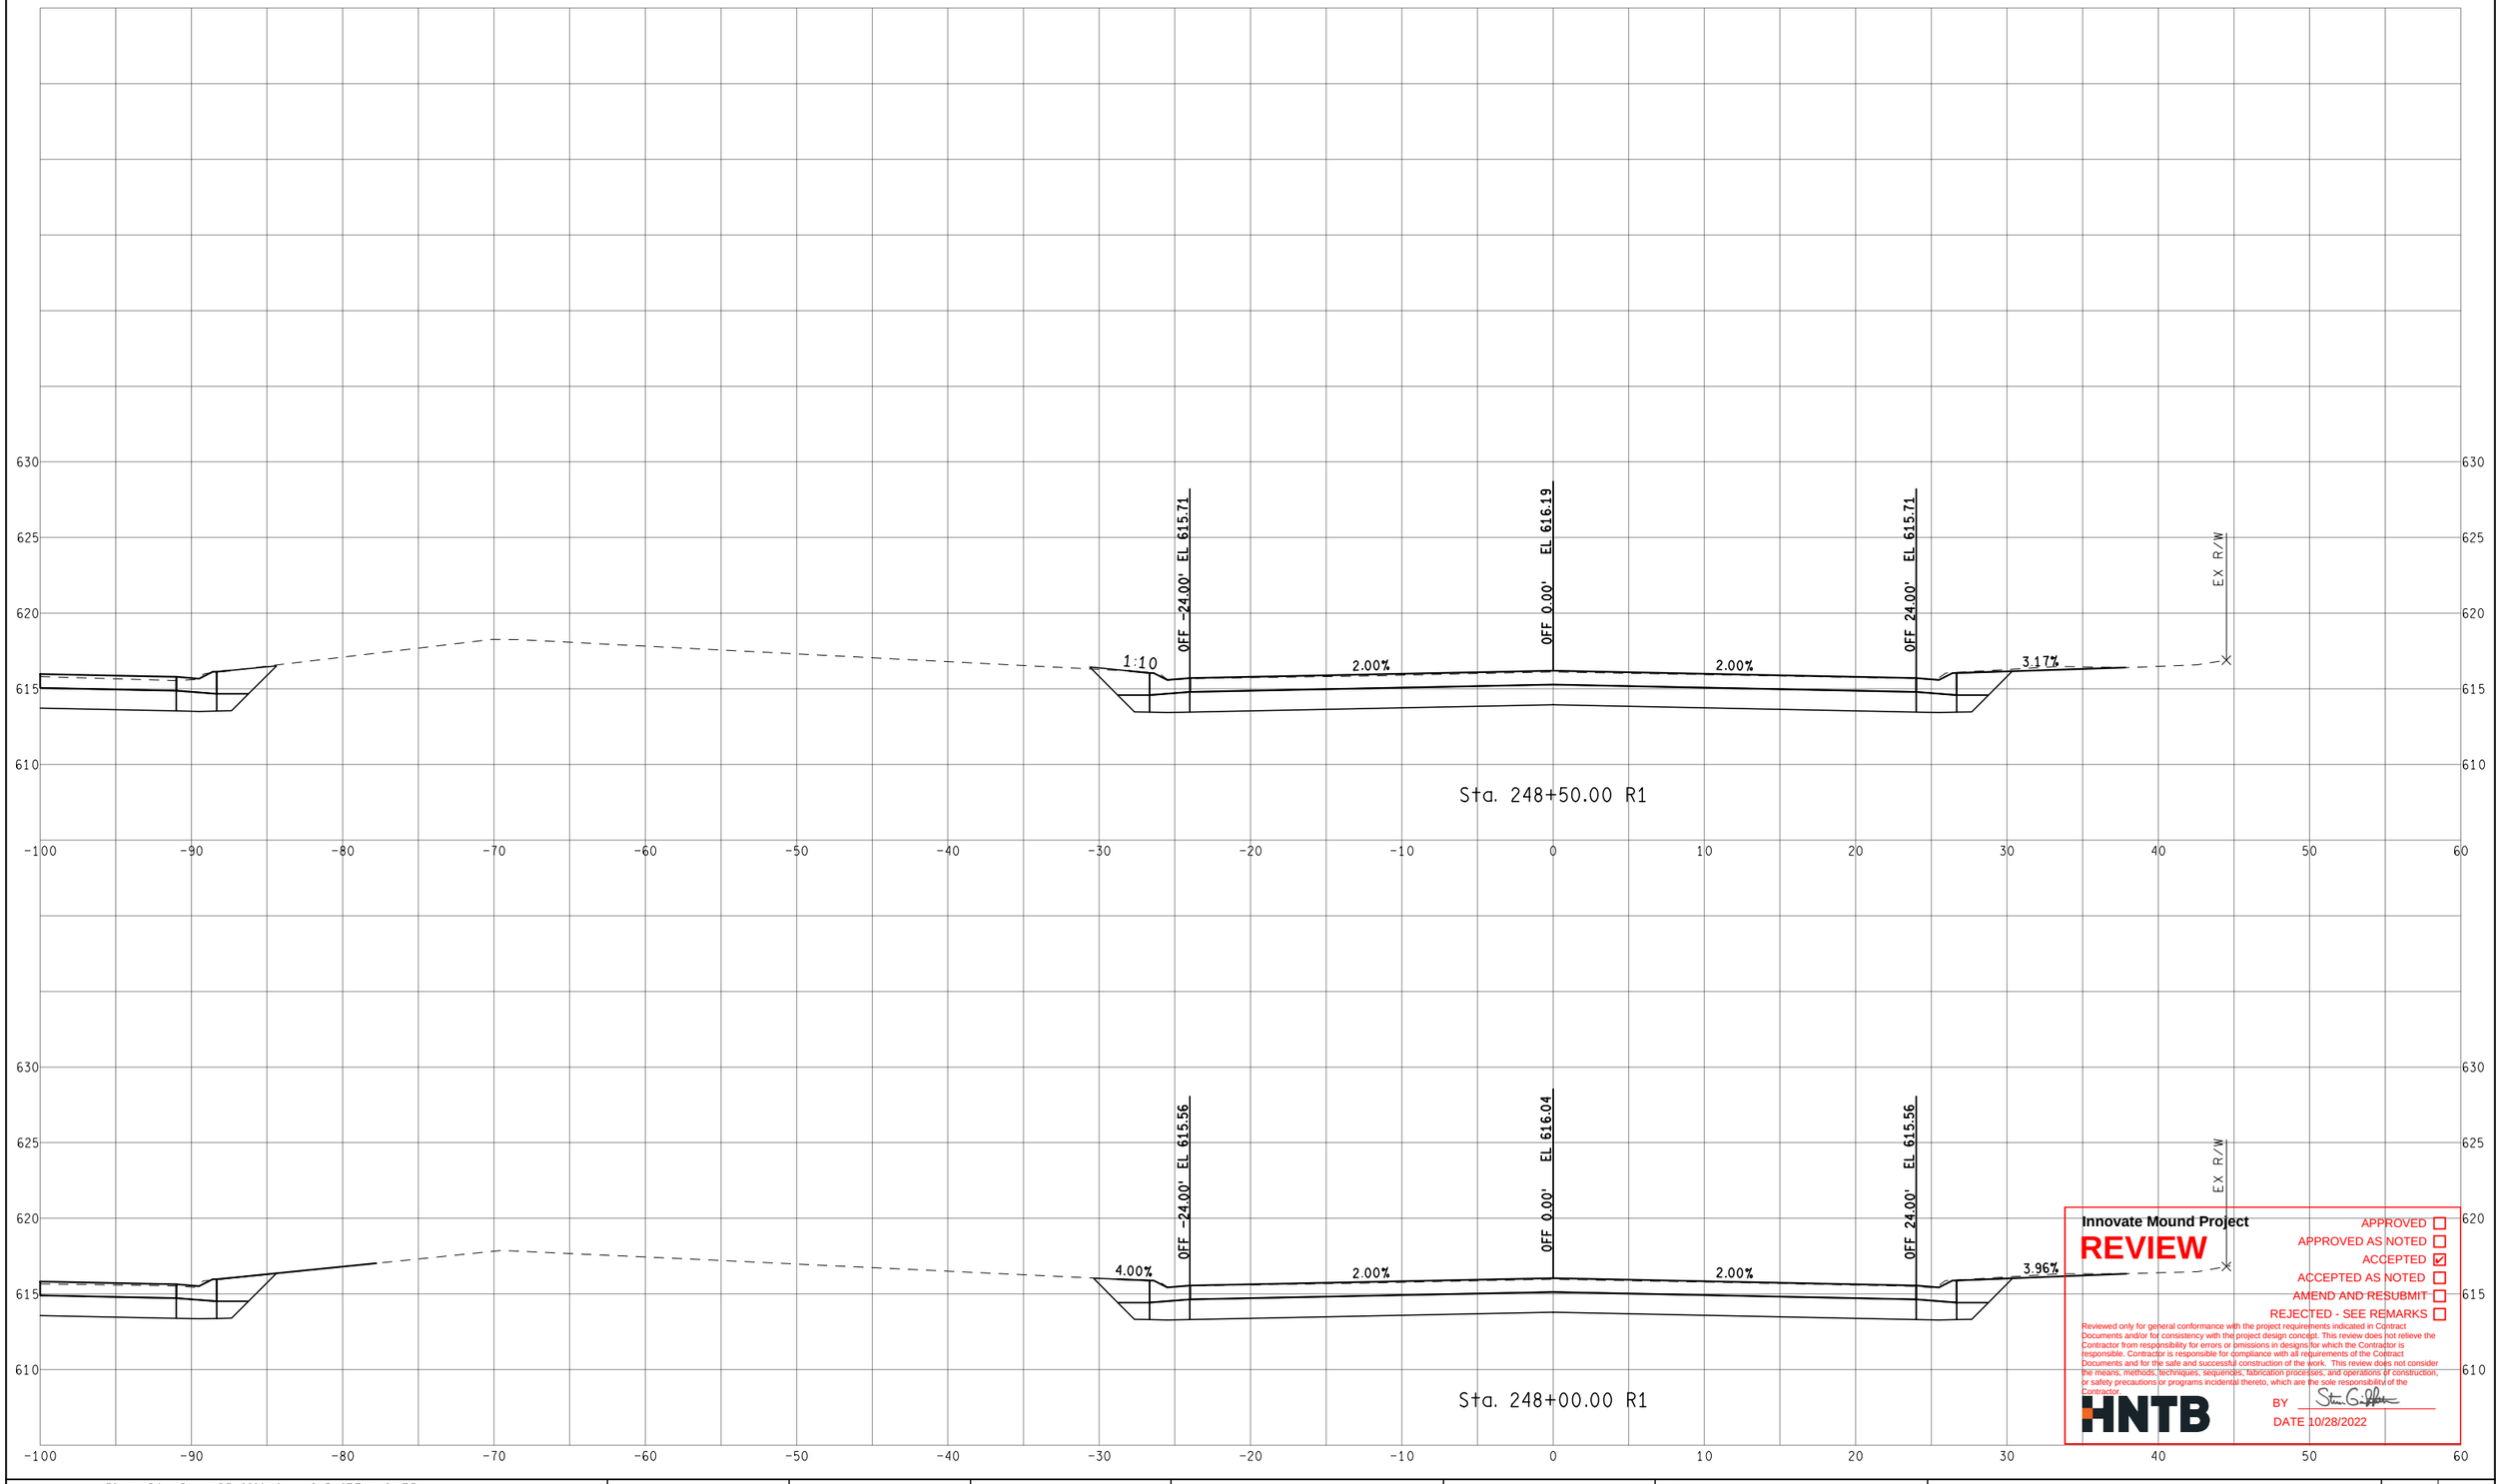

Innovate Mound Project

REVIEW

APPROVED ☐
APPROVED AS NOTED ☐
ACCEPTED ☑
ACCEPTED AS NOTED ☐
AMEND AND RESUBMIT ☐
REJECTED - SEE REMARKS ☐

Reviewed only for general conformance with the project requirements indicated in Contract Documents and/or for consistency with the project design concept. This review does not relieve the Contractor from responsibility for errors or omissions in designs for which the Contractor is responsible. Contractor is responsible for compliance with all requirements of the Contract Documents and for the safe and successful construction of the work. This review does not consider the means, methods, techniques, sequences, fabrication processes, and operations of construction, or safety precautions or programs incidental thereto, which are the sole responsibility of the Contractor.

HNTB

BY

DATE 10/28/2022

FINAL ROW PLAN REVISIONS (SUBMITTAL DATE:)							
NO.	DATE	AUTH	DESCRIPTION	NO.	DATE	AUTH	DESCRIPTION

MACOMB COUNTY MICHIGAN Department of Roads

VERT. (FT) 0 10
HORZ. (FT) 0 10

FILE:

DATE: 10/12/22
DESIGN UNIT: XXX
TSC: MACOMB

CS: INFR50000
JN: 207178A

STA. 248+00.00 R1 TO STA. 248+50.00 R1
NB MOUND RD

DRAWING
SHEET
SECT

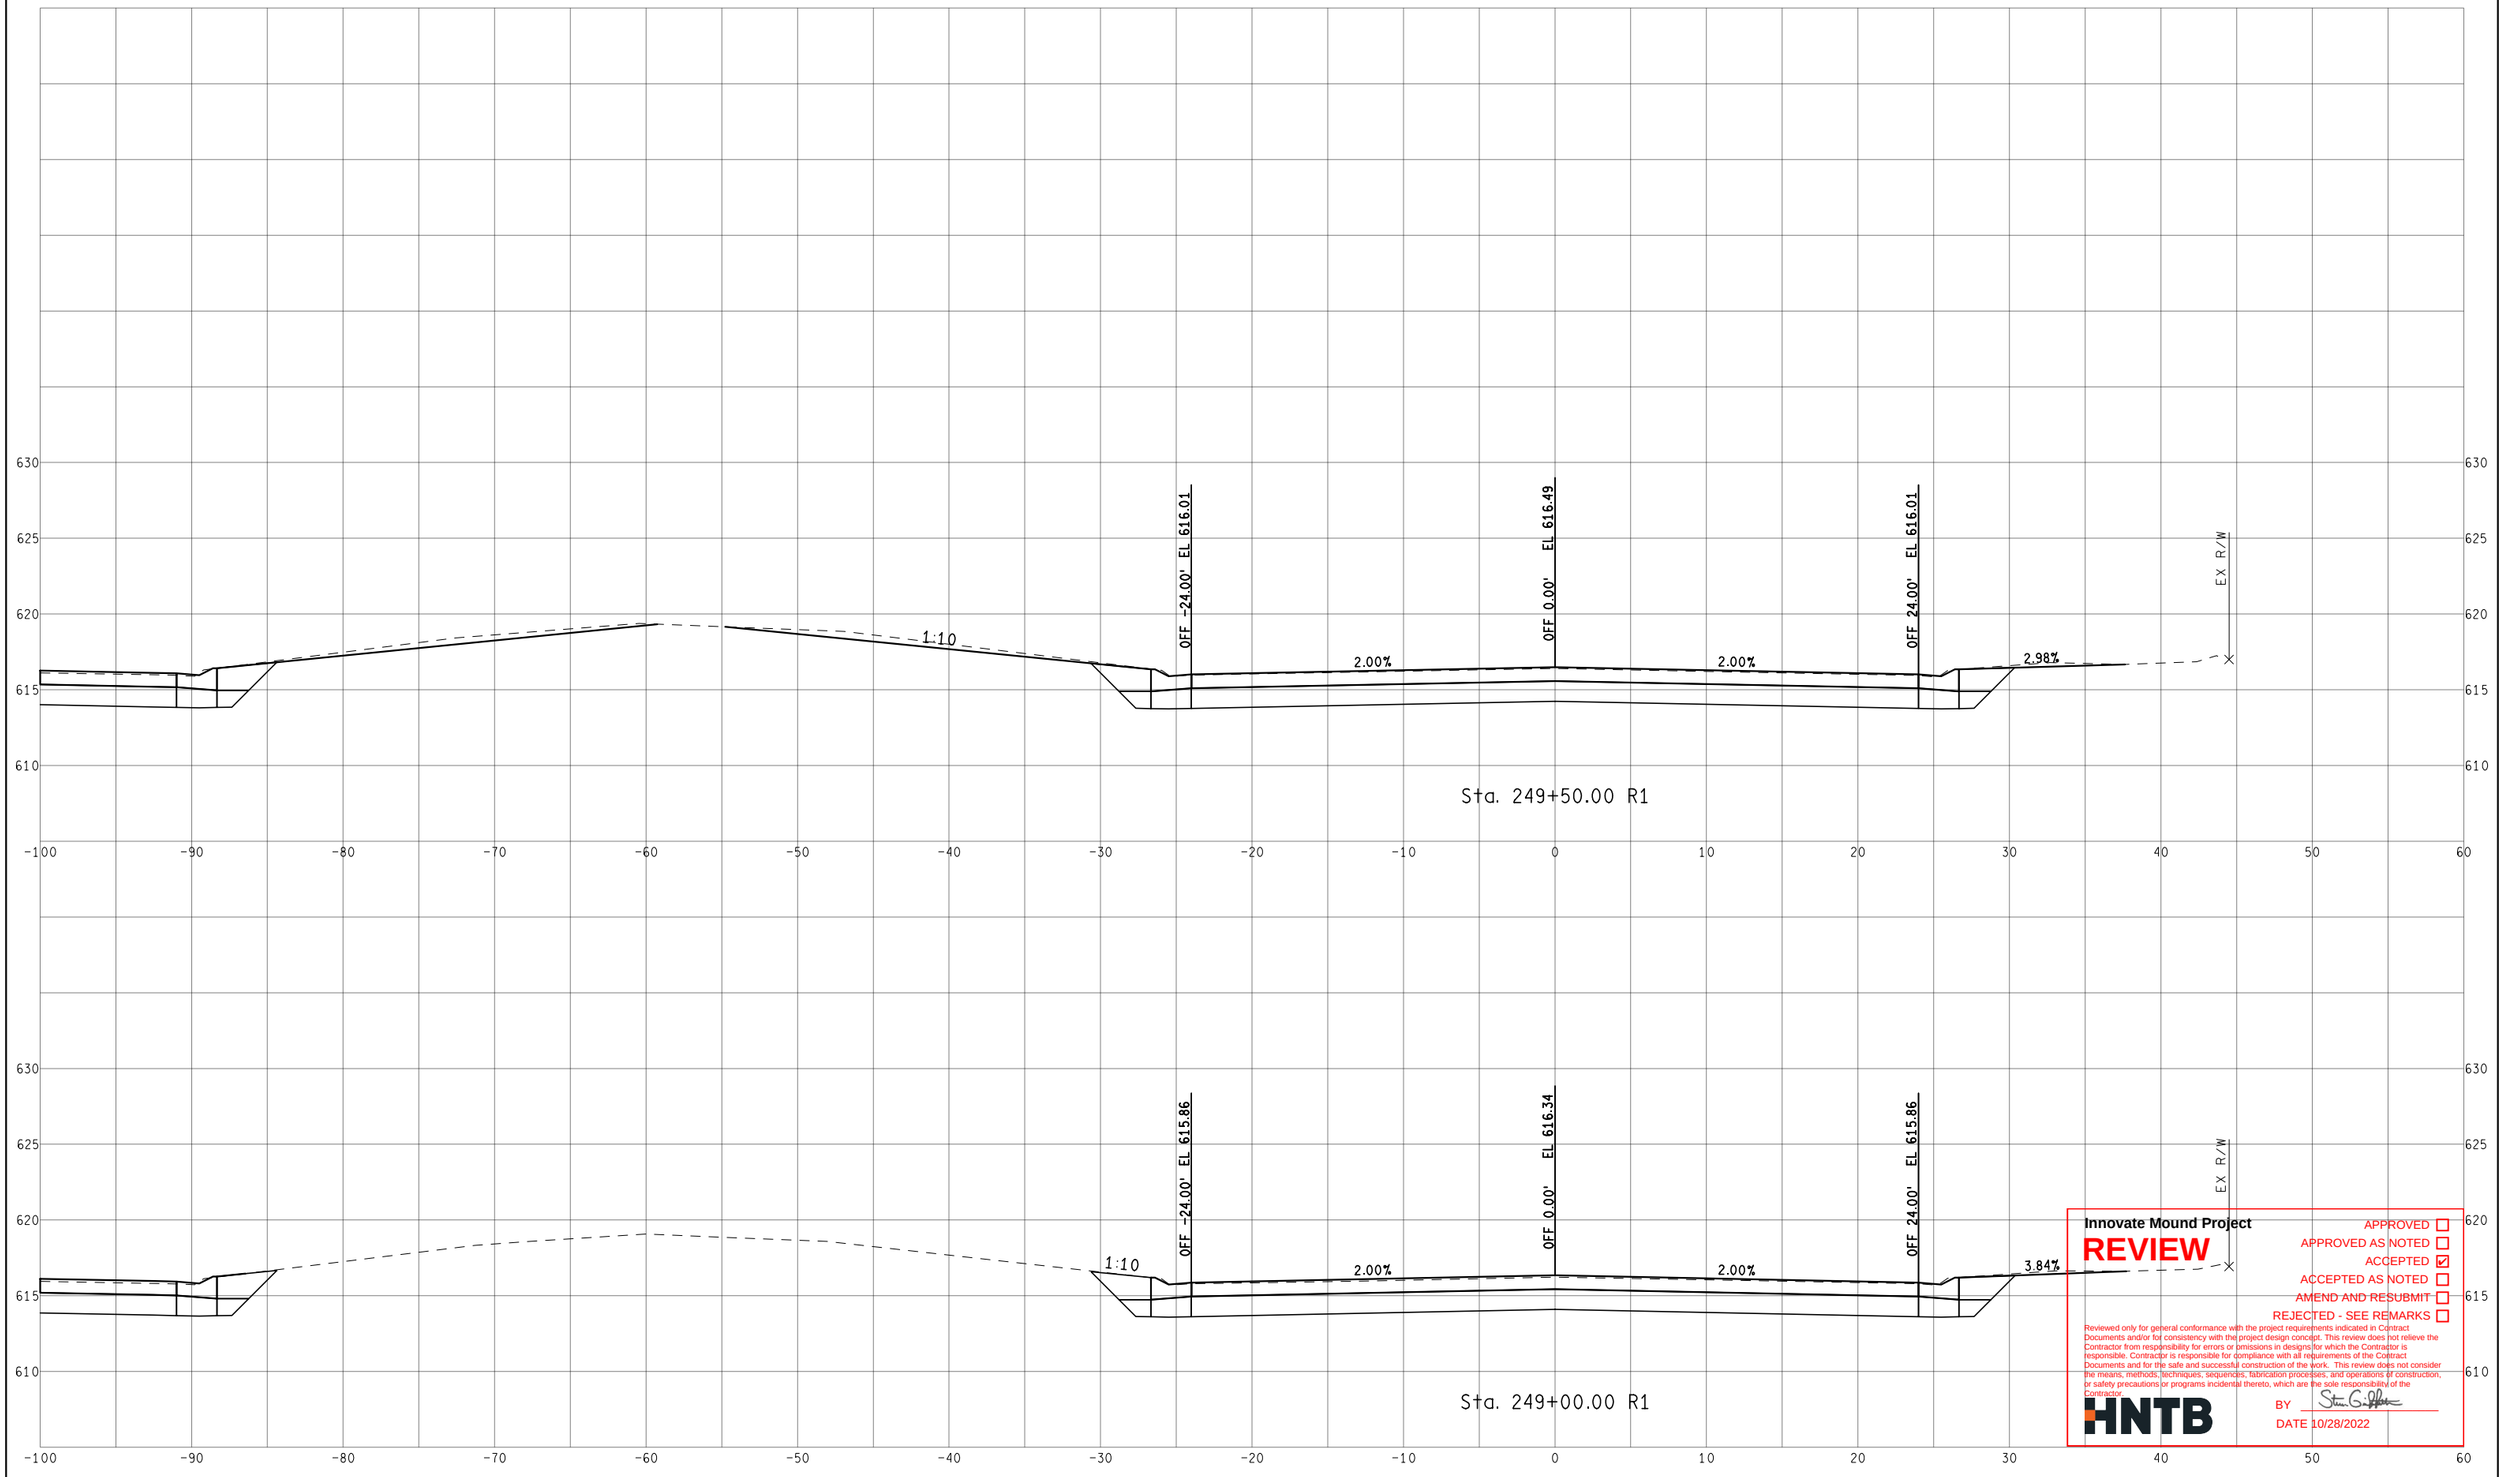

Innovate Mound Project

REVIEW

APPROVED ☐
APPROVED AS NOTED ☐
ACCEPTED ☑
ACCEPTED AS NOTED ☐
AMEND AND RESUBMIT ☐
REJECTED - SEE REMARKS ☐

Reviewed only for general conformance with the project requirements indicated in Contract Documents and/or for consistency with the project design concept. This review does not relieve the Contractor from responsibility for errors or omissions in designs for which the Contractor is responsible. Contractor is responsible for compliance with all requirements of the Contract Documents and for the safe and successful construction of the work. This review does not consider the means, methods, techniques, sequences, fabrication processes, and operations of construction; or safety precautions or programs incidental thereto, which are the sole responsibility of the Contractor.

HNTB

BY Stan G. Gilpin

DATE 10/28/2022

FINAL ROW PLAN REVISIONS (SUBMITTAL DATE:)							
NO.	DATE	AUTH	DESCRIPTION	NO.	DATE	AUTH	DESCRIPTION

Department of Roads

VERT. (FT) 0 10

HORZ. (FT) 0 10

FILE:

DATE: 10/12/22

DESIGN UNIT: XXX

TSC: MACOMB

CS: INFR50000

JN: 207178A

STA. 249+00.00 R1 TO STA. 249+50.00 R1

NB MOUND RD

DRAWING

SHEET

SECT

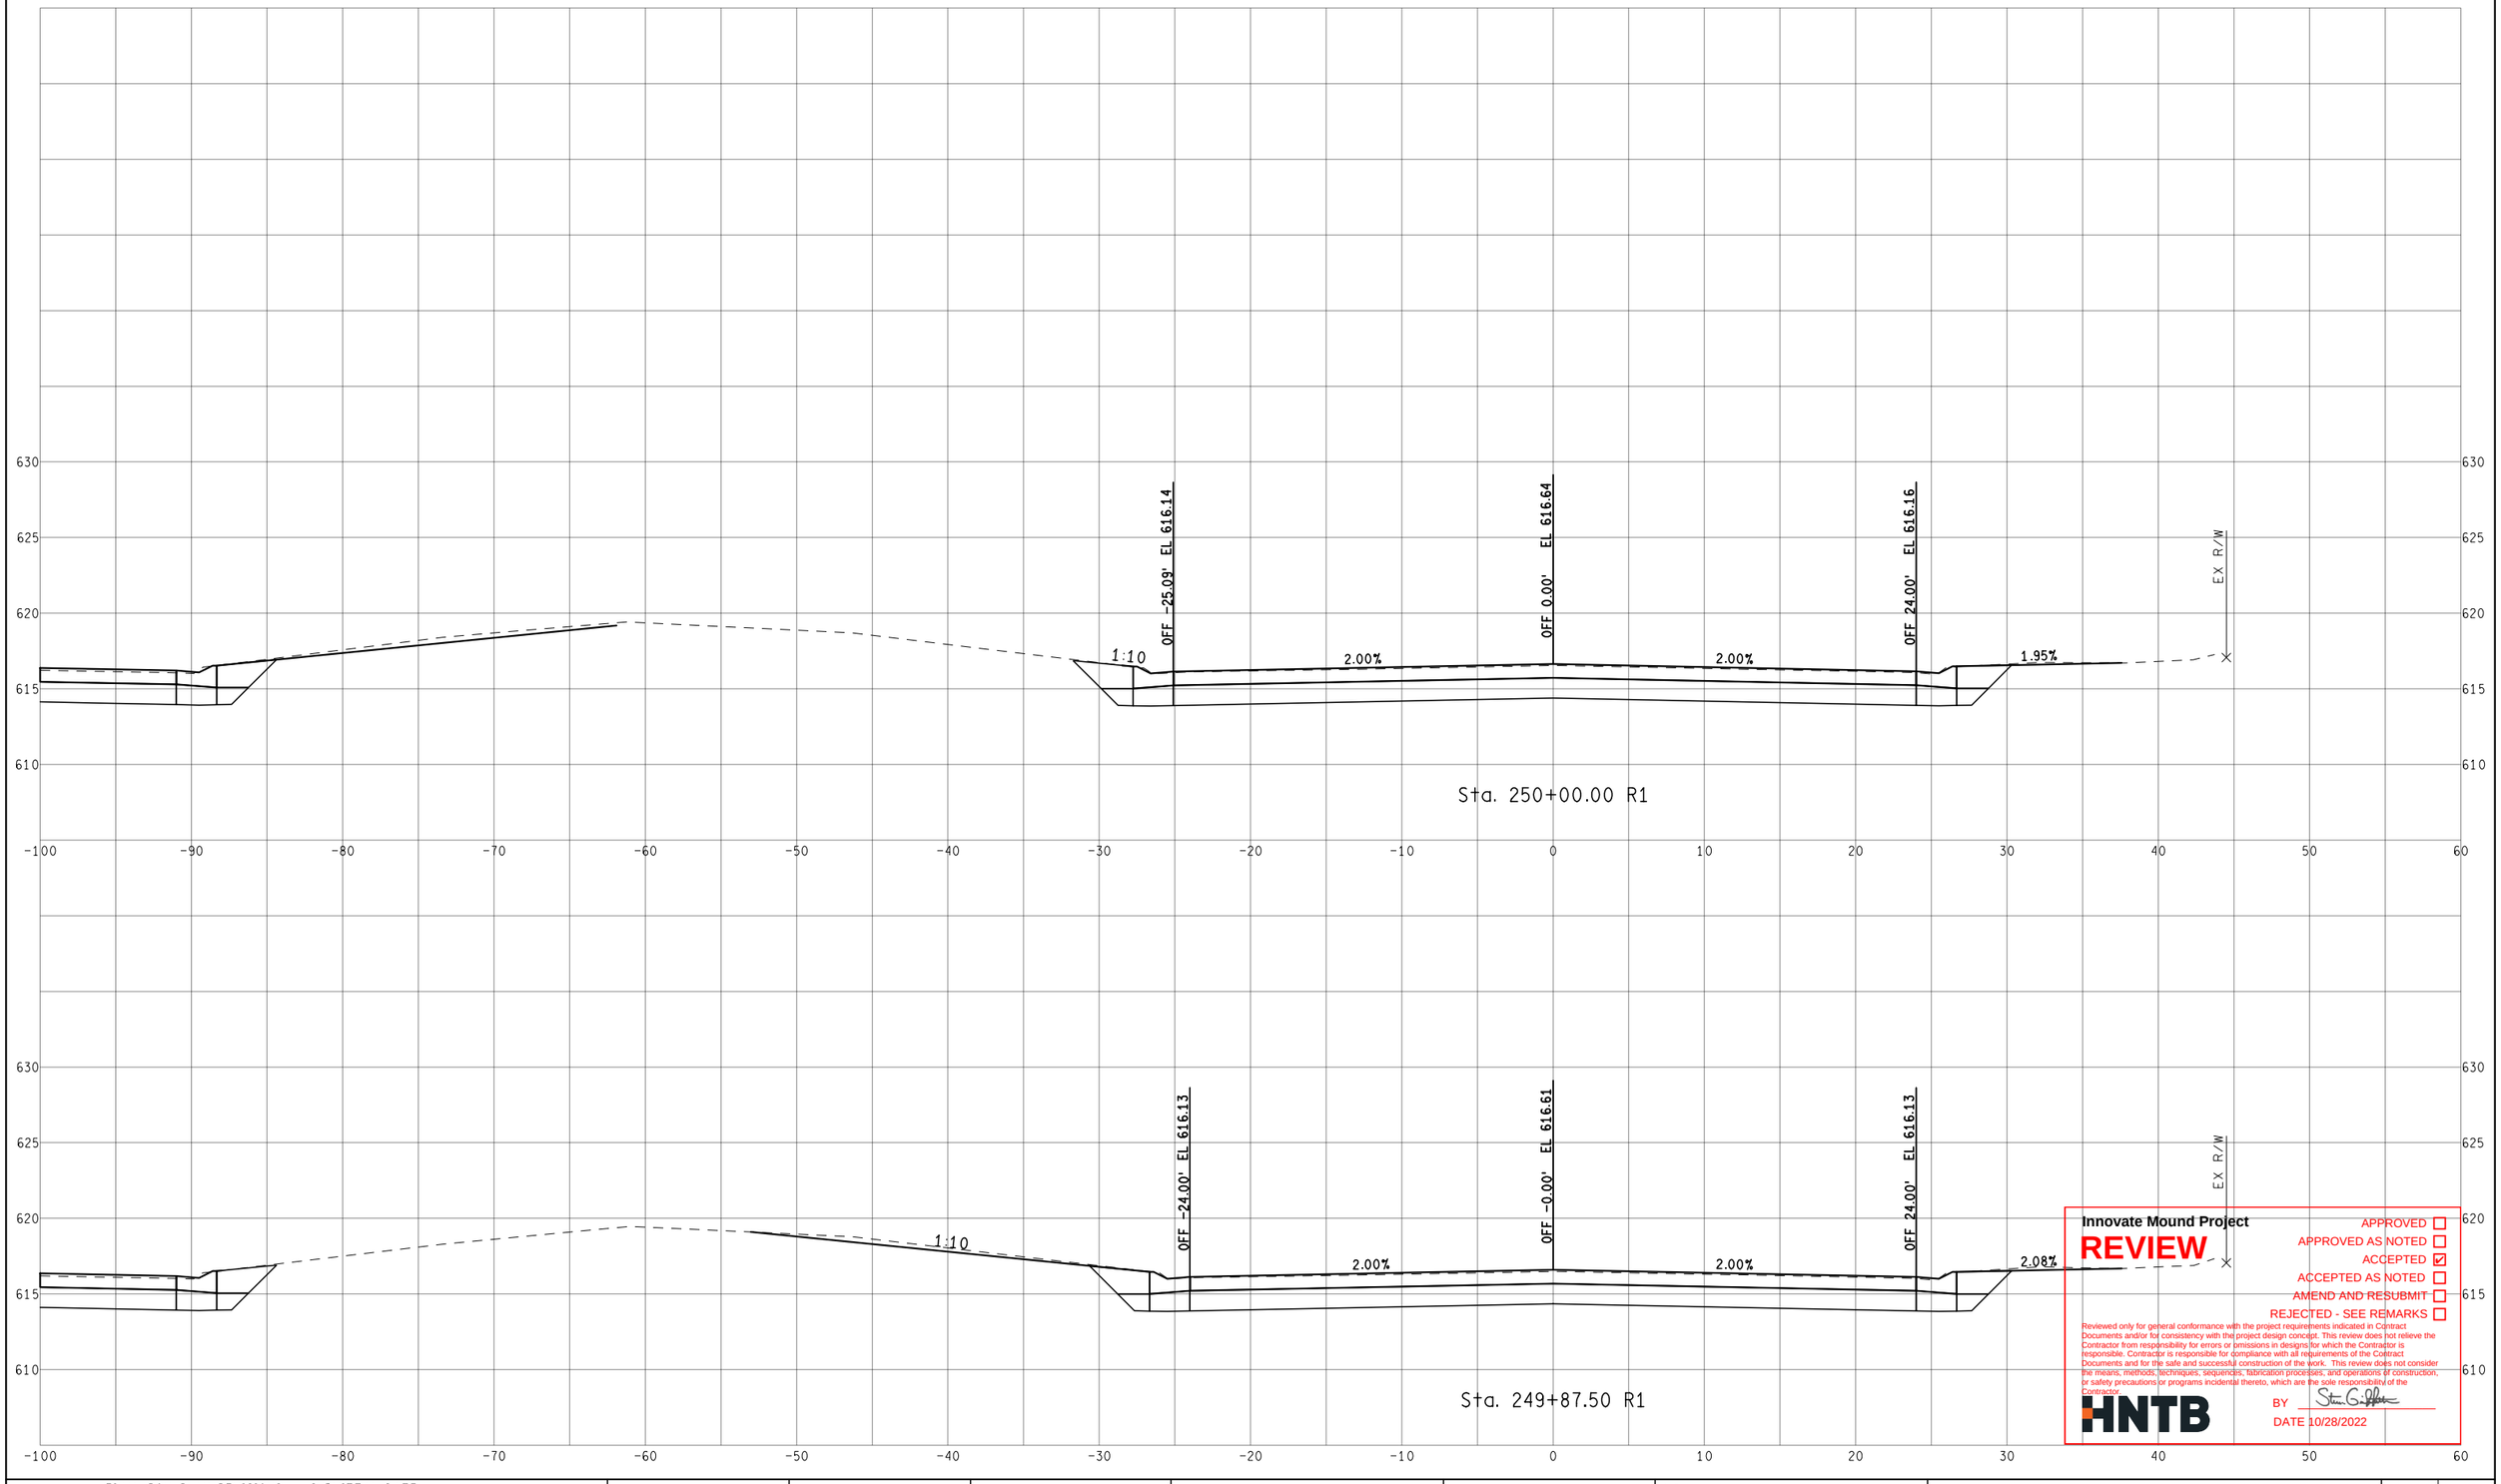

Innovate Mound Project

REVIEW

- APPROVED ☐
- APPROVED AS NOTED ☐
- ACCEPTED ☑
- ACCEPTED AS NOTED ☐
- AMEND AND RESUBMIT ☐
- REJECTED - SEE REMARKS ☐

Reviewed only for general conformance with the project requirements indicated in Contract Documents and/or for consistency with the project design concept. This review does not relieve the Contractor from responsibility for errors or omissions in designs for which the Contractor is responsible. Contractor is responsible for compliance with all requirements of the Contract Documents and for the safe and successful construction of the work. This review does not consider the means, methods, techniques, sequences, fabrication processes, and operations of construction, or safety precautions or programs incidental thereto, which are the sole responsibility of the Contractor.

HNTB

BY [signature]

DATE 10/28/2022

FINAL ROW PLAN REVISIONS (SUBMITTAL DATE:)							
NO.	DATE	AUTH	DESCRIPTION	NO.	DATE	AUTH	DESCRIPTION

Department of Roads

VERT. (FT) 0 10

HORZ. (FT) 0 10

FILE:

DATE: 10/12/22

DESIGN UNIT: XXX

TSC: MACOMB

CS: INFR50000

JN: 207178A

STA. 249+87.50 R1 TO STA. 250+00.00 R1

NB MOUND RD

DRAWING

SHEET

SECT

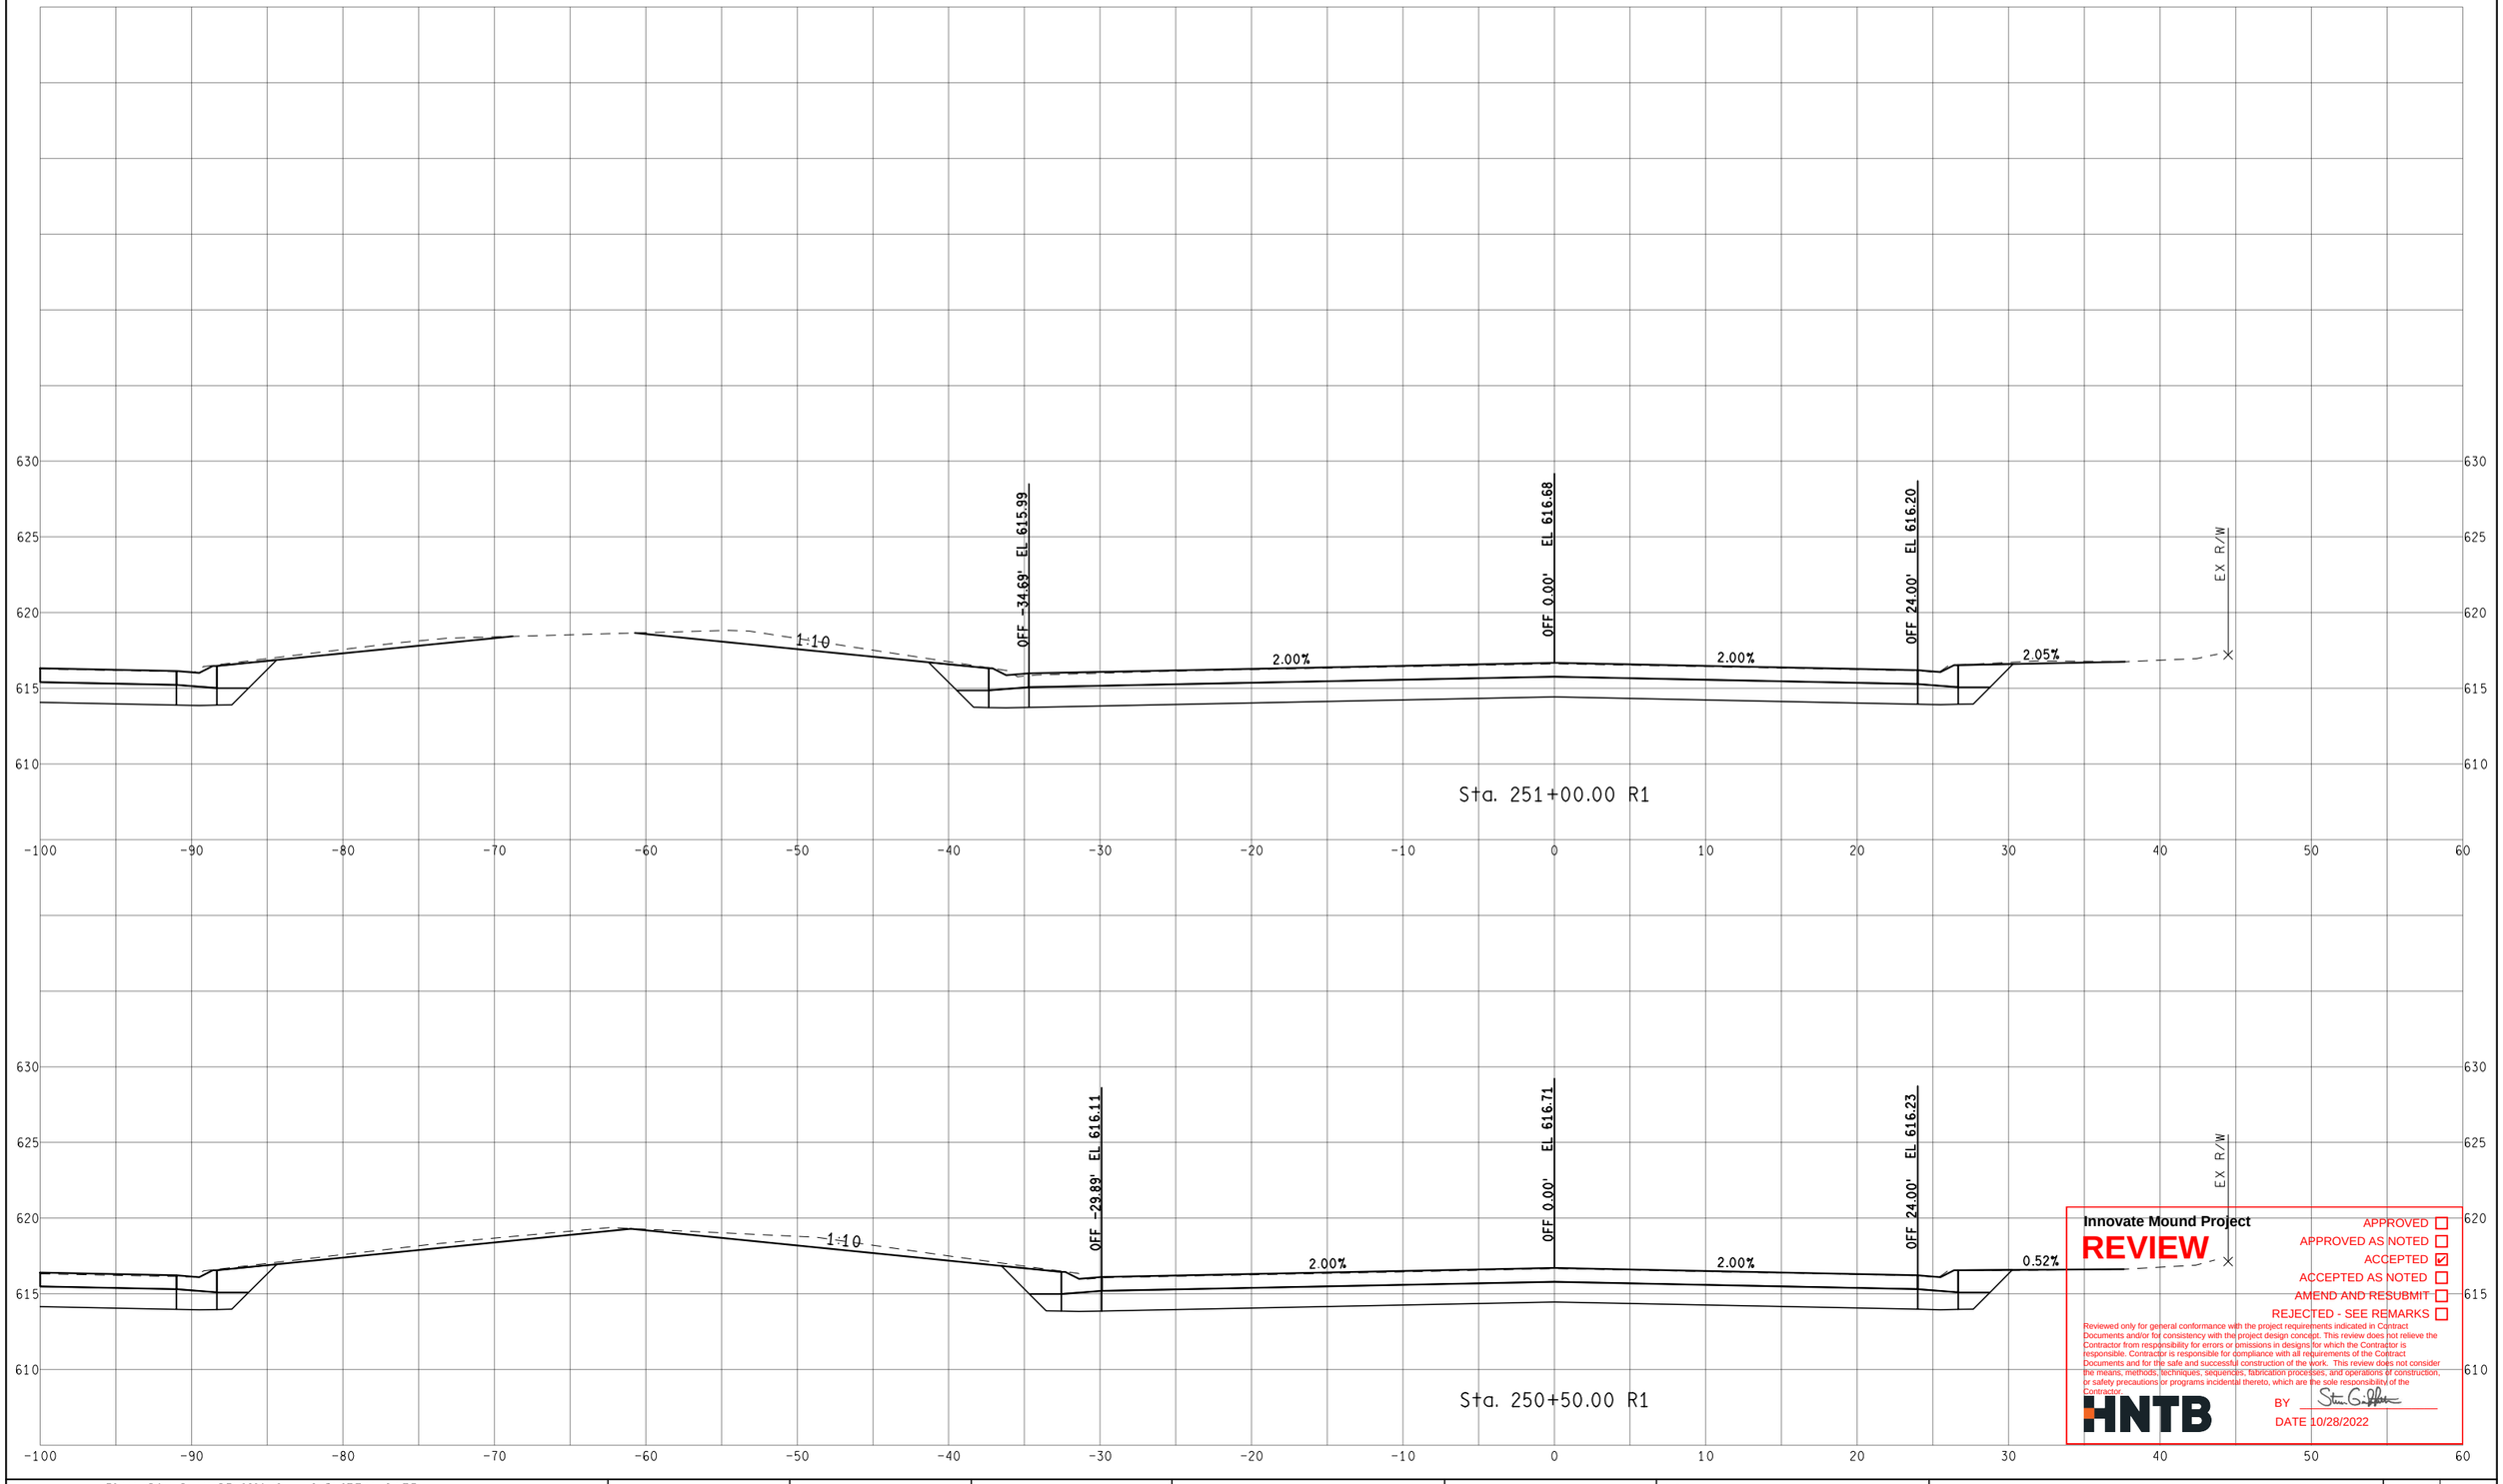

Innovate Mound Project

REVIEW

APPROVED ☐
APPROVED AS NOTED ☐
ACCEPTED ☑
ACCEPTED AS NOTED ☐
AMEND AND RESUBMIT ☐
REJECTED - SEE REMARKS ☐

Reviewed only for general conformance with the project requirements indicated in Contract Documents and/or for consistency with the project design concept. This review does not relieve the Contractor from responsibility for errors or omissions in designs for which the Contractor is responsible. Contractor is responsible for compliance with all requirements of the Contract Documents and for the safe and successful construction of the work. This review does not consider the means, methods, techniques, sequences, fabrication processes, and operations of construction, or safety precautions or programs incidental thereto, which are the sole responsibility of the Contractor.

HNTB

BY

DATE 10/28/2022

FINAL ROW PLAN REVISIONS (SUBMITTAL DATE:)							
NO.	DATE	AUTH	DESCRIPTION	NO.	DATE	AUTH	DESCRIPTION

Department of Roads

VERT. (FT) 0 10

HORZ. (FT) 0 10

FILE:

DATE: 10/12/22

DESIGN UNIT: XXX

TSC: MACOMB

CS: INFR50000

JN: 207178A

STA. 250+50.00 R1 TO STA. 251+00.00 R1

NB MOUND RD

DRAWING

SHEET

SECT

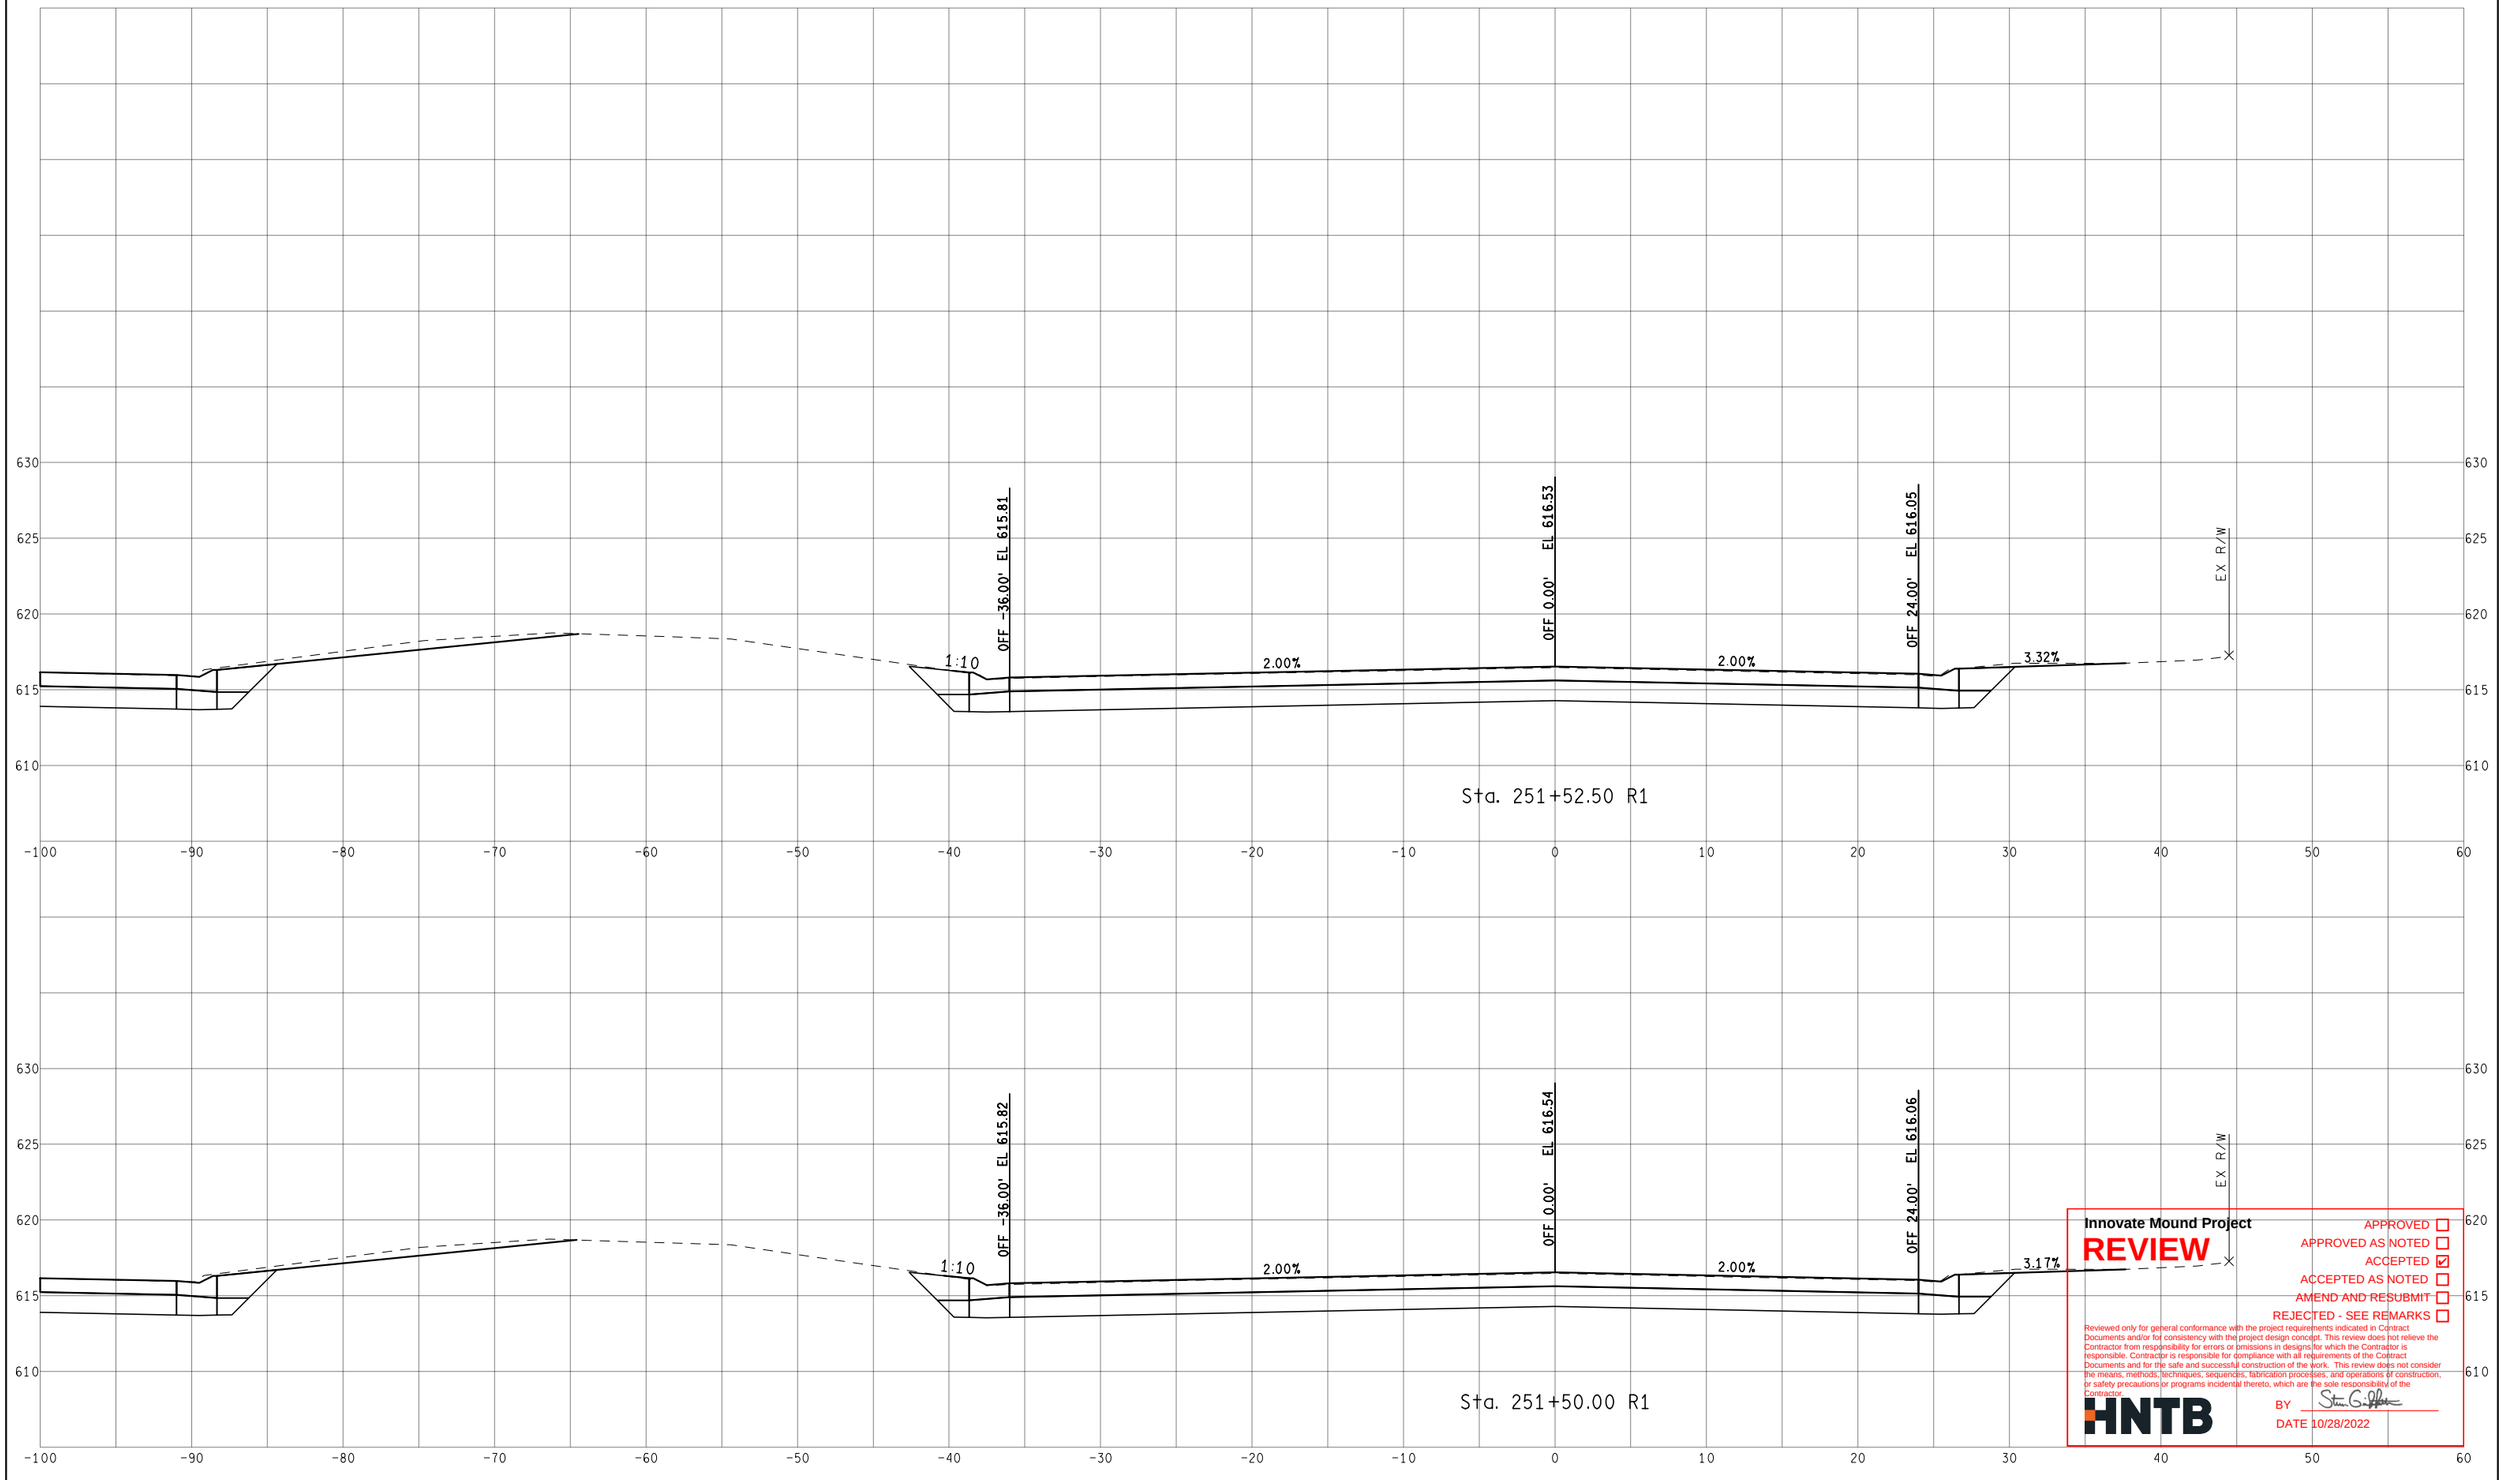

Innovate Mound Project

REVIEW

- APPROVED ☐
- APPROVED AS NOTED ☐
- ACCEPTED ☑
- ACCEPTED AS NOTED ☐
- AMEND AND RESUBMIT ☐
- REJECTED - SEE REMARKS ☐

Reviewed only for general conformance with the project requirements indicated in Contract Documents and/or for consistency with the project design concept. This review does not relieve the Contractor from responsibility for errors or omissions in designs for which the Contractor is responsible. Contractor is responsible for compliance with all requirements of the Contract Documents and for the safe and successful construction of the work. This review does not consider the means, methods, techniques, sequences, fabrication processes, and operations of construction, or safety precautions or programs incidental thereto, which are the sole responsibility of the Contractor.

HNTB

BY [signature]

DATE 10/28/2022

FINAL ROW PLAN REVISIONS (SUBMITTAL DATE:)							
NO.	DATE	AUTH	DESCRIPTION	NO.	DATE	AUTH	DESCRIPTION

Department of Roads

VERT. (FT) 0 10

HORZ. (FT) 0 10

FILE:

DATE: 10/12/22

DESIGN UNIT: XXX

TSC: MACOMB

CS: INFR50000

JN: 207178A

STA. 251+50.00 R1 TO STA. 251+52.50 R1

NB MOUND RD

DRAWING

SHEET

SECT

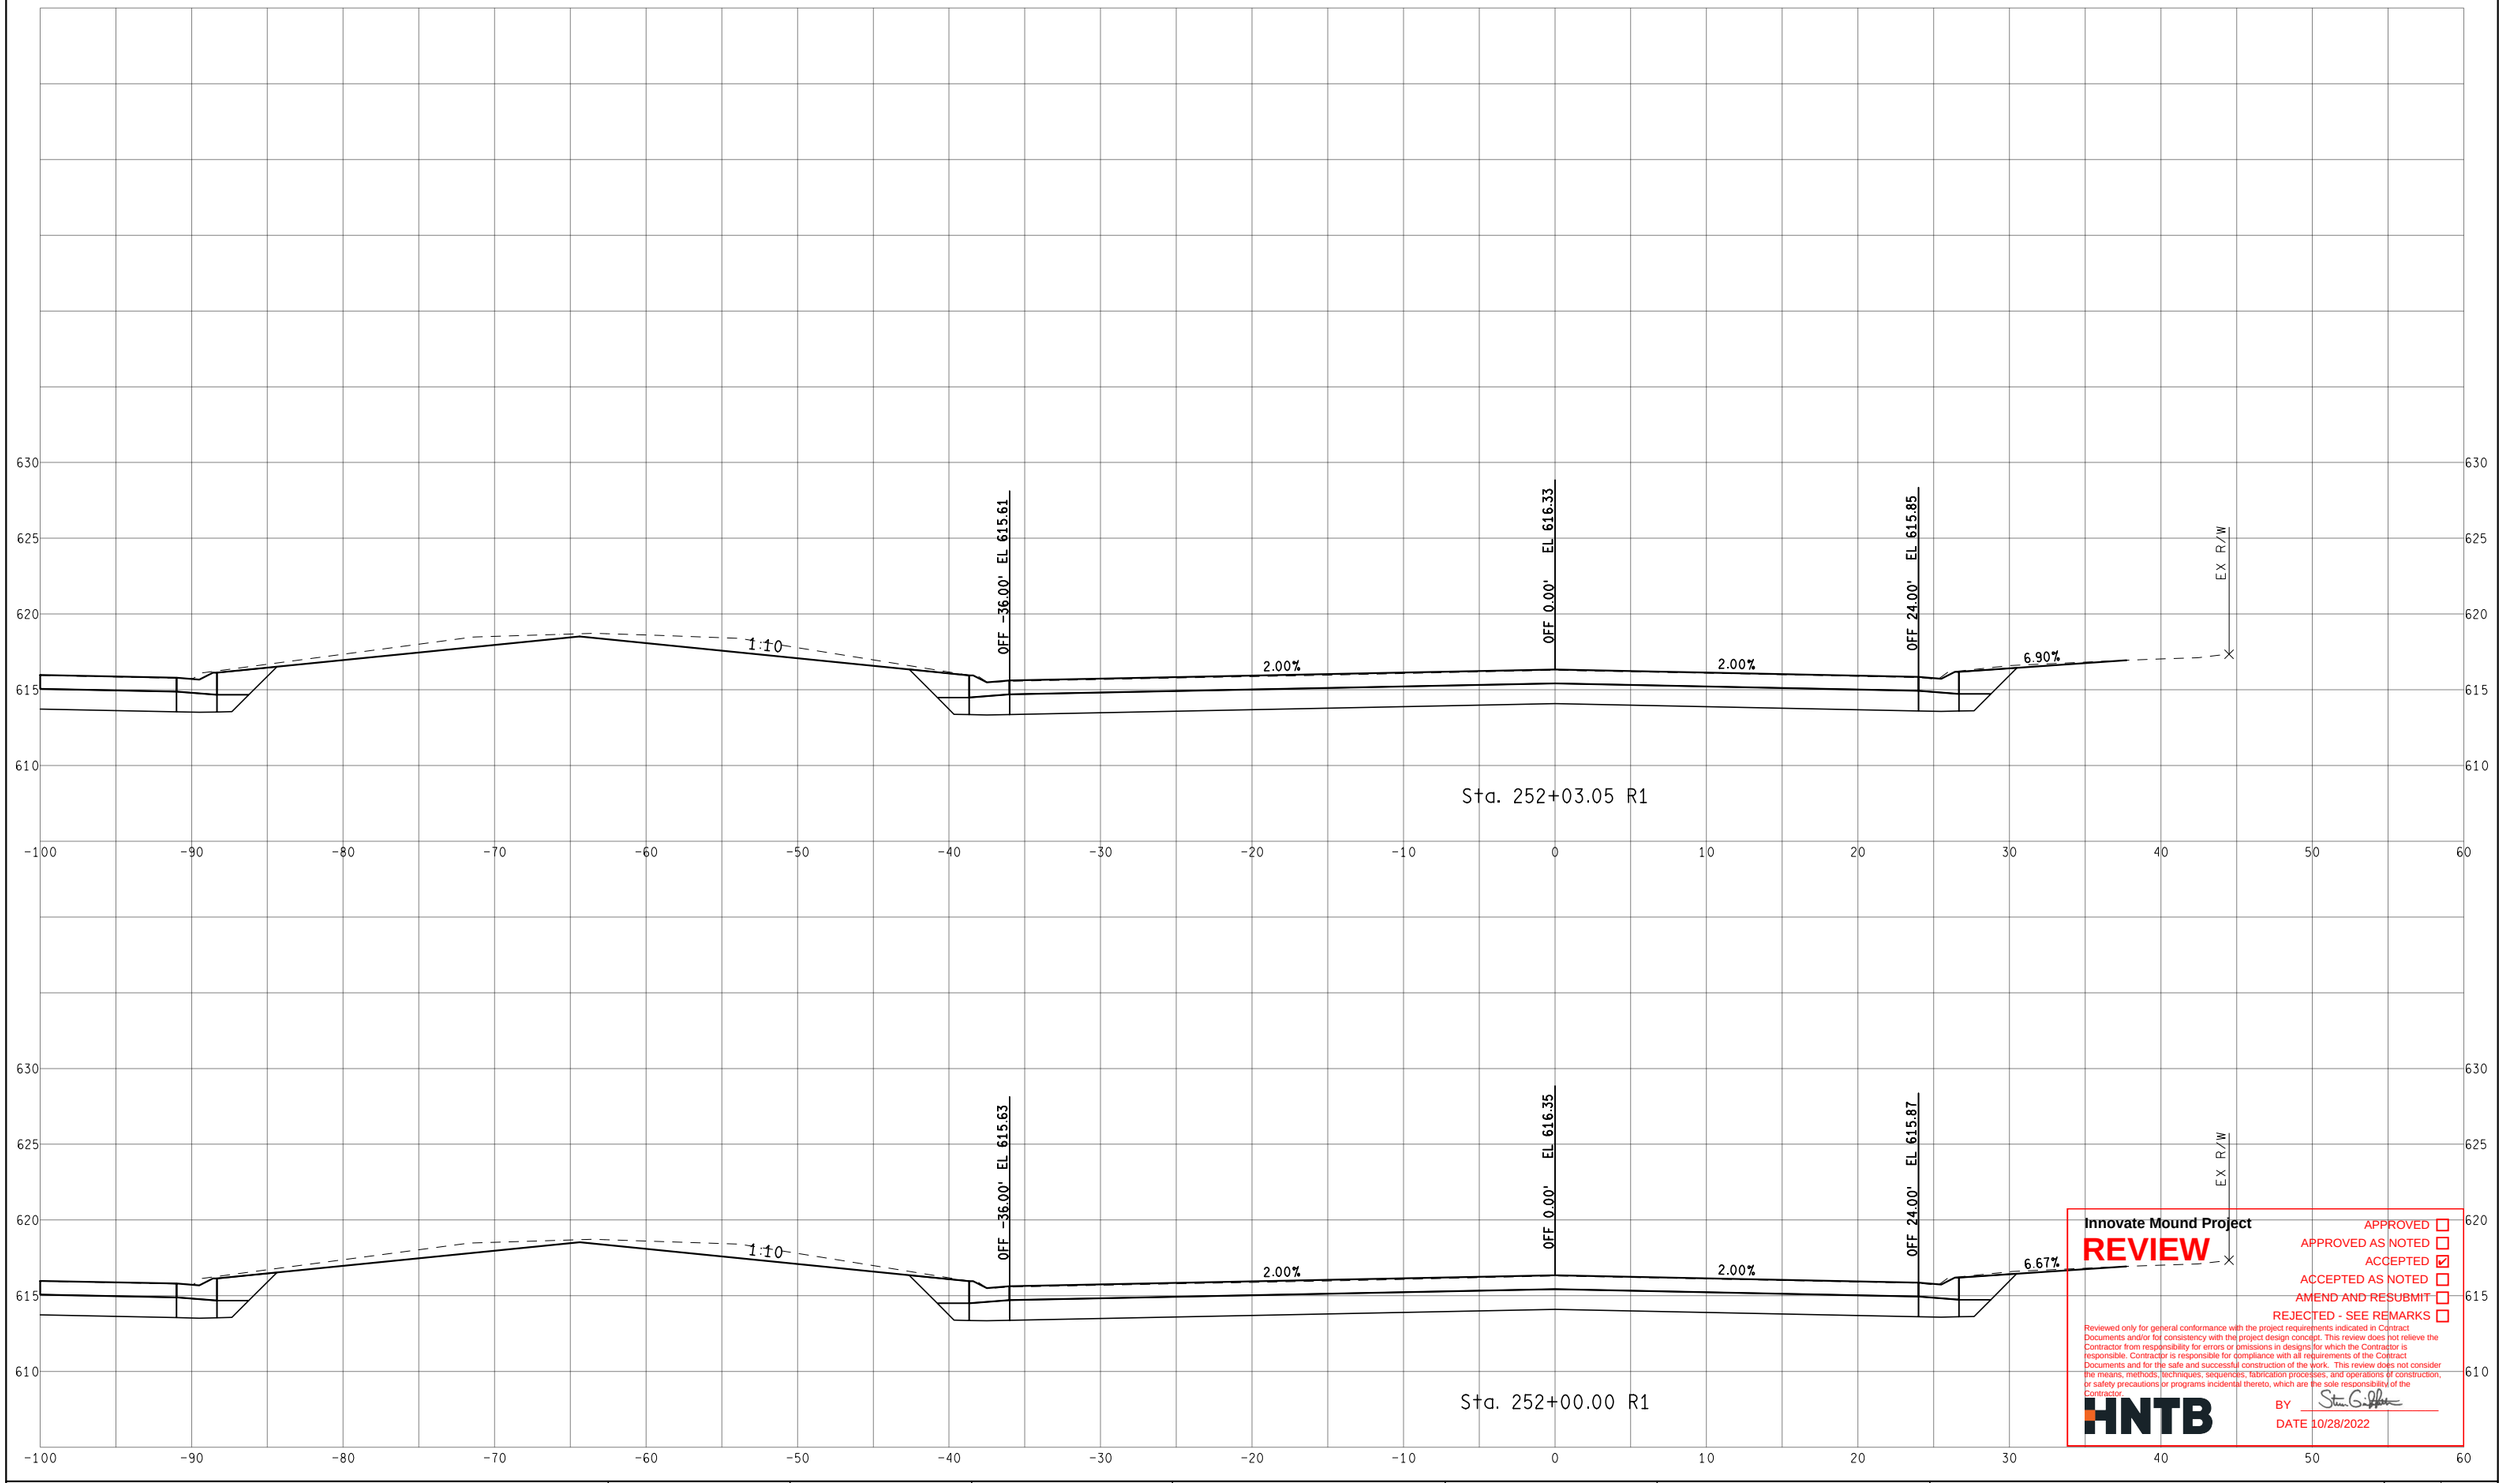

Innovate Mound Project

REVIEW

- APPROVED ☐
- APPROVED AS NOTED ☐
- ACCEPTED ☑
- ACCEPTED AS NOTED ☐
- AMEND AND RESUBMIT ☐
- REJECTED - SEE REMARKS ☐

Reviewed only for general conformance with the project requirements indicated in Contract Documents and/or for consistency with the project design concept. This review does not relieve the Contractor from responsibility for errors or omissions in designs for which the Contractor is responsible. Contractor is responsible for compliance with all requirements of the Contract Documents and for the safe and successful construction of the work. This review does not consider the means, methods, techniques, sequences, fabrication processes, and operations of construction, or safety precautions or programs incidental thereto, which are the sole responsibility of the Contractor.

HNTB

BY [signature]

DATE 10/28/2022

FINAL ROW PLAN REVISIONS (SUBMITTAL DATE:)							
NO.	DATE	AUTH	DESCRIPTION	NO.	DATE	AUTH	DESCRIPTION

Department of Roads

VERT. (FT) 0 10

HORZ. (FT) 0 10

FILE:

DATE: 10/12/22

DESIGN UNIT: XXX

TSC: MACOMB

CS: INFR50000

JN: 207178A

STA. 252+00.00 R1 TO STA. 252+03.05 R1

NB MOUND RD

DRAWING

SHEET

SECT

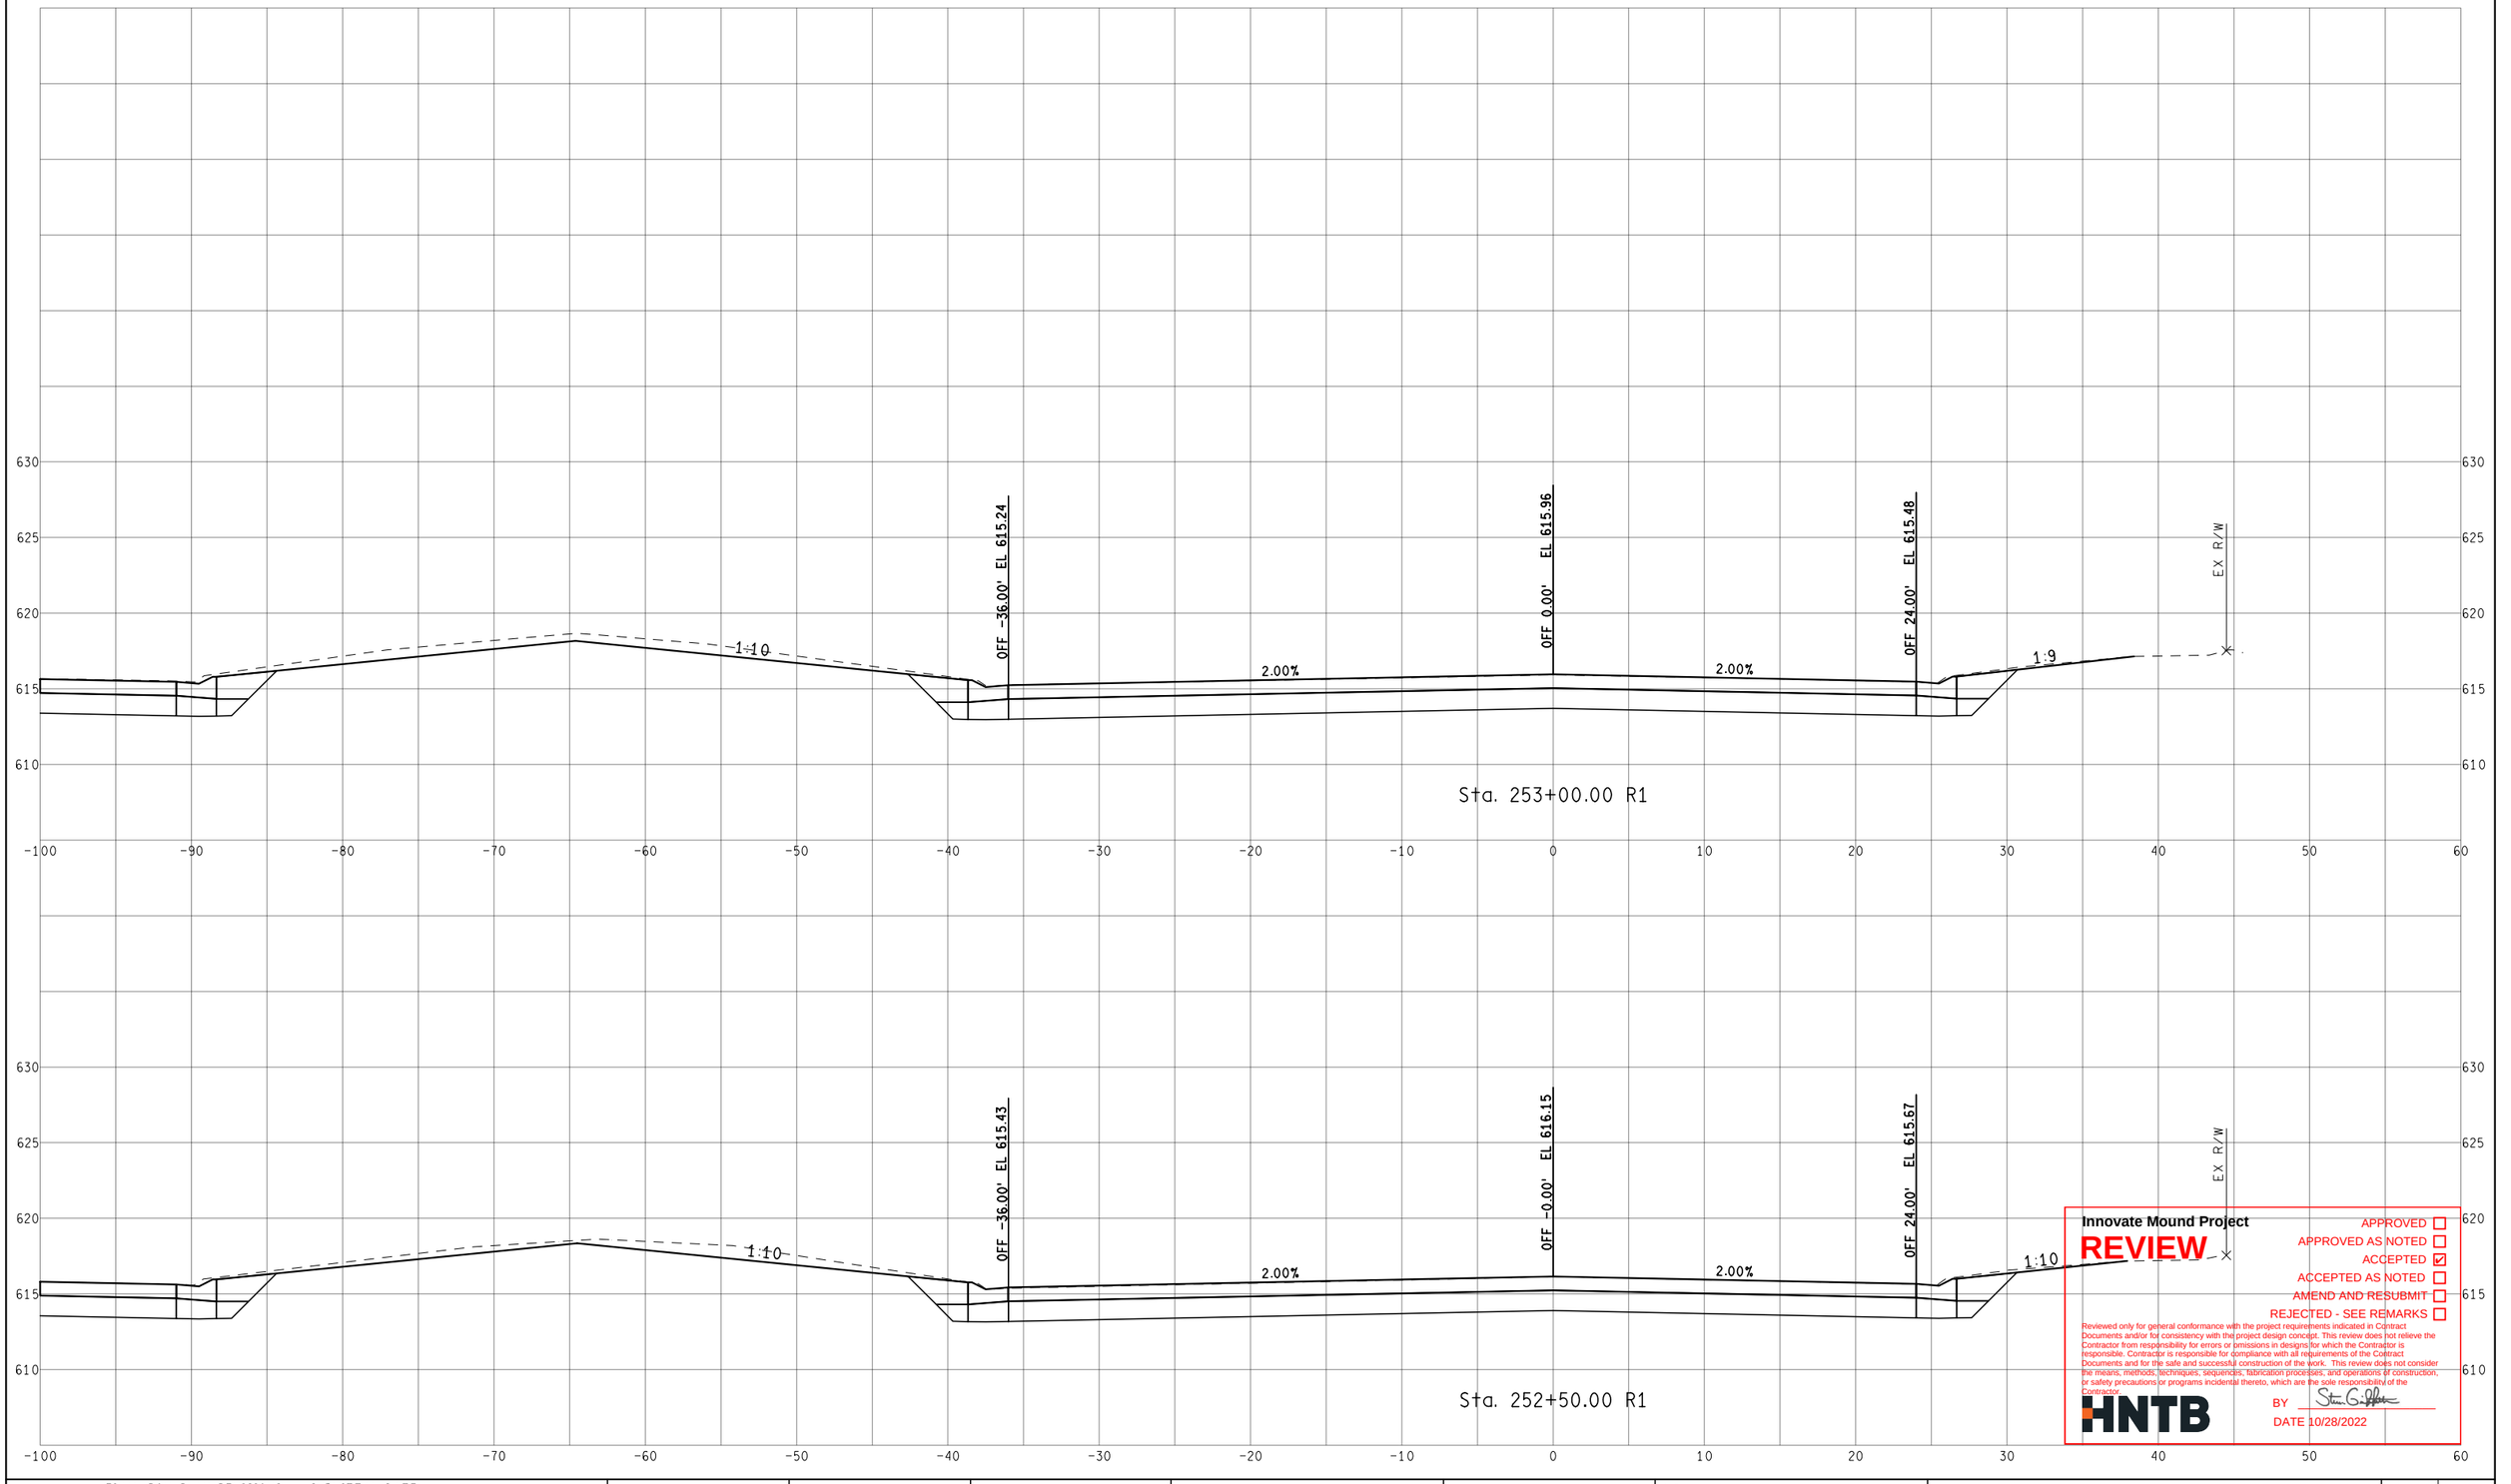

Innovate Mound Project

REVIEW

- APPROVED ☐
- APPROVED AS NOTED ☐
- ACCEPTED ☑
- ACCEPTED AS NOTED ☐
- AMEND AND RESUBMIT ☐
- REJECTED - SEE REMARKS ☐

Reviewed only for general conformance with the project requirements indicated in Contract Documents and/or for consistency with the project design concept. This review does not relieve the Contractor from responsibility for errors or omissions in designs for which the Contractor is responsible. Contractor is responsible for compliance with all requirements of the Contract Documents and for the safe and successful construction of the work. This review does not consider the means, methods, techniques, sequences, fabrication processes, and operations of construction, or safety precautions or programs incidental thereto, which are the sole responsibility of the Contractor.

HNTB

BY

DATE 10/28/2022

FINAL ROW PLAN REVISIONS (SUBMITTAL DATE:)							
NO.	DATE	AUTH	DESCRIPTION	NO.	DATE	AUTH	DESCRIPTION

Department of Roads

0 VERT. (FT) 10

0 HORZ. (FT) 10

FILE:

DATE: 10/12/22

DESIGN UNIT: XXX

TSC: MACOMB

CS: INFR50000

JN: 207178A

STA. 252+50.00 R1 TO STA. 253+00.00 R1

NB MOUND RD

DRAWING

SHEET

SECT

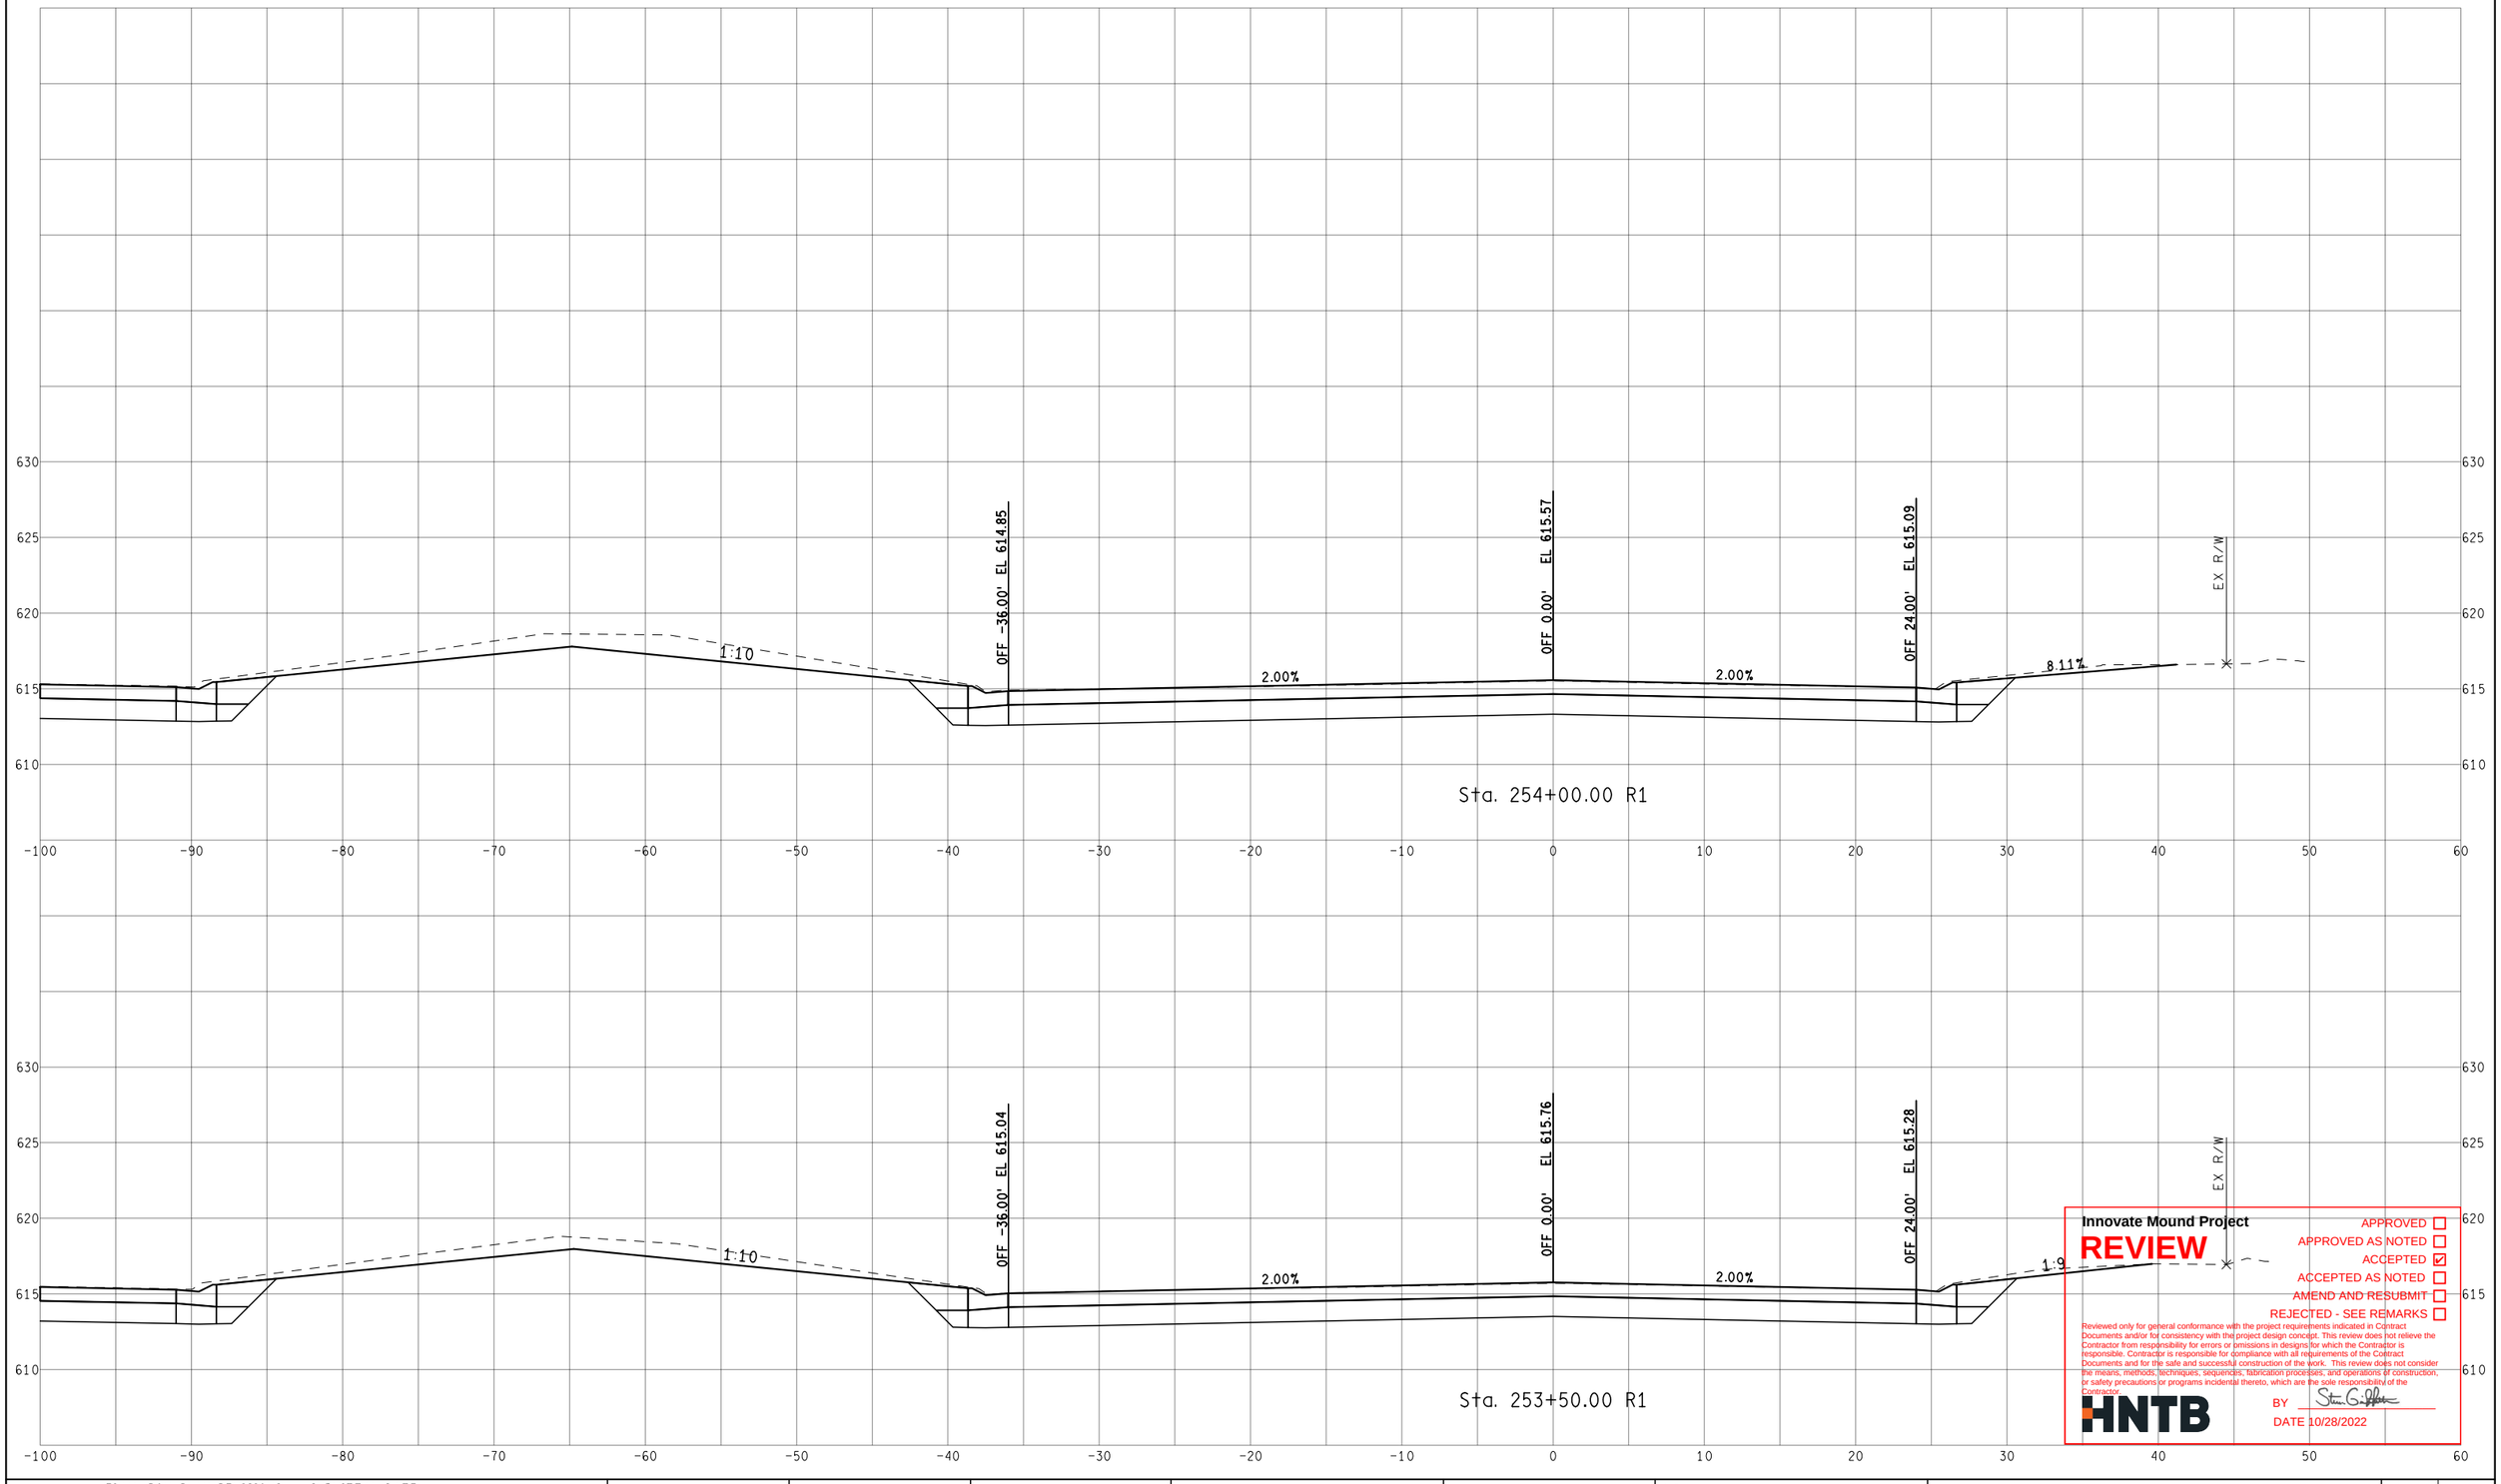

Innovate Mound Project

REVIEW

APPROVED ☐
APPROVED AS NOTED ☐
ACCEPTED ☑
ACCEPTED AS NOTED ☐
AMEND AND RESUBMIT ☐
REJECTED - SEE REMARKS ☐

Reviewed only for general conformance with the project requirements indicated in Contract Documents and/or for consistency with the project design concept. This review does not relieve the Contractor from responsibility for errors or omissions in designs for which the Contractor is responsible. Contractor is responsible for compliance with all requirements of the Contract Documents and for the safe and successful construction of the work. This review does not consider the means, methods, techniques, sequences, fabrication processes, and operations of construction, or safety precautions or programs incidental thereto, which are the sole responsibility of the Contractor.

HNTB

BY [signature]

DATE 10/28/2022

FINAL ROW PLAN REVISIONS (SUBMITTAL DATE:)							
NO.	DATE	AUTH	DESCRIPTION	NO.	DATE	AUTH	DESCRIPTION

Department of Roads

VERT. (FT) 0 10
HORZ. (FT) 0 10

FILE:

DATE: 10/12/22
DESIGN UNIT: XXX
TSC: MACOMB

CS: INFR50000
JN: 207178A

STA. 253+50.00 R1 TO STA. 254+00.00 R1
NB MOUND RD

DRAWING
SHEET
SECT

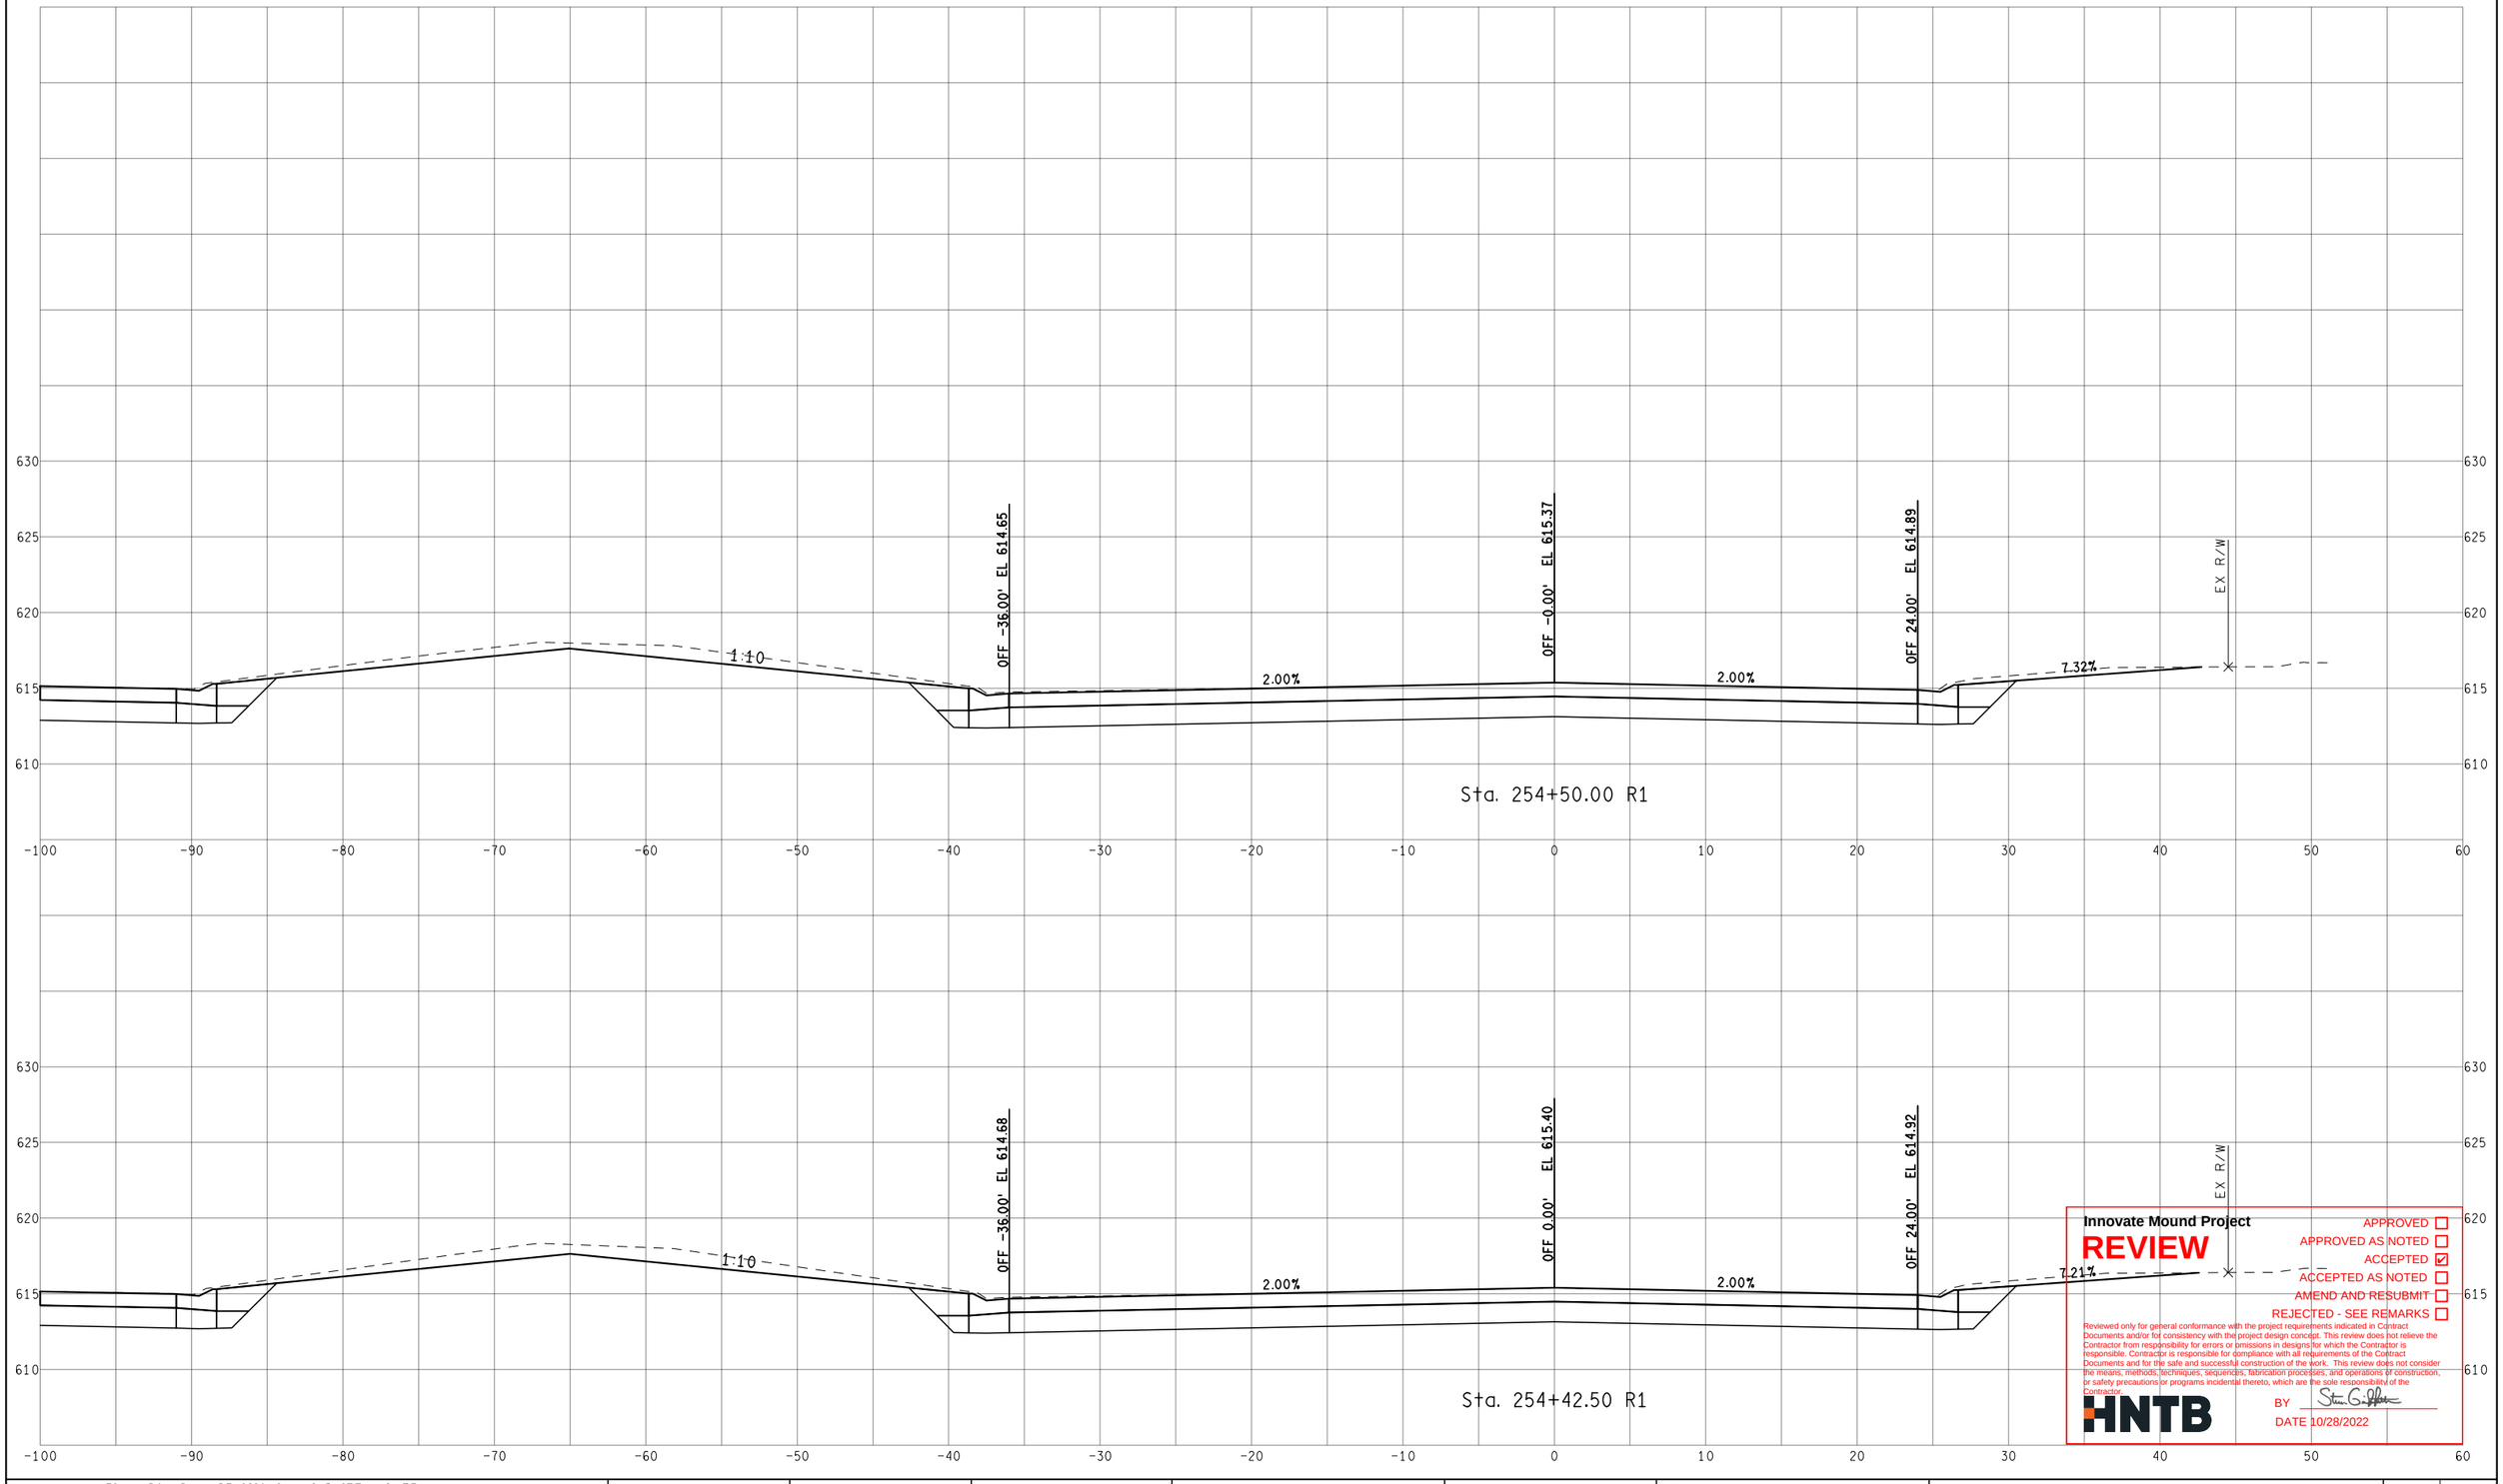

Innovate Mound Project

REVIEW

- APPROVED ☐
- APPROVED AS NOTED ☐
- ACCEPTED ☑
- ACCEPTED AS NOTED ☐
- AMEND AND RESUBMIT ☐
- REJECTED - SEE REMARKS ☐

Reviewed only for general conformance with the project requirements indicated in Contract Documents and/or for consistency with the project design concept. This review does not relieve the Contractor from responsibility for errors or omissions in designs for which the Contractor is responsible. Contractor is responsible for compliance with all requirements of the Contract Documents and for the safe and successful construction of the work. This review does not consider the means, methods, techniques, sequences, fabrication processes, and operations of construction, or safety precautions or programs incidental thereto, which are the sole responsibility of the Contractor.

HNTB

BY

DATE 10/28/2022

FINAL ROW PLAN REVISIONS (SUBMITTAL DATE:)							
NO.	DATE	AUTH	DESCRIPTION	NO.	DATE	AUTH	DESCRIPTION

Department of Roads

VERT. (FT) 0 10

HORZ. (FT) 0 10

FILE:

DATE: 10/12/22

DESIGN UNIT: XXX

TSC: MACOMB

CS: INFR50000

JN: 207178A

STA. 254+42.50 R1 TO STA. 254+50.00 R1

NB MOUND RD

DRAWING

SHEET

SECT

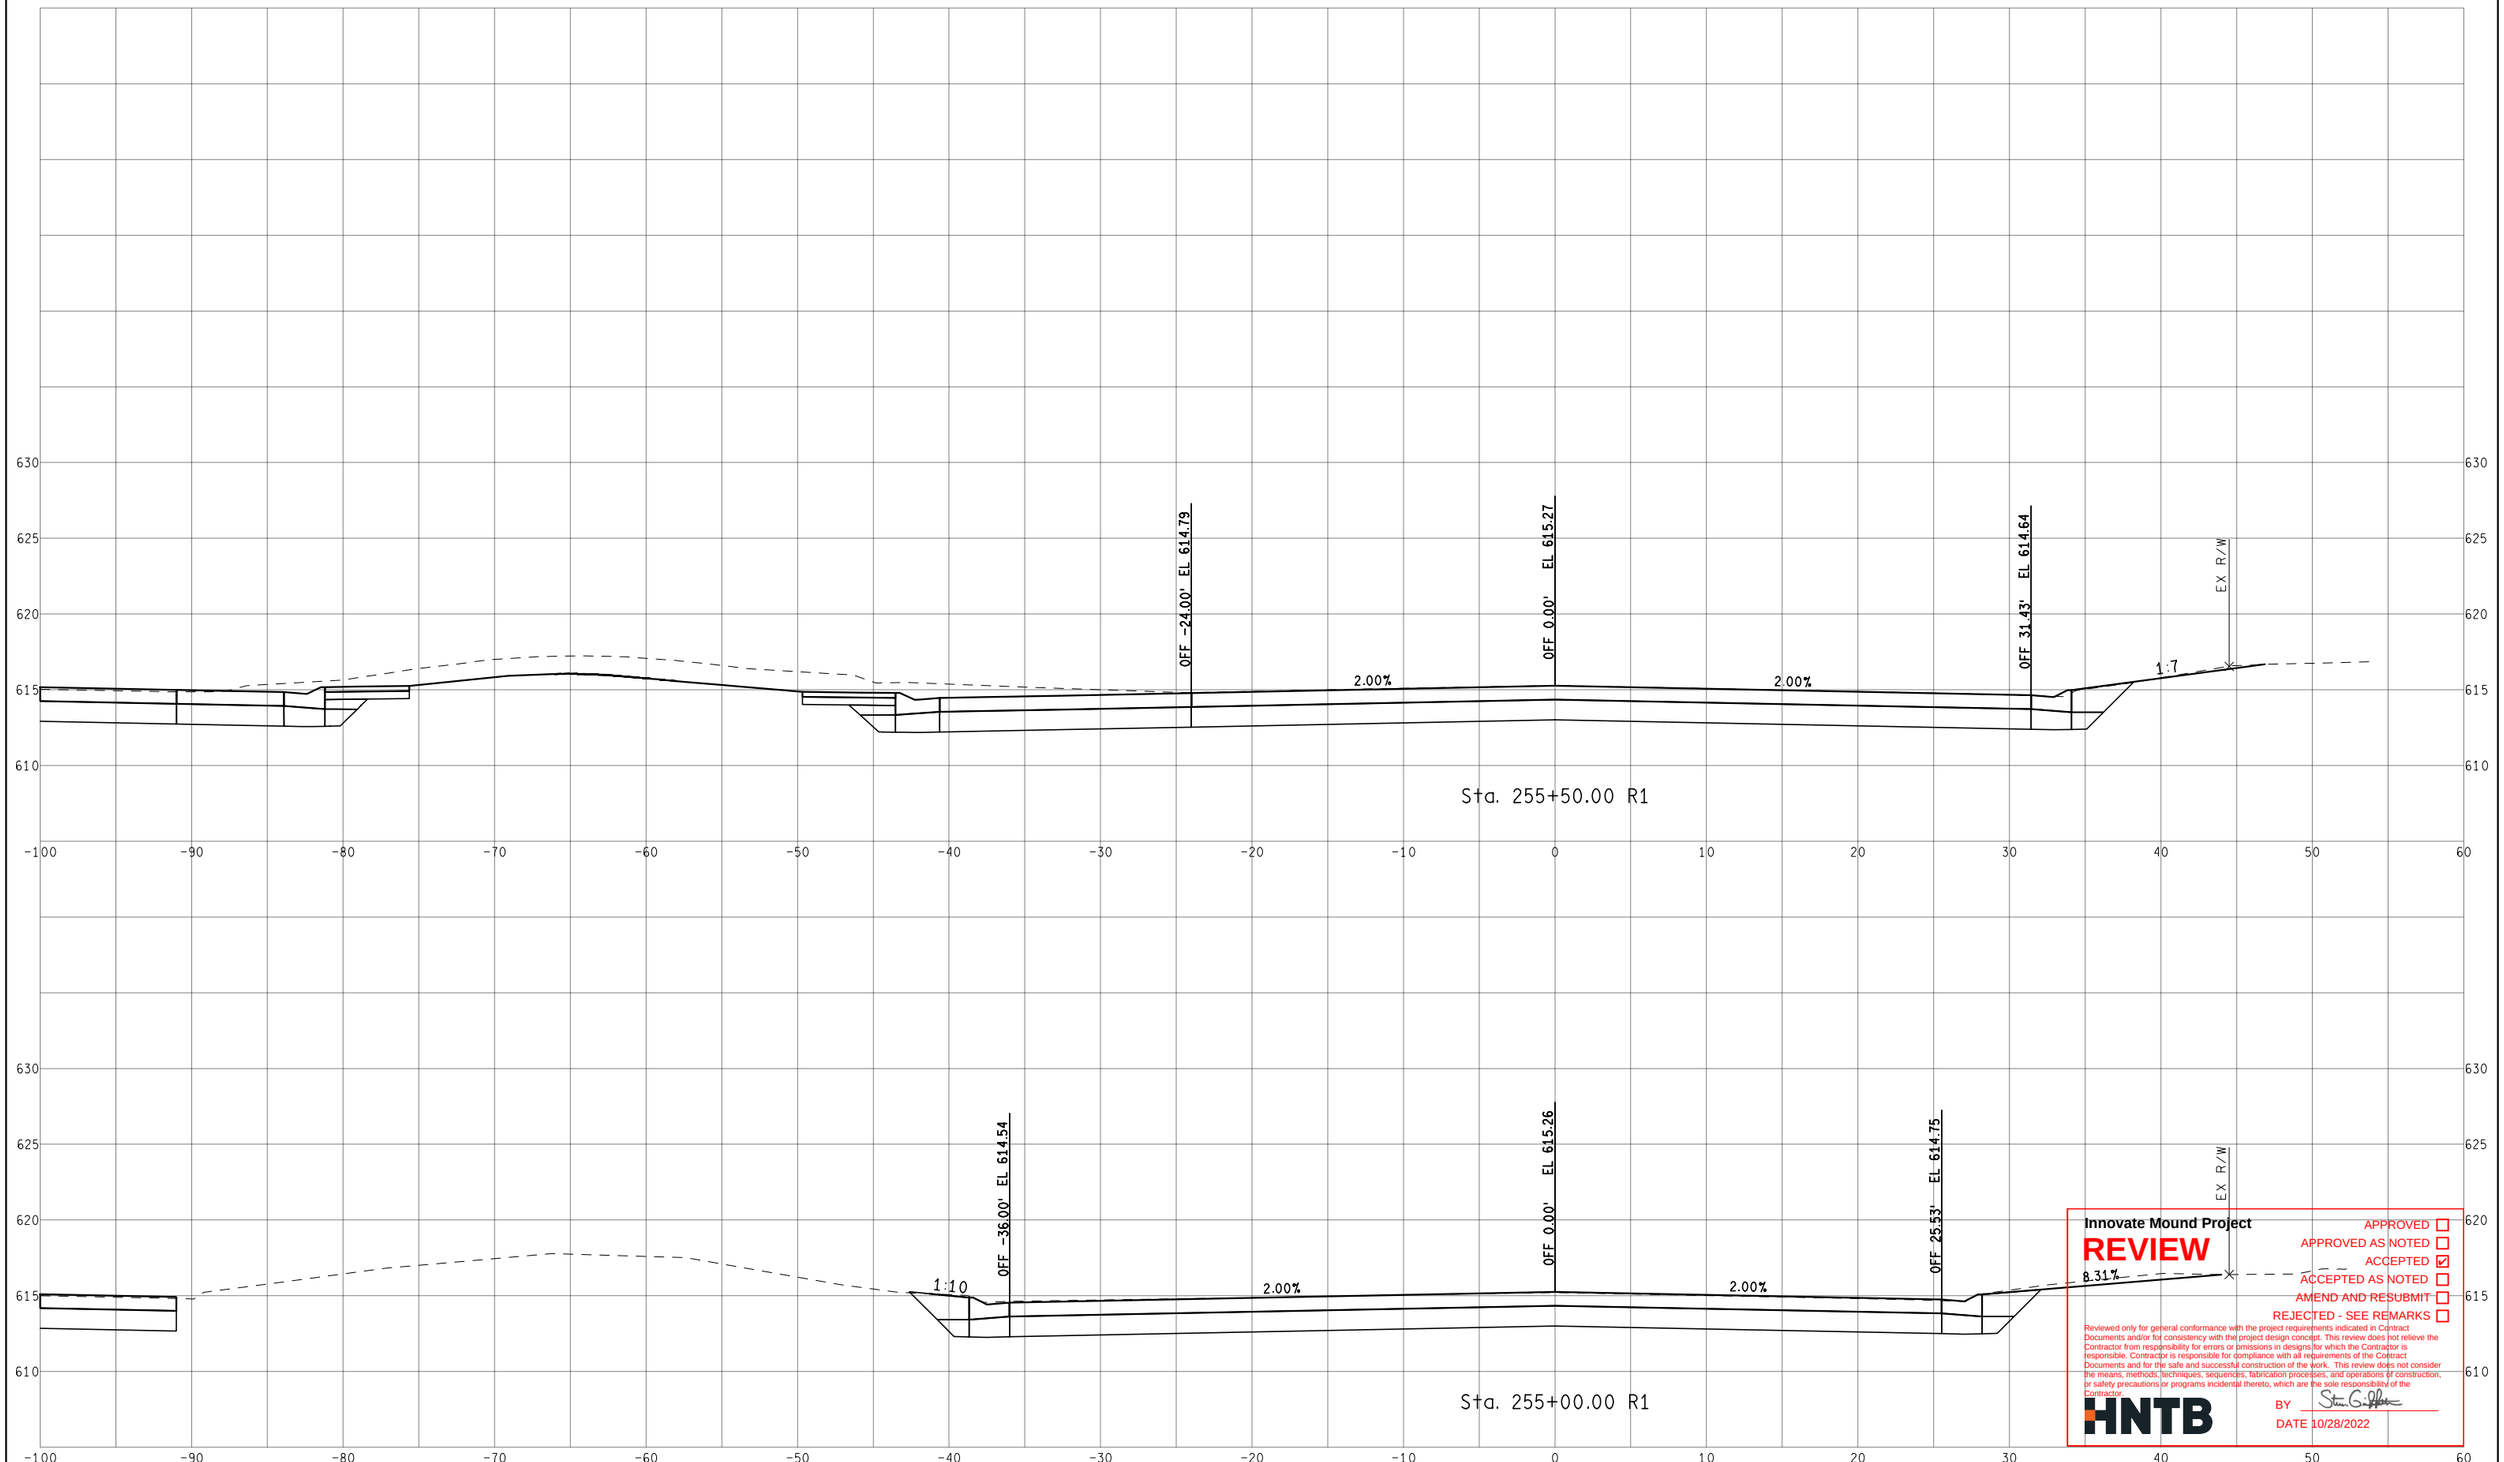

Innovate Mound Project

REVIEW

APPROVED ☐
APPROVED AS NOTED ☐
ACCEPTED ☑
ACCEPTED AS NOTED ☐
AMEND AND RESUBMIT ☐
REJECTED - SEE REMARKS ☐

Reviewed only for general conformance with the project requirements indicated in Contract Documents and/or for consistency with the project design concept. This review does not relieve the Contractor from responsibility for errors or omissions in designs for which the Contractor is responsible. Contractor is responsible for compliance with all requirements of the Contract Documents and for the safe and successful construction of the work. This review does not consider the means, methods, techniques, sequences, fabrication processes, and operations of construction, or safety precautions or programs incidental thereto, which are the sole responsibility of the Contractor.

HNTB

BY Steven G. Jeffers

DATE 10/28/2022

FINAL ROW PLAN REVISIONS (SUBMITTAL DATE:)							
NO.	DATE	AUTH	DESCRIPTION	NO.	DATE	AUTH	DESCRIPTION

Department of Roads

VERT. (FT) 0 10

HORZ. (FT) 0 10

FILE:

DATE: 10/12/22

DESIGN UNIT: XXX

TSC: MACOMB

CS: INFR50000

JN: 207178A

STA. 255+00.00 R1 TO STA. 255+50.00 R1

NB MOUND RD

DRAWING

SHEET

SECT

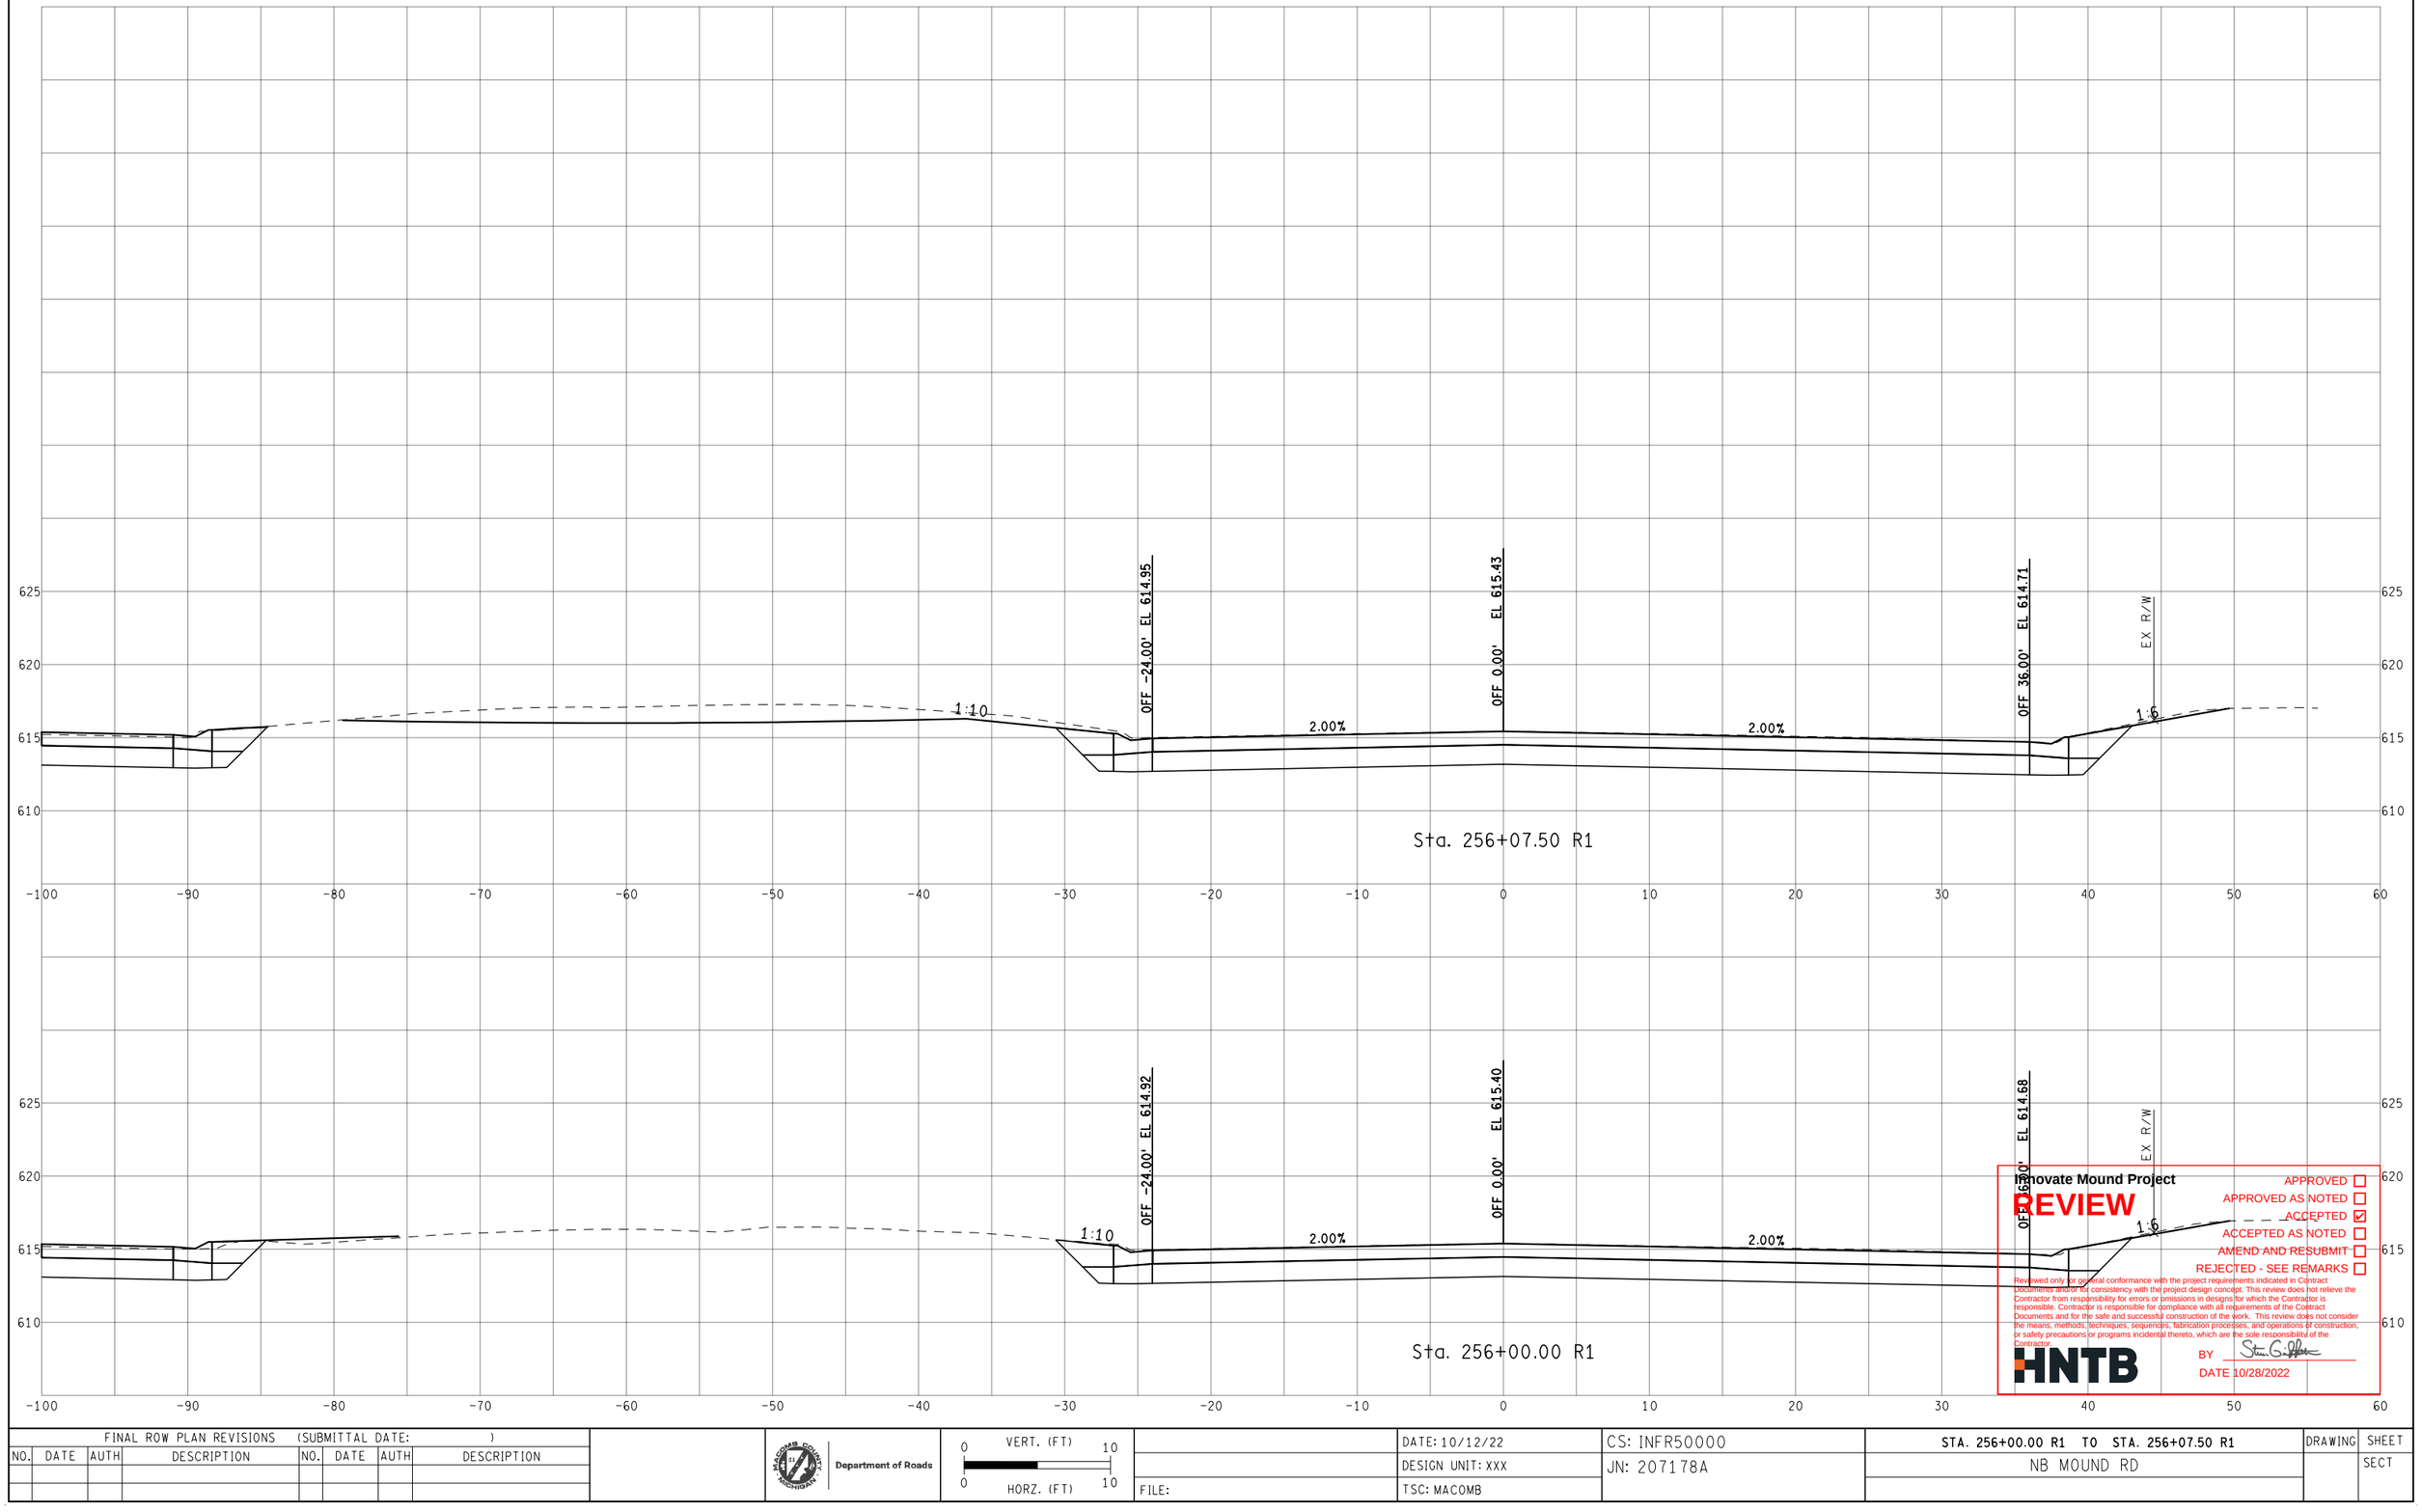

Innovate Mound Project

REVIEW

APPROVED ☐
APPROVED AS NOTED ☐
ACCEPTED ☑
ACCEPTED AS NOTED ☐
AMEND AND RESUBMIT ☐
REJECTED - SEE REMARKS ☐

Reviewed only for general conformance with the project requirements indicated in Contract Documents and/or for consistency with the project design concept. This review does not relieve the Contractor from responsibility for errors or omissions in designs for which the Contractor is responsible. Contractor is responsible for compliance with all requirements of the Contract Documents and for the safe and successful construction of the work. This review does not consider the means, methods, techniques, sequences, fabrication processes, and operations of construction, or safety precautions or programs incidental thereto, which are the sole responsibility of the Contractor.

HNTB

BY Steven G. Griffin

DATE 10/28/2022

FINAL ROW PLAN REVISIONS (SUBMITTAL DATE:)							
NO.	DATE	AUTH	DESCRIPTION	NO.	DATE	AUTH	DESCRIPTION

Department of Roads

0 VERT. (FT) 10

0 HORZ. (FT) 10

FILE:

DATE: 10/12/22

DESIGN UNIT: XXX

TSC: MACOMB

CS: INFR50000

JN: 207178A

STA. 256+00.00 R1 TO STA. 256+07.50 R1

NB MOUND RD

DRAWING

SHEET

SECT

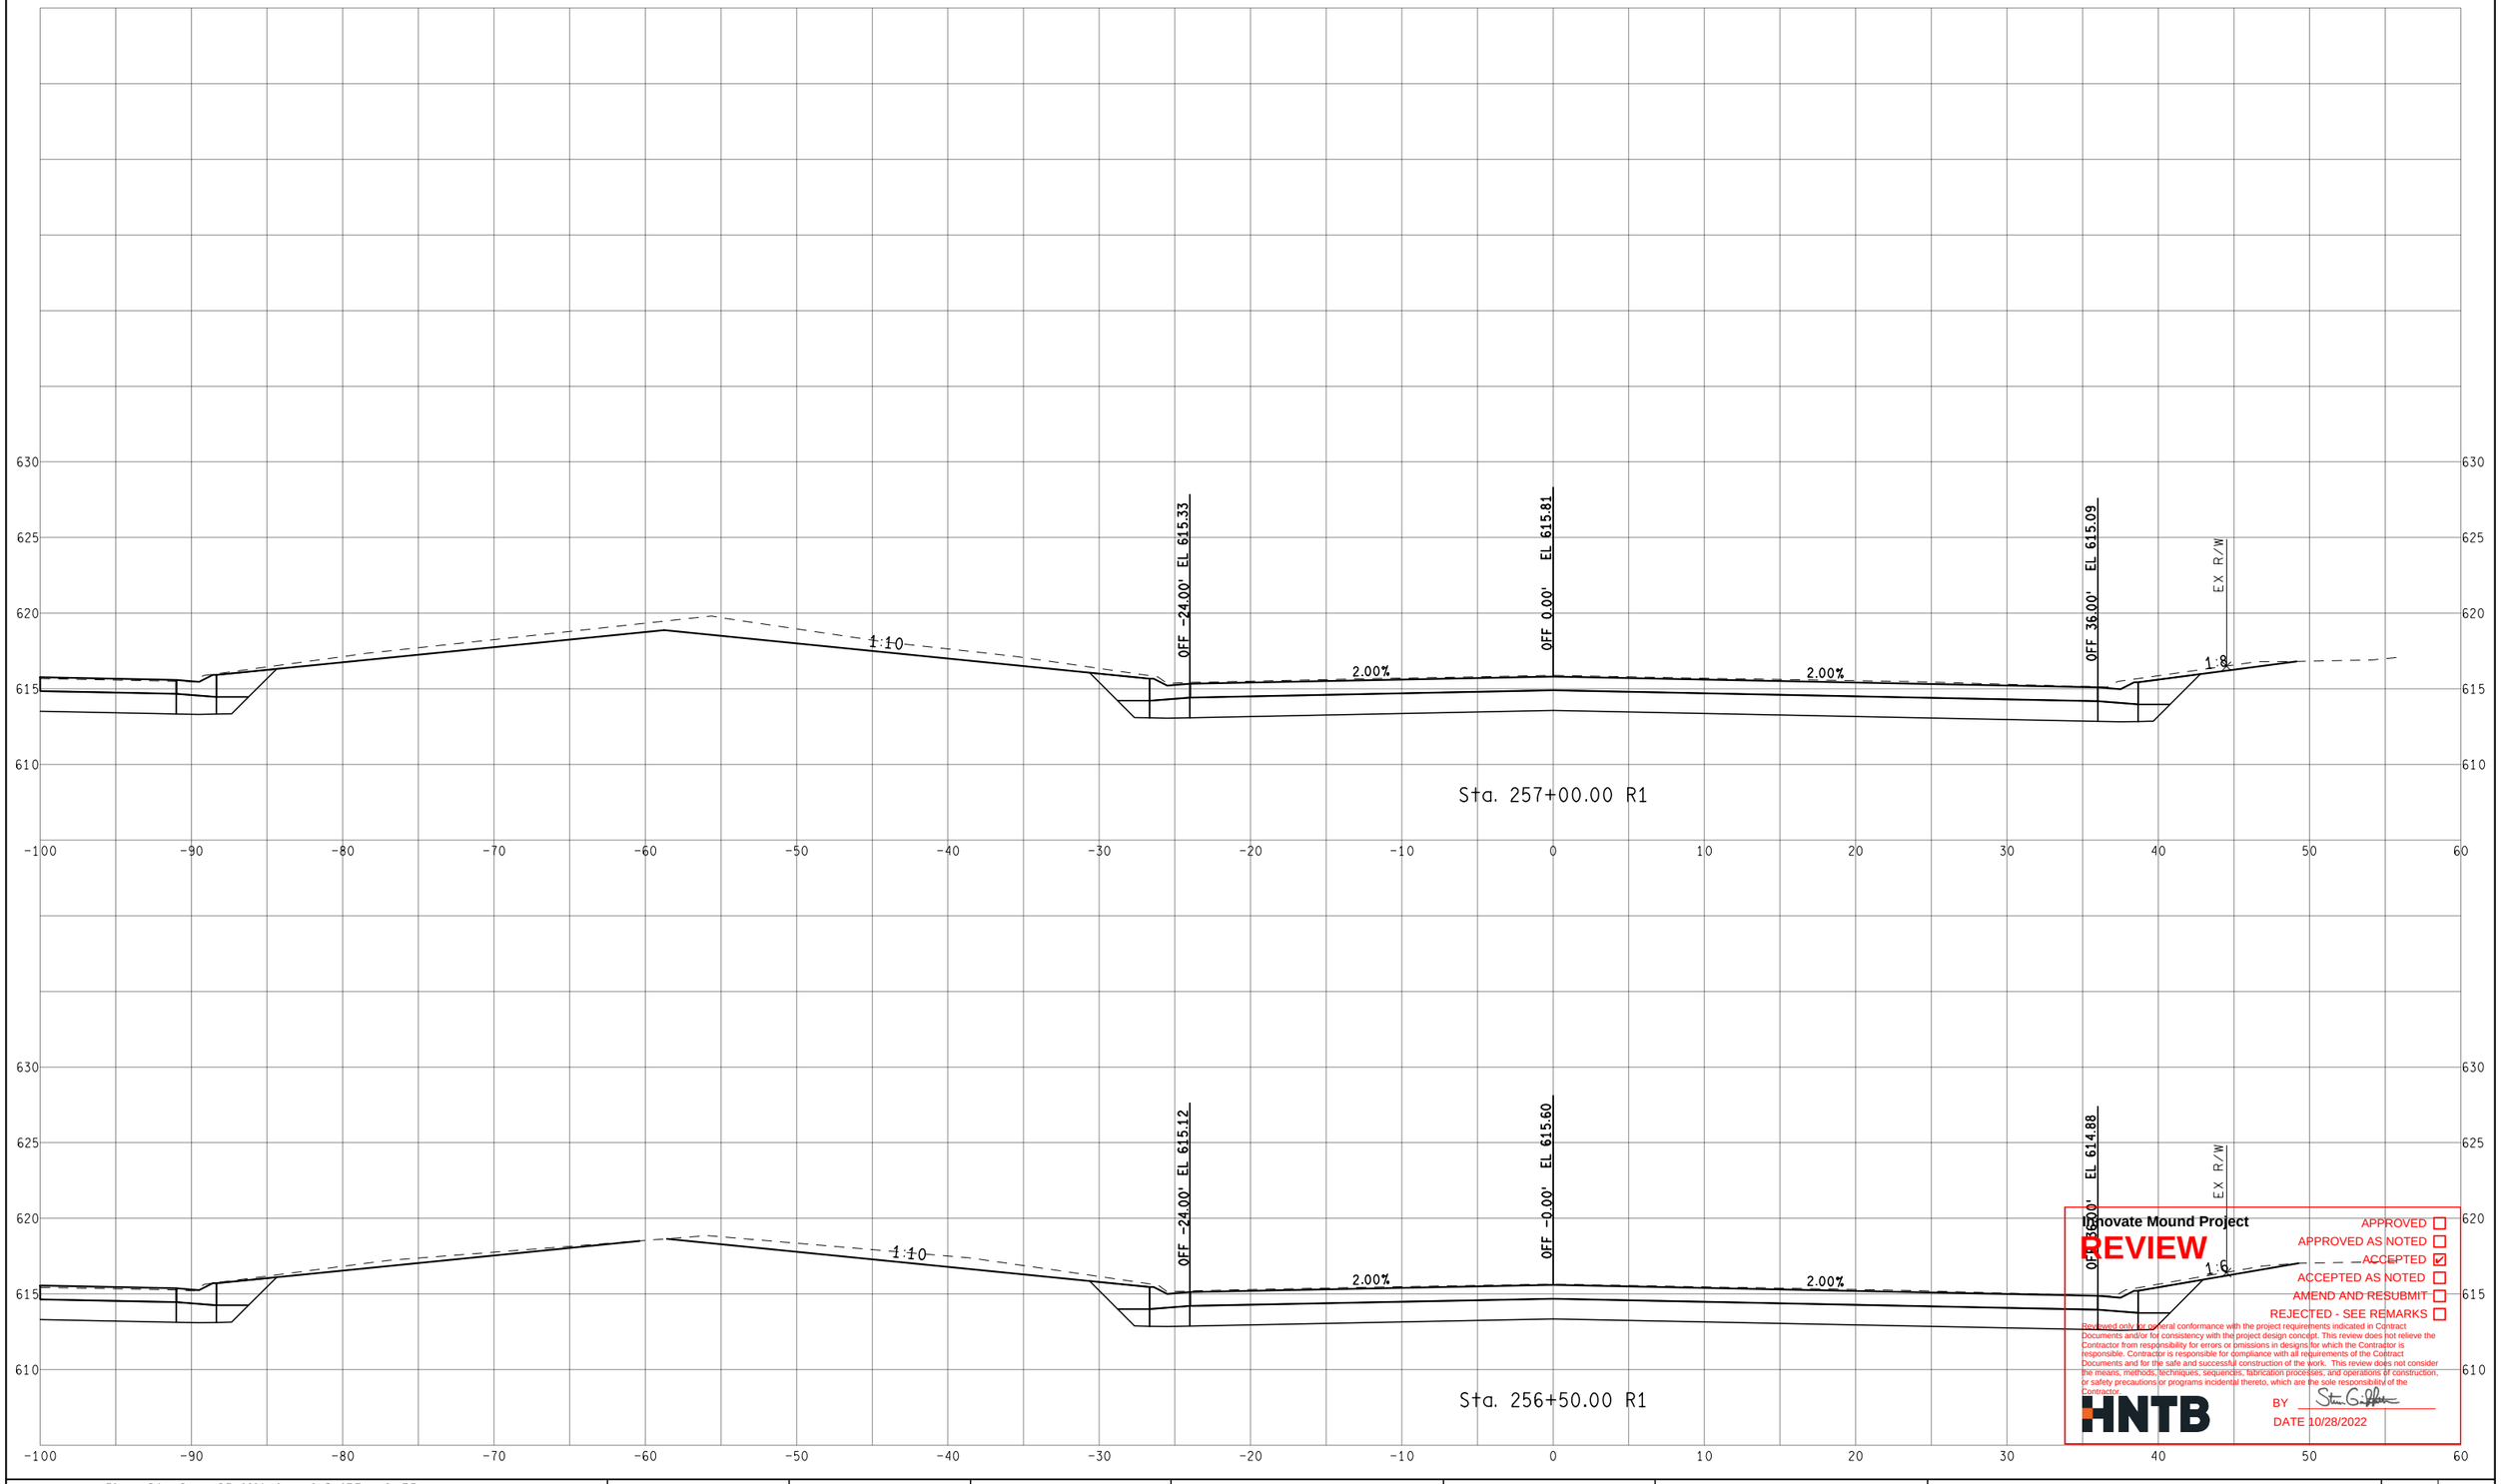

Innovate Mound Project

REVIEW

APPROVED ☐
APPROVED AS NOTED ☐
ACCEPTED ☑
ACCEPTED AS NOTED ☐
AMEND AND RESUBMIT ☐
REJECTED - SEE REMARKS ☐

Reviewed only for general conformance with the project requirements indicated in Contract Documents and/or for consistency with the project design concept. This review does not relieve the Contractor from responsibility for errors or omissions in designs for which the Contractor is responsible. Contractor is responsible for compliance with all requirements of the Contract Documents and for the safe and successful construction of the work. This review does not consider the means, methods, techniques, sequences, fabrication processes, and operations of construction, or safety precautions or programs incidental thereto, which are the sole responsibility of the Contractor.

HNTB

BY

DATE 10/28/2022

FINAL ROW PLAN REVISIONS (SUBMITTAL DATE:)							
NO.	DATE	AUTH	DESCRIPTION	NO.	DATE	AUTH	DESCRIPTION

Department of Roads

0 VERT. (FT) 10

0 HORZ. (FT) 10

FILE:

DATE: 10/12/22

DESIGN UNIT: XXX

TSC: MACOMB

CS: INFR50000

JN: 207178A

STA. 256+50.00 R1 TO STA. 257+00.00 R1

NB MOUND RD

DRAWING

SHEET

SECT

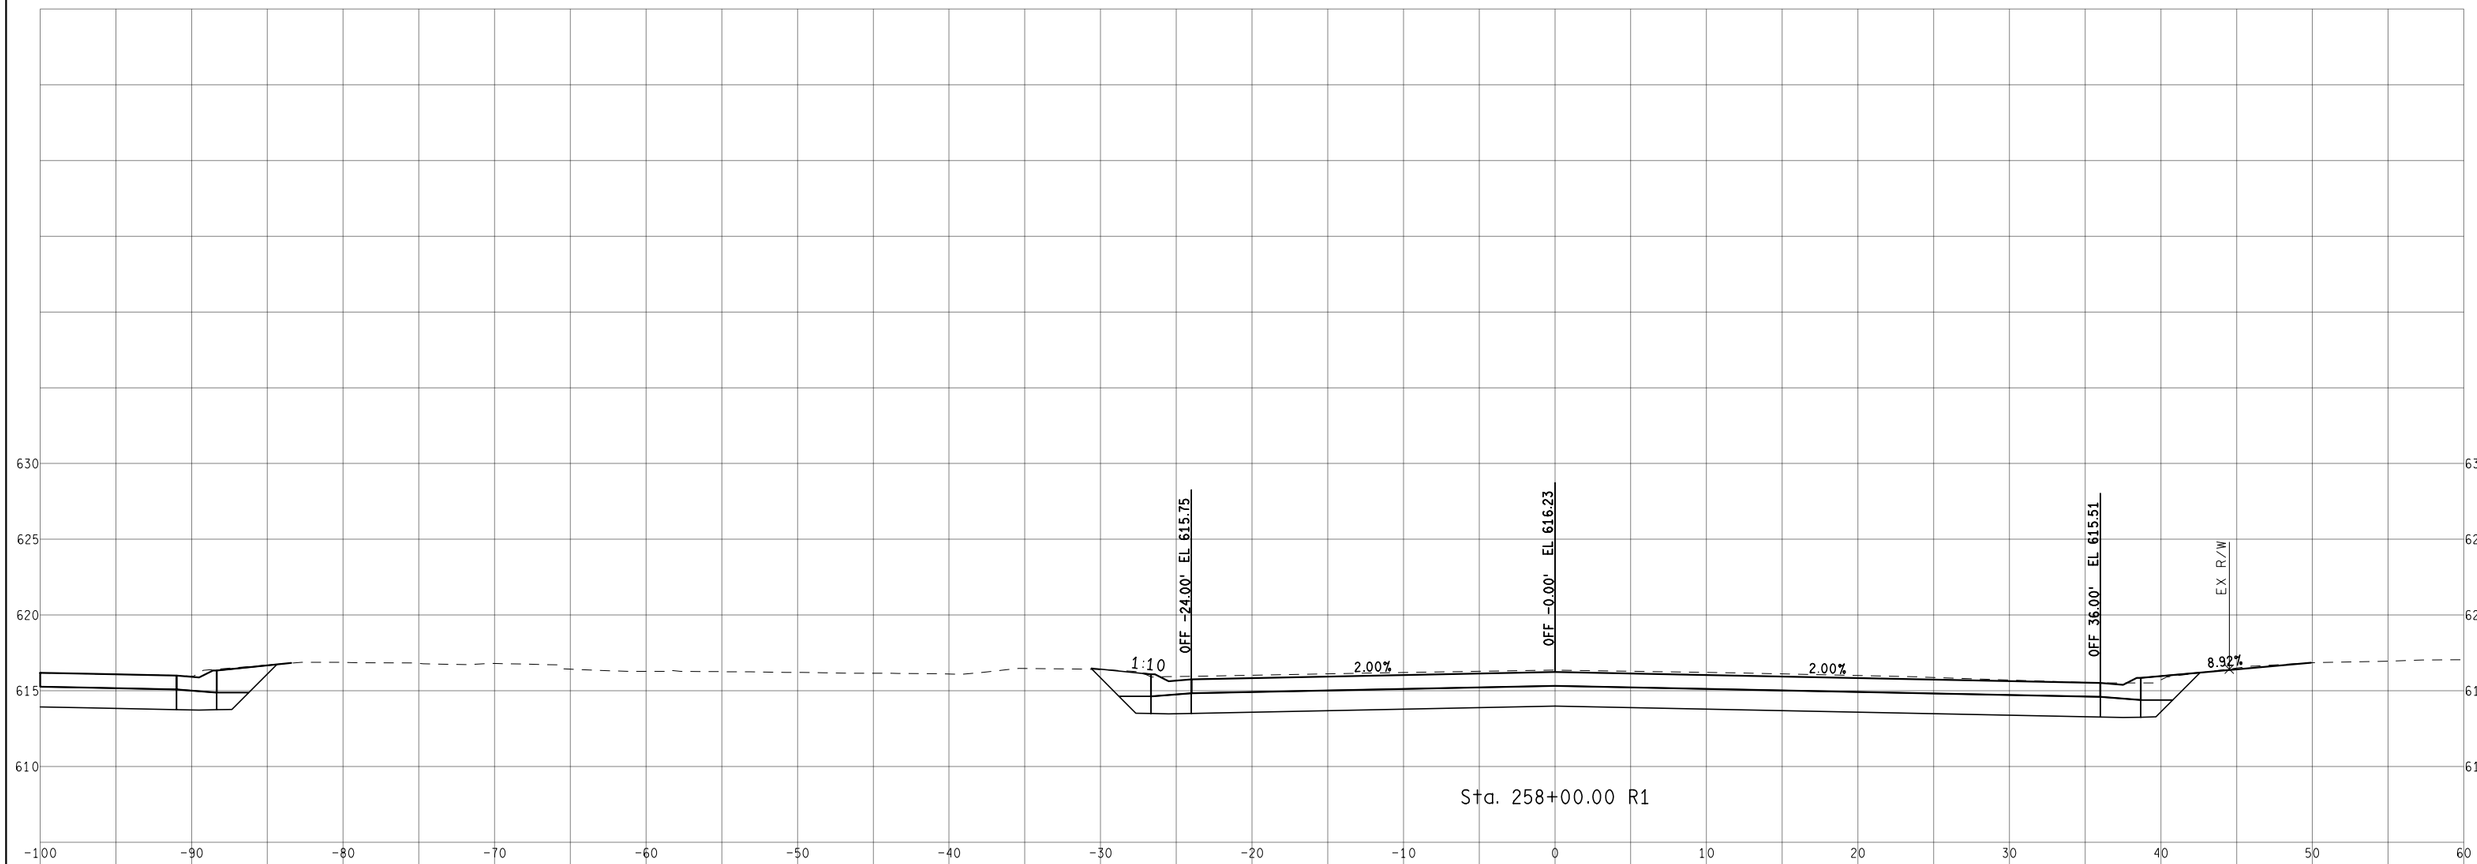

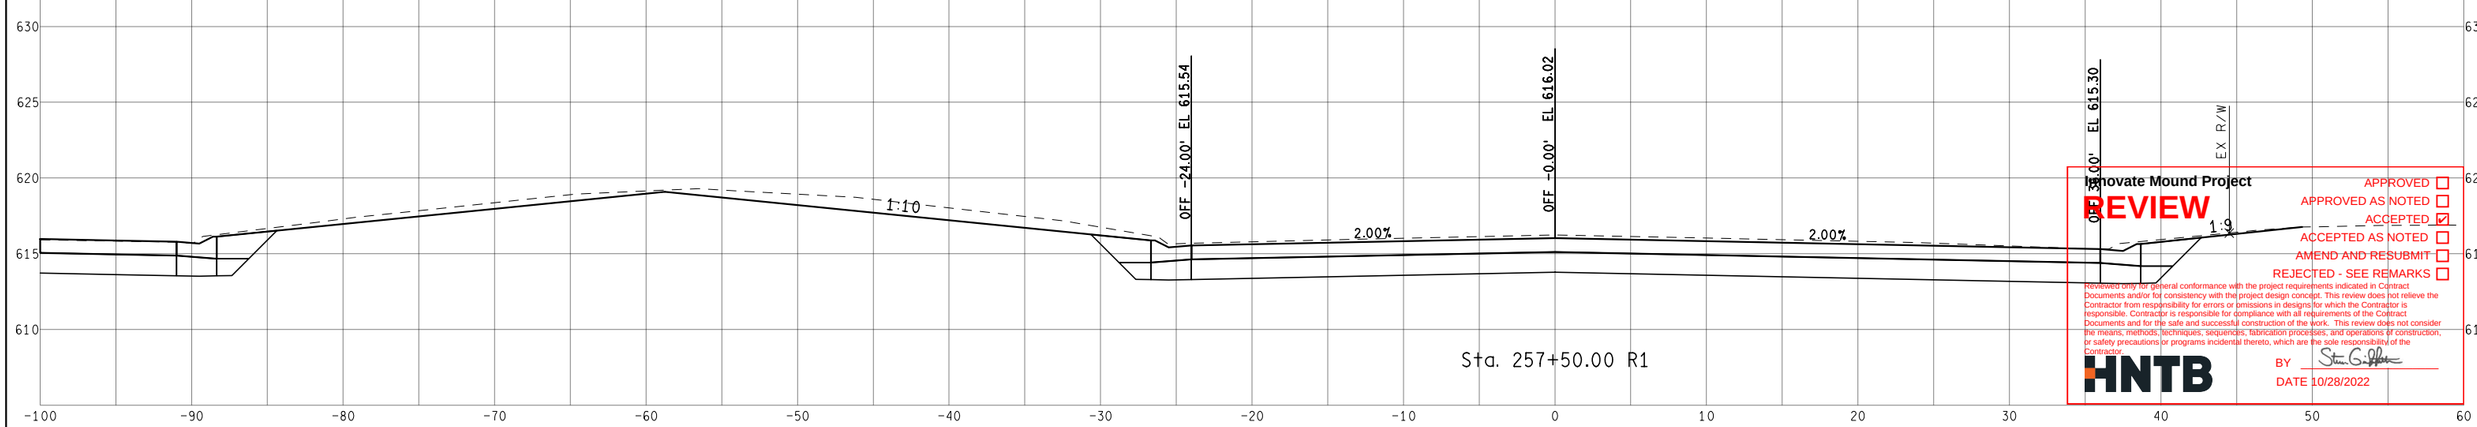

Innovate Mound Project

REVIEW

APPROVED ☐
APPROVED AS NOTED ☐
ACCEPTED ☑
ACCEPTED AS NOTED ☐
AMEND AND RESUBMIT ☐
REJECTED - SEE REMARKS ☐

Reviewed only for general conformance with the project requirements indicated in Contract Documents and/or for consistency with the project design concept. This review does not relieve the Contractor from responsibility for errors or omissions in designs for which the Contractor is responsible. Contractor is responsible for compliance with all requirements of the Contract Documents and for the safe and successful construction of the work. This review does not consider the means, methods, techniques, sequences, fabrication processes, and operations of construction, or safety precautions or programs incidental thereto, which are the sole responsibility of the Contractor.

HNTB

BY [signature]

DATE 10/28/2022

FINAL ROW PLAN REVISIONS (SUBMITTAL DATE:)							
NO.	DATE	AUTH	DESCRIPTION	NO.	DATE	AUTH	DESCRIPTION

Department of Roads

VERT. (FT) 0 10
HORZ. (FT) 0 10

FILE:

DATE: 10/12/22
DESIGN UNIT: XXX
TSC: MACOMB

CS: INFR50000
JN: 207178A

STA. 257+50.00 R1 TO STA. 258+00.00 R1
NB MOUND RD

DRAWING
SHEET
SECT

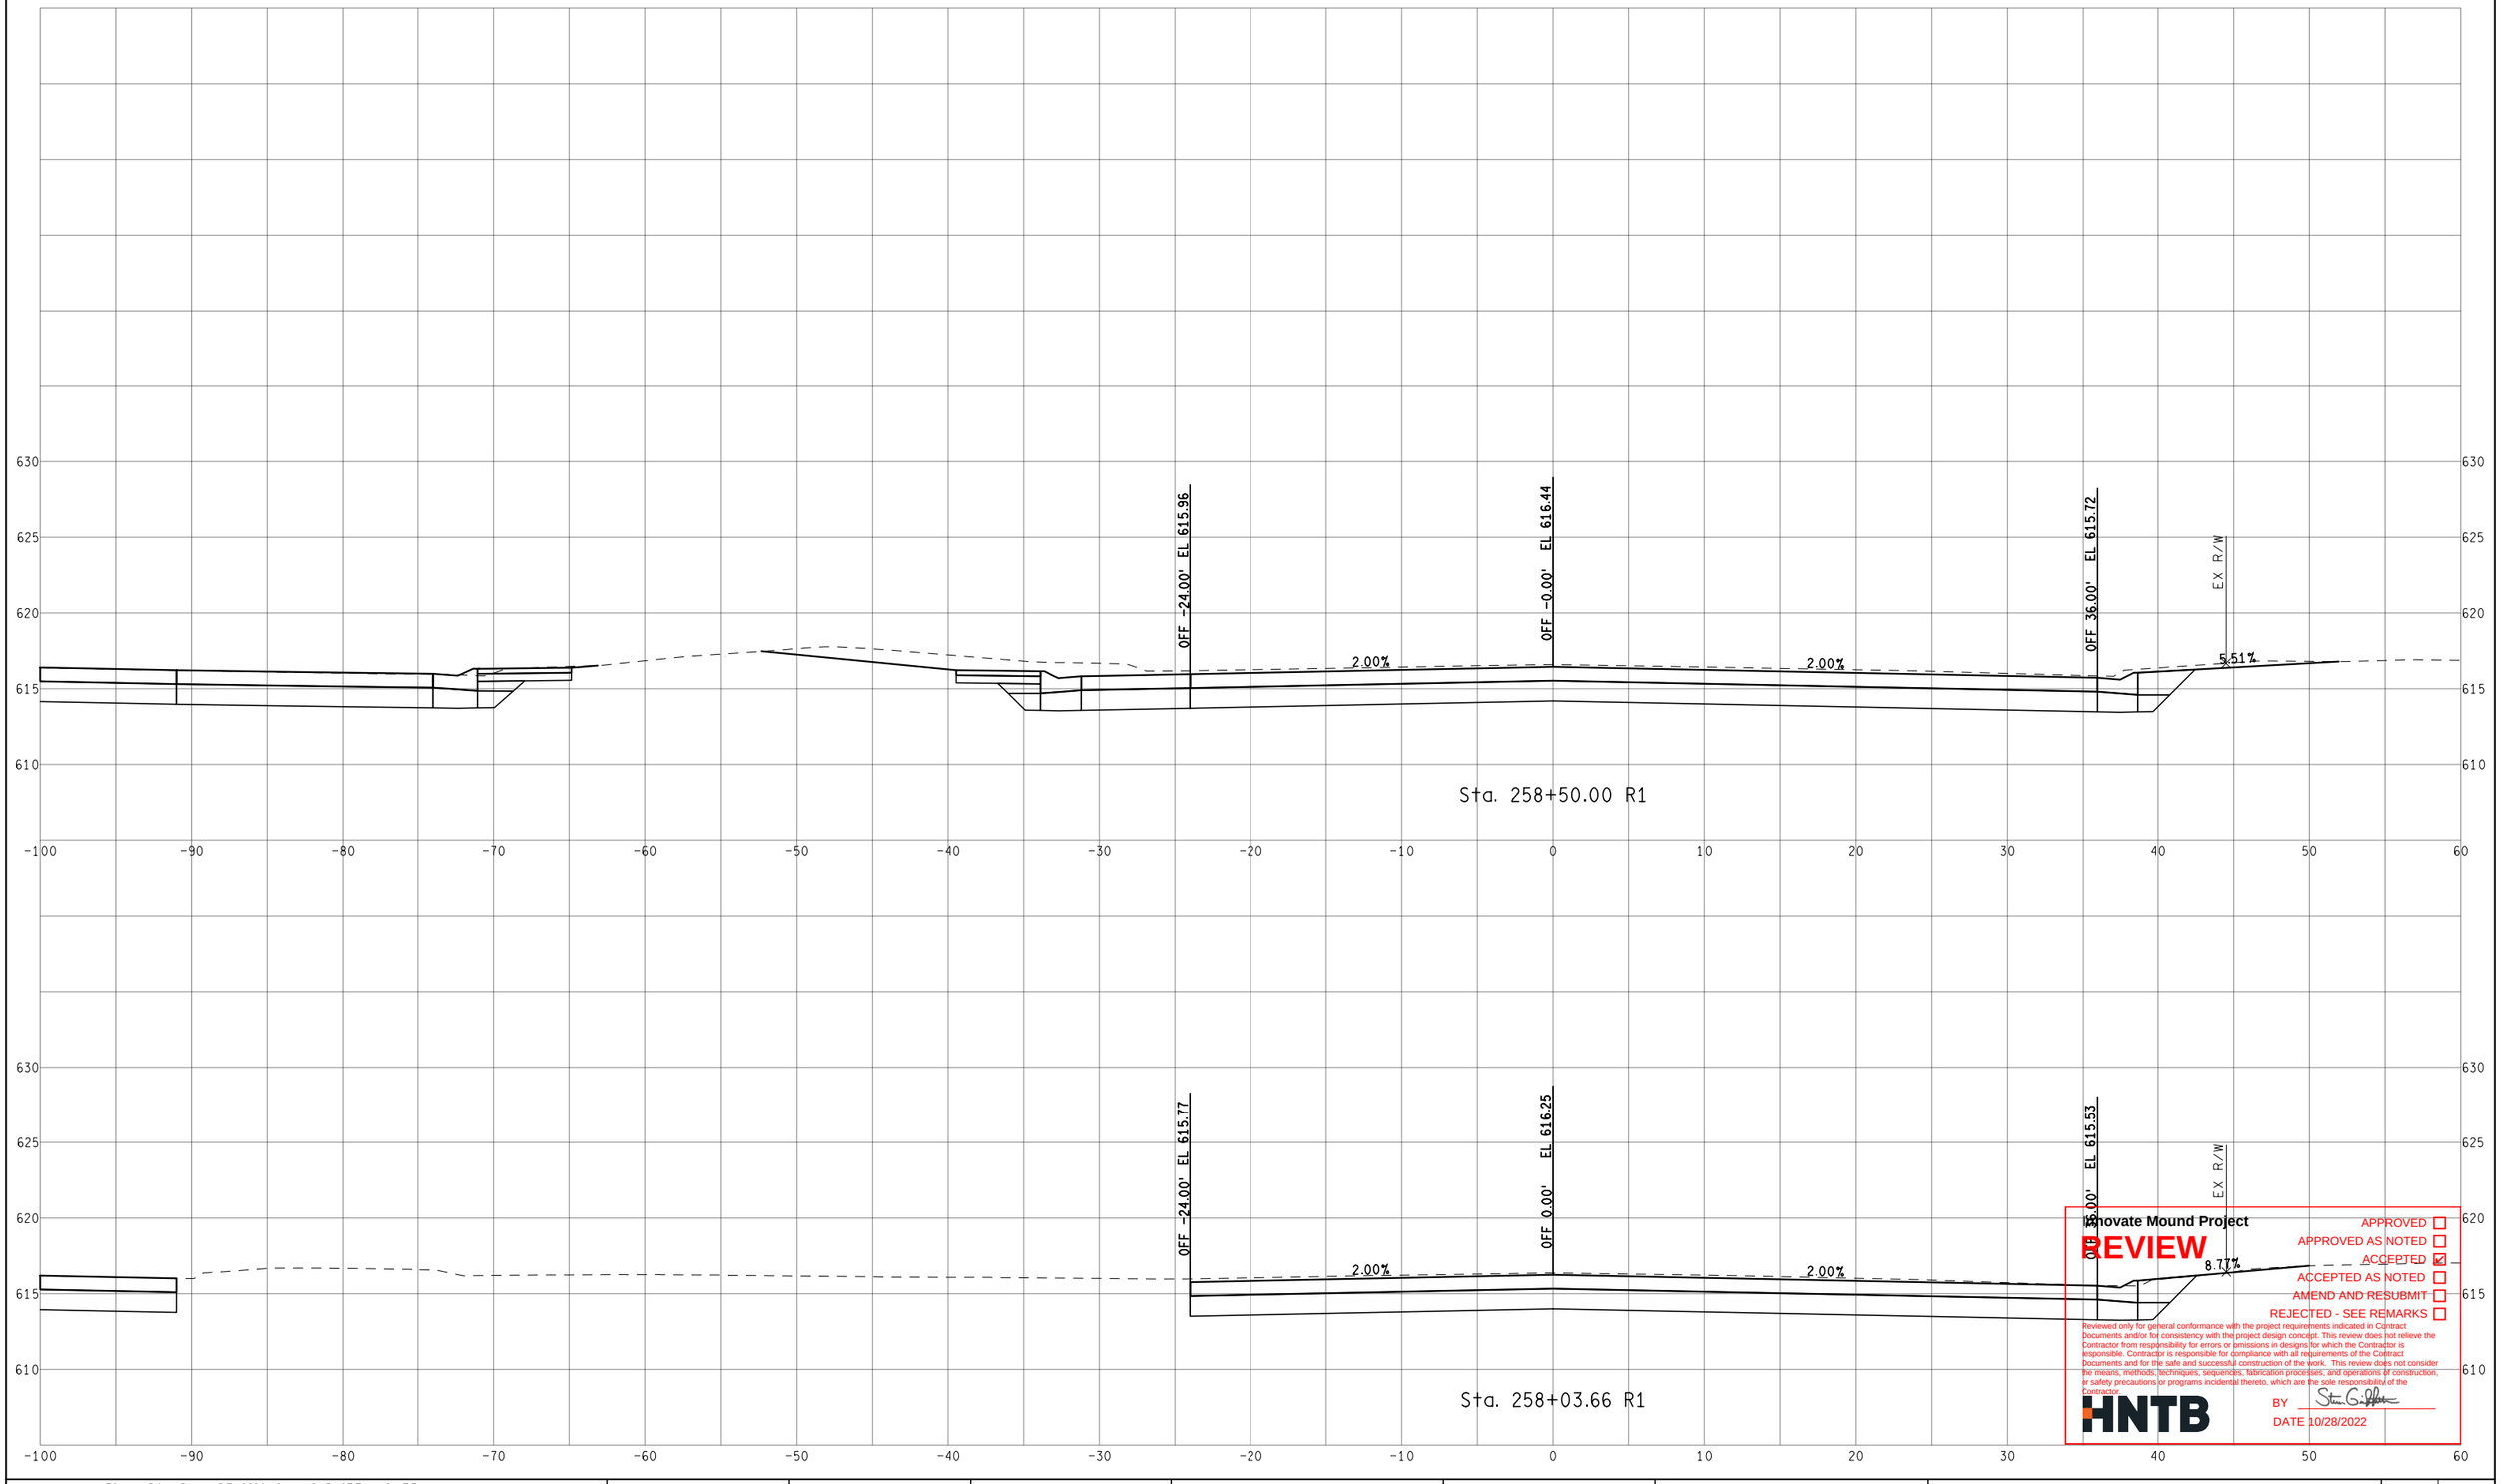

Innovate Mound Project

REVIEW

APPROVED ☐
APPROVED AS NOTED ☐
ACCEPTED ☑
ACCEPTED AS NOTED ☐
AMEND AND RESUBMIT ☐
REJECTED - SEE REMARKS ☐

Reviewed only for general conformance with the project requirements indicated in Contract Documents and/or for consistency with the project design concept. This review does not relieve the Contractor from responsibility for errors or omissions in designs for which the Contractor is responsible. Contractor is responsible for compliance with all requirements of the Contract Documents and for the safe and successful construction of the work. This review does not consider the means, methods, techniques, sequences, fabrication processes, and operations of construction, or safety precautions or programs incidental thereto, which are the sole responsibility of the Contractor.

HNTB

BY [signature]

DATE 10/28/2022

FINAL ROW PLAN REVISIONS (SUBMITTAL DATE:)							
NO.	DATE	AUTH	DESCRIPTION	NO.	DATE	AUTH	DESCRIPTION

Department of Roads

VERT. (FT) 0 10
HORZ. (FT) 0 10

FILE:

DATE: 10/12/22
DESIGN UNIT: XXX
TSC: MACOMB

CS: INFR50000
JN: 207178A

STA. 258+03.66 R1 TO STA. 258+50.00 R1
NB MOUND RD

DRAWING
SHEET
SECT

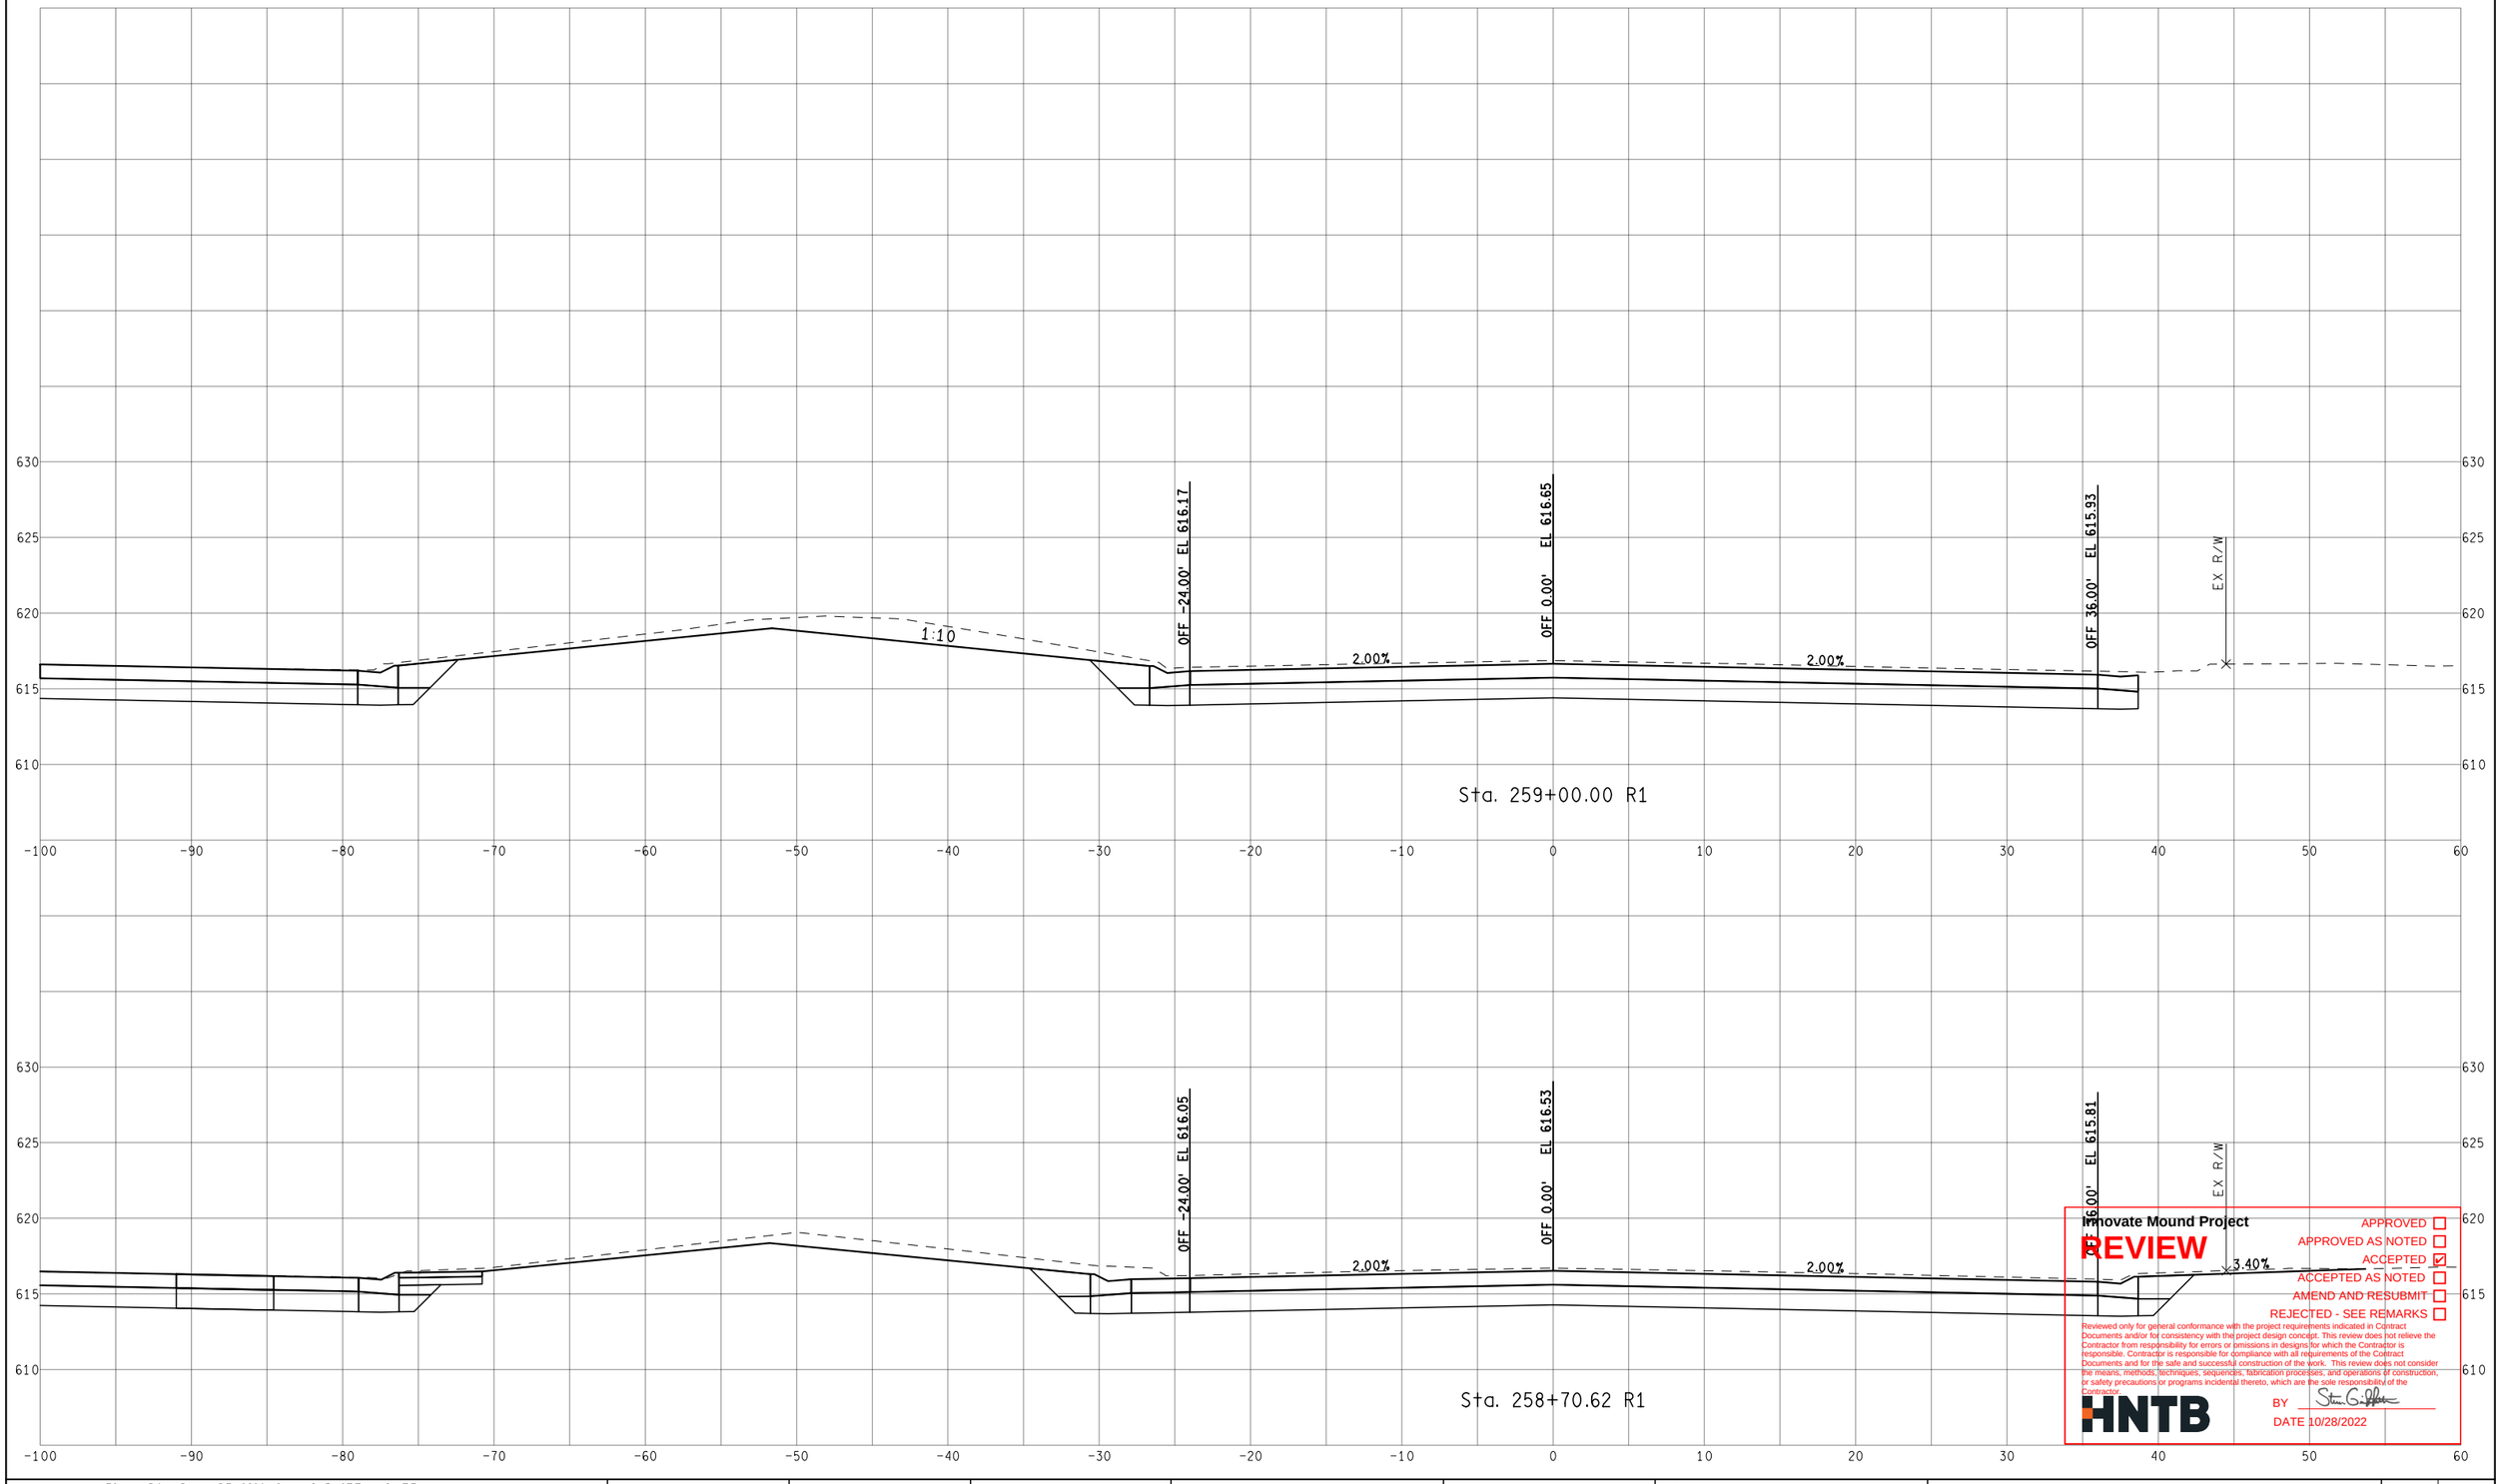

Innovate Mound Project

REVIEW

APPROVED ☐
APPROVED AS NOTED ☐
ACCEPTED ☑
ACCEPTED AS NOTED ☐
AMEND AND RESUBMIT ☐
REJECTED - SEE REMARKS ☐

Reviewed only for general conformance with the project requirements indicated in Contract Documents and/or for consistency with the project design concept. This review does not relieve the Contractor from responsibility for errors or omissions in designs for which the Contractor is responsible. Contractor is responsible for compliance with all requirements of the Contract Documents and for the safe and successful construction of the work. This review does not consider the means, methods, techniques, sequences, fabrication processes, and operations of construction, or safety precautions or programs incidental thereto, which are the sole responsibility of the Contractor.

HNTB

BY

DATE 10/28/2022

FINAL ROW PLAN REVISIONS (SUBMITTAL DATE:)							
NO.	DATE	AUTH	DESCRIPTION	NO.	DATE	AUTH	DESCRIPTION

Macomb County Michigan — Department of Roads

VERT. (FT) 0 10
HORZ. (FT) 0 10

FILE:

DATE: 10/12/22
DESIGN UNIT: XXX
TSC: MACOMB

CS: INFR50000
JN: 207178A

STA. 258+70.62 R1 TO STA. 259+00.00 R1
NB MOUND RD

DRAWING
SHEET
SECT

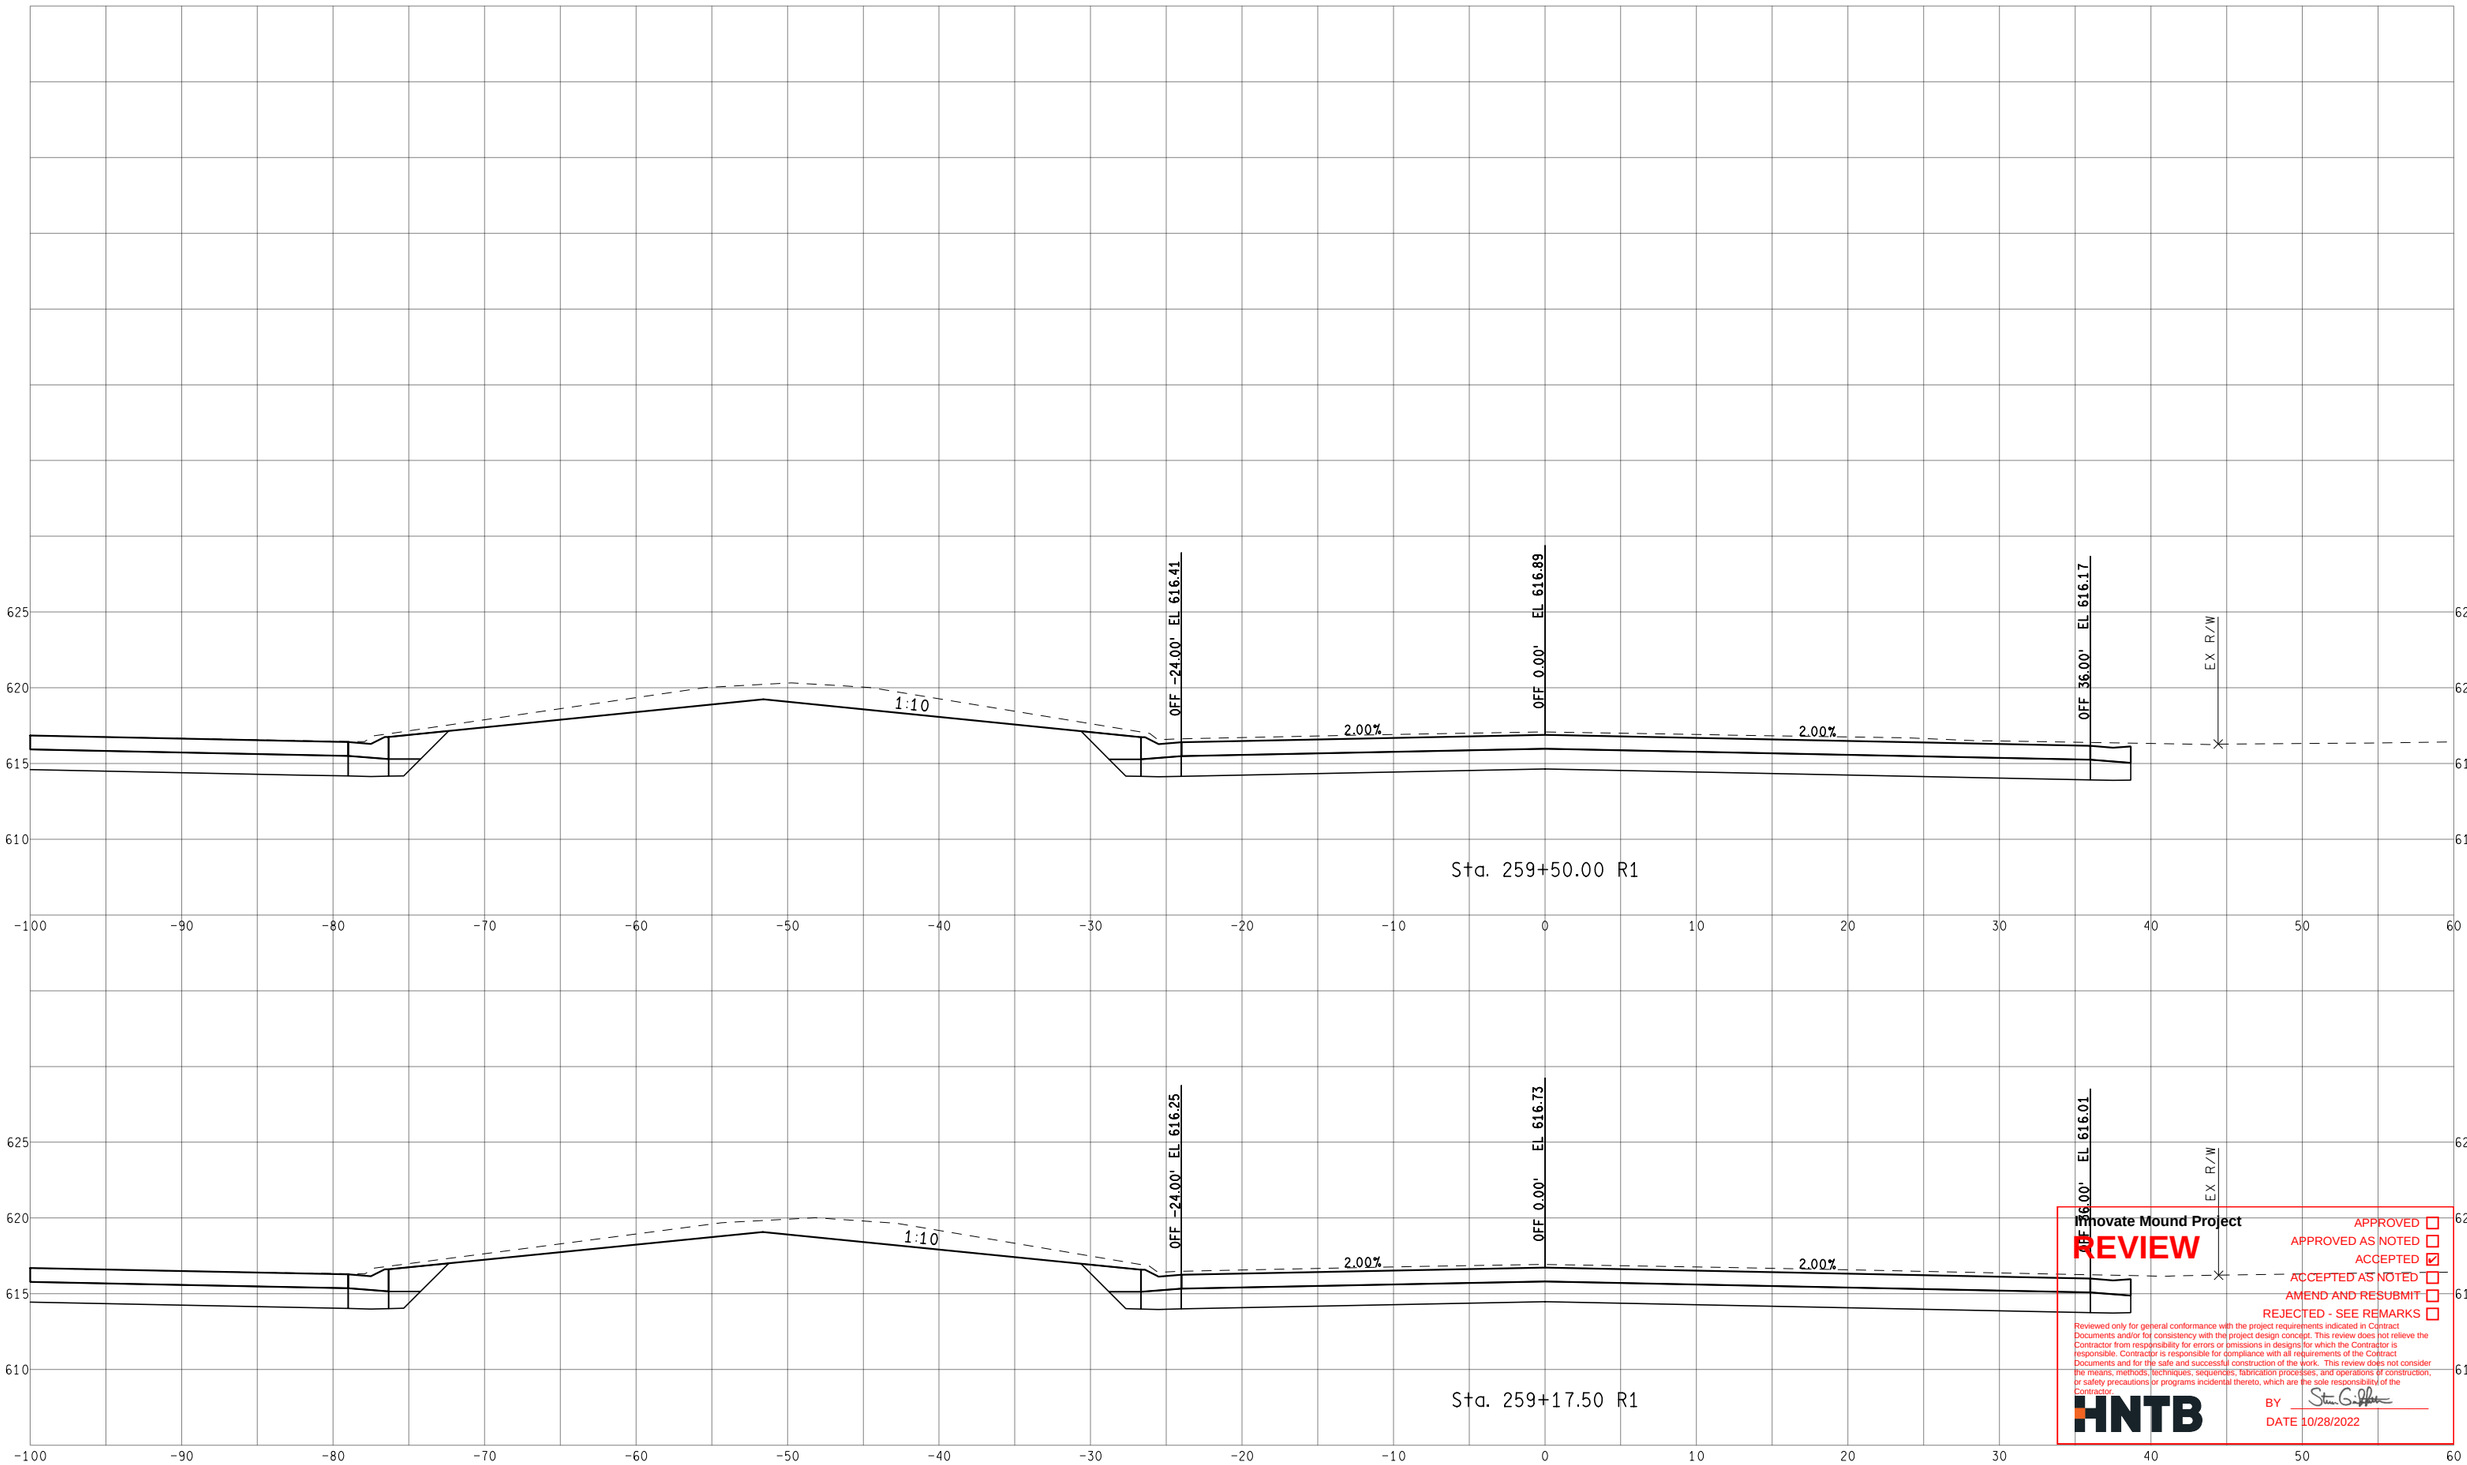

Innovate Mound Project

REVIEW

APPROVED ☐
APPROVED AS NOTED ☐
ACCEPTED ☑
ACCEPTED AS NOTED ☐
AMEND AND RESUBMIT ☐
REJECTED - SEE REMARKS ☐

Reviewed only for general conformance with the project requirements indicated in Contract Documents and/or for consistency with the project design concept. This review does not relieve the Contractor from responsibility for errors or omissions in designs for which the Contractor is responsible. Contractor is responsible for compliance with all requirements of the Contract Documents and for the safe and successful construction of the work. This review does not consider the means, methods, techniques, sequences, fabrication processes, and operations of construction, or safety precautions or programs incidental thereto, which are the sole responsibility of the Contractor.

HNTB

BY

DATE 10/28/2022

FINAL ROW PLAN REVISIONS (SUBMITTAL DATE:)							
NO.	DATE	AUTH	DESCRIPTION	NO.	DATE	AUTH	DESCRIPTION

MACOMB COUNTY MICHIGAN — Department of Roads

0 VERT. (FT) 10
0 HORZ. (FT) 10

FILE:

DATE: 10/12/22
DESIGN UNIT: XXX
TSC: MACOMB

CS: INFR50000
JN: 207178A

STA. 259+17.50 R1 TO STA. 259+50.00 R1
NB MOUND RD

DRAWING
SHEET
SECT

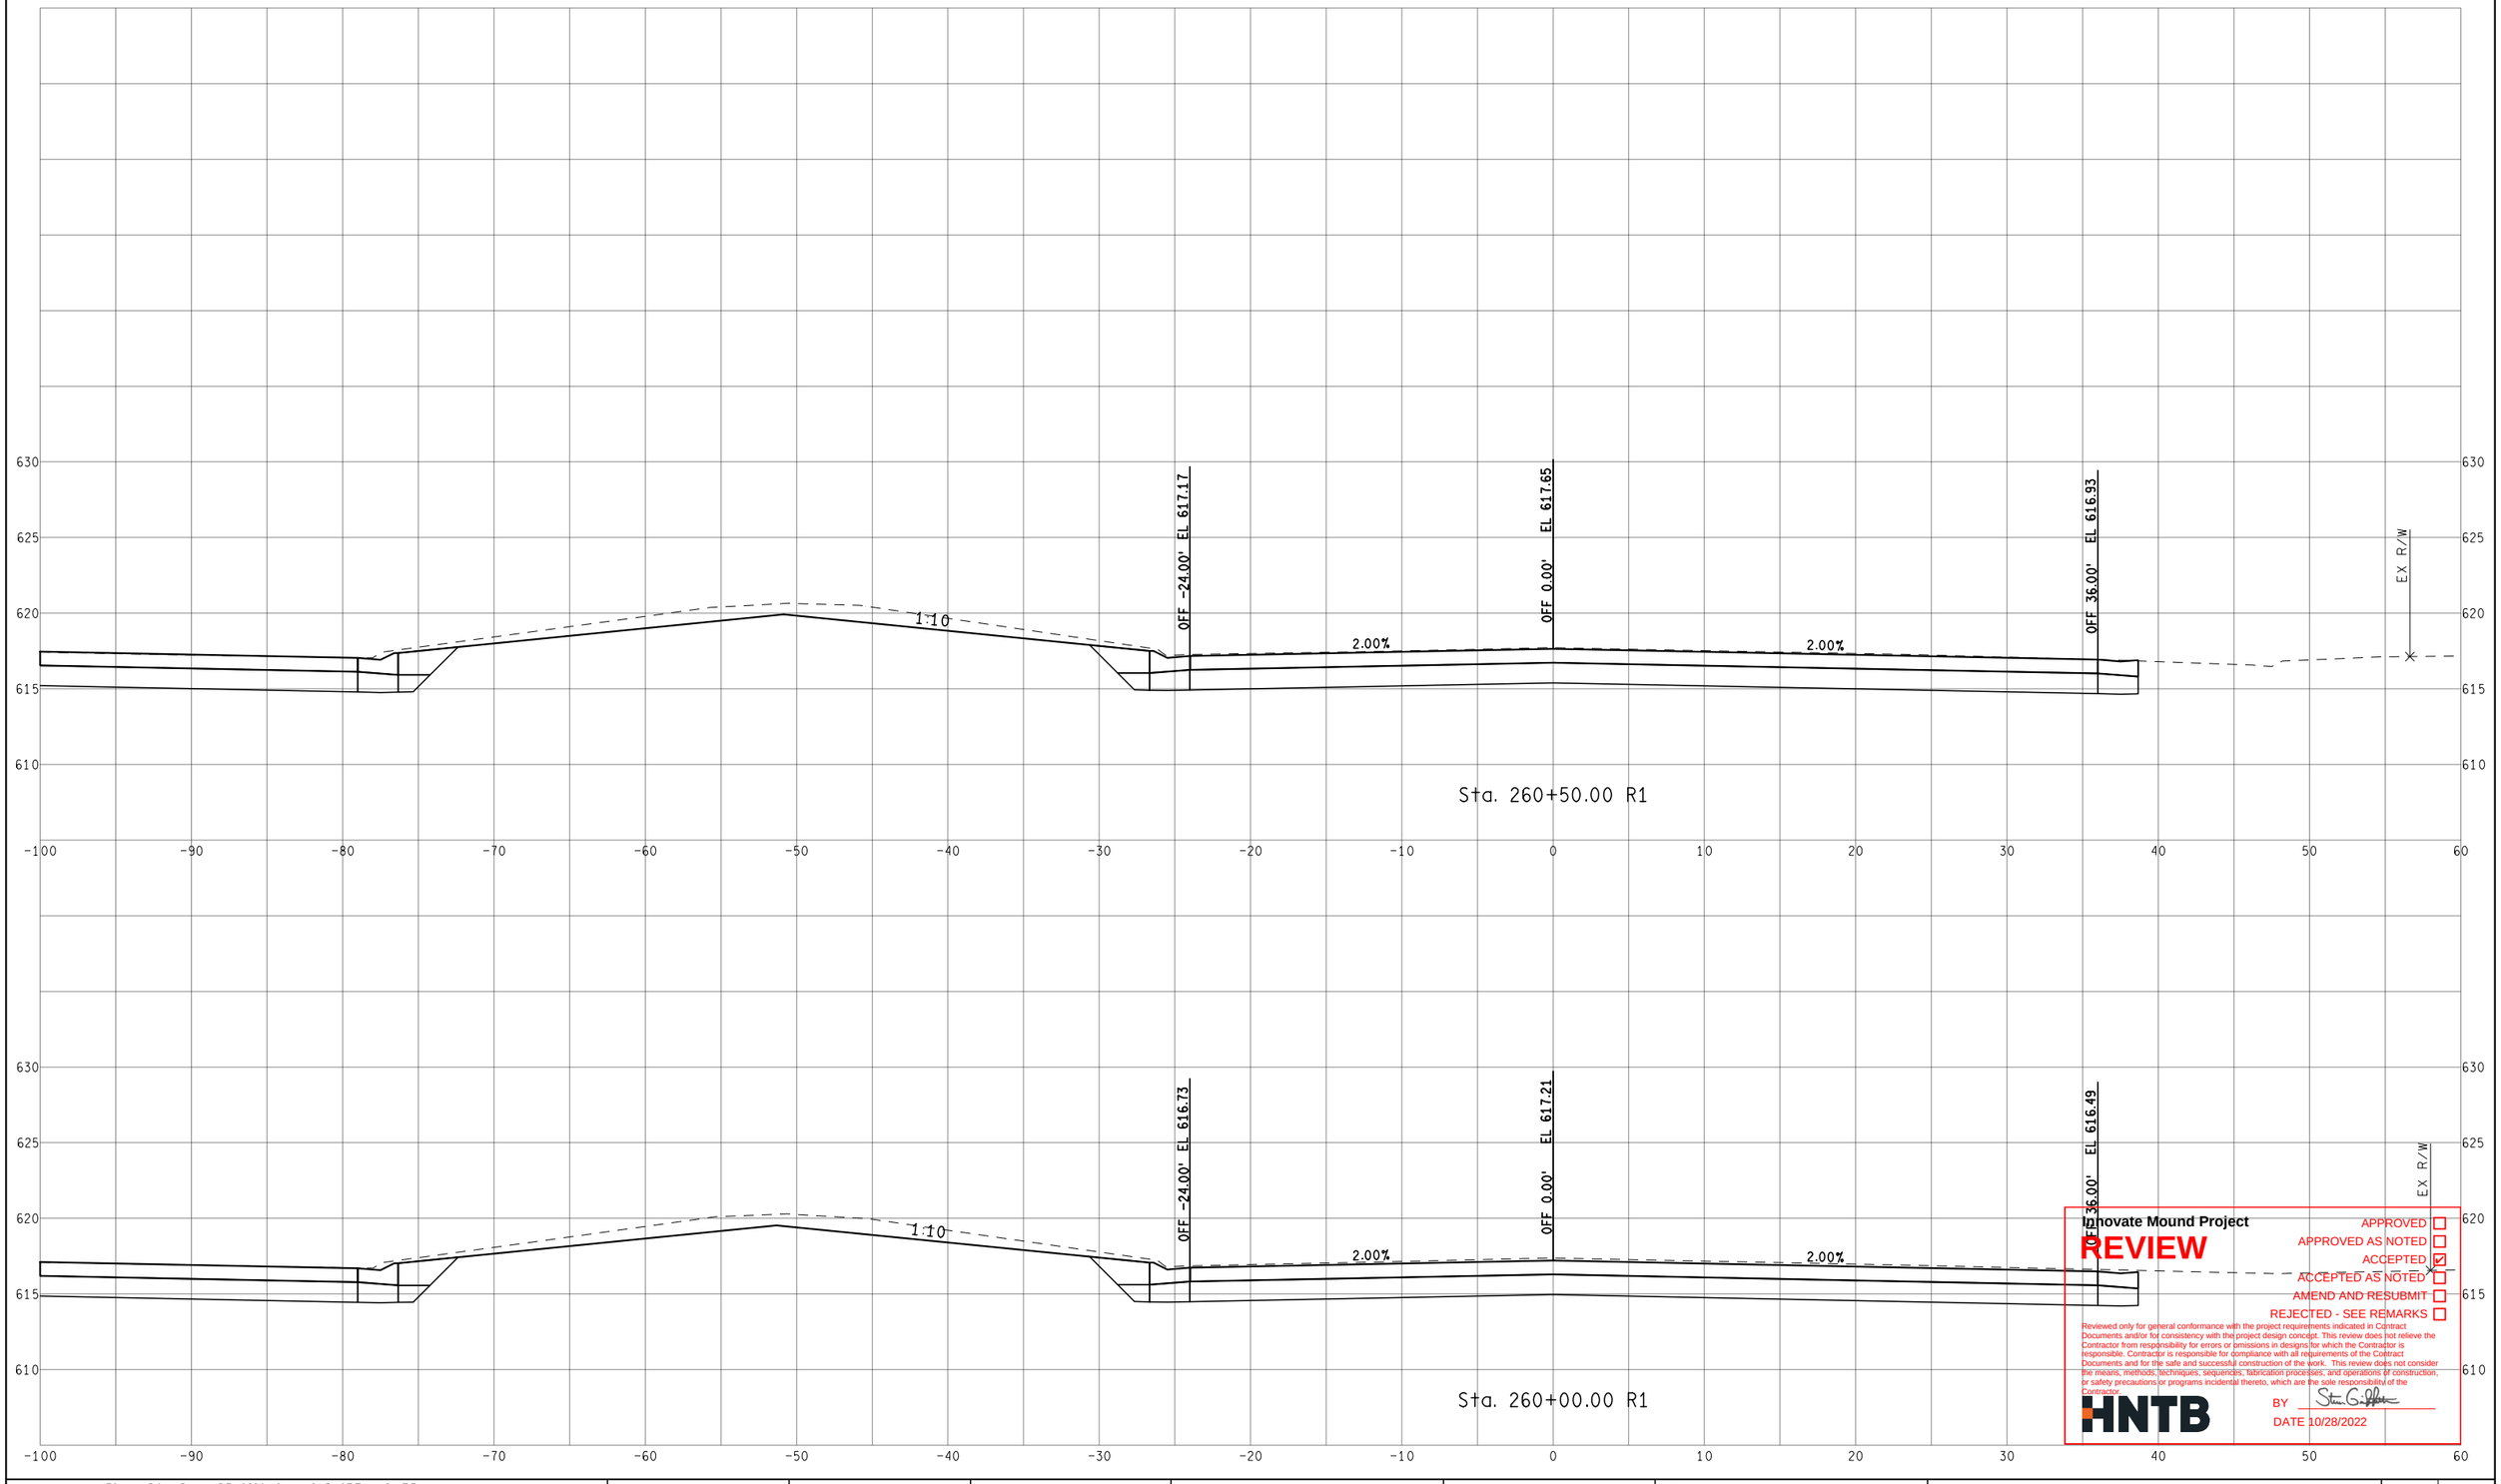

Innovate Mound Project

REVIEW

APPROVED ☐
APPROVED AS NOTED ☐
ACCEPTED ☑
ACCEPTED AS NOTED ☐
AMEND AND RESUBMIT ☐
REJECTED - SEE REMARKS ☐

Reviewed only for general conformance with the project requirements indicated in Contract Documents and/or for consistency with the project design concept. This review does not relieve the Contractor from responsibility for errors or omissions in designs for which the Contractor is responsible. Contractor is responsible for compliance with all requirements of the Contract Documents and for the safe and successful construction of the work. This review does not consider the means, methods, techniques, sequences, fabrication processes, and operations of construction, or safety precautions or programs incidental thereto, which are the sole responsibility of the Contractor.

HNTB

BY [signature]

DATE 10/28/2022

FINAL ROW PLAN REVISIONS (SUBMITTAL DATE:)							
NO.	DATE	AUTH	DESCRIPTION	NO.	DATE	AUTH	DESCRIPTION

Department of Roads

VERT. (FT) 0 10
HORZ. (FT) 0 10

FILE:

DATE: 10/12/22
DESIGN UNIT: XXX
TSC: MACOMB

CS: INFR50000
JN: 207178A

STA. 260+00.00 R1 TO STA. 260+50.00 R1
NB MOUND RD

DRAWING
SHEET
SECT

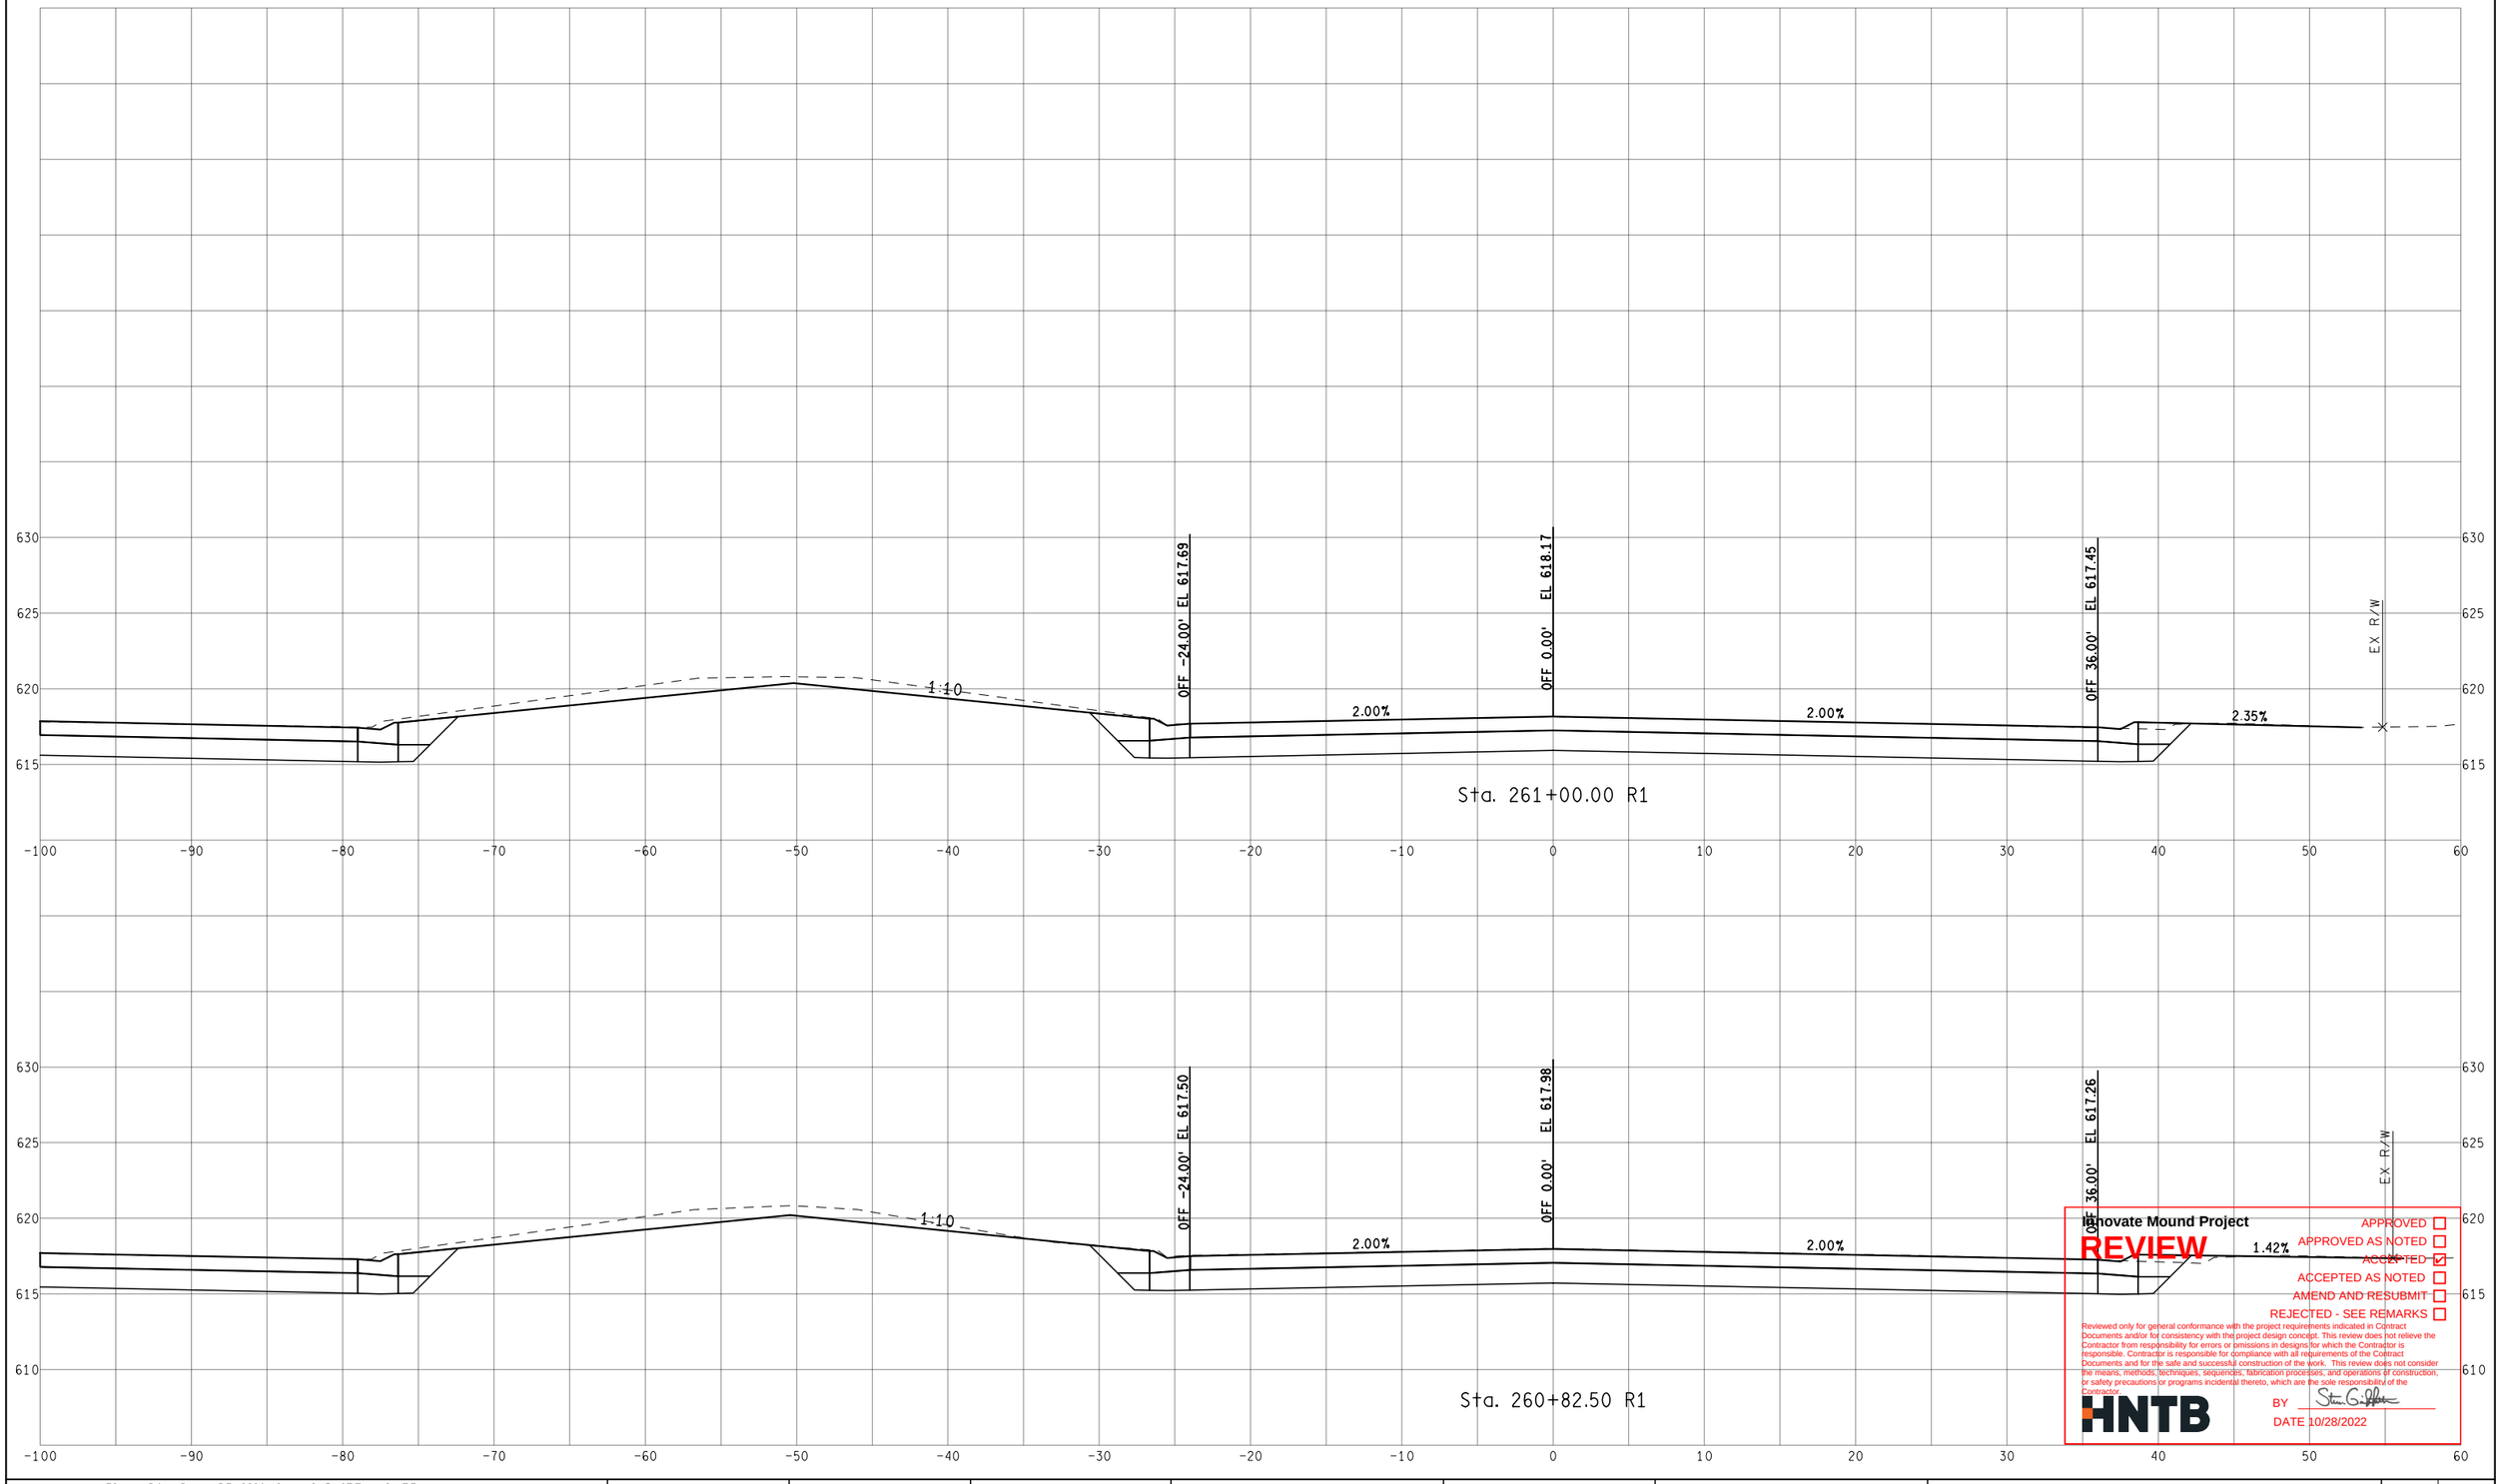

Innovate Mound Project

REVIEW

APPROVED ☐
APPROVED AS NOTED ☐
ACCEPTED ☑
ACCEPTED AS NOTED ☐
AMEND AND RESUBMIT ☐
REJECTED - SEE REMARKS ☐

Reviewed only for general conformance with the project requirements indicated in Contract Documents and/or for consistency with the project design concept. This review does not relieve the Contractor from responsibility for errors or omissions in designs for which the Contractor is responsible. Contractor is responsible for compliance with all requirements of the Contract Documents and for the safe and successful construction of the work. This review does not consider the means, methods, techniques, sequences, fabrication processes, and operations of construction, or safety precautions or programs incidental thereto, which are the sole responsibility of the Contractor.

HNTB

BY Steven G. Palen

DATE 10/28/2022

FINAL ROW PLAN REVISIONS (SUBMITTAL DATE:)							
NO.	DATE	AUTH	DESCRIPTION	NO.	DATE	AUTH	DESCRIPTION

Department of Roads

0 VERT. (FT) 10

0 HORZ. (FT) 10

FILE:

DATE: 10/12/22

DESIGN UNIT: XXX

TSC: MACOMB

CS: INFR50000

JN: 207178A

STA. 260+82.50 R1 TO STA. 261+00.00 R1

NB MOUND RD

DRAWING

SHEET

SECT

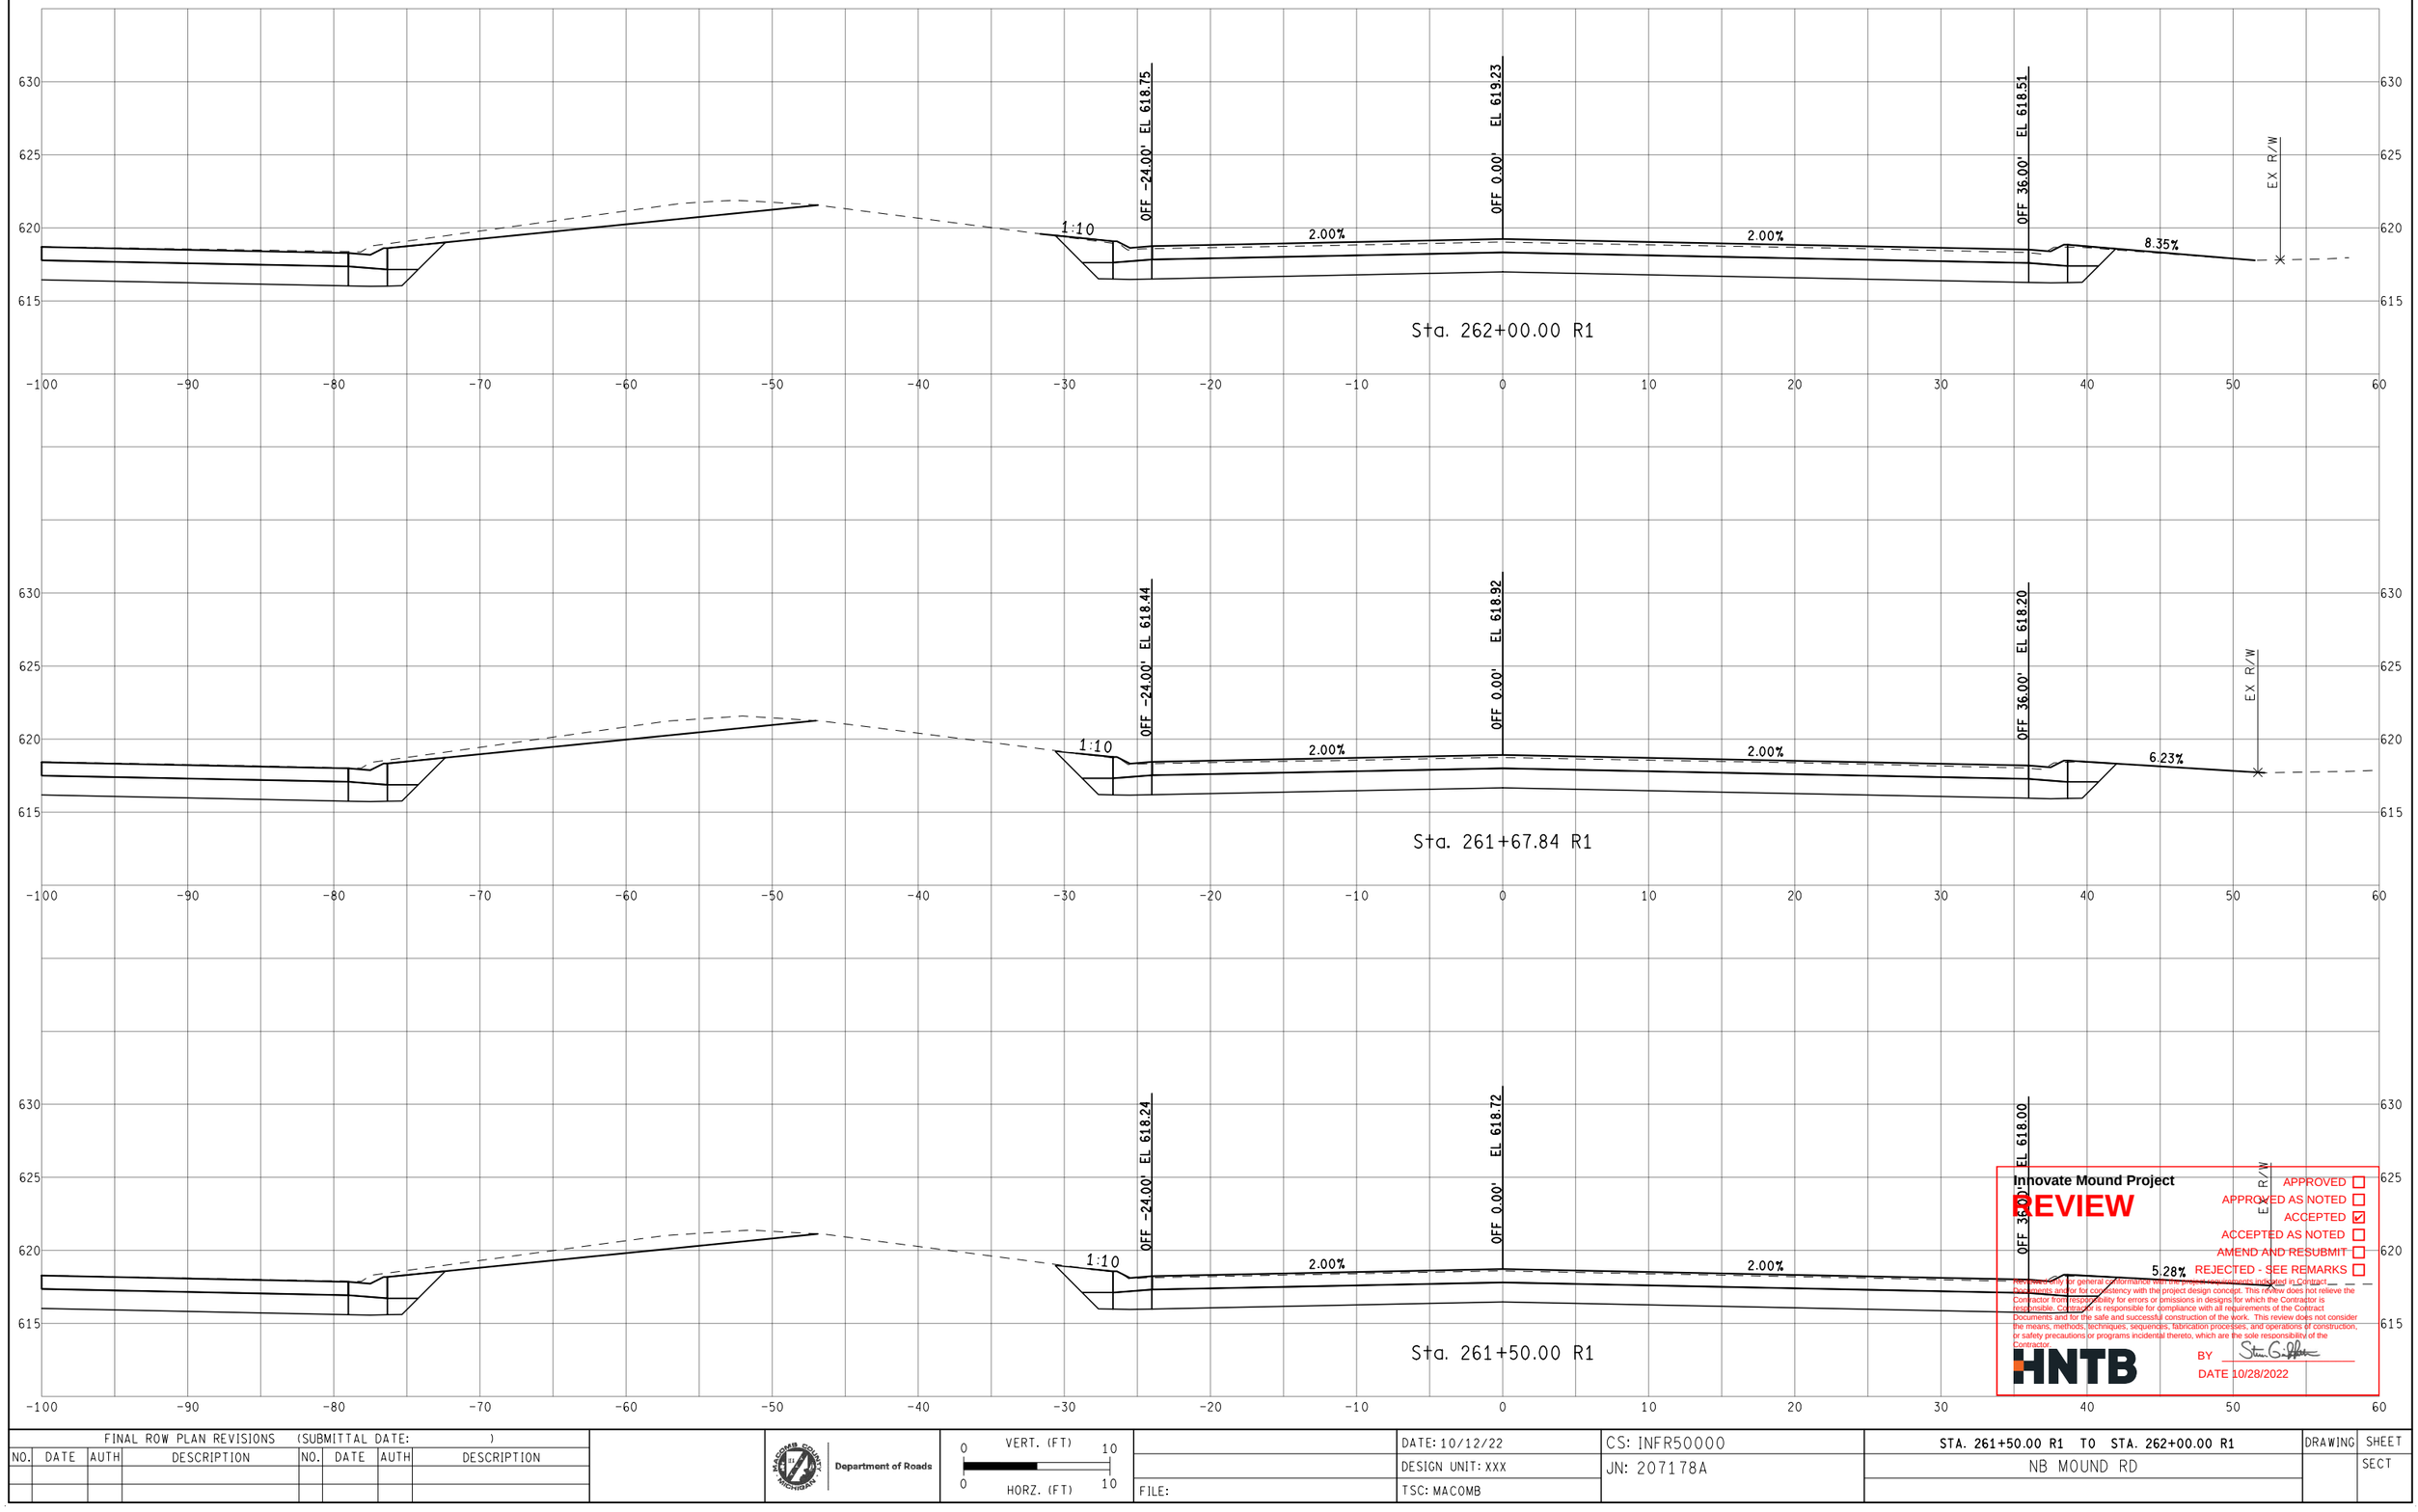

Innovate Mound Project

REVIEW

- APPROVED ☐
- APPROVED AS NOTED ☐
- ACCEPTED ☑
- ACCEPTED AS NOTED ☐
- AMEND AND RESUBMIT ☐
- REJECTED - SEE REMARKS ☐

Review only for general conformance with the project requirements indicated in Contract Documents and/or for consistency with the project design concept. This review does not relieve the Contractor from responsibility for errors or omissions in designs for which the Contractor is responsible. Contractor is responsible for compliance with all requirements of the Contract Documents and for the safe and successful construction of the work. This review does not consider the means, methods, techniques, sequences, fabrication processes, and operations of construction, or safety precautions or programs incidental thereto, which are the sole responsibility of the Contractor.

HNTB

BY Steven G. Hoffman

DATE 10/28/2022

FINAL ROW PLAN REVISIONS (SUBMITTAL DATE:)							
NO.	DATE	AUTH	DESCRIPTION	NO.	DATE	AUTH	DESCRIPTION

Department of Roads

VERT. (FT) 0 10

HORZ. (FT) 0 10

FILE:

DATE: 10/12/22

DESIGN UNIT: XXX

TSC: MACOMB

CS: INFR50000

JN: 207178A

STA. 261+50.00 R1 TO STA. 262+00.00 R1

NB MOUND RD

DRAWING

SHEET

SECT

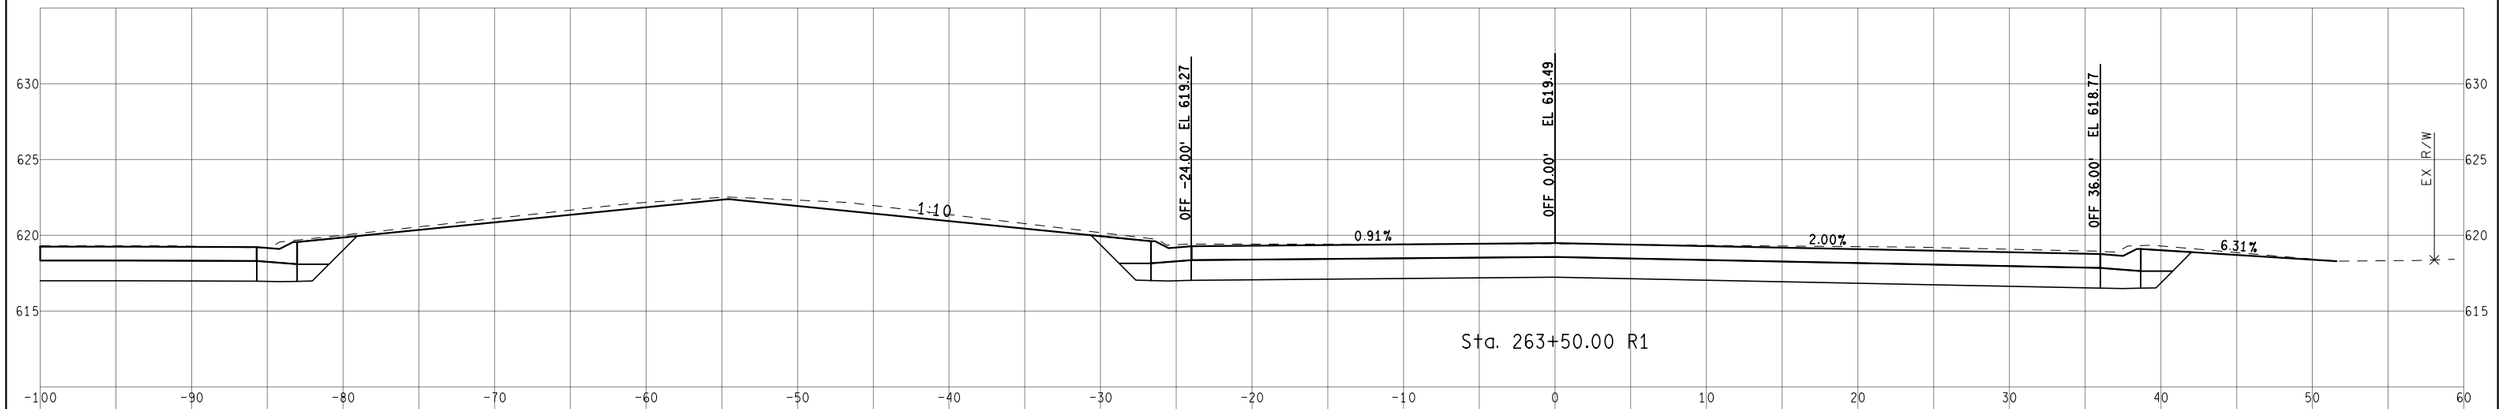

Sta. 263+50.00 R1

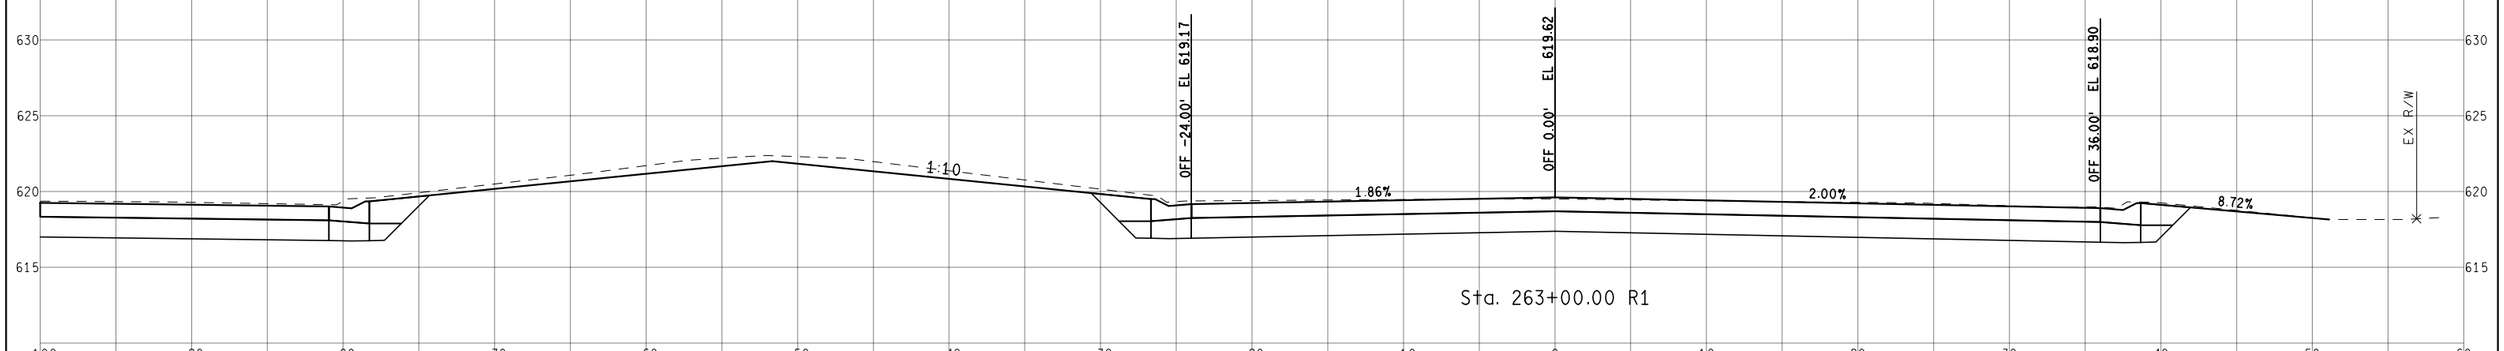

Sta. 263+00.00 R1

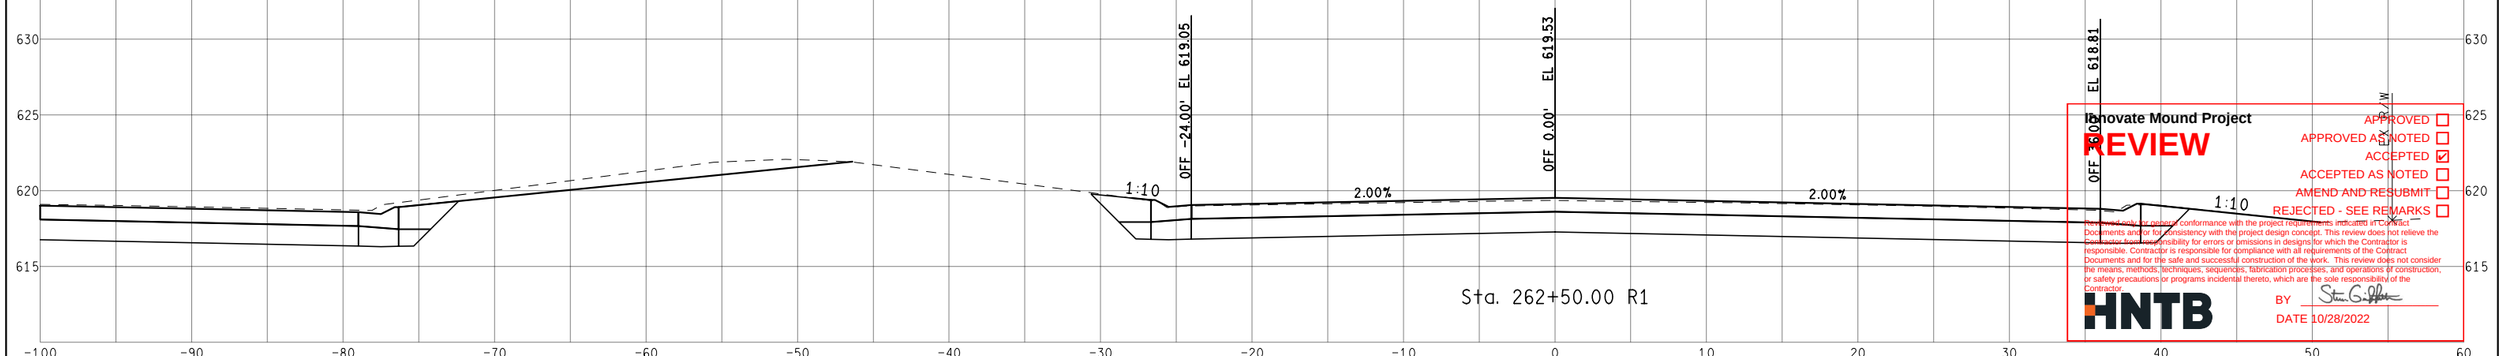

Sta. 262+50.00 R1

Innovate Mound Project

REVIEW

APPROVED ☐
APPROVED AS NOTED ☐
ACCEPTED ☑
ACCEPTED AS NOTED ☐
AMEND AND RESUBMIT ☐
REJECTED - SEE REMARKS ☐

Reviewed only for general conformance with the project requirements indicated in Contract Documents and/or for consistency with the project design concept. This review does not relieve the Contractor from responsibility for errors or omissions in designs for which the Contractor is responsible. Contractor is responsible for compliance with all requirements of the Contract Documents and for the safe and successful construction of the work. This review does not consider the means, methods, techniques, sequences, fabrication processes, and operations of construction, or safety precautions or programs incidental thereto, which are the sole responsibility of the Contractor.

HNTB

BY Steve Griffith

DATE 10/28/2022

FINAL ROW PLAN REVISIONS (SUBMITTAL DATE:)							
NO.	DATE	AUTH	DESCRIPTION	NO.	DATE	AUTH	DESCRIPTION

Department of Roads

VERT. (FT) 0 10
HORZ. (FT) 0 10

FILE:

DATE: 10/12/22
DESIGN UNIT: XXX
TSC: MACOMB

CS: INFR50000
JN: 207178A

STA. 262+50.00 R1 TO STA. 263+50.00 R1
NB MOUND RD

DRAWING
SHEET
SECT

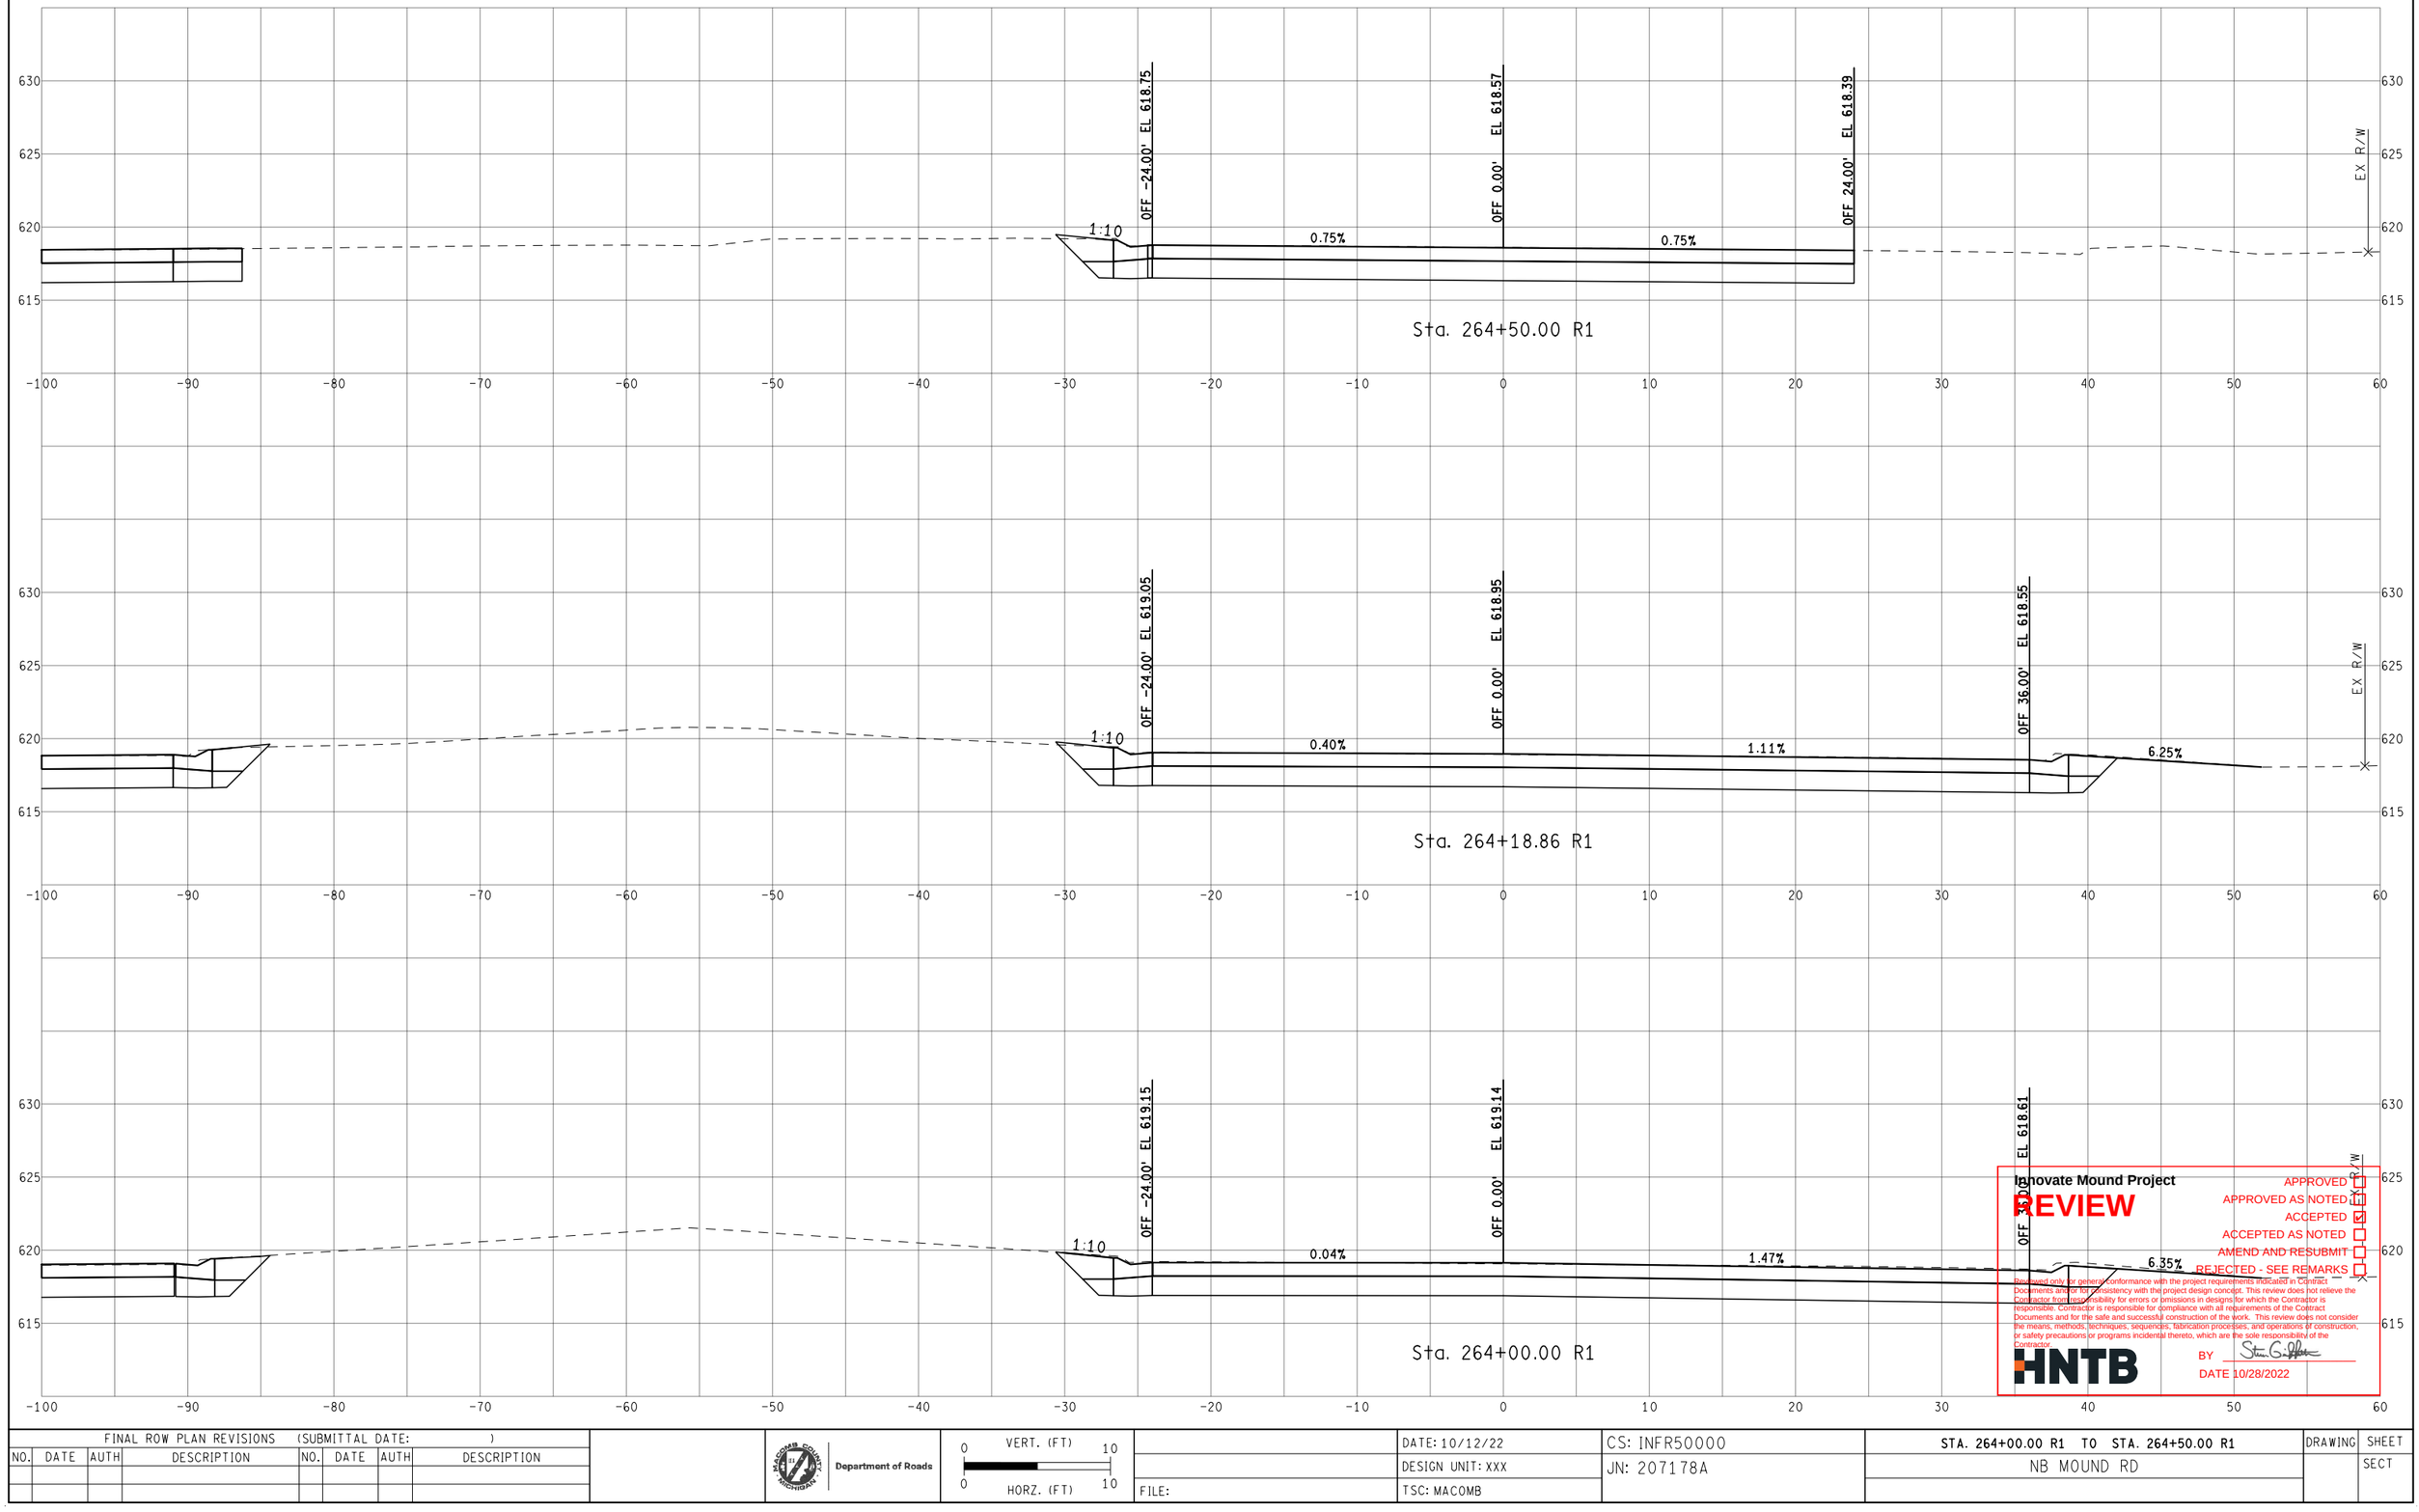

Innovate Mound Project

REVIEW

APPROVED ☐
APPROVED AS NOTED ☐
ACCEPTED ☑
ACCEPTED AS NOTED ☐
AMEND AND RESUBMIT ☐
REJECTED - SEE REMARKS ☐

Reviewed only for general conformance with the project requirements indicated in Contract Documents and/or for consistency with the project design concept. This review does not relieve the Contractor from responsibility for errors or omissions in designs for which the Contractor is responsible. Contractor is responsible for compliance with all requirements of the Contract Documents and for the safe and successful construction of the work. This review does not consider the means, methods, techniques, sequences, fabrication processes, and operations of construction, or safety precautions or programs incidental thereto, which are the sole responsibility of the Contractor.

HNTB

BY Stan G. Gilpin

DATE 10/28/2022

FINAL ROW PLAN REVISIONS (SUBMITTAL DATE:)

NO.	DATE	AUTH	DESCRIPTION	NO.	DATE	AUTH	DESCRIPTION

Department of Roads

VERT. (FT) 0 10

HORZ. (FT) 0 10

FILE:

DATE: 10/12/22

DESIGN UNIT: XXX

TSC: MACOMB

CS: INFR50000

JN: 207178A

STA. 264+00.00 R1 TO STA. 264+50.00 R1

NB MOUND RD

DRAWING

SHEET

SECT

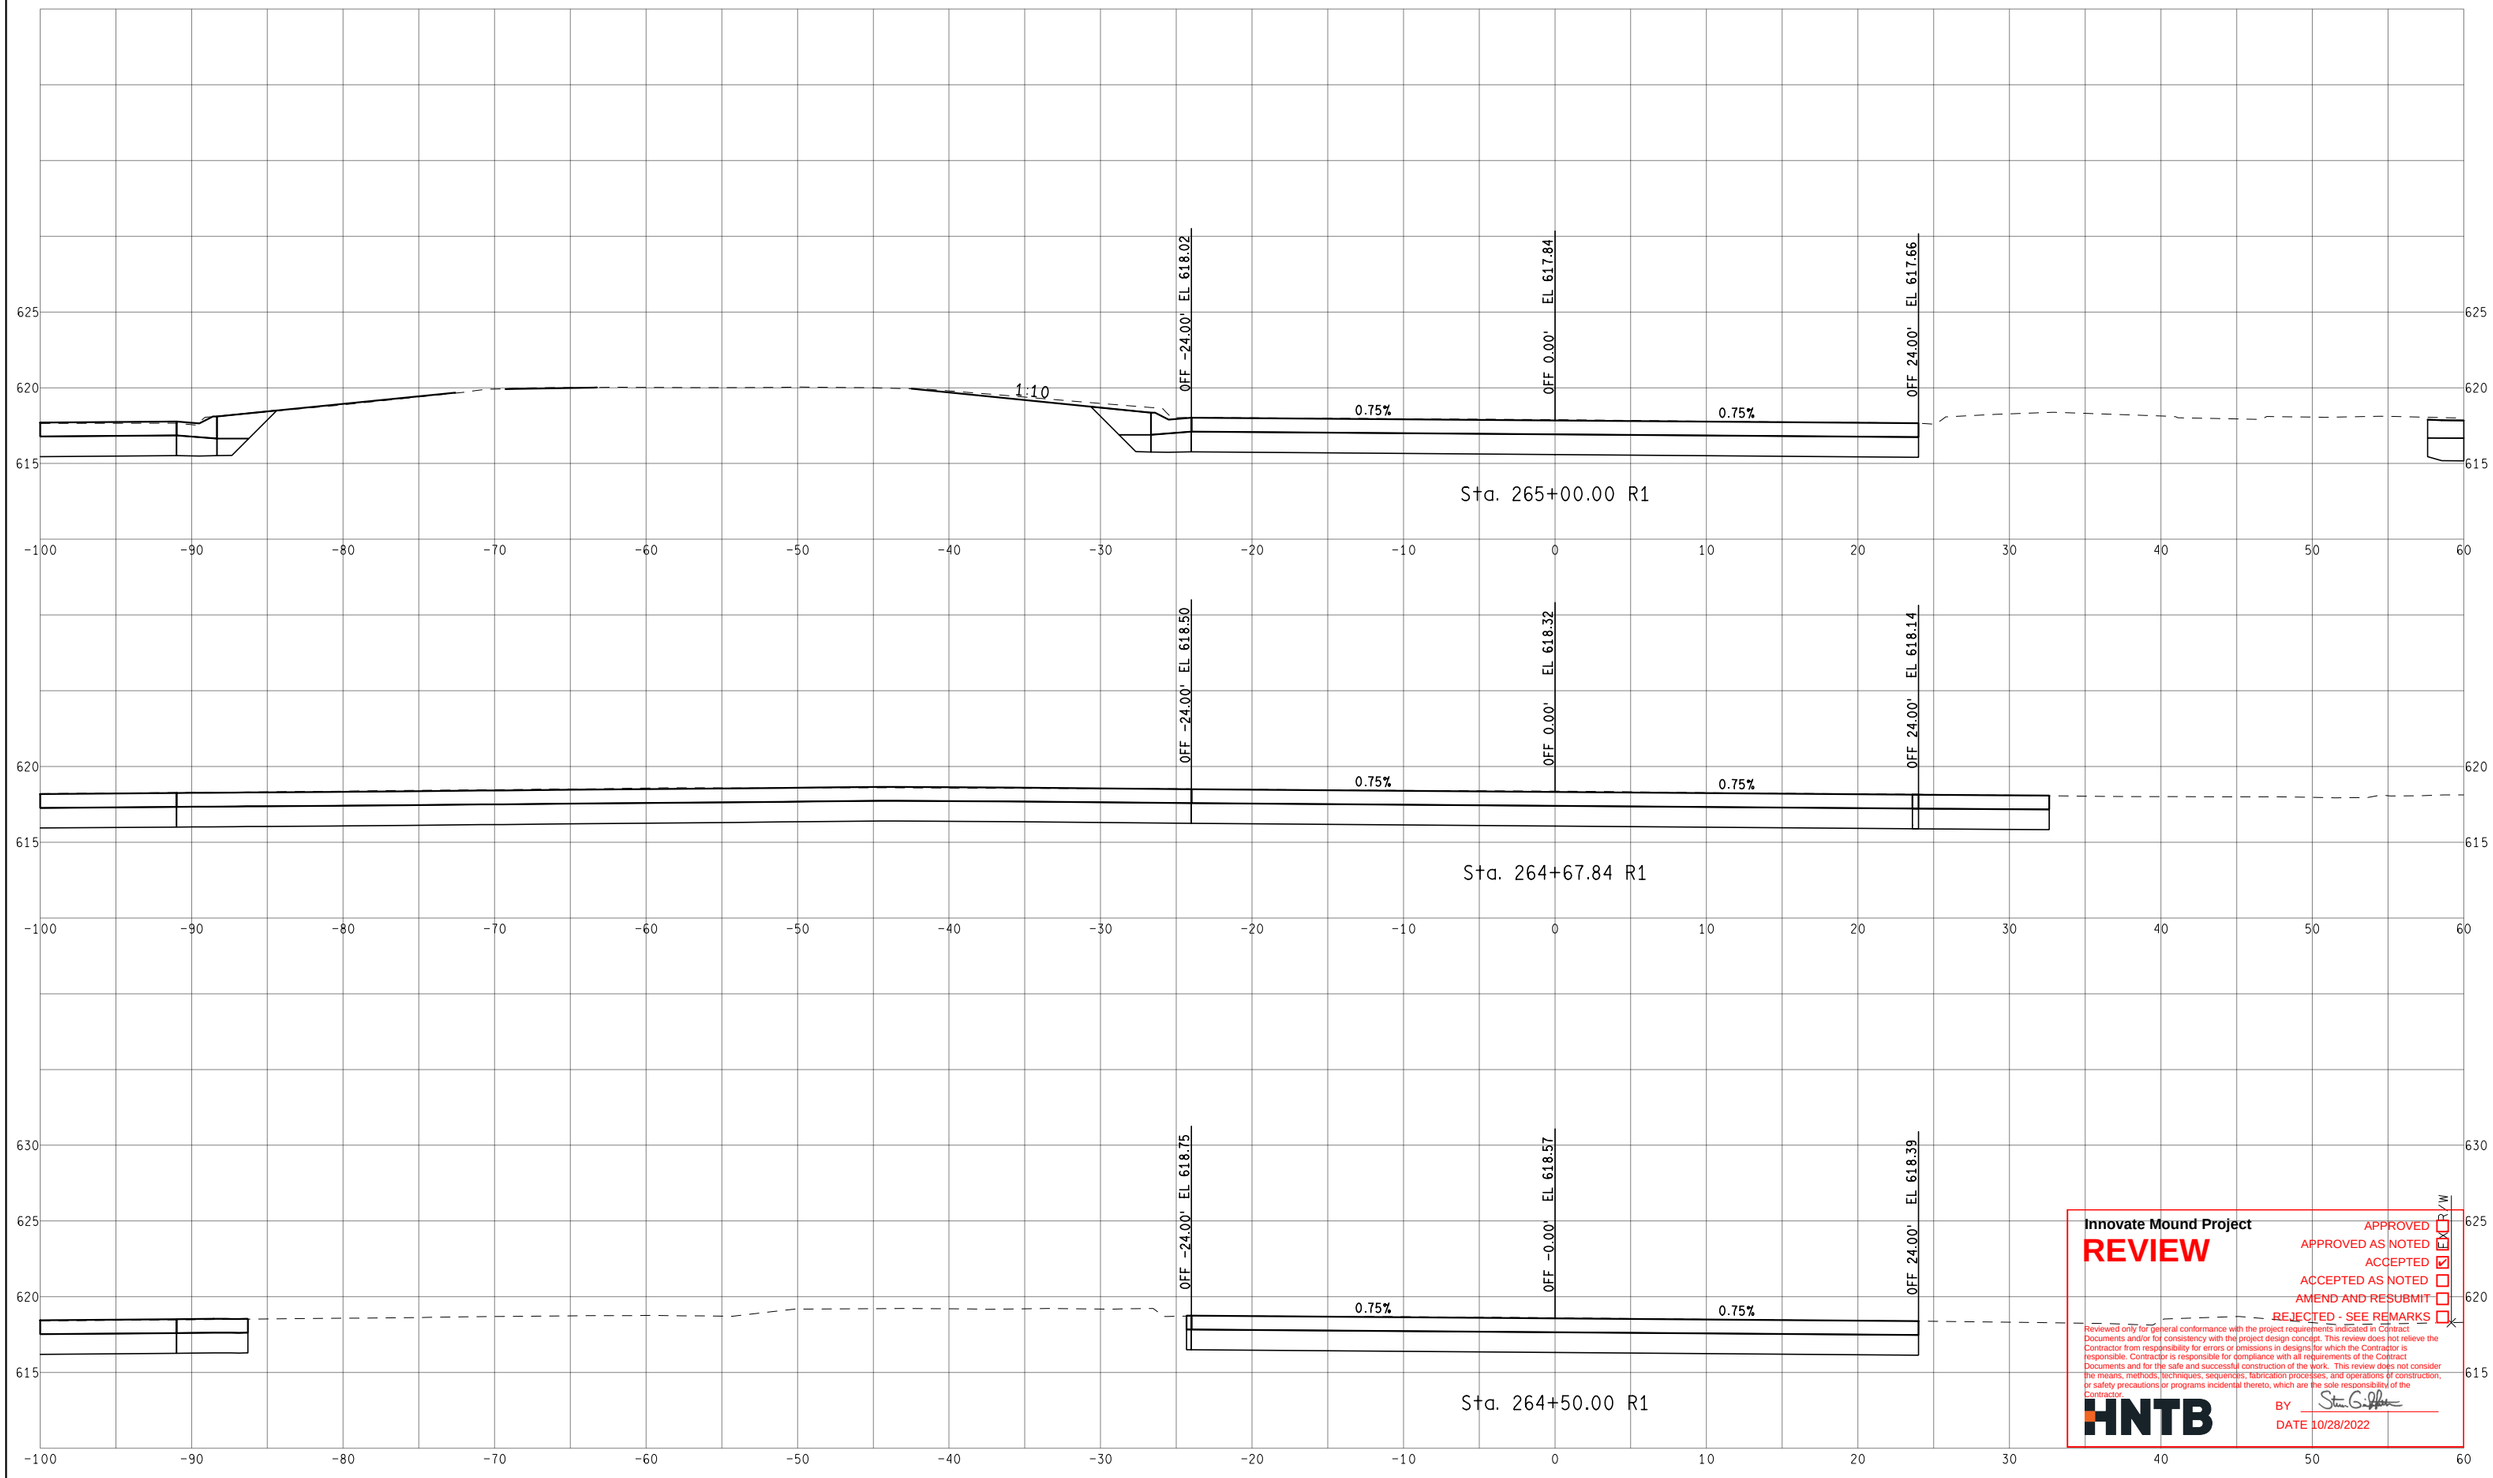

Innovate Mound Project

REVIEW

APPROVED ☐
APPROVED AS NOTED ☐
ACCEPTED ☑
ACCEPTED AS NOTED ☐
AMEND AND RESUBMIT ☐
REJECTED - SEE REMARKS ☐

EXAMINED

Reviewed only for general conformance with the project requirements indicated in Contract Documents and/or for consistency with the project design concept. This review does not relieve the Contractor from responsibility for errors or omissions in designs for which the Contractor is responsible. Contractor is responsible for compliance with all requirements of the Contract Documents and for the safe and successful construction of the work. This review does not consider the means, methods, techniques, sequences, fabrication processes, and operations of construction, or safety precautions or programs incidental thereto, which are the sole responsibility of the Contractor.

HNTB

BY Steven G. Gilbert

DATE 10/28/2022

FINAL ROW PLAN REVISIONS (SUBMITTAL DATE:)							
NO.	DATE	AUTH	DESCRIPTION	NO.	DATE	AUTH	DESCRIPTION

Department of Roads

VERT. (FT) 0 10

HORZ. (FT) 0 10

FILE:

DATE: 10/12/22

DESIGN UNIT: XXX

TSC: MACOMB

CS: INFR50000

JN: 207178A

STA. 264+50.00 R1 TO STA. 265+00.00 R1

NB MOUND RD

DRAWING

SHEET

SECT

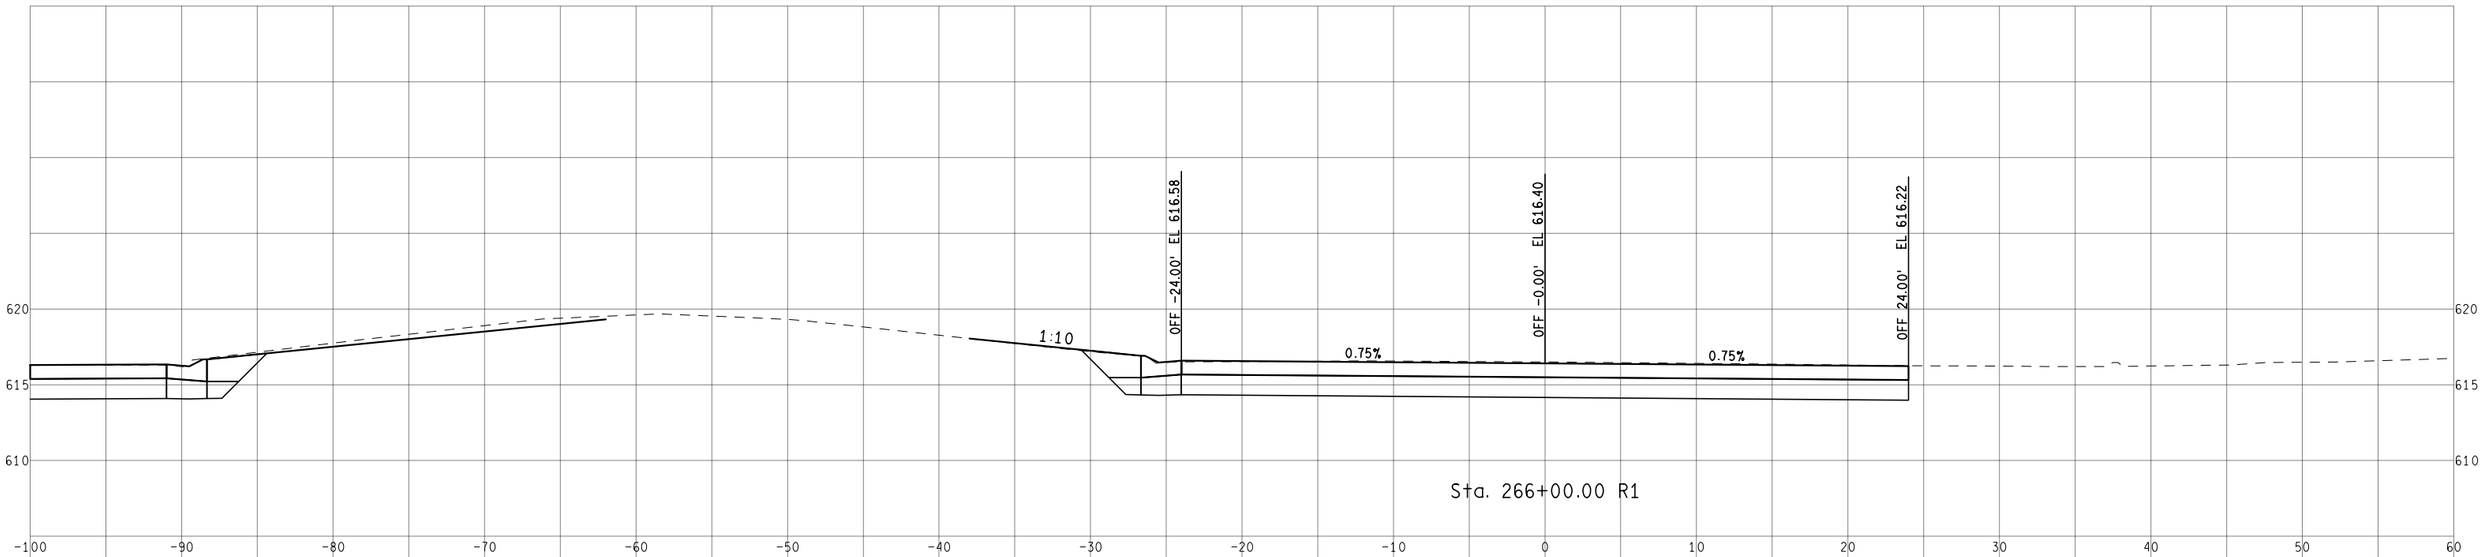

Sta. 266+00.00 R1

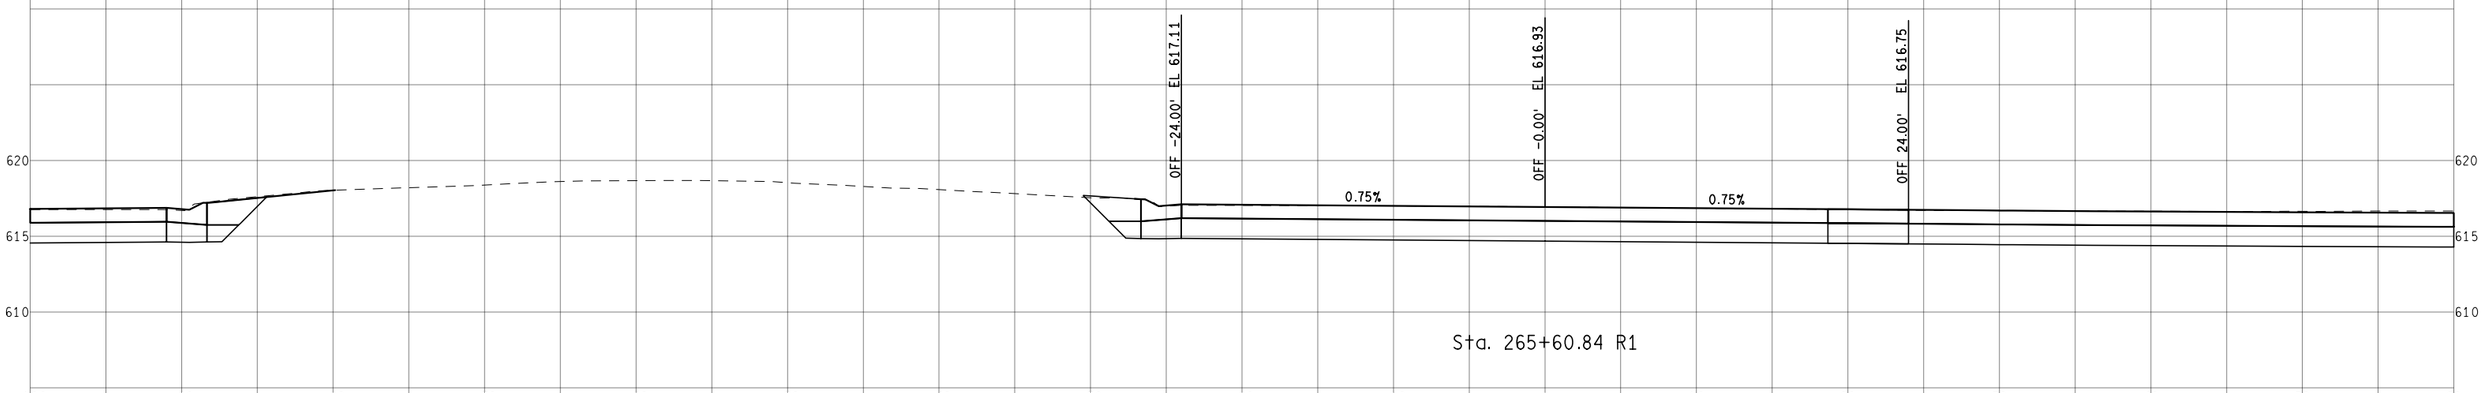

Sta. 265+60.84 R1

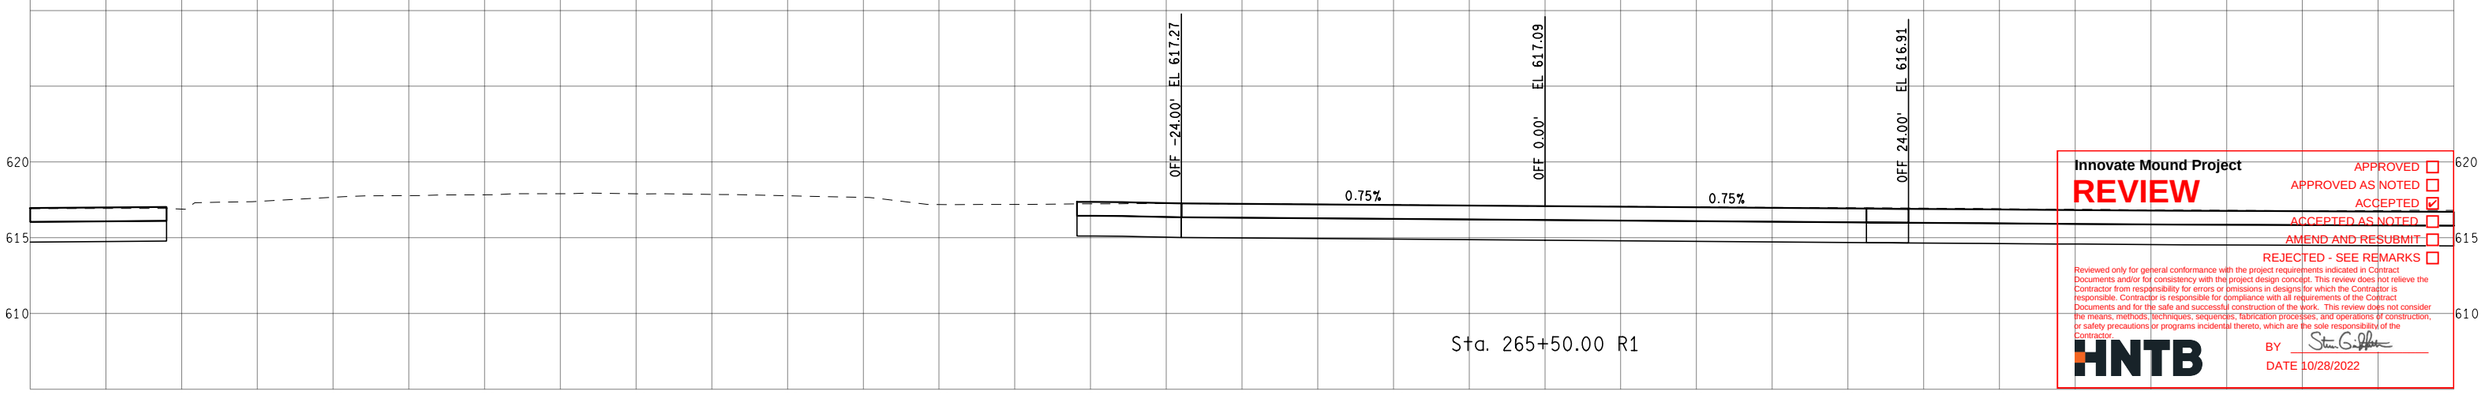

Sta. 265+50.00 R1

Innovate Mound Project

REVIEW

APPROVED ☐
APPROVED AS NOTED ☐
ACCEPTED ☑
ACCEPTED AS NOTED ☐
AMEND AND RESUBMIT ☐
REJECTED - SEE REMARKS ☐

Reviewed only for general conformance with the project requirements indicated in Contract Documents and/or for consistency with the project design concept. This review does not relieve the Contractor from responsibility for errors or omissions in designs for which the Contractor is responsible. Contractor is responsible for compliance with all requirements of the Contract Documents and for the safe and successful construction of the work. This review does not consider the means, methods, techniques, sequences, fabrication processes, and operations of construction, or safety precautions or programs incidental thereto, which are the sole responsibility of the Contractor.

HNTB

BY Steven G. Johnson

DATE 10/28/2022

FINAL ROW PLAN REVISIONS (SUBMITTAL DATE:)							
NO.	DATE	AUTH	DESCRIPTION	NO.	DATE	AUTH	DESCRIPTION

Department of Roads

VERT. (FT) 0 10

HORZ. (FT) 0 10

FILE:

DATE: 10/12/22

DESIGN UNIT: XXX

TSC: MACOMB

CS: INFR50000

JN: 207178A

STA. 265+50.00 R1 TO STA. 266+00.00 R1

NB MOUND RD

DRAWING

SHEET

SECT

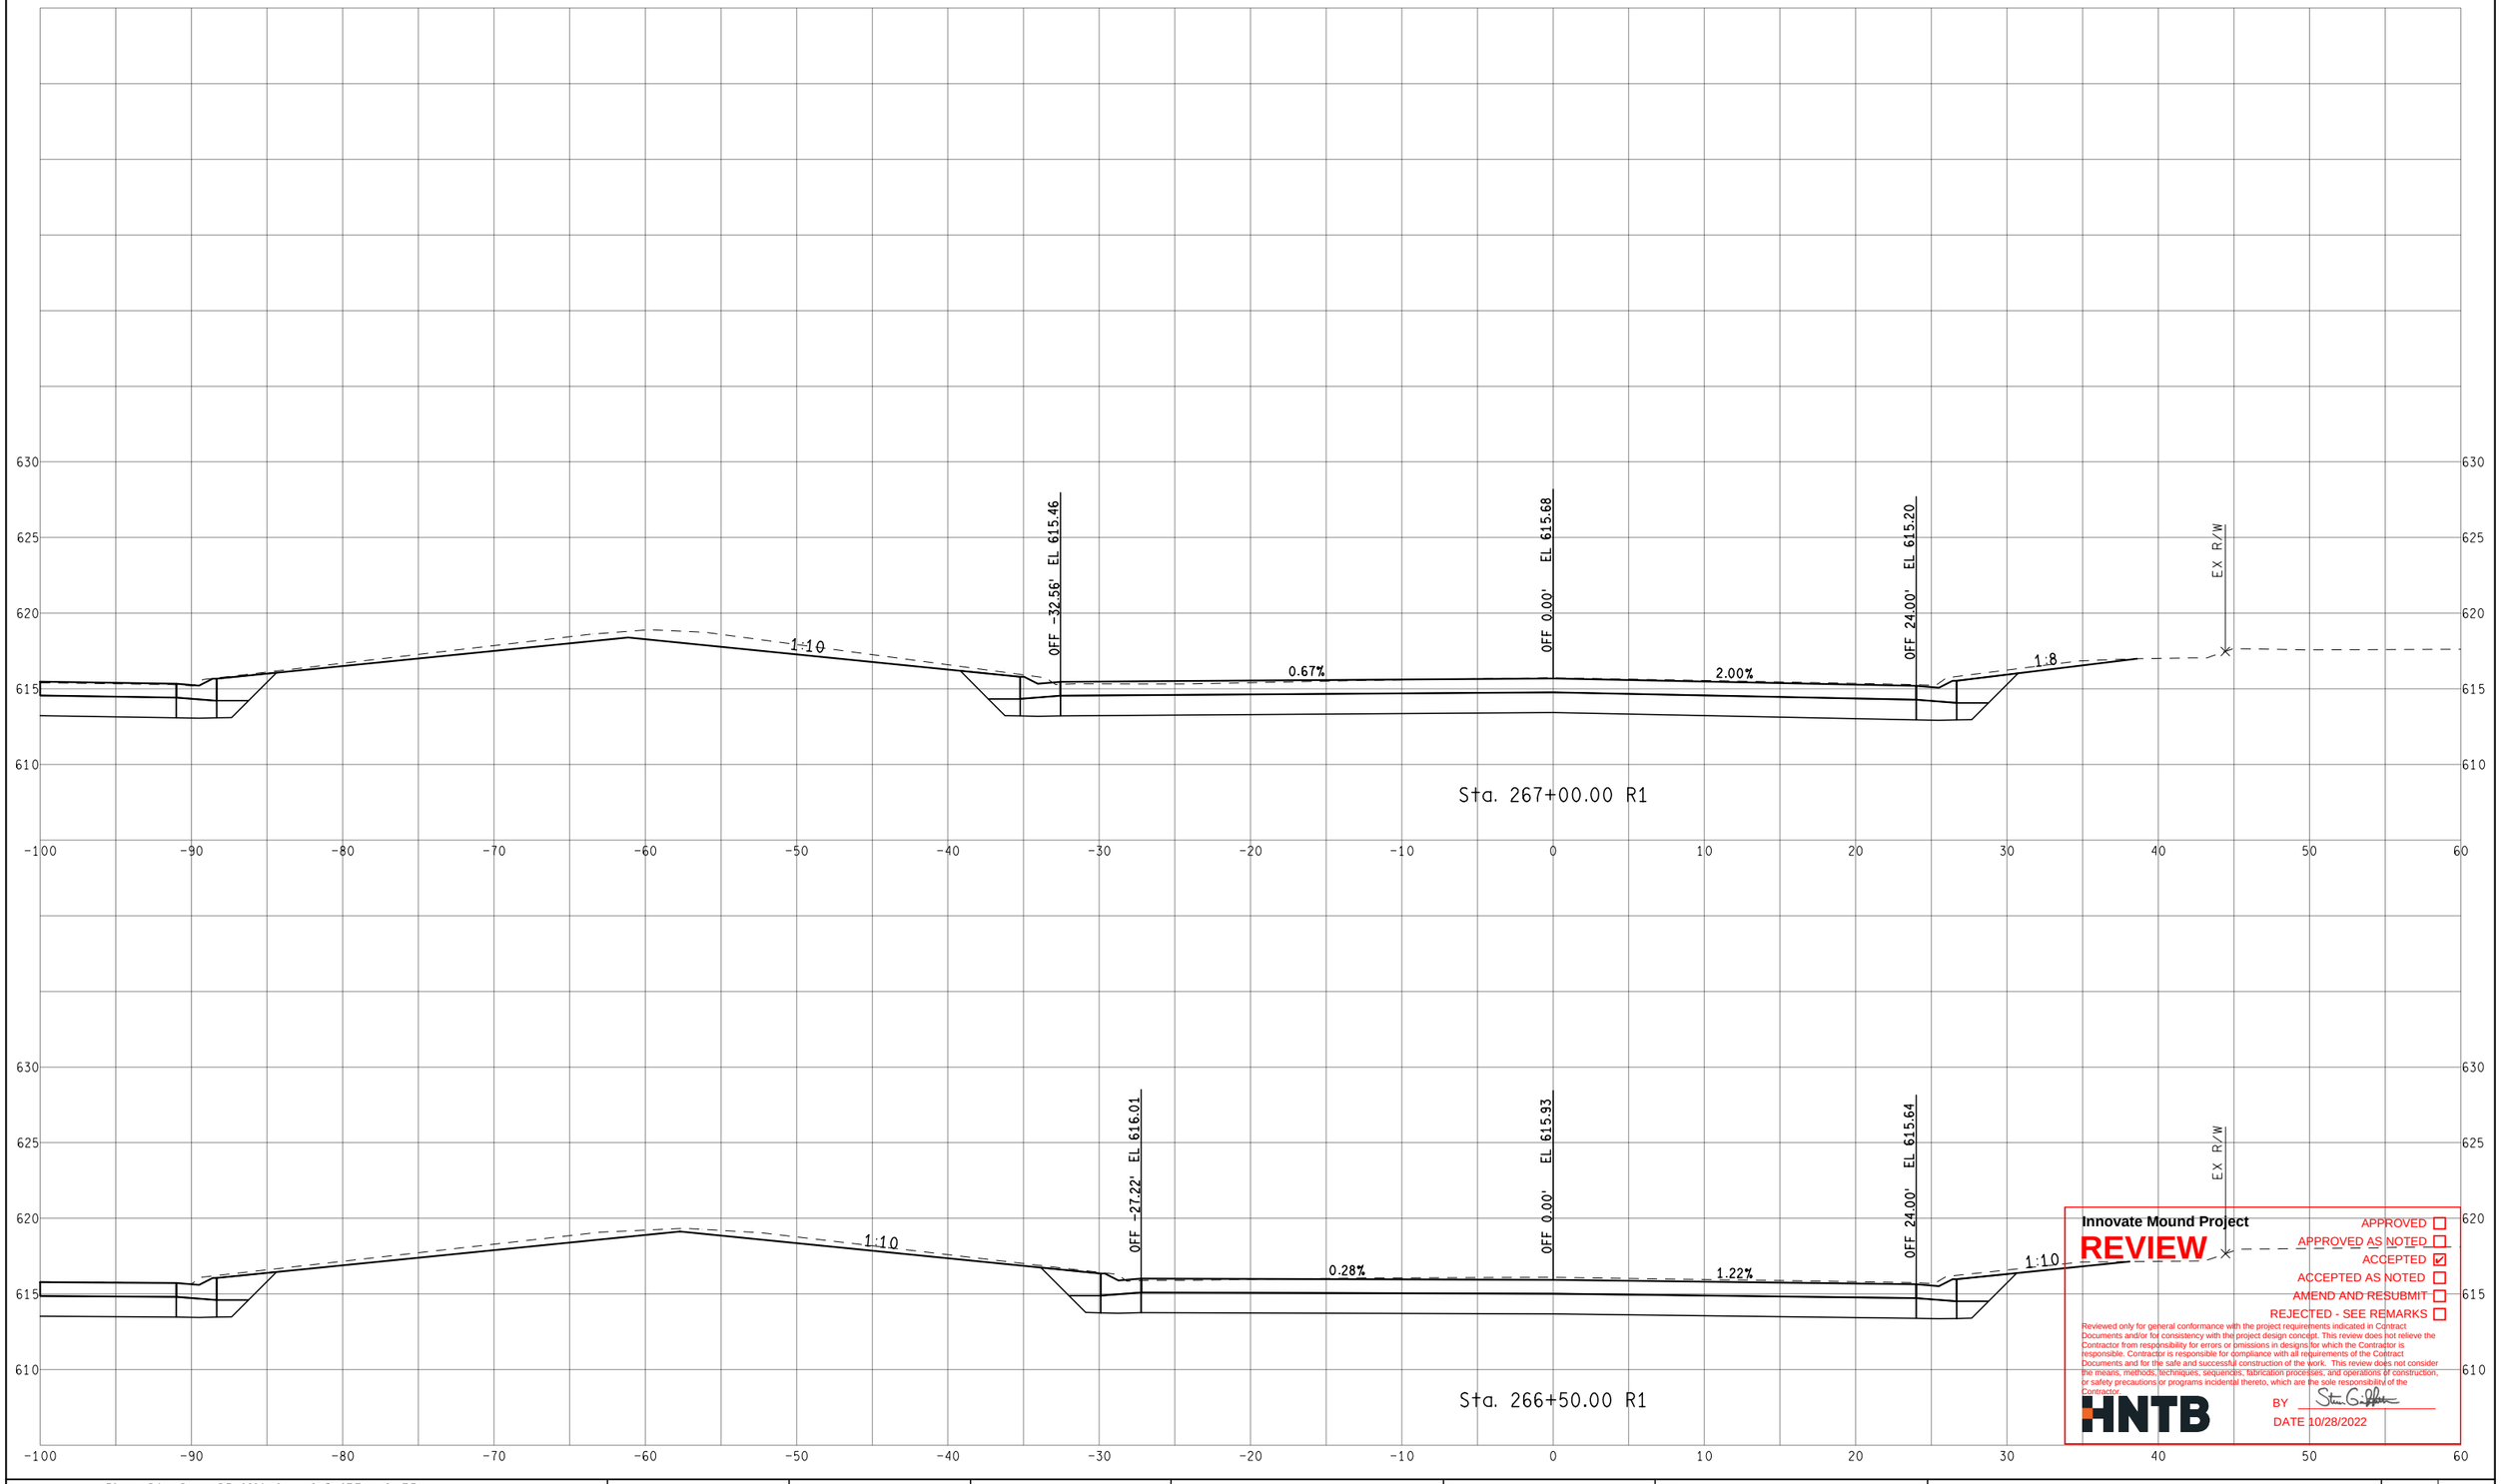

Innovate Mound Project

REVIEW

APPROVED ☐
APPROVED AS NOTED ☐
ACCEPTED ☑
ACCEPTED AS NOTED ☐
AMEND AND RESUBMIT ☐
REJECTED - SEE REMARKS ☐

Reviewed only for general conformance with the project requirements indicated in Contract Documents and/or for consistency with the project design concept. This review does not relieve the Contractor from responsibility for errors or omissions in designs for which the Contractor is responsible. Contractor is responsible for compliance with all requirements of the Contract Documents and for the safe and successful construction of the work. This review does not consider the means, methods, techniques, sequences, fabrication processes, and operations of construction, or safety precautions or programs incidental thereto, which are the sole responsibility of the Contractor.

HNTB

BY

DATE 10/28/2022

FINAL ROW PLAN REVISIONS (SUBMITTAL DATE:)							
NO.	DATE	AUTH	DESCRIPTION	NO.	DATE	AUTH	DESCRIPTION

Department of Roads

VERT. (FT) 0 10
HORZ. (FT) 0 10

FILE:

DATE: 10/12/22
DESIGN UNIT: XXX
TSC: MACOMB

CS: INFR50000
JN: 207178A

STA. 266+50.00 R1 TO STA. 267+00.00 R1
NB MOUND RD

DRAWING
SHEET
SECT

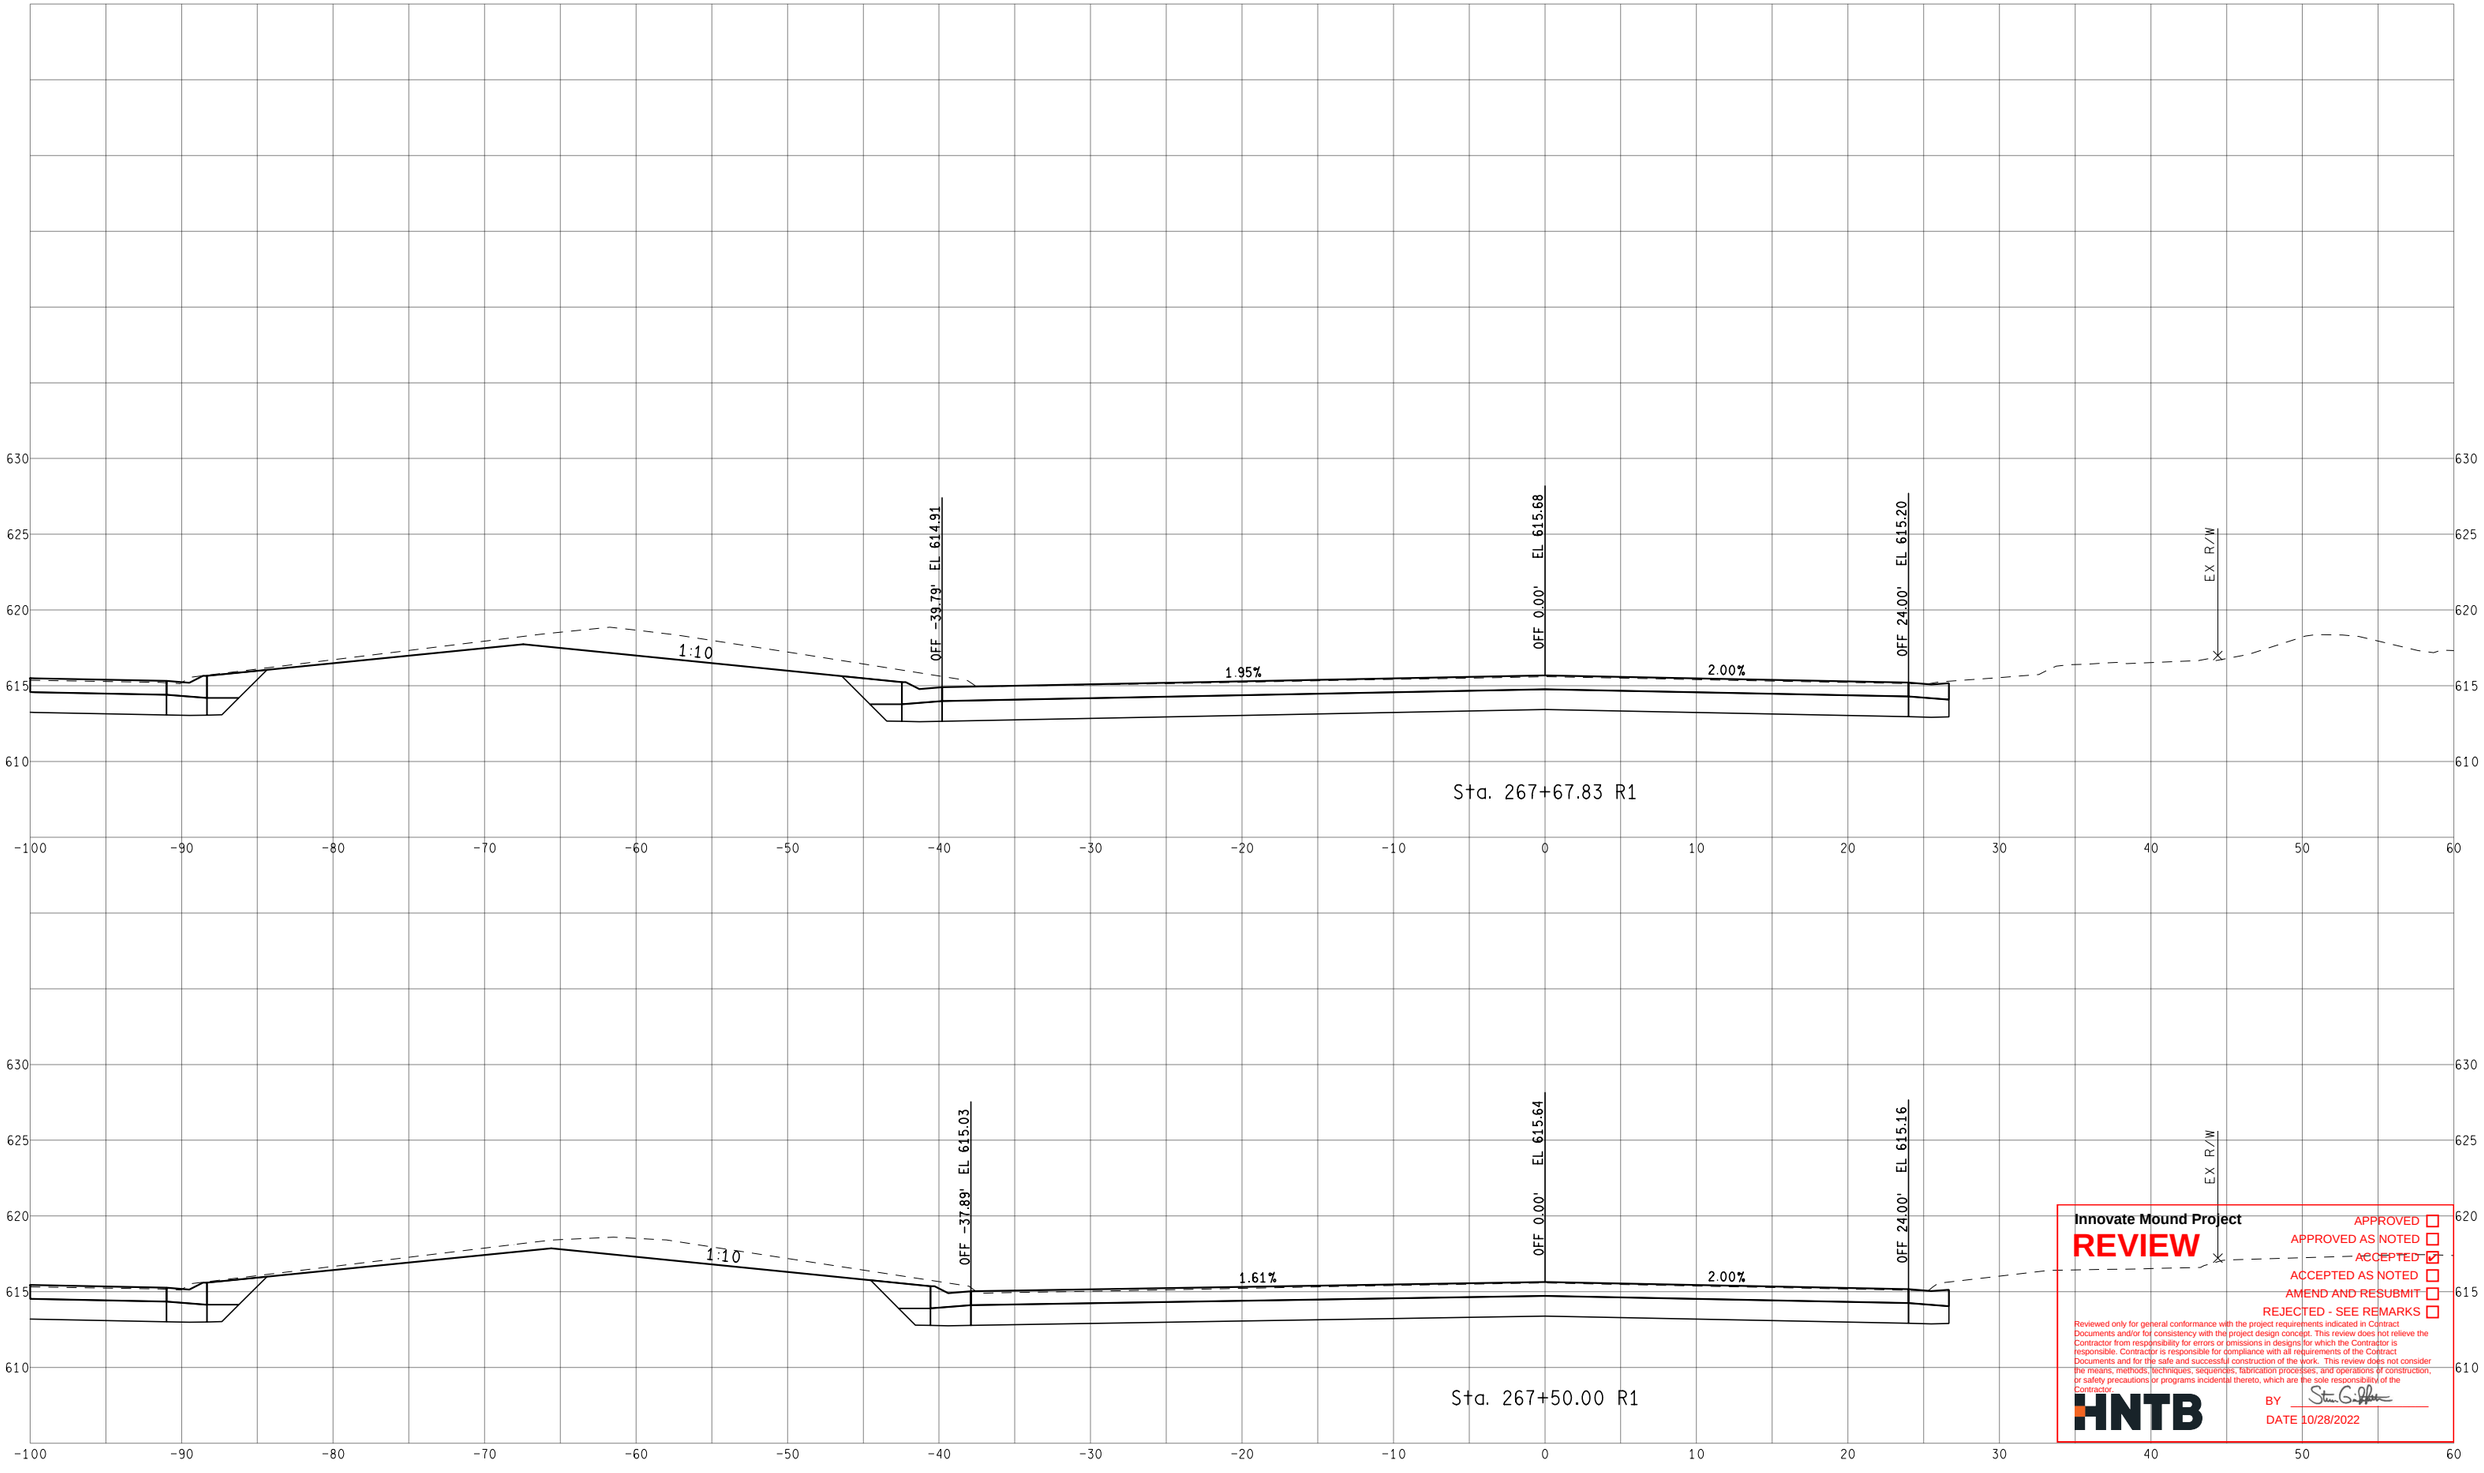

Innovate Mound Project

REVIEW

APPROVED ☐
APPROVED AS NOTED ☐
ACCEPTED ☑
ACCEPTED AS NOTED ☐
AMEND AND RESUBMIT ☐
REJECTED - SEE REMARKS ☐

Reviewed only for general conformance with the project requirements indicated in Contract Documents and/or for consistency with the project design concept. This review does not relieve the Contractor from responsibility for errors or omissions in designs for which the Contractor is responsible. Contractor is responsible for compliance with all requirements of the Contract Documents and for the safe and successful construction of the work. This review does not consider the means, methods, techniques, sequences, fabrication processes, and operations of construction, or safety precautions or programs incidental thereto, which are the sole responsibility of the Contractor.

HNTB

BY

DATE 10/28/2022

FINAL ROW PLAN REVISIONS (SUBMITTAL DATE:)							
NO.	DATE	AUTH	DESCRIPTION	NO.	DATE	AUTH	DESCRIPTION

Macomb County Michigan — Department of Roads

VERT. (FT) 0 10
HORZ. (FT) 0 10

FILE:

DATE: 10/12/22
DESIGN UNIT: XXX
TSC: MACOMB

CS: INFR50000
JN: 207178A

STA. 267+50.00 R1 TO STA. 267+67.83 R1
NB MOUND RD

DRAWING
SHEET
SECT

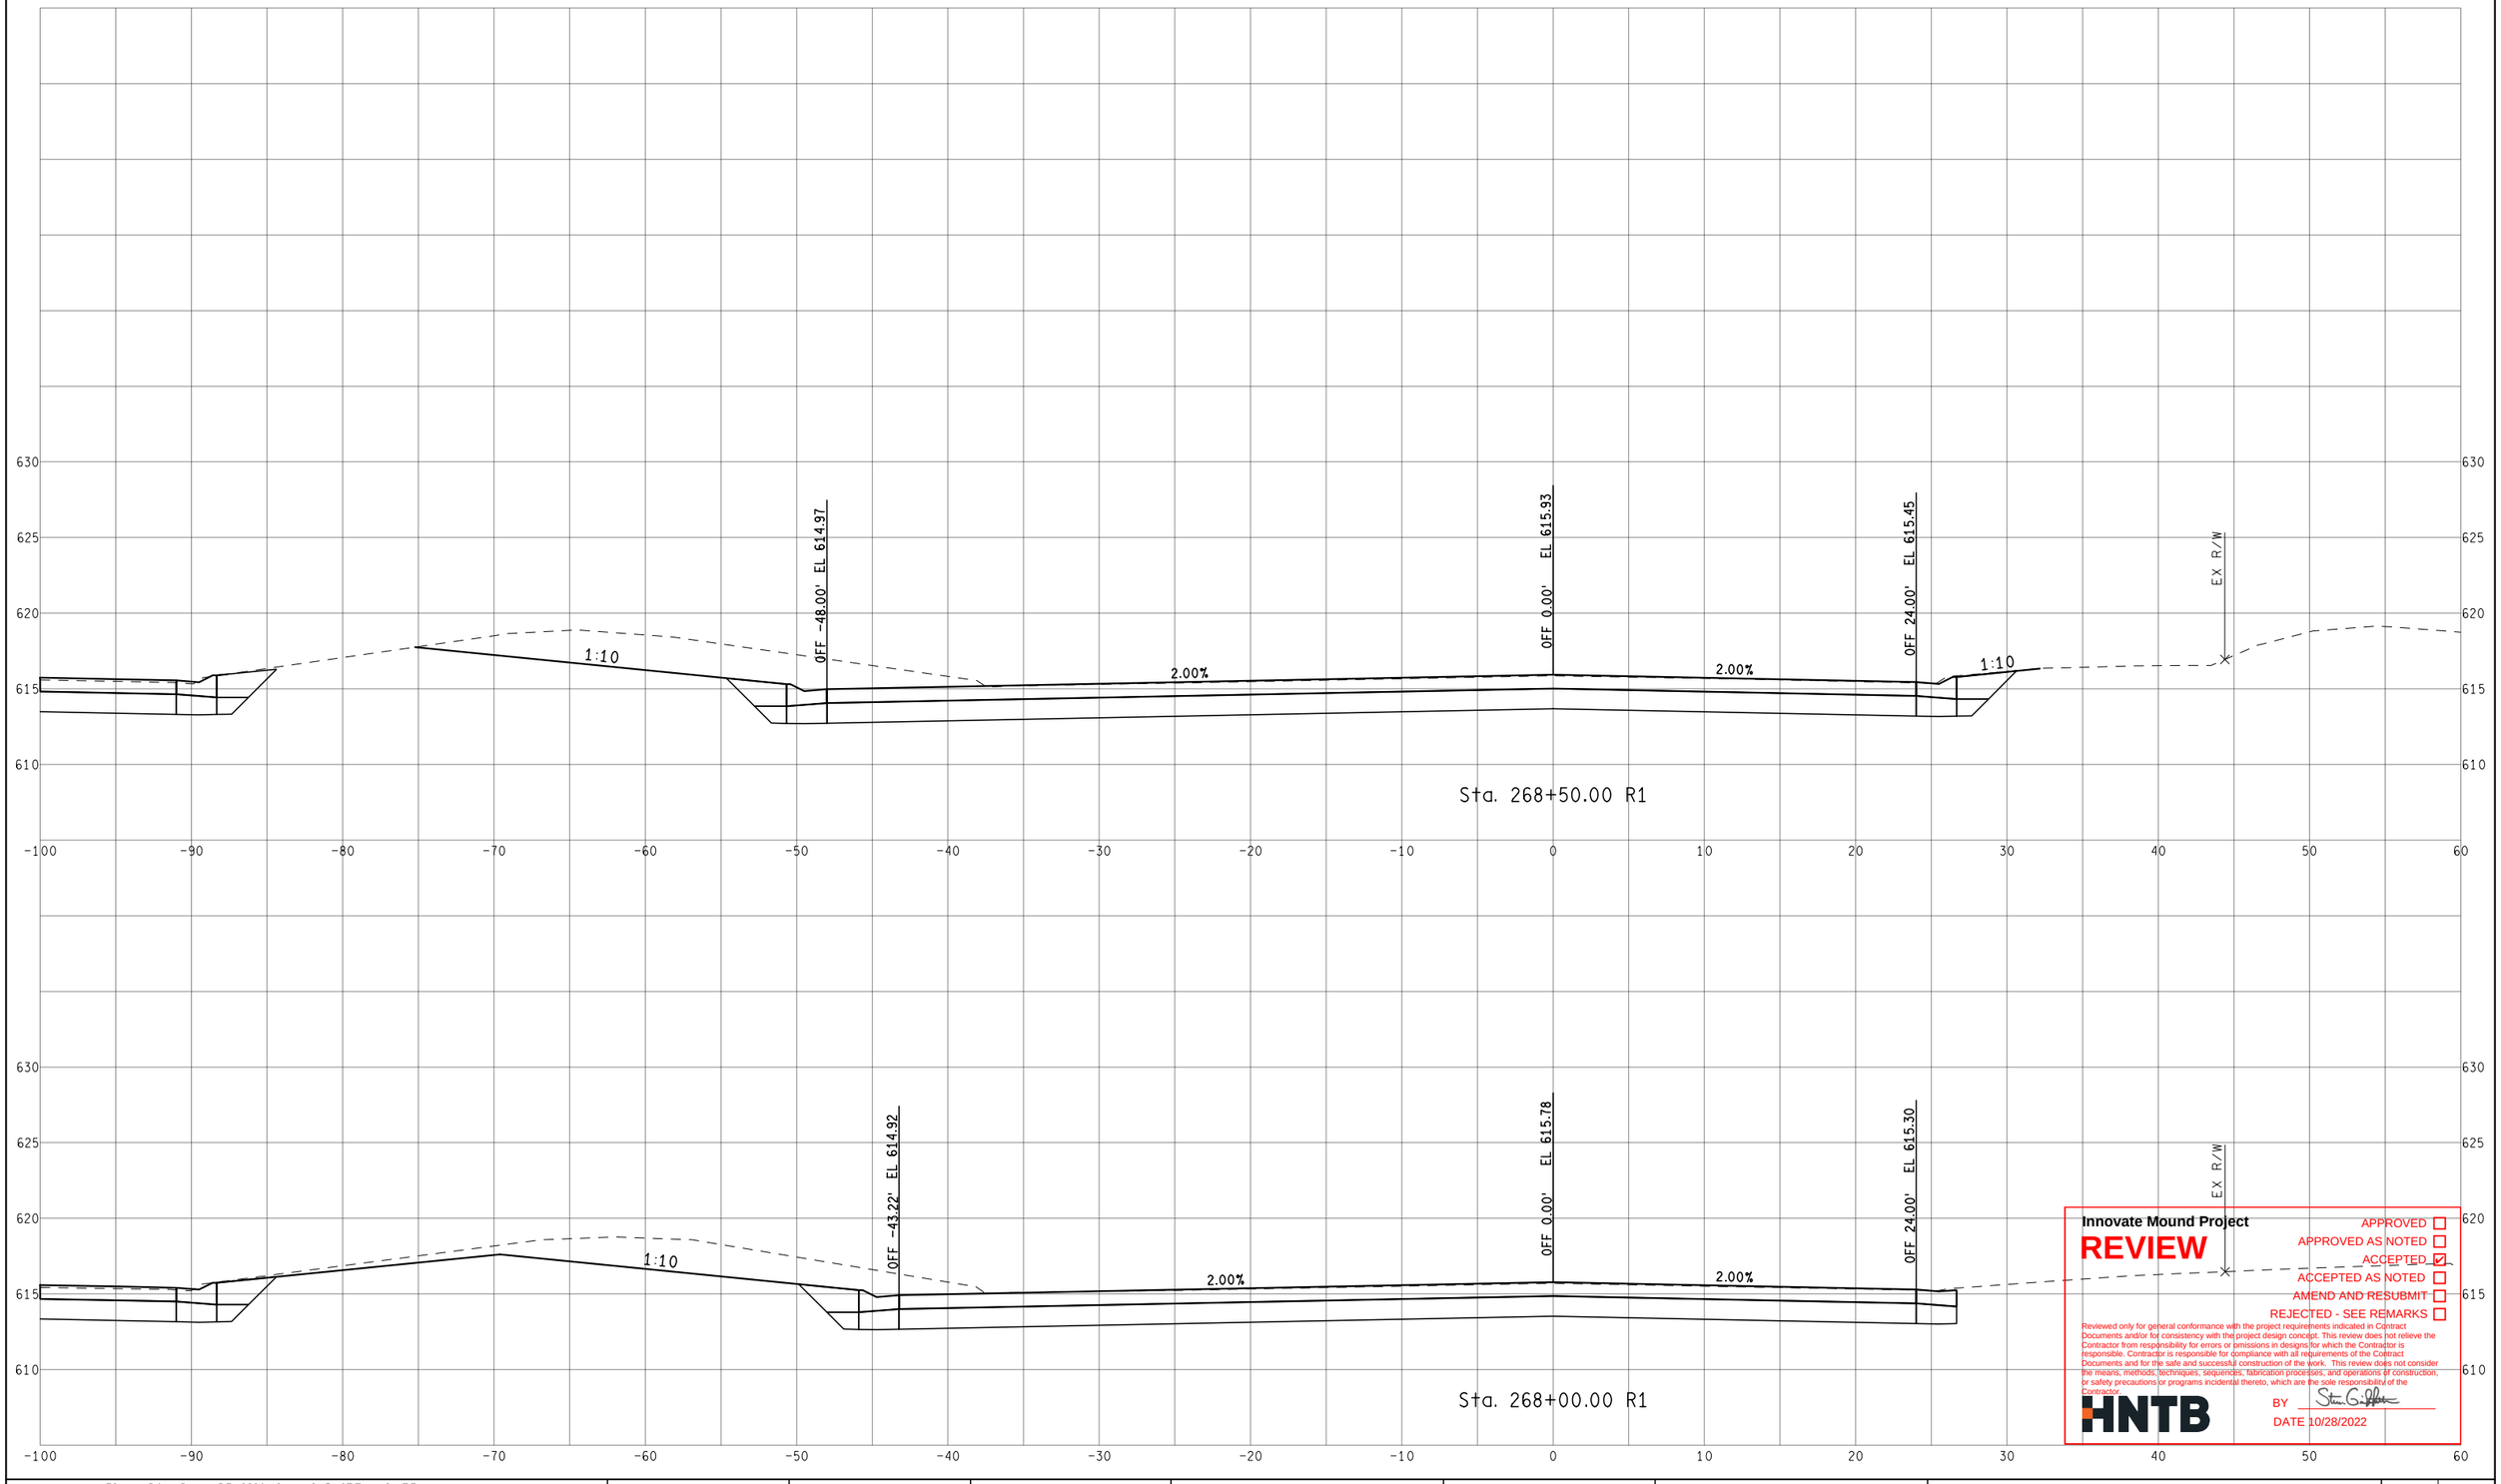

Innovate Mound Project

REVIEW

APPROVED ☐
APPROVED AS NOTED ☐
ACCEPTED ☑
ACCEPTED AS NOTED ☐
AMEND AND RESUBMIT ☐
REJECTED - SEE REMARKS ☐

Reviewed only for general conformance with the project requirements indicated in Contract Documents and/or for consistency with the project design concept. This review does not relieve the Contractor from responsibility for errors or omissions in designs for which the Contractor is responsible. Contractor is responsible for compliance with all requirements of the Contract Documents and for the safe and successful construction of the work. This review does not consider the means, methods, techniques, sequences, fabrication processes, and operations of construction, or safety precautions or programs incidental thereto, which are the sole responsibility of the Contractor.

HNTB

BY Steven G. Palmer

DATE 10/28/2022

FINAL ROW PLAN REVISIONS (SUBMITTAL DATE:)							
NO.	DATE	AUTH	DESCRIPTION	NO.	DATE	AUTH	DESCRIPTION

Department of Roads

VERT. (FT) 0 10
HORZ. (FT) 0 10

FILE:

DATE: 10/12/22
DESIGN UNIT: XXX
TSC: MACOMB

CS: INFR50000
JN: 207178A

STA. 268+00.00 R1 TO STA. 268+50.00 R1
NB MOUND RD

DRAWING
SHEET
SECT

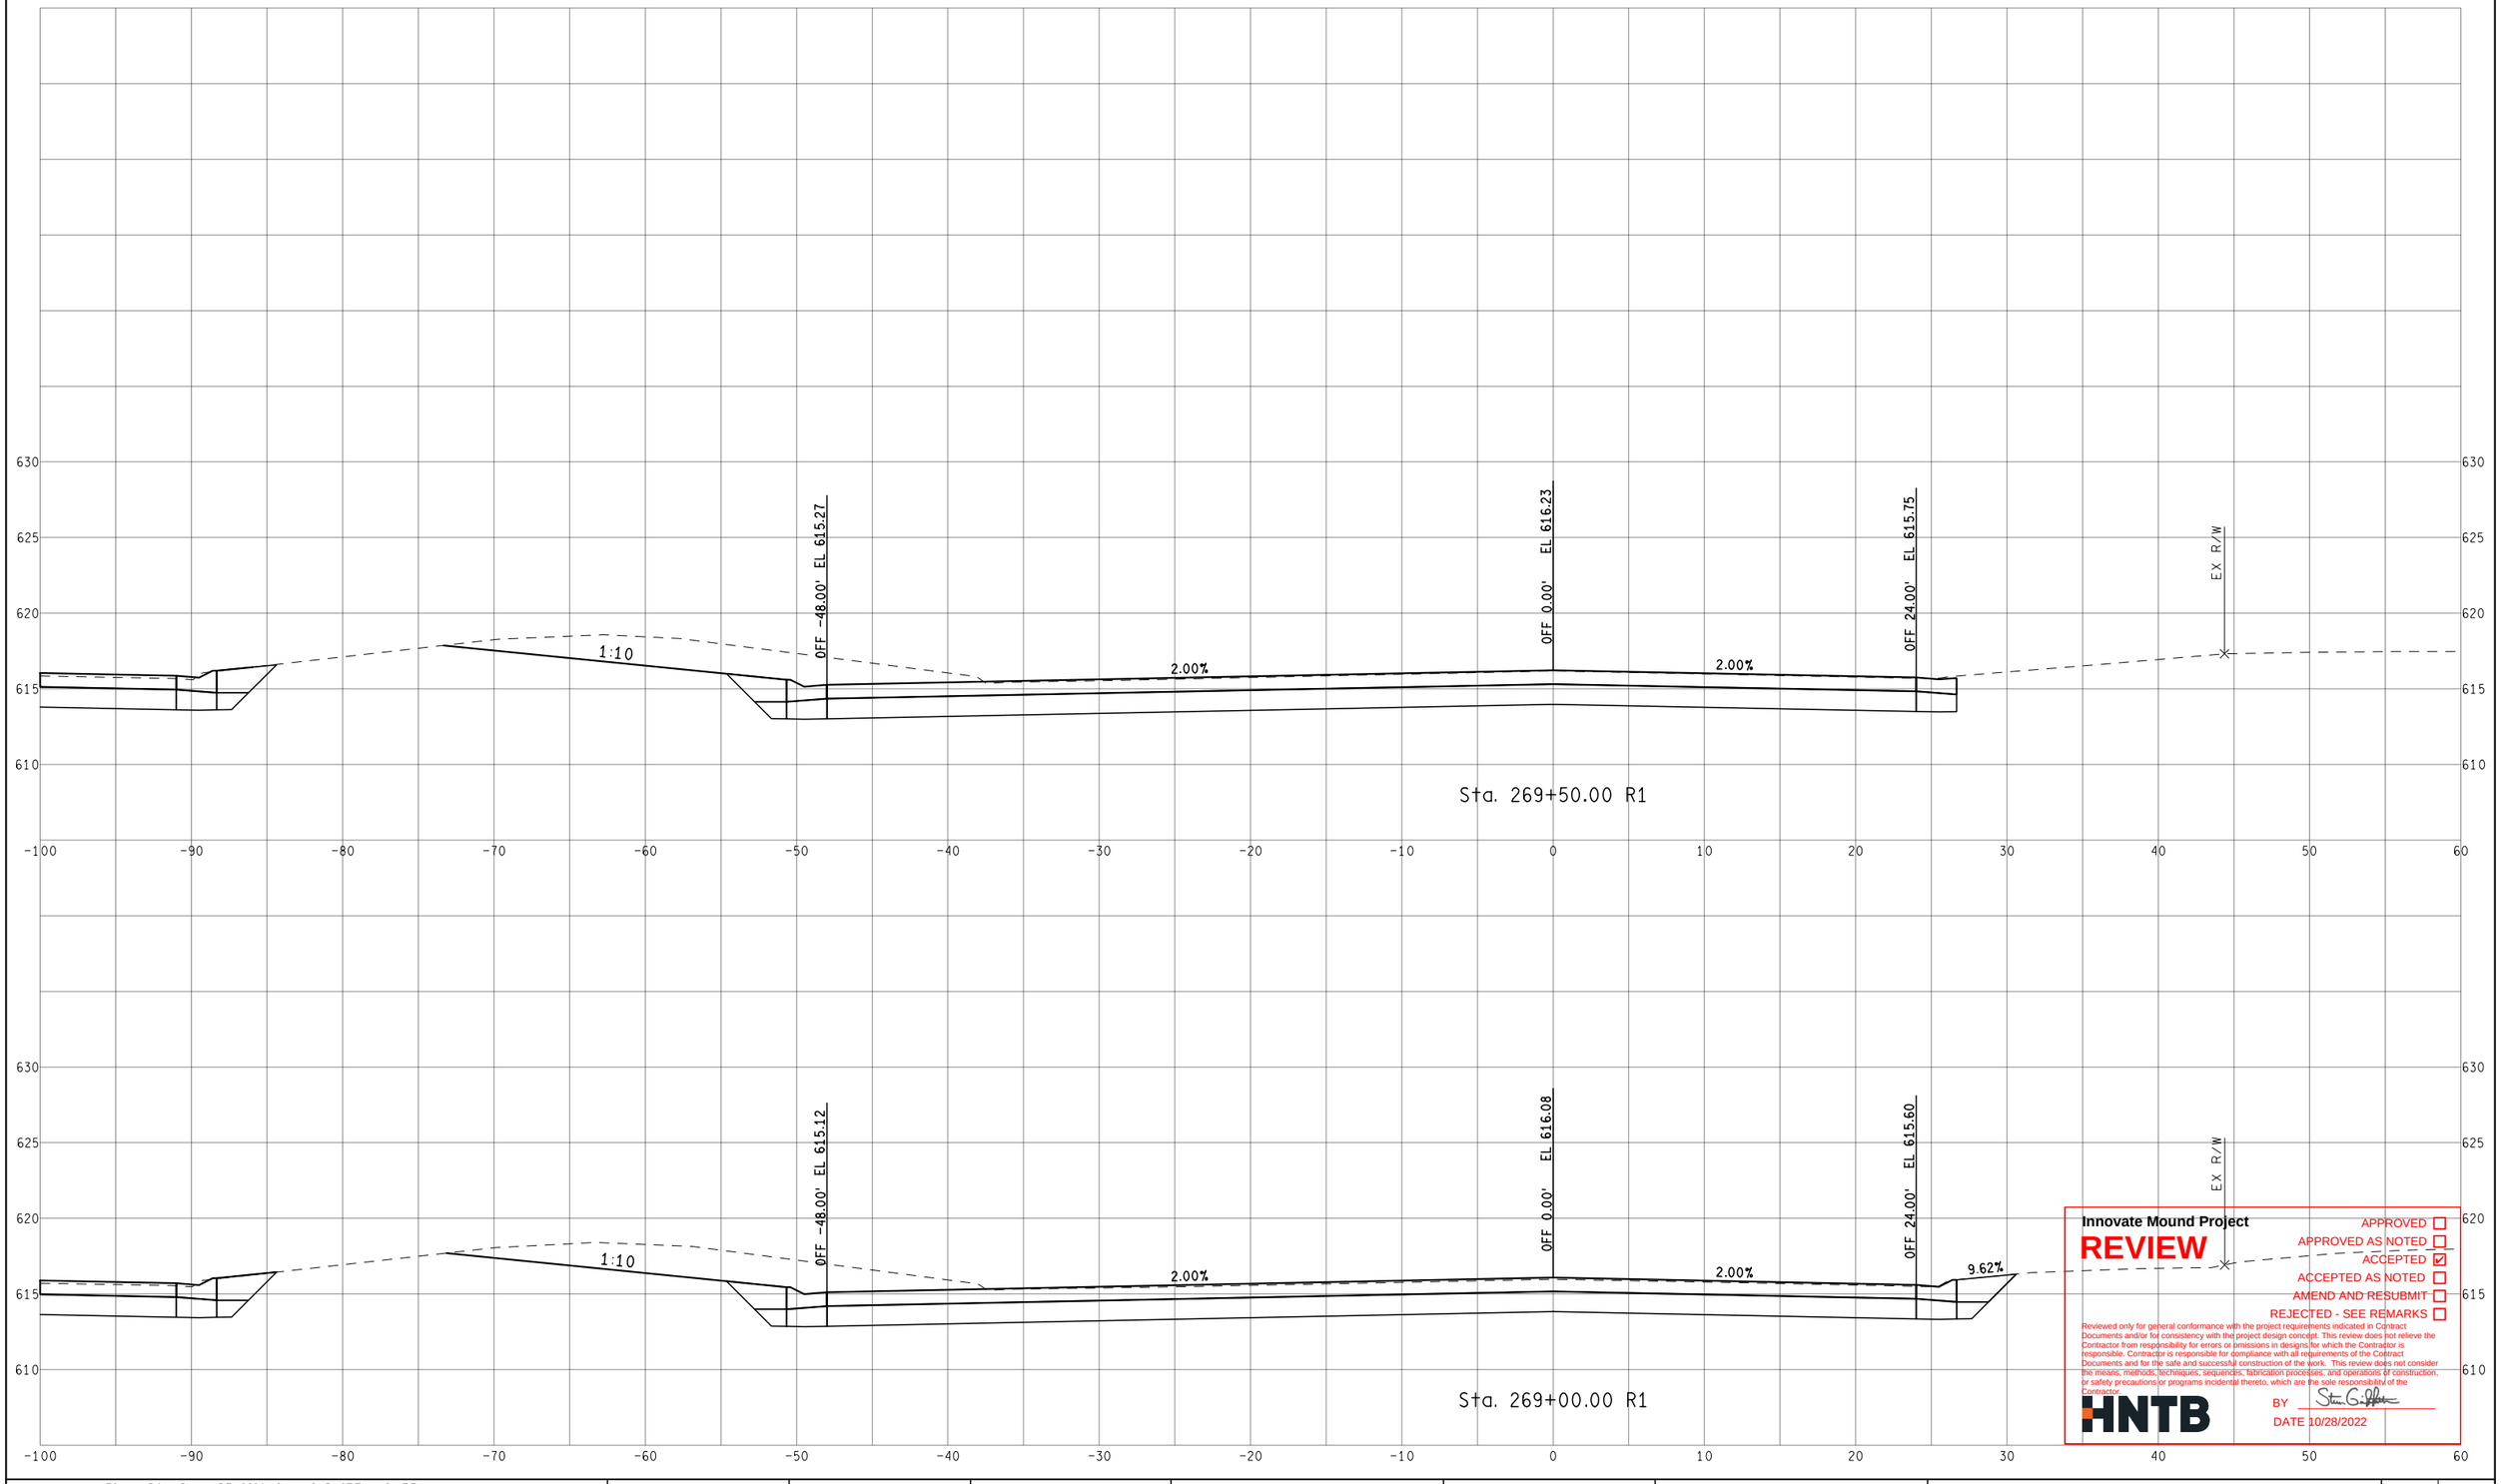

Innovate Mound Project

REVIEW

APPROVED ☐
APPROVED AS NOTED ☐
ACCEPTED ☑
ACCEPTED AS NOTED ☐
AMEND AND RESUBMIT ☐
REJECTED - SEE REMARKS ☐

Reviewed only for general conformance with the project requirements indicated in Contract Documents and/or for consistency with the project design concept. This review does not relieve the Contractor from responsibility for errors or omissions in designs for which the Contractor is responsible. Contractor is responsible for compliance with all requirements of the Contract Documents and for the safe and successful construction of the work. This review does not consider the means, methods, techniques, sequences, fabrication processes, and operations of construction, or safety precautions or programs incidental thereto, which are the sole responsibility of the Contractor.

HNTB

BY [signature]

DATE 10/28/2022

FINAL ROW PLAN REVISIONS (SUBMITTAL DATE:)							
NO.	DATE	AUTH	DESCRIPTION	NO.	DATE	AUTH	DESCRIPTION

Department of Roads

VERT. (FT) 0 10
HORZ. (FT) 0 10

FILE:

DATE: 10/12/22
DESIGN UNIT: XXX
TSC: MACOMB

CS: INFR50000
JN: 207178A

STA. 269+00.00 R1 TO STA. 269+50.00 R1
NB MOUND RD

DRAWING
SHEET
SECT

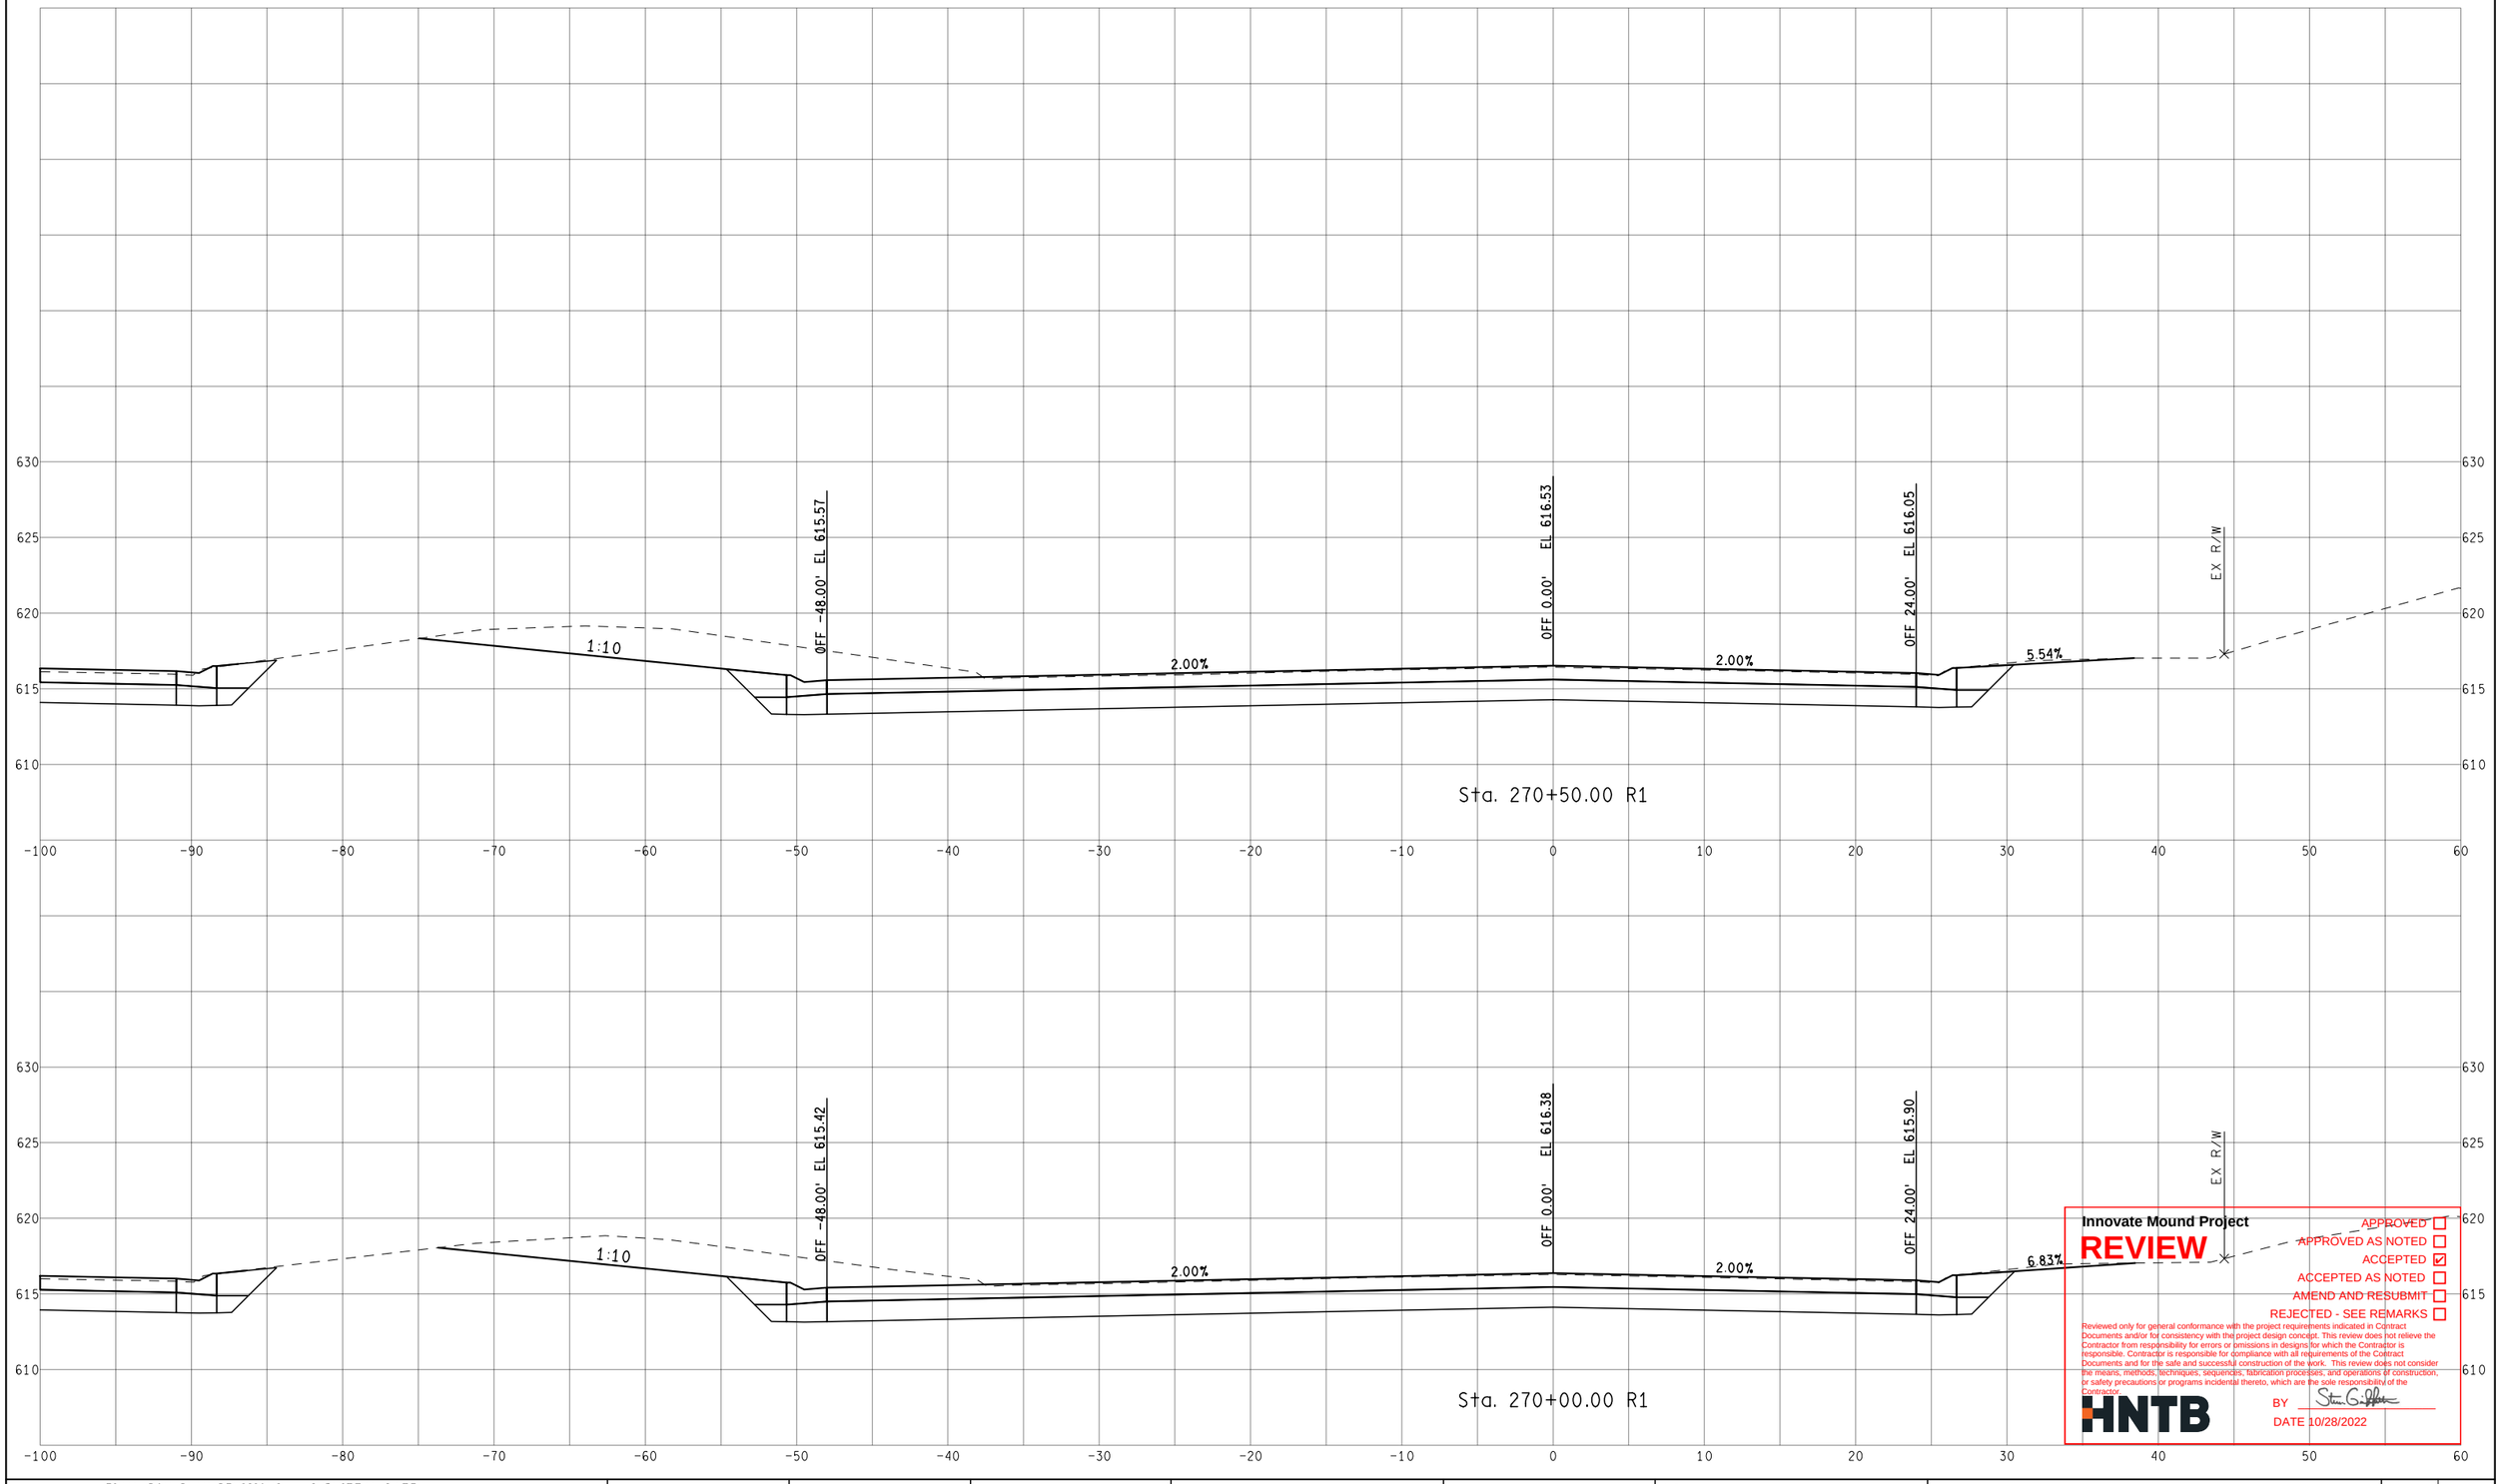

Innovate Mound Project

REVIEW

APPROVED ☐
APPROVED AS NOTED ☐
ACCEPTED ☑
ACCEPTED AS NOTED ☐
AMEND AND RESUBMIT ☐
REJECTED - SEE REMARKS ☐

Reviewed only for general conformance with the project requirements indicated in Contract Documents and/or for consistency with the project design concept. This review does not relieve the Contractor from responsibility for errors or omissions in designs for which the Contractor is responsible. Contractor is responsible for compliance with all requirements of the Contract Documents and for the safe and successful construction of the work. This review does not consider the means, methods, techniques, sequences, fabrication processes, and operations of construction, or safety precautions or programs incidental thereto, which are the sole responsibility of the Contractor.

HNTB

BY

DATE 10/28/2022

FINAL ROW PLAN REVISIONS (SUBMITTAL DATE:)							
NO.	DATE	AUTH	DESCRIPTION	NO.	DATE	AUTH	DESCRIPTION

Macomb County Michigan — Department of Roads

VERT. (FT) 0 10
HORZ. (FT) 0 10

FILE:

DATE: 10/12/22
DESIGN UNIT: XXX
TSC: MACOMB

CS: INFR50000
JN: 207178A

STA. 270+00.00 R1 TO STA. 270+50.00 R1
NB MOUND RD

DRAWING
SHEET
SECT

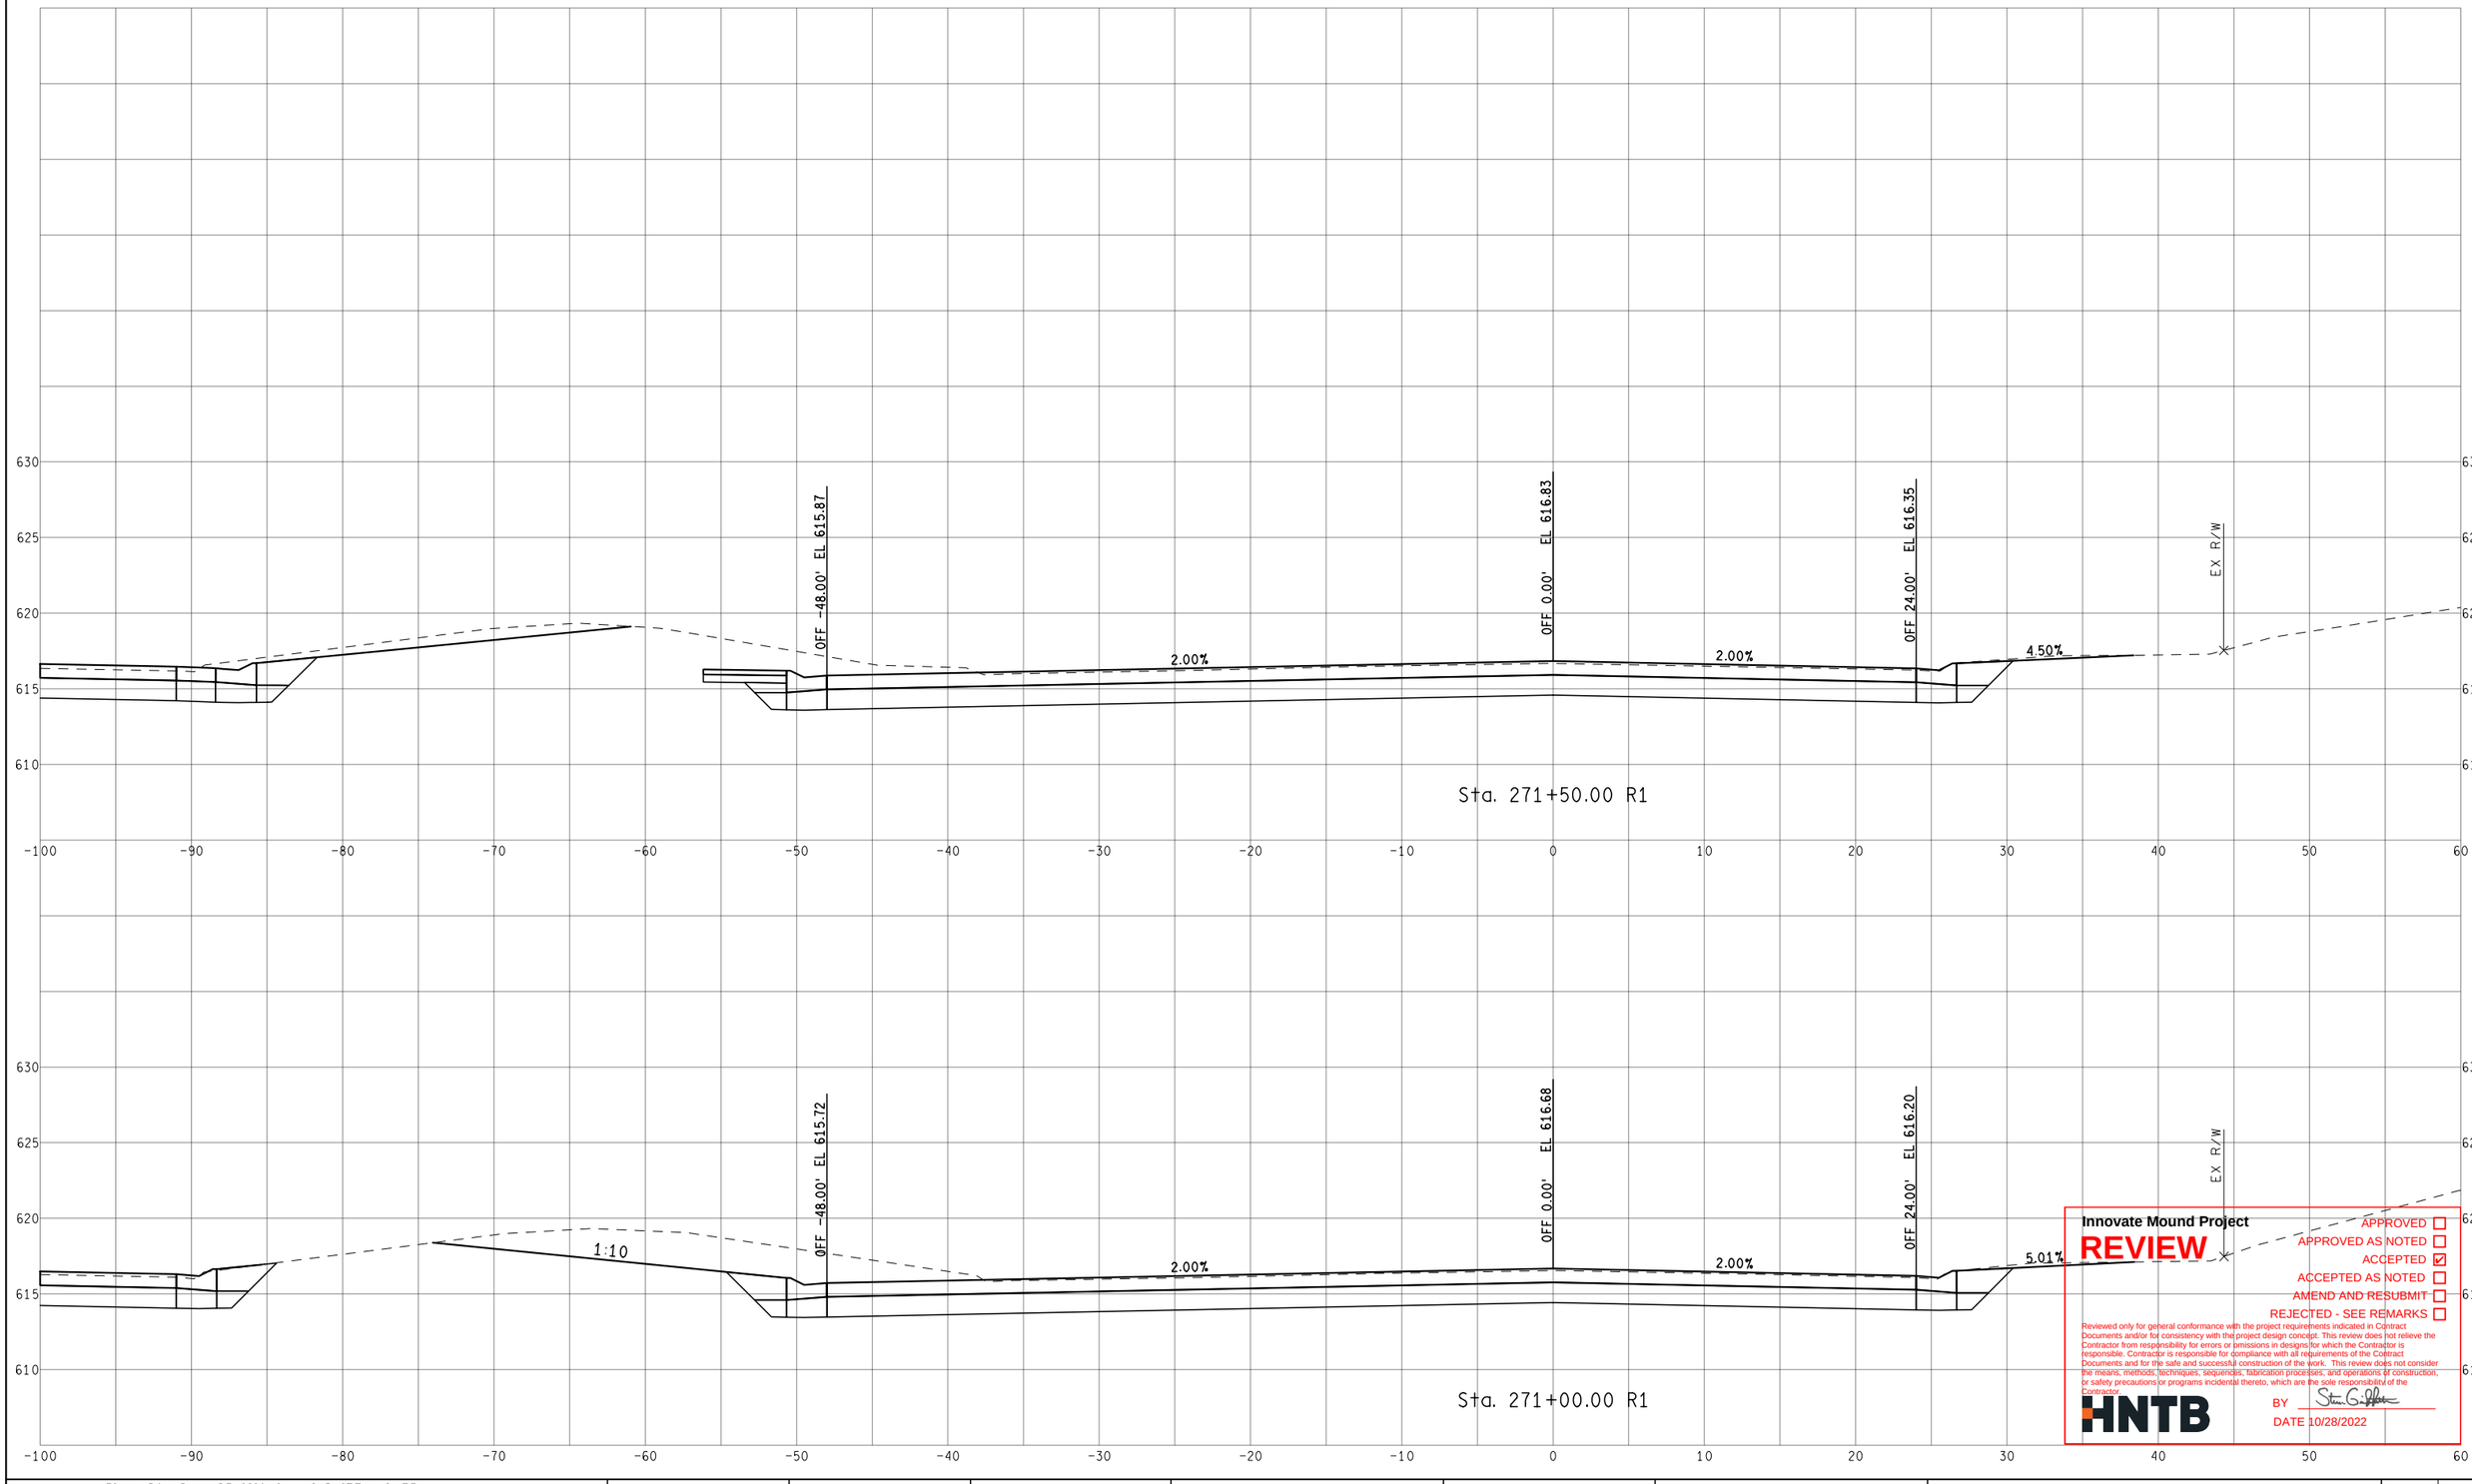

Innovate Mound Project

REVIEW

- APPROVED ☐
- APPROVED AS NOTED ☐
- ACCEPTED ☑
- ACCEPTED AS NOTED ☐
- AMEND AND RESUBMIT ☐
- REJECTED - SEE REMARKS ☐

Reviewed only for general conformance with the project requirements indicated in Contract Documents and/or for consistency with the project design concept. This review does not relieve the Contractor from responsibility for errors or omissions in designs for which the Contractor is responsible. Contractor is responsible for compliance with all requirements of the Contract Documents and for the safe and successful construction of the work. This review does not consider the means, methods, techniques, sequences, fabrication processes, and operations of construction, or safety precautions or programs incidental thereto, which are the sole responsibility of the Contractor.

HNTB

BY

DATE 10/28/2022

FINAL ROW PLAN REVISIONS (SUBMITTAL DATE:)

NO.	DATE	AUTH	DESCRIPTION	NO.	DATE	AUTH	DESCRIPTION

Macomb County Michigan — Department of Roads

0 VERT. (FT) 10

0 HORZ. (FT) 10

FILE:

DATE: 10/12/22

DESIGN UNIT: XXX

TSC: MACOMB

CS: INFR50000

JN: 207178A

STA. 271+00.00 R1 TO STA. 271+50.00 R1

NB MOUND RD

DRAWING

SHEET

SECT

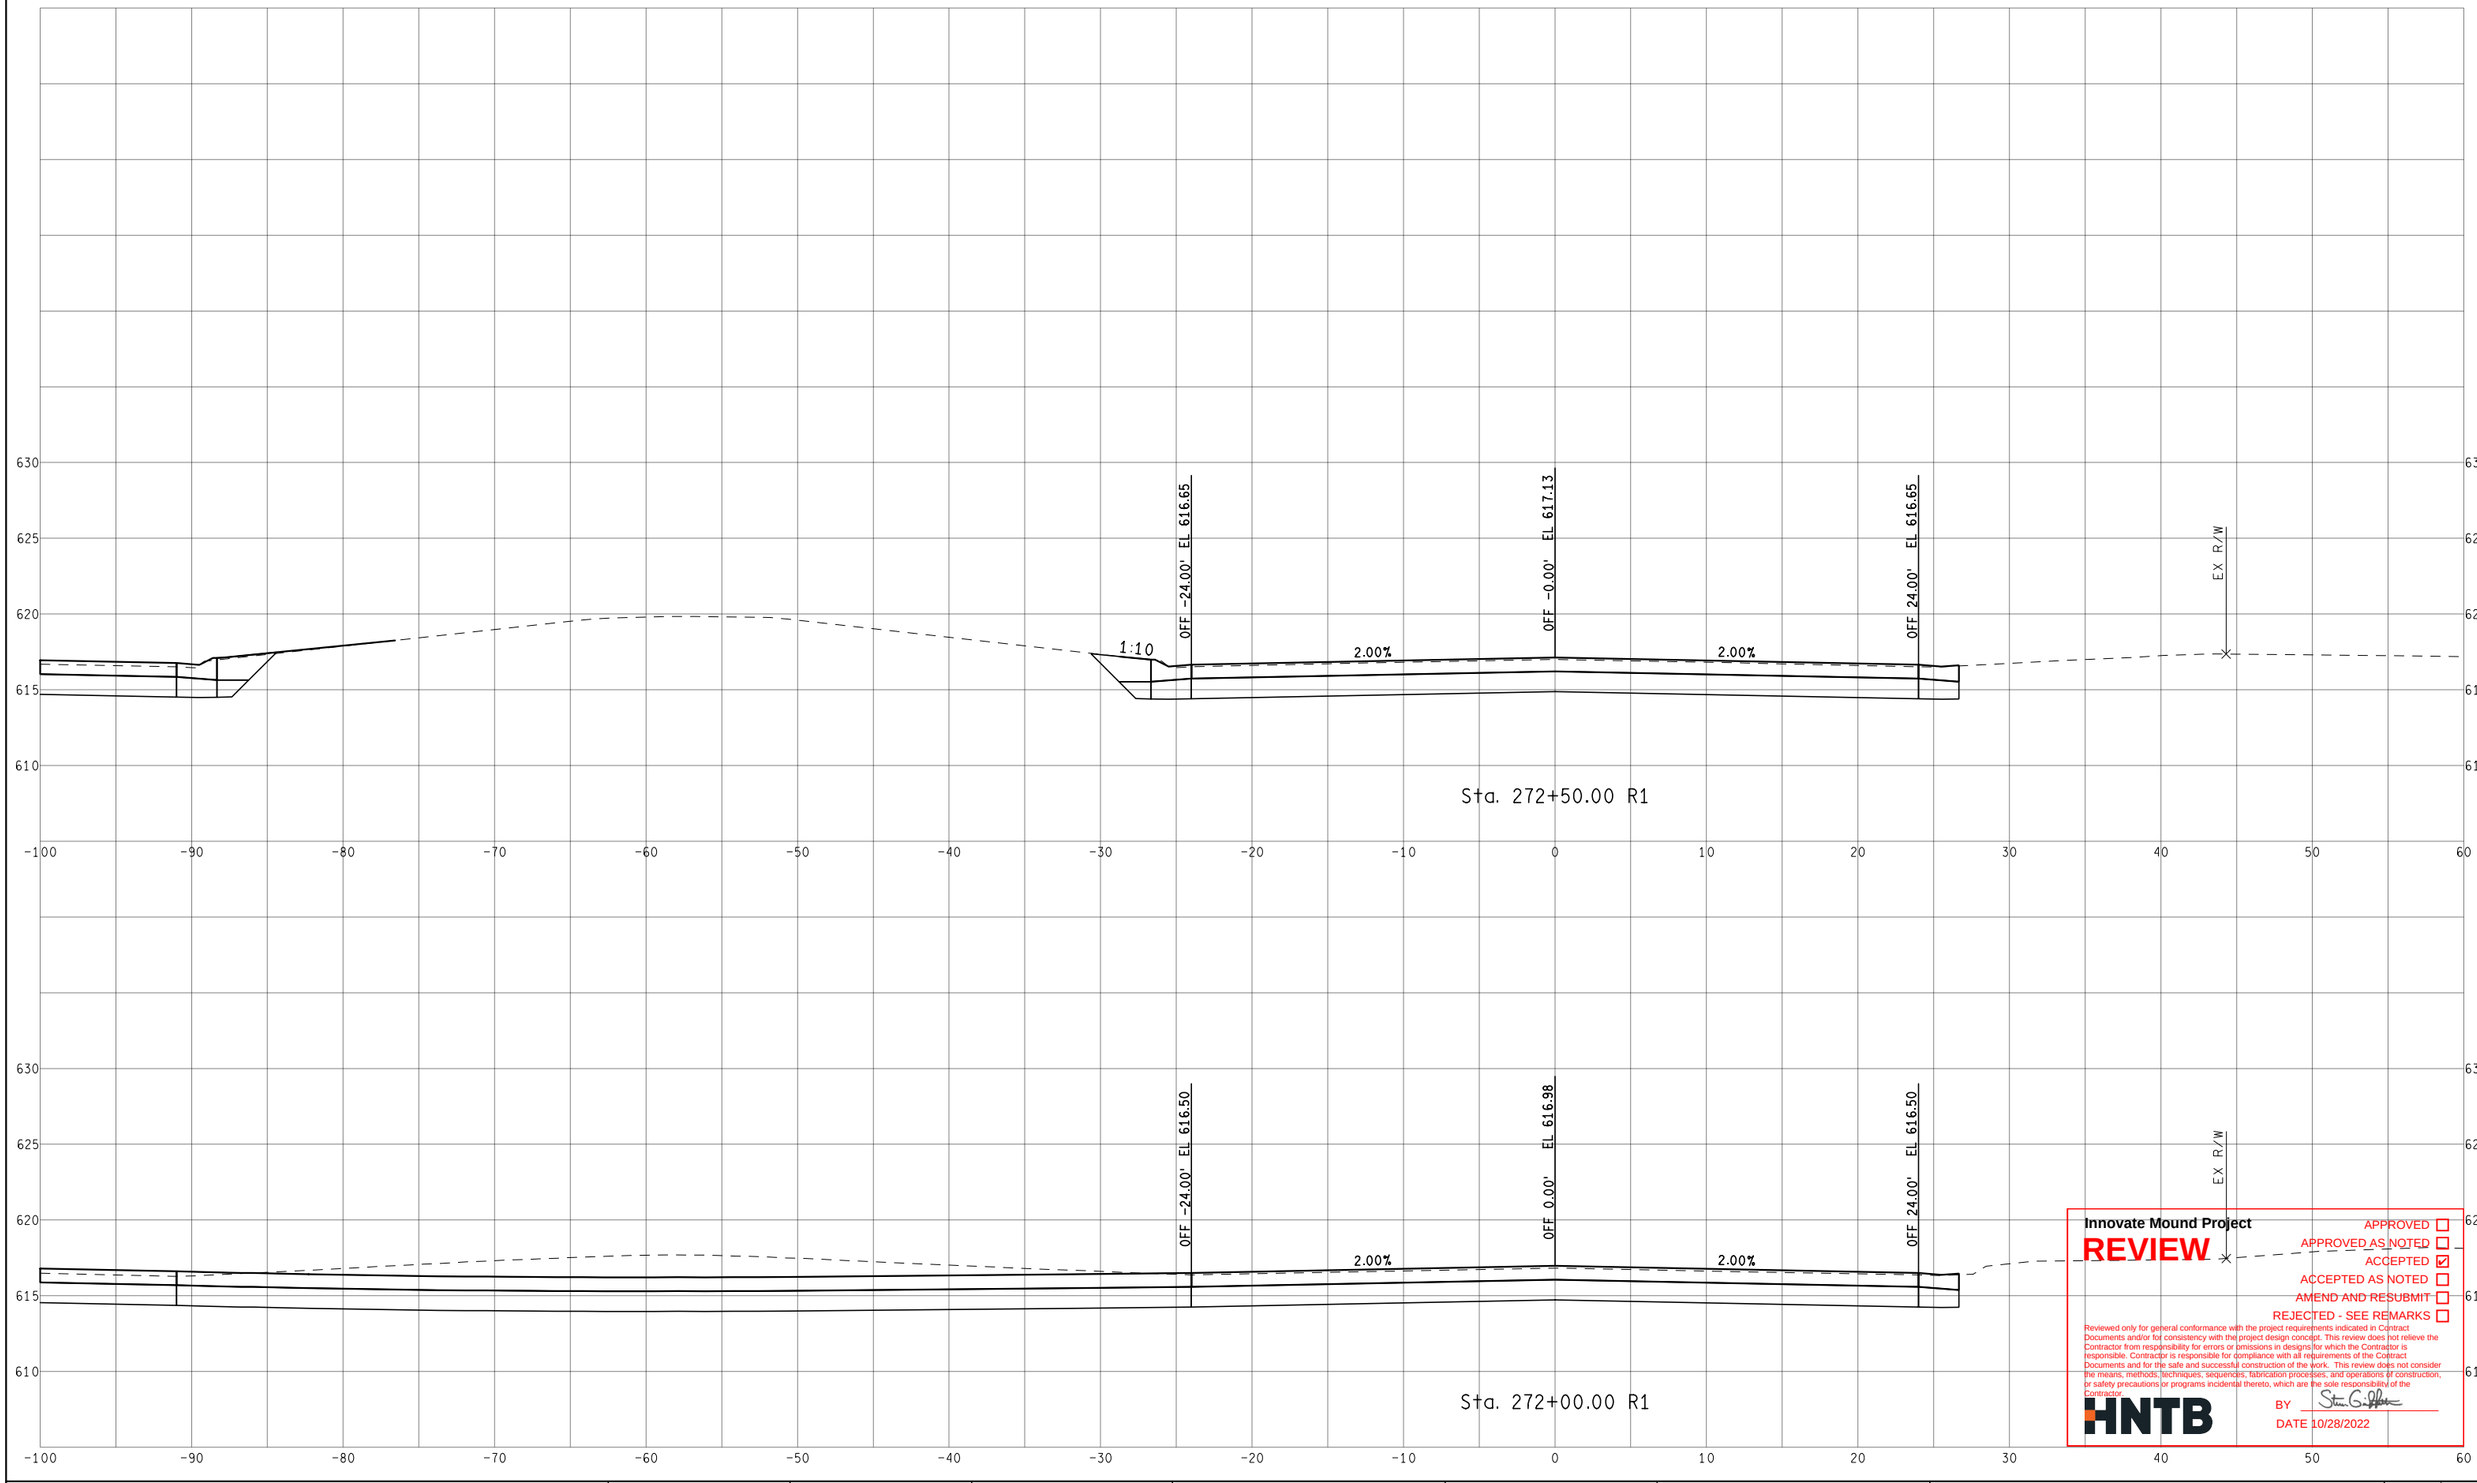

Innovate Mound Project

REVIEW

APPROVED ☐
APPROVED AS NOTED ☐
ACCEPTED ☑
ACCEPTED AS NOTED ☐
AMEND AND RESUBMIT ☐
REJECTED - SEE REMARKS ☐

Reviewed only for general conformance with the project requirements indicated in Contract Documents and/or for consistency with the project design concept. This review does not relieve the Contractor from responsibility for errors or omissions in designs for which the Contractor is responsible. Contractor is responsible for compliance with all requirements of the Contract Documents and for the safe and successful construction of the work. This review does not consider the means, methods, techniques, sequences, fabrication processes, and operations of construction, or safety precautions or programs incidental thereto, which are the sole responsibility of the Contractor.

HNTB

BY Steven G. Palmer

DATE 10/28/2022

FINAL ROW PLAN REVISIONS (SUBMITTAL DATE:)							
NO.	DATE	AUTH	DESCRIPTION	NO.	DATE	AUTH	DESCRIPTION

Department of Roads

VERT. (FT) 0 10

HORZ. (FT) 0 10

FILE:

DATE: 10/12/22

DESIGN UNIT: XXX

TSC: MACOMB

CS: INFR50000

JN: 207178A

STA. 272+00.00 R1 TO STA. 272+50.00 R1

NB MOUND RD

DRAWING

SHEET

SECT

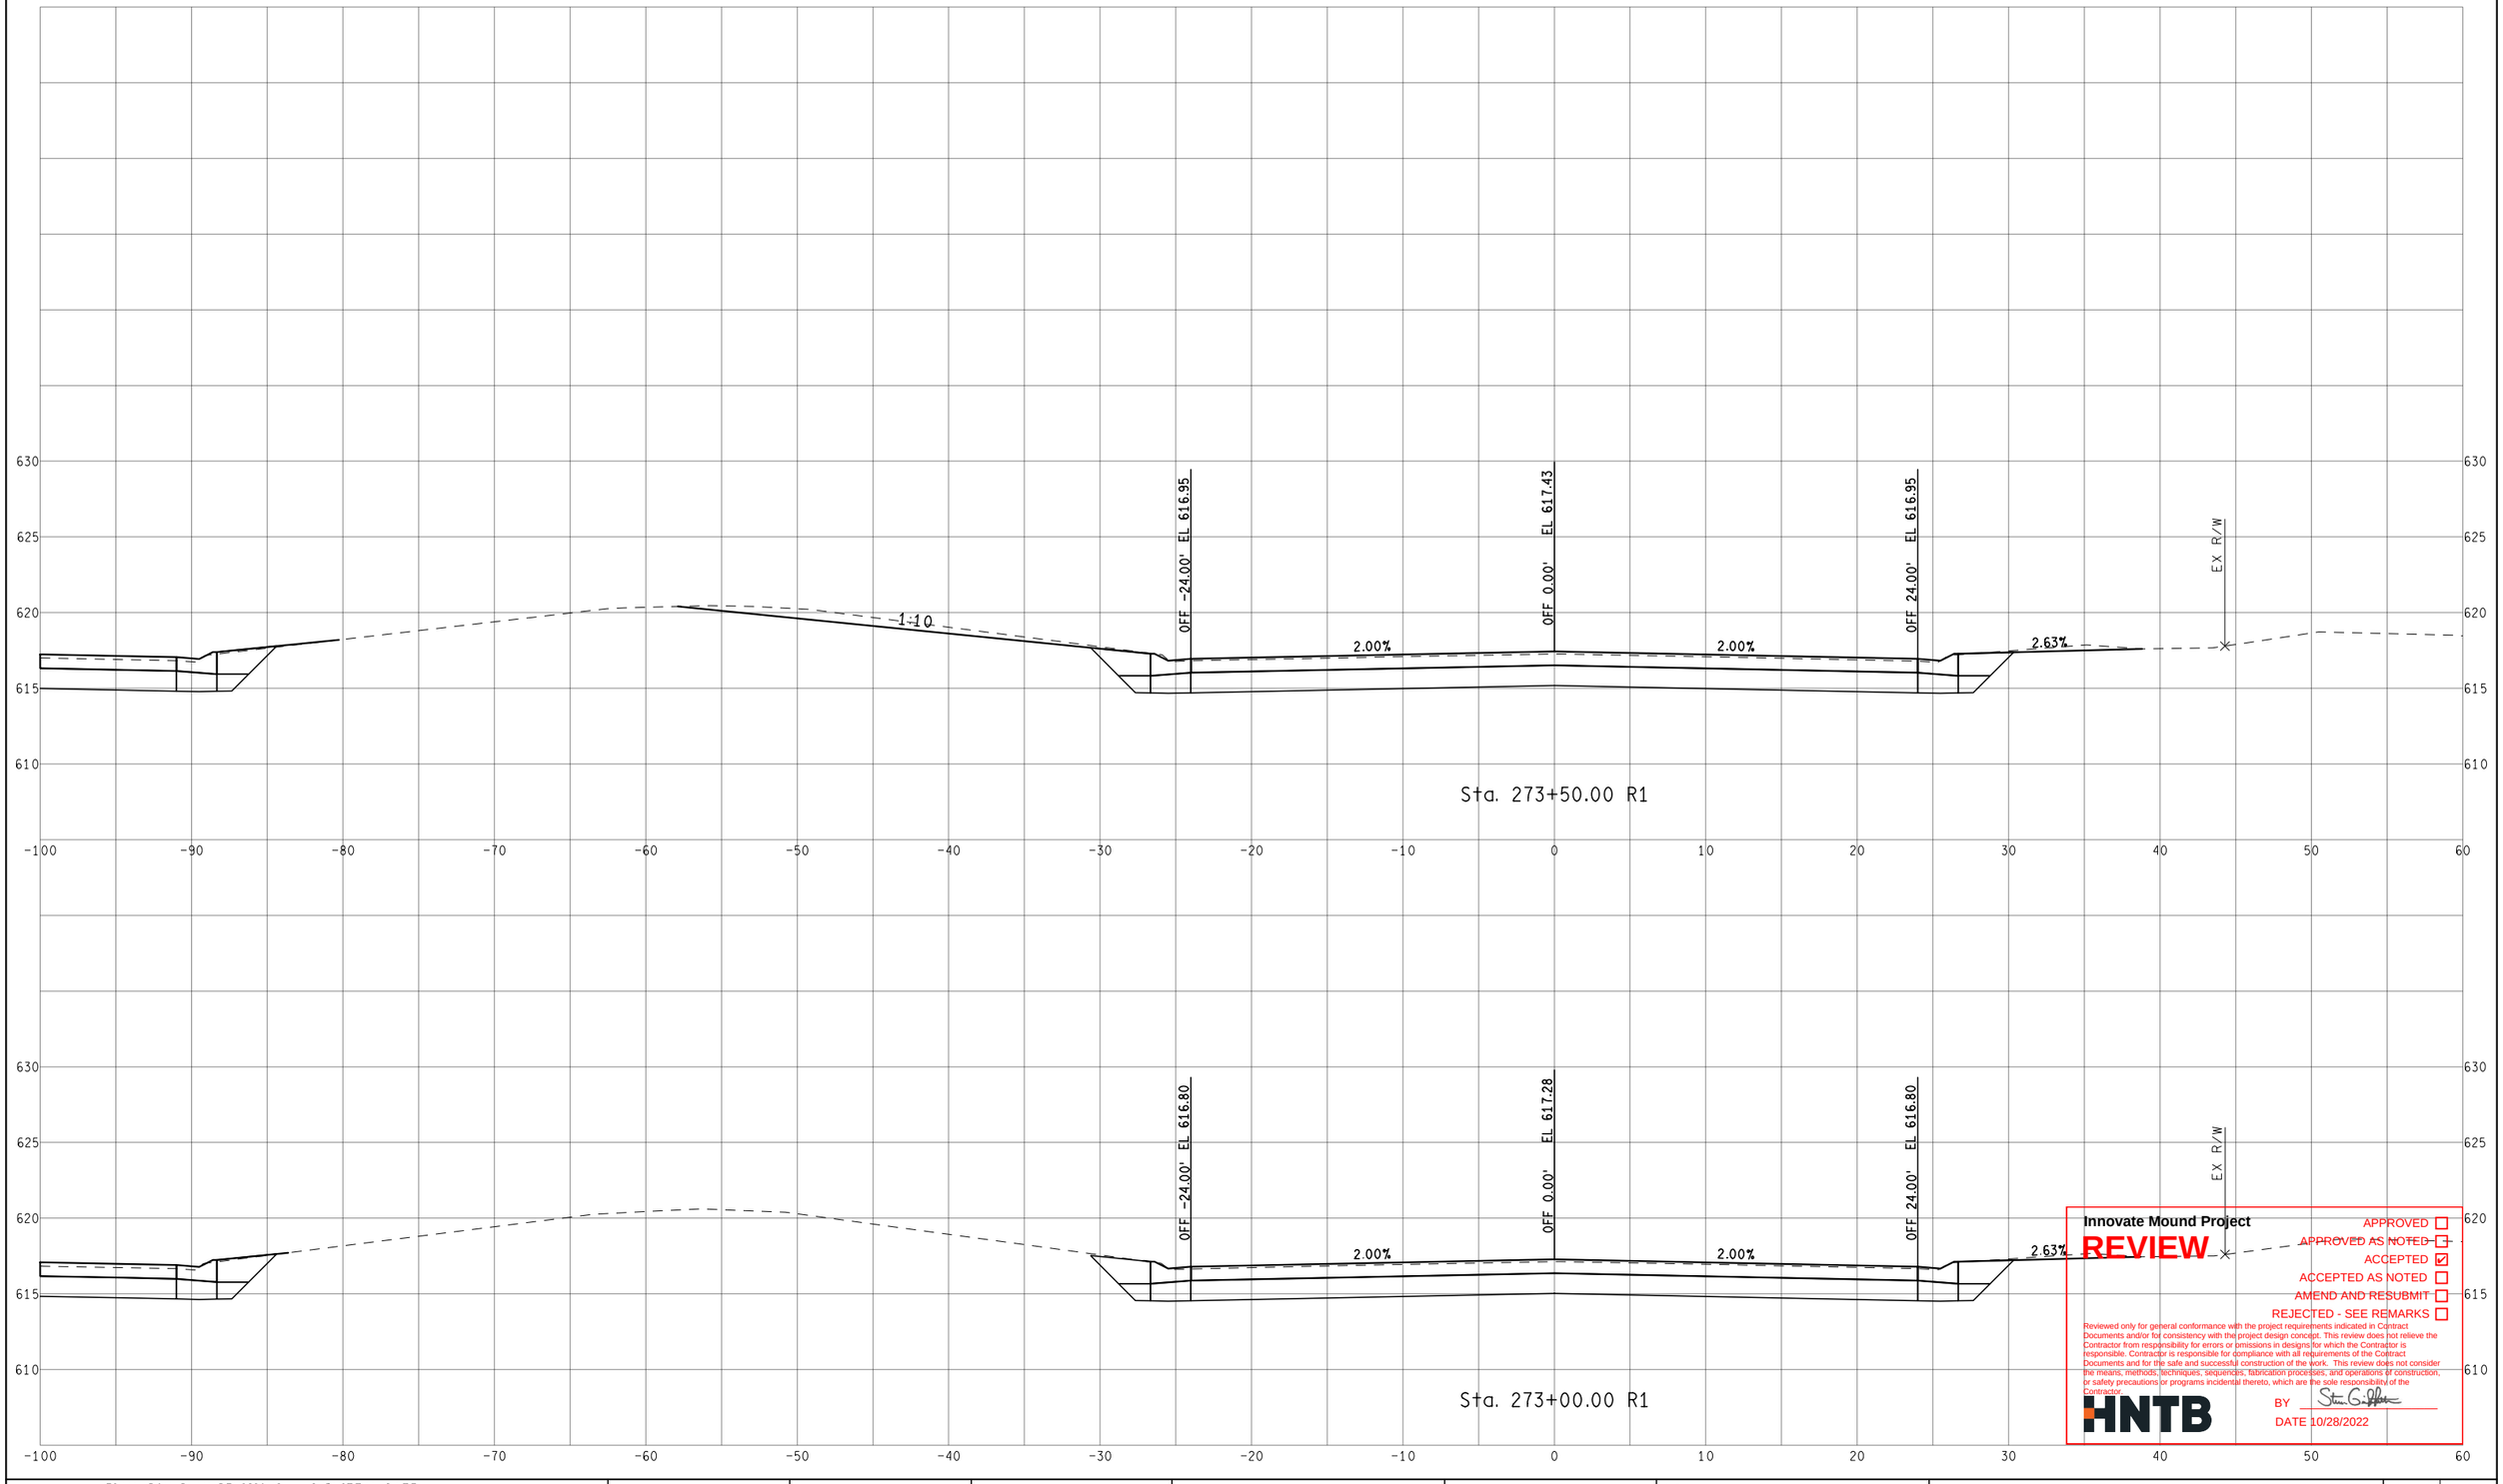

Innovate Mound Project

REVIEW

APPROVED ☐
APPROVED AS NOTED ☐
ACCEPTED ☑
ACCEPTED AS NOTED ☐
AMEND AND RESUBMIT ☐
REJECTED - SEE REMARKS ☐

Reviewed only for general conformance with the project requirements indicated in Contract Documents and/or for consistency with the project design concept. This review does not relieve the Contractor from responsibility for errors or omissions in designs for which the Contractor is responsible. Contractor is responsible for compliance with all requirements of the Contract Documents and for the safe and successful construction of the work. This review does not consider the means, methods, techniques, sequences, fabrication processes, and operations of construction, or safety precautions or programs incidental thereto, which are the sole responsibility of the Contractor.

HNTB

BY [signature]

DATE 10/28/2022

FINAL ROW PLAN REVISIONS (SUBMITTAL DATE:)							
NO.	DATE	AUTH	DESCRIPTION	NO.	DATE	AUTH	DESCRIPTION

Department of Roads

VERT. (FT) 0 10
HORZ. (FT) 0 10

FILE:

DATE: 10/12/22
DESIGN UNIT: XXX
TSC: MACOMB

CS: INFR50000
JN: 207178A

STA. 273+00.00 R1 TO STA. 273+50.00 R1
NB MOUND RD

DRAWING
SHEET
SECT

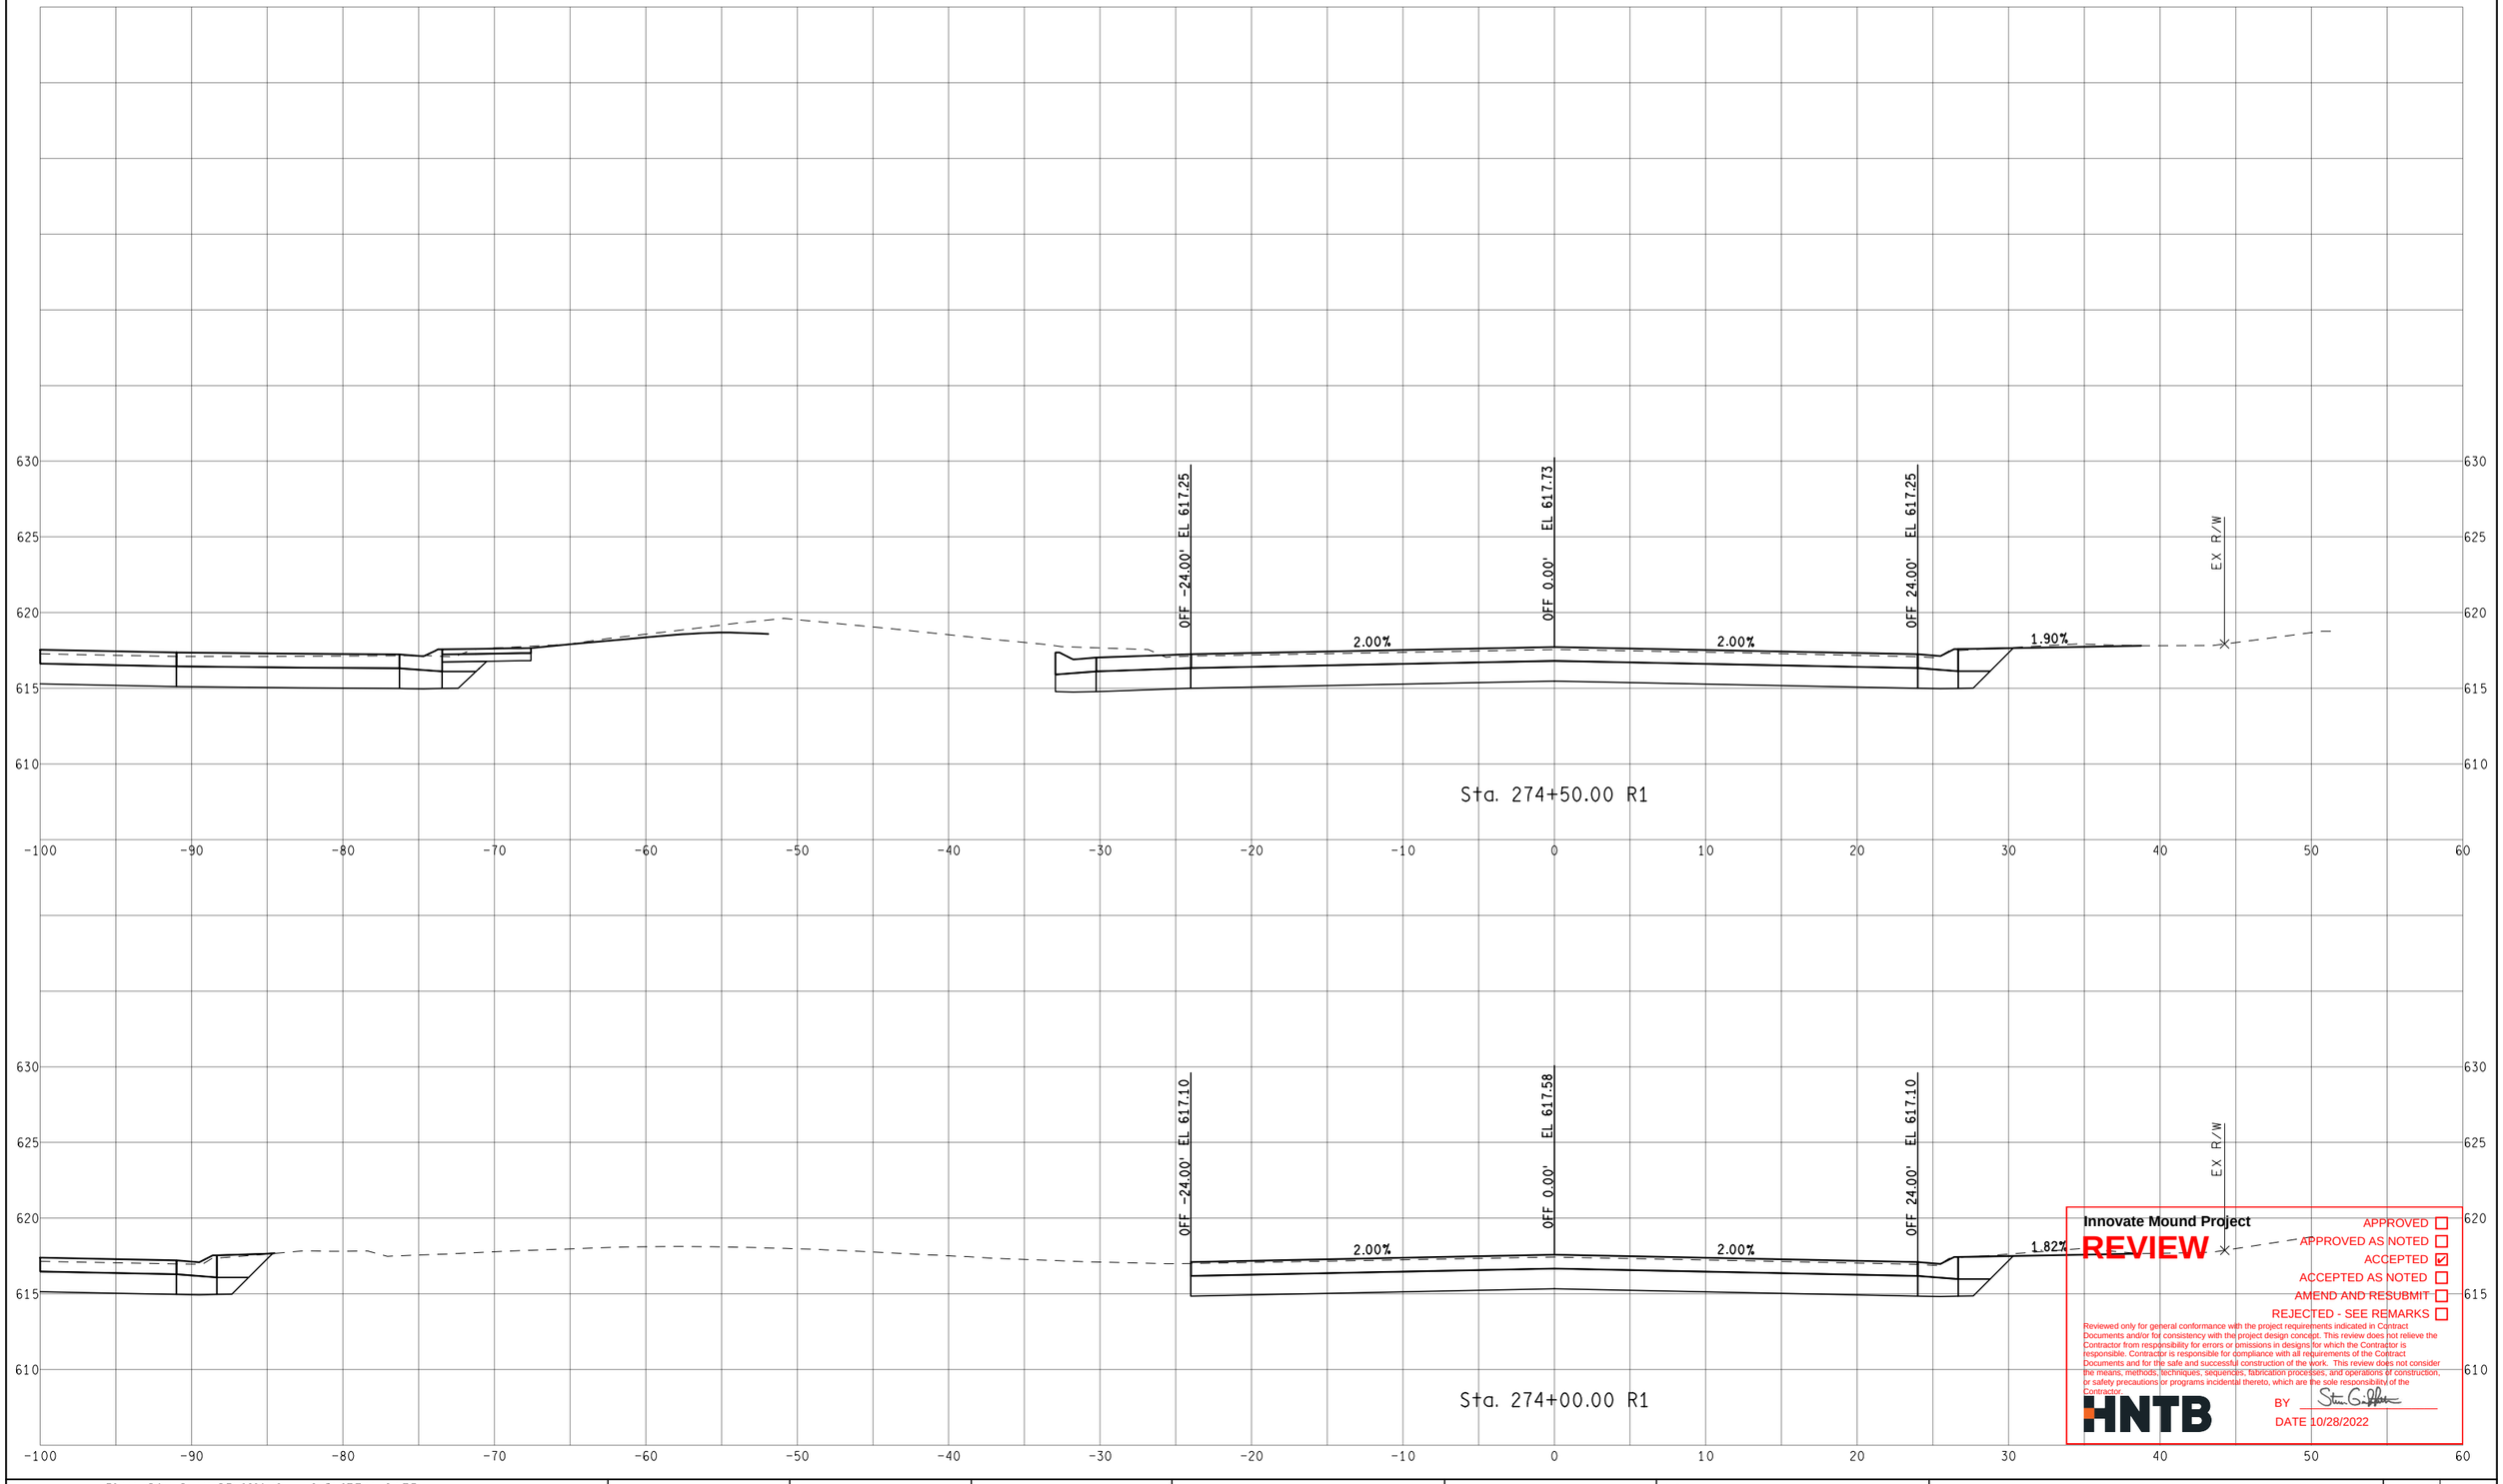

Innovate Mound Project

REVIEW

APPROVED ☐
APPROVED AS NOTED ☐
ACCEPTED ☑
ACCEPTED AS NOTED ☐
AMEND AND RESUBMIT ☐
REJECTED - SEE REMARKS ☐

Reviewed only for general conformance with the project requirements indicated in Contract Documents and/or for consistency with the project design concept. This review does not relieve the Contractor from responsibility for errors or omissions in designs for which the Contractor is responsible. Contractor is responsible for compliance with all requirements of the Contract Documents and for the safe and successful construction of the work. This review does not consider the means, methods, techniques, sequences, fabrication processes, and operations of construction, or safety precautions or programs incidental thereto, which are the sole responsibility of the Contractor.

HNTB

BY [signature]

DATE 10/28/2022

FINAL ROW PLAN REVISIONS (SUBMITTAL DATE:)							
NO.	DATE	AUTH	DESCRIPTION	NO.	DATE	AUTH	DESCRIPTION

Department of Roads

VERT. (FT) 0 10
HORZ. (FT) 0 10

FILE:

DATE: 10/12/22
DESIGN UNIT: XXX
TSC: MACOMB

CS: INFR50000
JN: 207178A

STA. 274+00.00 R1 TO STA. 274+50.00 R1
NB MOUND RD

DRAWING
SHEET
SECT

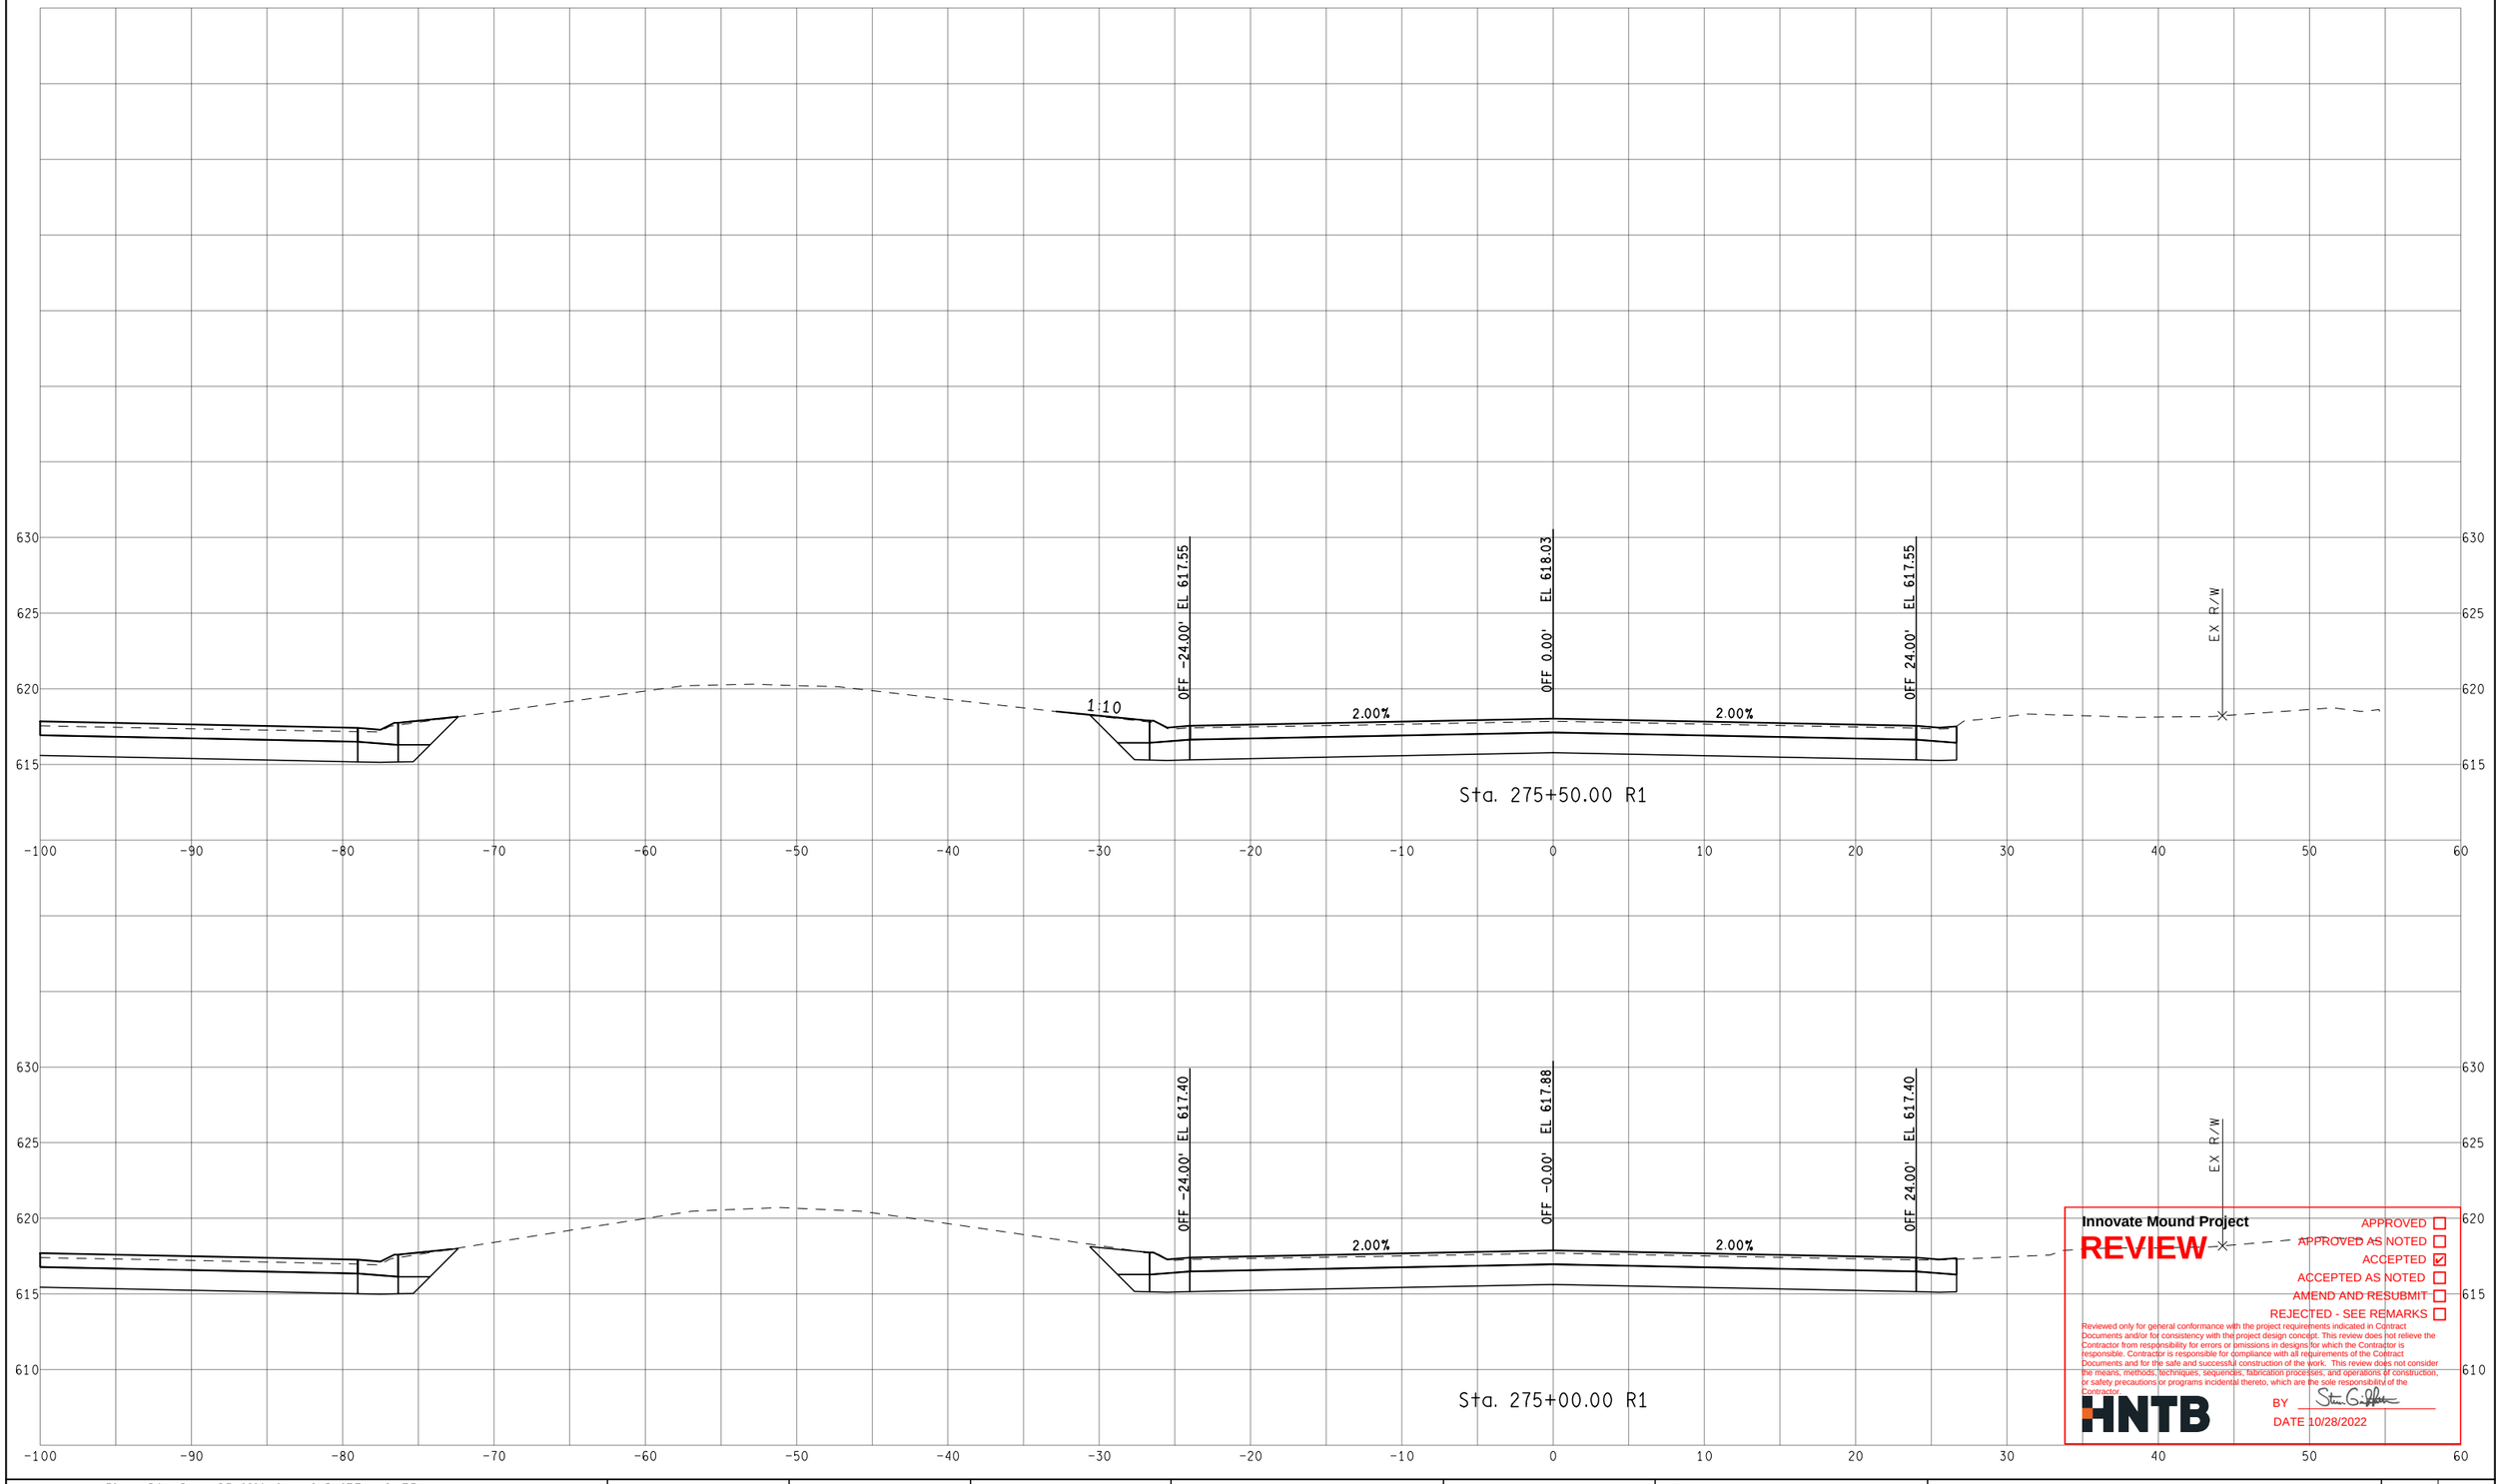

Innovate Mound Project

REVIEW

APPROVED ☐
APPROVED AS NOTED ☐
ACCEPTED ☑
ACCEPTED AS NOTED ☐
AMEND AND RESUBMIT ☐
REJECTED - SEE REMARKS ☐

Reviewed only for general conformance with the project requirements indicated in Contract Documents and/or for consistency with the project design concept. This review does not relieve the Contractor from responsibility for errors or omissions in designs for which the Contractor is responsible. Contractor is responsible for compliance with all requirements of the Contract Documents and for the safe and successful construction of the work. This review does not consider the means, methods, techniques, sequences, fabrication processes, and operations of construction, or safety precautions or programs incidental thereto, which are the sole responsibility of the Contractor.

HNTB

BY

DATE 10/28/2022

FINAL ROW PLAN REVISIONS (SUBMITTAL DATE:)							
NO.	DATE	AUTH	DESCRIPTION	NO.	DATE	AUTH	DESCRIPTION

Macomb County Michigan — Department of Roads

VERT. (FT) 0 10

HORZ. (FT) 0 10

FILE:

DATE: 10/12/22

DESIGN UNIT: XXX

TSC: MACOMB

CS: INFR50000

JN: 207178A

STA. 275+00.00 R1 TO STA. 275+50.00 R1

NB MOUND RD

DRAWING

SHEET

SECT

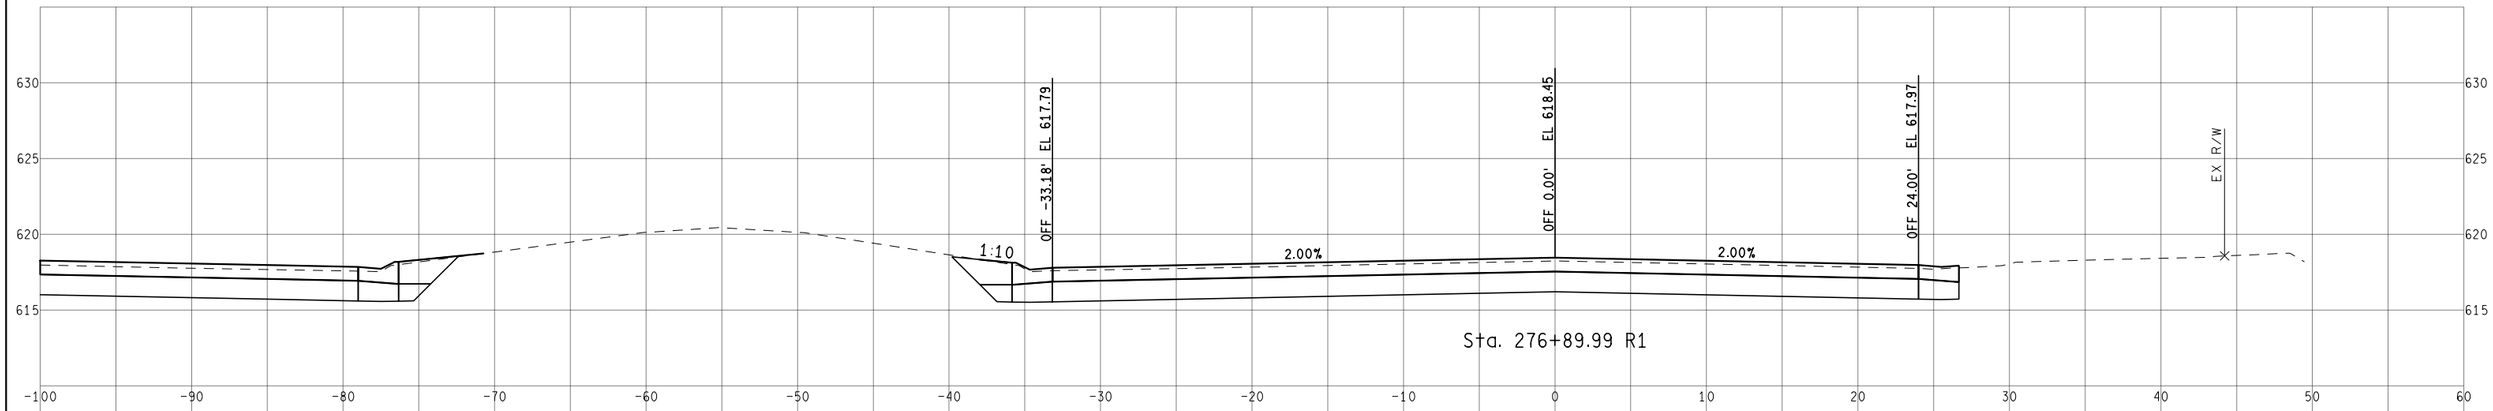

Sta. 276+89.99 R1

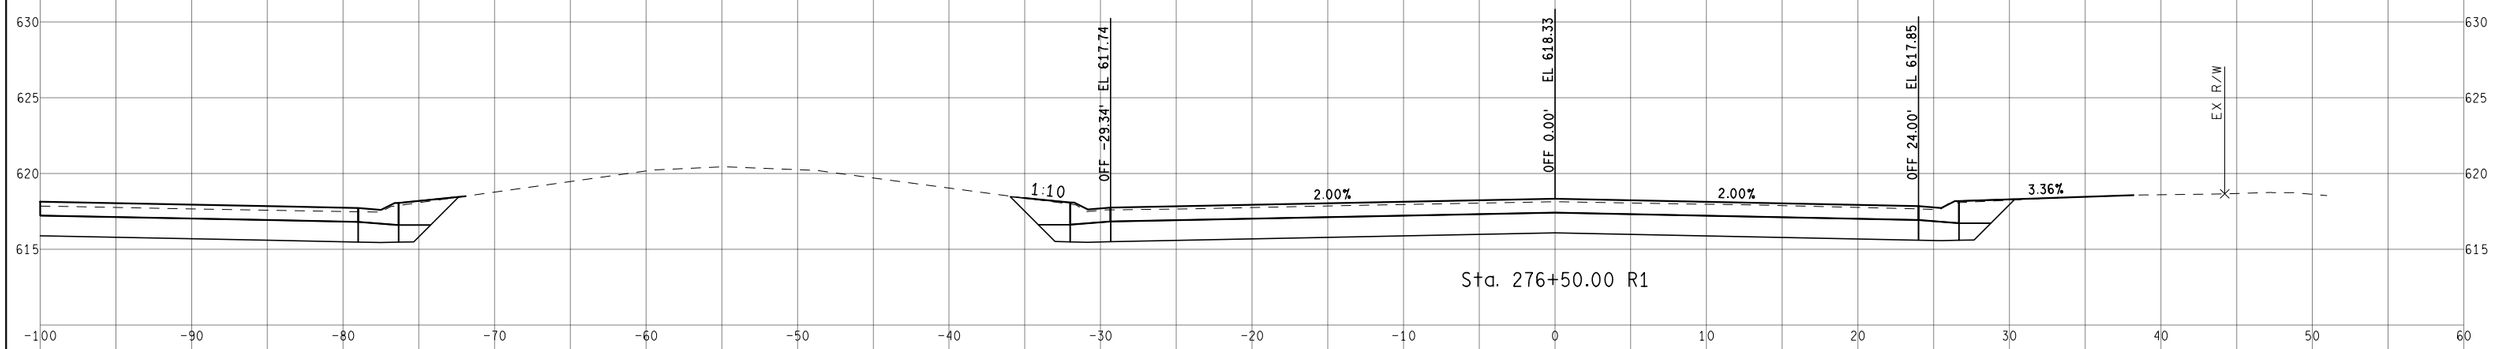

Sta. 276+50.00 R1

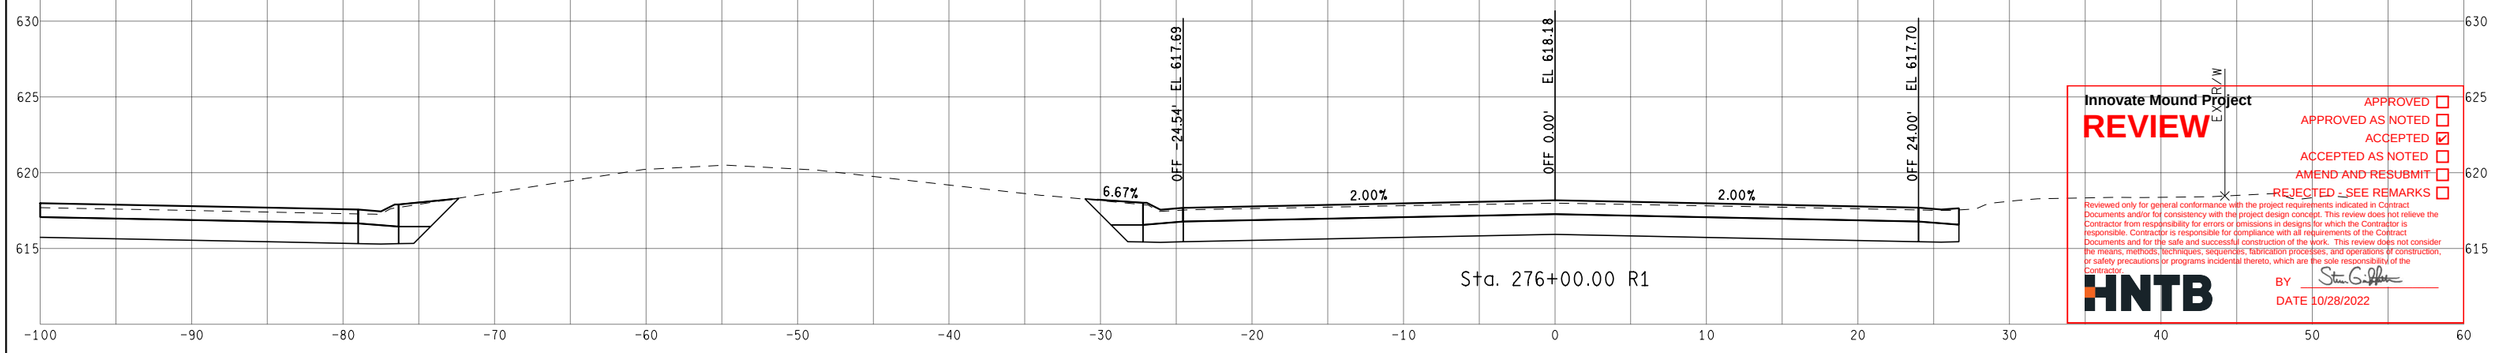

Sta. 276+00.00 R1

Innovate Mound Project

REVIEW

APPROVED ☐
APPROVED AS NOTED ☐
ACCEPTED ☑
ACCEPTED AS NOTED ☐
AMEND AND RESUBMIT ☐
REJECTED - SEE REMARKS ☐

Reviewed only for general conformance with the project requirements indicated in Contract Documents and/or for consistency with the project design concept. This review does not relieve the Contractor from responsibility for errors or omissions in designs for which the Contractor is responsible. Contractor is responsible for compliance with all requirements of the Contract Documents and for the safe and successful construction of the work. This review does not consider the means, methods, techniques, sequences, fabrication processes, and operations of construction, or safety precautions or programs incidental thereto, which are the sole responsibility of the Contractor.

HNTB

BY Steven G. Gilbert

DATE 10/28/2022

FINAL ROW PLAN REVISIONS (SUBMITTAL DATE:)							
NO.	DATE	AUTH	DESCRIPTION	NO.	DATE	AUTH	DESCRIPTION

Department of Roads

VERT. (FT) 0 10

HORZ. (FT) 0 10

FILE:

DATE: 10/12/22

DESIGN UNIT: XXX

TSC: MACOMB

CS: INFR50000

JN: 207178A

STA. 276+00.00 R1 TO STA. 276+89.99 R1

NB MOUND RD

DRAWING

SHEET

SECT



Innovate Mound Project

REVIEW

APPROVED ☐
APPROVED AS NOTED ☐
ACCEPTED ☑
ACCEPTED AS NOTED ☐
AMEND AND RESUBMIT ☐
REJECTED - SEE REMARKS ☐

Reviewed only for general conformance with the project requirements indicated in Contract Documents and/or for consistency with the project design concept. This review does not relieve the Contractor from responsibility for errors or omissions in designs for which the Contractor is responsible. Contractor is responsible for compliance with all requirements of the Contract Documents and for the safe and successful construction of the work. This review does not consider the means, methods, techniques, sequences, fabrication processes, and operations of construction, or safety precautions or programs incidental thereto, which are the sole responsibility of the Contractor.

HNTB

BY Steven G. Griffin

DATE 10/28/2022

FINAL ROW PLAN REVISIONS (SUBMITTAL DATE:)

NO.	DATE	AUTH	DESCRIPTION	NO.	DATE	AUTH	DESCRIPTION

Department of Roads

VERT. (FT) 0 10
HORZ. (FT) 0 10

FILE:

DATE: 10/12/22
DESIGN UNIT: XXX
TSC: MACOMB

CS: INFR50000
JN: 207178A

STA. 277+00.00 R1 TO STA. 278+00.00 R1
NB MOUND RD

DRAWING
SHEET
SECT

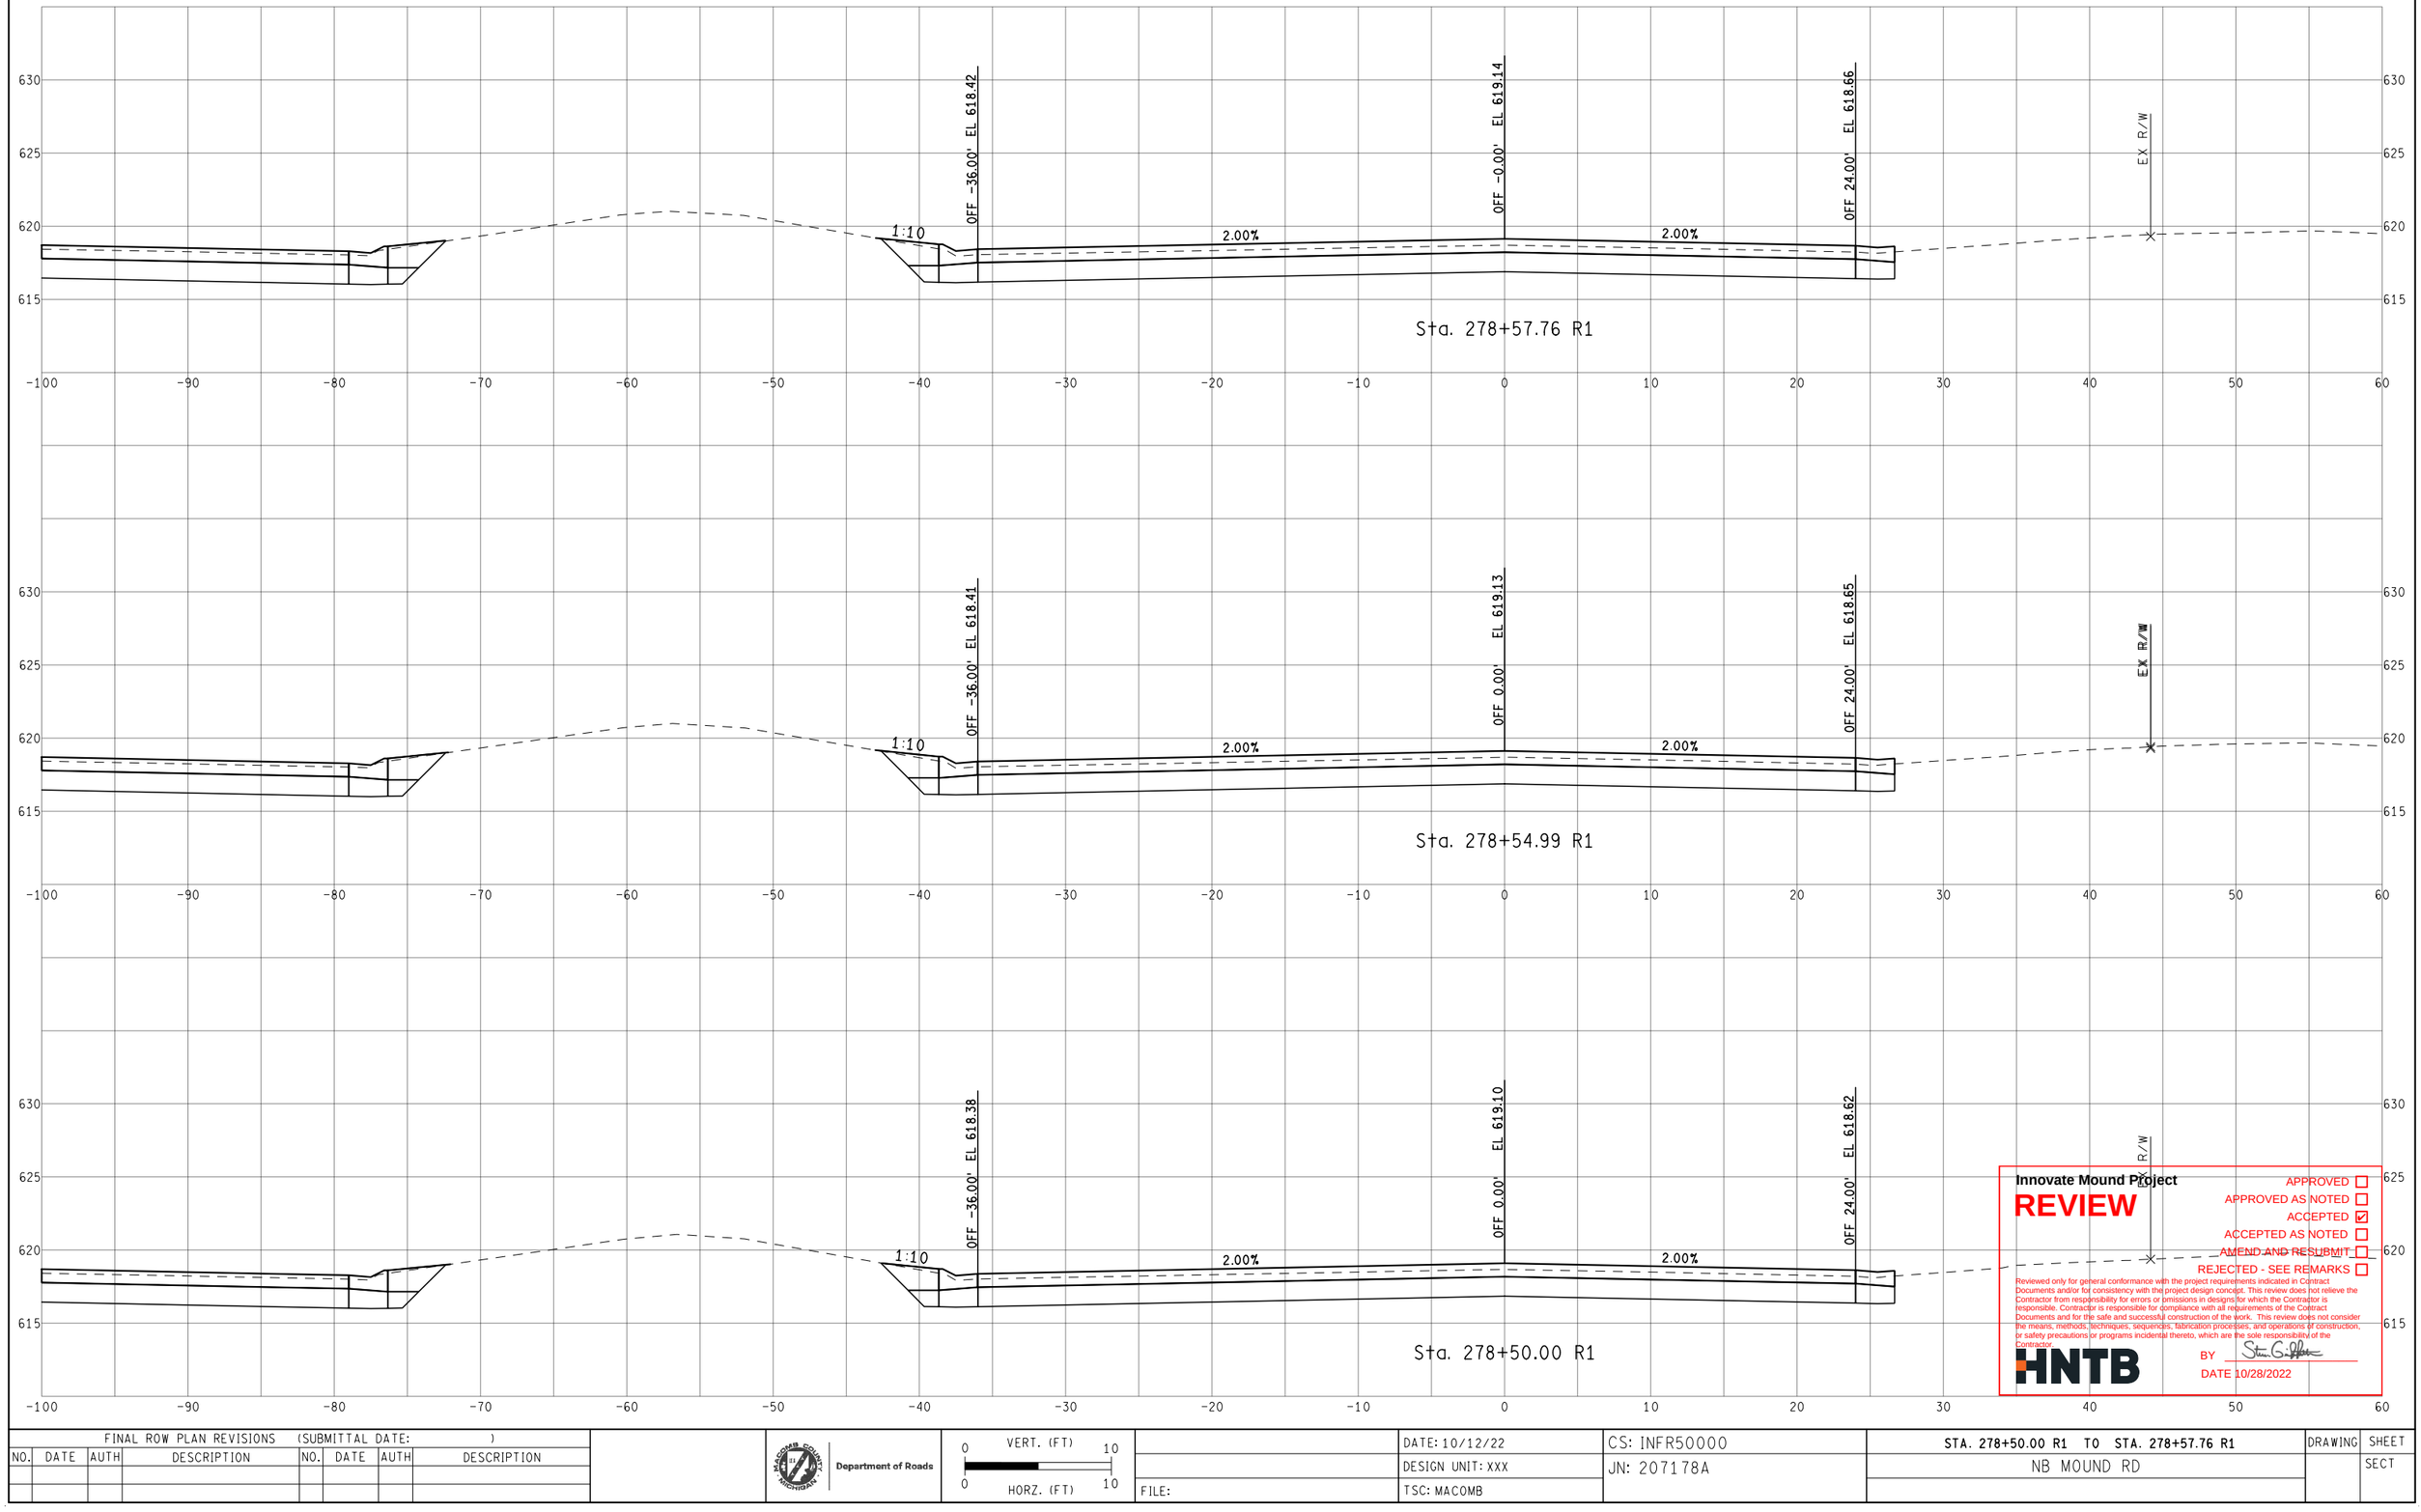

Innovate Mound Project

REVIEW

APPROVED ☐
APPROVED AS NOTED ☐
ACCEPTED ☑
ACCEPTED AS NOTED ☐
AMEND AND RESUBMIT ☐
REJECTED - SEE REMARKS ☐

Reviewed only for general conformance with the project requirements indicated in Contract Documents and/or for consistency with the project design concept. This review does not relieve the Contractor from responsibility for errors or omissions in designs for which the Contractor is responsible. Contractor is responsible for compliance with all requirements of the Contract Documents and for the safe and successful construction of the work. This review does not consider the means, methods, techniques, sequences, fabrication processes, and operations of construction, or safety precautions or programs incidental thereto, which are the sole responsibility of the Contractor.

HNTB

BY Steven G. Peltier

DATE 10/28/2022

FINAL ROW PLAN REVISIONS (SUBMITTAL DATE:)							
NO.	DATE	AUTH	DESCRIPTION	NO.	DATE	AUTH	DESCRIPTION

Department of Roads

VERT. (FT) 0 10
HORZ. (FT) 0 10

FILE:

DATE: 10/12/22
DESIGN UNIT: XXX
TSC: MACOMB

CS: INFR50000
JN: 207178A

STA. 278+50.00 R1 TO STA. 278+57.76 R1
NB MOUND RD

DRAWING
SHEET
SECT

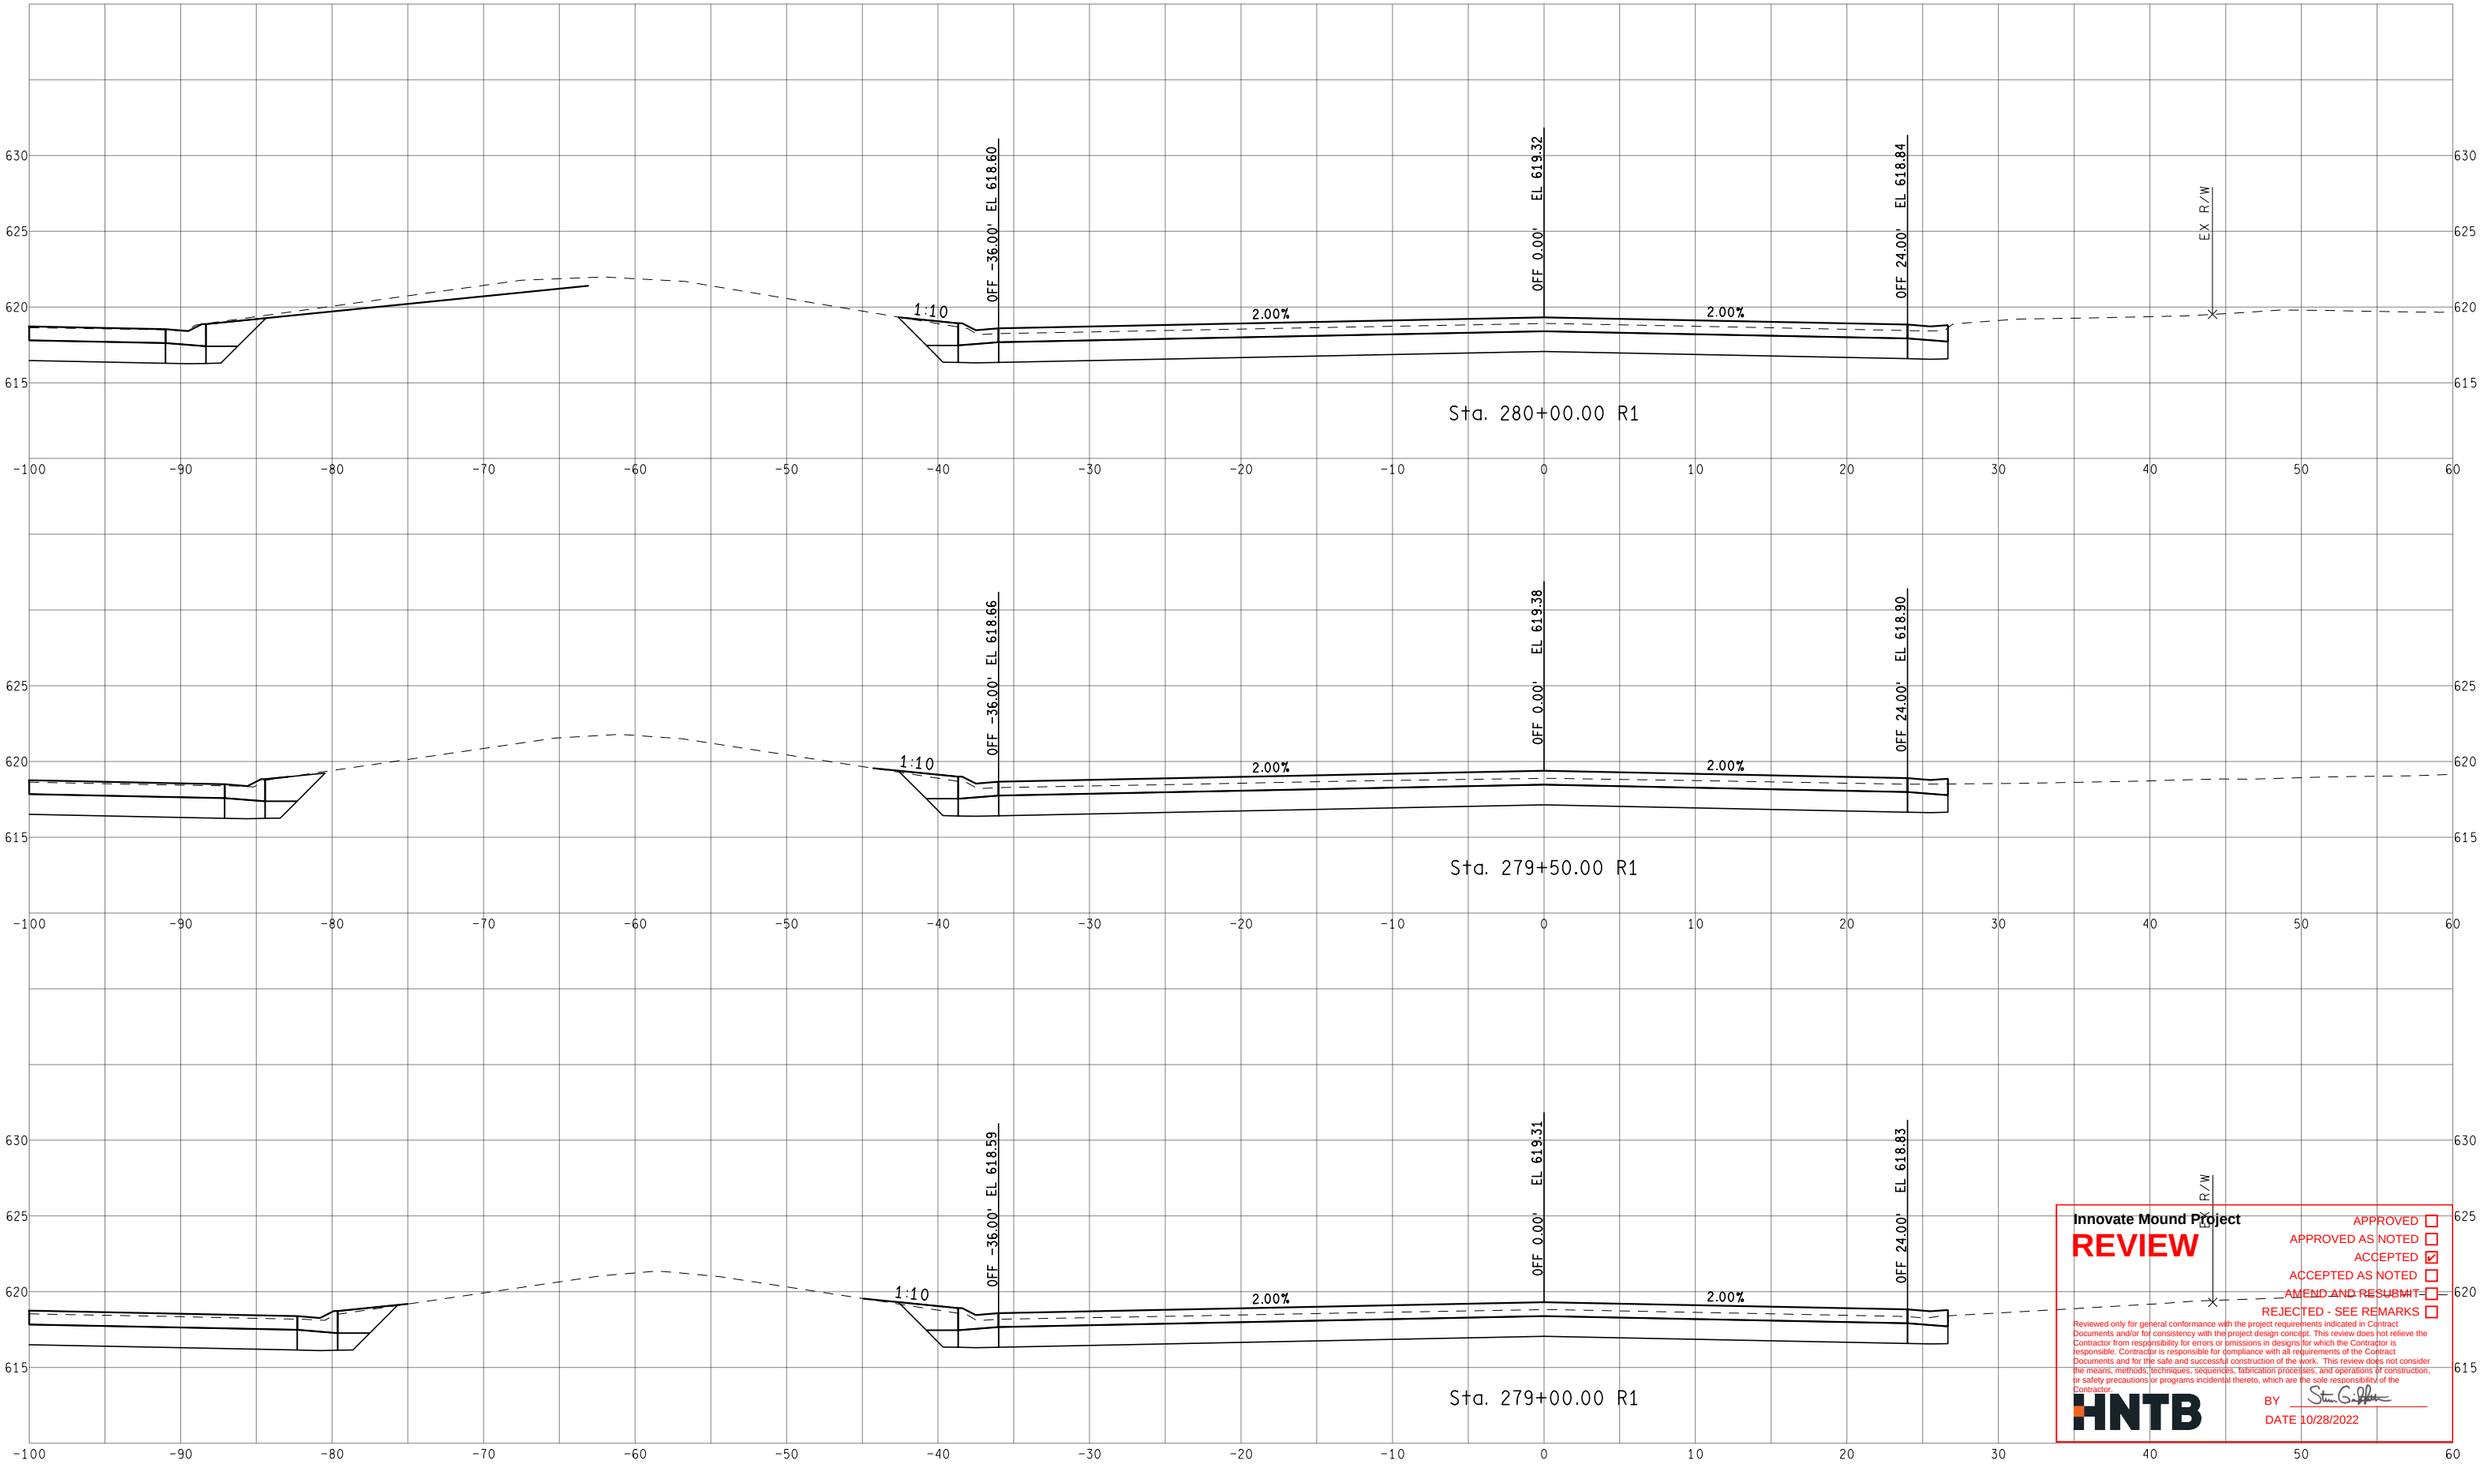

Innovate Mound Project

REVIEW

APPROVED ☐
APPROVED AS NOTED ☐
ACCEPTED ☑
ACCEPTED AS NOTED ☐
AMEND AND RESUBMIT ☐
REJECTED - SEE REMARKS ☐

Reviewed only for general conformance with the project requirements indicated in Contract Documents and/or for consistency with the project design concept. This review does not relieve the Contractor from responsibility for errors or omissions in designs for which the Contractor is responsible. Contractor is responsible for compliance with all requirements of the Contract Documents and for the safe and successful construction of the work. This review does not consider the means, methods, techniques, sequences, fabrication processes, and operations of construction, or safety precautions or programs incidental thereto, which are the sole responsibility of the Contractor.

HNTB

BY Steven G. Hoffman

DATE 10/28/2022

FINAL ROW PLAN REVISIONS (SUBMITTAL DATE:)							
NO.	DATE	AUTH	DESCRIPTION	NO.	DATE	AUTH	DESCRIPTION

Department of Roads

VERT. (FT) 0 10
HORZ. (FT) 0 10

FILE:

DATE: 10/12/22
DESIGN UNIT: XXX
TSC: MACOMB

CS: INFR50000
JN: 207178A

STA. 279+00.00 R1 TO STA. 280+00.00 R1
NB MOUND RD

DRAWING
SHEET
SECT

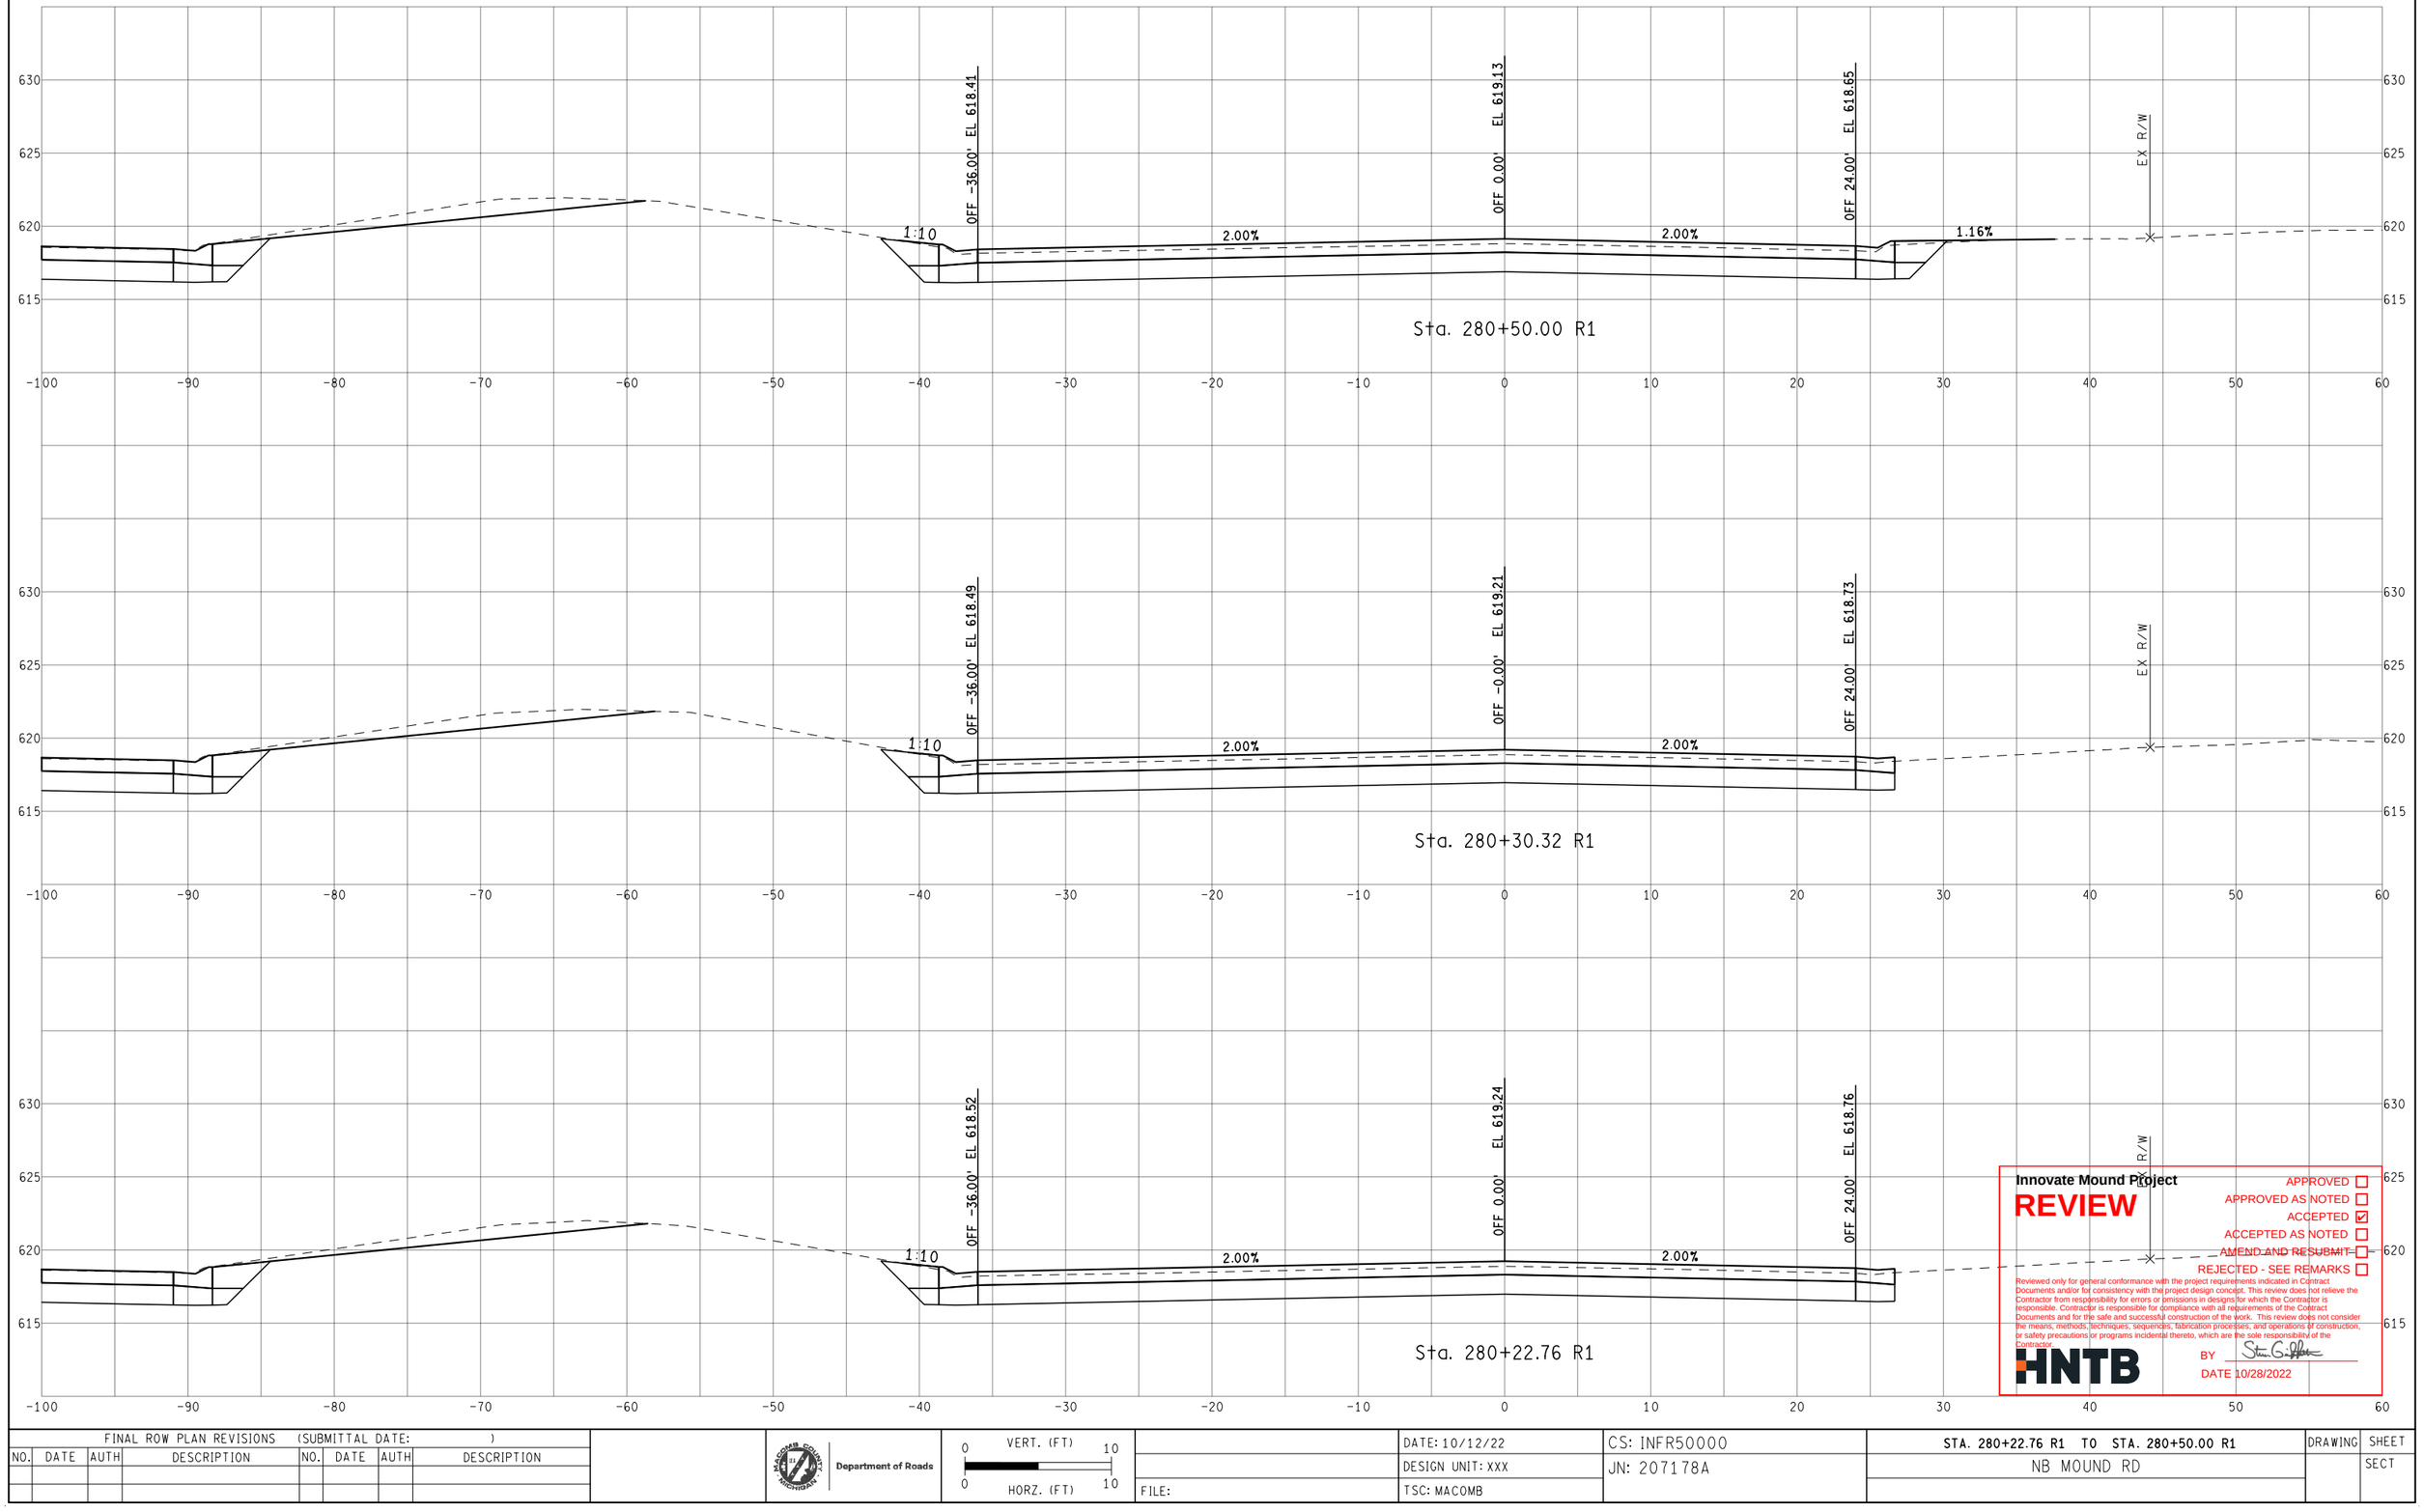

Innovate Mound Project

REVIEW

APPROVED ☐
APPROVED AS NOTED ☐
ACCEPTED ☑
ACCEPTED AS NOTED ☐
AMEND AND RESUBMIT ☐
REJECTED - SEE REMARKS ☐

Reviewed only for general conformance with the project requirements indicated in Contract Documents and/or for consistency with the project design concept. This review does not relieve the Contractor from responsibility for errors or omissions in designs for which the Contractor is responsible. Contractor is responsible for compliance with all requirements of the Contract Documents and for the safe and successful construction of the work. This review does not consider the means, methods, techniques, sequences, fabrication processes, and operations of construction, or safety precautions or programs incidental thereto, which are the sole responsibility of the Contractor.

BY Steven G. Gilbert

DATE 10/28/2022

HNTB

FINAL ROW PLAN REVISIONS (SUBMITTAL DATE:)							
NO.	DATE	AUTH	DESCRIPTION	NO.	DATE	AUTH	DESCRIPTION

Department of Roads

VERT. (FT) 0 10
HORZ. (FT) 0 10

FILE:

DATE: 10/12/22
DESIGN UNIT: XXX
TSC: MACOMB

CS: INFR50000
JN: 207178A

STA. 280+22.76 R1 TO STA. 280+50.00 R1
NB MOUND RD

DRAWING
SHEET
SECT



Innovate Mound Project

REVIEW

APPROVED ☐
APPROVED AS NOTED ☐
ACCEPTED ☑
ACCEPTED AS NOTED ☐
AMEND AND RESUBMIT ☐
REJECTED - SEE REMARKS ☐

Reviewed only for general conformance with the project requirements indicated in Contract Documents and/or for consistency with the project design concept. This review does not relieve the Contractor from responsibility for errors or omissions in designs for which the Contractor is responsible. Contractor is responsible for compliance with all requirements of the Contract Documents and for the safe and successful construction of the work. This review does not consider the means, methods, techniques, sequences, fabrication processes, and operations of construction, or safety precautions or programs incidental thereto, which are the sole responsibility of the Contractor.

HNTB

BY Steven G. Griffin

DATE 10/28/2022

FINAL ROW PLAN REVISIONS (SUBMITTAL DATE:)							
NO.	DATE	AUTH	DESCRIPTION	NO.	DATE	AUTH	DESCRIPTION

Department of Roads

VERT. (FT) 0 10

HORZ. (FT) 0 10

FILE:

DATE: 10/12/22

DESIGN UNIT: XXX

TSC: MACOMB

CS: INFR50000

JN: 207178A

STA. 281+00.00 R1 TO STA. 281+95.32 R1

NB MOUND RD

DRAWING

SHEET

SECT

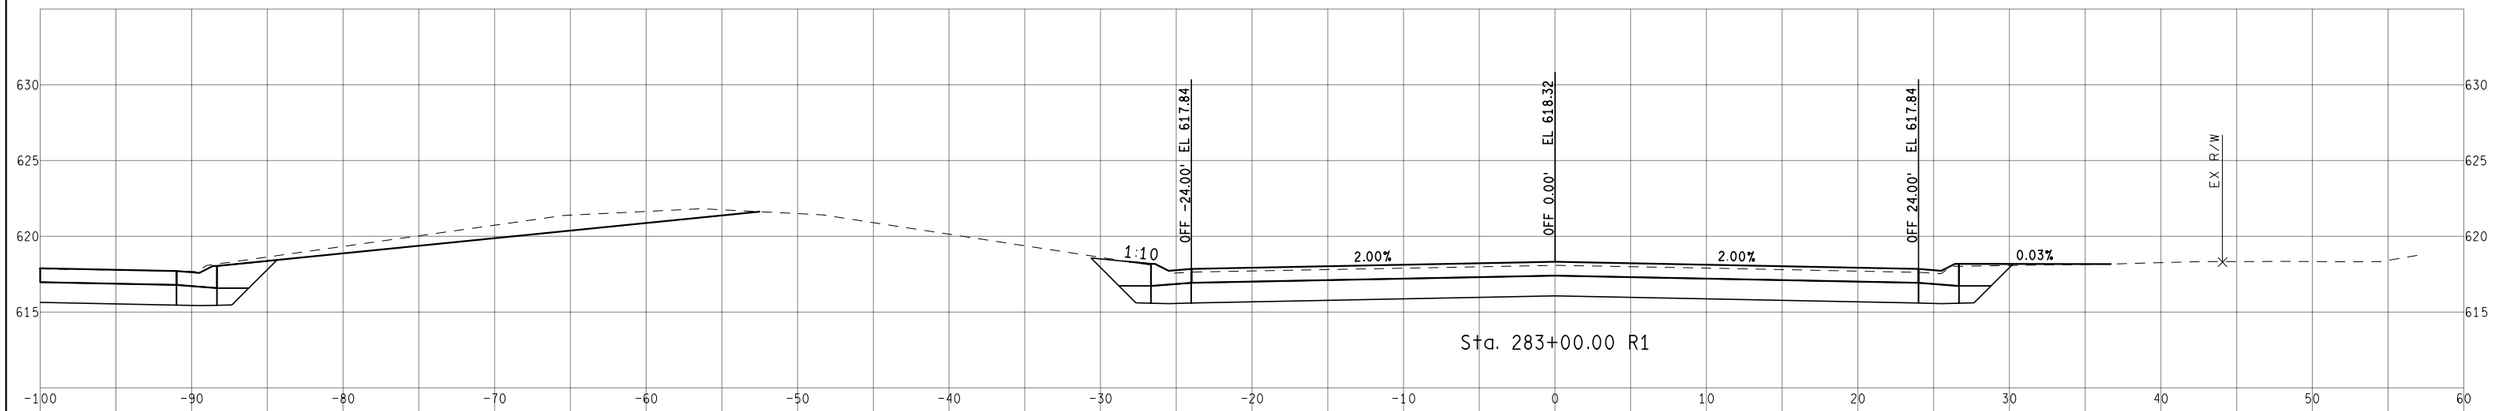

Sta. 283+00.00 R1

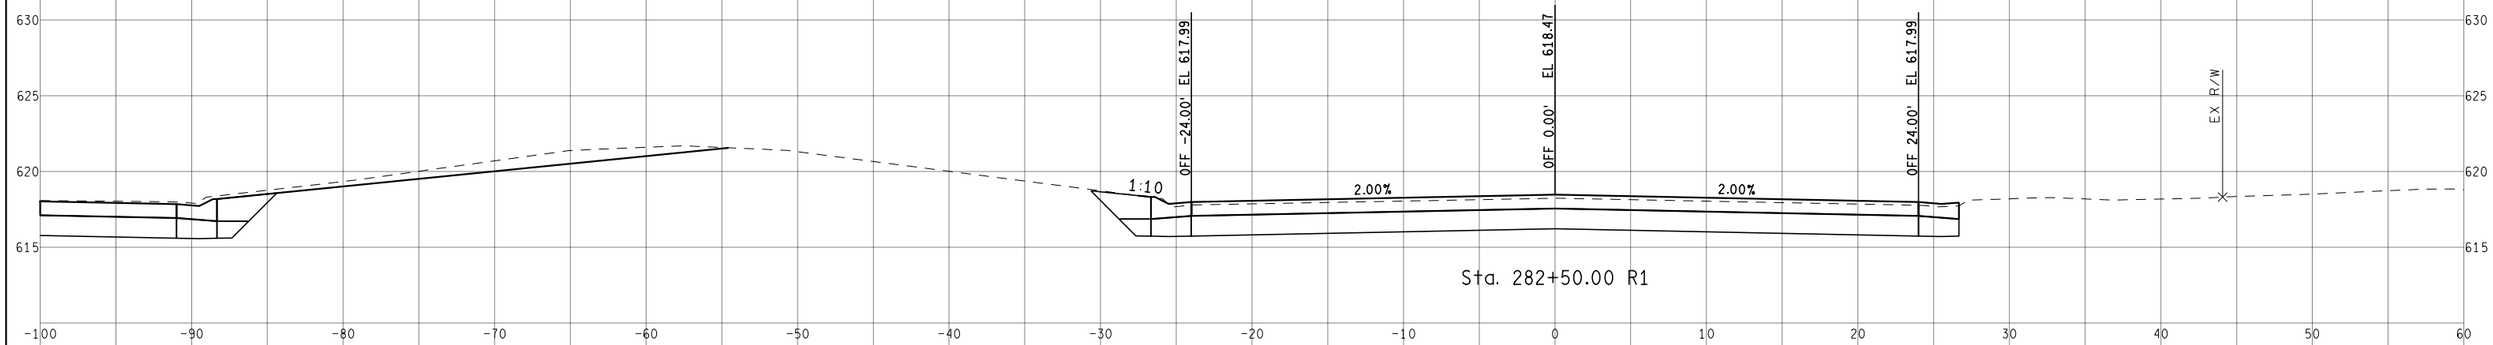

Sta. 282+50.00 R1

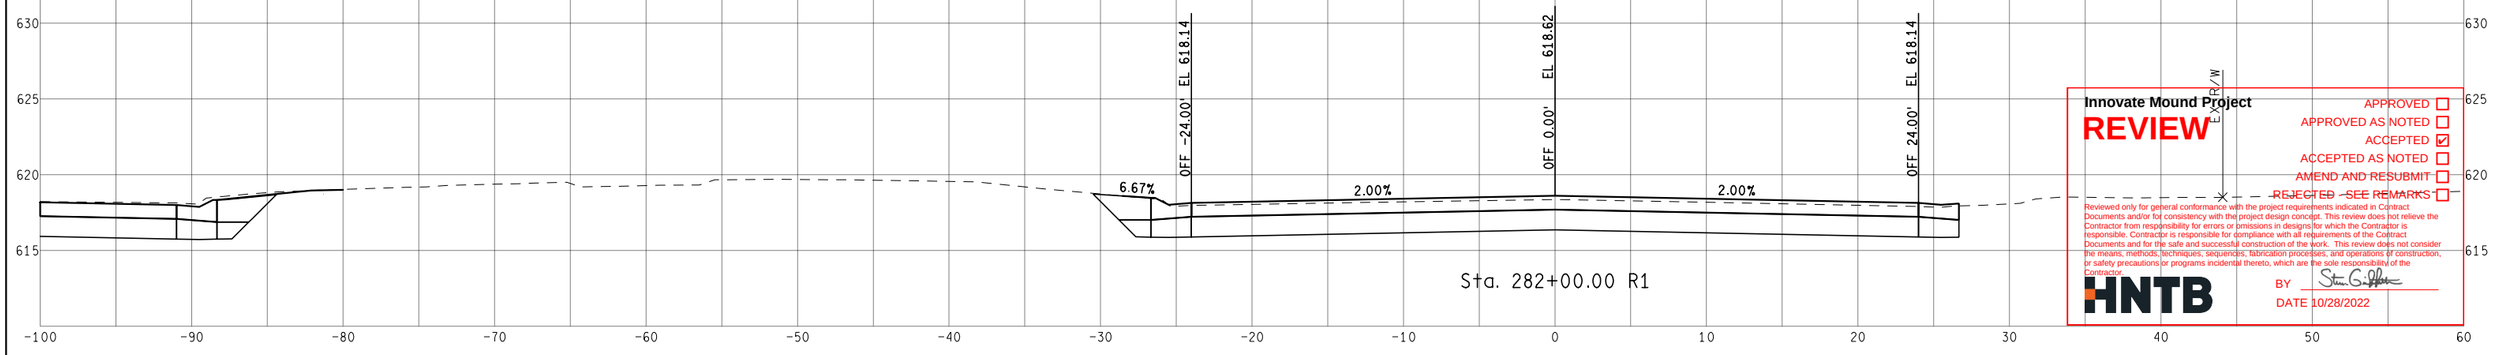

Sta. 282+00.00 R1

Innovate Mound Project

REVIEW

APPROVED ☐
APPROVED AS NOTED ☐
ACCEPTED ☑
ACCEPTED AS NOTED ☐
AMEND AND RESUBMIT ☐
REJECTED -SEE REMARKS ☐

Reviewed only for general conformance with the project requirements indicated in Contract Documents and/or for consistency with the project design concept. This review does not relieve the Contractor from responsibility for errors or omissions in designs for which the Contractor is responsible. Contractor is responsible for compliance with all requirements of the Contract Documents and for the safe and successful construction of the work. This review does not consider the means, methods, techniques, sequences, fabrication processes, and operations of construction; or safety precautions or programs incidental thereto, which are the sole responsibility of the Contractor.

HNTB

BY Steven G. Griffin

DATE 10/28/2022

FINAL ROW PLAN REVISIONS (SUBMITTAL DATE:)

NO.	DATE	AUTH	DESCRIPTION	NO.	DATE	AUTH	DESCRIPTION

Department of Roads

VERT. (FT) 0 10

HORZ. (FT) 0 10

FILE:

DATE: 10/12/22

DESIGN UNIT: XXX

TSC: MACOMB

CS: INFR50000

JN: 207178A

STA. 282+00.00 R1 TO STA. 283+00.00 R1

NB MOUND RD

DRAWING

SHEET

SECT

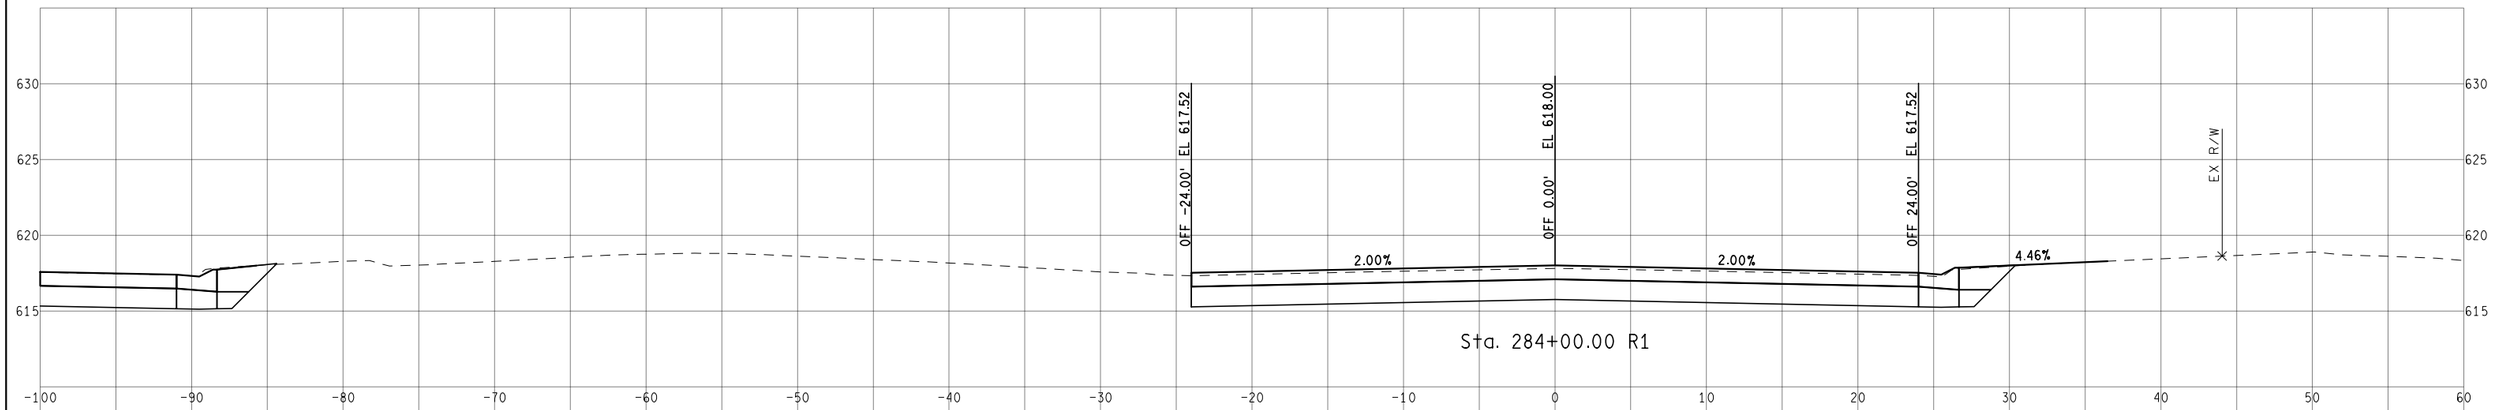

Sta. 284+00.00 R1

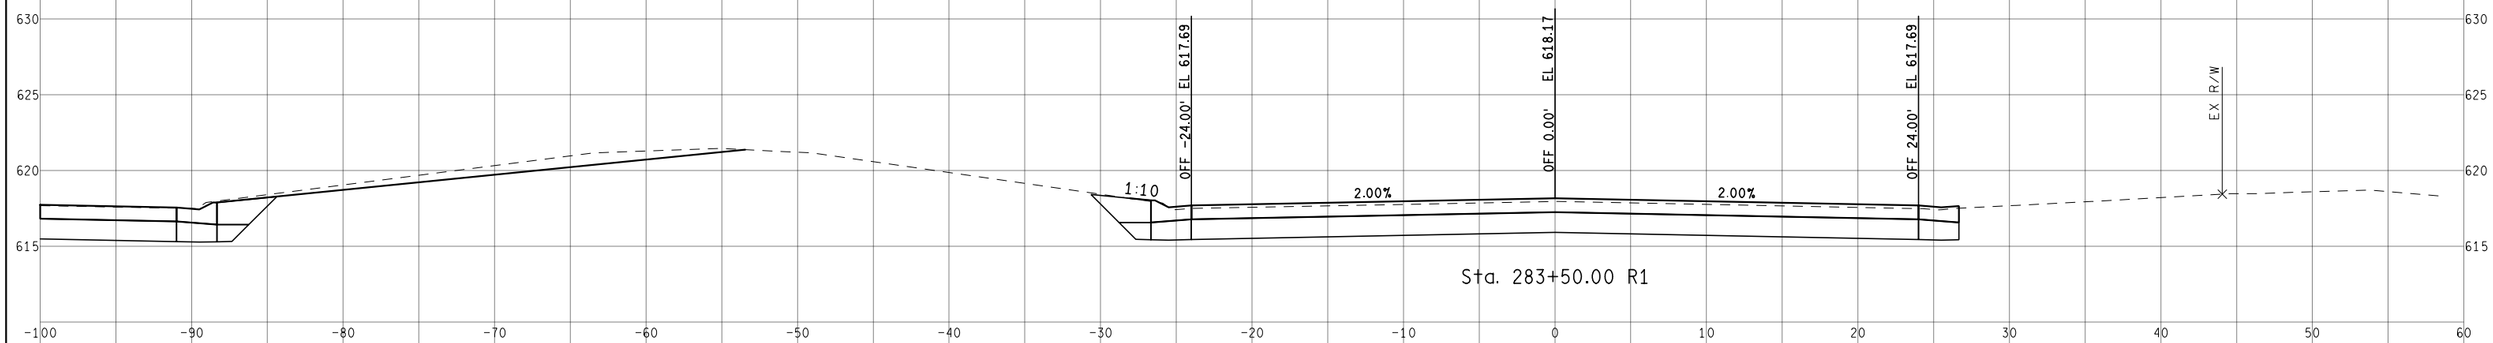

Sta. 283+50.00 R1

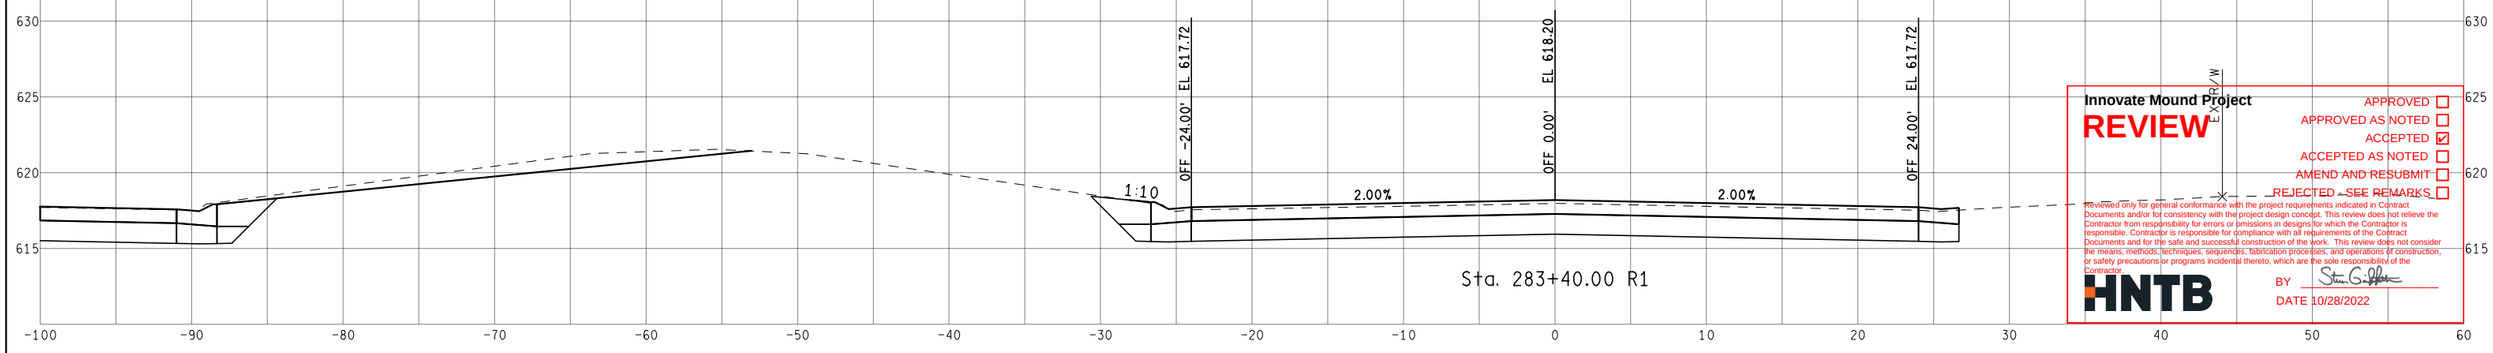

Sta. 283+40.00 R1

Innovate Mound Project

REVIEW

APPROVED ☐
APPROVED AS NOTED ☐
ACCEPTED ☑
ACCEPTED AS NOTED ☐
AMEND AND RESUBMIT ☐
REJECTED - SEE REMARKS ☐

Reviewed only for general conformance with the project requirements indicated in Contract Documents and/or for consistency with the project design concept. This review does not relieve the Contractor from responsibility for errors or omissions in designs for which the Contractor is responsible. Contractor is responsible for compliance with all requirements of the Contract Documents and for the safe and successful construction of the work. This review does not consider the means, methods, techniques, sequences, fabrication processes, and operations of construction, or safety precautions or programs incidental thereto, which are the sole responsibility of the Contractor.

HNTB

BY

DATE 10/28/2022

FINAL ROW PLAN REVISIONS (SUBMITTAL DATE:)							
NO.	DATE	AUTH	DESCRIPTION	NO.	DATE	AUTH	DESCRIPTION

MACOMB COUNTY MICHIGAN Department of Roads

0 VERT. (FT) 10

0 HORZ. (FT) 10

	DATE: 10/12/22	CS: INFR50000	STA. 283+40.00 R1 TO STA. 284+00.00 R1
	DESIGN UNIT: XXX	JN: 207178A	NB MOUND RD
FILE:	TSC: MACOMB		

DRAWING | SHEET | SECT

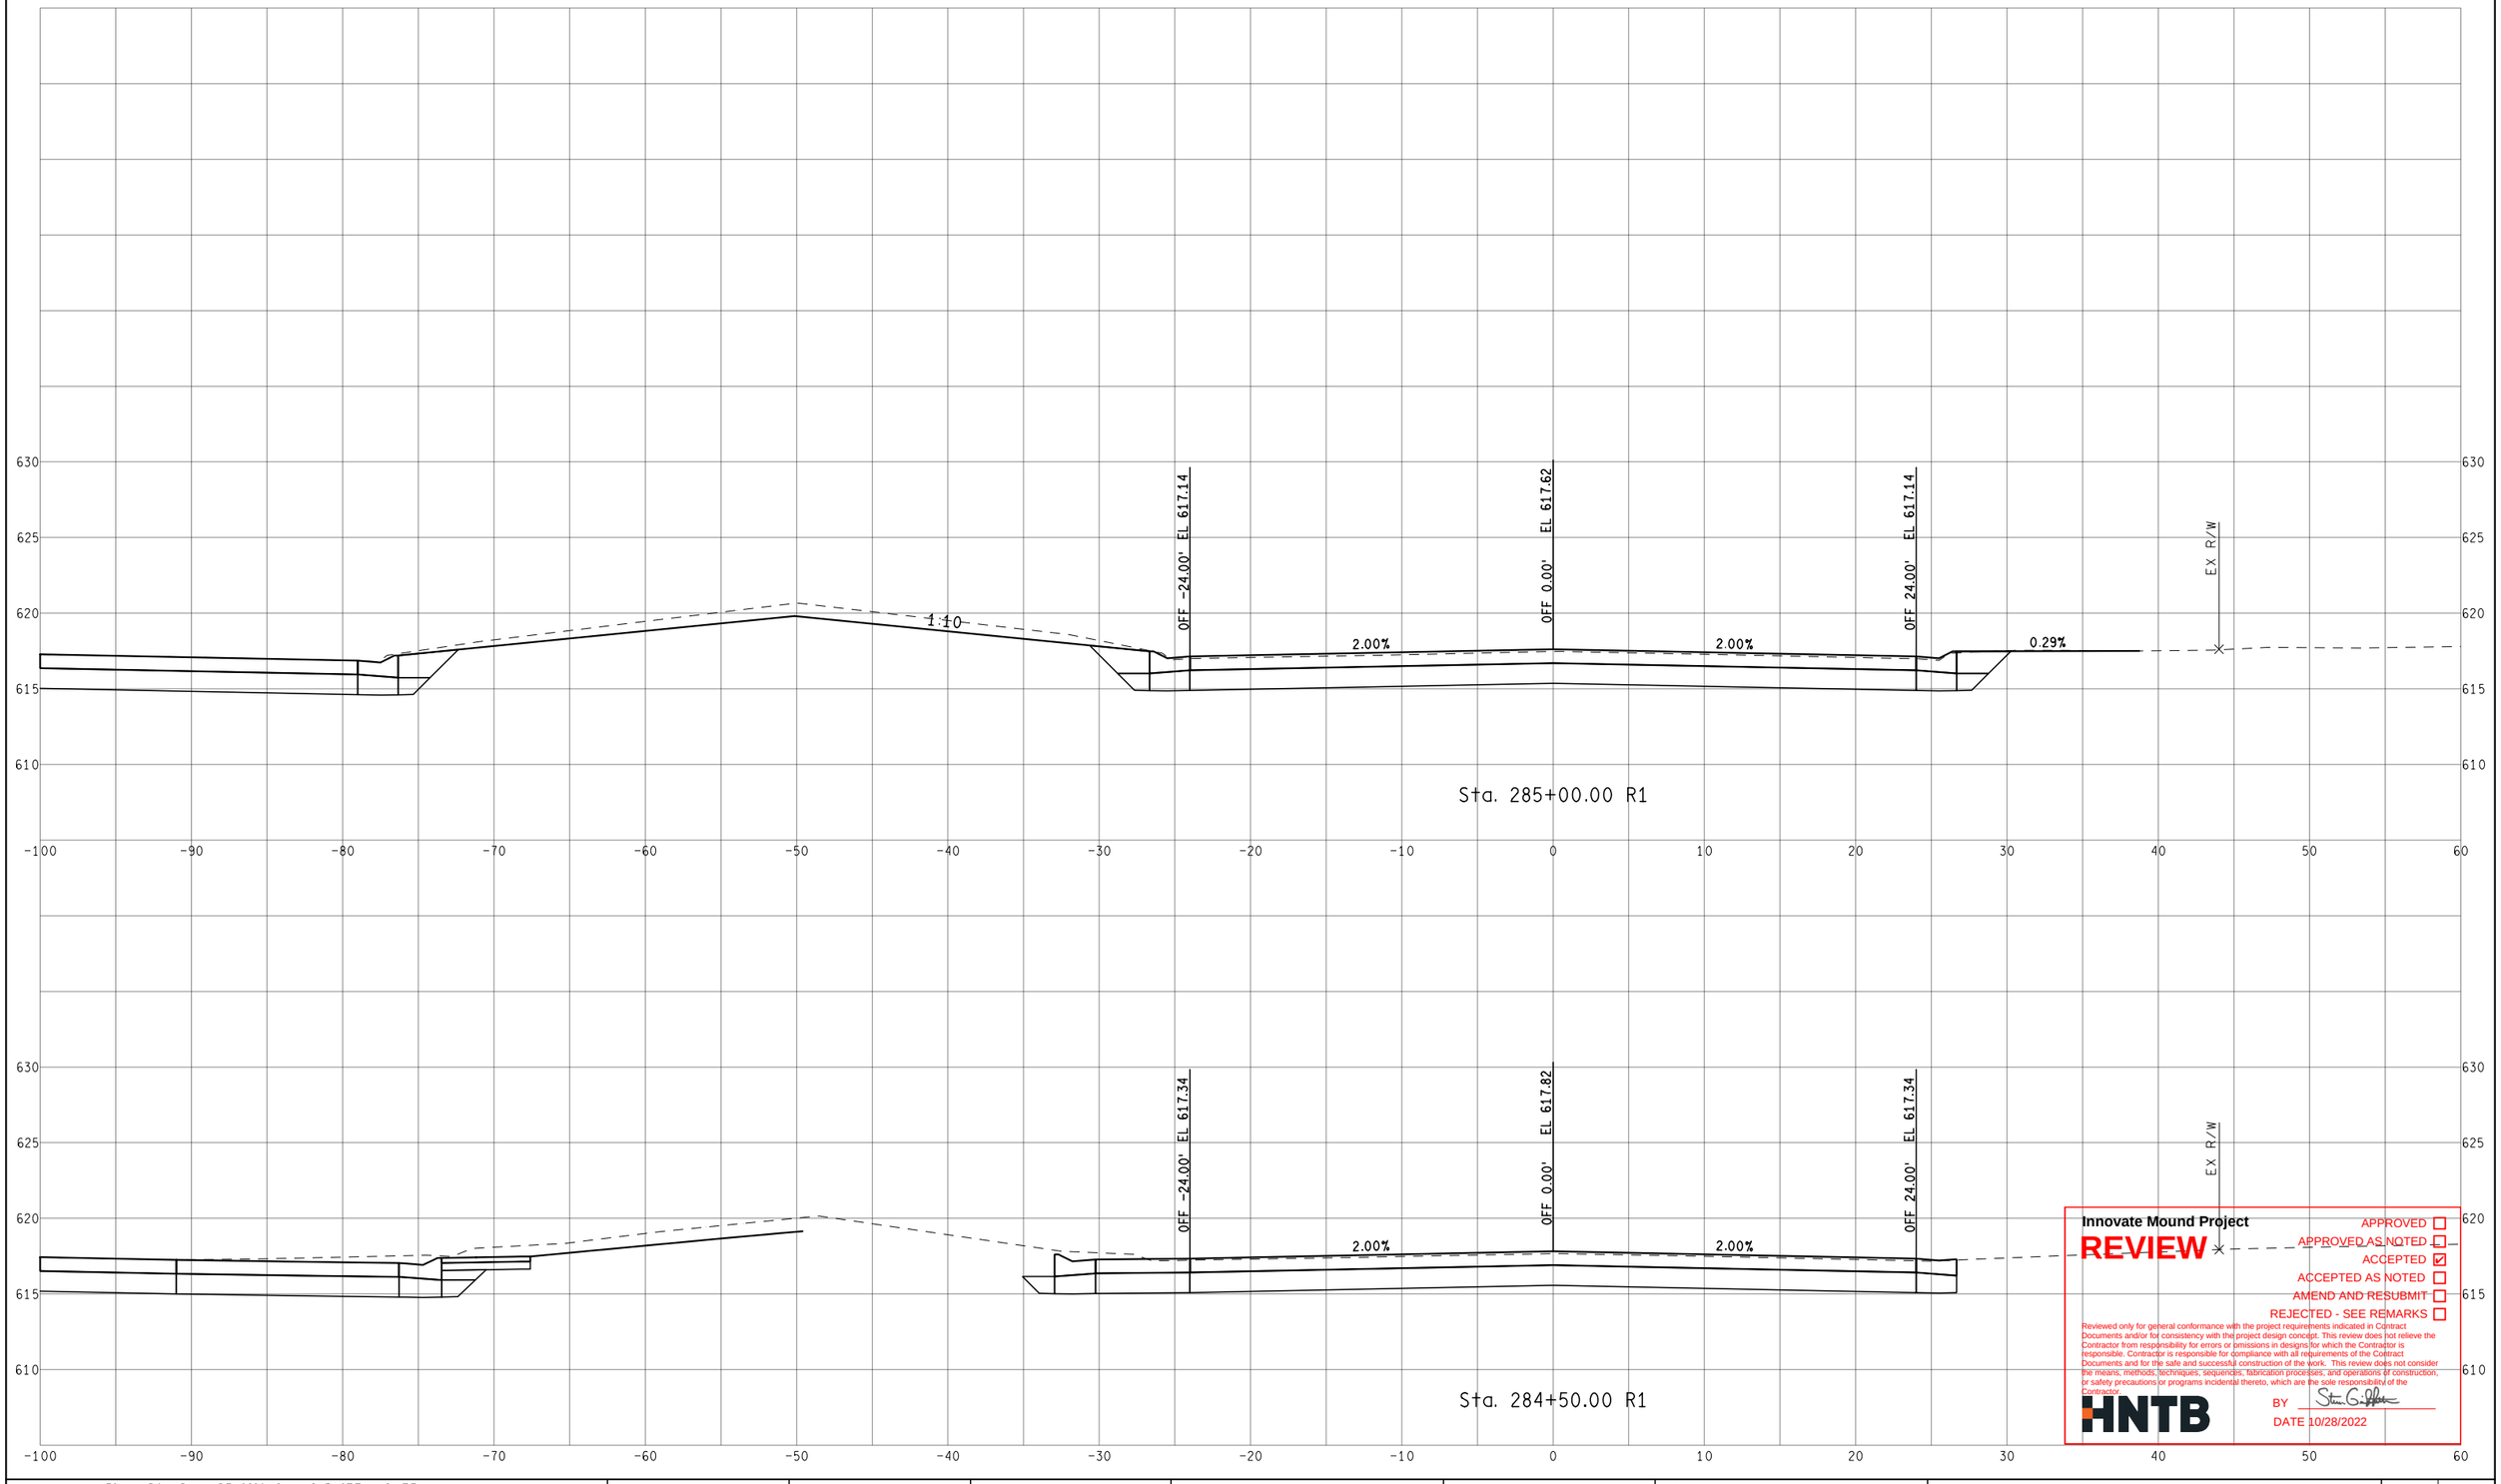

Innovate Mound Project

REVIEW

APPROVED ☐
APPROVED AS NOTED ☐
ACCEPTED ☑
ACCEPTED AS NOTED ☐
AMEND AND RESUBMIT ☐
REJECTED - SEE REMARKS ☐

Reviewed only for general conformance with the project requirements indicated in Contract Documents and/or for consistency with the project design concept. This review does not relieve the Contractor from responsibility for errors or omissions in designs for which the Contractor is responsible. Contractor is responsible for compliance with all requirements of the Contract Documents and for the safe and successful construction of the work. This review does not consider the means, methods, techniques, sequences, fabrication processes, and operations of construction, or safety precautions or programs incidental thereto, which are the sole responsibility of the Contractor.

HNTB

BY

DATE 10/28/2022

FINAL ROW PLAN REVISIONS (SUBMITTAL DATE:)							
NO.	DATE	AUTH	DESCRIPTION	NO.	DATE	AUTH	DESCRIPTION

Macomb County Michigan — Department of Roads

VERT. (FT) 0 10
HORZ. (FT) 0 10

FILE:

DATE: 10/12/22
DESIGN UNIT: XXX
TSC: MACOMB

CS: INFR50000
JN: 207178A

STA. 284+50.00 R1 TO STA. 285+00.00 R1
NB MOUND RD

DRAWING
SHEET
SECT

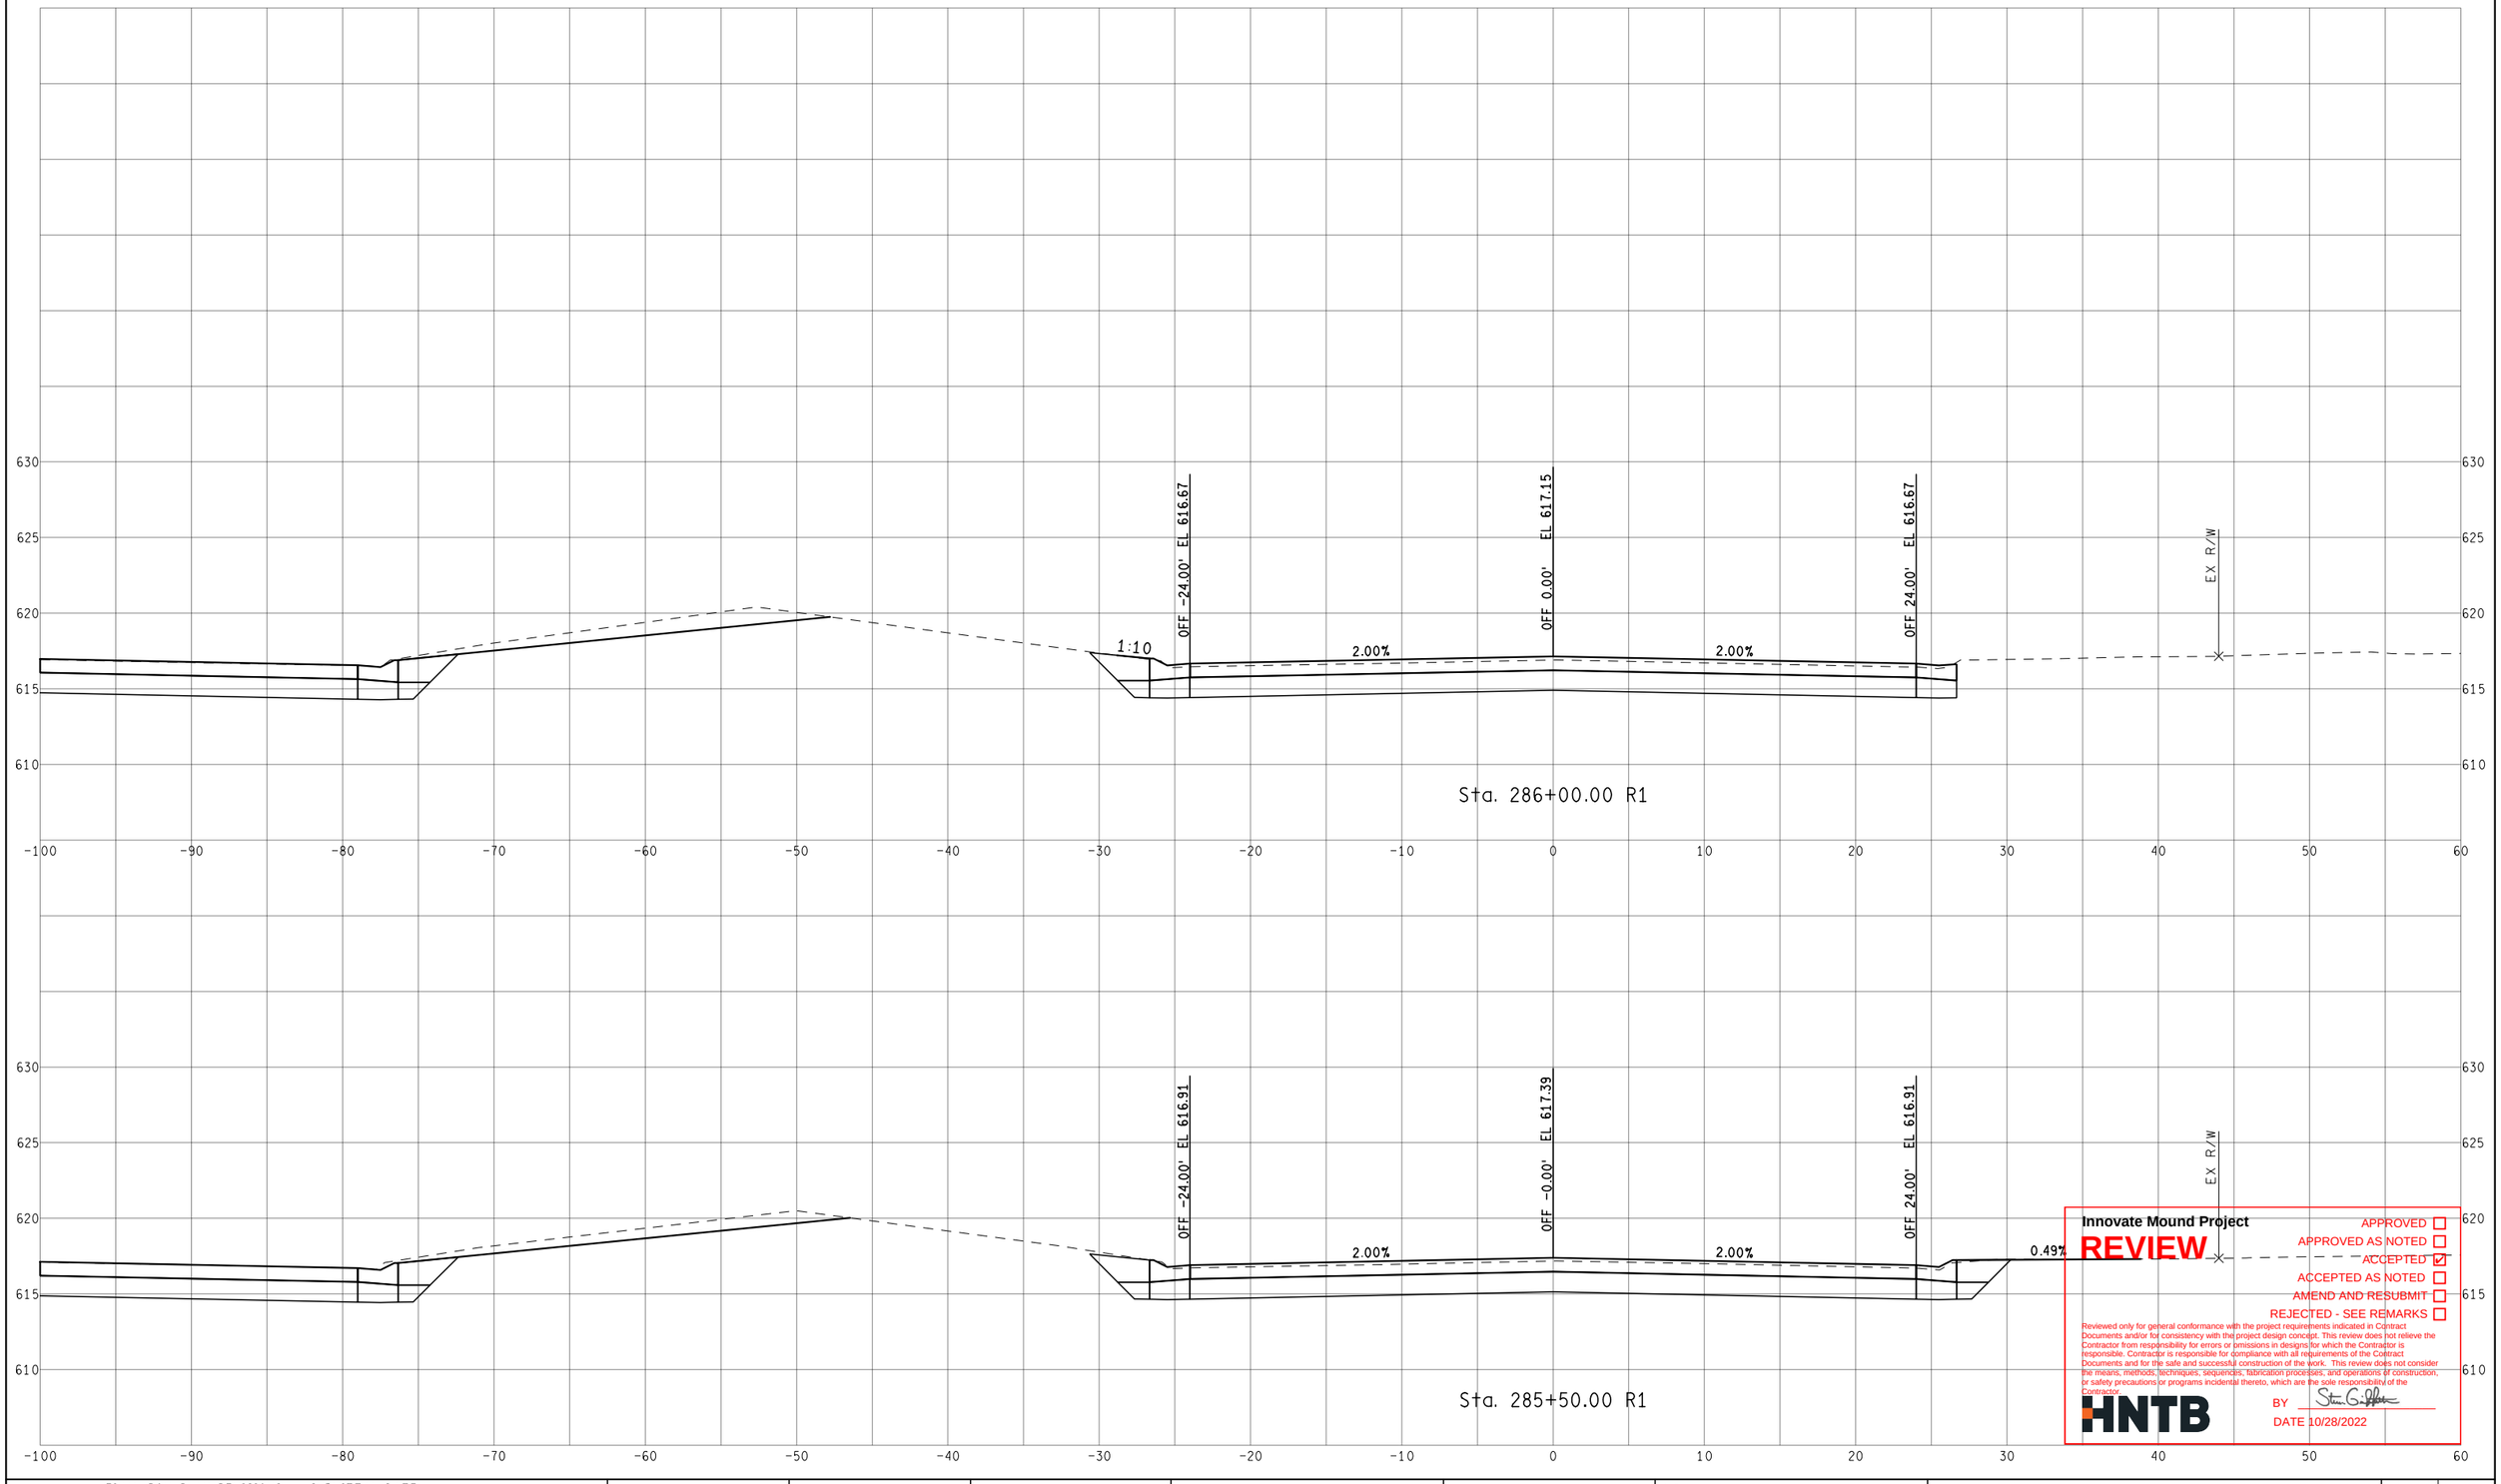

Innovate Mound Project

REVIEW

APPROVED ☐
APPROVED AS NOTED ☐
ACCEPTED ☑
ACCEPTED AS NOTED ☐
AMEND AND RESUBMIT ☐
REJECTED - SEE REMARKS ☐

Reviewed only for general conformance with the project requirements indicated in Contract Documents and/or for consistency with the project design concept. This review does not relieve the Contractor from responsibility for errors or omissions in designs for which the Contractor is responsible. Contractor is responsible for compliance with all requirements of the Contract Documents and for the safe and successful construction of the work. This review does not consider the means, methods, techniques, sequences, fabrication processes, and operations of construction, or safety precautions or programs incidental thereto, which are the sole responsibility of the Contractor.

HNTB

BY [signature]

DATE 10/28/2022

FINAL ROW PLAN REVISIONS (SUBMITTAL DATE:)							
NO.	DATE	AUTH	DESCRIPTION	NO.	DATE	AUTH	DESCRIPTION

Department of Roads

VERT. (FT) 0 10
HORZ. (FT) 0 10

FILE:

DATE: 10/12/22
DESIGN UNIT: XXX
TSC: MACOMB

CS: INFR50000
JN: 207178A

STA. 285+50.00 R1 TO STA. 286+00.00 R1
NB MOUND RD

DRAWING
SHEET
SECT

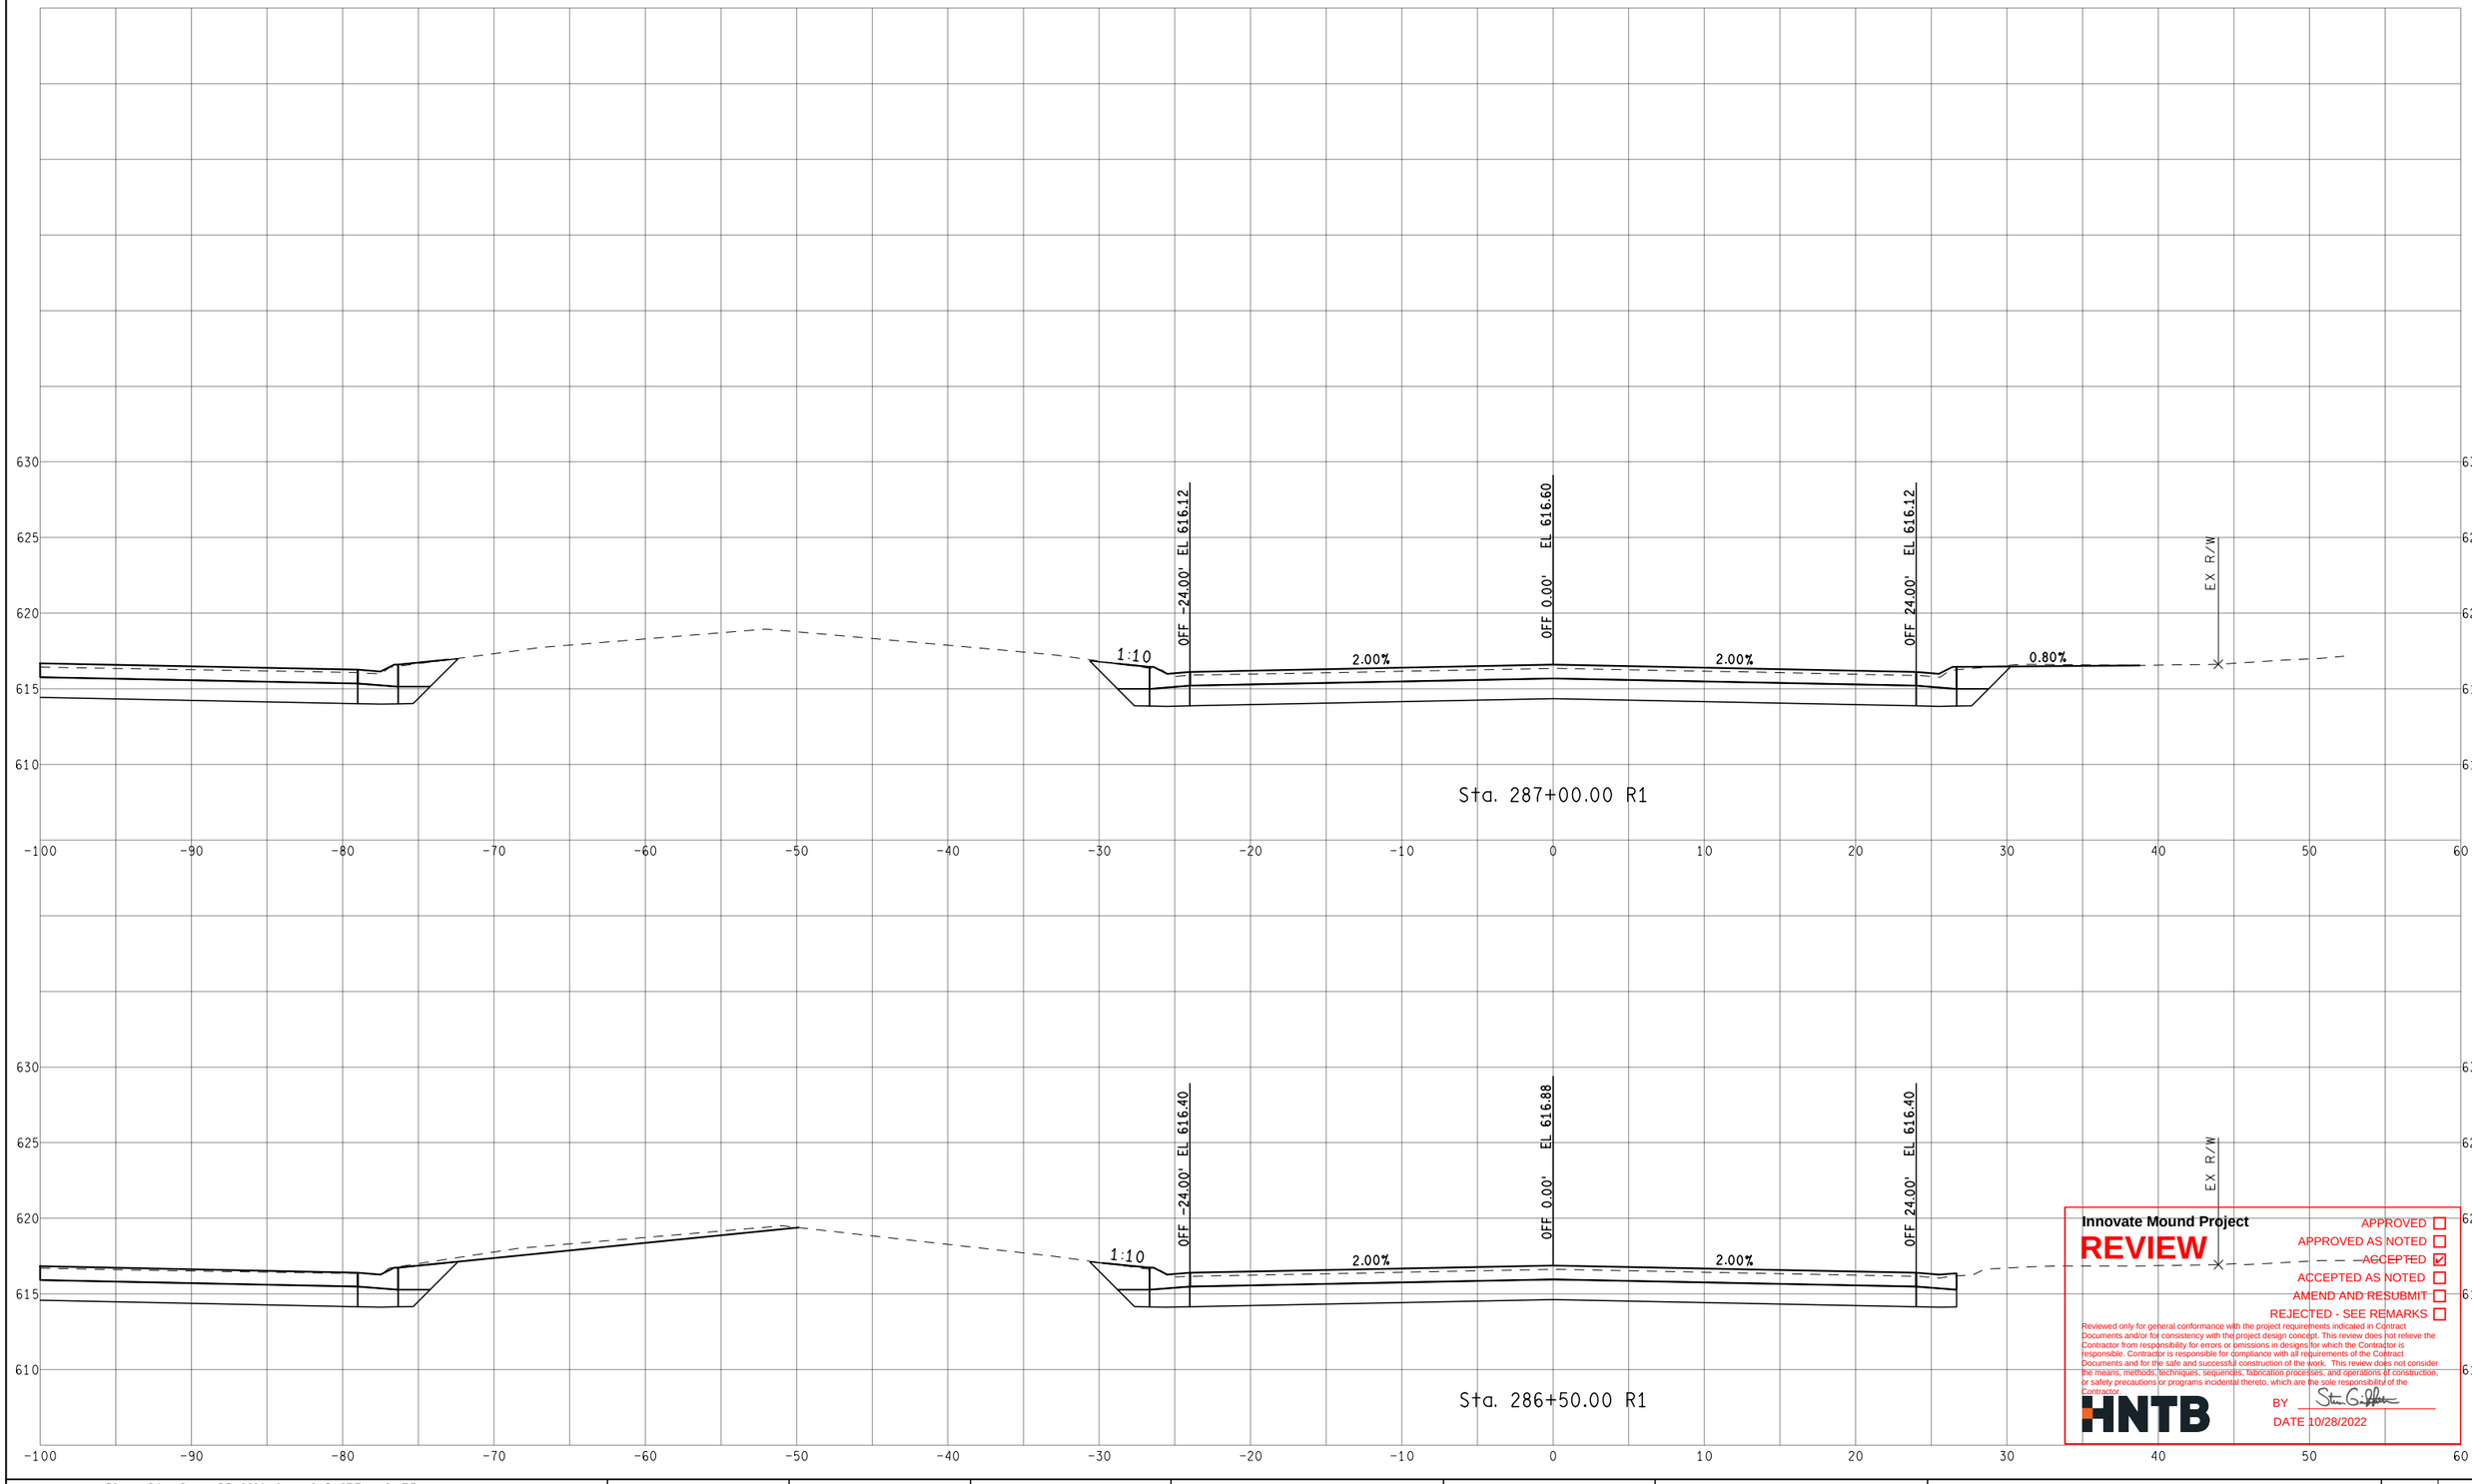

Innovate Mound Project

REVIEW

APPROVED ☐
APPROVED AS NOTED ☐
ACCEPTED ☑
ACCEPTED AS NOTED ☐
AMEND AND RESUBMIT ☐
REJECTED - SEE REMARKS ☐

Reviewed only for general conformance with the project requirements indicated in Contract Documents and/or for consistency with the project design concept. This review does not relieve the Contractor from responsibility for errors or omissions in designs for which the Contractor is responsible. Contractor is responsible for compliance with all requirements of the Contract Documents and for the safe and successful construction of the work. This review does not consider the means, methods, techniques, sequences, fabrication processes, and operations of construction, or safety precautions or programs incidental thereto, which are the sole responsibility of the Contractor.

HNTB

BY

DATE 10/28/2022

FINAL ROW PLAN REVISIONS (SUBMITTAL DATE:)							
NO.	DATE	AUTH	DESCRIPTION	NO.	DATE	AUTH	DESCRIPTION

Macomb County Michigan — Department of Roads

VERT. (FT) 0 10
HORZ. (FT) 0 10

FILE:

DATE: 10/12/22
DESIGN UNIT: XXX
TSC: MACOMB

CS: INFR50000
JN: 207178A

STA. 286+50.00 R1 TO STA. 287+00.00 R1
NB MOUND RD

DRAWING
SHEET
SECT

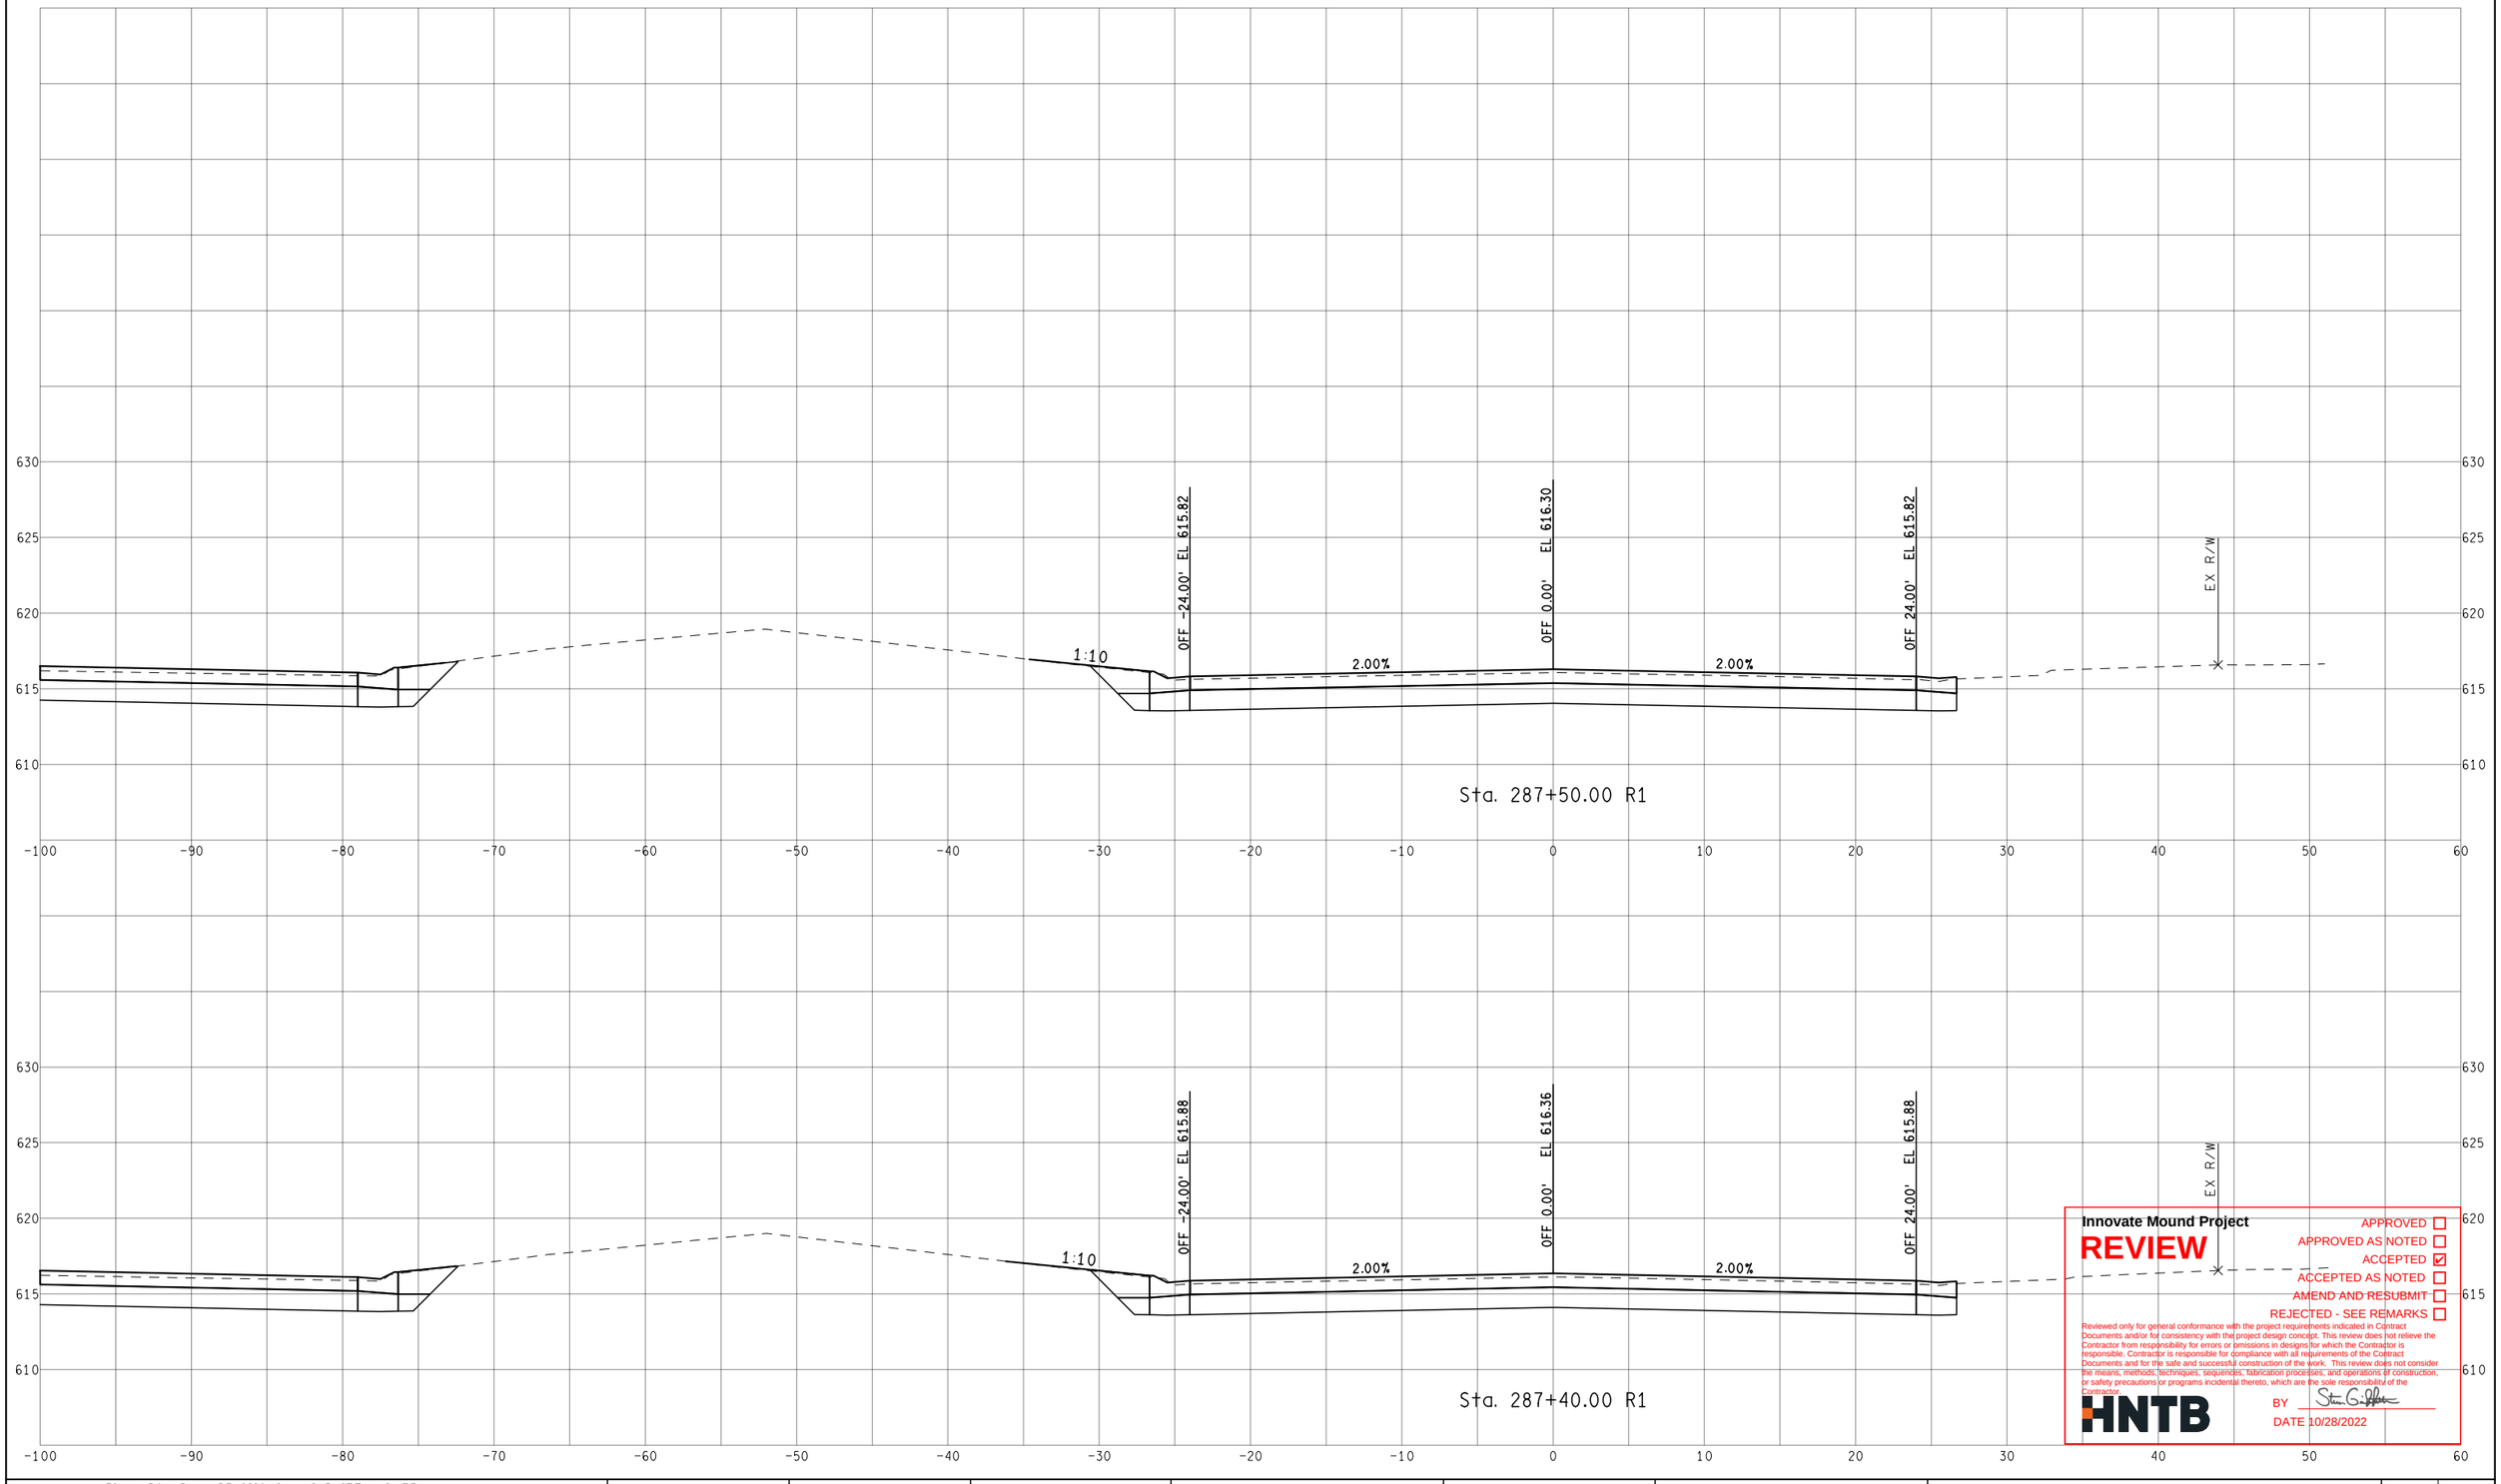

Innovate Mound Project

REVIEW

APPROVED ☐
APPROVED AS NOTED ☐
ACCEPTED ☑
ACCEPTED AS NOTED ☐
AMEND AND RESUBMIT ☐
REJECTED - SEE REMARKS ☐

Reviewed only for general conformance with the project requirements indicated in Contract Documents and/or for consistency with the project design concept. This review does not relieve the Contractor from responsibility for errors or omissions in designs for which the Contractor is responsible. Contractor is responsible for compliance with all requirements of the Contract Documents and for the safe and successful construction of the work. This review does not consider the means, methods, techniques, sequences, fabrication processes, and operations of construction, or safety precautions or programs incidental thereto, which are the sole responsibility of the Contractor.

HNTB

BY

DATE 10/28/2022

FINAL ROW PLAN REVISIONS (SUBMITTAL DATE:)							
NO.	DATE	AUTH	DESCRIPTION	NO.	DATE	AUTH	DESCRIPTION

Department of Roads

VERT. (FT) 0 10
HORZ. (FT) 0 10

FILE:

DATE: 10/12/22
DESIGN UNIT: XXX
TSC: MACOMB

CS: INFR50000
JN: 207178A

STA. 287+40.00 R1 TO STA. 287+50.00 R1
NB MOUND RD

DRAWING
SHEET
SECT

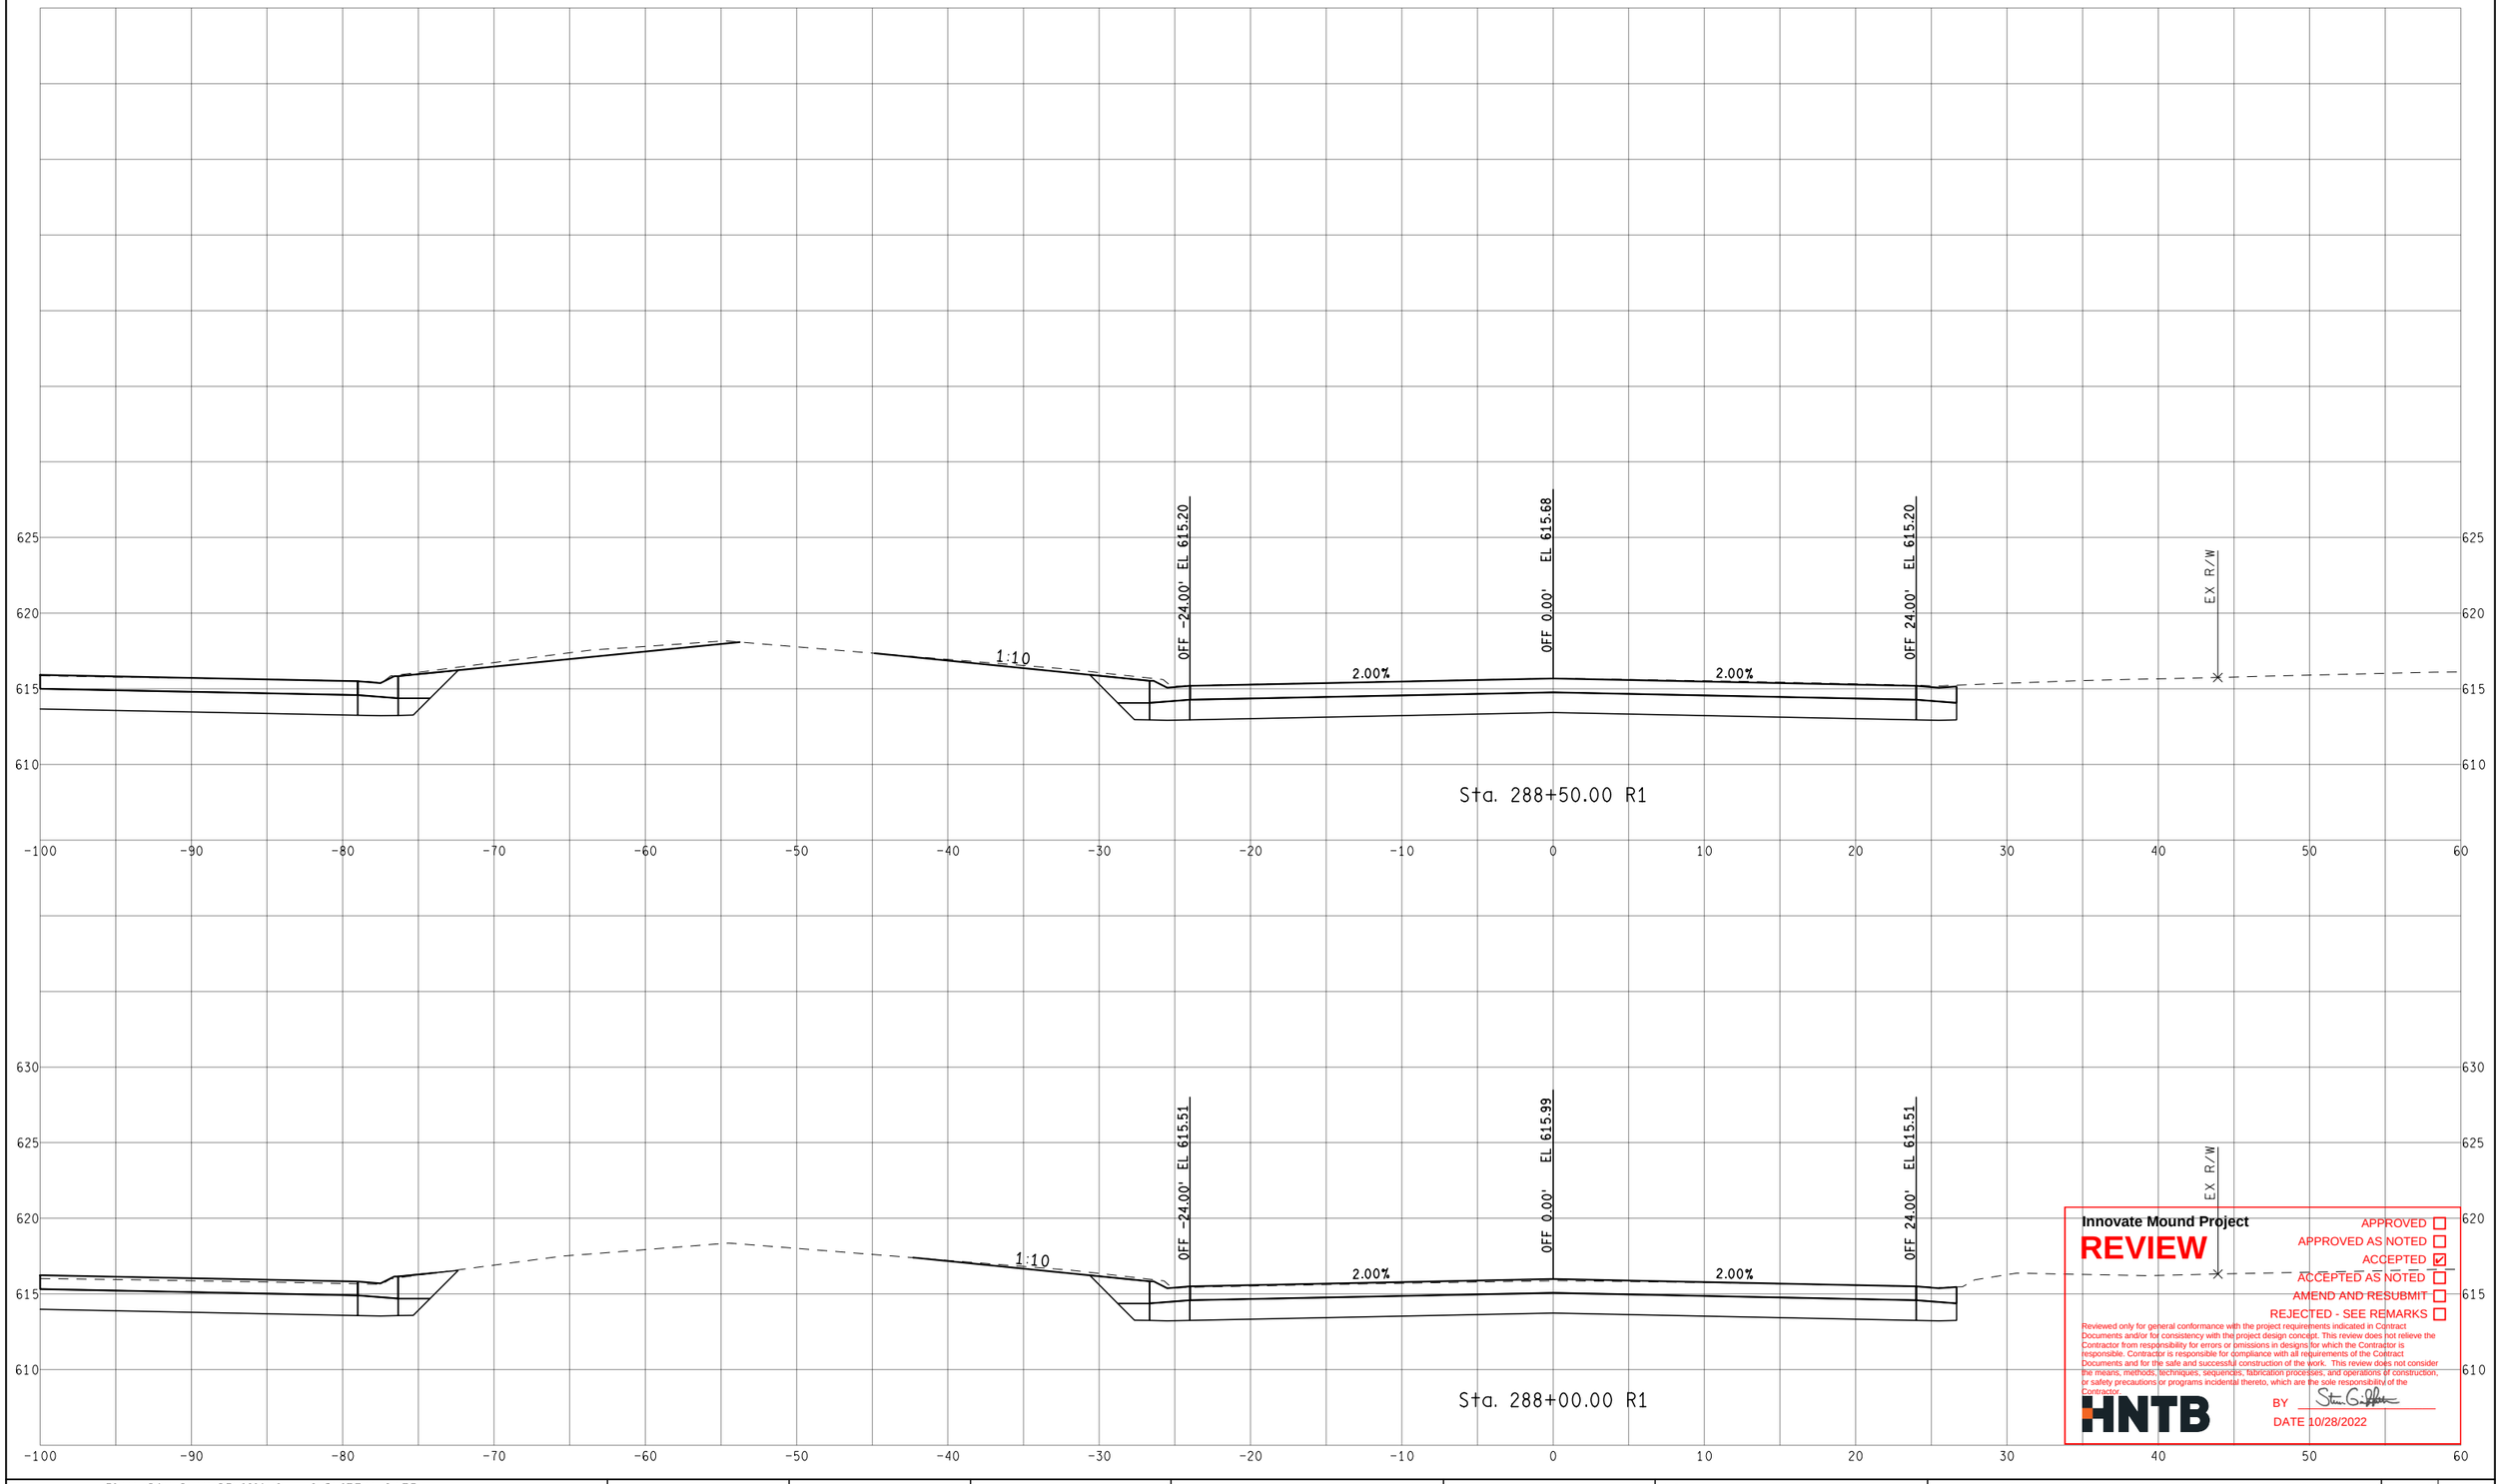

Innovate Mound Project

REVIEW

APPROVED ☐
APPROVED AS NOTED ☐
ACCEPTED ☑
ACCEPTED AS NOTED ☐
AMEND AND RESUBMIT ☐
REJECTED - SEE REMARKS ☐

Reviewed only for general conformance with the project requirements indicated in Contract Documents and/or for consistency with the project design concept. This review does not relieve the Contractor from responsibility for errors or omissions in designs for which the Contractor is responsible. Contractor is responsible for compliance with all requirements of the Contract Documents and for the safe and successful construction of the work. This review does not consider the means, methods, techniques, sequences, fabrication processes, and operations of construction, or safety precautions or programs incidental thereto, which are the sole responsibility of the Contractor.

HNTB

BY [signature]

DATE 10/28/2022

FINAL ROW PLAN REVISIONS (SUBMITTAL DATE:)

NO.	DATE	AUTH	DESCRIPTION	NO.	DATE	AUTH	DESCRIPTION

Department of Roads

VERT. (FT) 0 10
HORZ. (FT) 0 10

FILE:

DATE: 10/12/22
DESIGN UNIT: XXX
TSC: MACOMB

CS: INFR50000
JN: 207178A

STA. 288+00.00 R1 TO STA. 288+50.00 R1
NB MOUND RD

DRAWING
SHEET
SECT

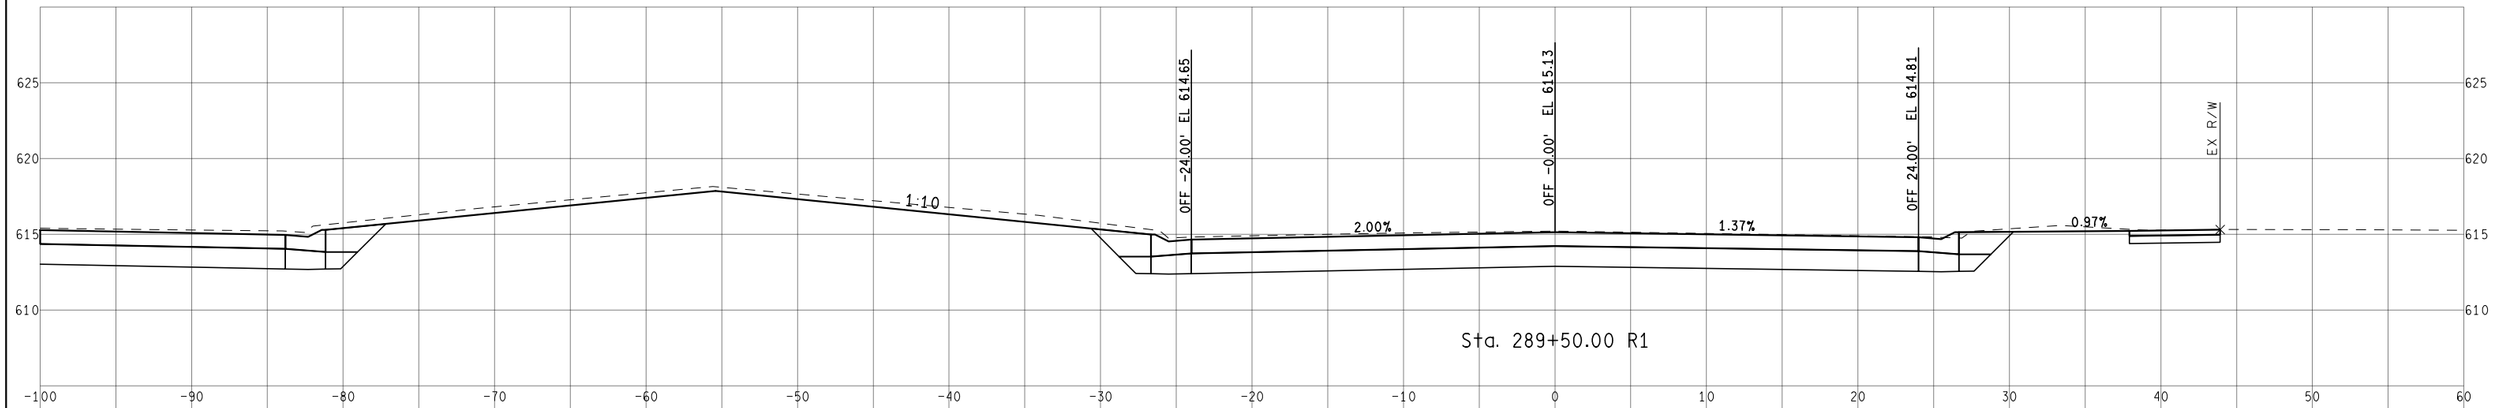

Sta. 289+50.00 R1

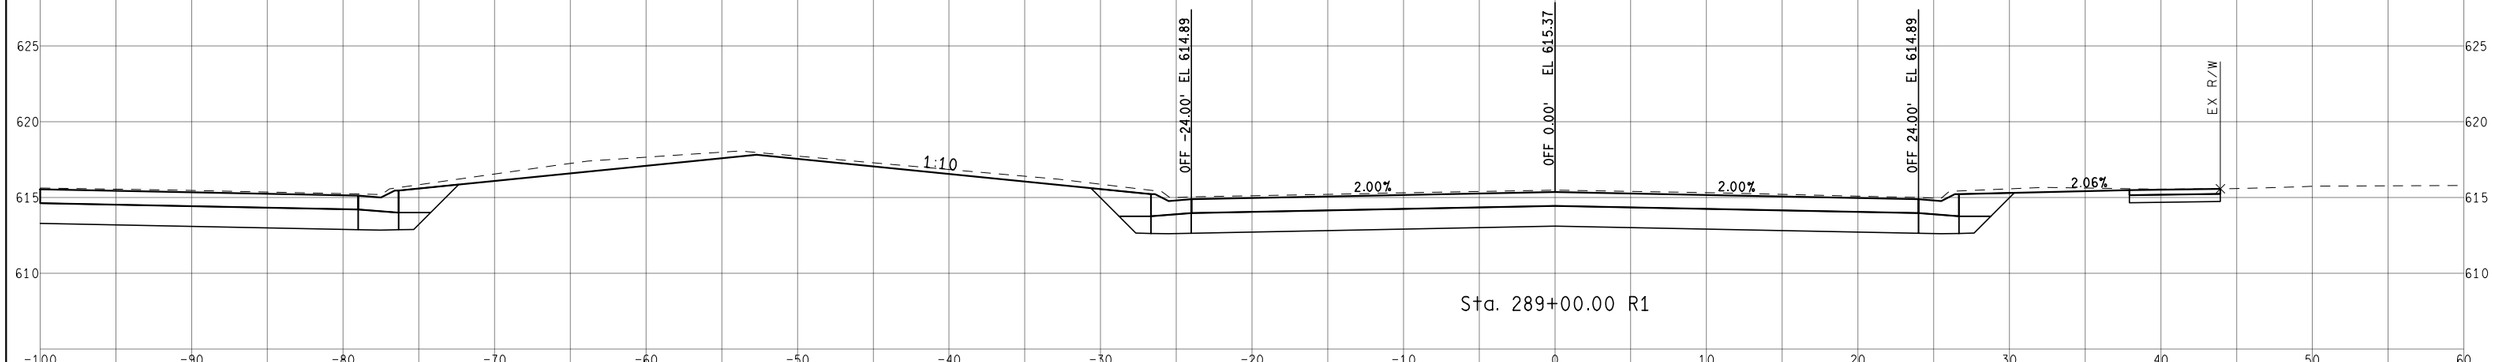

Sta. 289+00.00 R1

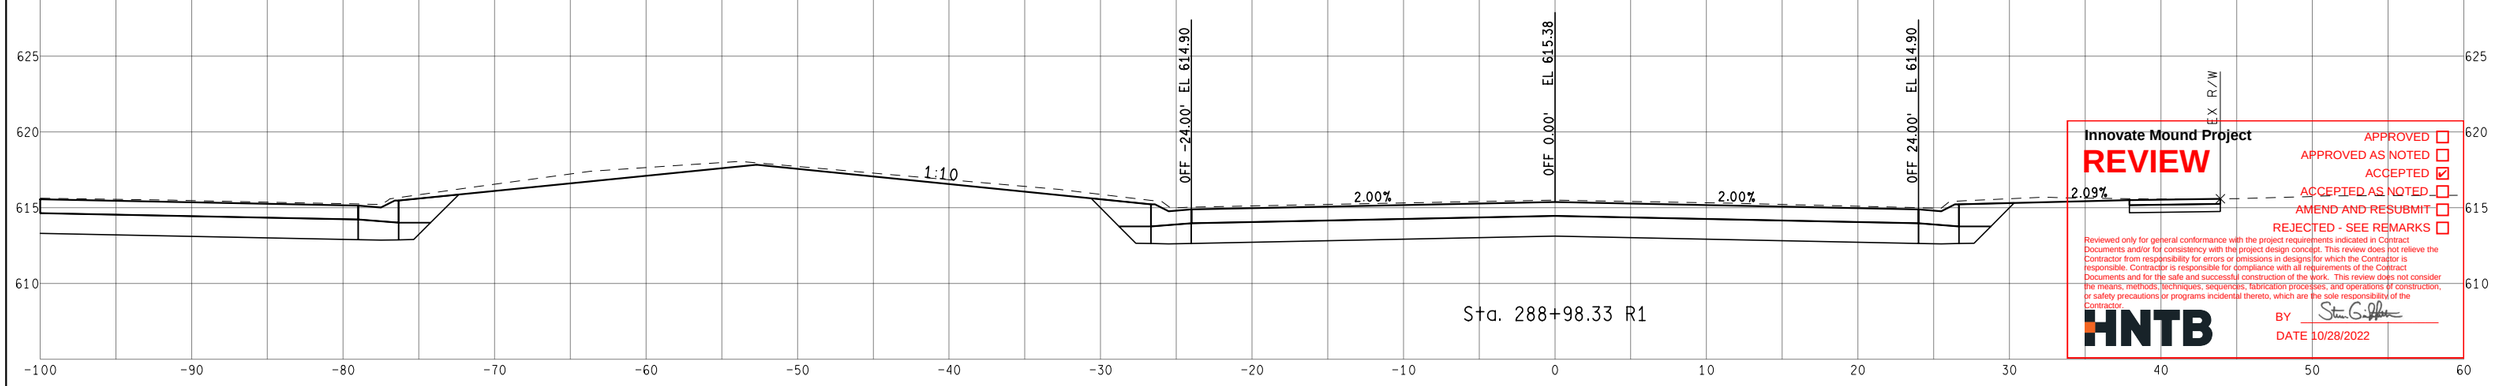

Sta. 288+98.33 R1

Innovate Mound Project

REVIEW

APPROVED ☐
APPROVED AS NOTED ☐
ACCEPTED ☑
ACCEPTED AS NOTED ☐
AMEND AND RESUBMIT ☐
REJECTED - SEE REMARKS ☐

Reviewed only for general conformance with the project requirements indicated in Contract Documents and/or for consistency with the project design concept. This review does not relieve the Contractor from responsibility for errors or omissions in designs for which the Contractor is responsible. Contractor is responsible for compliance with all requirements of the Contract Documents and for the safe and successful construction of the work. This review does not consider the means, methods, techniques, sequences, fabrication processes, and operations of construction, or safety precautions or programs incidental thereto, which are the sole responsibility of the Contractor.

HNTB

BY Steven G. Gilbert

DATE 10/28/2022

FINAL ROW PLAN REVISIONS (SUBMITTAL DATE:)							
NO.	DATE	AUTH	DESCRIPTION	NO.	DATE	AUTH	DESCRIPTION

Department of Roads

VERT. (FT) 0 10

HORZ. (FT) 0 10

FILE:

DATE: 10/12/22

DESIGN UNIT: XXX

TSC: MACOMB

CS: INFR50000

JN: 207178A

STA. 288+98.33 R1 TO STA. 289+50.00 R1

NB MOUND RD

DRAWING

SHEET

SECT

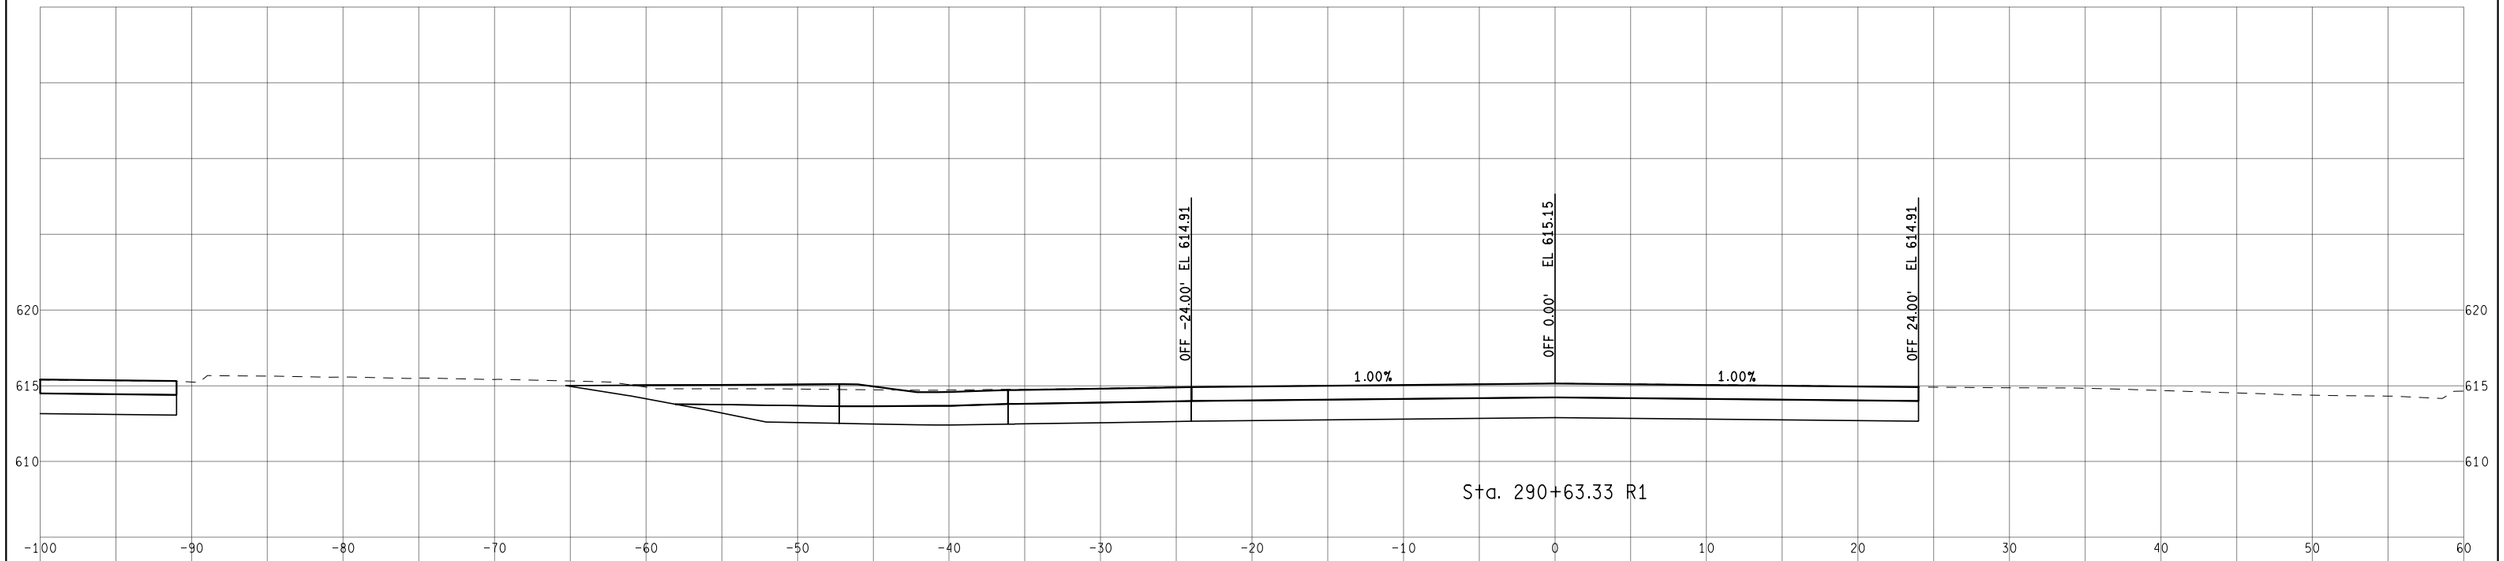

Sta. 290+63.33 R1



Sta. 290+50.00 R1

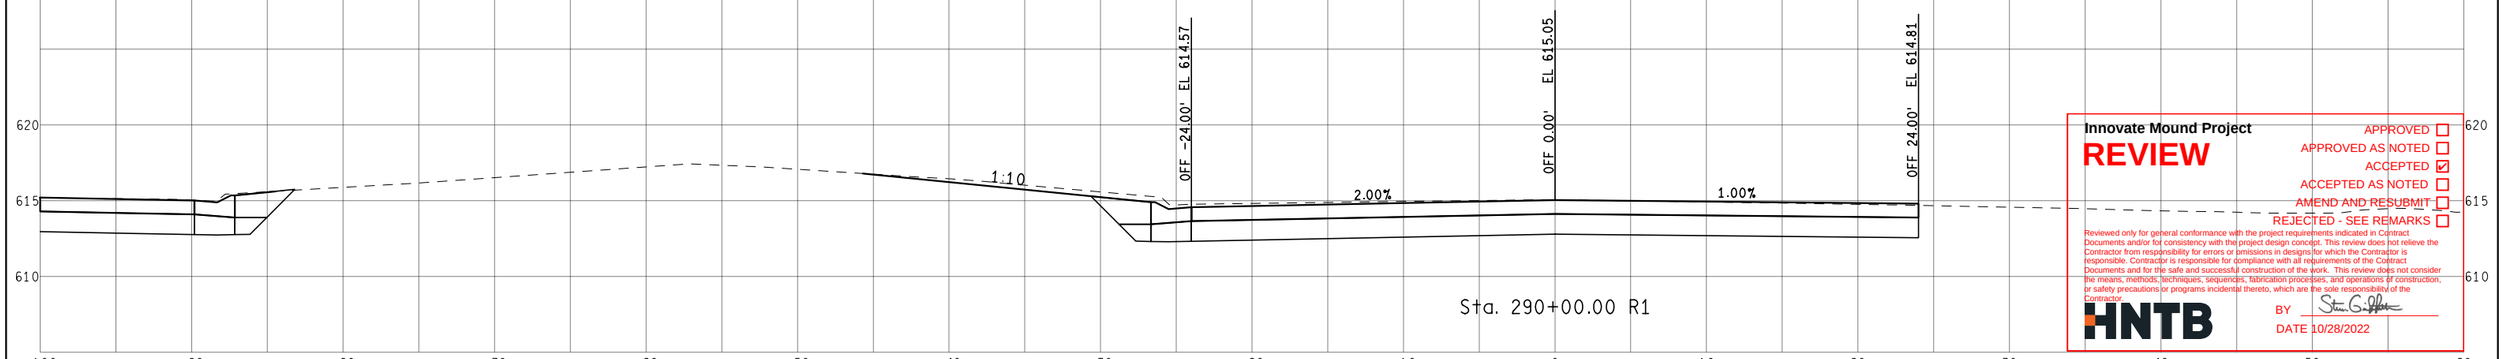

Sta. 290+00.00 R1

Innovate Mound Project

REVIEW

APPROVED ☐
APPROVED AS NOTED ☐
ACCEPTED ☑
ACCEPTED AS NOTED ☐
AMEND AND RESUBMIT ☐
REJECTED - SEE REMARKS ☐

Reviewed only for general conformance with the project requirements indicated in Contract Documents and/or for consistency with the project design concept. This review does not relieve the Contractor from responsibility for errors or omissions in designs for which the Contractor is responsible. Contractor is responsible for compliance with all requirements of the Contract Documents and for the safe and successful construction of the work. This review does not consider the means, methods, techniques, sequences, fabrication processes, and operations of construction, or safety precautions or programs incidental thereto, which are the sole responsibility of the Contractor.

HNTB

BY Steven G. Peltier

DATE 10/28/2022

FINAL ROW PLAN REVISIONS (SUBMITTAL DATE:)							
NO.	DATE	AUTH	DESCRIPTION	NO.	DATE	AUTH	DESCRIPTION

Department of Roads

VERT. (FT) 0 10

HORZ. (FT) 0 10

FILE:

DATE: 10/12/22

DESIGN UNIT: XXX

TSC: MACOMB

CS: INFR50000

JN: 207178A

STA. 290+00.00 R1 TO STA. 290+63.33 R1

NB MOUND RD

DRAWING

SHEET

SECT

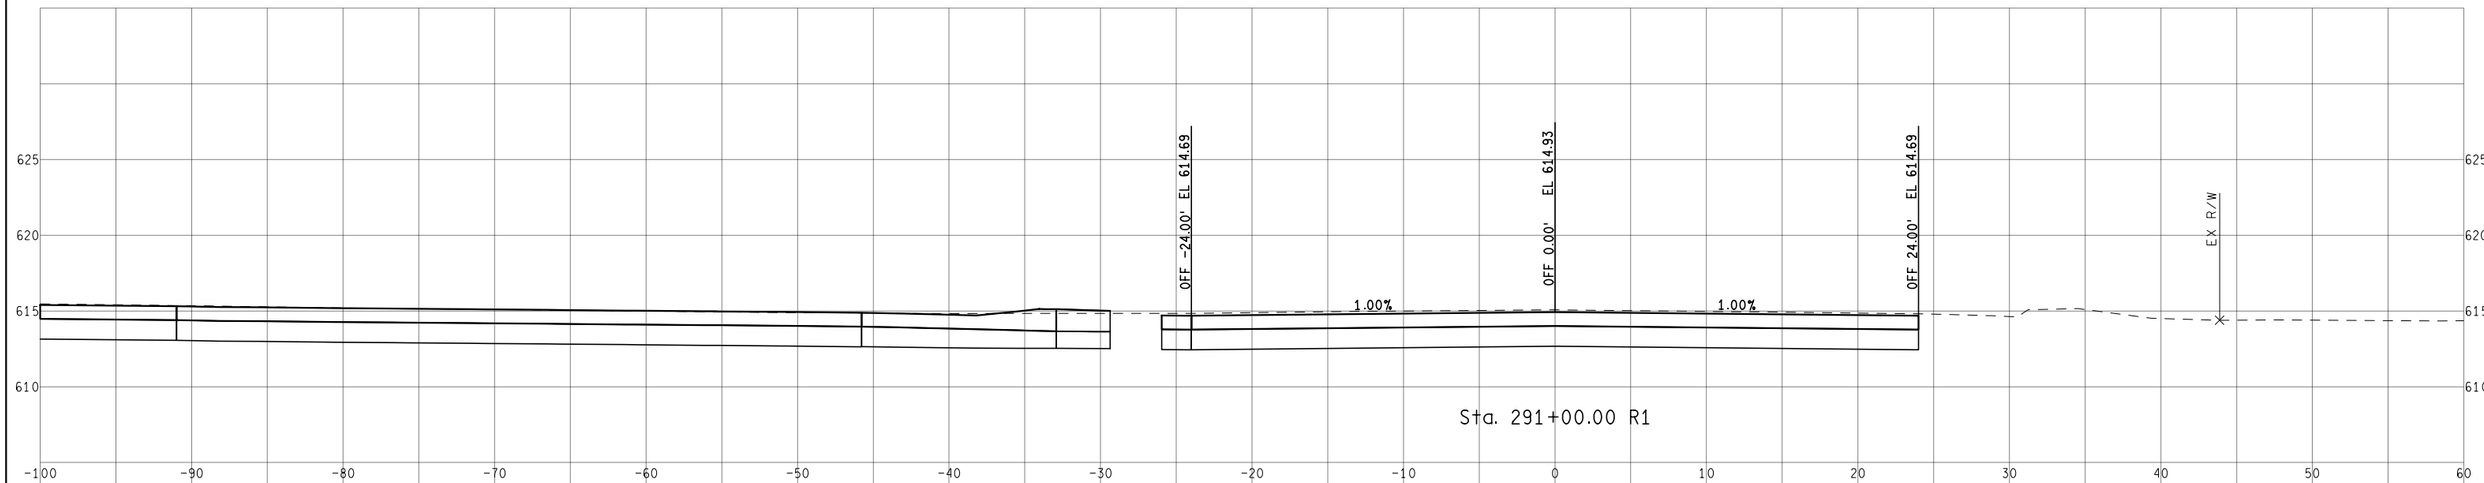

Sta. 291+00.00 R1

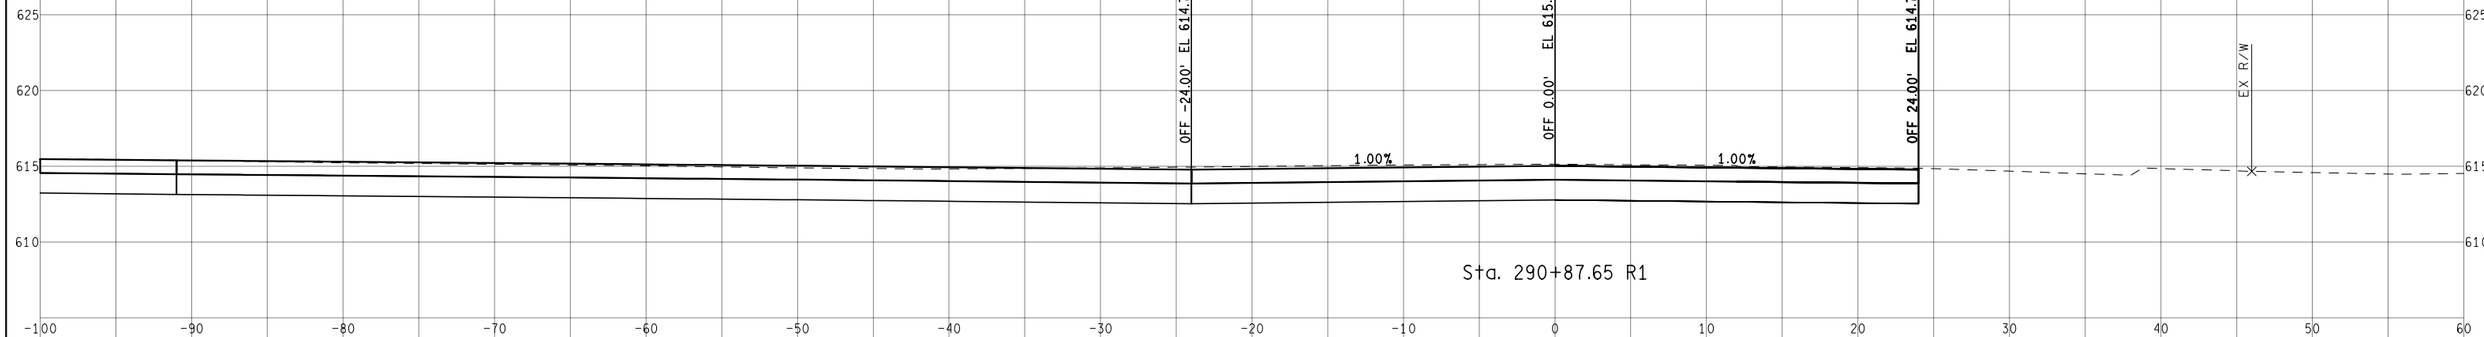

Sta. 290+87.65 R1

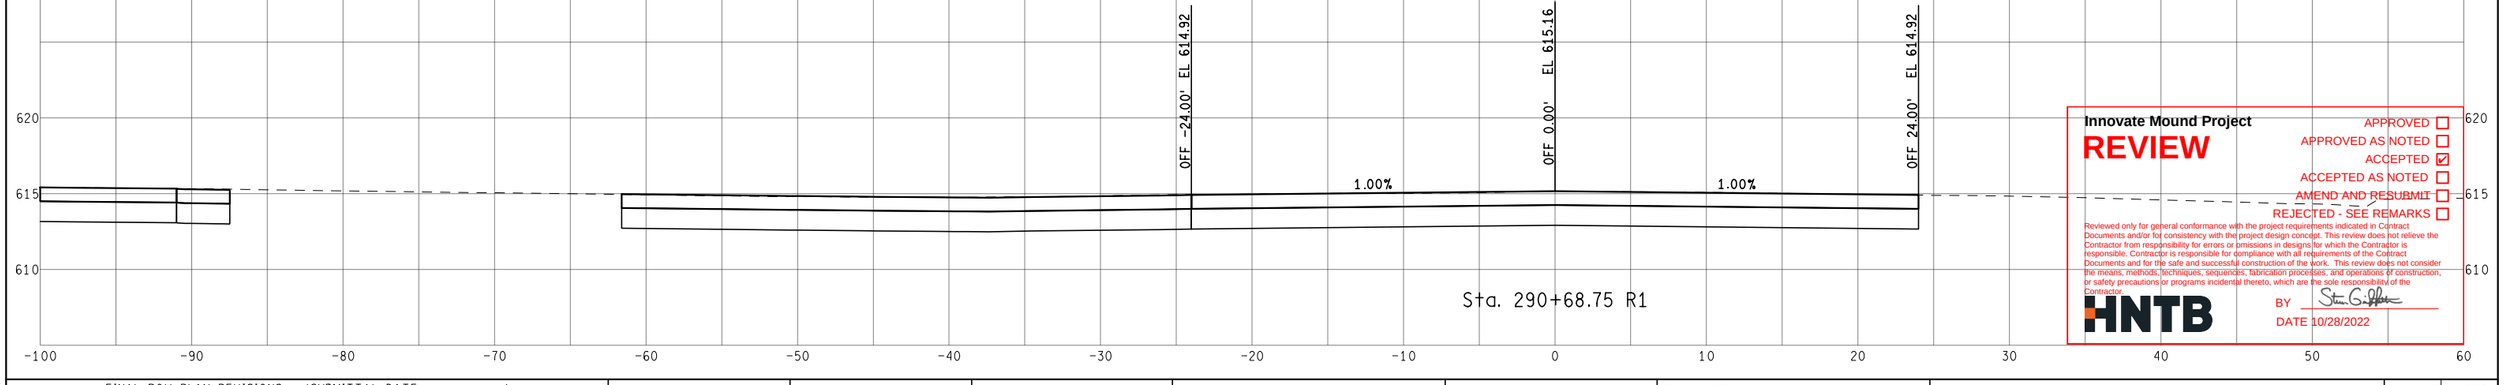

Sta. 290+68.75 R1

Innovate Mound Project

REVIEW

APPROVED ☐
APPROVED AS NOTED ☐
ACCEPTED ☑
ACCEPTED AS NOTED ☐
AMEND AND RESUBMIT ☐
REJECTED - SEE REMARKS ☐

Reviewed only for general conformance with the project requirements indicated in Contract Documents and/or for consistency with the project design concept. This review does not relieve the Contractor from responsibility for errors or omissions in designs for which the Contractor is responsible. Contractor is responsible for compliance with all requirements of the Contract Documents and for the safe and successful construction of the work. This review does not consider the means, methods, techniques, sequences, fabrication processes, and operations of construction; or safety precautions or programs incidental thereto, which are the sole responsibility of the Contractor.

HNTB

BY Steve Griffith

DATE 10/28/2022

FINAL ROW PLAN REVISIONS (SUBMITTAL DATE:)							
NO.	DATE	AUTH	DESCRIPTION	NO.	DATE	AUTH	DESCRIPTION

Department of Roads

VERT. (FT) 0 10

HORZ. (FT) 0 10

	DATE: 10/12/22	CS: INFR50000	STA. 290+68.75 R1 TO STA. 291+00.00 R1
	DESIGN UNIT: XXX	JN: 207178A	NB MOUND RD
FILE:	TSC: MACOMB		

DRAWING | SHEET | SECT

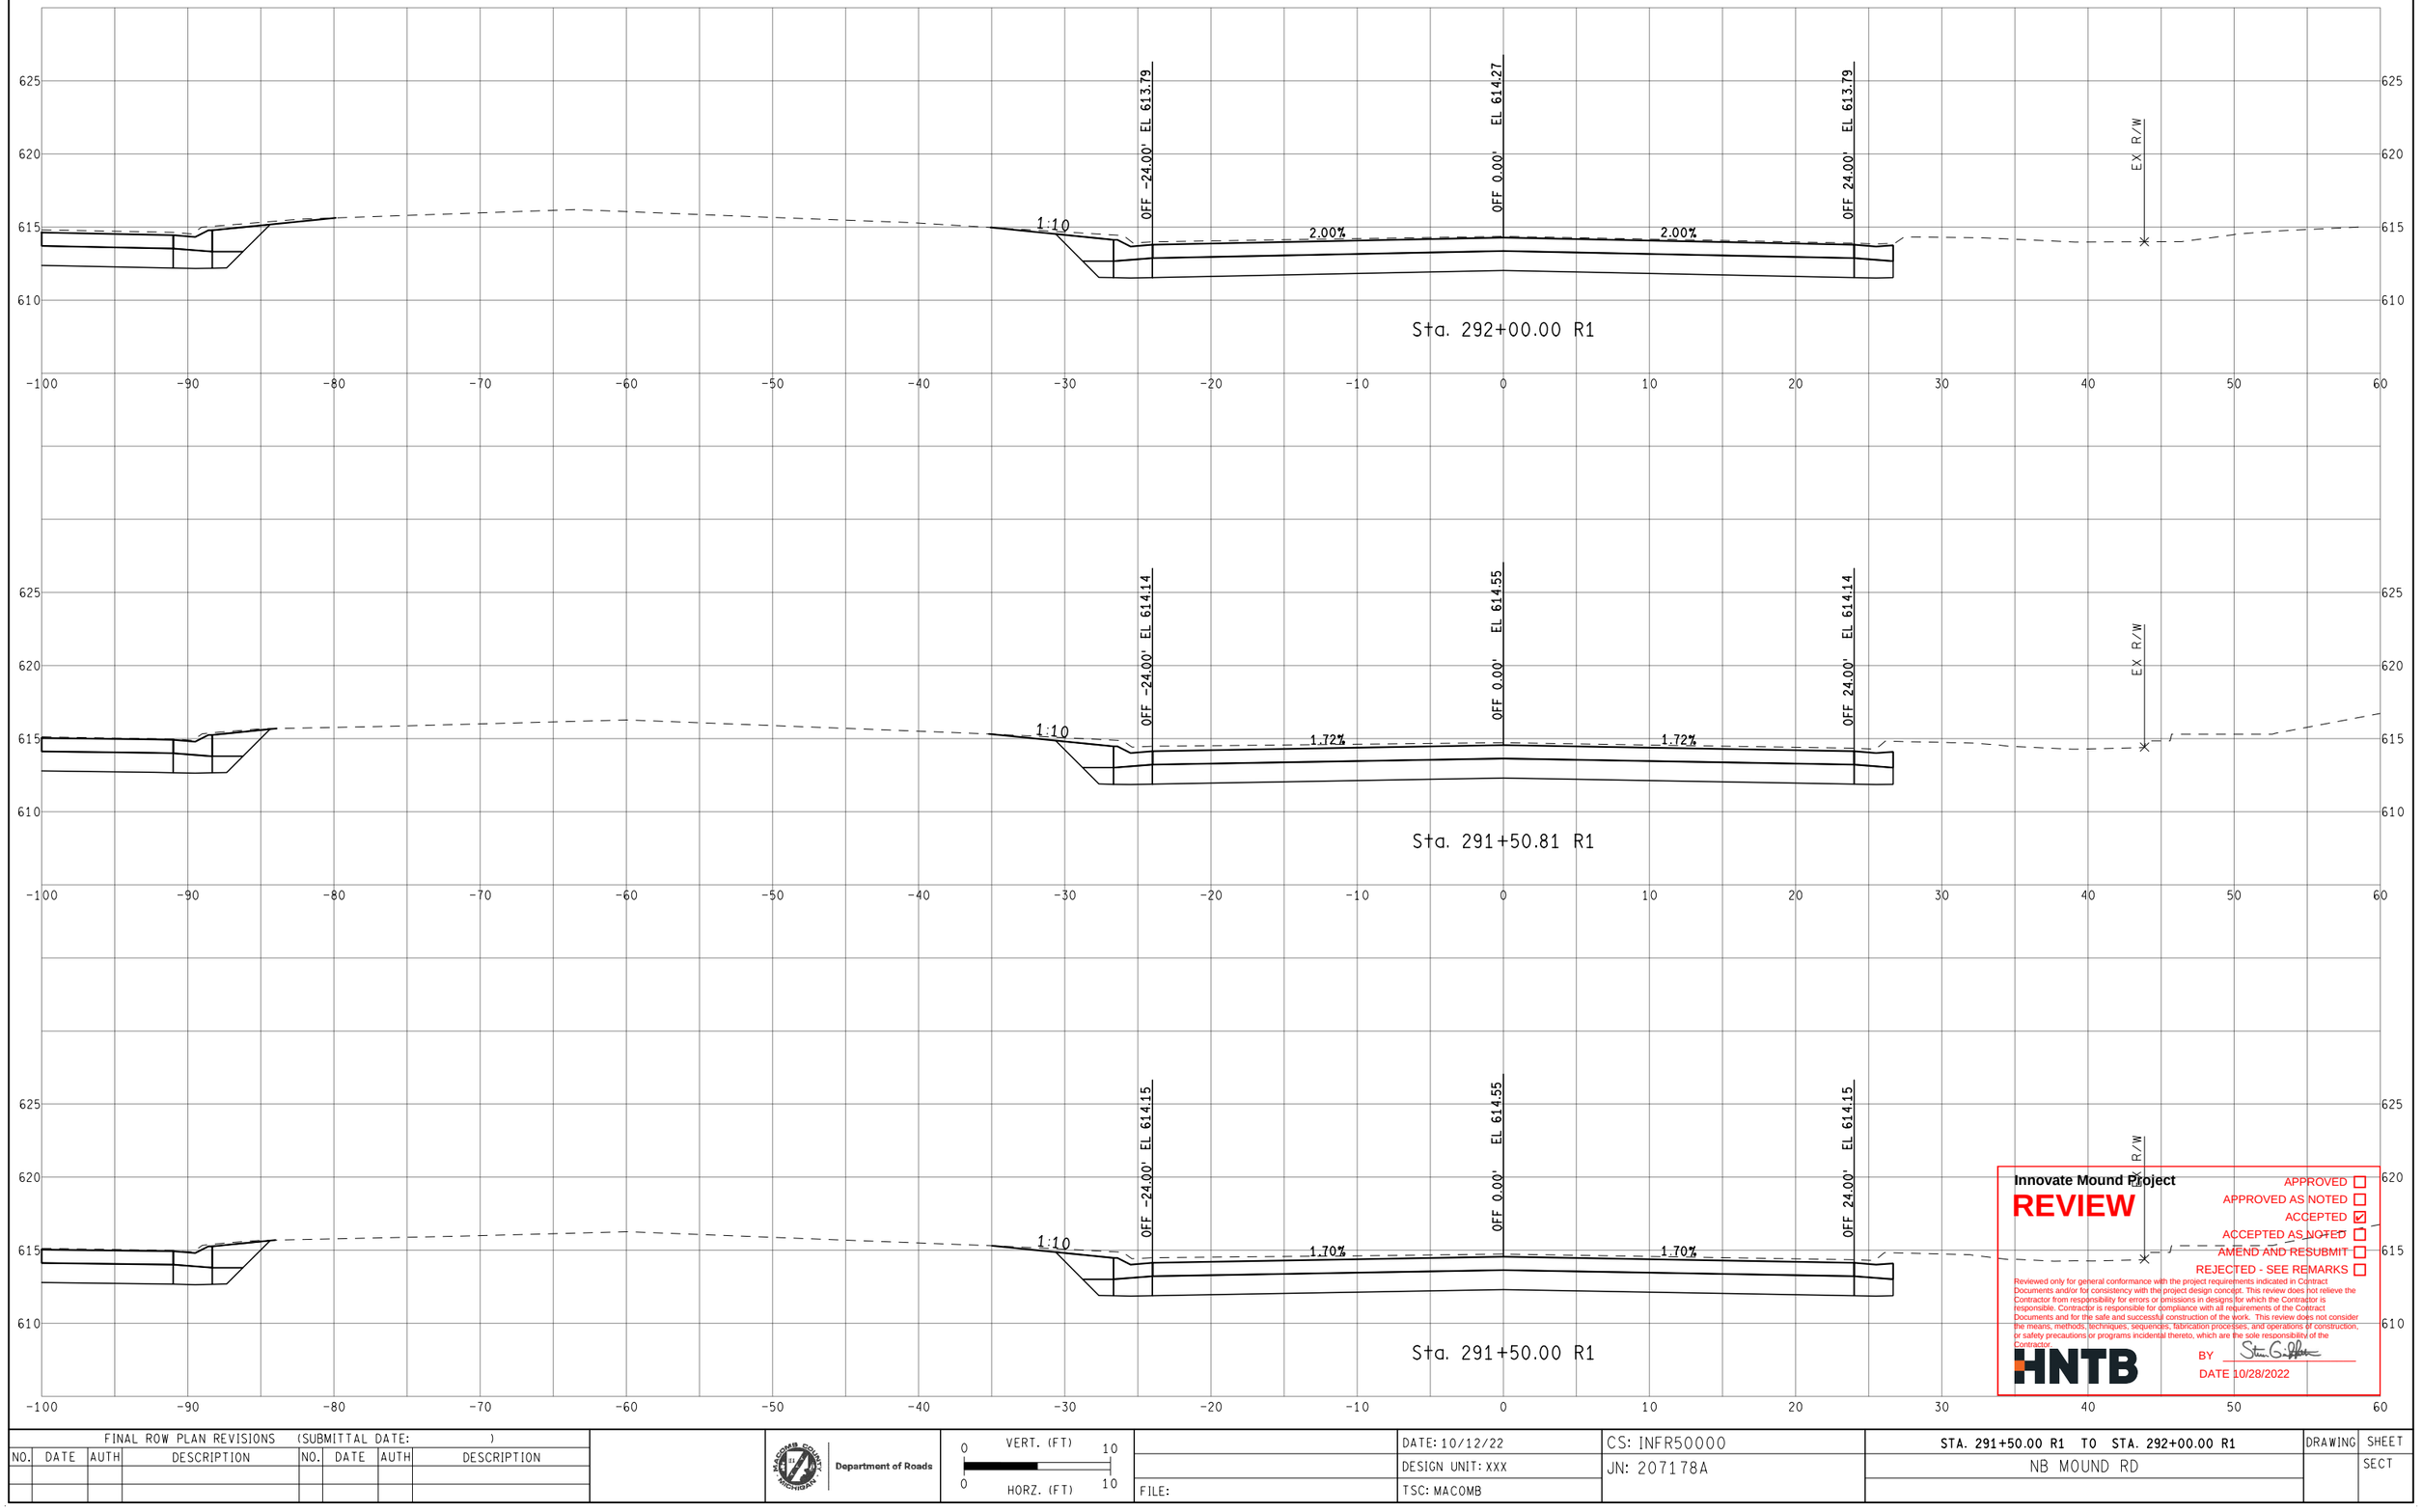

Innovate Mound Project

REVIEW

APPROVED ☐
APPROVED AS NOTED ☐
ACCEPTED ☑
ACCEPTED AS NOTED ☐
AMEND AND RESUBMIT ☐
REJECTED - SEE REMARKS ☐

Reviewed only for general conformance with the project requirements indicated in Contract Documents and/or for consistency with the project design concept. This review does not relieve the Contractor from responsibility for errors or omissions in designs for which the Contractor is responsible. Contractor is responsible for compliance with all requirements of the Contract Documents and for the safe and successful construction of the work. This review does not consider the means, methods, techniques, sequences, fabrication processes, and operations of construction, or safety precautions or programs incidental thereto, which are the sole responsibility of the Contractor.

HNTB

BY Steven G. Fisher

DATE 10/28/2022

FINAL ROW PLAN REVISIONS (SUBMITTAL DATE:)							
NO.	DATE	AUTH	DESCRIPTION	NO.	DATE	AUTH	DESCRIPTION

Department of Roads

VERT. (FT) 0 10

HORZ. (FT) 0 10

FILE:

DATE: 10/12/22

DESIGN UNIT: XXX

TSC: MACOMB

CS: INFR50000

JN: 207178A

STA. 291+50.00 R1 TO STA. 292+00.00 R1

NB MOUND RD

DRAWING

SHEET

SECT

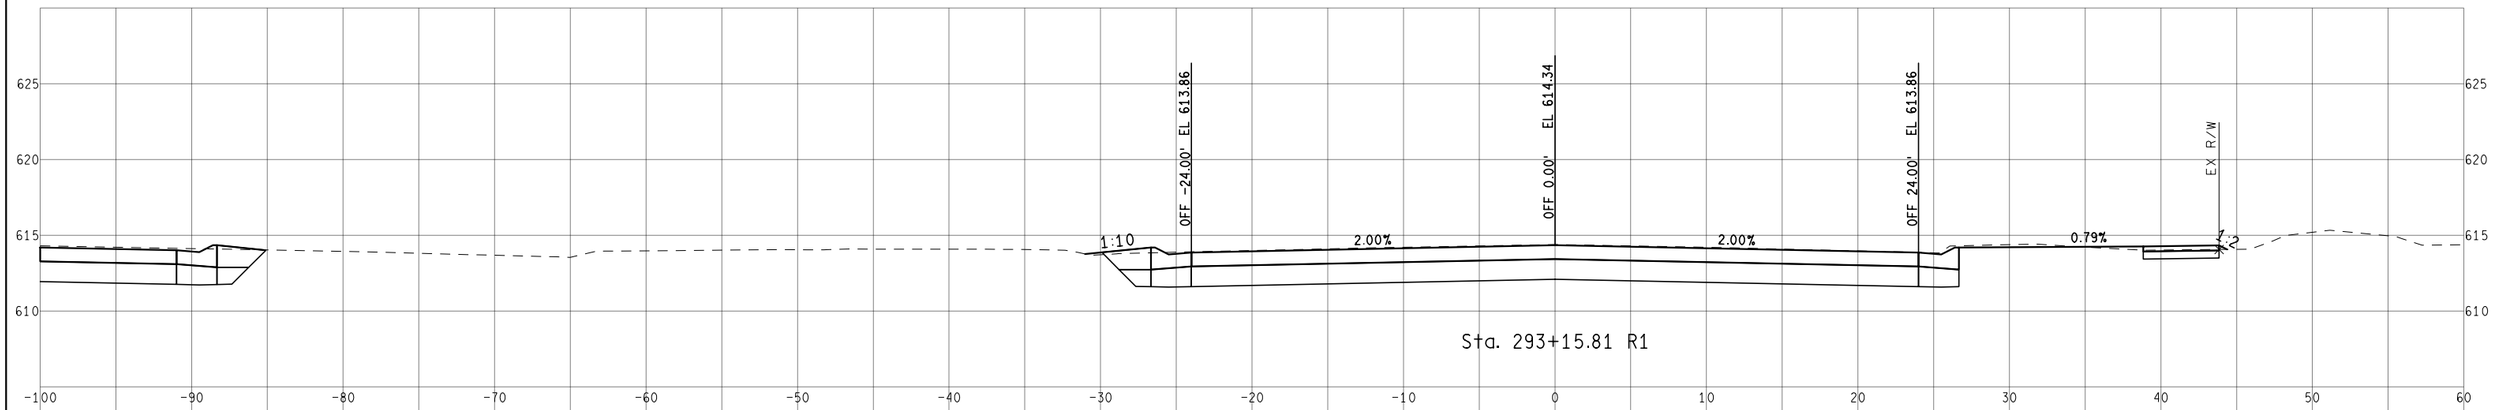

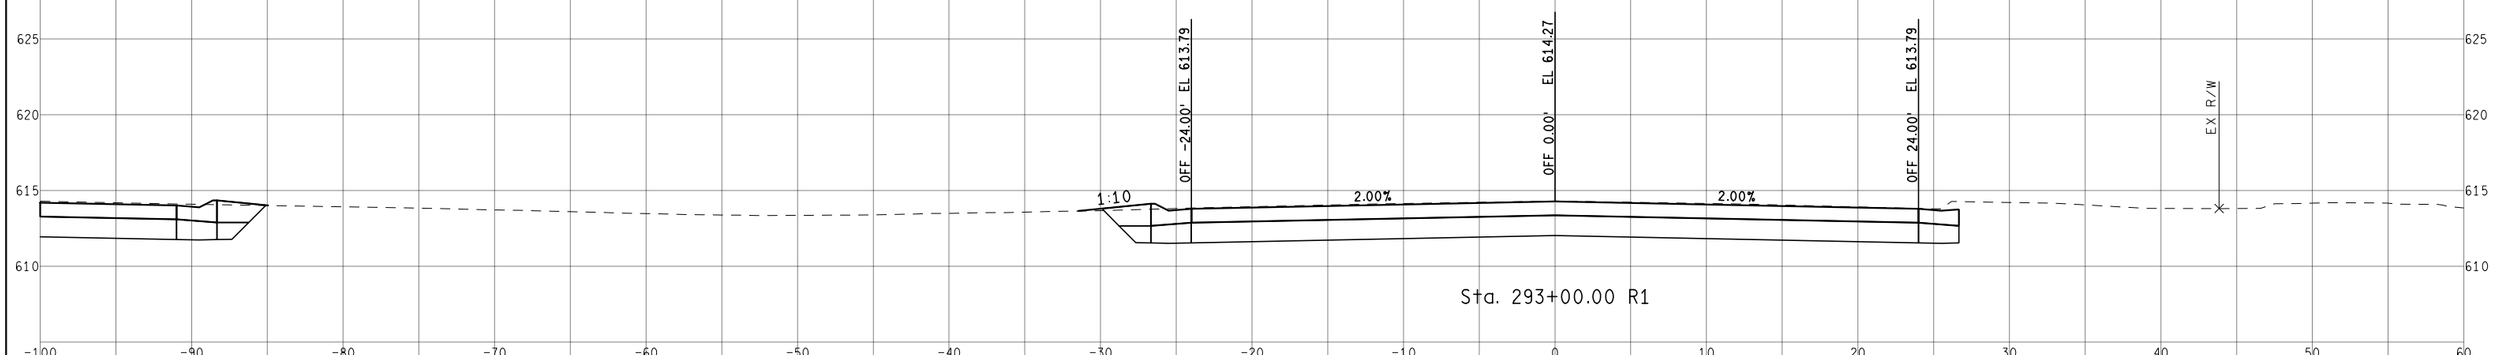

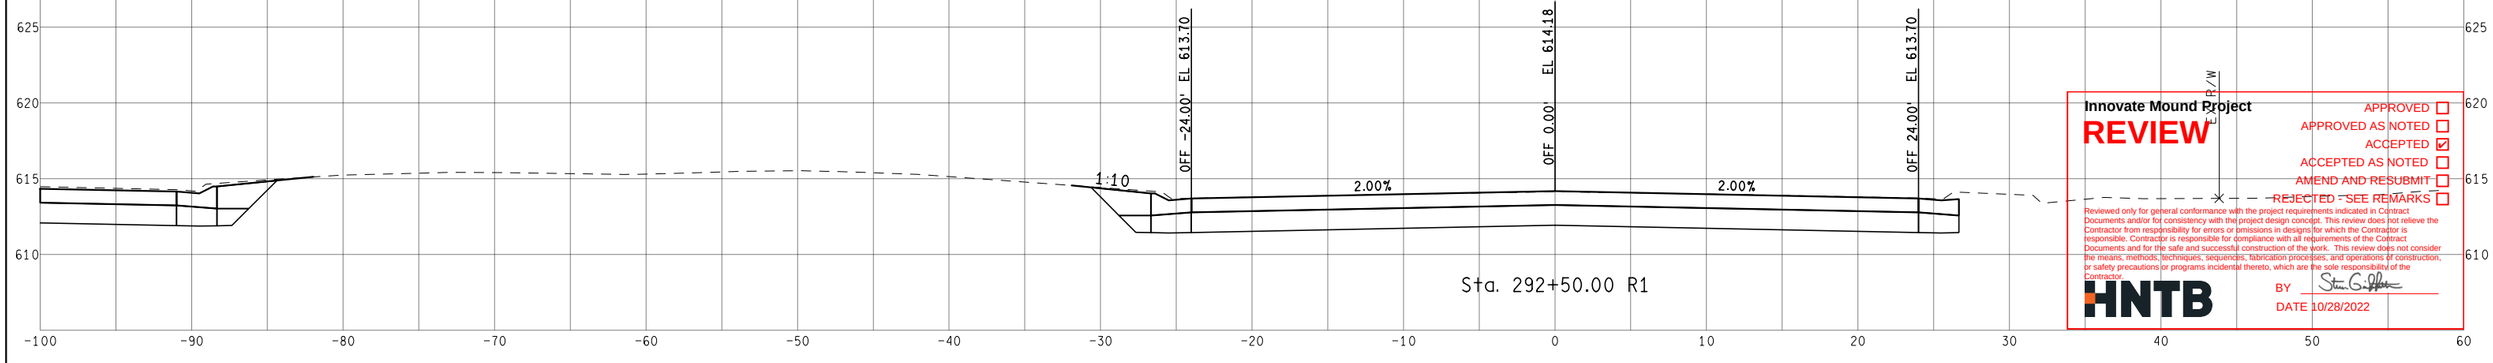

Innovate Mound Project

REVIEW

APPROVED ☐
APPROVED AS NOTED ☐
ACCEPTED ☑
ACCEPTED AS NOTED ☐
AMEND AND RESUBMIT ☐
REJECTED - SEE REMARKS ☐

Reviewed only for general conformance with the project requirements indicated in Contract Documents and/or for consistency with the project design concept. This review does not relieve the Contractor from responsibility for errors or omissions in designs for which the Contractor is responsible. Contractor is responsible for compliance with all requirements of the Contract Documents and for the safe and successful construction of the work. This review does not consider the means, methods, techniques, sequences, fabrication processes, and operations of construction, or safety precautions or programs incidental thereto, which are the sole responsibility of the Contractor.

HNTB

BY Steven G. Griffin

DATE 10/28/2022

FINAL ROW PLAN REVISIONS (SUBMITTAL DATE:)							
NO.	DATE	AUTH	DESCRIPTION	NO.	DATE	AUTH	DESCRIPTION

Department of Roads

VERT. (FT) 0 10
HORZ. (FT) 0 10

FILE:

DATE: 10/12/22
DESIGN UNIT: XXX
TSC: MACOMB

CS: INFR50000
JN: 207178A

STA. 292+50.00 R1 TO STA. 293+15.81 R1
NB MOUND RD

DRAWING
SHEET
SECT

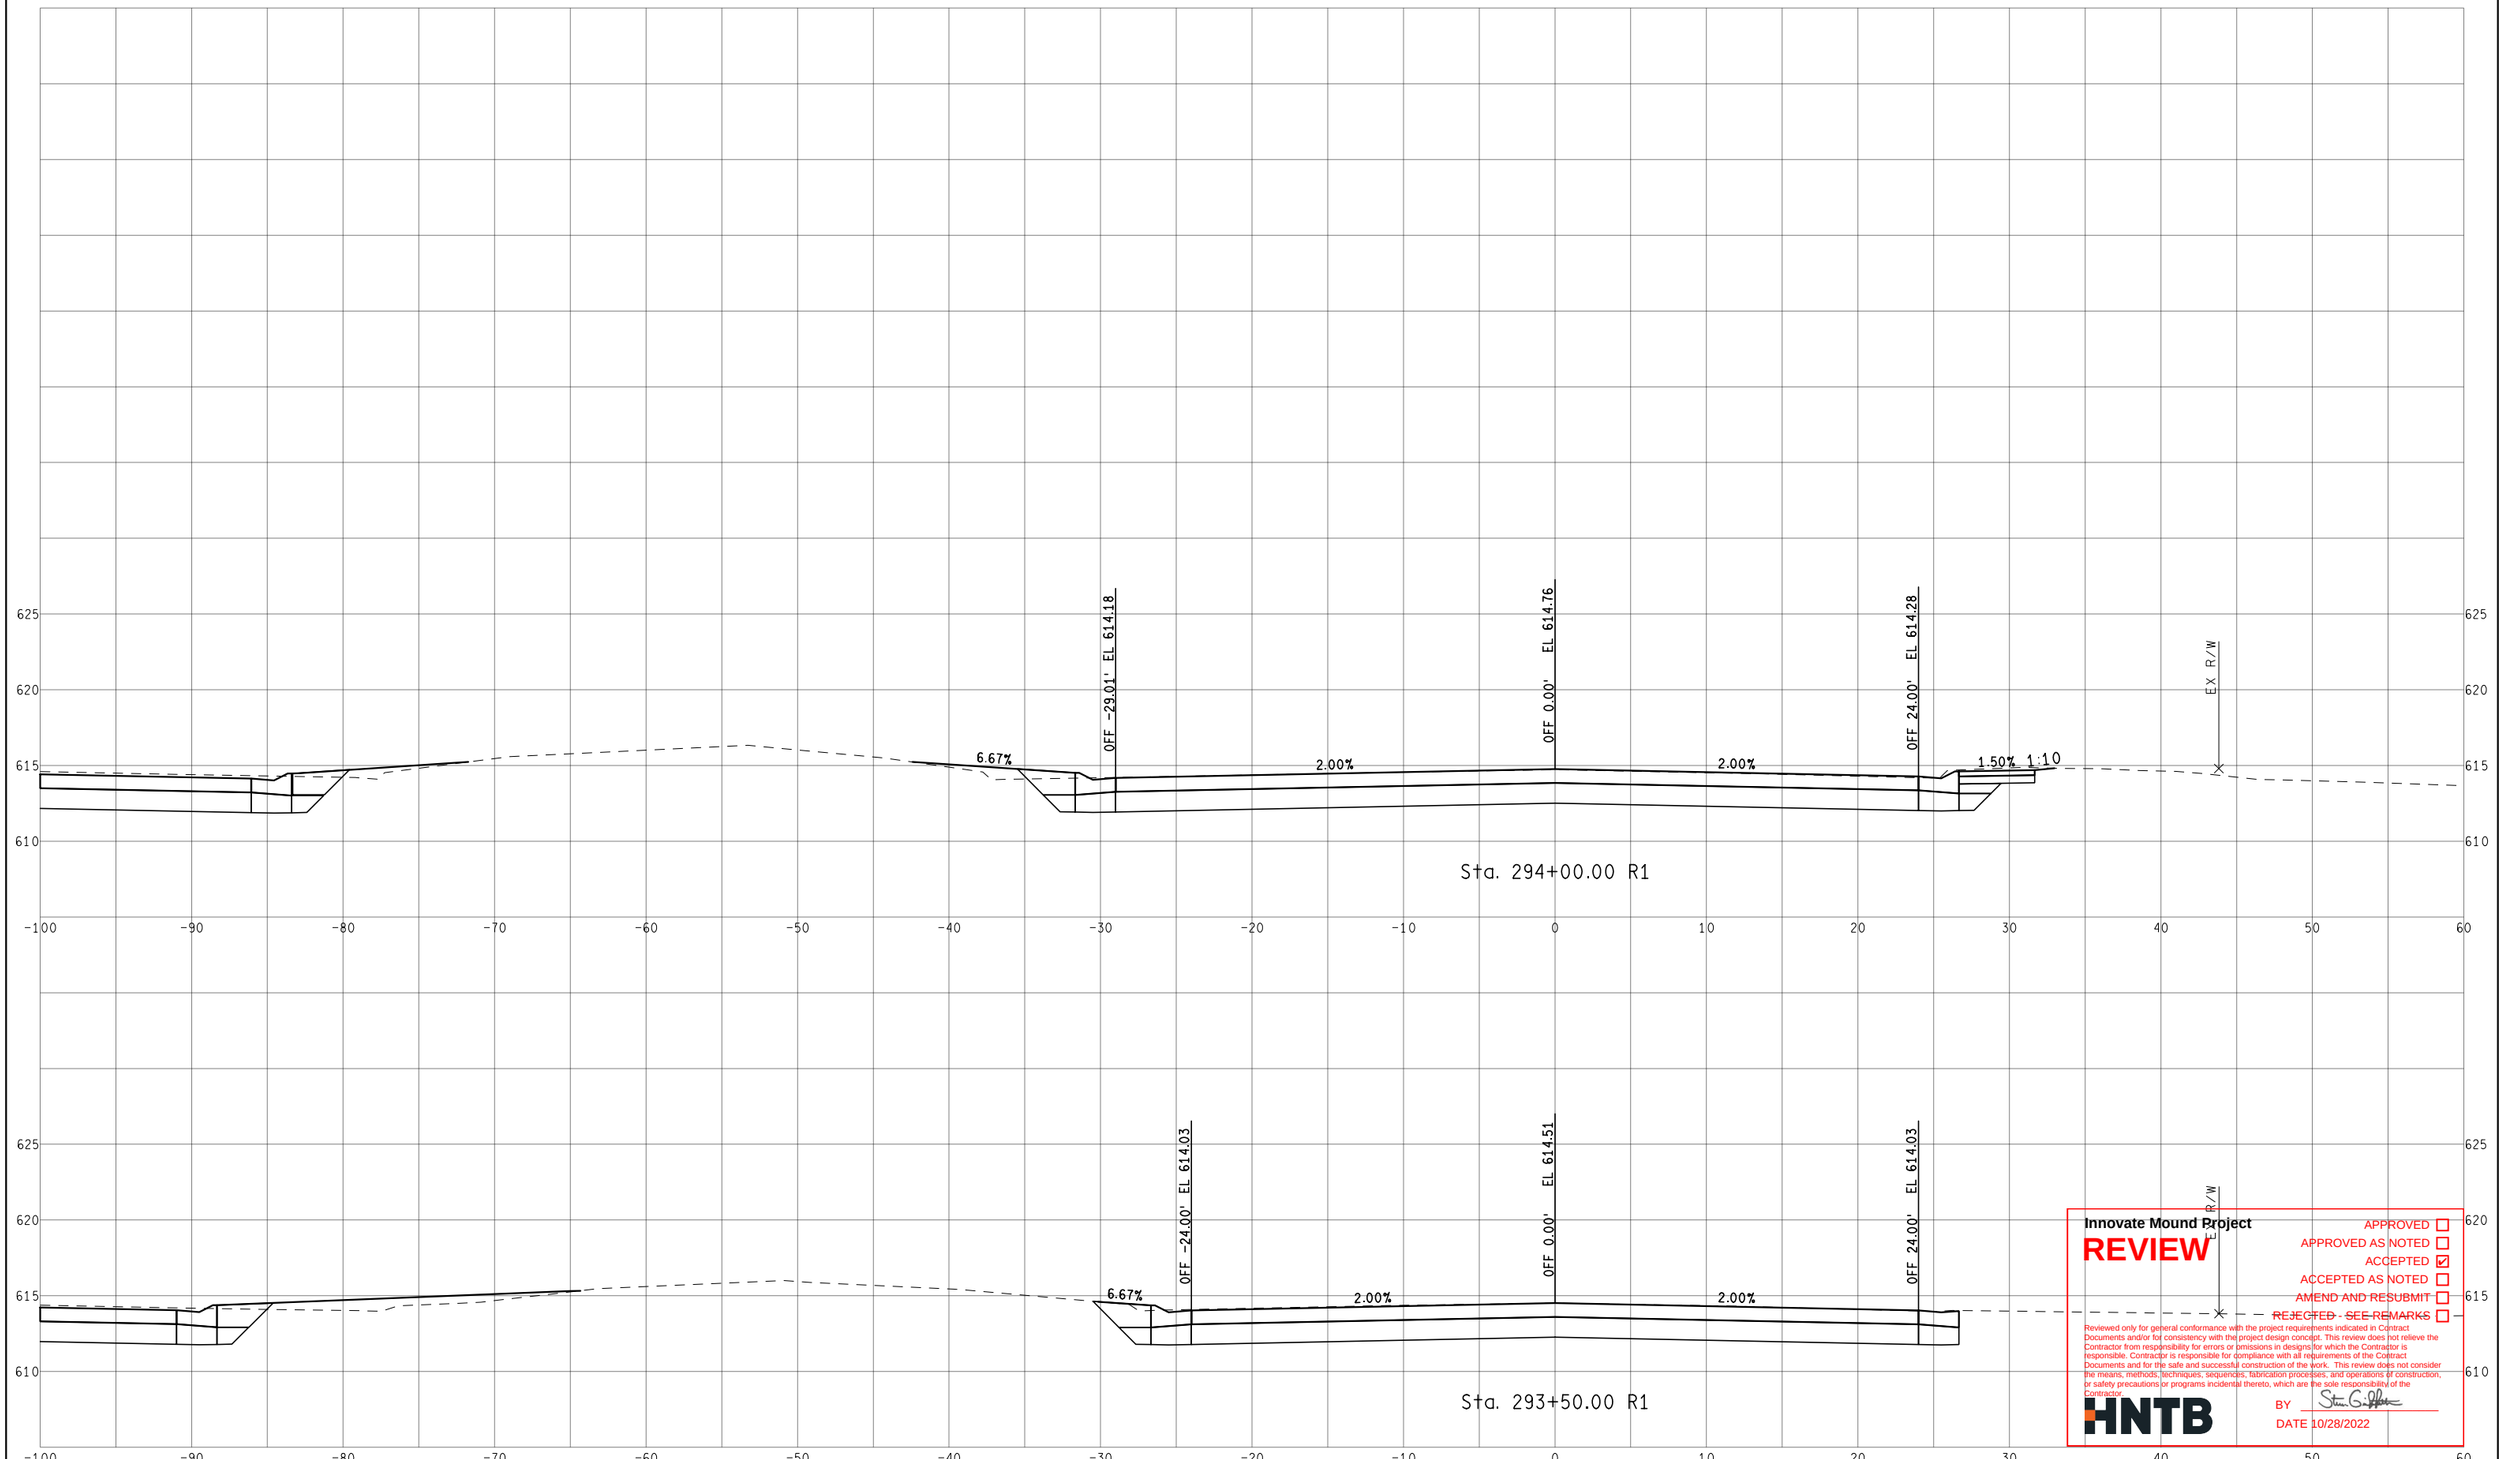

Innovate Mound Project

REVIEW

APPROVED ☐
APPROVED AS NOTED ☐
ACCEPTED ☑
ACCEPTED AS NOTED ☐
AMEND AND RESUBMIT ☐
~~REJECTED - SEE REMARKS~~ ☐

Reviewed only for general conformance with the project requirements indicated in Contract Documents and/or for consistency with the project design concept. This review does not relieve the Contractor from responsibility for errors or omissions in designs for which the Contractor is responsible. Contractor is responsible for compliance with all requirements of the Contract Documents and for the safe and successful construction of the work. This review does not consider the means, methods, techniques, sequences, fabrication processes, and operations of construction, or safety precautions or programs incidental thereto, which are the sole responsibility of the Contractor.

HNTB

BY Steven G. Peltier

DATE 10/28/2022

FINAL ROW PLAN REVISIONS (SUBMITTAL DATE:)							
NO.	DATE	AUTH	DESCRIPTION	NO.	DATE	AUTH	DESCRIPTION

Department of Roads

VERT. (FT) 0 10

HORZ. (FT) 0 10

FILE:

DATE: 10/12/22

DESIGN UNIT: XXX

TSC: MACOMB

CS: INFR50000

JN: 207178A

STA. 293+50.00 R1 TO STA. 294+00.00 R1

NB MOUND RD

DRAWING

SHEET

SECT

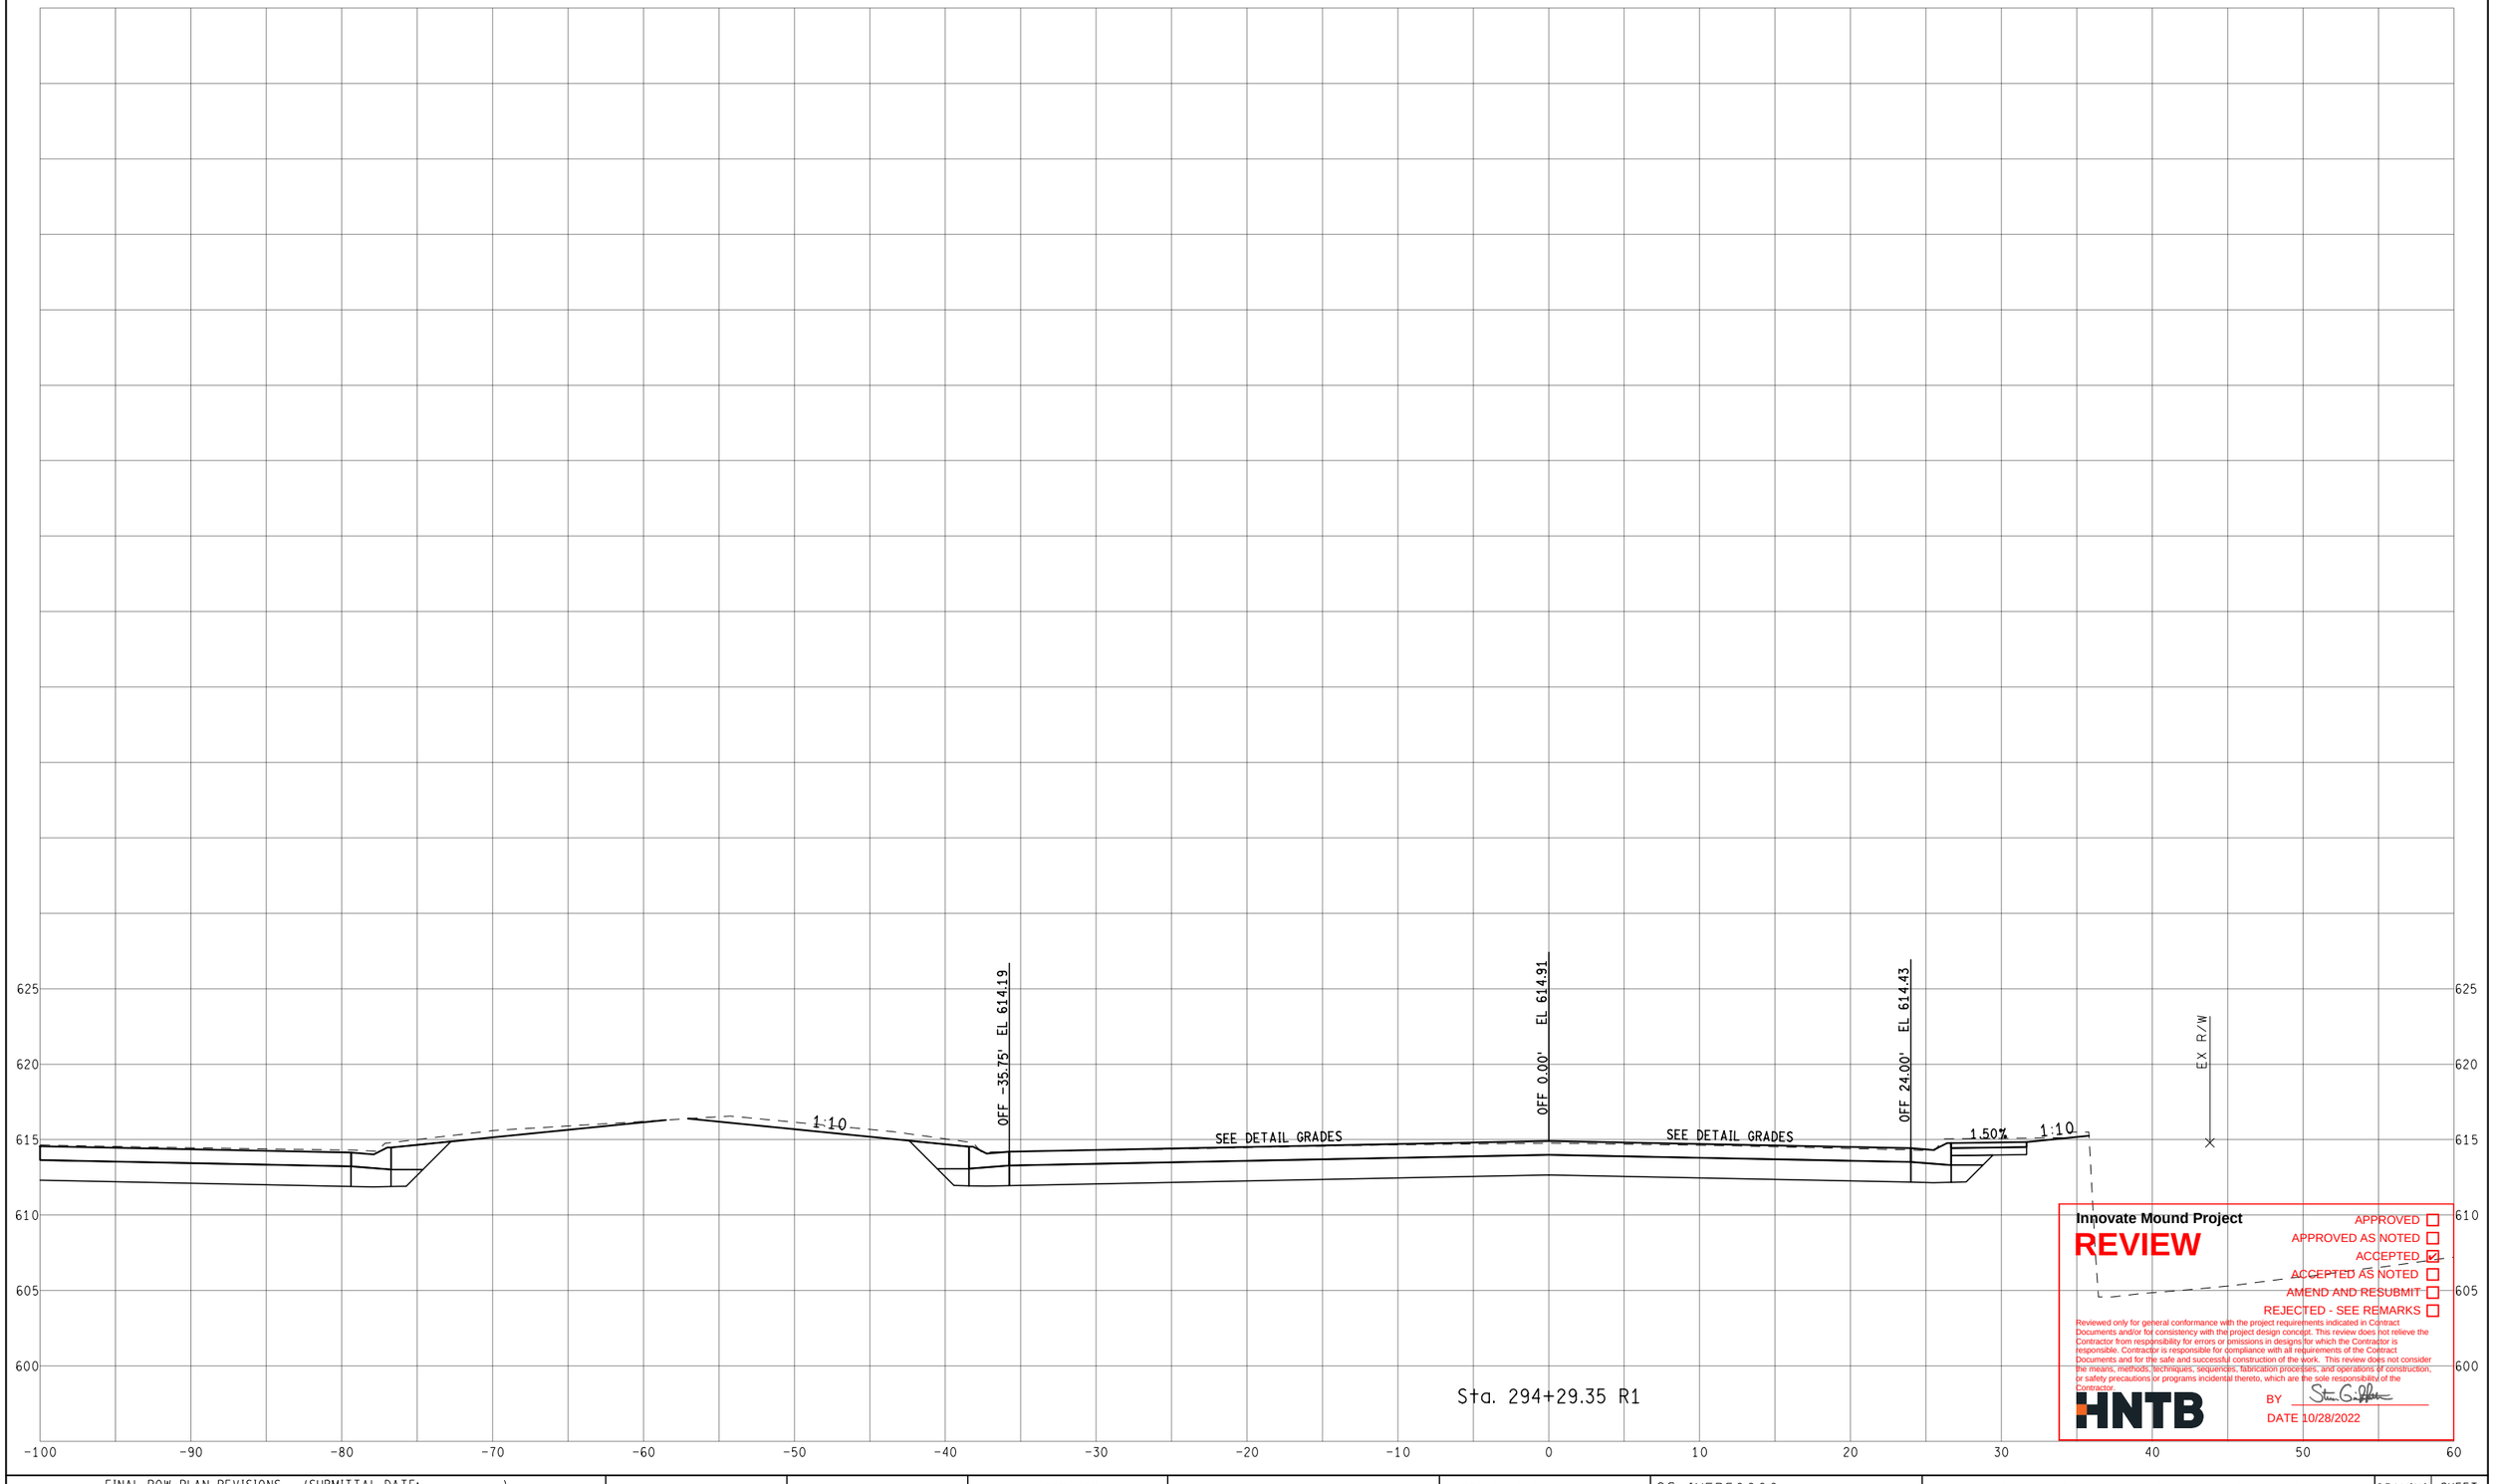

Innovate Mound Project

REVIEW

APPROVED ☐
APPROVED AS NOTED ☐
ACCEPTED ☑
ACCEPTED AS NOTED ☐
AMEND AND RESUBMIT ☐
REJECTED - SEE REMARKS ☐

Reviewed only for general conformance with the project requirements indicated in Contract Documents and/or for consistency with the project design concept. This review does not relieve the Contractor from responsibility for errors or omissions in designs for which the Contractor is responsible. Contractor is responsible for compliance with all requirements of the Contract Documents and for the safe and successful construction of the work. This review does not consider the means, methods, techniques, sequences, fabrication processes, and operations of construction; or safety precautions or programs incidental thereto, which are the sole responsibility of the Contractor.

HNTB

BY Stan Griffith

DATE 10/28/2022

FINAL ROW PLAN REVISIONS (SUBMITTAL DATE:)							
NO.	DATE	AUTH	DESCRIPTION	NO.	DATE	AUTH	DESCRIPTION

Department of Roads

VERT. (FT) 0 10

HORZ. (FT) 0 10

	DATE: 10/12/22	CS: INFR50000	STA. 294+29.35 R1 TO STA. 294+50.00 R1
	DESIGN UNIT: XXX	JN: 207178A	NB MOUND RD
FILE:	TSC: MACOMB		

DRAWING | SHEET | SECT

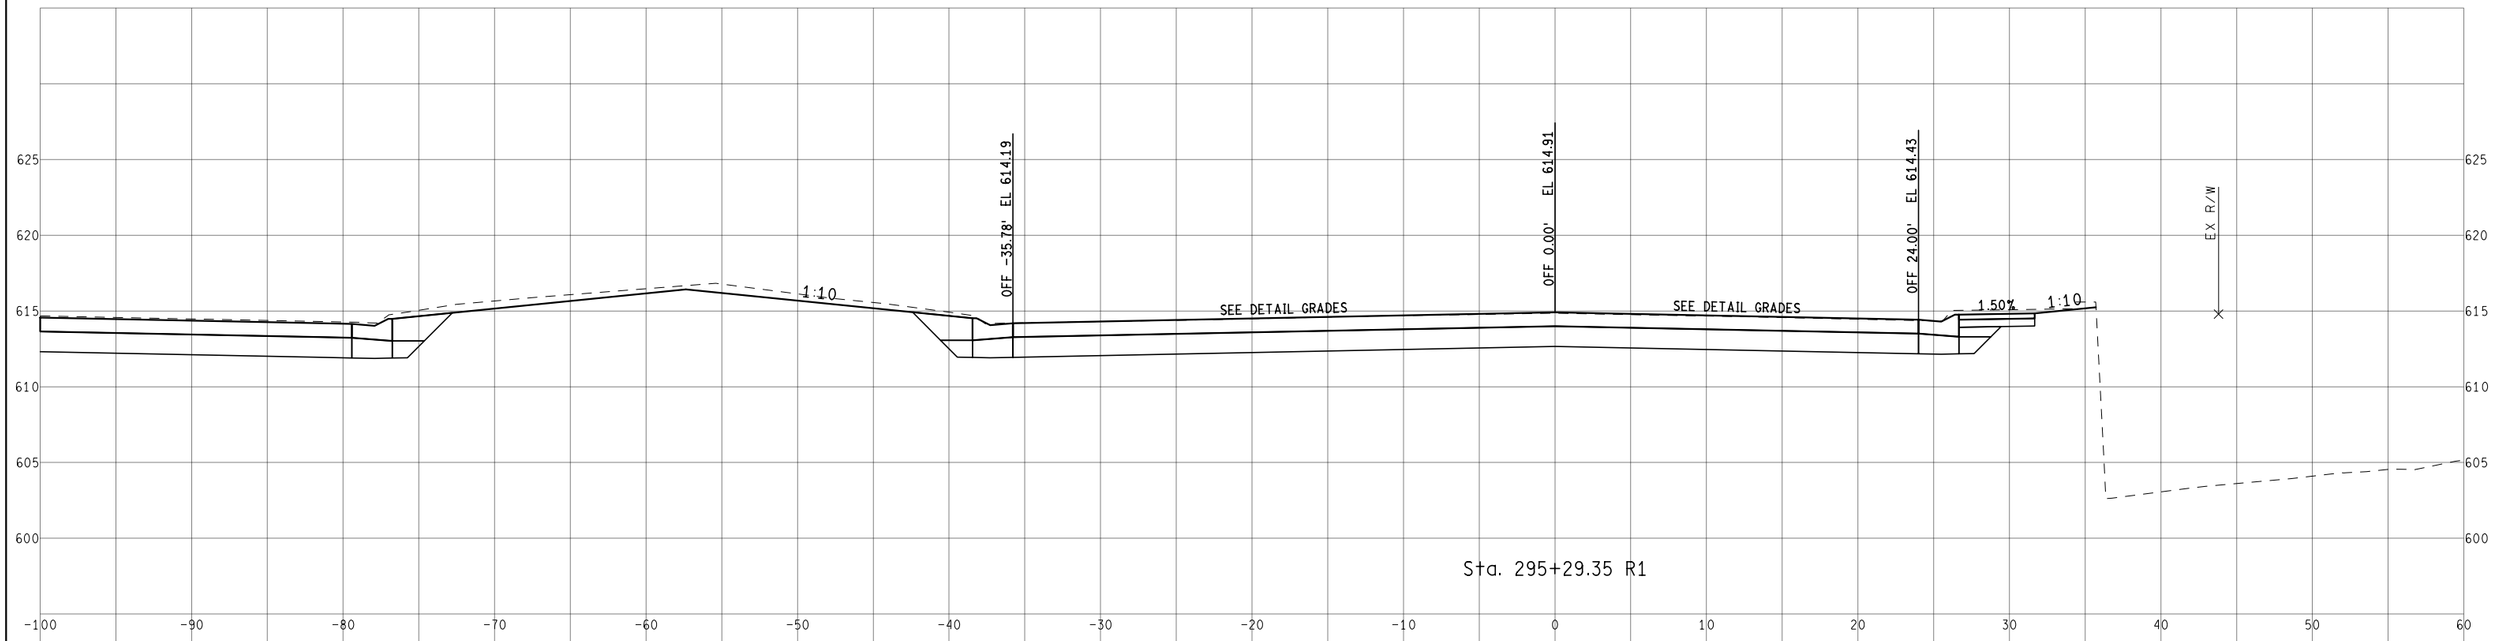

Innovate Mound Project

REVIEW

APPROVED ☐
APPROVED AS NOTED ☐
ACCEPTED ☑
ACCEPTED AS NOTED ☐
AMEND AND RESUBMIT ☐
REJECTED - SEE REMARKS ☐

Reviewed only for general conformance with the project requirements indicated in Contract Documents and/or for consistency with the project design concept. This review does not relieve the Contractor from responsibility for errors or omissions in designs for which the Contractor is responsible. Contractor is responsible for compliance with all requirements of the Contract Documents and for the safe and successful construction of the work. This review does not consider the means, methods, techniques, sequences, fabrication processes, and operations of construction; or safety precautions or programs incidental thereto, which are the sole responsibility of the Contractor.

HNTB

BY Stan Griffith

DATE 10/28/2022

FINAL ROW PLAN REVISIONS (SUBMITTAL DATE:)							
NO.	DATE	AUTH	DESCRIPTION	NO.	DATE	AUTH	DESCRIPTION

Department of Roads

0 VERT. (FT) 10

0 HORZ. (FT) 10

	DATE: 10/12/22	CS: INFR50000	STA. 295+00.00 R1 TO STA. 295+29.35 R1	DRAWING / SHEET
	DESIGN UNIT: XXX	JN: 207178A	NB MOUND RD	SECT
FILE:	TSC: MACOMB			

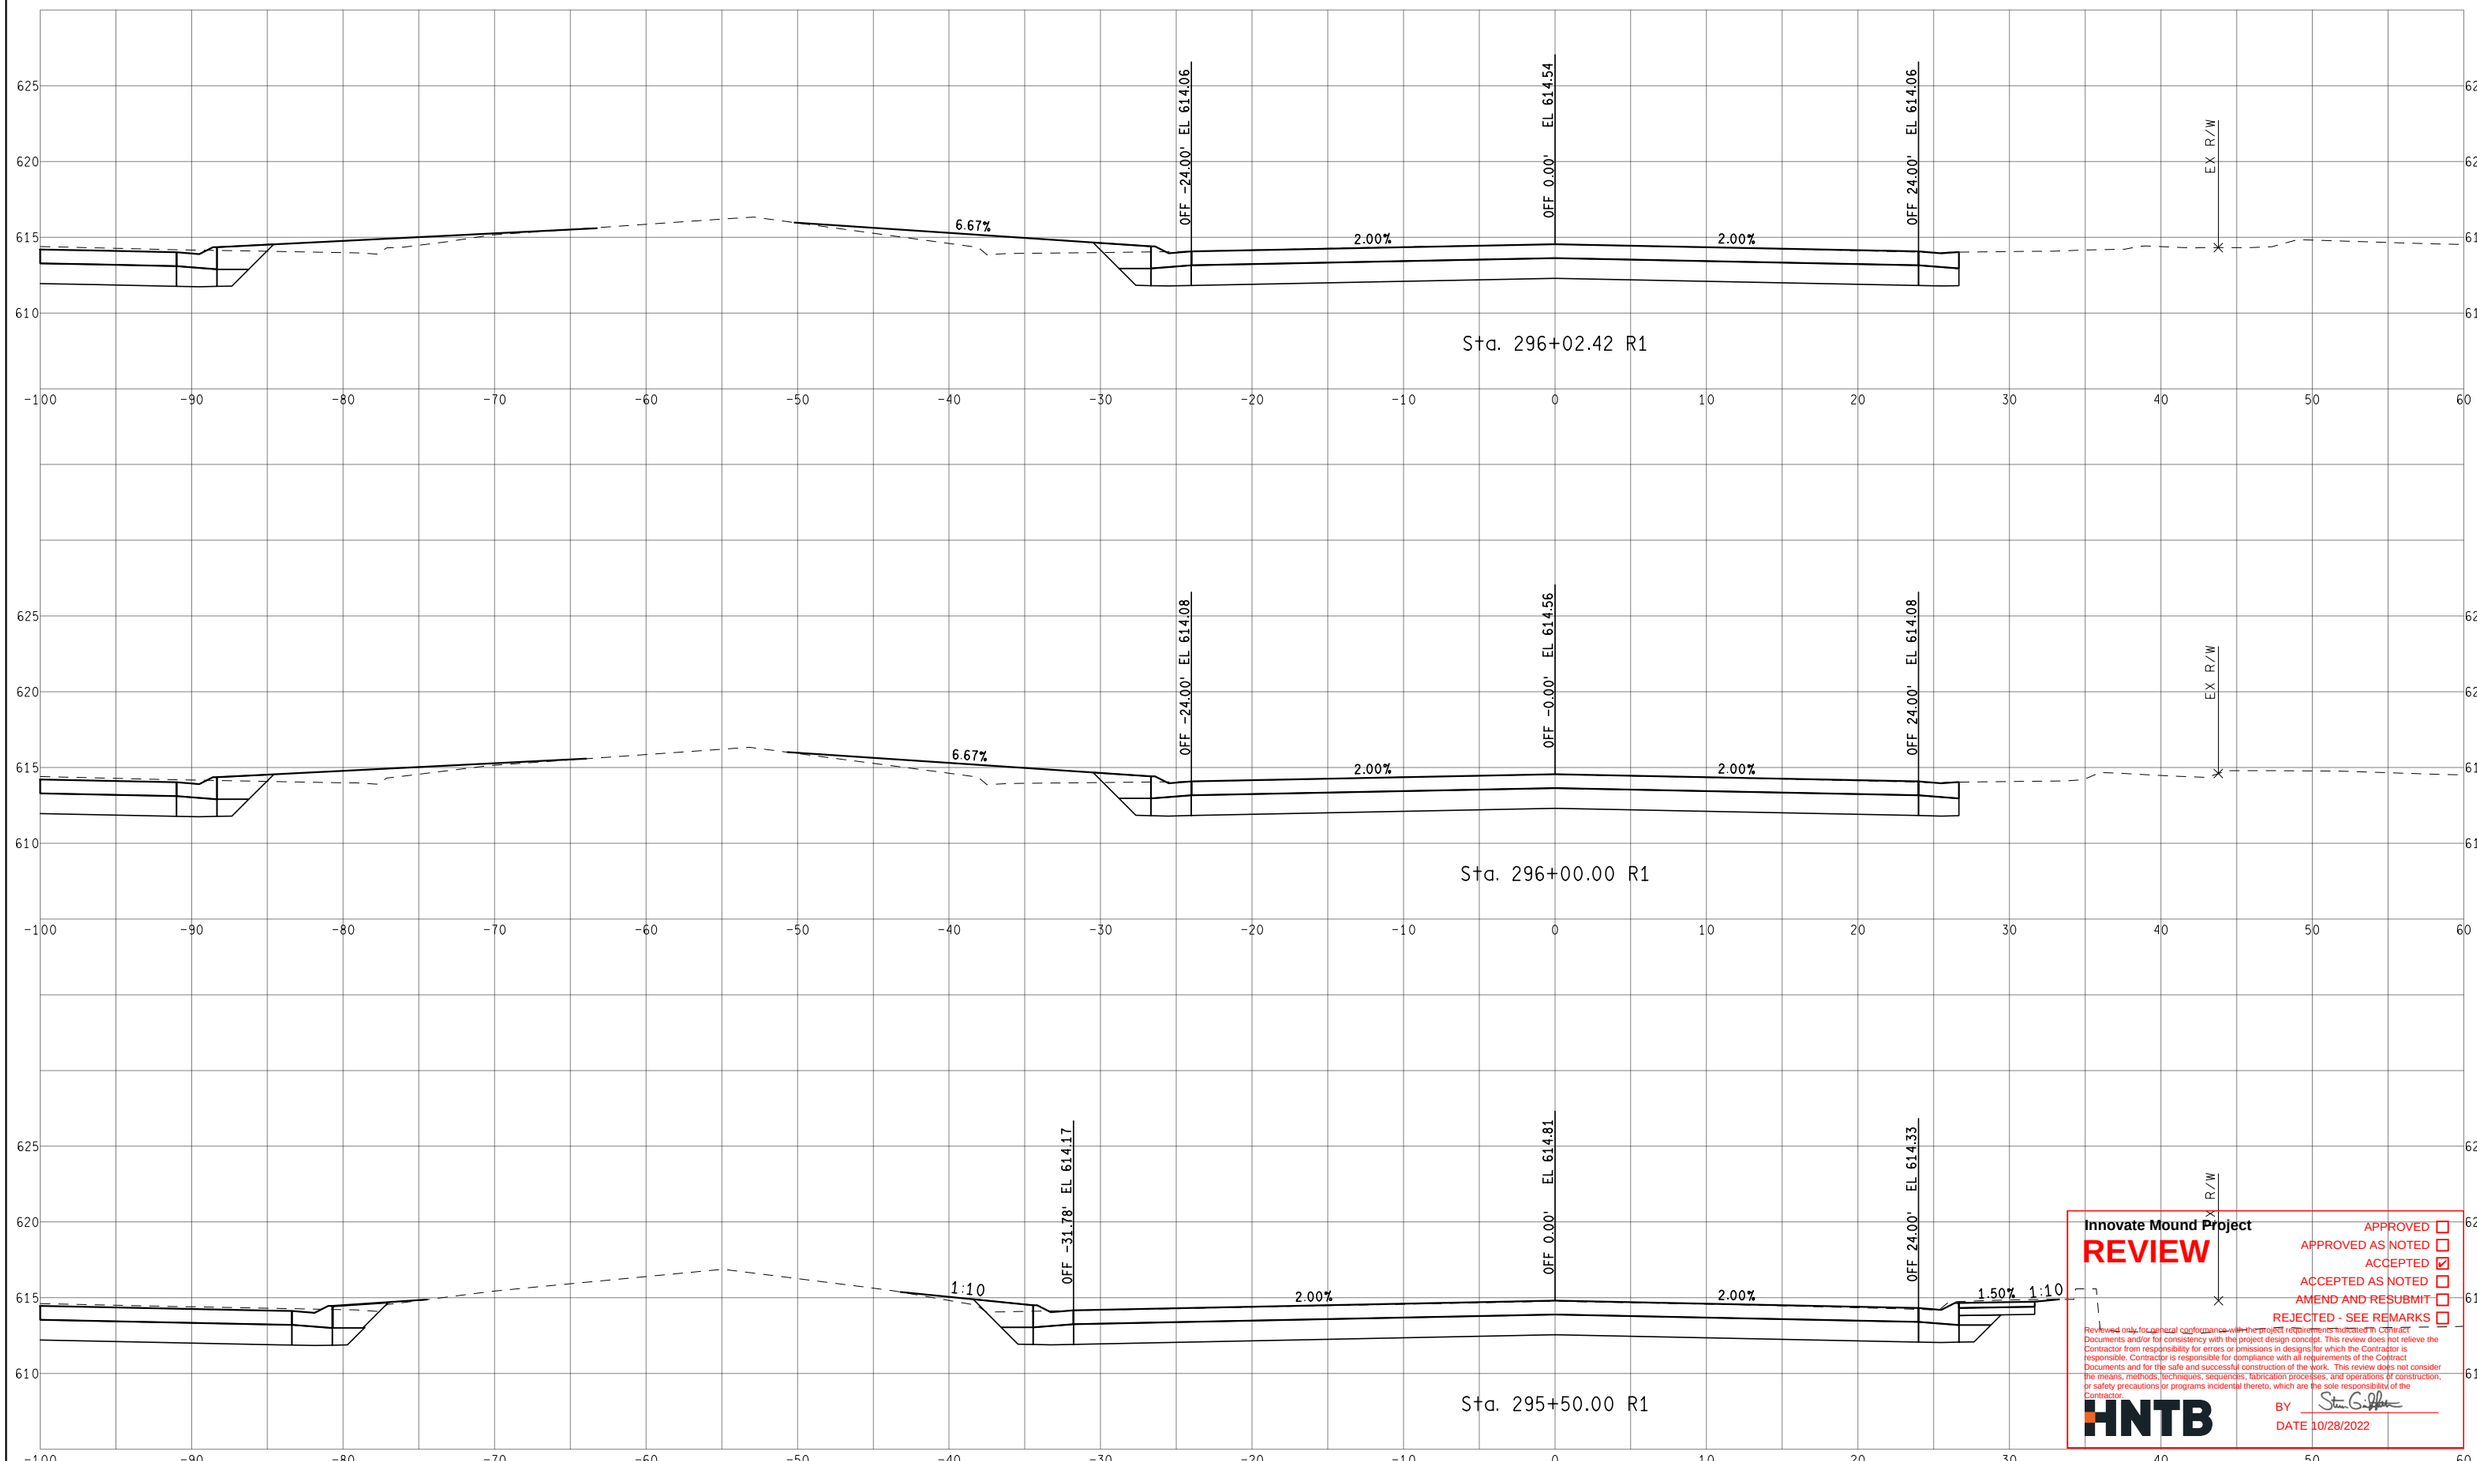

Innovate Mound Project

REVIEW

APPROVED ☐
APPROVED AS NOTED ☐
ACCEPTED ☑
ACCEPTED AS NOTED ☐
AMEND AND RESUBMIT ☐
REJECTED - SEE REMARKS ☐

Reviewed only for general conformance with the project requirements indicated in Contract Documents and/or for consistency with the project design concept. This review does not relieve the Contractor from responsibility for errors or omissions in designs for which the Contractor is responsible. Contractor is responsible for compliance with all requirements of the Contract Documents and for the safe and successful construction of the work. This review does not consider the means, methods, techniques, sequences, fabrication processes, and operations of construction, or safety precautions or programs incidental thereto, which are the sole responsibility of the Contractor.

HNTB

BY [signature]

DATE 10/28/2022

FINAL ROW PLAN REVISIONS (SUBMITTAL DATE:)							
NO.	DATE	AUTH	DESCRIPTION	NO.	DATE	AUTH	DESCRIPTION

Department of Roads

VERT. (FT) 0 10
HORZ. (FT) 0 10

FILE:

DATE: 10/12/22
DESIGN UNIT: XXX
TSC: MACOMB

CS: INFR50000
JN: 207178A

STA. 295+50.00 R1 TO STA. 296+02.42 R1
NB MOUND RD

DRAWING
SHEET
SECT

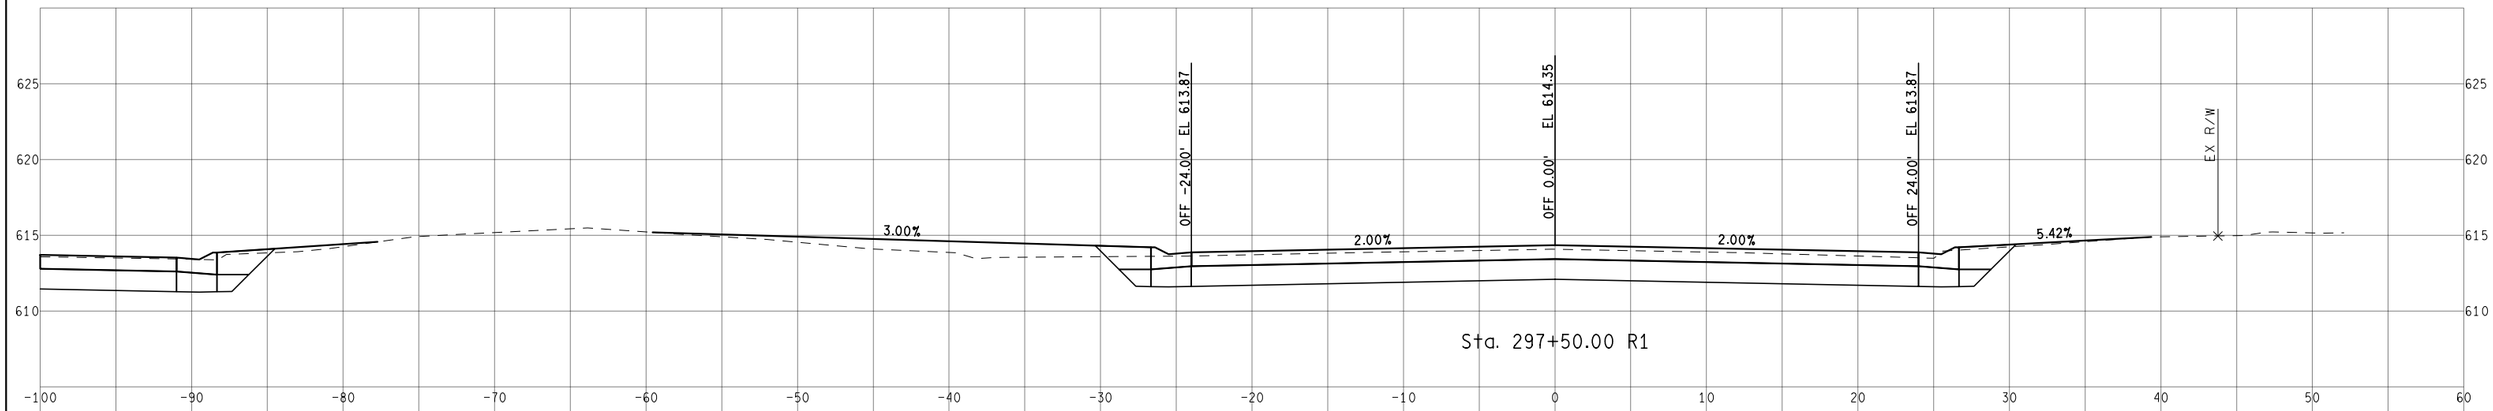

Sta. 297+50.00 R1

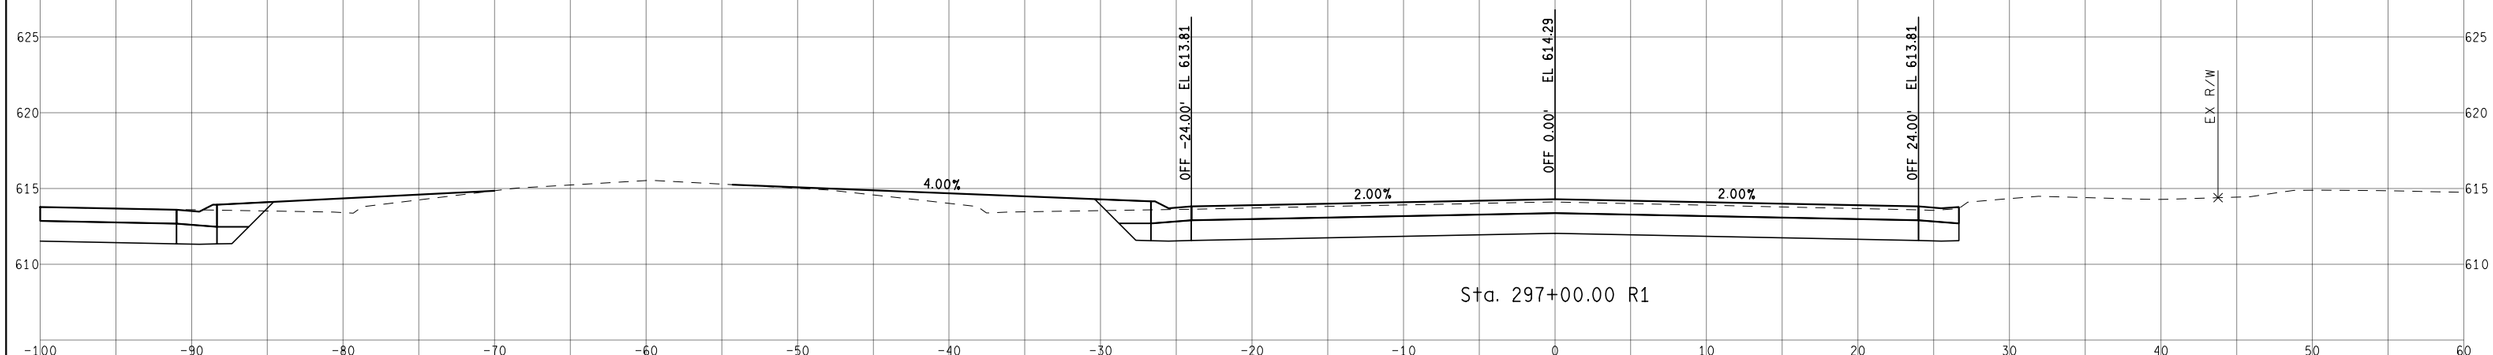

Sta. 297+00.00 R1

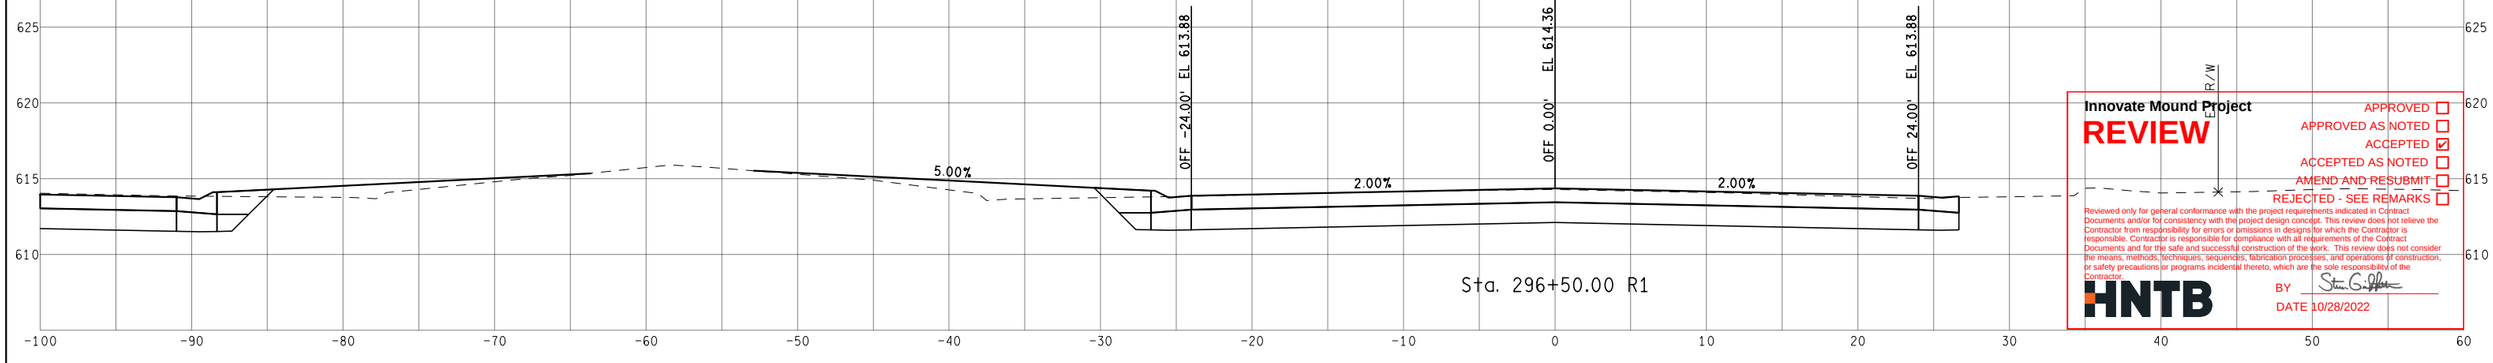

Sta. 296+50.00 R1

Innovate Mound Project

REVIEW

APPROVED ☐
APPROVED AS NOTED ☐
ACCEPTED ☑
ACCEPTED AS NOTED ☐
AMEND AND RESUBMIT ☐
REJECTED - SEE REMARKS ☐

Reviewed only for general conformance with the project requirements indicated in Contract Documents and/or for consistency with the project design concept. This review does not relieve the Contractor from responsibility for errors or omissions in designs for which the Contractor is responsible. Contractor is responsible for compliance with all requirements of the Contract Documents and for the safe and successful construction of the work. This review does not consider the means, methods, techniques, sequences, fabrication processes, and operations of construction; or safety precautions or programs incidental thereto, which are the sole responsibility of the Contractor.

HNTB

BY Stan Griffin

DATE 10/28/2022

FINAL ROW PLAN REVISIONS (SUBMITTAL DATE:)							
NO.	DATE	AUTH	DESCRIPTION	NO.	DATE	AUTH	DESCRIPTION

Department of Roads

VERT. (FT) 0 10

HORZ. (FT) 0 10

FILE:

DATE: 10/12/22

DESIGN UNIT: XXX

TSC: MACOMB

CS: INFR50000

JN: 207178A

STA. 296+50.00 R1 TO STA. 297+50.00 R1

NB MOUND RD

DRAWING

SHEET

SECT

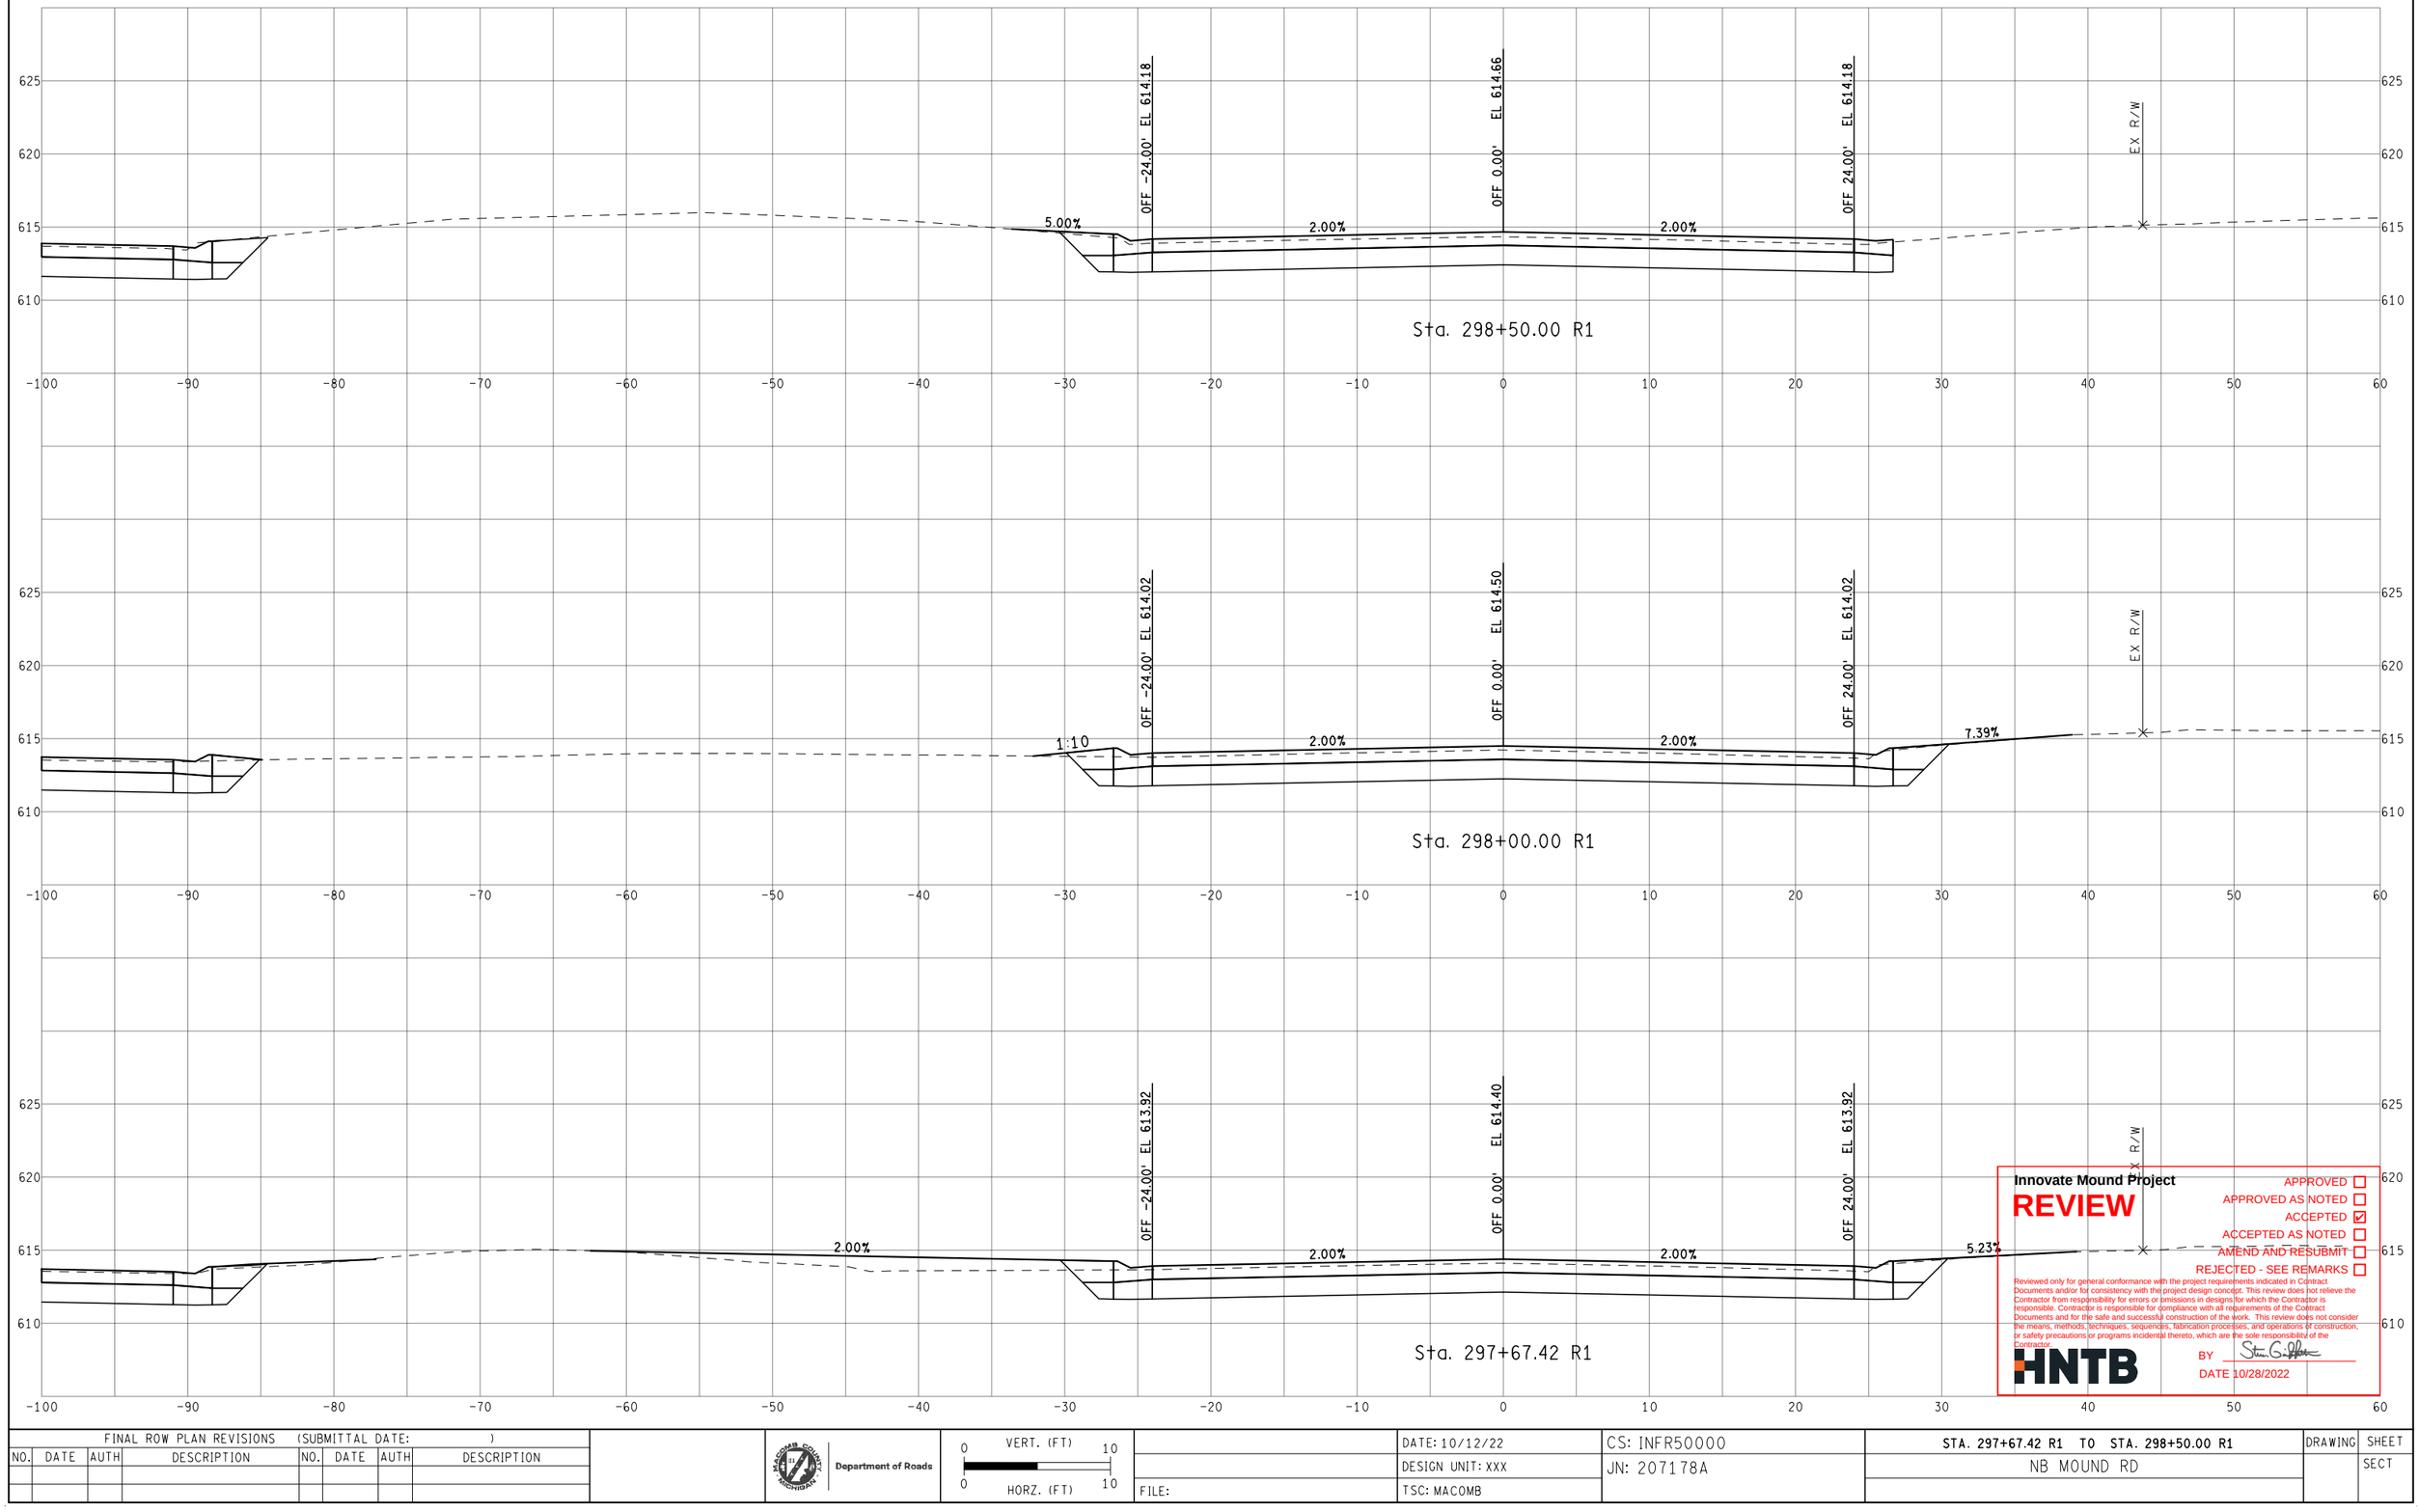

Innovate Mound Project

REVIEW

APPROVED ☐
APPROVED AS NOTED ☐
ACCEPTED ☑
ACCEPTED AS NOTED ☐
AMEND AND RESUBMIT ☐
REJECTED - SEE REMARKS ☐

Reviewed only for general conformance with the project requirements indicated in Contract Documents and/or for consistency with the project design concept. This review does not relieve the Contractor from responsibility for errors or omissions in designs for which the Contractor is responsible. Contractor is responsible for compliance with all requirements of the Contract Documents and for the safe and successful construction of the work. This review does not consider the means, methods, techniques, sequences, fabrication processes, and operations of construction, or safety precautions or programs incidental thereto, which are the sole responsibility of the Contractor.

HNTB

BY Stan G. Gilbert

DATE 10/28/2022

FINAL ROW PLAN REVISIONS (SUBMITTAL DATE:)							
NO.	DATE	AUTH	DESCRIPTION	NO.	DATE	AUTH	DESCRIPTION

Department of Roads

VERT. (FT) 0 10

HORZ. (FT) 0 10

FILE:

DATE: 10/12/22

DESIGN UNIT: XXX

TSC: MACOMB

CS: INFR50000

JN: 207178A

STA. 297+67.42 R1 TO STA. 298+50.00 R1

NB MOUND RD

DRAWING

SHEET

SECT

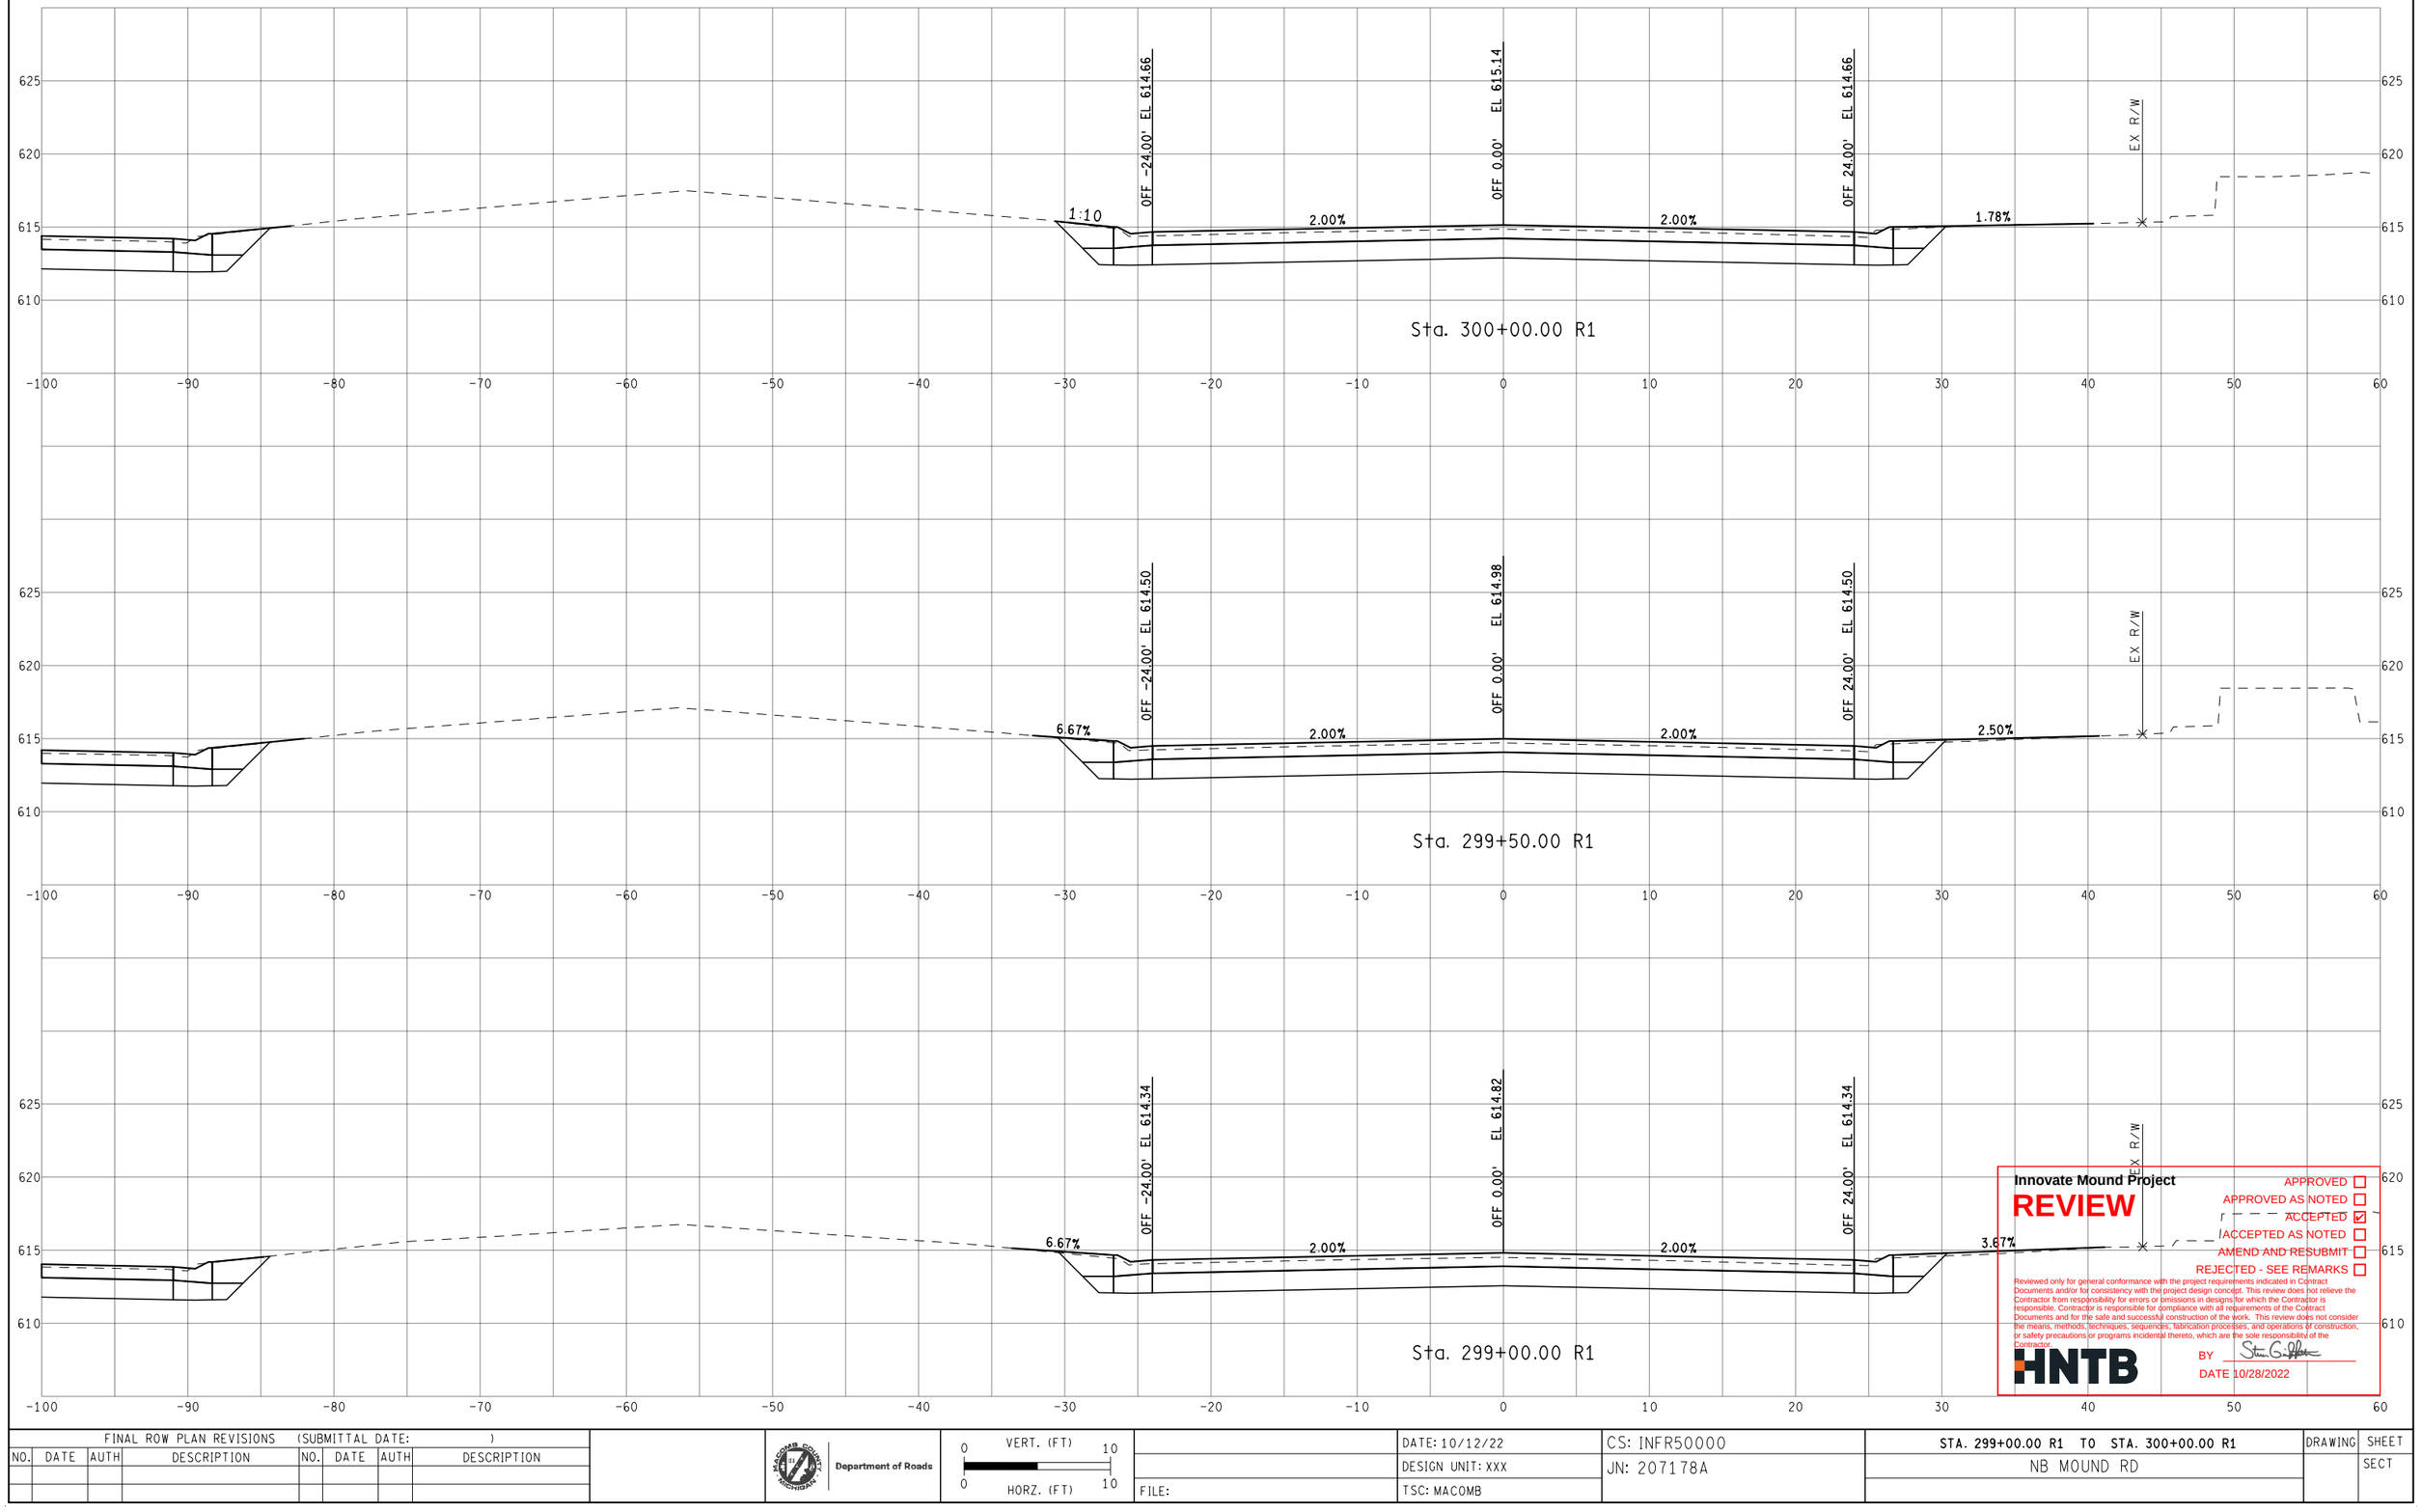

Innovate Mound Project

REVIEW

APPROVED ☐
APPROVED AS NOTED ☐
ACCEPTED ☑
ACCEPTED AS NOTED ☐
AMEND AND RESUBMIT ☐
REJECTED - SEE REMARKS ☐

Reviewed only for general conformance with the project requirements indicated in Contract Documents and/or for consistency with the project design concept. This review does not relieve the Contractor from responsibility for errors or omissions in designs for which the Contractor is responsible. Contractor is responsible for compliance with all requirements of the Contract Documents and for the safe and successful construction of the work. This review does not consider the means, methods, techniques, sequences, fabrication processes, and operations of construction, or safety precautions or programs incidental thereto, which are the sole responsibility of the Contractor.

HNTB

BY Steven G. Hoffman

DATE 10/28/2022

FINAL ROW PLAN REVISIONS (SUBMITTAL DATE:)							
NO.	DATE	AUTH	DESCRIPTION	NO.	DATE	AUTH	DESCRIPTION

Department of Roads

VERT. (FT) 0 10

HORZ. (FT) 0 10

FILE:

DATE: 10/12/22

DESIGN UNIT: XXX

TSC: MACOMB

CS: INFR50000

JN: 207178A

STA. 299+00.00 R1 TO STA. 300+00.00 R1

NB MOUND RD

DRAWING

SHEET

SECT

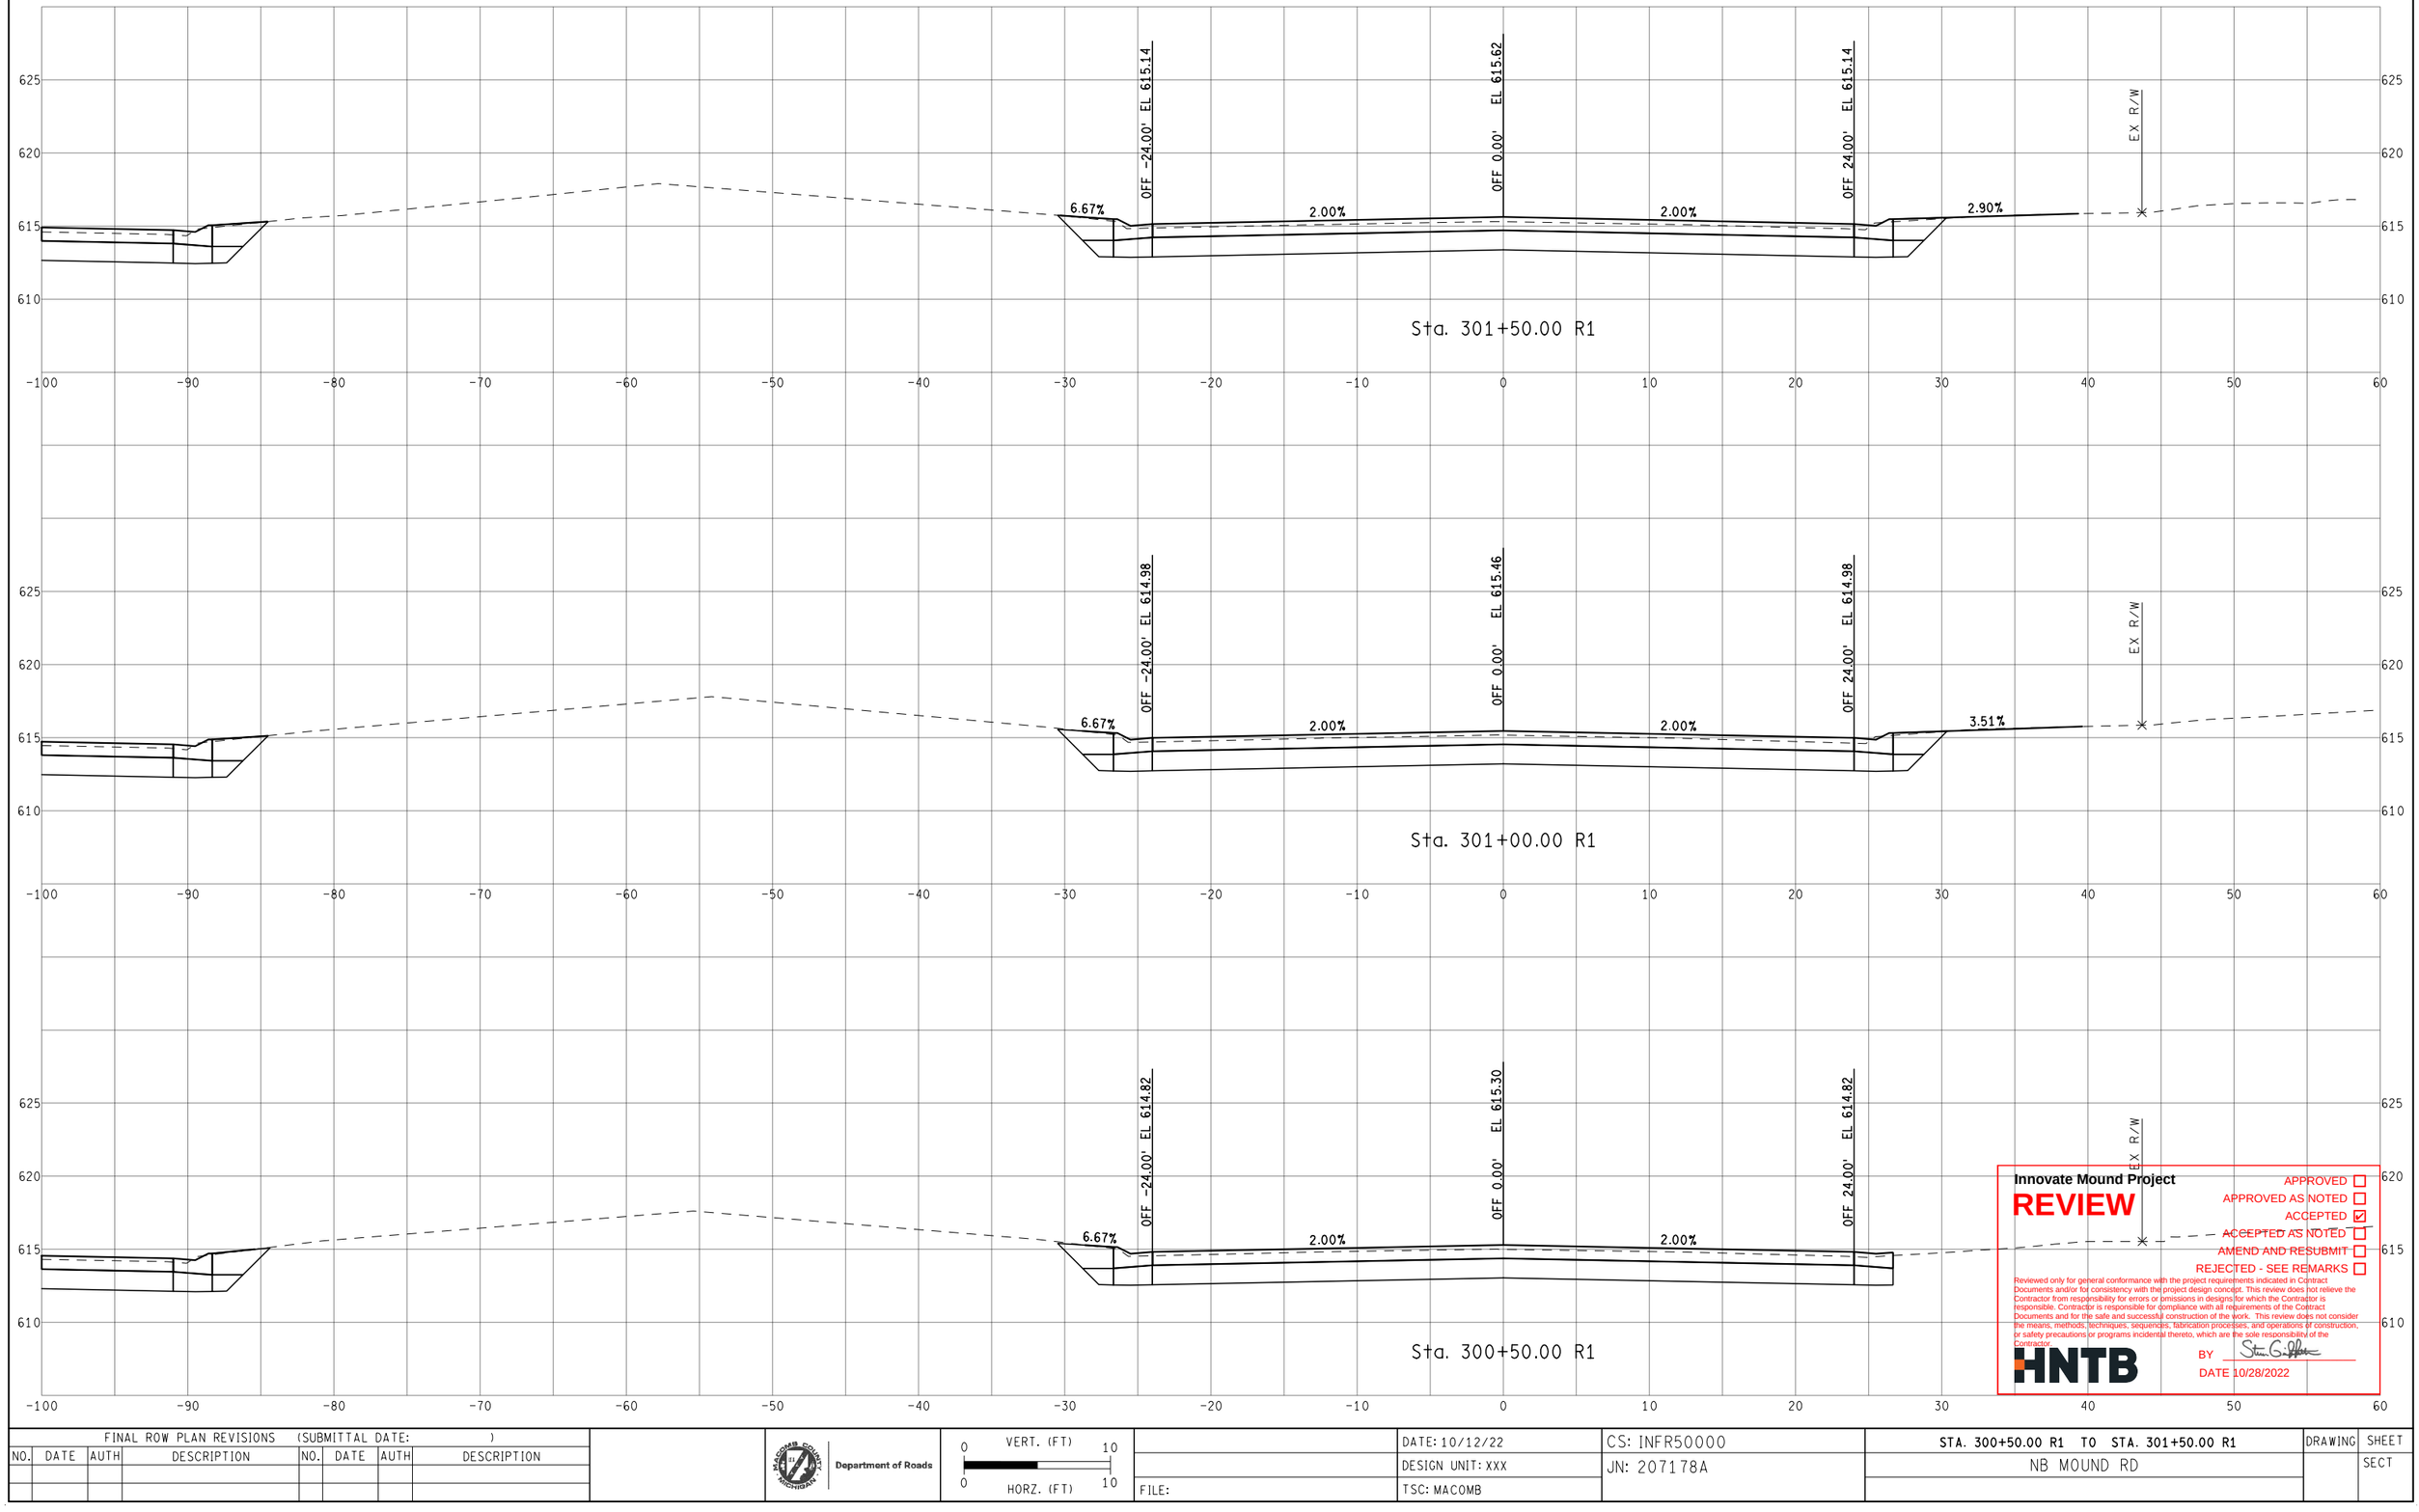

Innovate Mound Project

REVIEW

APPROVED ☐
APPROVED AS NOTED ☐
ACCEPTED ☑
ACCEPTED AS NOTED ☐
AMEND AND RESUBMIT ☐
REJECTED - SEE REMARKS ☐

Reviewed only for general conformance with the project requirements indicated in Contract Documents and/or for consistency with the project design concept. This review does not relieve the Contractor from responsibility for errors or omissions in designs for which the Contractor is responsible. Contractor is responsible for compliance with all requirements of the Contract Documents and for the safe and successful construction of the work. This review does not consider the means, methods, techniques, sequences, fabrication processes, and operations of construction; or safety precautions or programs incidental thereto, which are the sole responsibility of the Contractor.

HNTB

BY Stan Griffith

DATE 10/28/2022

FINAL ROW PLAN REVISIONS (SUBMITTAL DATE:)							
NO.	DATE	AUTH	DESCRIPTION	NO.	DATE	AUTH	DESCRIPTION

Department of Roads

VERT. (FT) 0 10

HORZ. (FT) 0 10

	DATE: 10/12/22	CS: INFR50000	STA. 300+50.00 R1 TO STA. 301+50.00 R1
	DESIGN UNIT: XXX	JN: 207178A	NB MOUND RD
FILE:	TSC: MACOMB		

DRAWING | SHEET | SECT

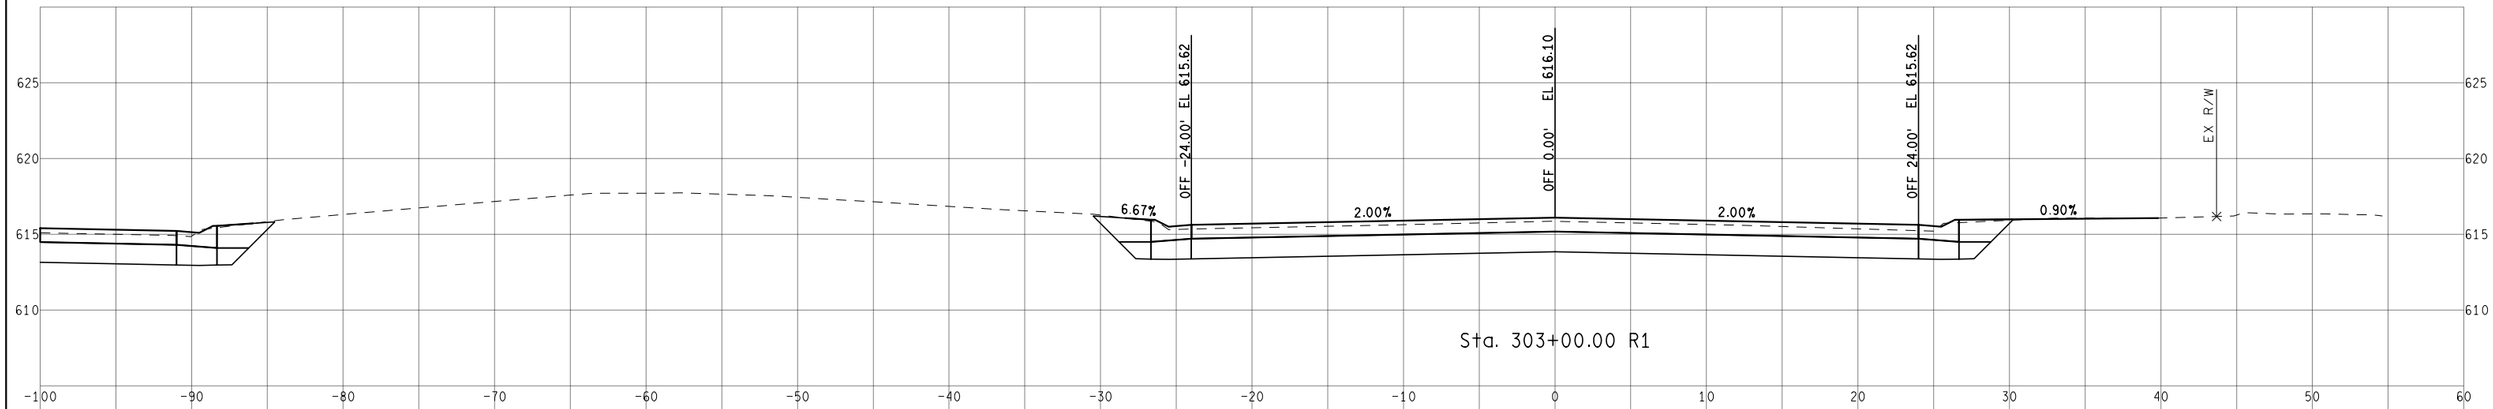

Sta. 303+00.00 R1

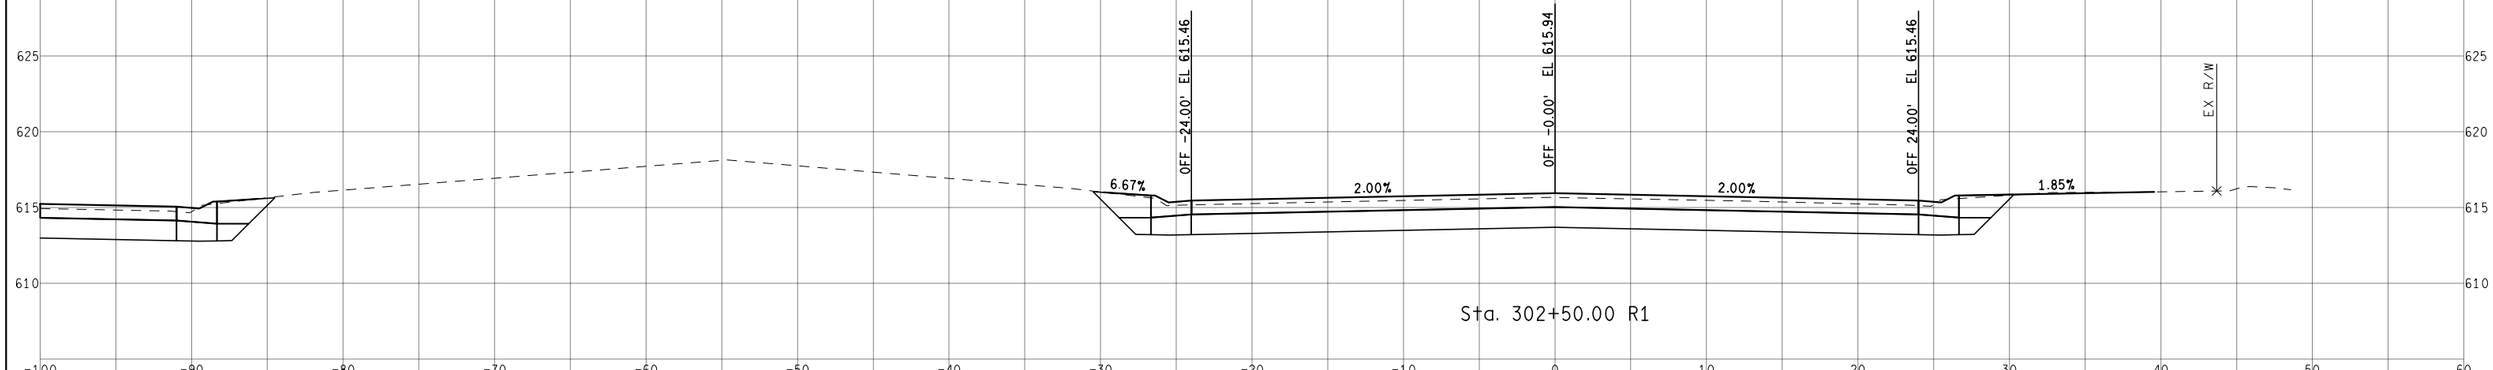

Sta. 302+50.00 R1

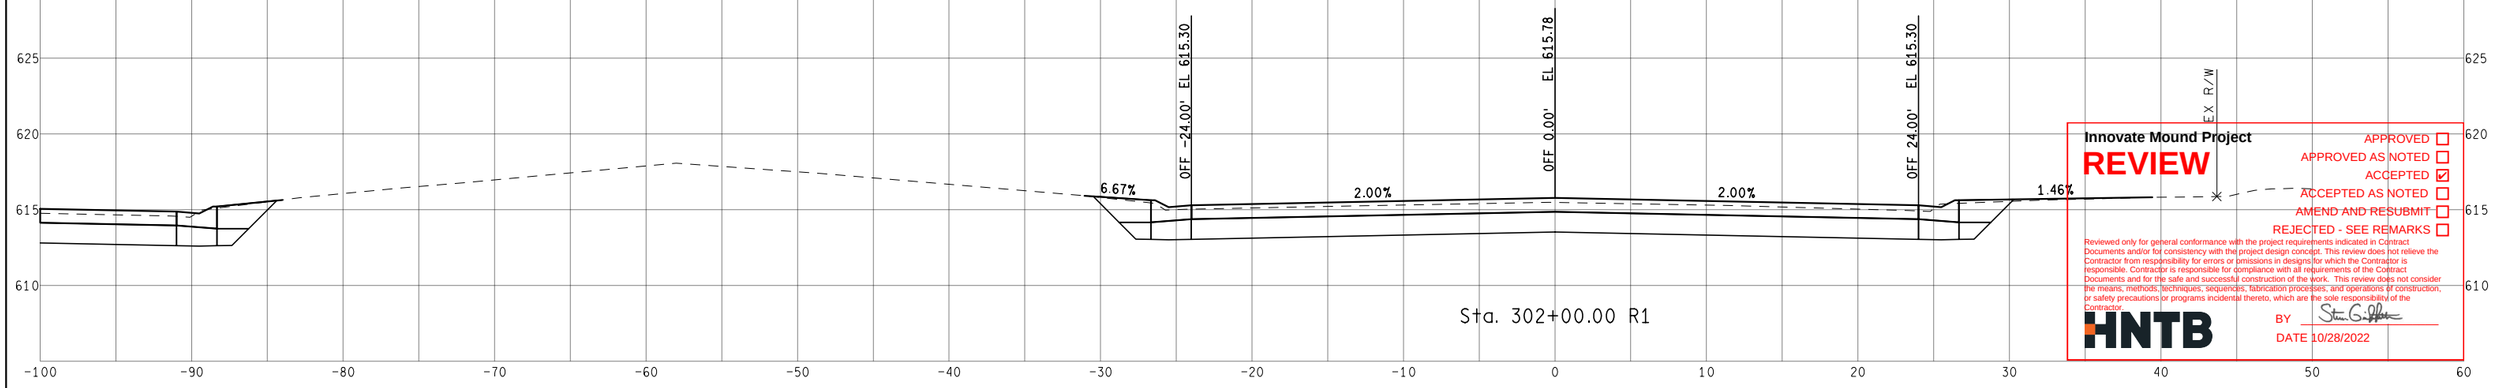

Sta. 302+00.00 R1

Innovate Mound Project

REVIEW

APPROVED ☐
APPROVED AS NOTED ☐
ACCEPTED ☑
ACCEPTED AS NOTED ☐
AMEND AND RESUBMIT ☐
REJECTED - SEE REMARKS ☐

Reviewed only for general conformance with the project requirements indicated in Contract Documents and/or for consistency with the project design concept. This review does not relieve the Contractor from responsibility for errors or omissions in designs for which the Contractor is responsible. Contractor is responsible for compliance with all requirements of the Contract Documents and for the safe and successful construction of the work. This review does not consider the means, methods, techniques, sequences, fabrication processes, and operations of construction, or safety precautions or programs incidental thereto, which are the sole responsibility of the Contractor.

HNTB

BY Steven G. Peltier

DATE 10/28/2022

FINAL ROW PLAN REVISIONS (SUBMITTAL DATE:)							
NO.	DATE	AUTH	DESCRIPTION	NO.	DATE	AUTH	DESCRIPTION

Department of Roads

0 VERT. (FT) 10

0 HORZ. (FT) 10

FILE:

DATE: 10/12/22

DESIGN UNIT: XXX

TSC: MACOMB

CS: INFR50000

JN: 207178A

STA. 302+00.00 R1 TO STA. 303+00.00 R1

NB MOUND RD

DRAWING

SHEET

SECT

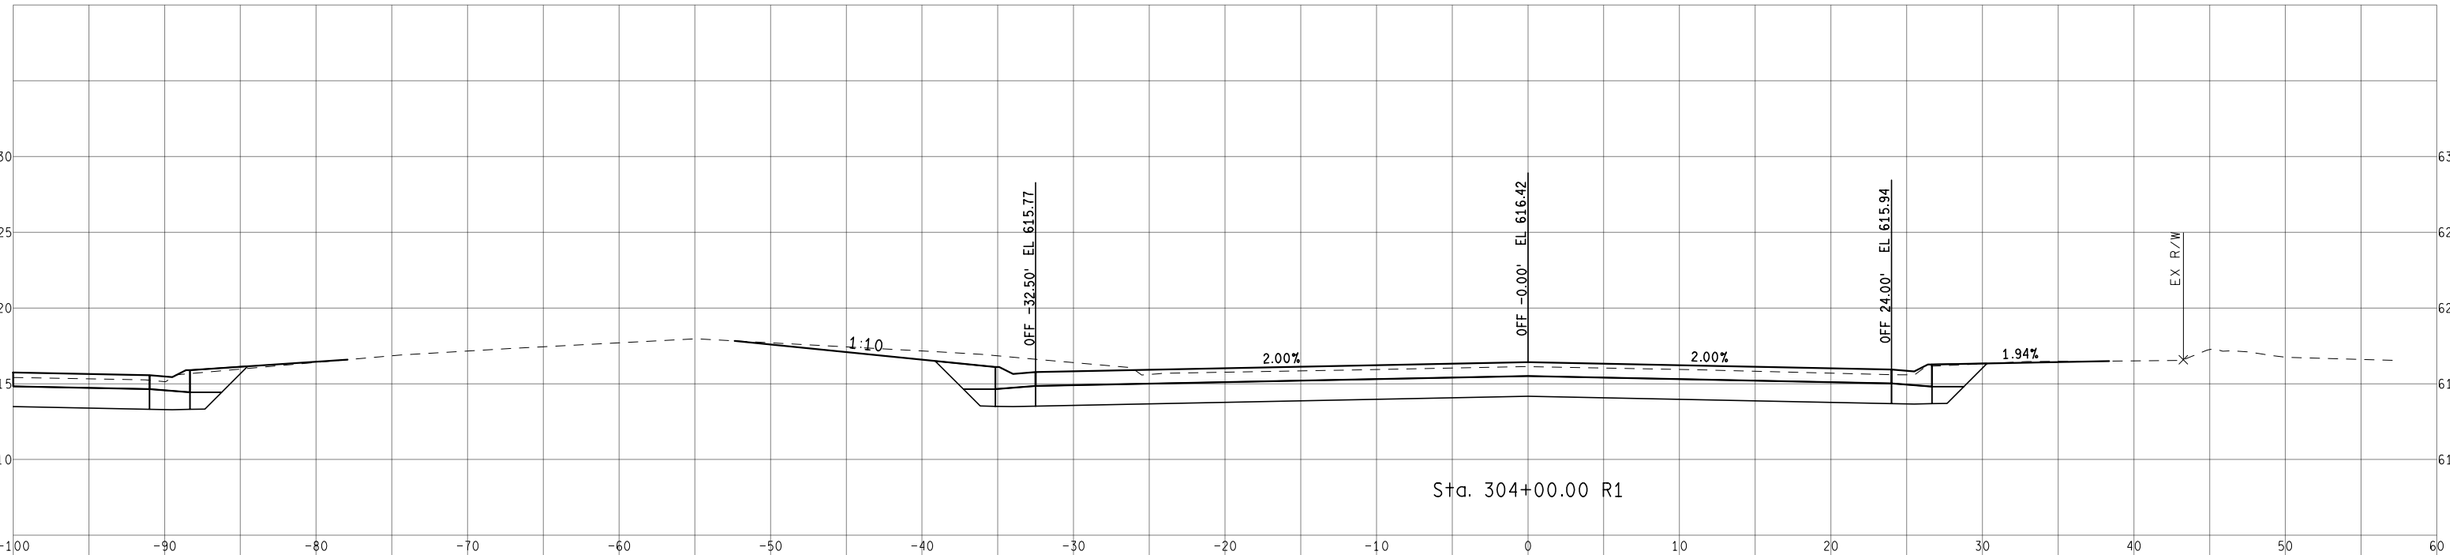

Sta. 304+00.00 R1

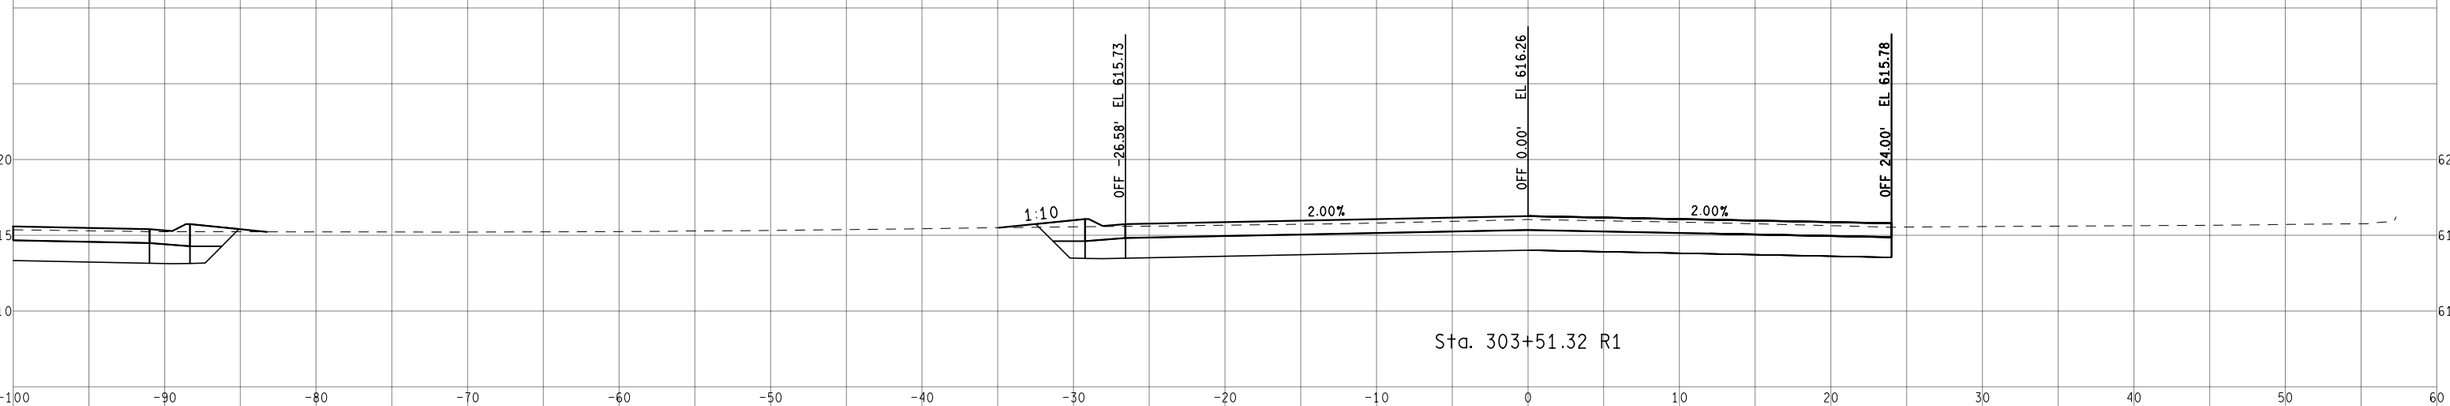

Sta. 303+51.32 R1

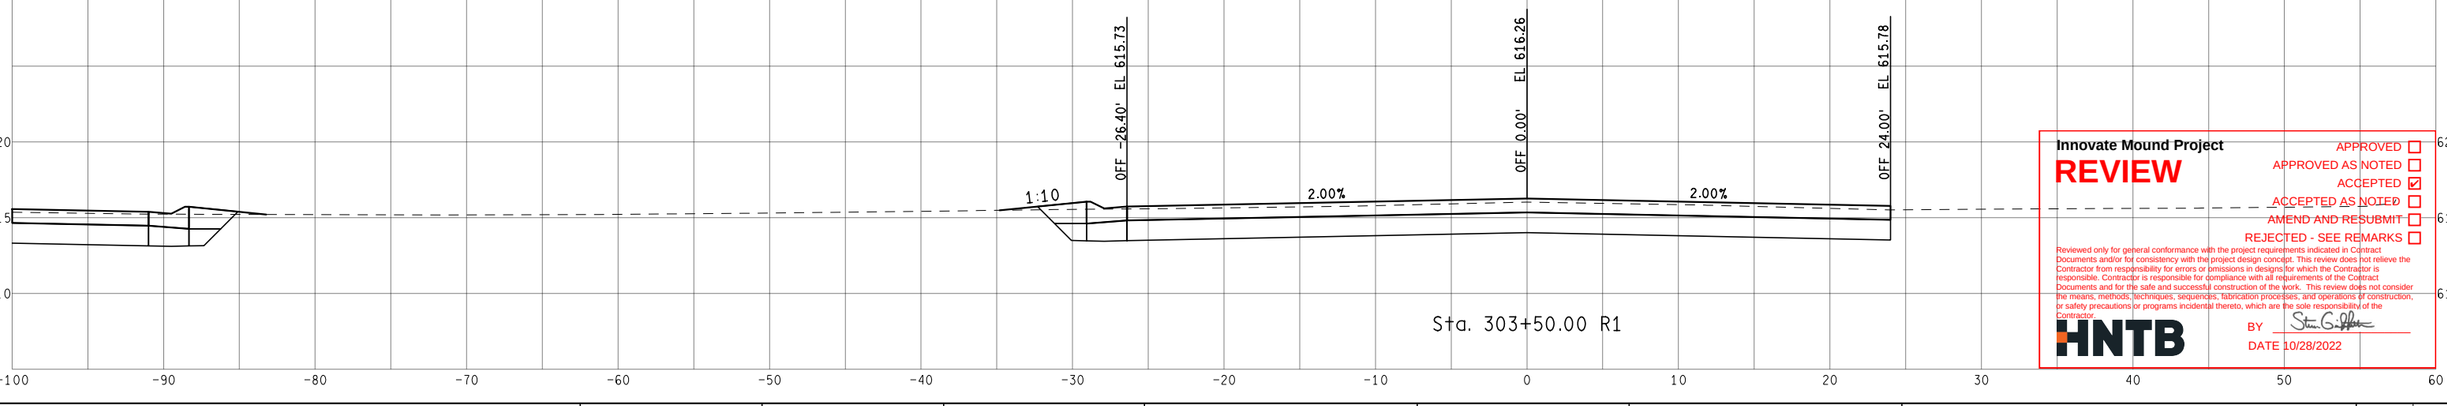

Sta. 303+50.00 R1

Innovate Mound Project

REVIEW

APPROVED ☐
APPROVED AS NOTED ☐
ACCEPTED ☑
ACCEPTED AS NOTED ☐
AMEND AND RESUBMIT ☐
REJECTED - SEE REMARKS ☐

Reviewed only for general conformance with the project requirements indicated in Contract Documents and/or for consistency with the project design concept. This review does not relieve the Contractor from responsibility for errors or omissions in designs for which the Contractor is responsible. Contractor is responsible for compliance with all requirements of the Contract Documents and for the safe and successful construction of the work. This review does not consider the means, methods, techniques, sequences, fabrication processes, and operations of construction, or safety precautions or programs incidental thereto, which are the sole responsibility of the Contractor.

HNTB

BY Steven G. Peltier

DATE 10/28/2022

FINAL ROW PLAN REVISIONS (SUBMITTAL DATE:)							
NO.	DATE	AUTH	DESCRIPTION	NO.	DATE	AUTH	DESCRIPTION

Department of Roads

0 VERT. (FT) 10

0 HORZ. (FT) 10

FILE:

DATE: 10/12/22

DESIGN UNIT: XXX

TSC: MACOMB

CS: INFR50000

JN: 207178A

STA. 303+50.00 R1 TO STA. 304+00.00 R1

NB MOUND RD

DRAWING

SHEET

SECT

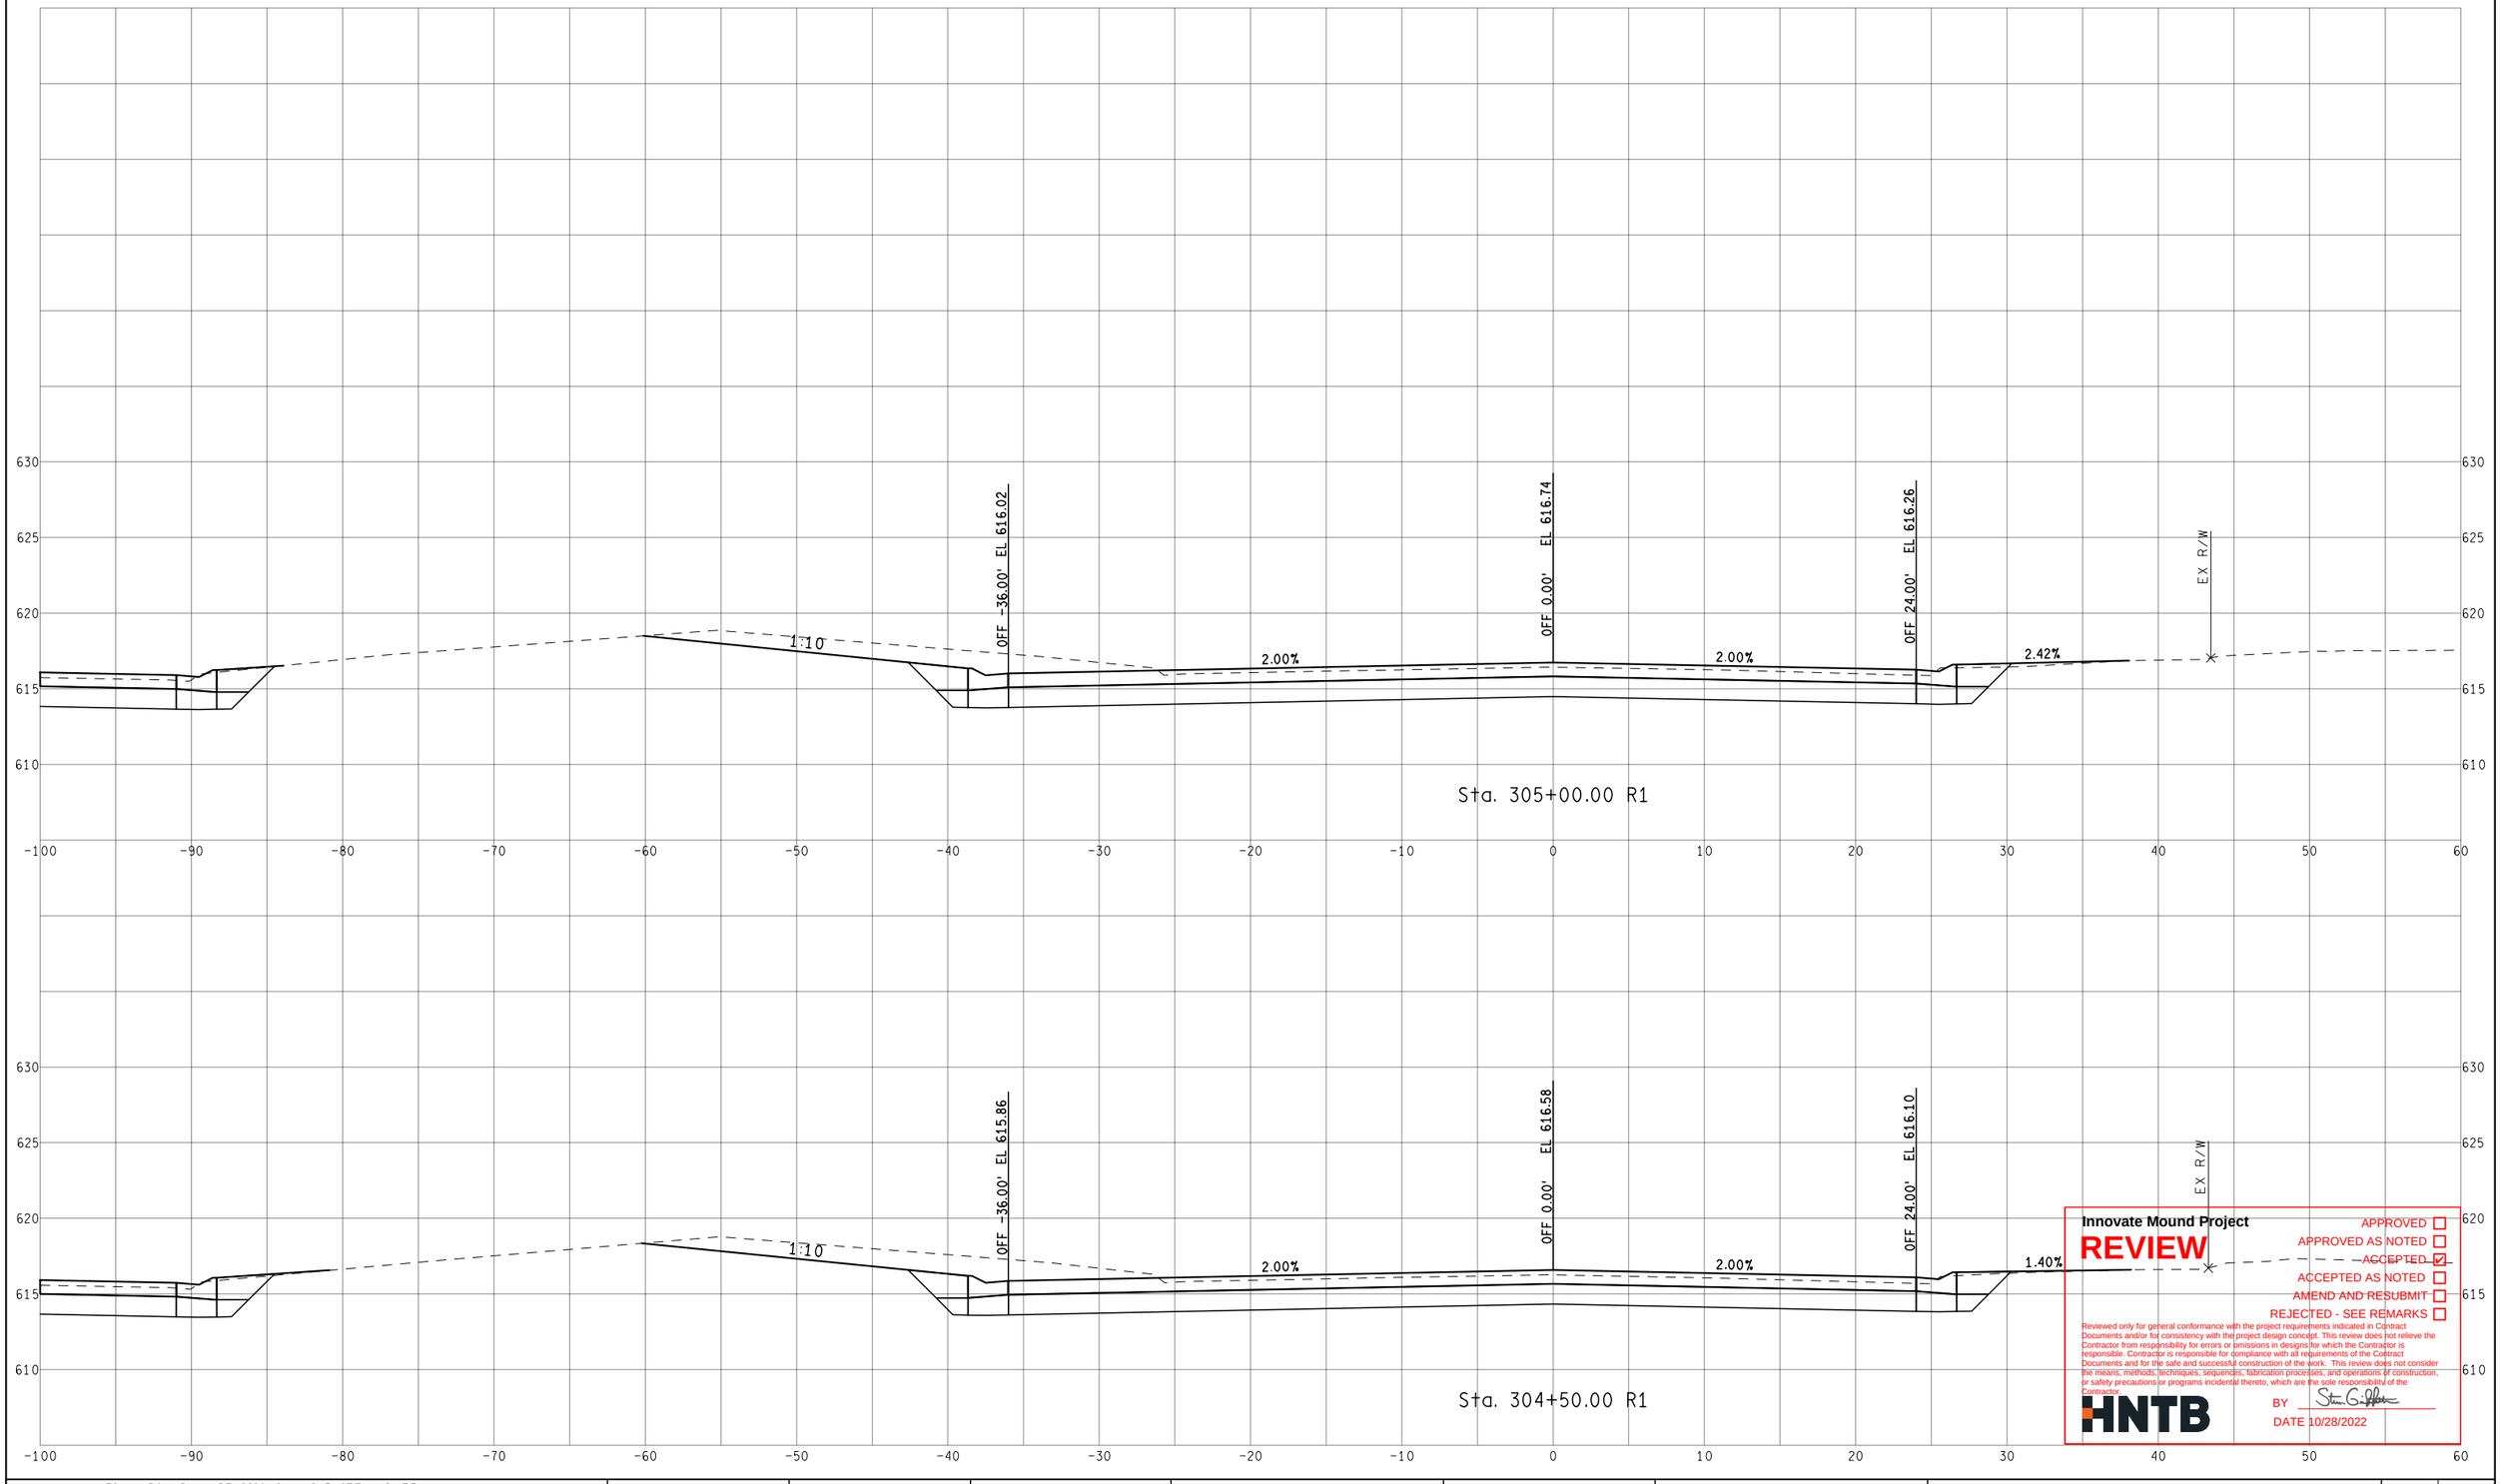

Innovate Mound Project

REVIEW

- APPROVED ☐
- APPROVED AS NOTED ☐
- ACCEPTED ☑
- ACCEPTED AS NOTED ☐
- AMEND AND RESUBMIT ☐
- REJECTED - SEE REMARKS ☐

Reviewed only for general conformance with the project requirements indicated in Contract Documents and/or for consistency with the project design concept. This review does not relieve the Contractor from responsibility for errors or omissions in designs for which the Contractor is responsible. Contractor is responsible for compliance with all requirements of the Contract Documents and for the safe and successful construction of the work. This review does not consider the means, methods, techniques, sequences, fabrication processes, and operations of construction, or safety precautions or programs incidental thereto, which are the sole responsibility of the Contractor.

HNTB

BY

DATE 10/28/2022

FINAL ROW PLAN REVISIONS (SUBMITTAL DATE:)							
NO.	DATE	AUTH	DESCRIPTION	NO.	DATE	AUTH	DESCRIPTION

Department of Roads

0 VERT. (FT) 10

0 HORZ. (FT) 10

FILE:

DATE: 10/12/22

DESIGN UNIT: XXX

TSC: MACOMB

CS: INFR50000

JN: 207178A

STA. 304+50.00 R1 TO STA. 305+00.00 R1

NB MOUND RD

DRAWING

SHEET

SECT

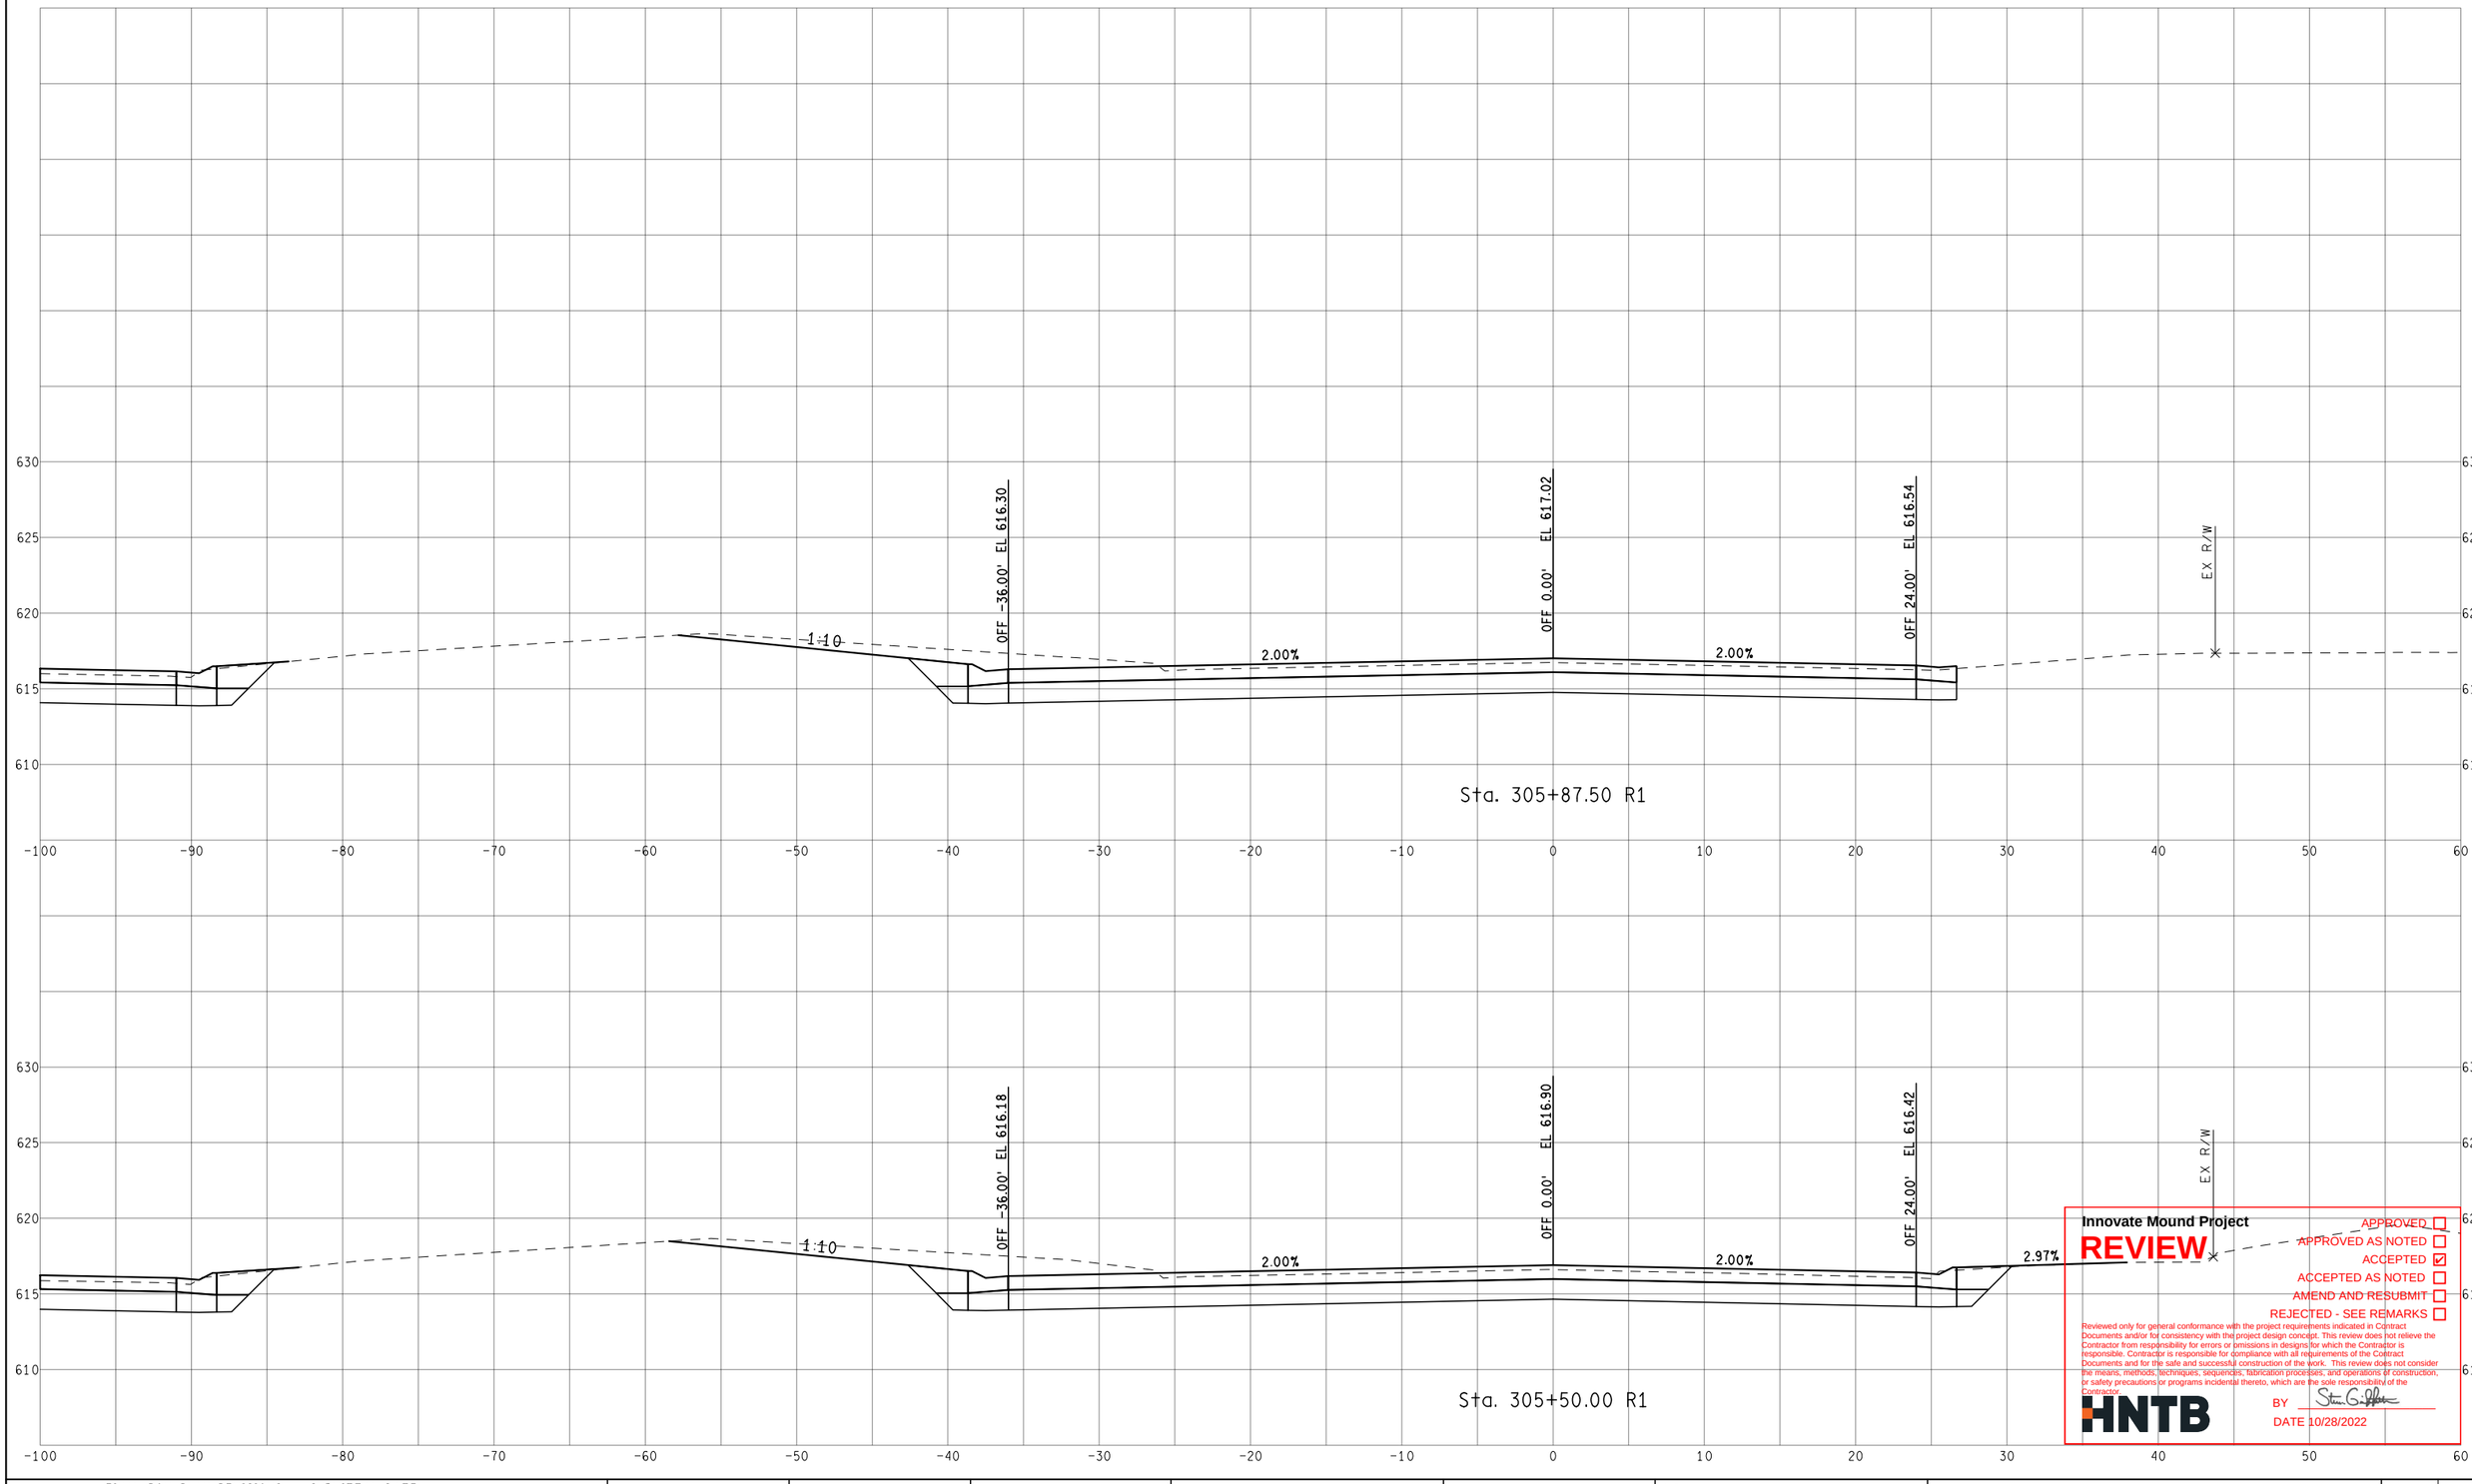

Innovate Mound Project

REVIEW

APPROVED ☐
APPROVED AS NOTED ☐
ACCEPTED ☑
ACCEPTED AS NOTED ☐
AMEND AND RESUBMIT ☐
REJECTED - SEE REMARKS ☐

Reviewed only for general conformance with the project requirements indicated in Contract Documents and/or for consistency with the project design concept. This review does not relieve the Contractor from responsibility for errors or omissions in designs for which the Contractor is responsible. Contractor is responsible for compliance with all requirements of the Contract Documents and for the safe and successful construction of the work. This review does not consider the means, methods, techniques, sequences, fabrication processes, and operations of construction, or safety precautions or programs incidental thereto, which are the sole responsibility of the Contractor.

HNTB

BY

DATE 10/28/2022

FINAL ROW PLAN REVISIONS (SUBMITTAL DATE:)							
NO.	DATE	AUTH	DESCRIPTION	NO.	DATE	AUTH	DESCRIPTION

MADISON COUNTY MICHIGAN — Department of Roads

VERT. (FT) 0 10
HORZ. (FT) 0 10

FILE:

DATE: 10/12/22
DESIGN UNIT: XXX
TSC: MACOMB

CS: INFR50000
JN: 207178A

STA. 305+50.00 R1 TO STA. 305+87.50 R1
NB MOUND RD

DRAWING
SHEET
SECT

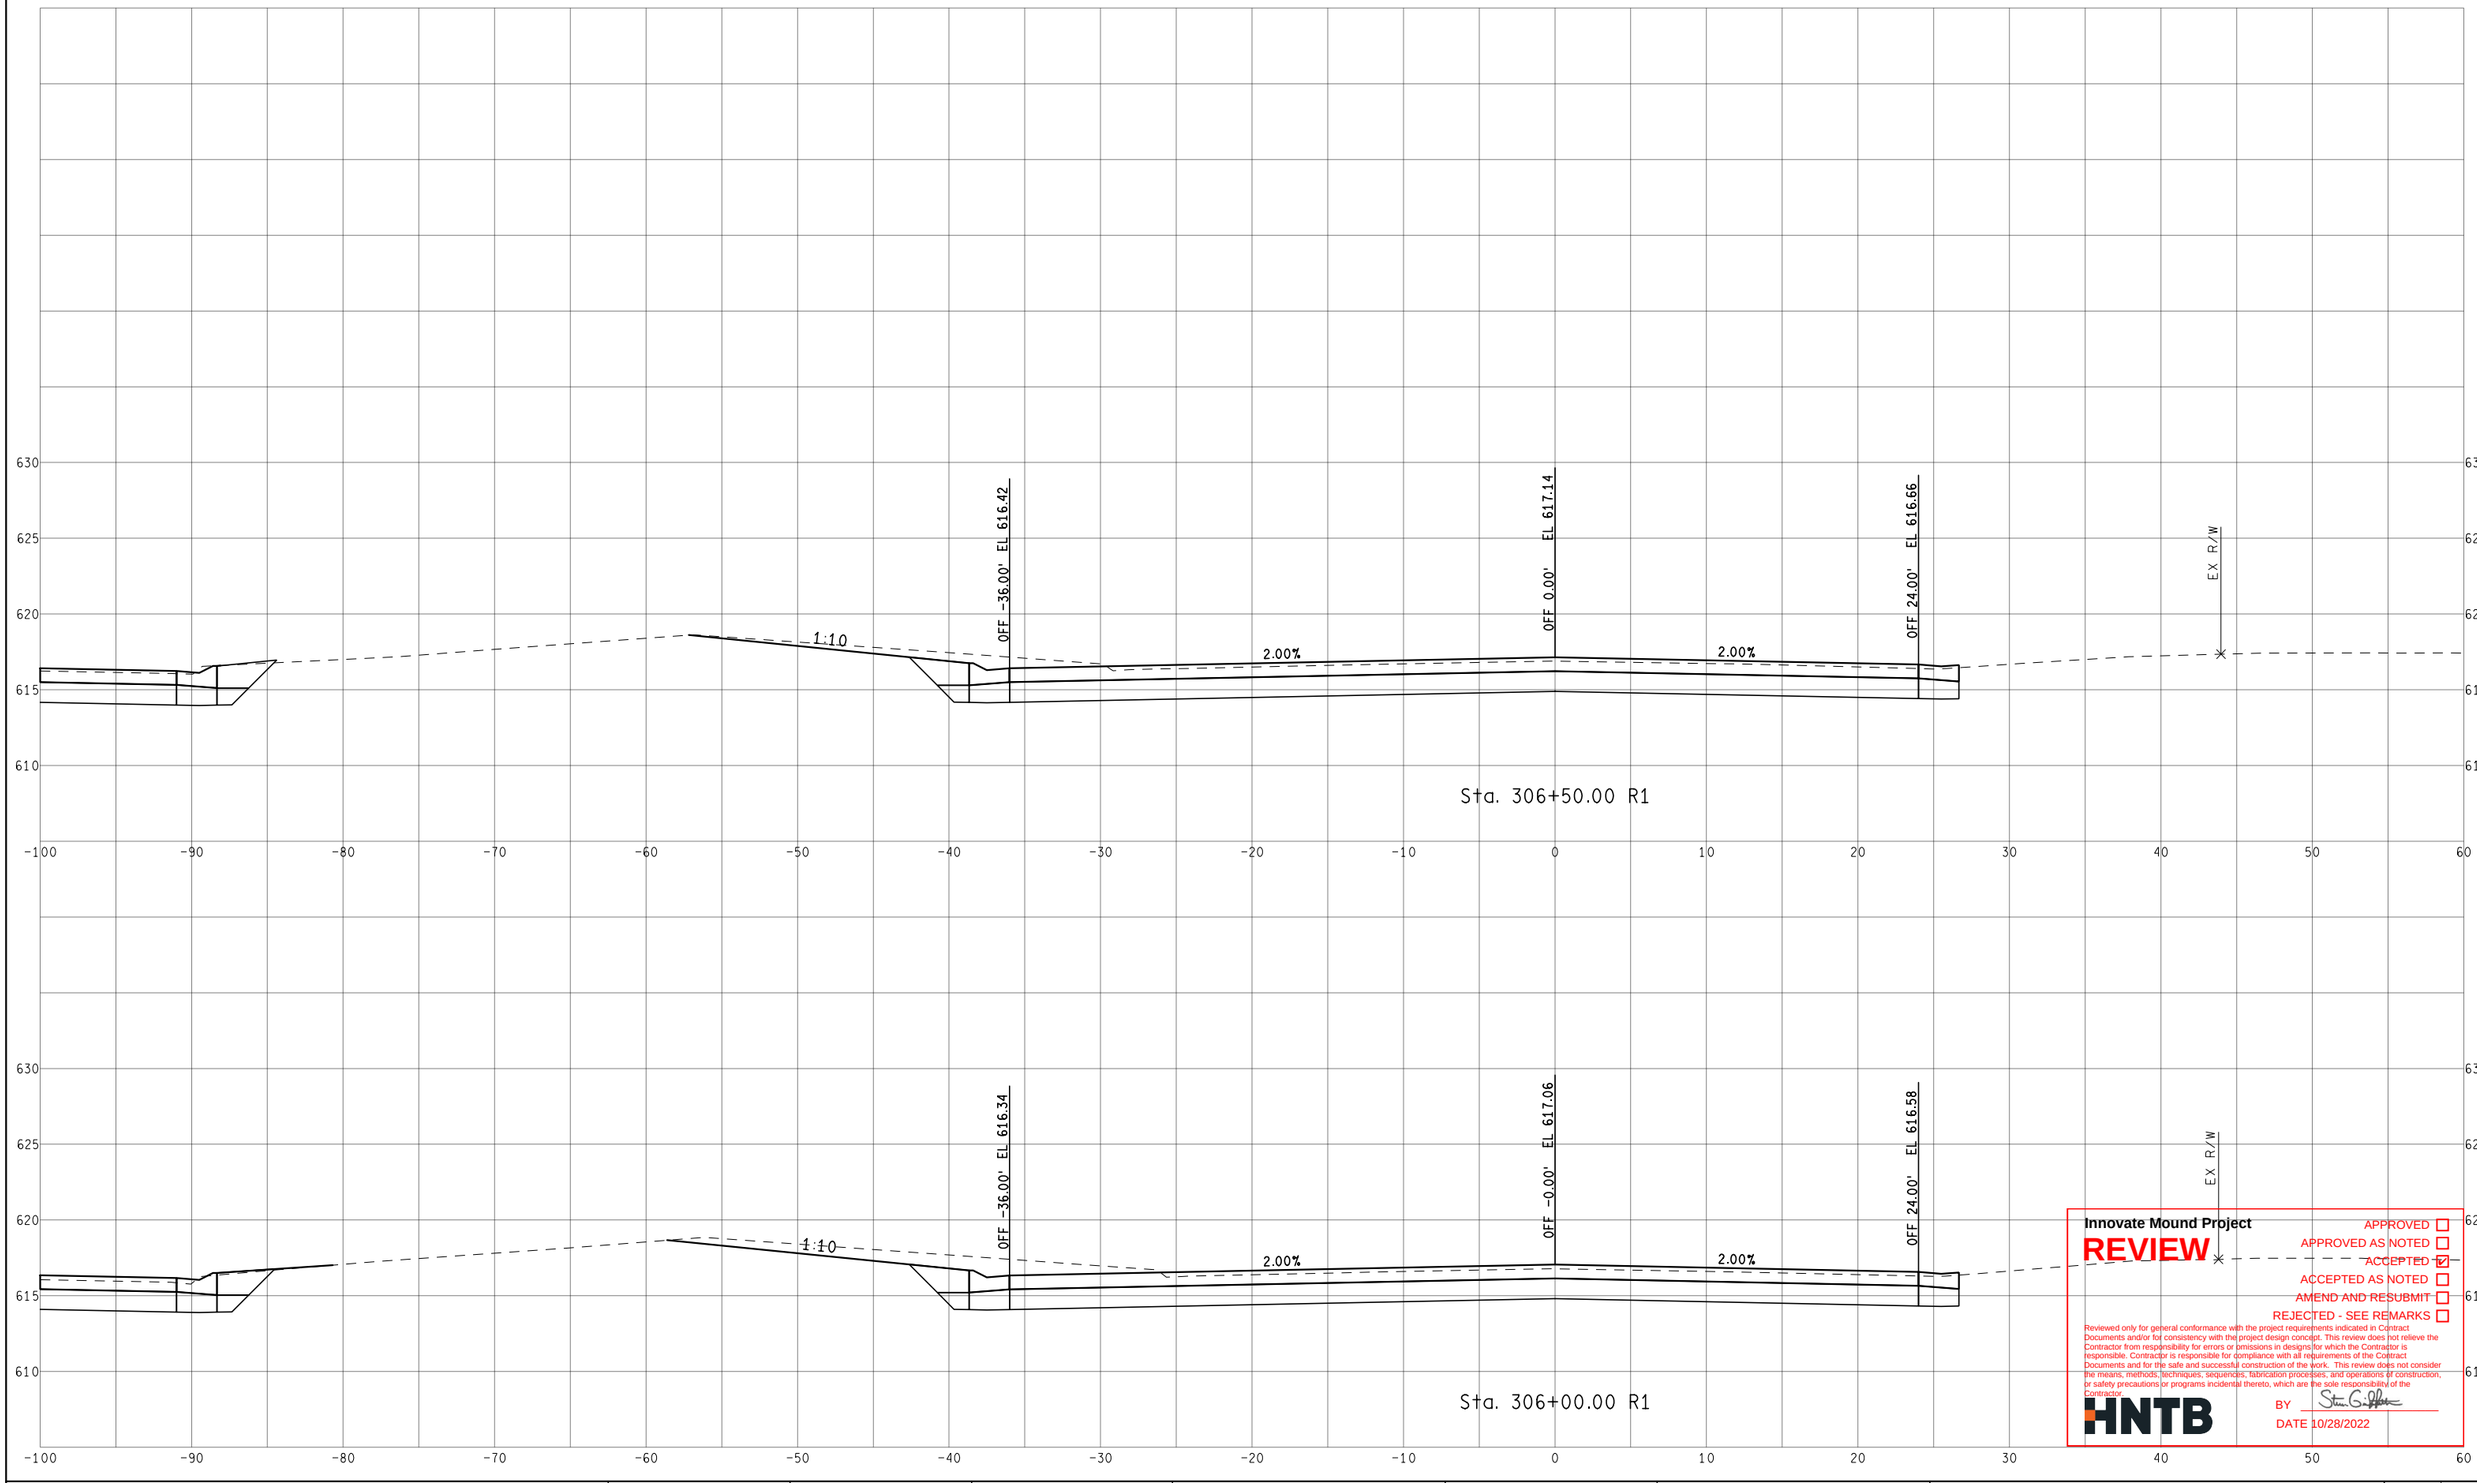

Innovate Mound Project

REVIEW

APPROVED ☐
APPROVED AS NOTED ☐
ACCEPTED ☑
ACCEPTED AS NOTED ☐
AMEND AND RESUBMIT ☐
REJECTED - SEE REMARKS ☐

Reviewed only for general conformance with the project requirements indicated in Contract Documents and/or for consistency with the project design concept. This review does not relieve the Contractor from responsibility for errors or omissions in designs for which the Contractor is responsible. Contractor is responsible for compliance with all requirements of the Contract Documents and for the safe and successful construction of the work. This review does not consider the means, methods, techniques, sequences, fabrication processes, and operations of construction, or safety precautions or programs incidental thereto, which are the sole responsibility of the Contractor.

HNTB

BY

DATE 10/28/2022

FINAL ROW PLAN REVISIONS (SUBMITTAL DATE:)							
NO.	DATE	AUTH	DESCRIPTION	NO.	DATE	AUTH	DESCRIPTION

Department of Roads

0 VERT. (FT) 10

0 HORZ. (FT) 10

FILE:

DATE: 10/12/22

DESIGN UNIT: XXX

TSC: MACOMB

CS: INFR50000

JN: 207178A

STA. 306+00.00 R1 TO STA. 306+50.00 R1

NB MOUND RD

DRAWING

SHEET

SECT

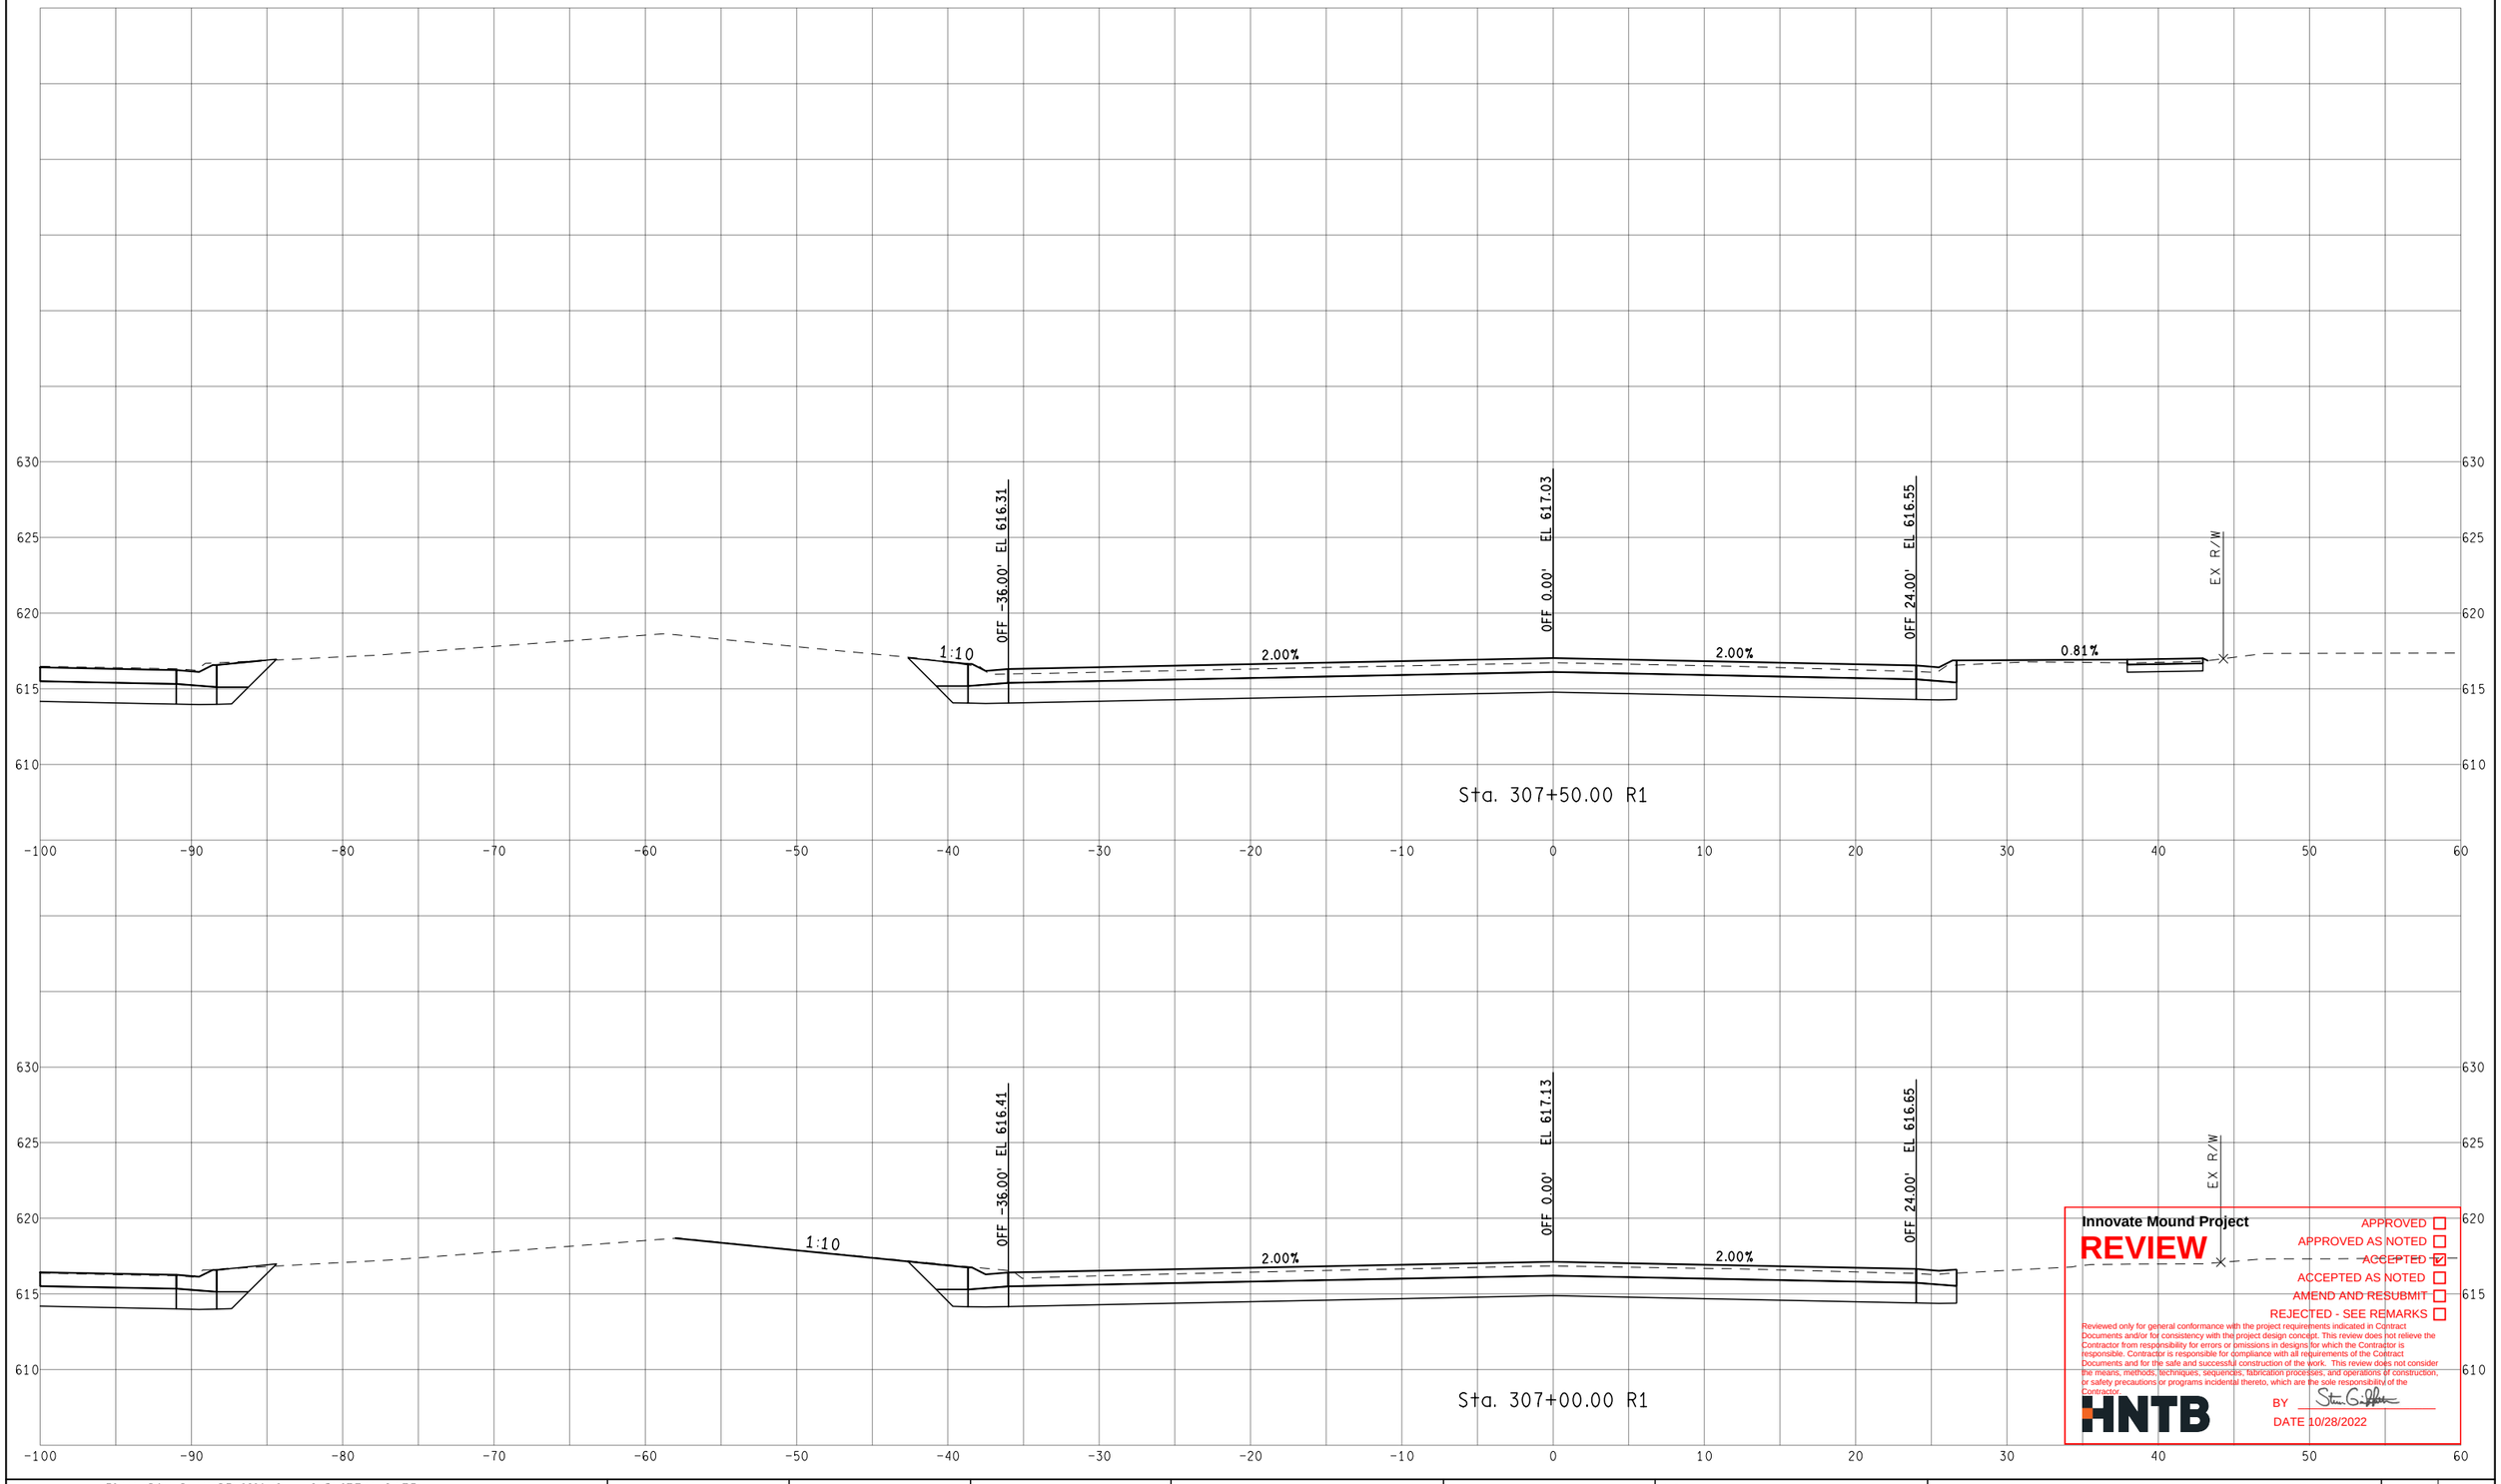

Innovate Mound Project

REVIEW

APPROVED ☐
APPROVED AS NOTED ☐
ACCEPTED ☑
ACCEPTED AS NOTED ☐
AMEND AND RESUBMIT ☐
REJECTED - SEE REMARKS ☐

Reviewed only for general conformance with the project requirements indicated in Contract Documents and/or for consistency with the project design concept. This review does not relieve the Contractor from responsibility for errors or omissions in designs for which the Contractor is responsible. Contractor is responsible for compliance with all requirements of the Contract Documents and for the safe and successful construction of the work. This review does not consider the means, methods, techniques, sequences, fabrication processes, and operations of construction, or safety precautions or programs incidental thereto, which are the sole responsibility of the Contractor.

HNTB

BY

DATE 10/28/2022

FINAL ROW PLAN REVISIONS (SUBMITTAL DATE:)							
NO.	DATE	AUTH	DESCRIPTION	NO.	DATE	AUTH	DESCRIPTION

Department of Roads

VERT. (FT) 0 10
HORZ. (FT) 0 10

FILE:

DATE: 10/12/22
DESIGN UNIT: XXX
TSC: MACOMB

CS: INFR50000
JN: 207178A

STA. 307+00.00 R1 TO STA. 307+50.00 R1
NB MOUND RD

DRAWING
SHEET
SECT

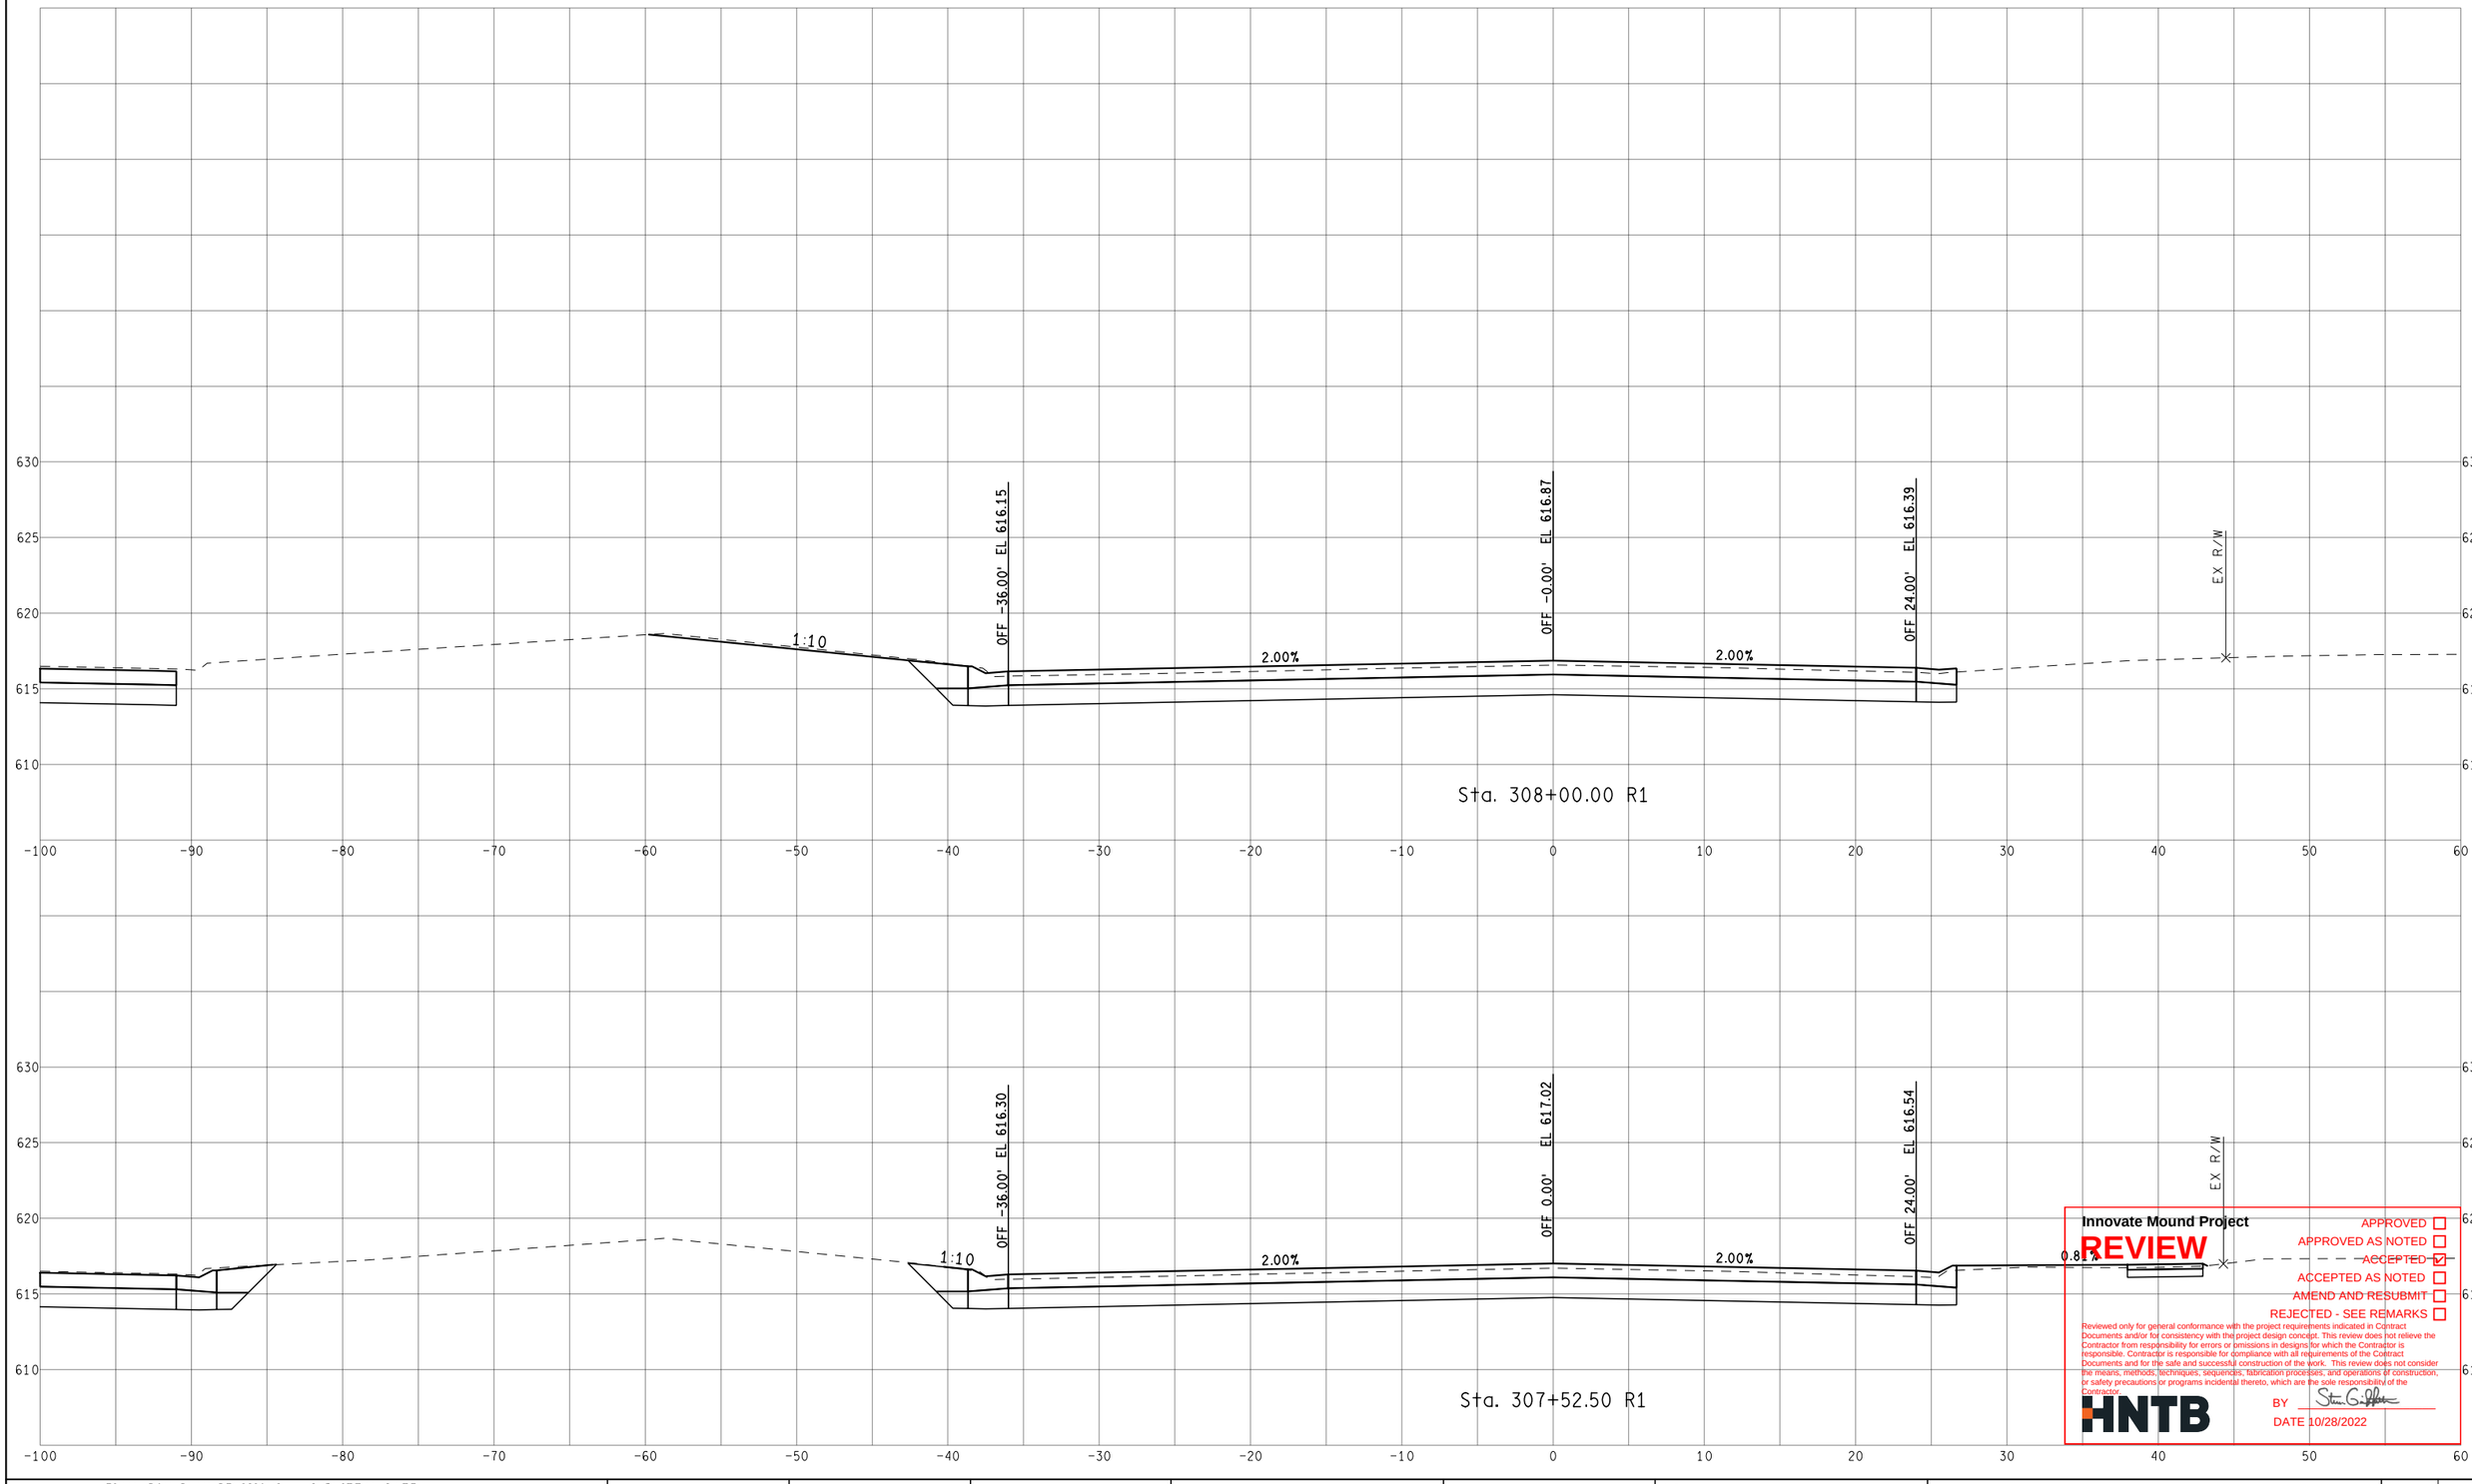

Innovate Mound Project

REVIEW

APPROVED ☐
APPROVED AS NOTED ☐
ACCEPTED ☑
ACCEPTED AS NOTED ☐
AMEND AND RESUBMIT ☐
REJECTED - SEE REMARKS ☐

Reviewed only for general conformance with the project requirements indicated in Contract Documents and/or for consistency with the project design concept. This review does not relieve the Contractor from responsibility for errors or omissions in designs for which the Contractor is responsible. Contractor is responsible for compliance with all requirements of the Contract Documents and for the safe and successful construction of the work. This review does not consider the means, methods, techniques, sequences, fabrication processes, and operations of construction, or safety precautions or programs incidental thereto, which are the sole responsibility of the Contractor.

HNTB

BY Steven G. Palmer

DATE 10/28/2022

FINAL ROW PLAN REVISIONS (SUBMITTAL DATE:)							
NO.	DATE	AUTH	DESCRIPTION	NO.	DATE	AUTH	DESCRIPTION

Macomb County Michigan — Department of Roads

0 VERT. (FT) 10
0 HORZ. (FT) 10

FILE:

DATE: 10/12/22
DESIGN UNIT: XXX
TSC: MACOMB

CS: INFR50000
JN: 207178A

STA. 307+52.50 R1 TO STA. 308+00.00 R1
NB MOUND RD

DRAWING
SHEET
SECT

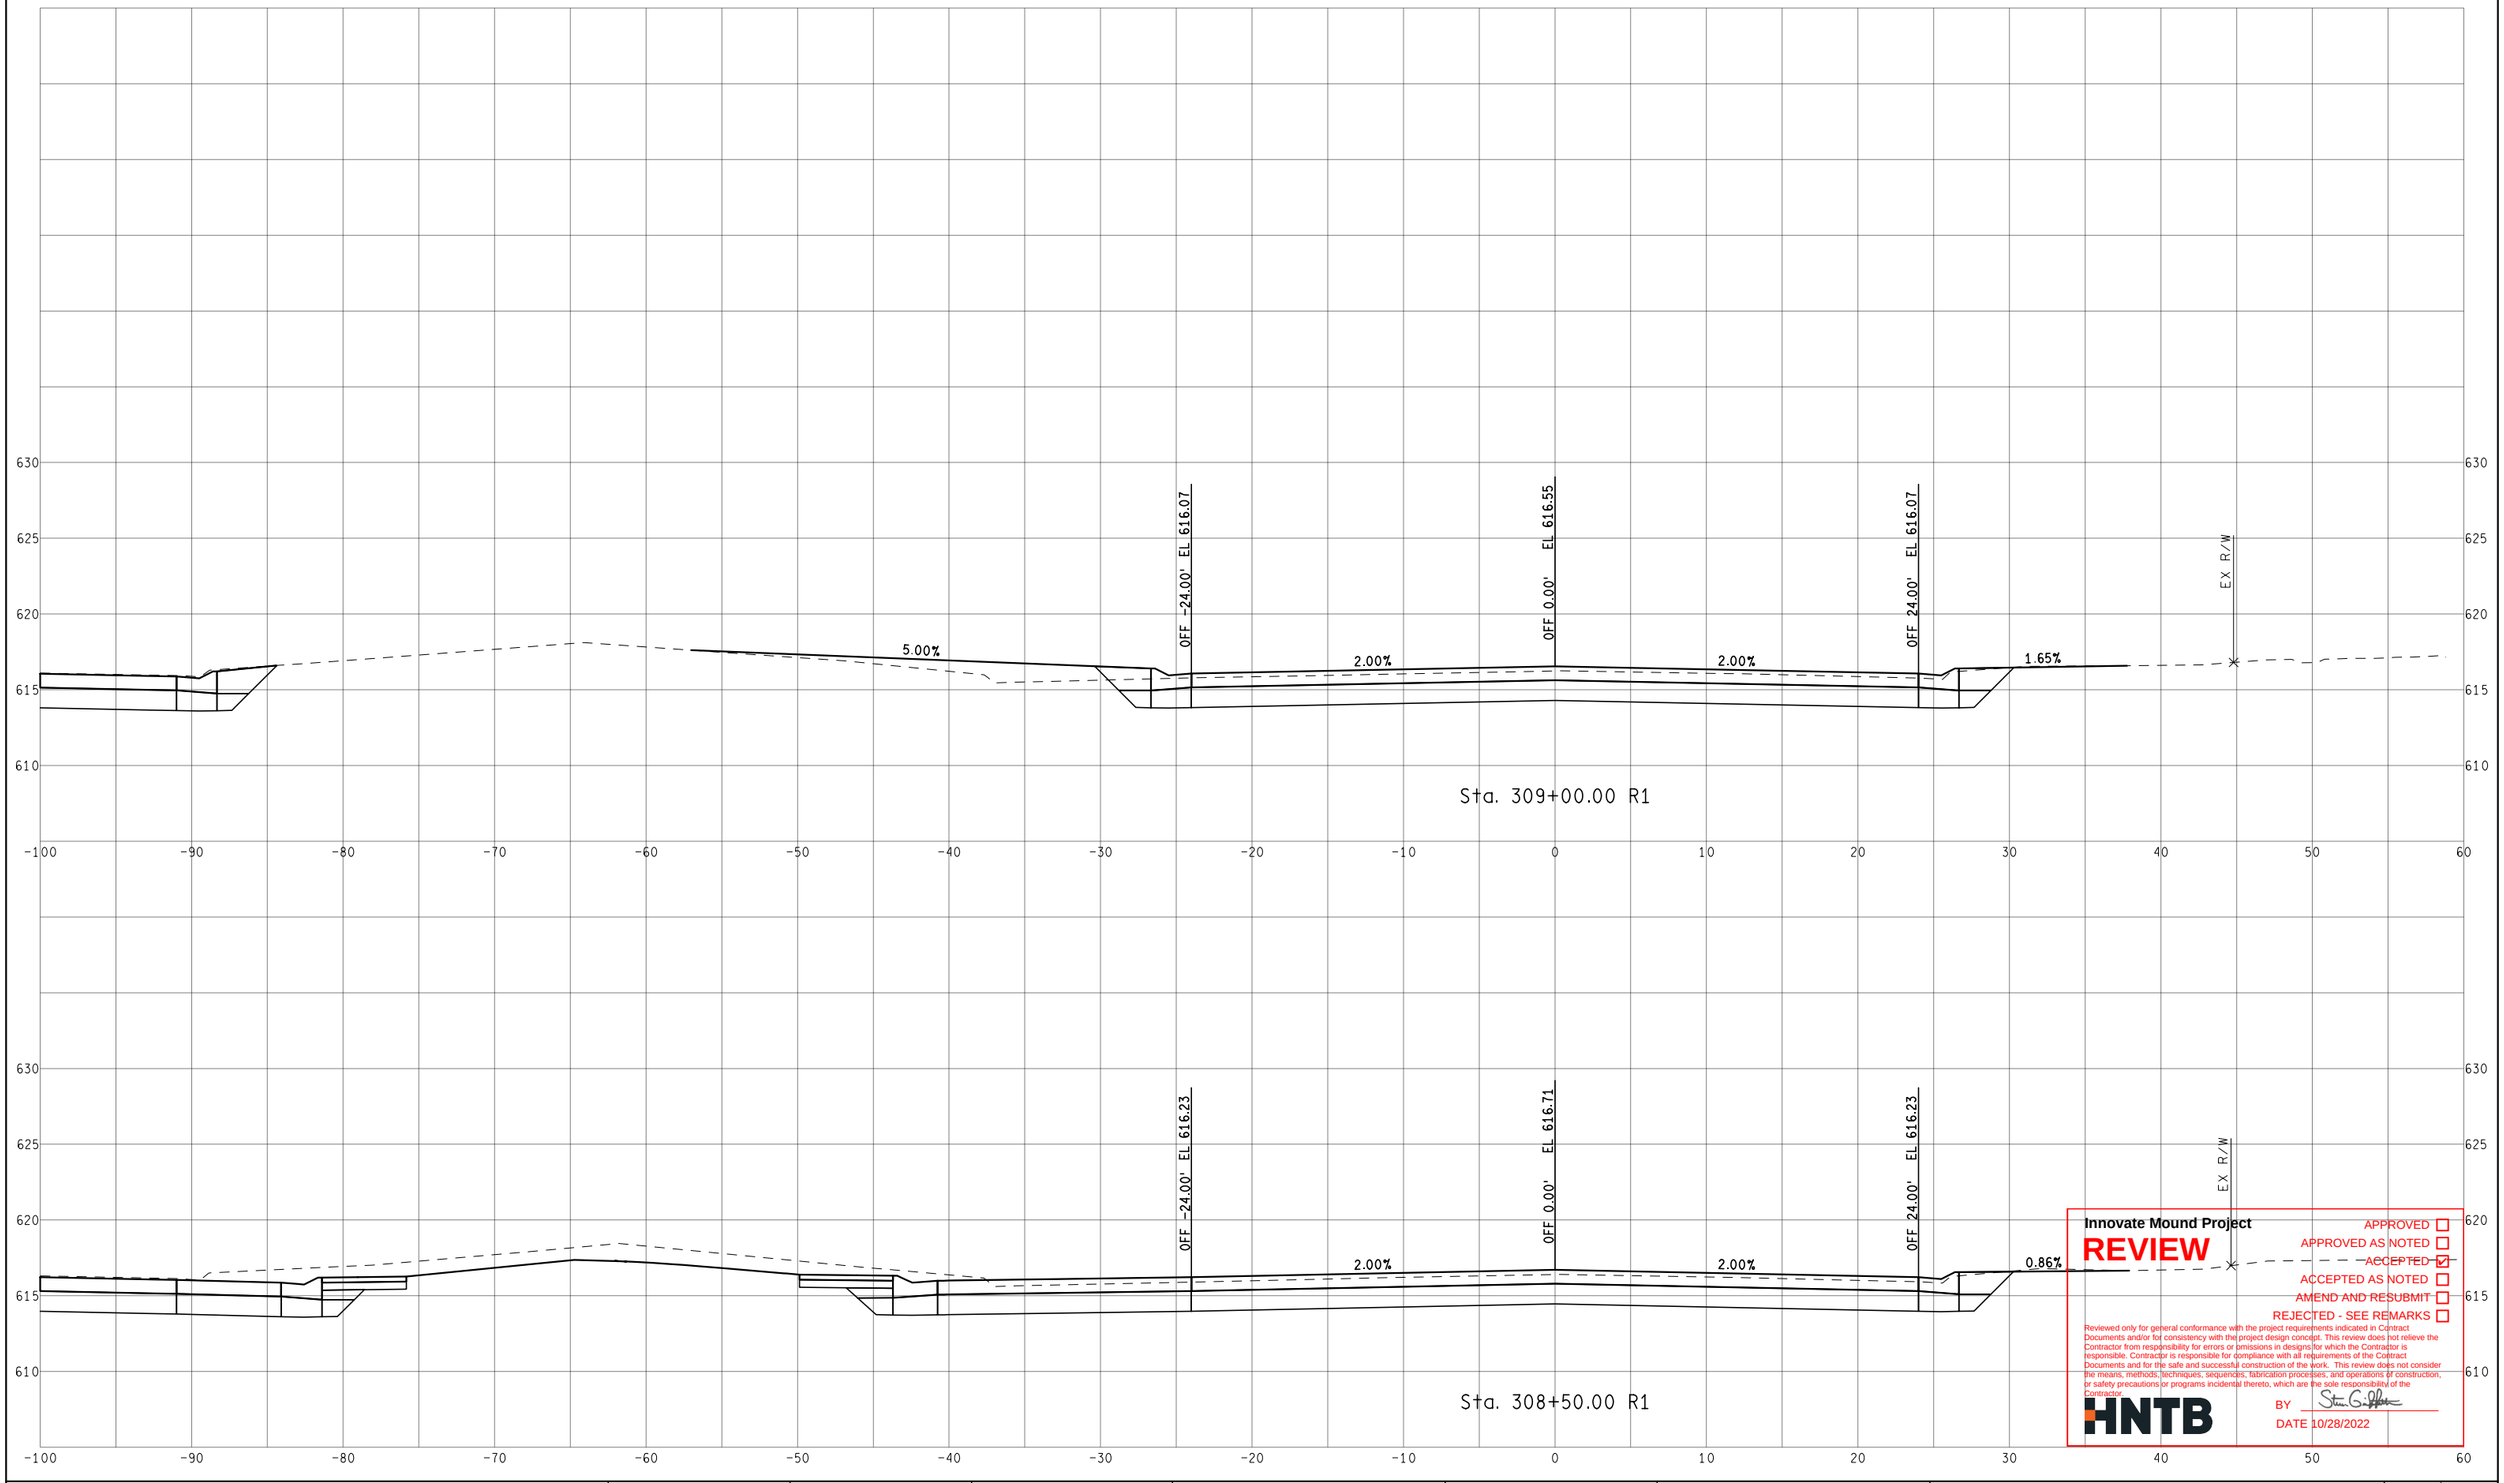

Innovate Mound Project

REVIEW

APPROVED ☐
APPROVED AS NOTED ☐
ACCEPTED ☑
ACCEPTED AS NOTED ☐
AMEND AND RESUBMIT ☐
REJECTED - SEE REMARKS ☐

Reviewed only for general conformance with the project requirements indicated in Contract Documents and/or for consistency with the project design concept. This review does not relieve the Contractor from responsibility for errors or omissions in designs for which the Contractor is responsible. Contractor is responsible for compliance with all requirements of the Contract Documents and for the safe and successful construction of the work. This review does not consider the means, methods, techniques, sequences, fabrication processes, and operations of construction, or safety precautions or programs incidental thereto, which are the sole responsibility of the Contractor.

HNTB

BY

DATE 10/28/2022

FINAL ROW PLAN REVISIONS (SUBMITTAL DATE:)							
NO.	DATE	AUTH	DESCRIPTION	NO.	DATE	AUTH	DESCRIPTION

Macomb County Michigan — Department of Roads

VERT. (FT) 0 10
HORZ. (FT) 0 10

FILE:

DATE: 10/12/22
DESIGN UNIT: XXX
TSC: MACOMB

CS: INFR50000
JN: 207178A

STA. 308+50.00 R1 TO STA. 309+00.00 R1
NB MOUND RD

DRAWING
SHEET
SECT

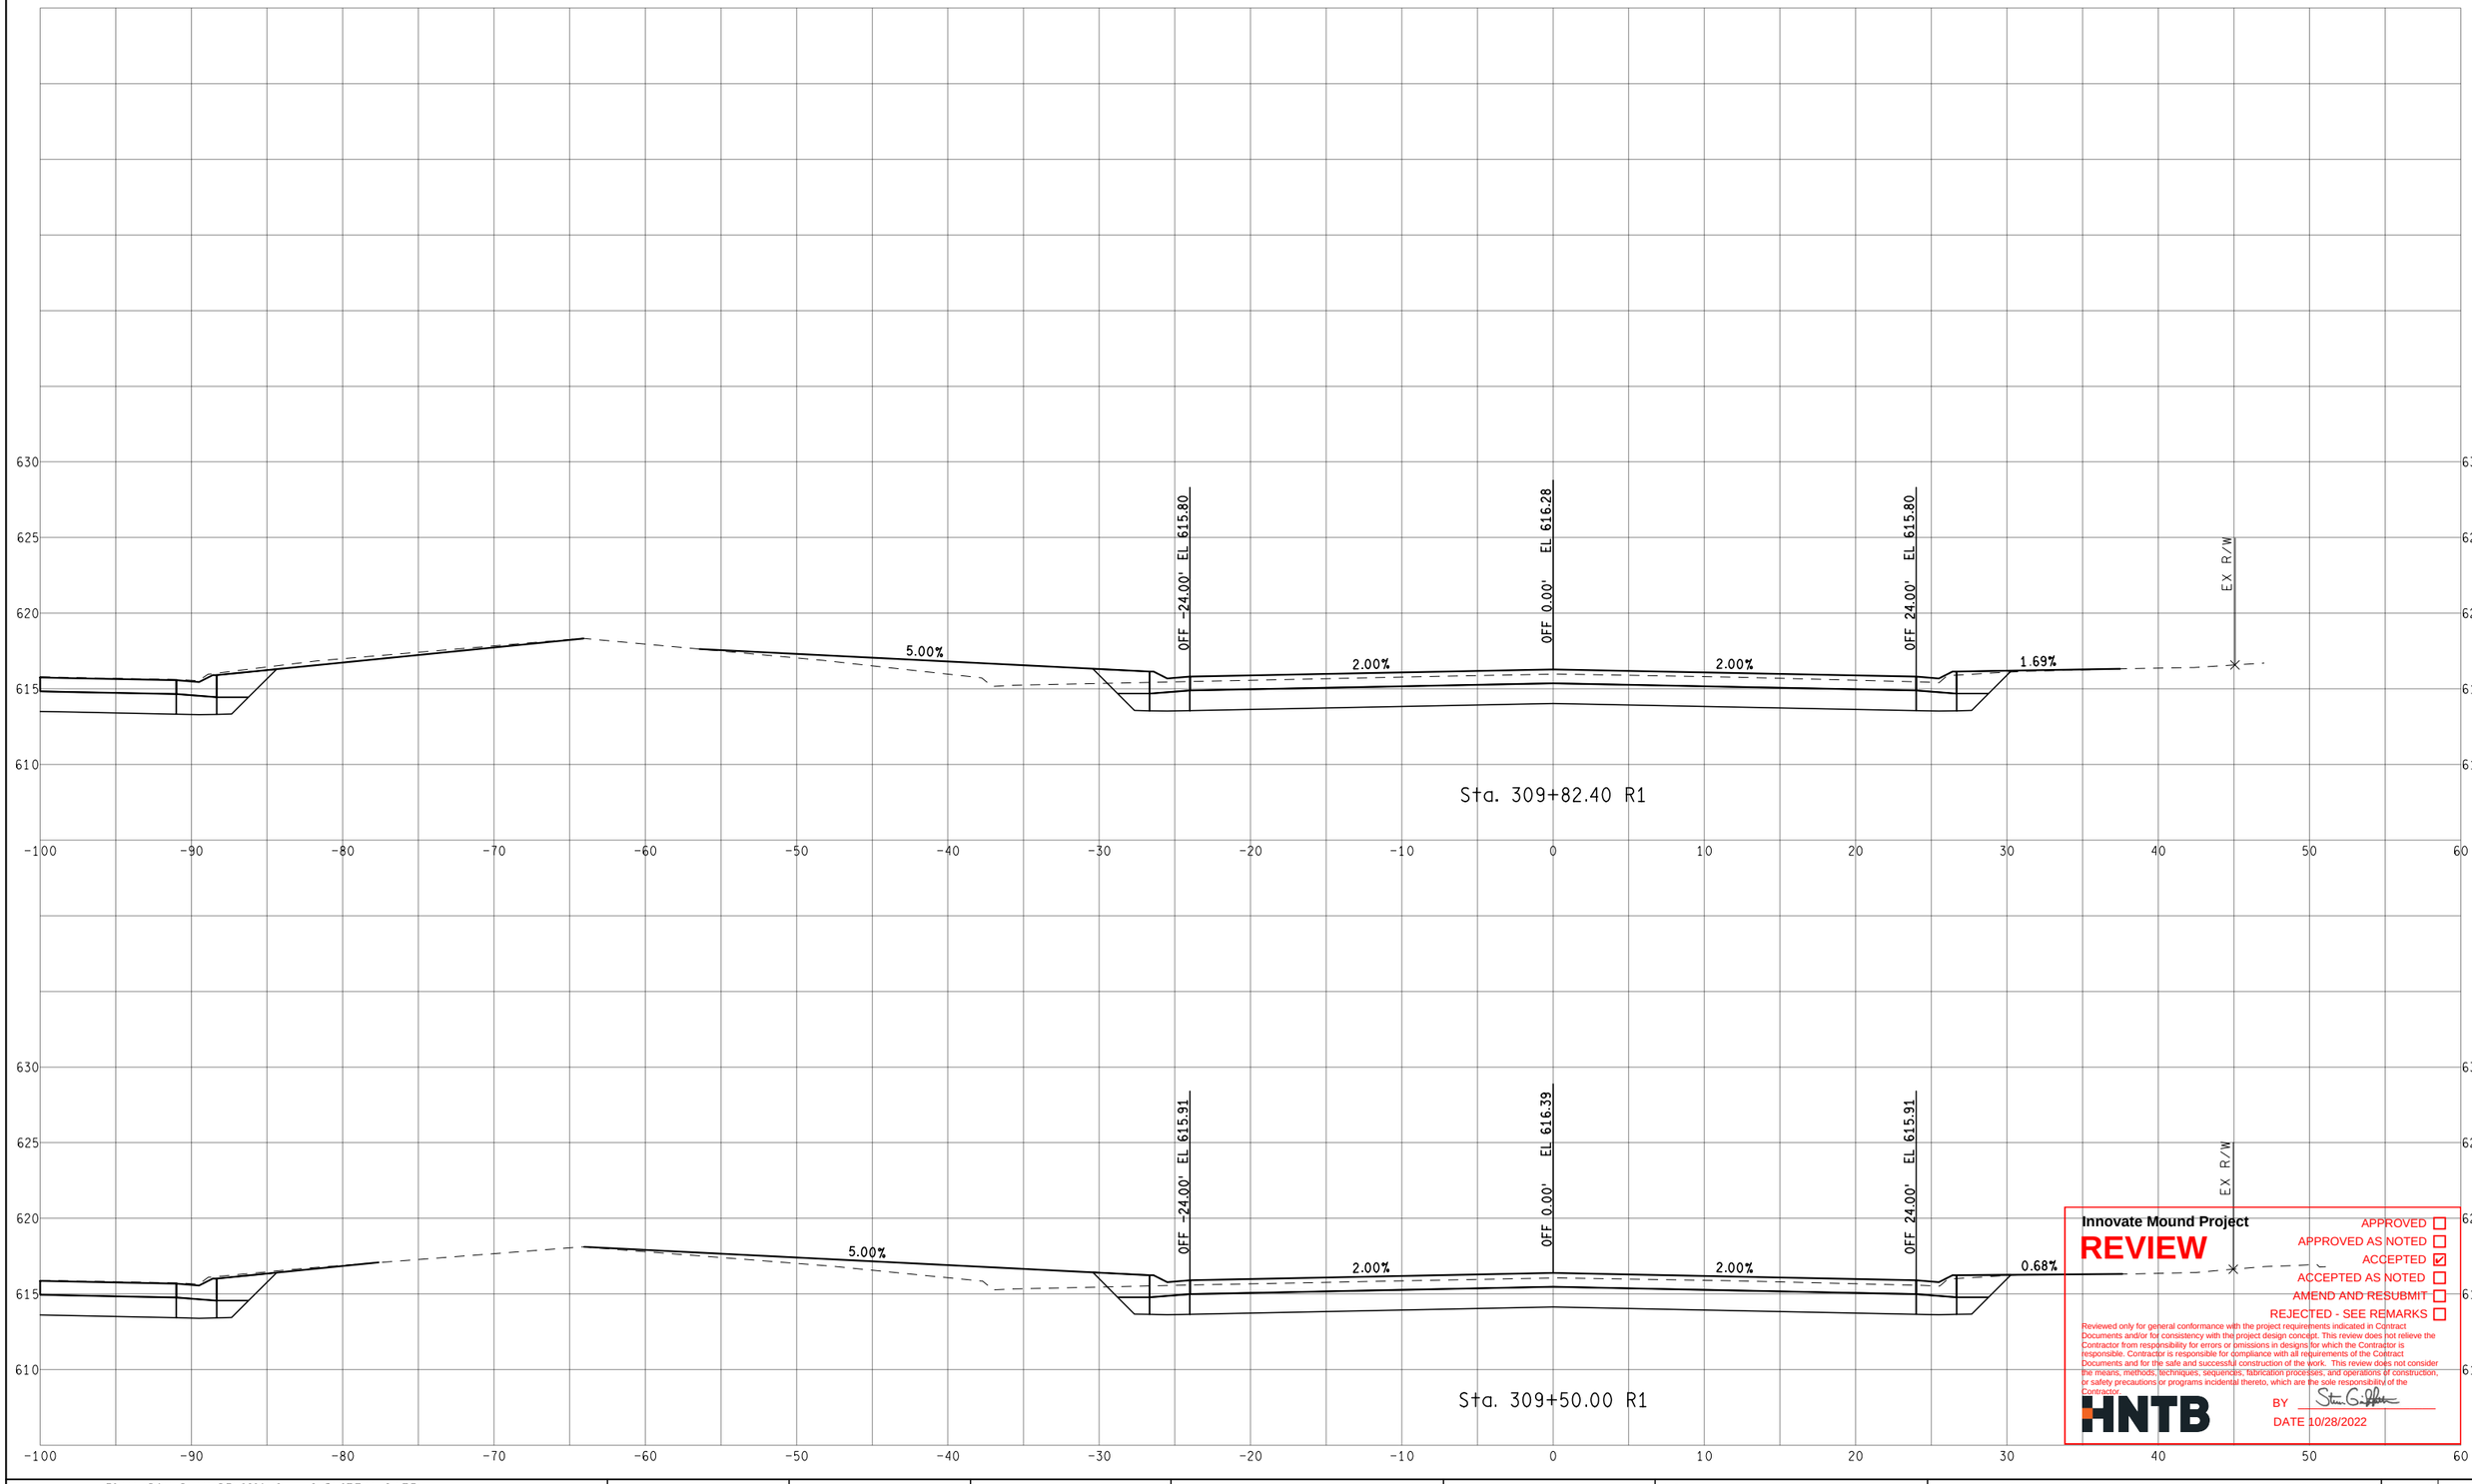

Innovate Mound Project

REVIEW

- APPROVED ☐
- APPROVED AS NOTED ☐
- ACCEPTED ☑
- ACCEPTED AS NOTED ☐
- AMEND AND RESUBMIT ☐
- REJECTED - SEE REMARKS ☐

Reviewed only for general conformance with the project requirements indicated in Contract Documents and/or for consistency with the project design concept. This review does not relieve the Contractor from responsibility for errors or omissions in designs for which the Contractor is responsible. Contractor is responsible for compliance with all requirements of the Contract Documents and for the safe and successful construction of the work. This review does not consider the means, methods, techniques, sequences, fabrication processes, and operations of construction, or safety precautions or programs incidental thereto, which are the sole responsibility of the Contractor.

HNTB

BY [signature]

DATE 10/28/2022

FINAL ROW PLAN REVISIONS (SUBMITTAL DATE:)							
NO.	DATE	AUTH	DESCRIPTION	NO.	DATE	AUTH	DESCRIPTION

Department of Roads

VERT. (FT) 0 10

HORZ. (FT) 0 10

FILE:

DATE: 10/12/22

DESIGN UNIT: XXX

TSC: MACOMB

CS: INFR50000

JN: 207178A

STA. 309+50.00 R1 TO STA. 309+82.40 R1

NB MOUND RD

DRAWING

SHEET

SECT

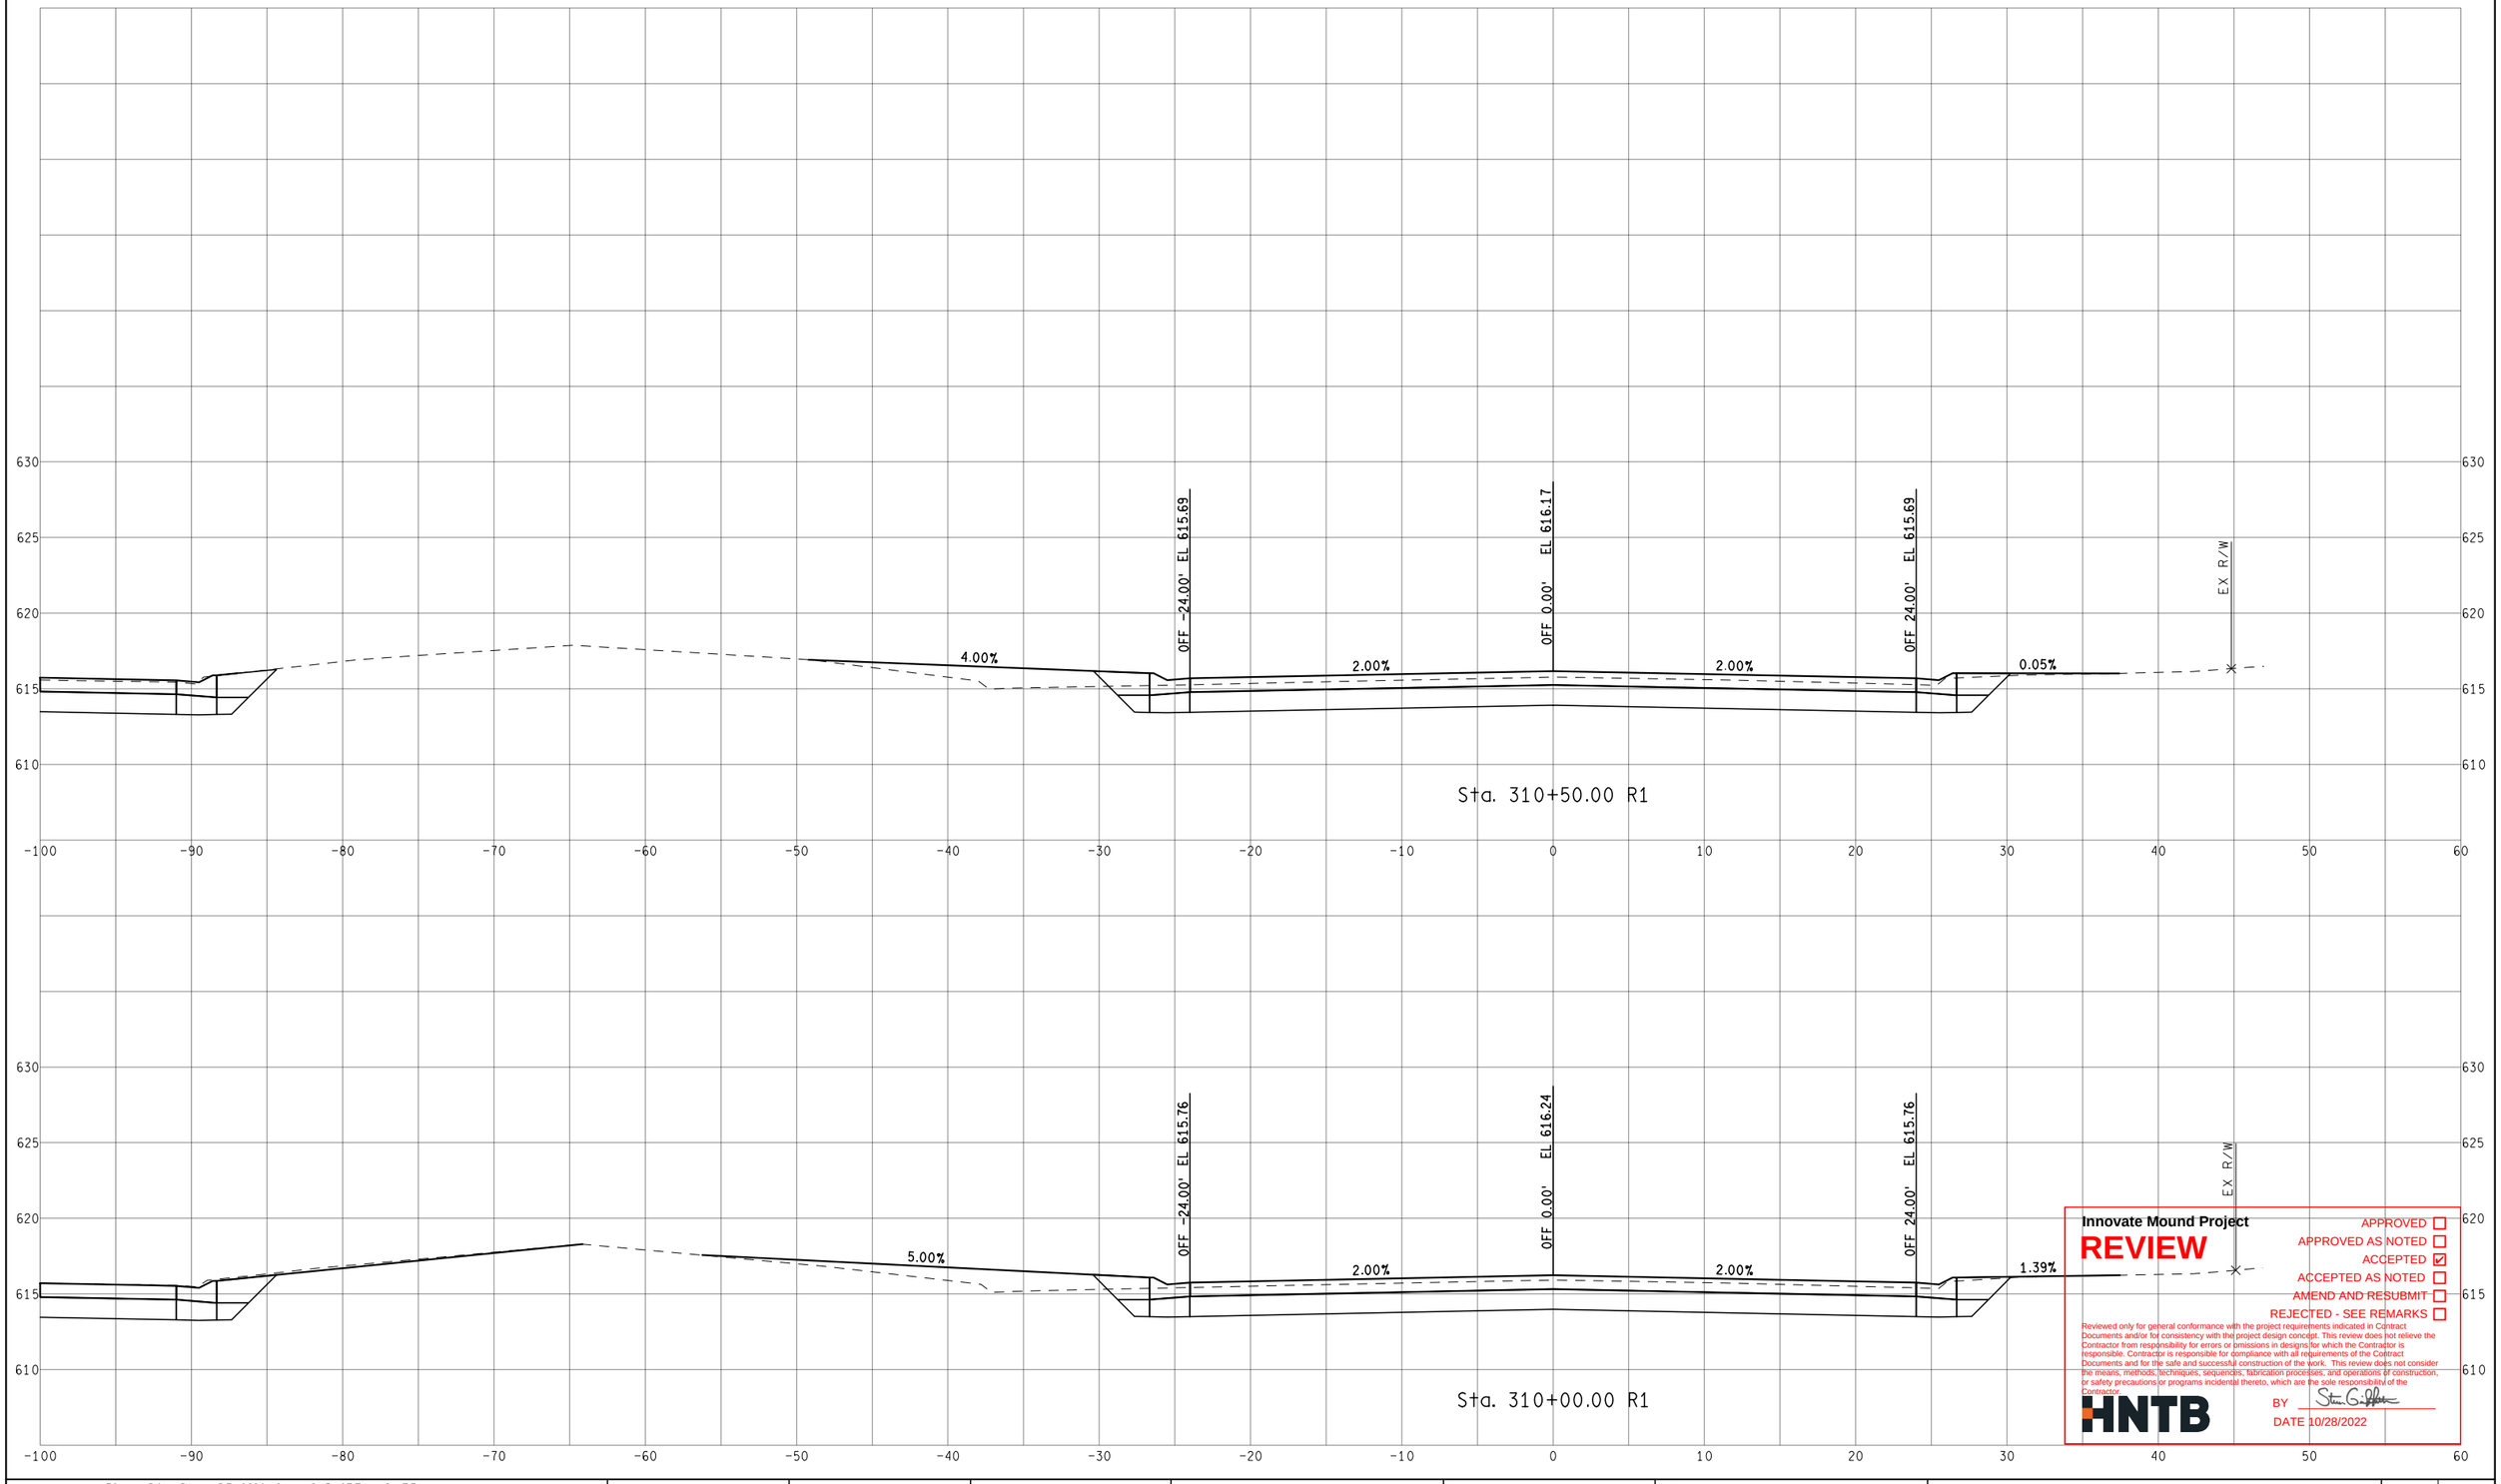

Innovate Mound Project

REVIEW

APPROVED ☐
APPROVED AS NOTED ☐
ACCEPTED ☑
ACCEPTED AS NOTED ☐
AMEND AND RESUBMIT ☐
REJECTED - SEE REMARKS ☐

Reviewed only for general conformance with the project requirements indicated in Contract Documents and/or for consistency with the project design concept. This review does not relieve the Contractor from responsibility for errors or omissions in designs for which the Contractor is responsible. Contractor is responsible for compliance with all requirements of the Contract Documents and for the safe and successful construction of the work. This review does not consider the means, methods, techniques, sequences, fabrication processes, and operations of construction, or safety precautions or programs incidental thereto, which are the sole responsibility of the Contractor.

HNTB

BY Steven G. Peterson

DATE 10/28/2022

FINAL ROW PLAN REVISIONS (SUBMITTAL DATE:)							
NO.	DATE	AUTH	DESCRIPTION	NO.	DATE	AUTH	DESCRIPTION

Department of Roads

VERT. (FT) 0 10
HORZ. (FT) 0 10

FILE:

DATE: 10/12/22
DESIGN UNIT: XXX
TSC: MACOMB

CS: INFR50000
JN: 207178A

STA. 310+00.00 R1 TO STA. 310+50.00 R1
NB MOUND RD

DRAWING
SHEET
SECT

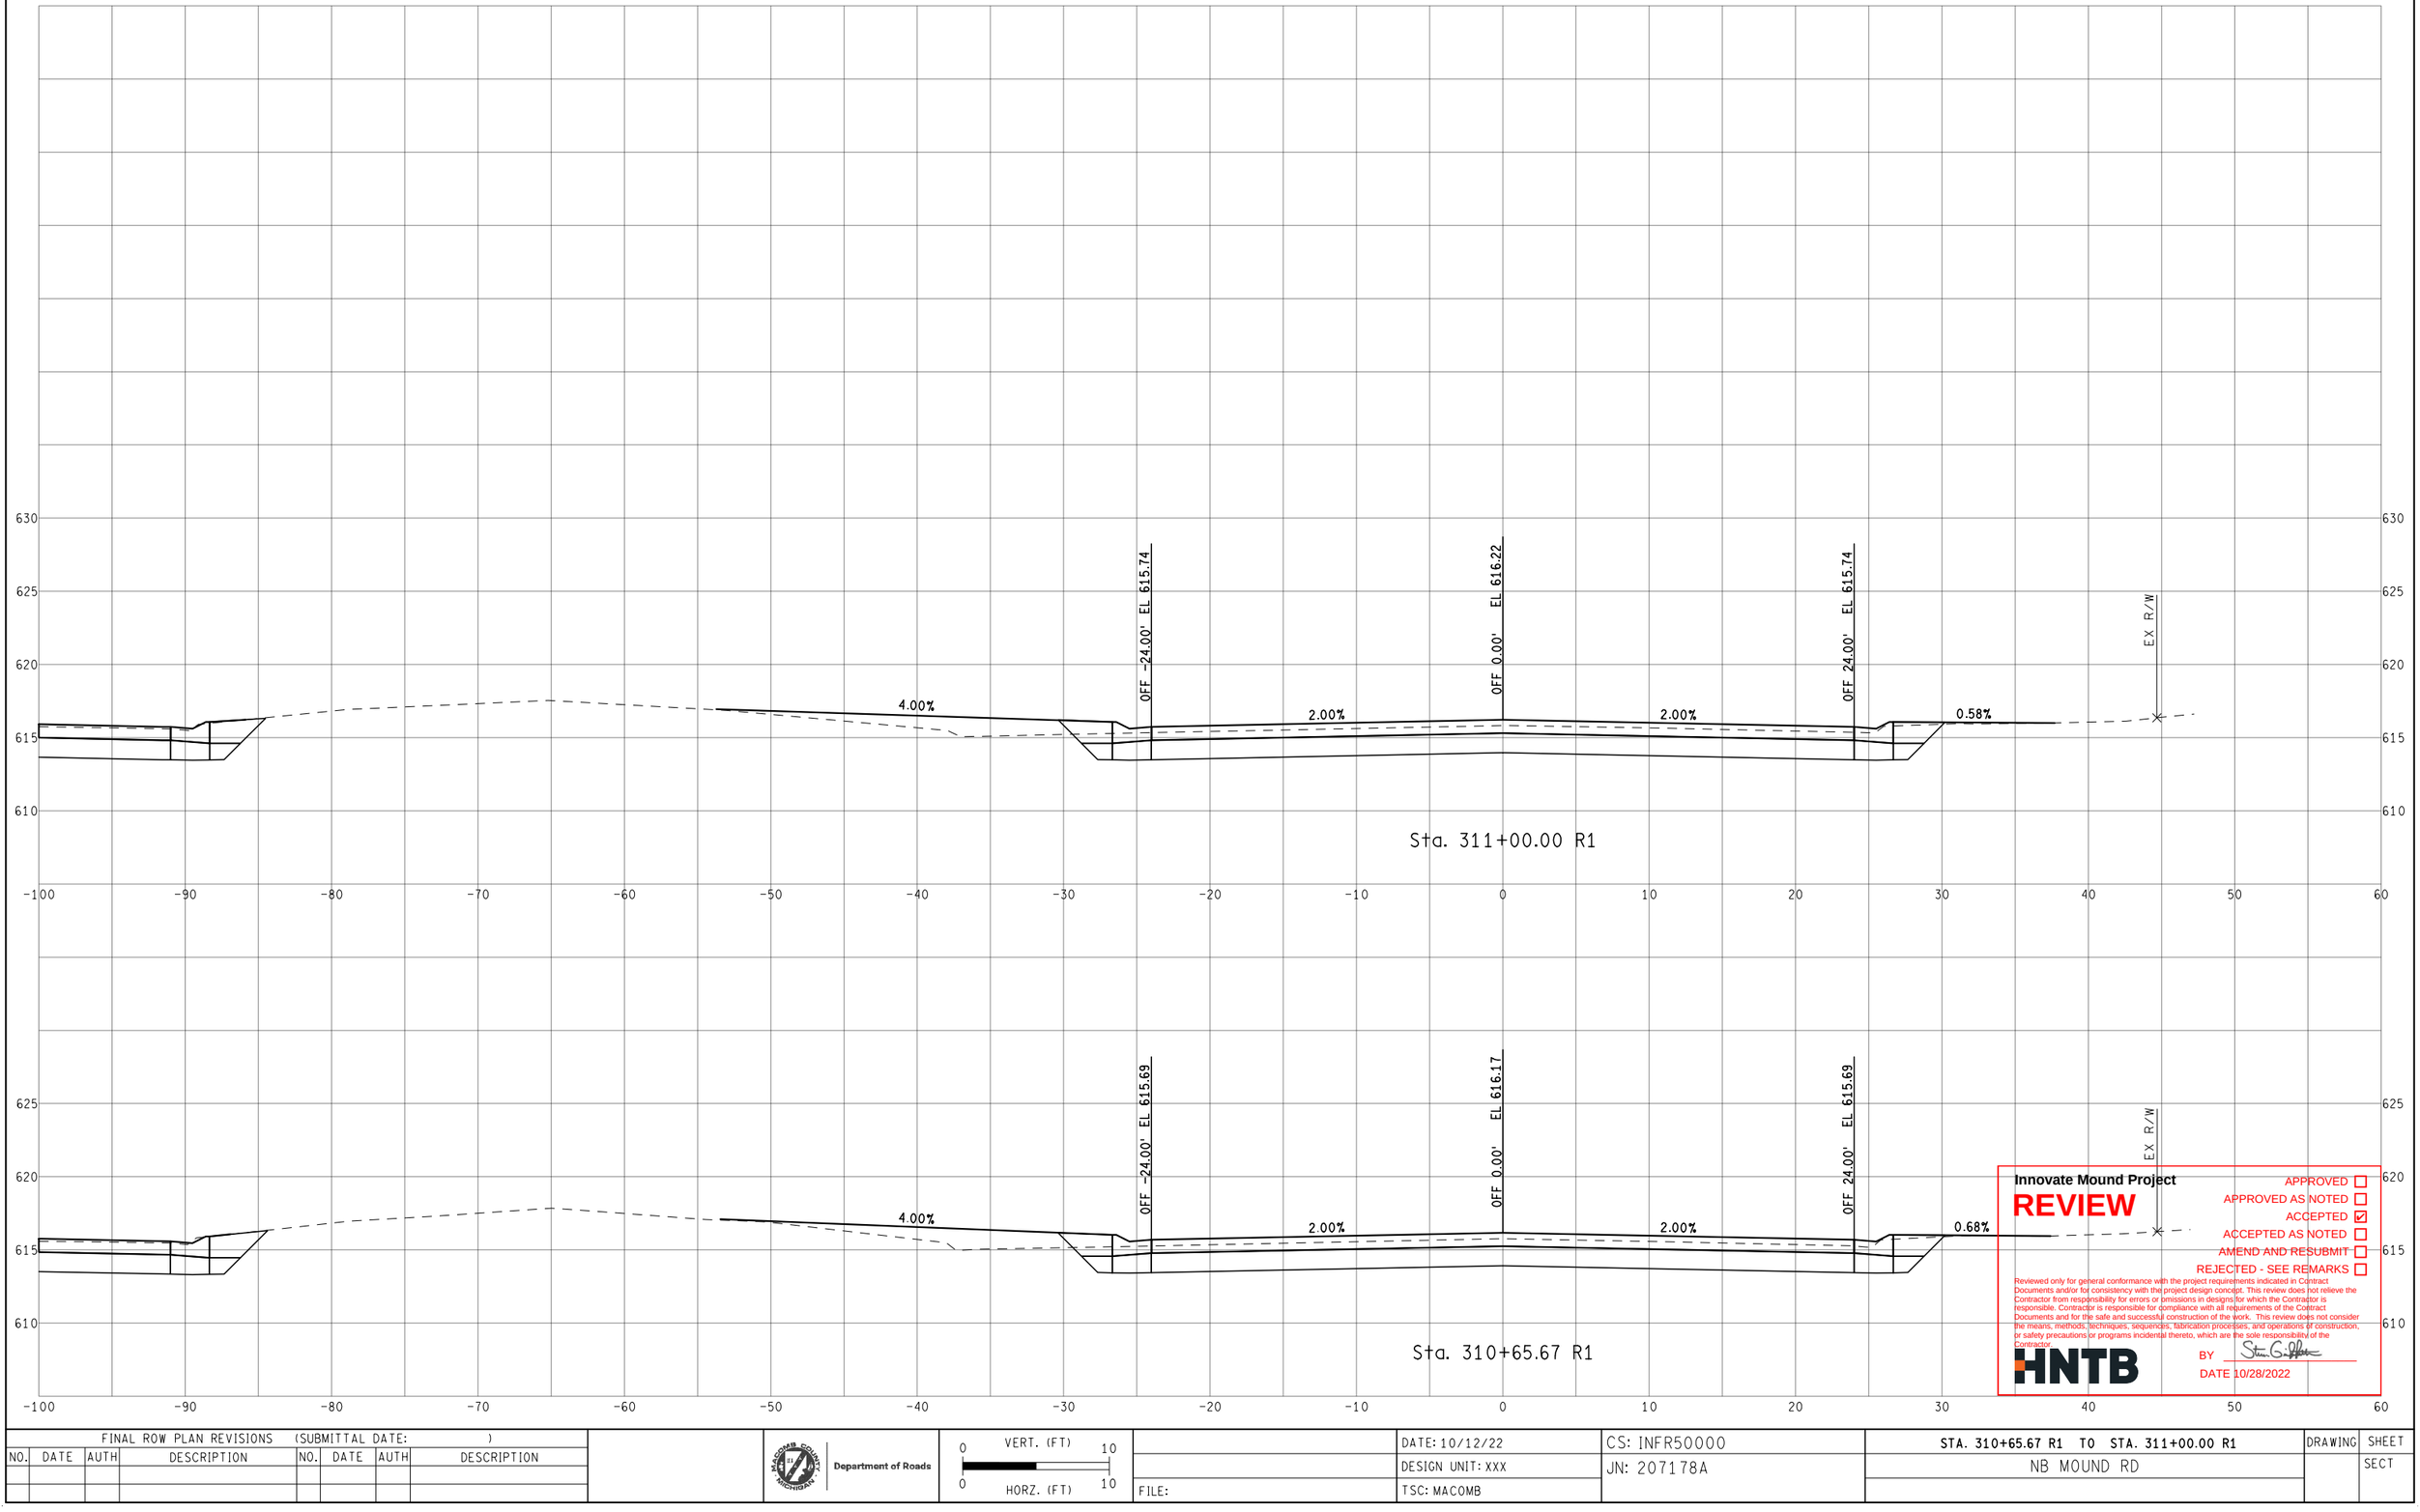

Innovate Mound Project

REVIEW

APPROVED ☐
APPROVED AS NOTED ☐
ACCEPTED ☑
ACCEPTED AS NOTED ☐
AMEND AND RESUBMIT ☐
REJECTED - SEE REMARKS ☐

Reviewed only for general conformance with the project requirements indicated in Contract Documents and/or for consistency with the project design concept. This review does not relieve the Contractor from responsibility for errors or omissions in designs for which the Contractor is responsible. Contractor is responsible for compliance with all requirements of the Contract Documents and for the safe and successful construction of the work. This review does not consider the means, methods, techniques, sequences, fabrication processes, and operations of construction, or safety precautions or programs incidental thereto, which are the sole responsibility of the Contractor.

HNTB

BY Steve Griffith

DATE 10/28/2022

FINAL ROW PLAN REVISIONS (SUBMITTAL DATE:)							
NO.	DATE	AUTH	DESCRIPTION	NO.	DATE	AUTH	DESCRIPTION

Department of Roads

VERT. (FT) 0 10

HORZ. (FT) 0 10

FILE:

DATE: 10/12/22

DESIGN UNIT: XXX

TSC: MACOMB

CS: INFR50000

JN: 207178A

STA. 310+65.67 R1 TO STA. 311+00.00 R1

NB MOUND RD

DRAWING

SHEET

SECT

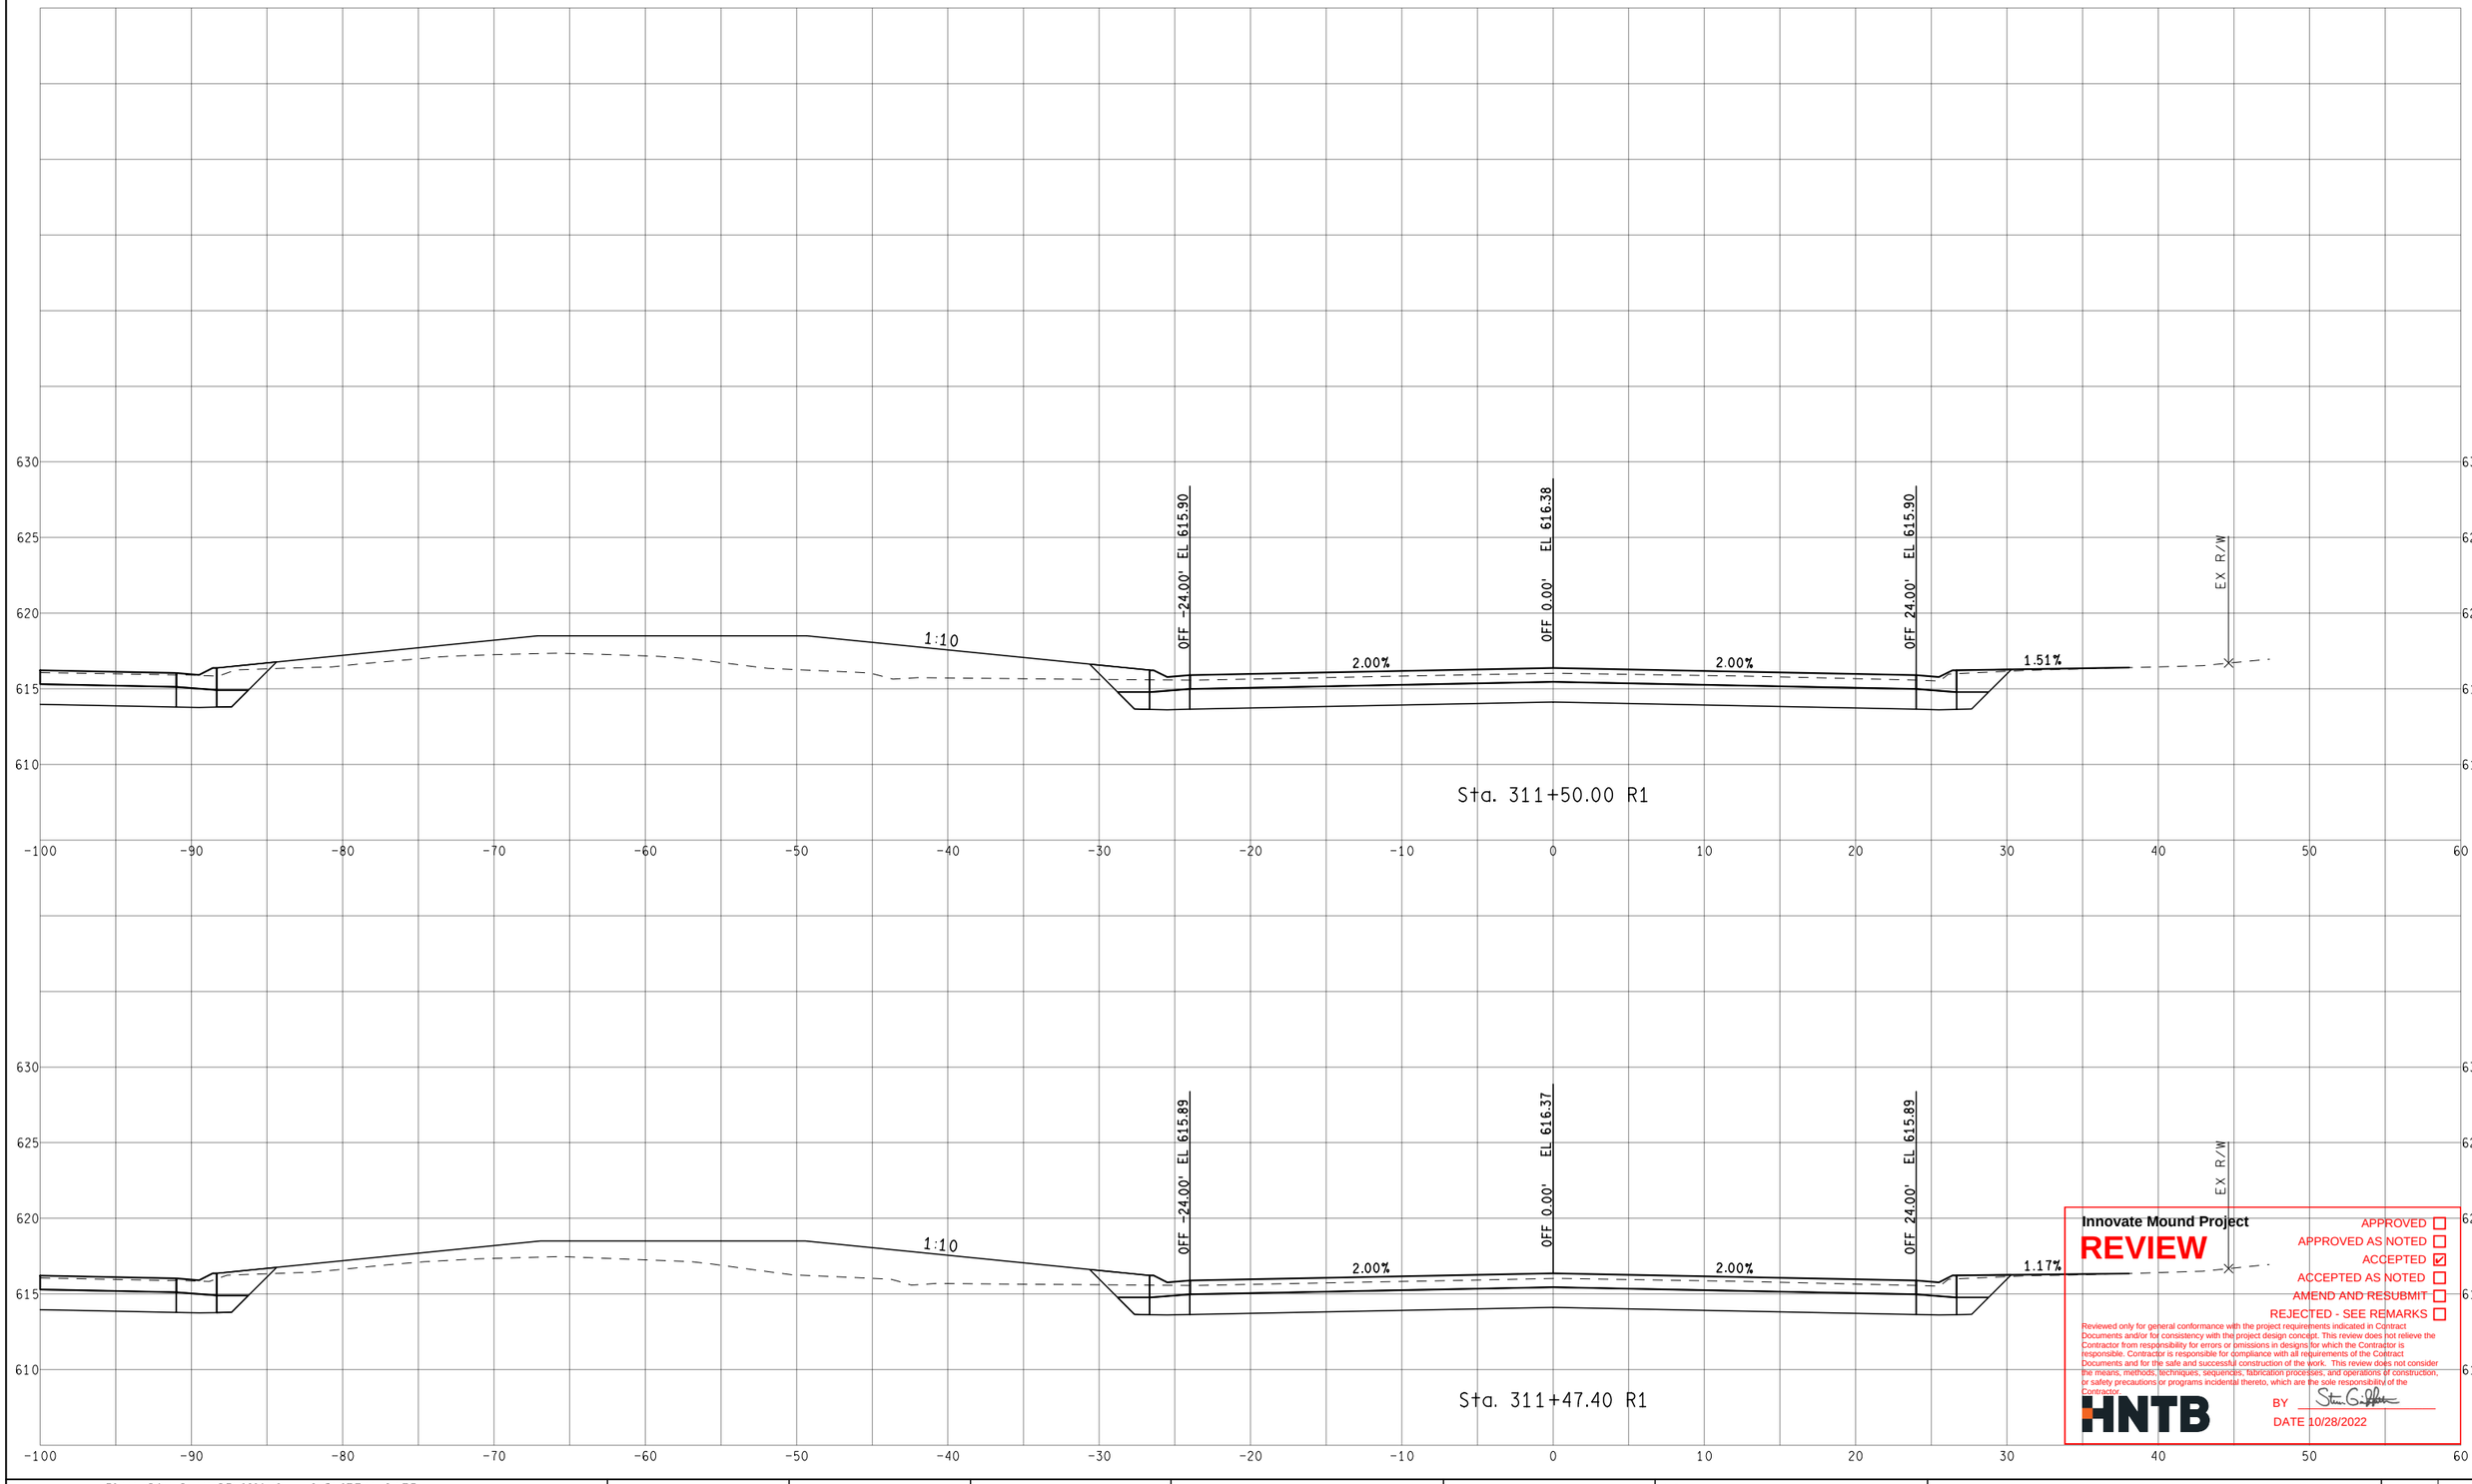

Innovate Mound Project

REVIEW

APPROVED ☐
APPROVED AS NOTED ☐
ACCEPTED ☑
ACCEPTED AS NOTED ☐
AMEND AND RESUBMIT ☐
REJECTED - SEE REMARKS ☐

Reviewed only for general conformance with the project requirements indicated in Contract Documents and/or for consistency with the project design concept. This review does not relieve the Contractor from responsibility for errors or omissions in designs for which the Contractor is responsible. Contractor is responsible for compliance with all requirements of the Contract Documents and for the safe and successful construction of the work. This review does not consider the means, methods, techniques, sequences, fabrication processes, and operations of construction, or safety precautions or programs incidental thereto, which are the sole responsibility of the Contractor.

HNTB

BY Steven G. Palmer

DATE 10/28/2022

FINAL ROW PLAN REVISIONS (SUBMITTAL DATE:)							
NO.	DATE	AUTH	DESCRIPTION	NO.	DATE	AUTH	DESCRIPTION

Department of Roads

VERT. (FT) 0 10
HORZ. (FT) 0 10

FILE:

DATE: 10/12/22
DESIGN UNIT: XXX
TSC: MACOMB

CS: INFR50000
JN: 207178A

STA. 311+47.40 R1 TO STA. 311+50.00 R1
NB MOUND RD

DRAWING
SHEET
SECT

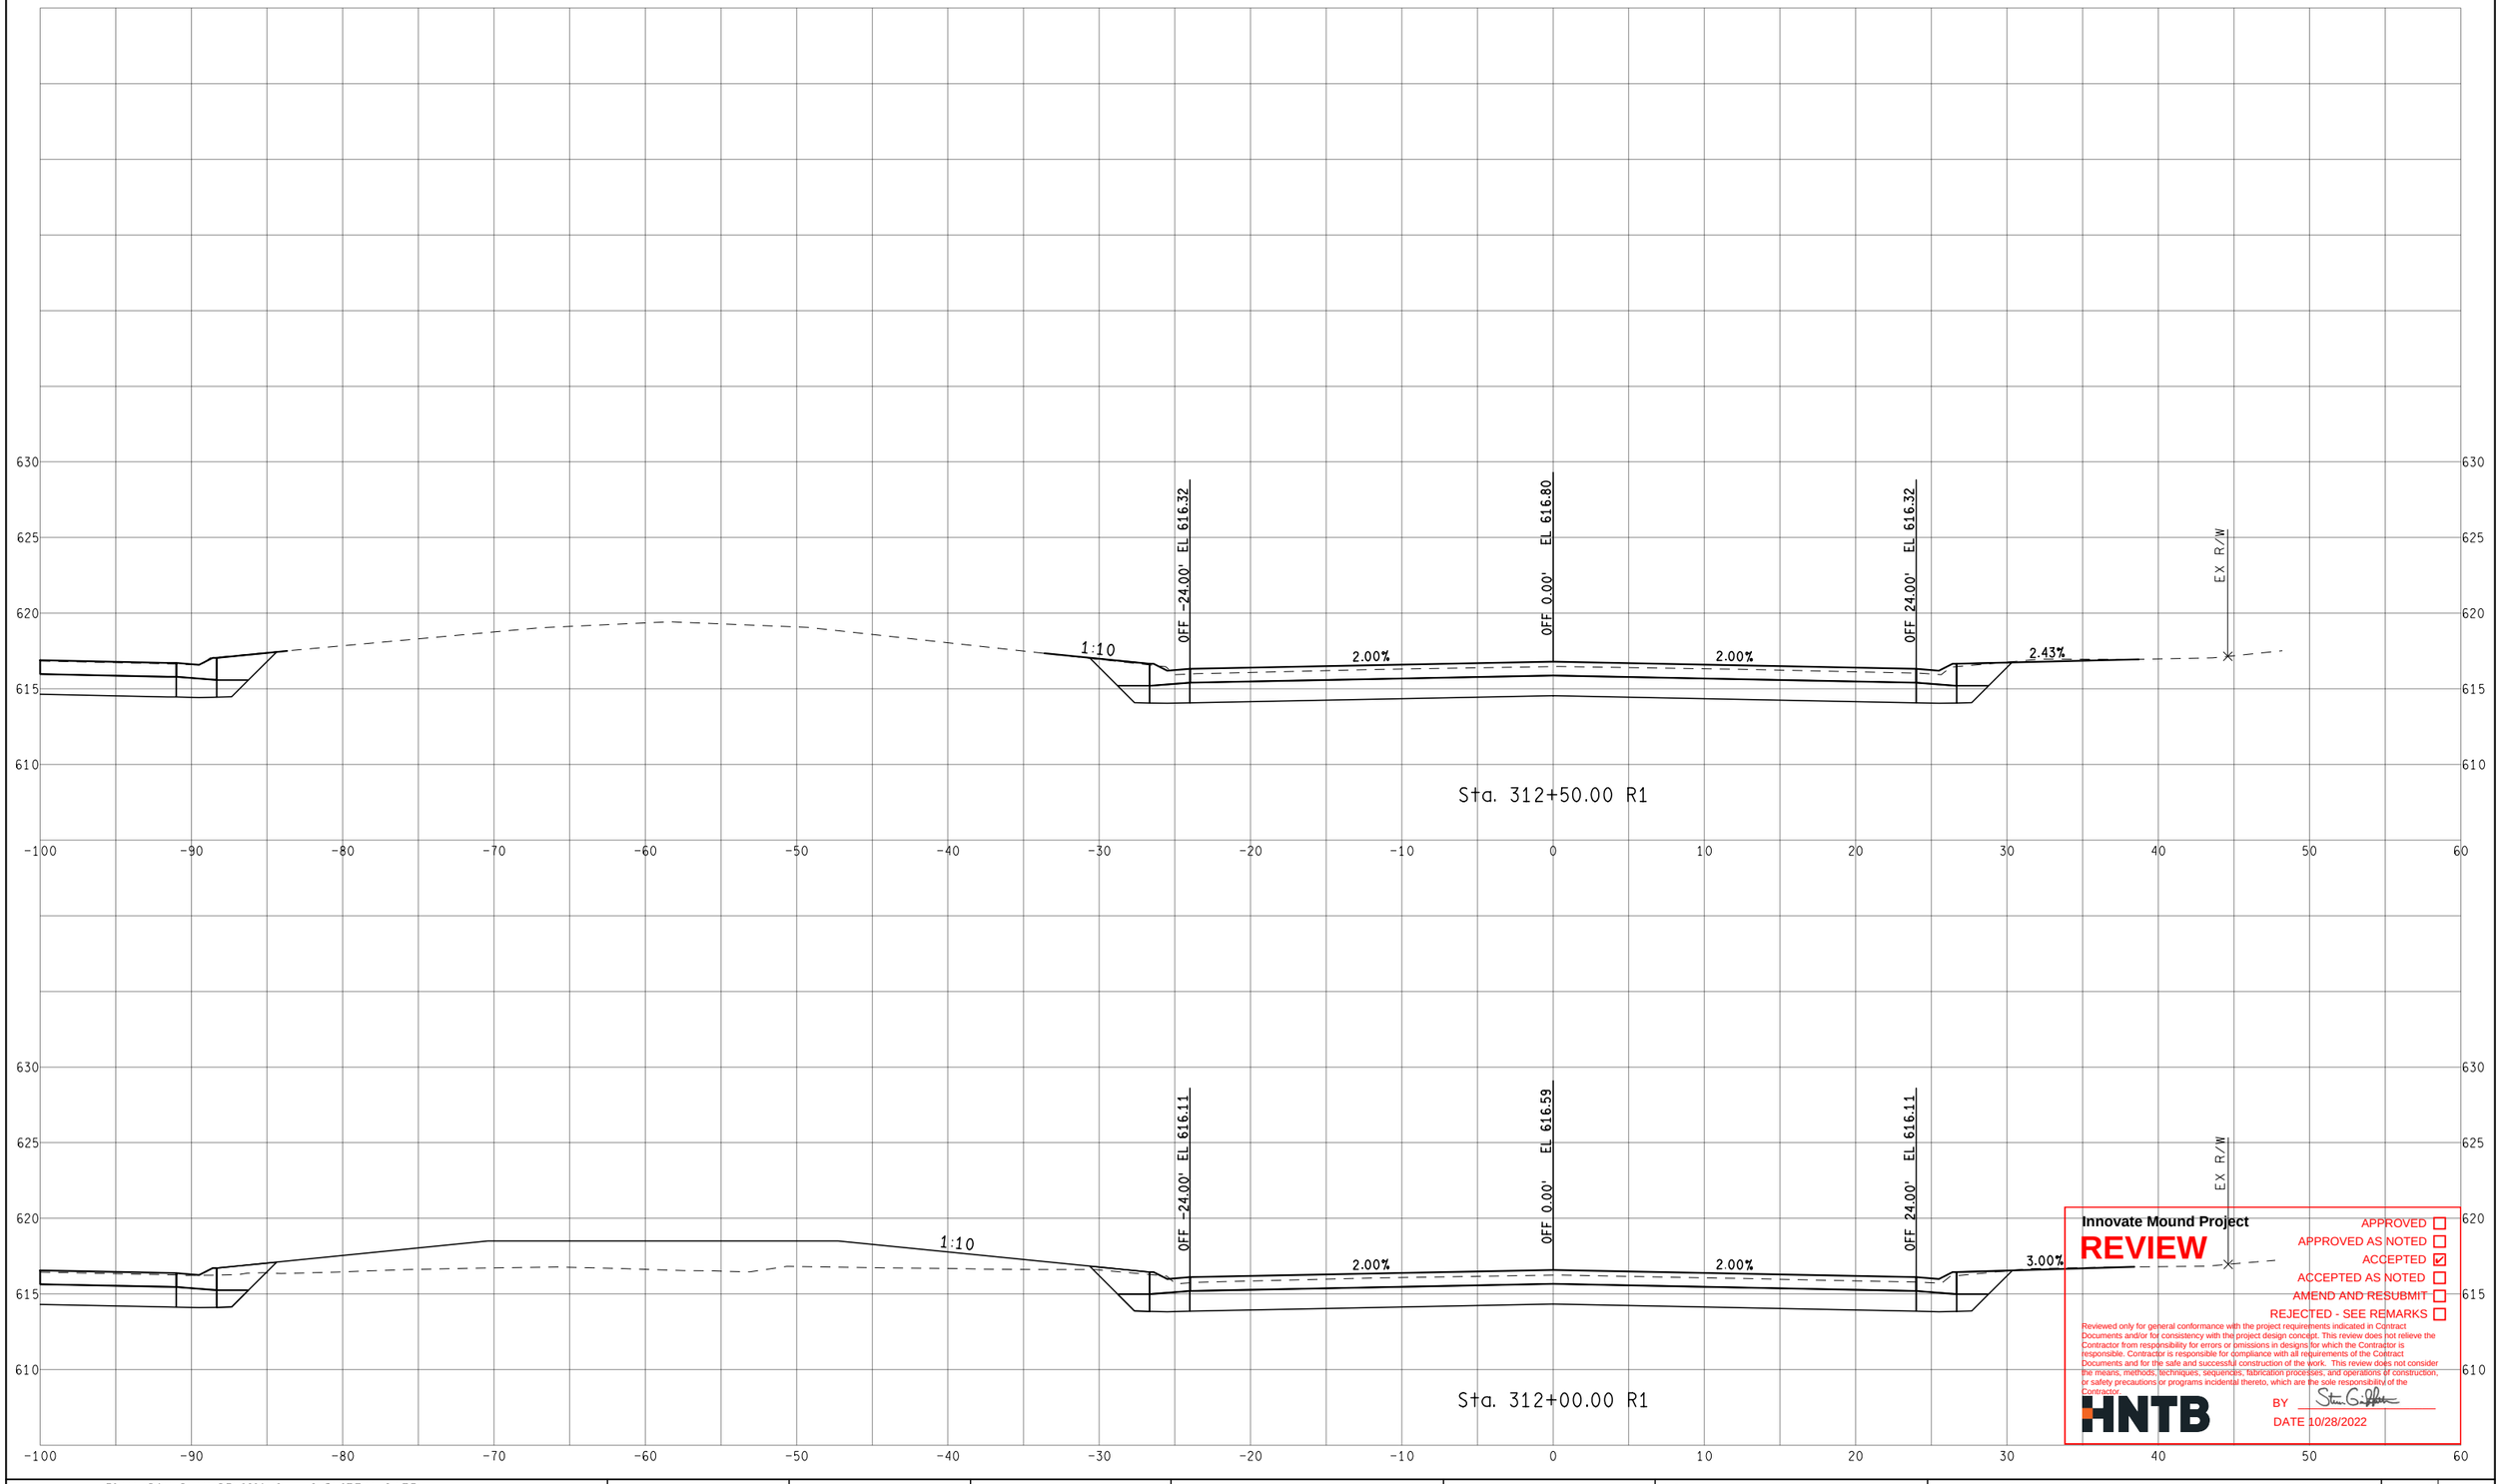

Innovate Mound Project

REVIEW

APPROVED ☐
APPROVED AS NOTED ☐
ACCEPTED ☑
ACCEPTED AS NOTED ☐
AMEND AND RESUBMIT ☐
REJECTED - SEE REMARKS ☐

Reviewed only for general conformance with the project requirements indicated in Contract Documents and/or for consistency with the project design concept. This review does not relieve the Contractor from responsibility for errors or omissions in designs for which the Contractor is responsible. Contractor is responsible for compliance with all requirements of the Contract Documents and for the safe and successful construction of the work. This review does not consider the means, methods, techniques, sequences, fabrication processes, and operations of construction, or safety precautions or programs incidental thereto, which are the sole responsibility of the Contractor.

HNTB

BY

DATE 10/28/2022

FINAL ROW PLAN REVISIONS (SUBMITTAL DATE:)							
NO.	DATE	AUTH	DESCRIPTION	NO.	DATE	AUTH	DESCRIPTION

Department of Roads

VERT. (FT) 0 10

HORZ. (FT) 0 10

FILE:

DATE: 10/12/22

DESIGN UNIT: XXX

TSC: MACOMB

CS: INFR50000

JN: 207178A

STA. 312+00.00 R1 TO STA. 312+50.00 R1

NB MOUND RD

DRAWING

SHEET

SECT

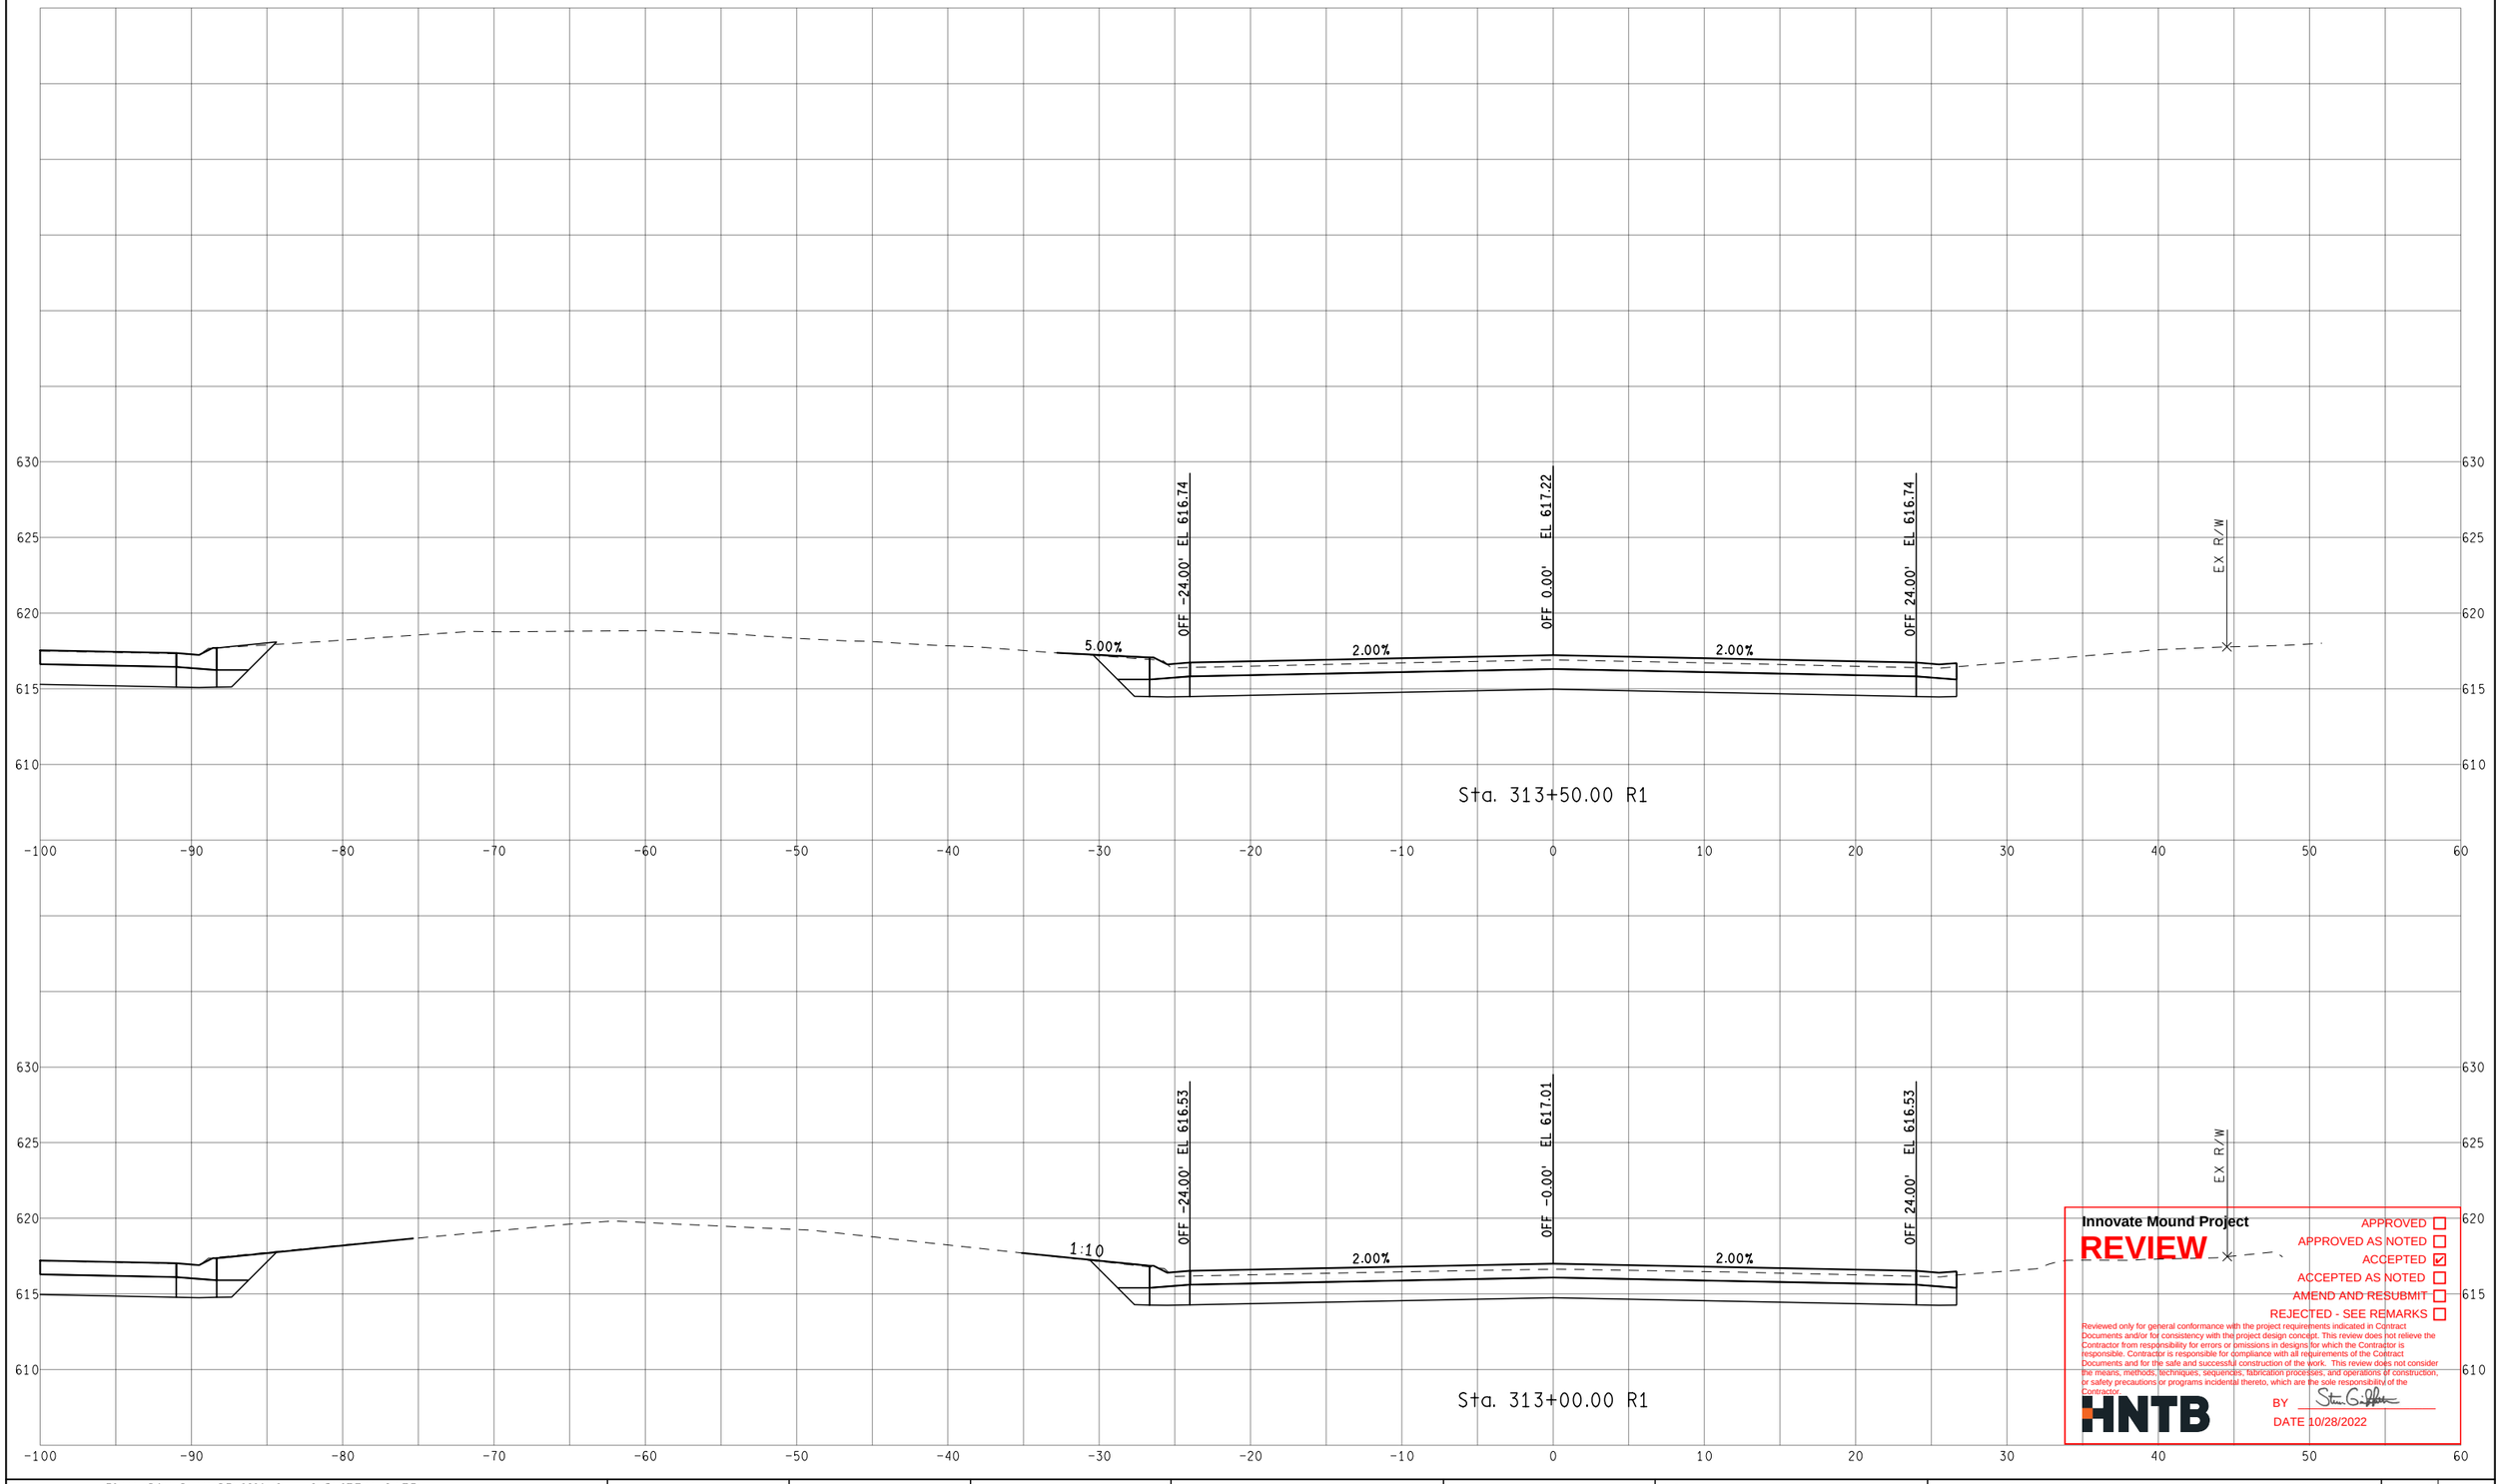

Innovate Mound Project

REVIEW

APPROVED ☐
APPROVED AS NOTED ☐
ACCEPTED ☑
ACCEPTED AS NOTED ☐
AMEND AND RESUBMIT ☐
REJECTED - SEE REMARKS ☐

Reviewed only for general conformance with the project requirements indicated in Contract Documents and/or for consistency with the project design concept. This review does not relieve the Contractor from responsibility for errors or omissions in designs for which the Contractor is responsible. Contractor is responsible for compliance with all requirements of the Contract Documents and for the safe and successful construction of the work. This review does not consider the means, methods, techniques, sequences, fabrication processes, and operations of construction, or safety precautions or programs incidental thereto, which are the sole responsibility of the Contractor.

HNTB

BY Steven G. Palmer

DATE 10/28/2022

FINAL ROW PLAN REVISIONS (SUBMITTAL DATE:)							
NO.	DATE	AUTH	DESCRIPTION	NO.	DATE	AUTH	DESCRIPTION

Macomb County Michigan — Department of Roads

0 VERT. (FT) 10

0 HORZ. (FT) 10

FILE:

DATE: 10/12/22

DESIGN UNIT: XXX

TSC: MACOMB

CS: INFR50000

JN: 207178A

STA. 313+00.00 R1 TO STA. 313+50.00 R1

NB MOUND RD

DRAWING

SHEET

SECT

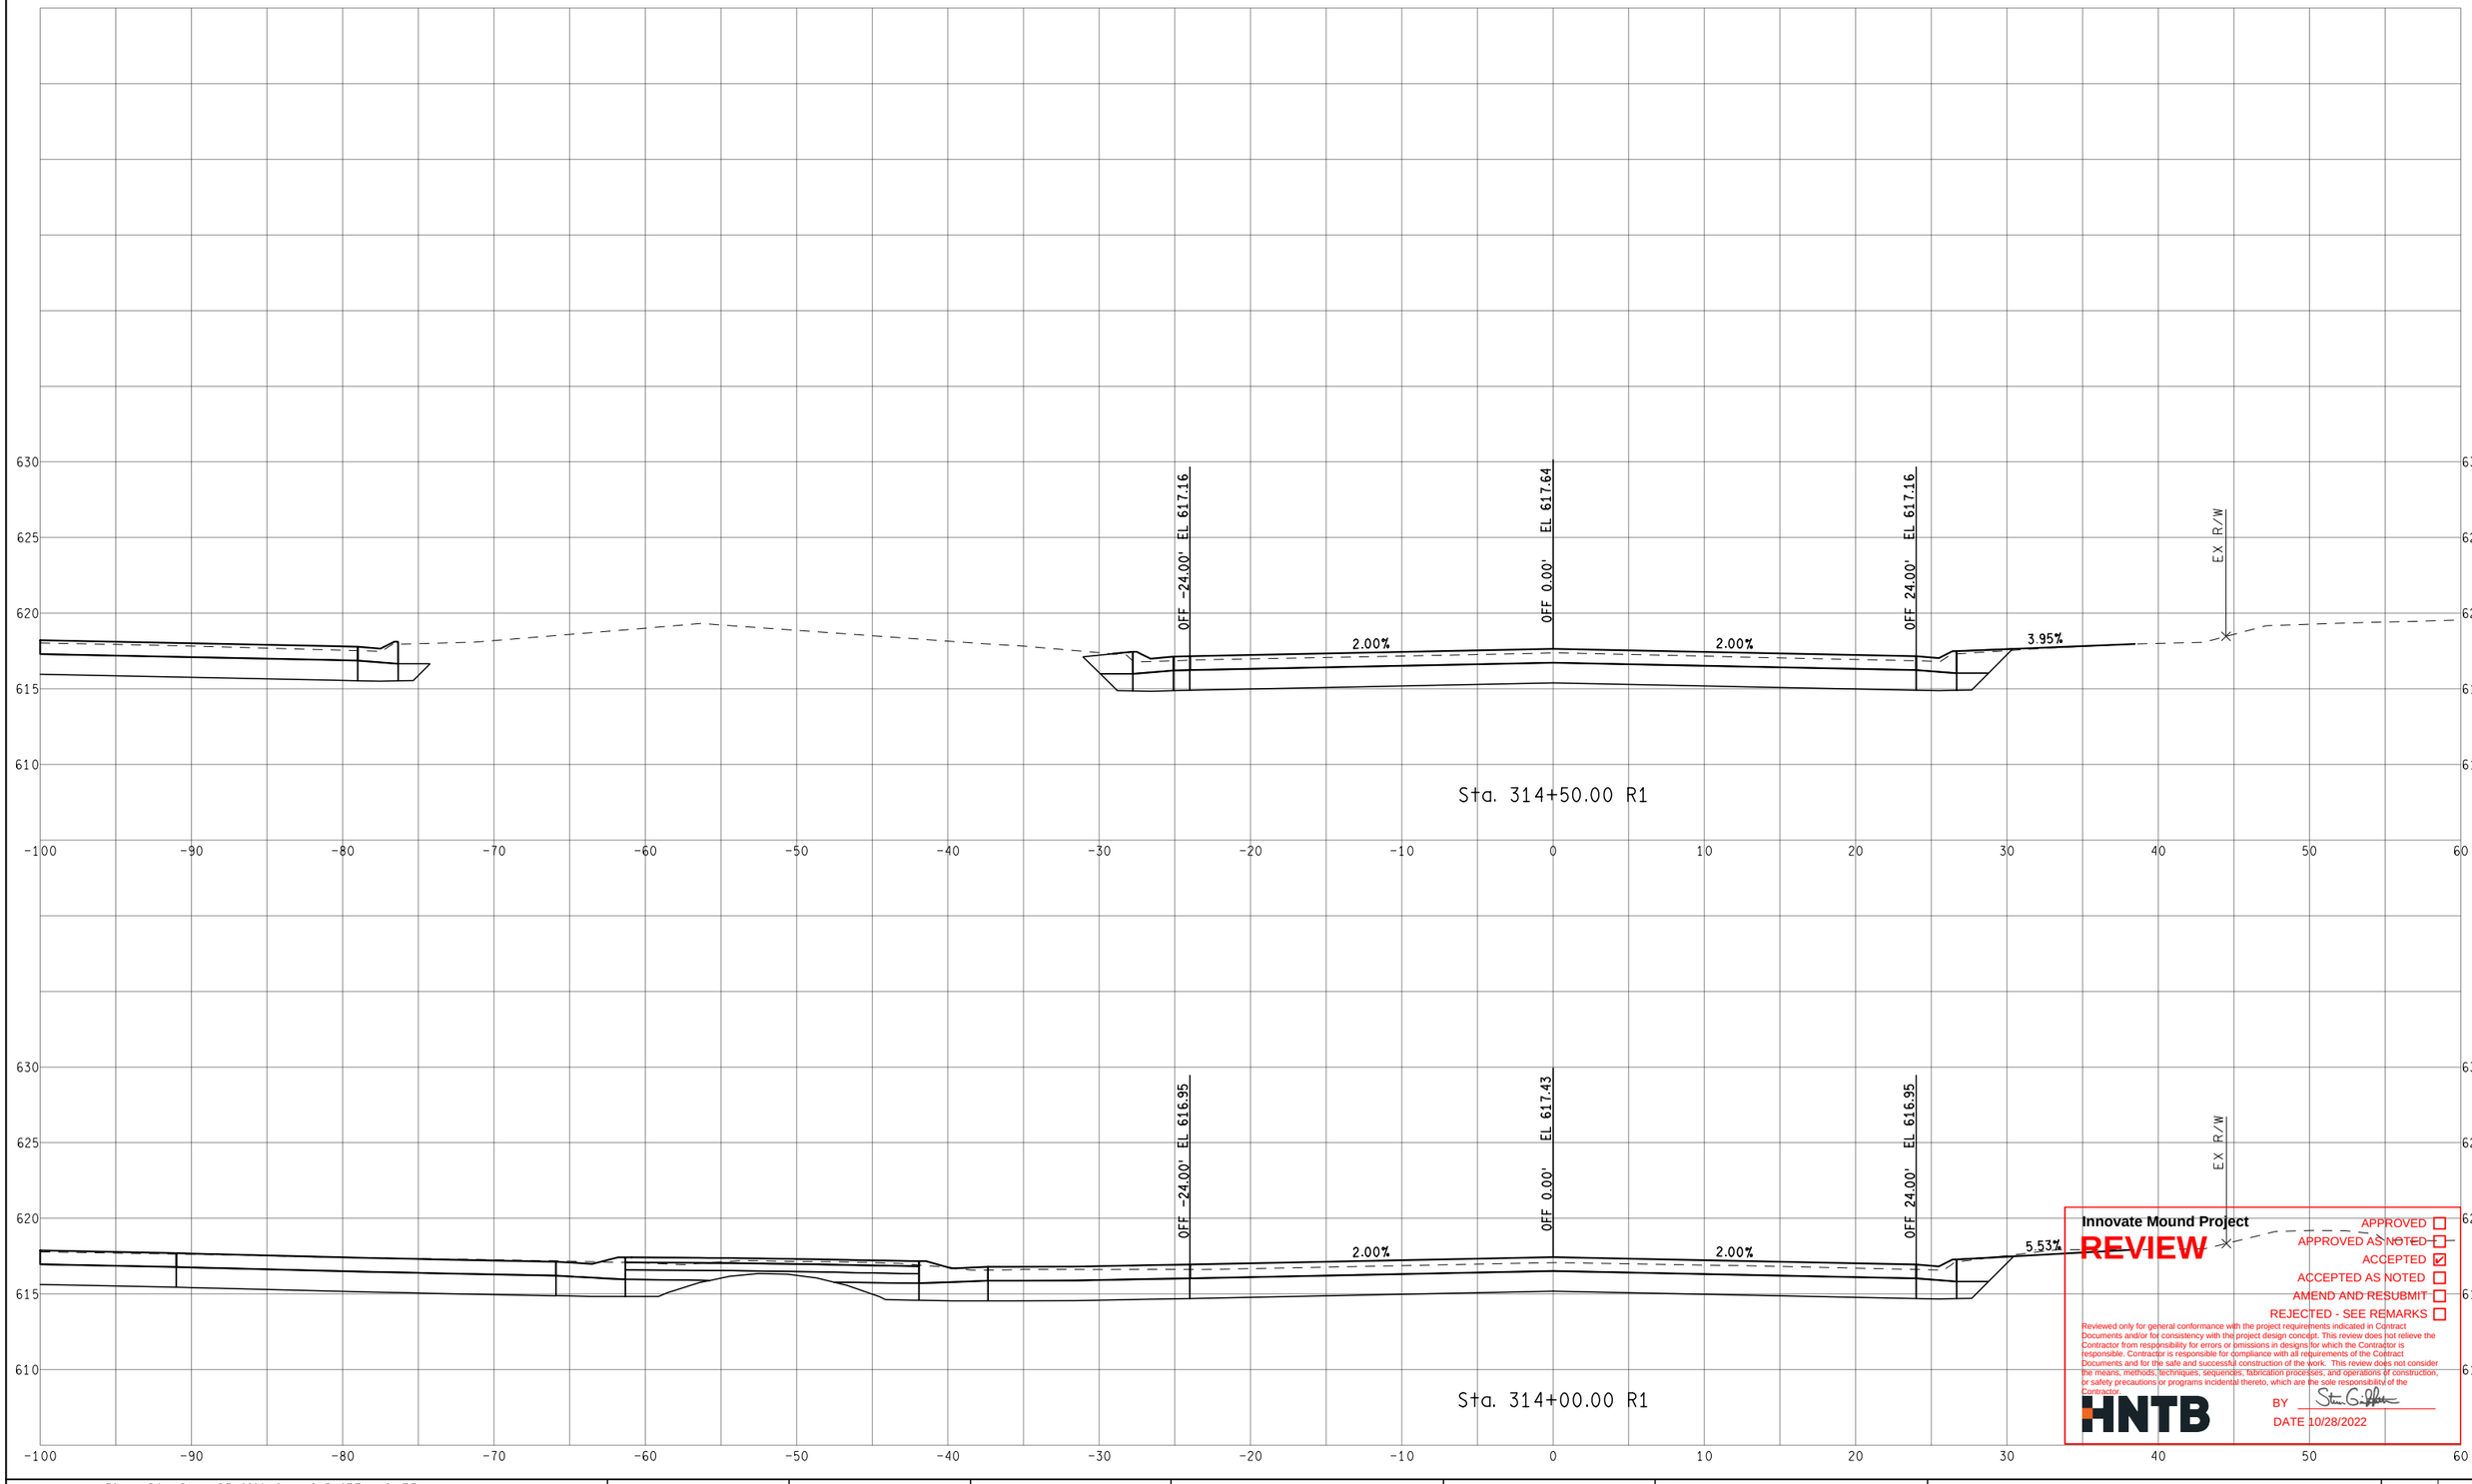

Innovate Mound Project

REVIEW

APPROVED ☐
APPROVED AS NOTED ☐
ACCEPTED ☑
ACCEPTED AS NOTED ☐
AMEND AND RESUBMIT ☐
REJECTED - SEE REMARKS ☐

Reviewed only for general conformance with the project requirements indicated in Contract Documents and/or for consistency with the project design concept. This review does not relieve the Contractor from responsibility for errors or omissions in designs for which the Contractor is responsible. Contractor is responsible for compliance with all requirements of the Contract Documents and for the safe and successful construction of the work. This review does not consider the means, methods, techniques, sequences, fabrication processes, and operations of construction, or safety precautions or programs incidental thereto, which are the sole responsibility of the Contractor.

HNTB

BY

DATE 10/28/2022

FINAL ROW PLAN REVISIONS (SUBMITTAL DATE:)							
NO.	DATE	AUTH	DESCRIPTION	NO.	DATE	AUTH	DESCRIPTION

Department of Roads

VERT. (FT) 0 10
HORZ. (FT) 0 10

FILE:

DATE: 10/12/22
DESIGN UNIT: XXX
TSC: MACOMB

CS: INFR50000
JN: 207178A

STA. 314+00.00 R1 TO STA. 314+50.00 R1
NB MOUND RD

DRAWING
SHEET
SECT

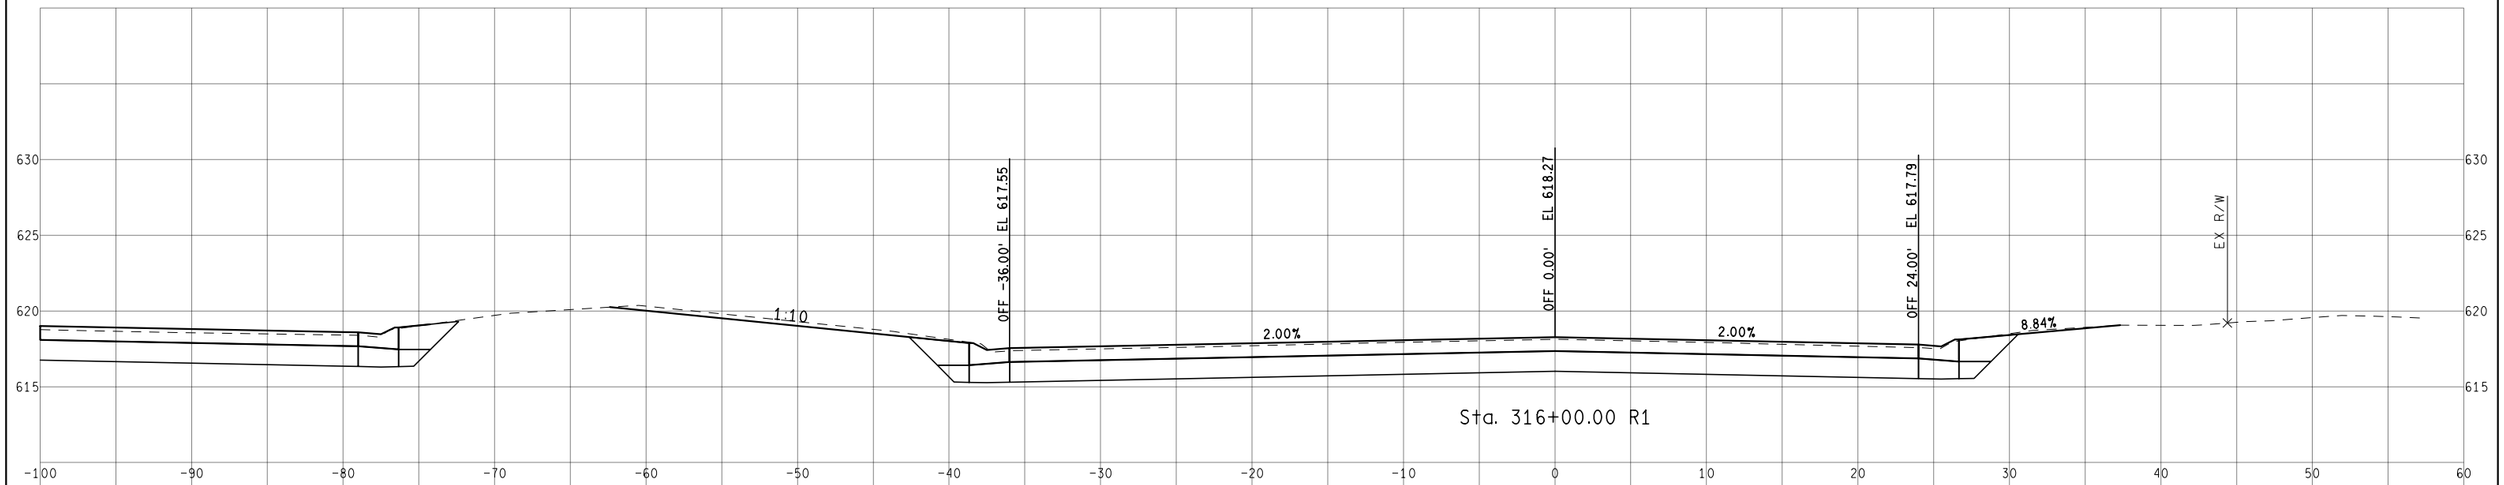

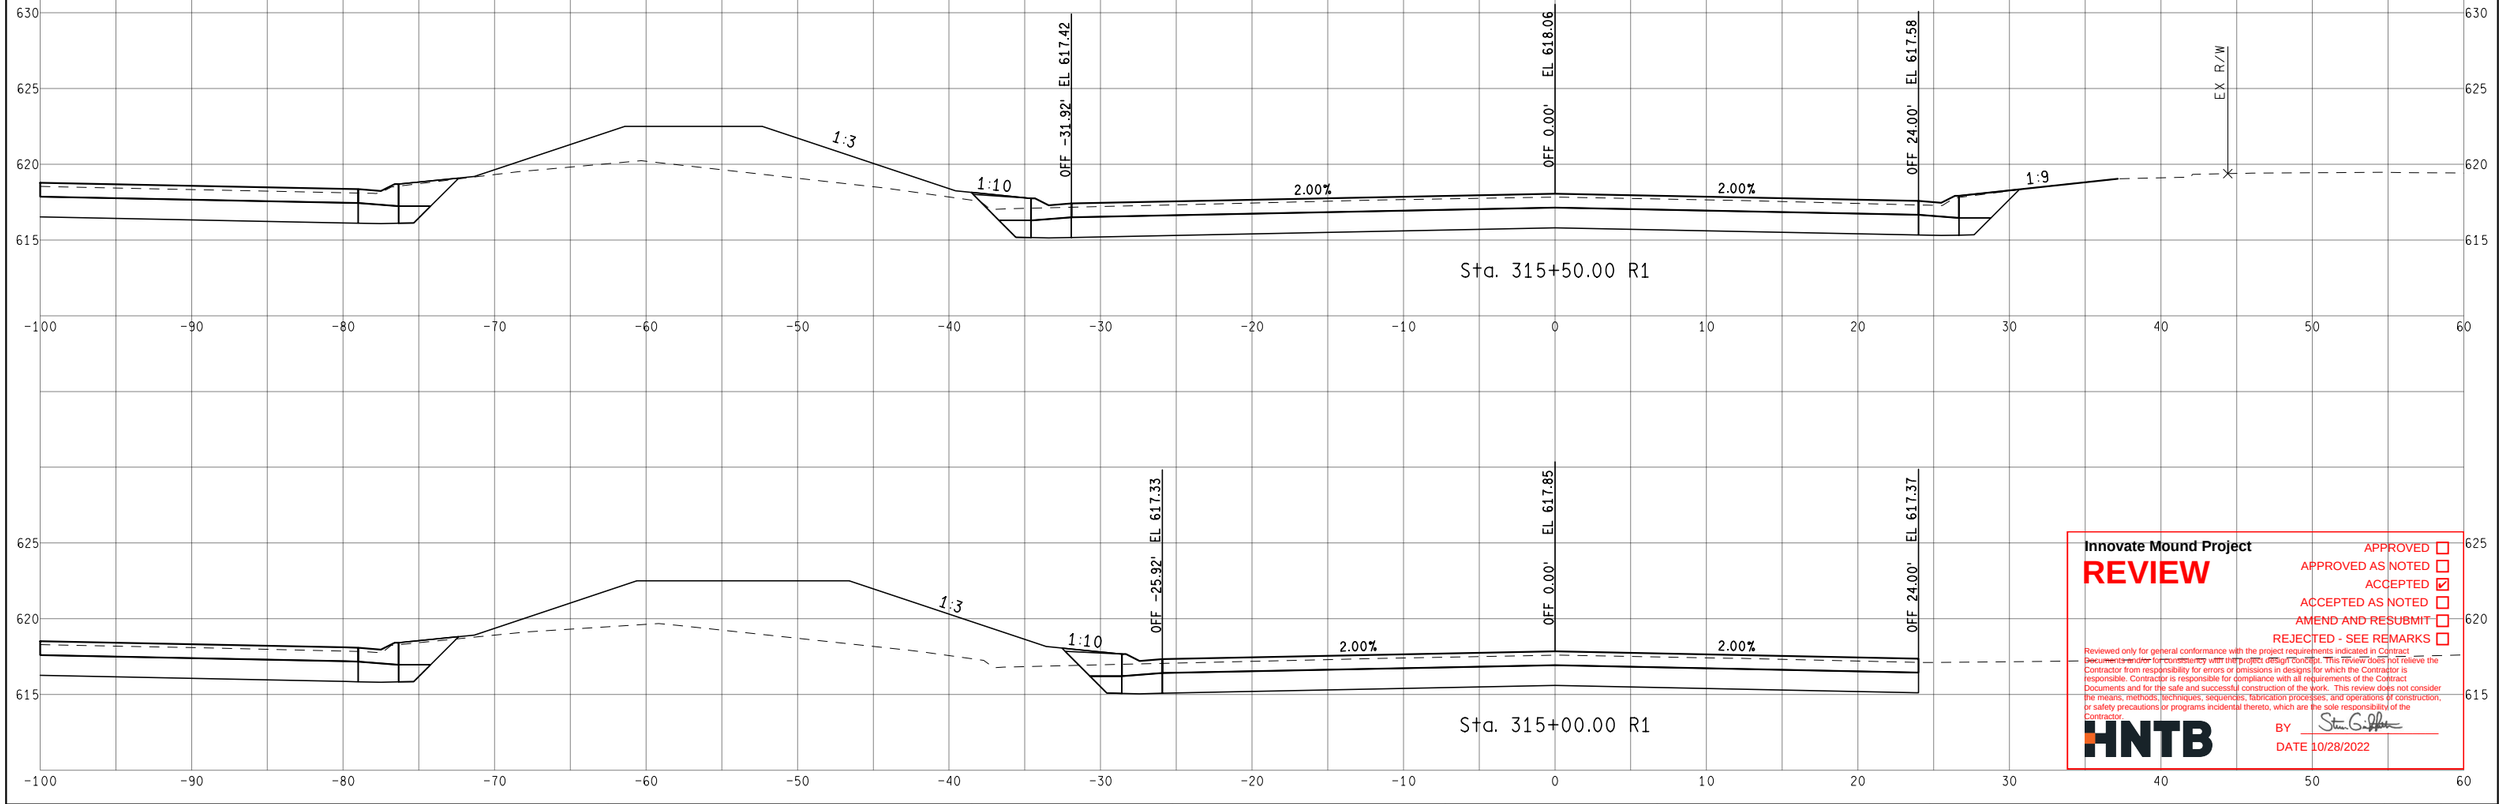

Innovate Mound Project

REVIEW

APPROVED ☐
APPROVED AS NOTED ☐
ACCEPTED ☑
ACCEPTED AS NOTED ☐
AMEND AND RESUBMIT ☐
REJECTED - SEE REMARKS ☐

Reviewed only for general conformance with the project requirements indicated in Contract Documents and/or for consistency with the project design concept. This review does not relieve the Contractor from responsibility for errors or omissions in designs for which the Contractor is responsible. Contractor is responsible for compliance with all requirements of the Contract Documents and for the safe and successful construction of the work. This review does not consider the means, methods, techniques, sequences, fabrication processes, and operations of construction, or safety precautions or programs incidental thereto, which are the sole responsibility of the Contractor.

HNTB

BY Steven G. Hoffman

DATE 10/28/2022

FINAL ROW PLAN REVISIONS (SUBMITTAL DATE:)

NO.	DATE	AUTH	DESCRIPTION	NO.	DATE	AUTH	DESCRIPTION

Department of Roads

VERT. (FT) 0 10
HORZ. (FT) 0 10

FILE:

DATE: 10/12/22
DESIGN UNIT: XXX
TSC: MACOMB

CS: INFR50000
JN: 207178A

STA. 315+00.00 R1 TO STA. 316+00.00 R1
NB MOUND RD

DRAWING
SHEET
SECT

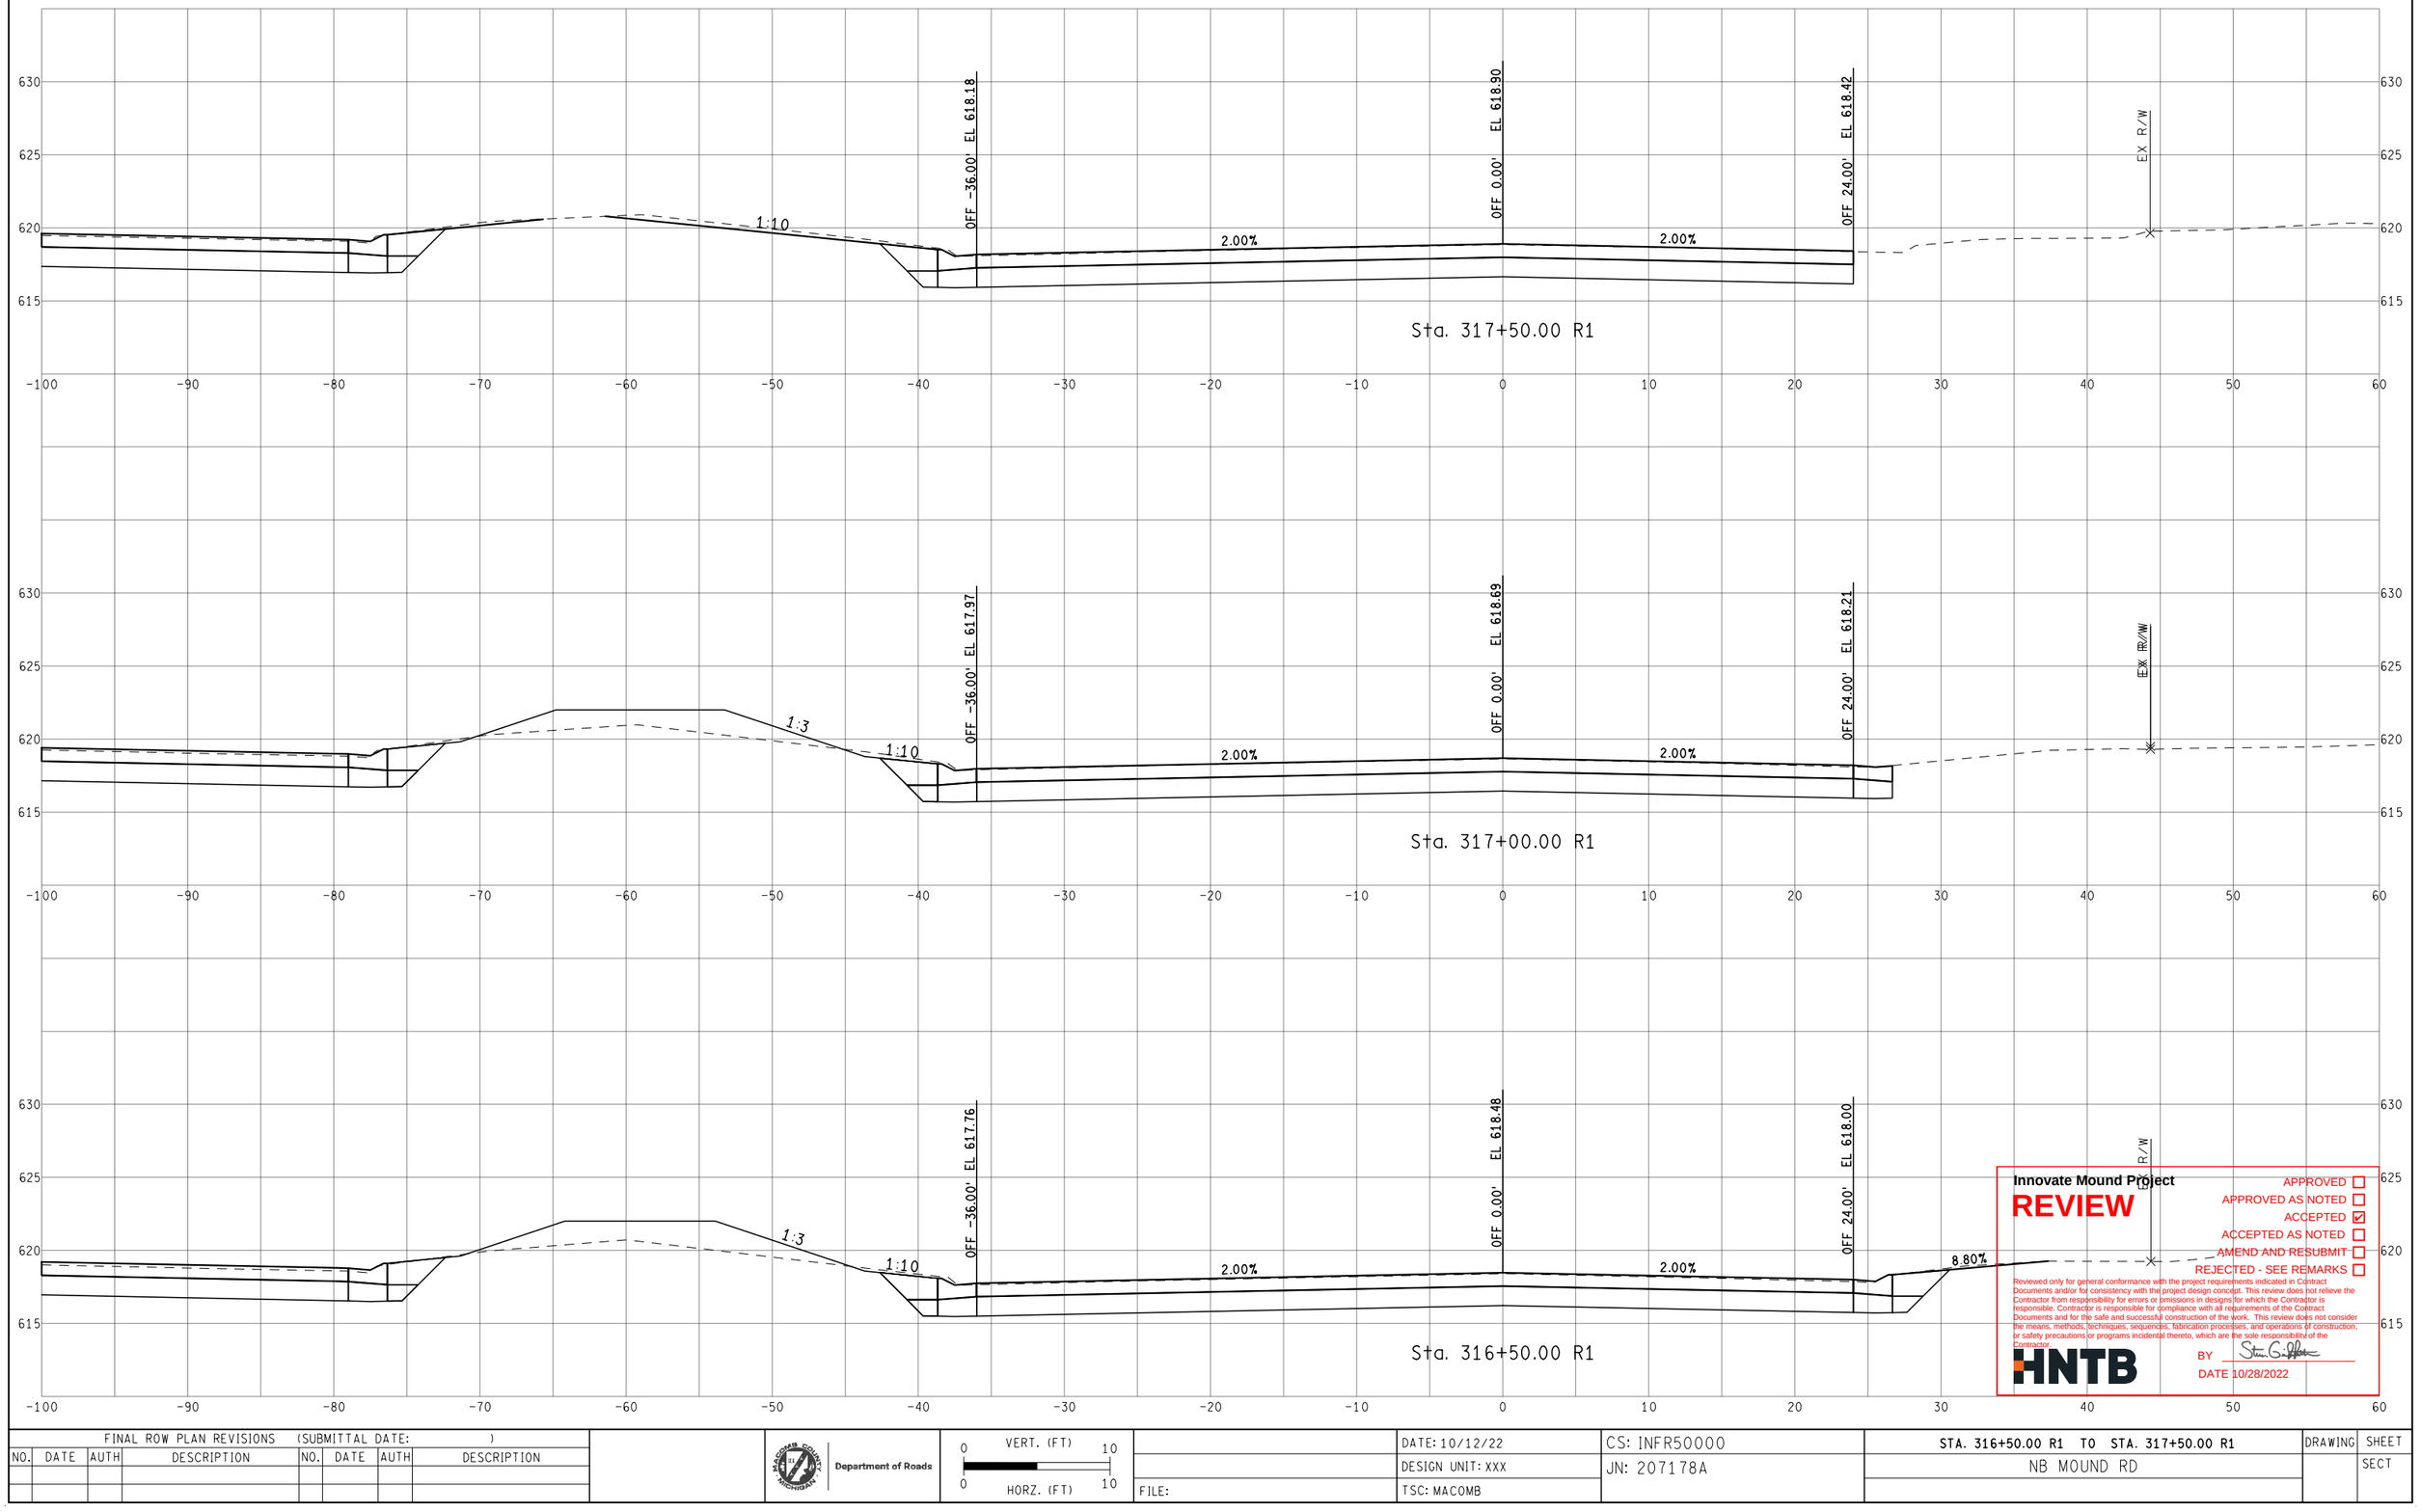

Innovate Mound Project

REVIEW

APPROVED ☐
APPROVED AS NOTED ☐
ACCEPTED ☑
ACCEPTED AS NOTED ☐
AMEND AND RESUBMIT ☐
REJECTED - SEE REMARKS ☐

Reviewed only for general conformance with the project requirements indicated in Contract Documents and/or for consistency with the project design concept. This review does not relieve the Contractor from responsibility for errors or omissions in designs for which the Contractor is responsible. Contractor is responsible for compliance with all requirements of the Contract Documents and for the safe and successful construction of the work. This review does not consider the means, methods, techniques, sequences, fabrication processes, and operations of construction, or safety precautions or programs incidental thereto, which are the sole responsibility of the Contractor.

HNTB

BY Steven G. Gilbert

DATE 10/28/2022

FINAL ROW PLAN REVISIONS (SUBMITTAL DATE:)

NO.	DATE	AUTH	DESCRIPTION	NO.	DATE	AUTH	DESCRIPTION

Department of Roads

0 VERT. (FT) 10

0 HORZ. (FT) 10

FILE:

DATE: 10/12/22

DESIGN UNIT: XXX

TSC: MACOMB

CS: INFR50000

JN: 207178A

STA. 316+50.00 R1 TO STA. 317+50.00 R1

NB MOUND RD

DRAWING

SHEET

SECT

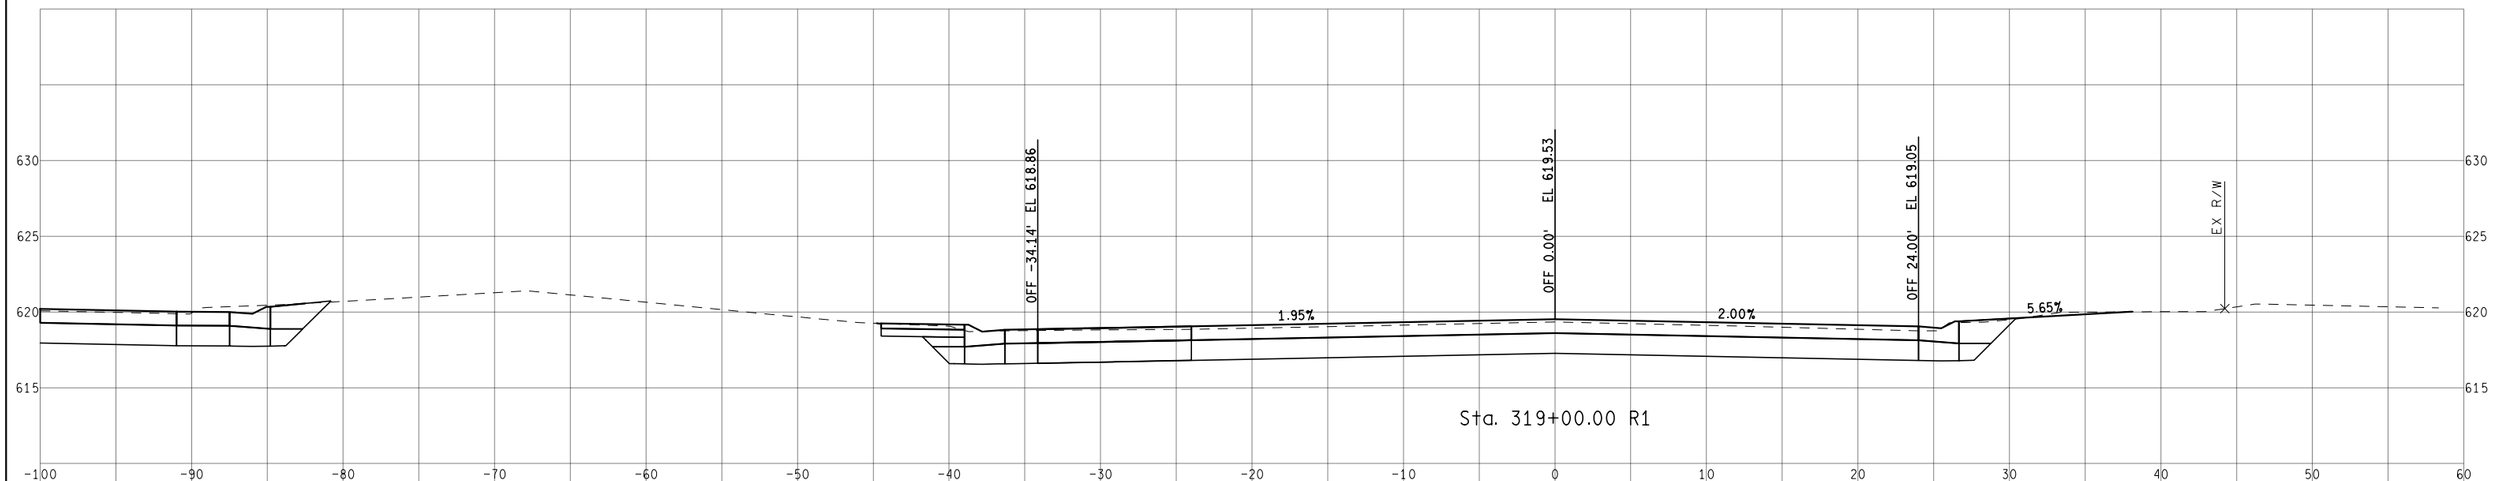

Sta. 319+00.00 R1

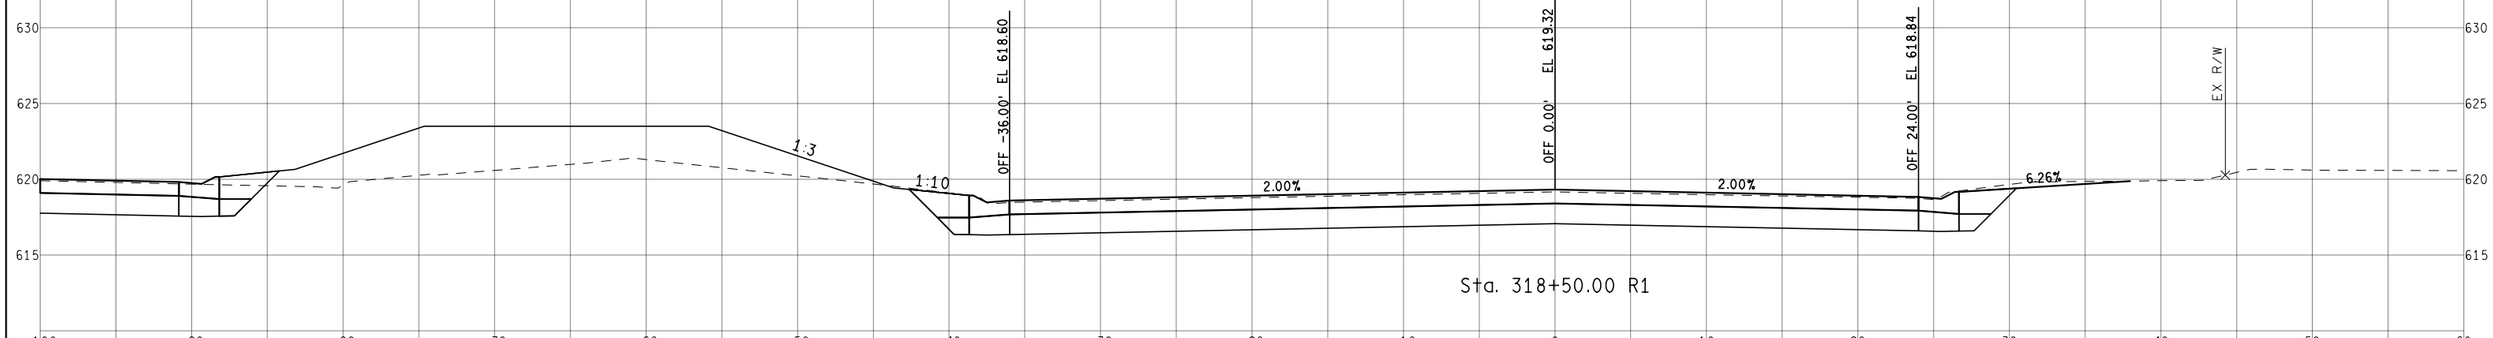

Sta. 318+50.00 R1

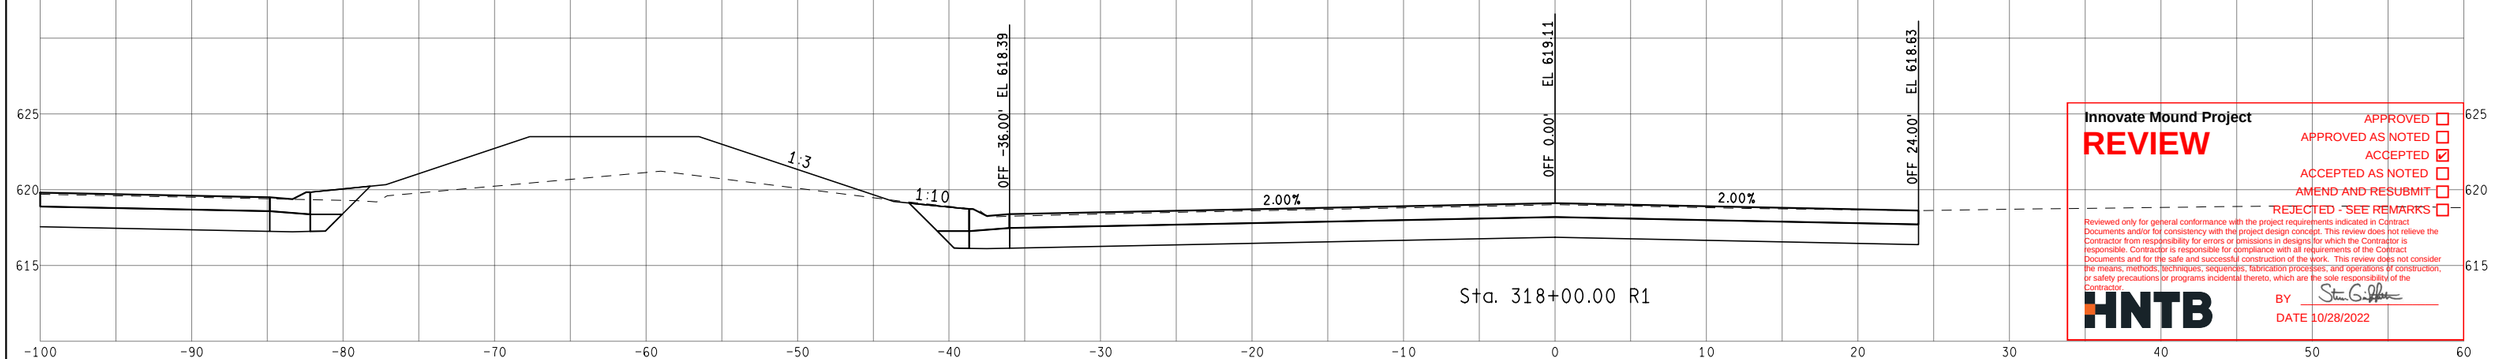

Sta. 318+00.00 R1

Innovate Mound Project

REVIEW

- APPROVED ☐
- APPROVED AS NOTED ☐
- ACCEPTED ☑
- ACCEPTED AS NOTED ☐
- AMEND AND RESUBMIT ☐
- REJECTED - SEE REMARKS ☐

Reviewed only for general conformance with the project requirements indicated in Contract Documents and/or for consistency with the project design concept. This review does not relieve the Contractor from responsibility for errors or omissions in designs for which the Contractor is responsible. Contractor is responsible for compliance with all requirements of the Contract Documents and for the safe and successful construction of the work. This review does not consider the means, methods, techniques, sequences, fabrication processes, and operations of construction, or safety precautions or programs incidental thereto, which are the sole responsibility of the Contractor.

HNTB

BY

DATE 10/28/2022

FINAL ROW PLAN REVISIONS (SUBMITTAL DATE:)							
NO.	DATE	AUTH	DESCRIPTION	NO.	DATE	AUTH	DESCRIPTION

Department of Roads

VERT. (FT) 0 10

HORZ. (FT) 0 10

	DATE: 10/12/22	CS: INFR50000	STA. 318+00.00 R1 TO STA. 319+00.00 R1	DRAWING / SHEET
	DESIGN UNIT: XXX	JN: 207178A	NB MOUND RD	SECT
FILE:	TSC: MACOMB			

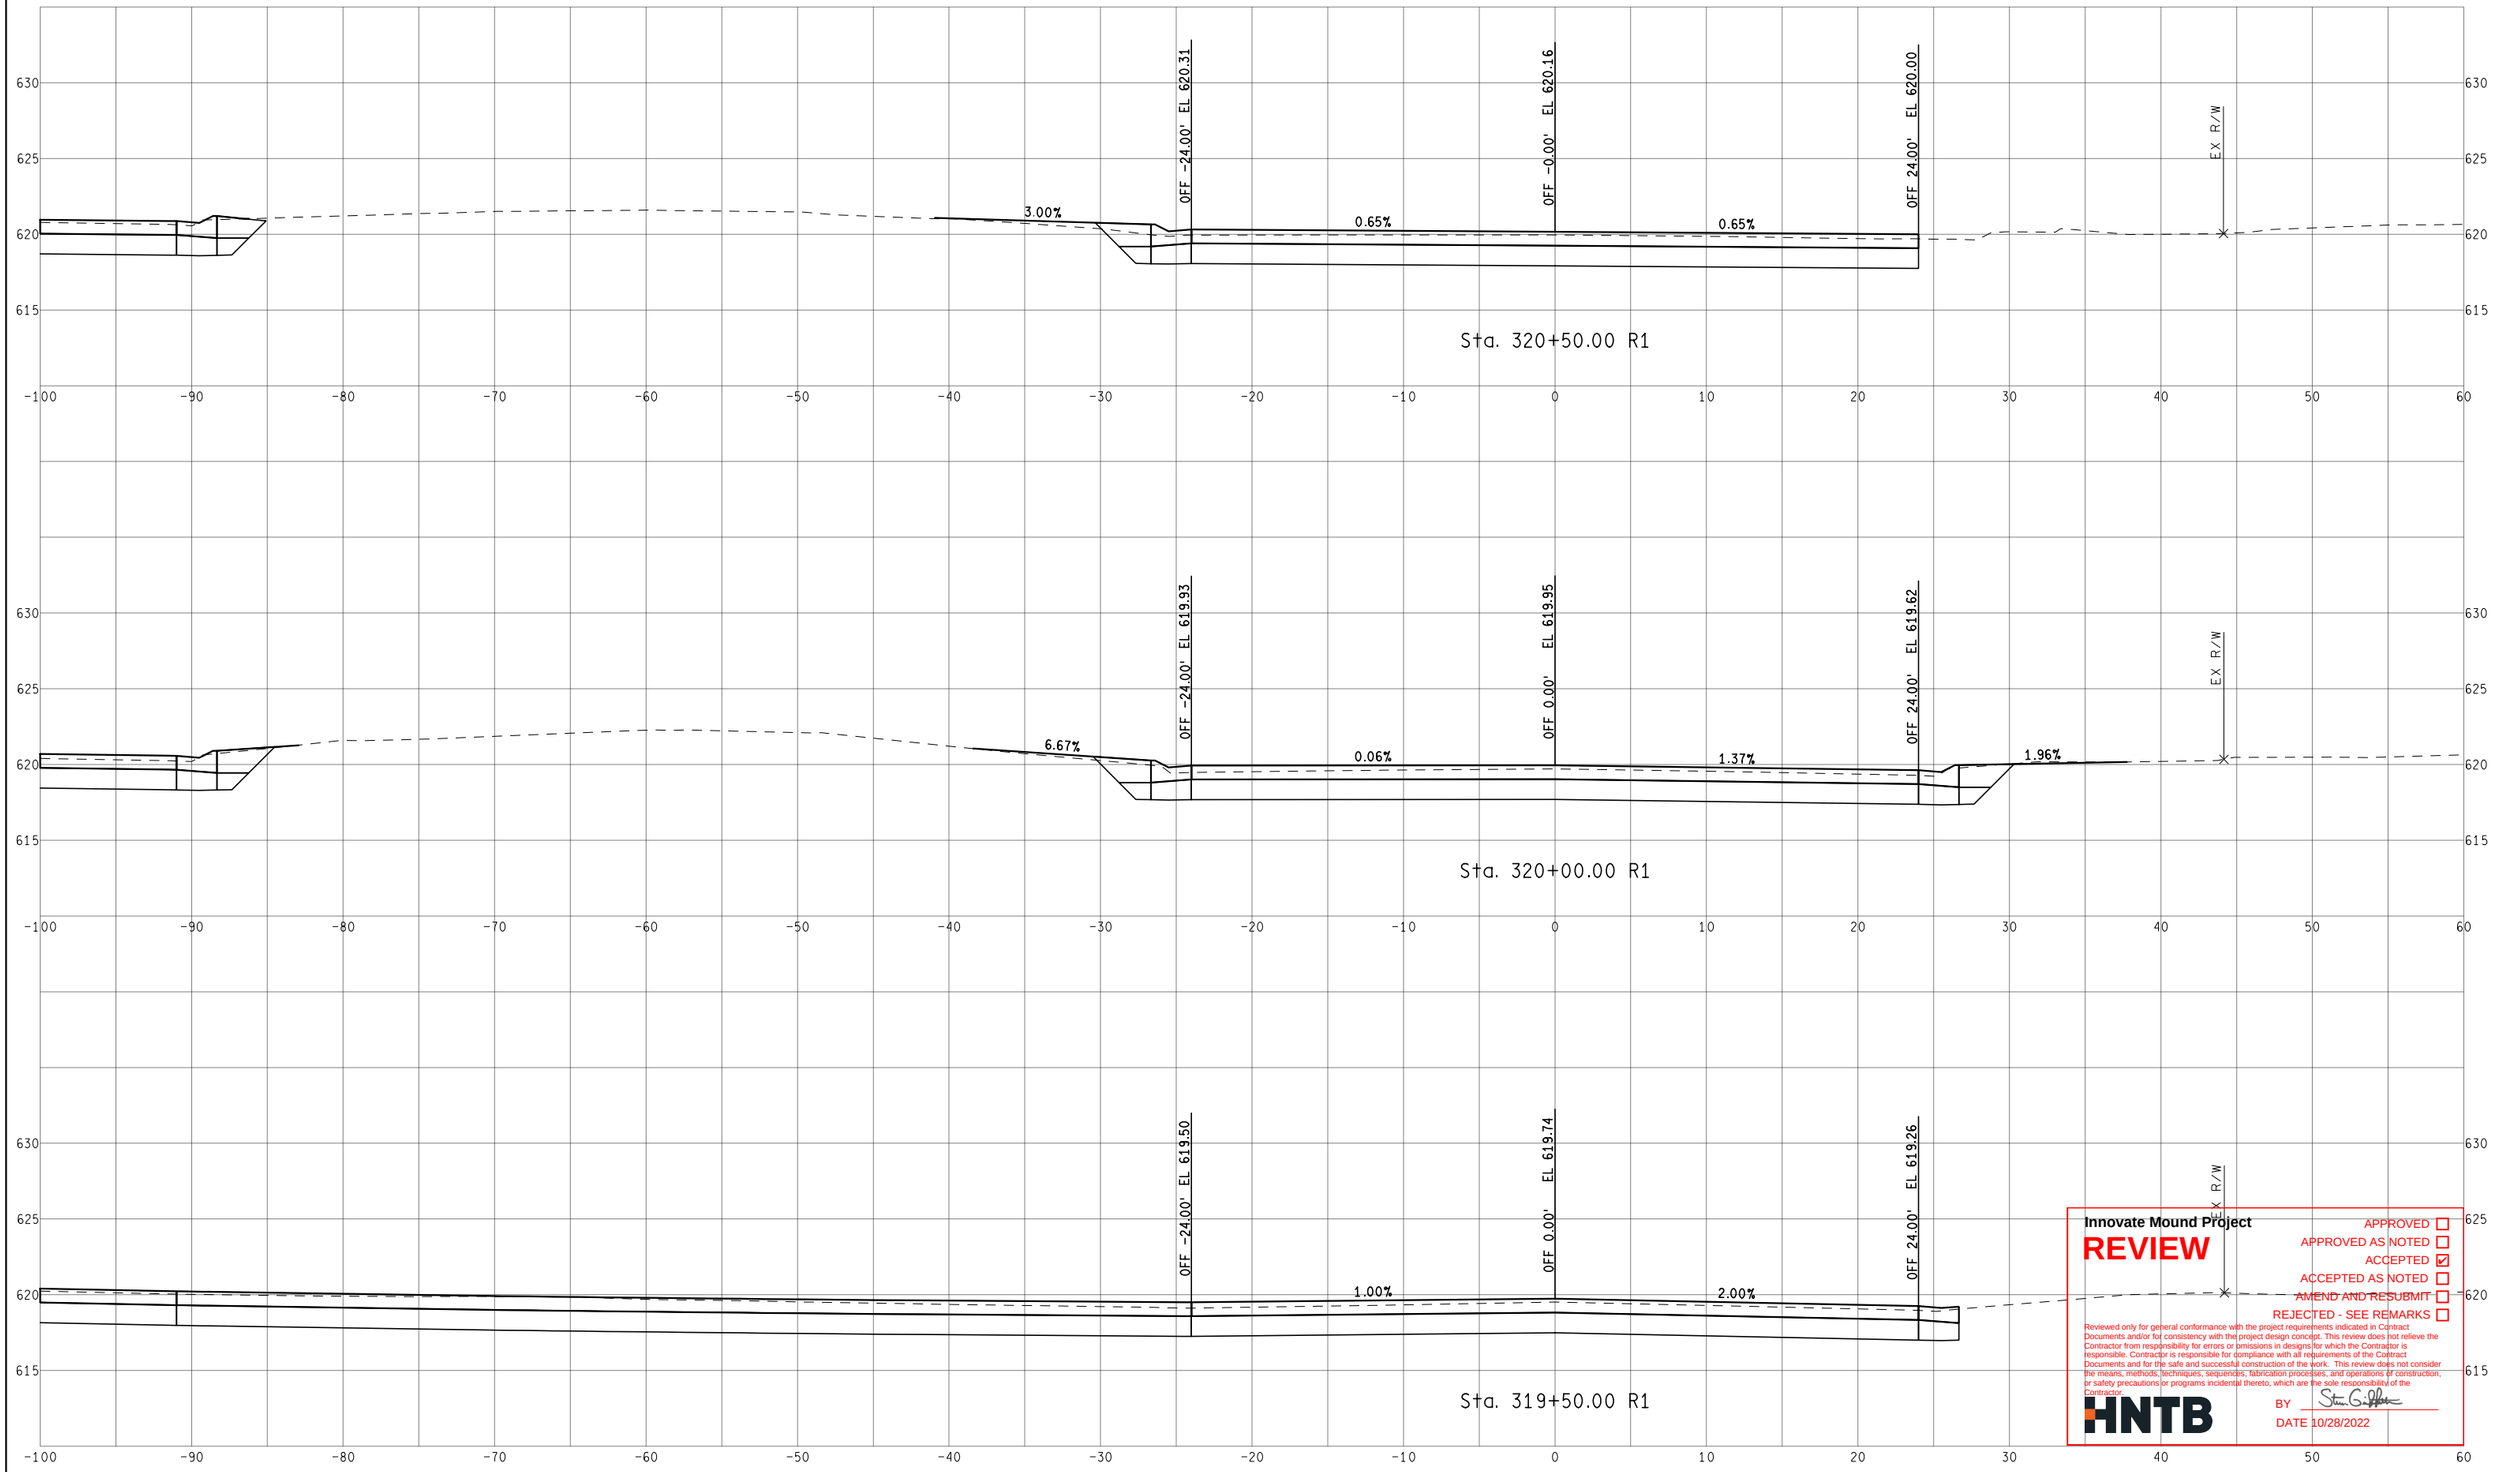

Innovate Mound Project

REVIEW

- APPROVED ☐
- APPROVED AS NOTED ☐
- ACCEPTED ☑
- ACCEPTED AS NOTED ☐
- AMEND AND RESUBMIT ☐
- REJECTED - SEE REMARKS ☐

Reviewed only for general conformance with the project requirements indicated in Contract Documents and/or for consistency with the project design concept. This review does not relieve the Contractor from responsibility for errors or omissions in designs for which the Contractor is responsible. Contractor is responsible for compliance with all requirements of the Contract Documents and for the safe and successful construction of the work. This review does not consider the means, methods, techniques, sequences, fabrication processes, and operations of construction; or safety precautions or programs incidental thereto, which are the sole responsibility of the Contractor.

HNTB

BY Steve Griffith

DATE 10/28/2022

FINAL ROW PLAN REVISIONS (SUBMITTAL DATE:)

NO.	DATE	AUTH	DESCRIPTION	NO.	DATE	AUTH	DESCRIPTION

Department of Roads

VERT. (FT) 0 10

HORZ. (FT) 0 10

FILE:

DATE: 10/12/22

DESIGN UNIT: XXX

TSC: MACOMB

CS: INFR50000

JN: 207178A

STA. 319+50.00 R1 TO STA. 320+50.00 R1

NB MOUND RD

DRAWING

SHEET

SECT

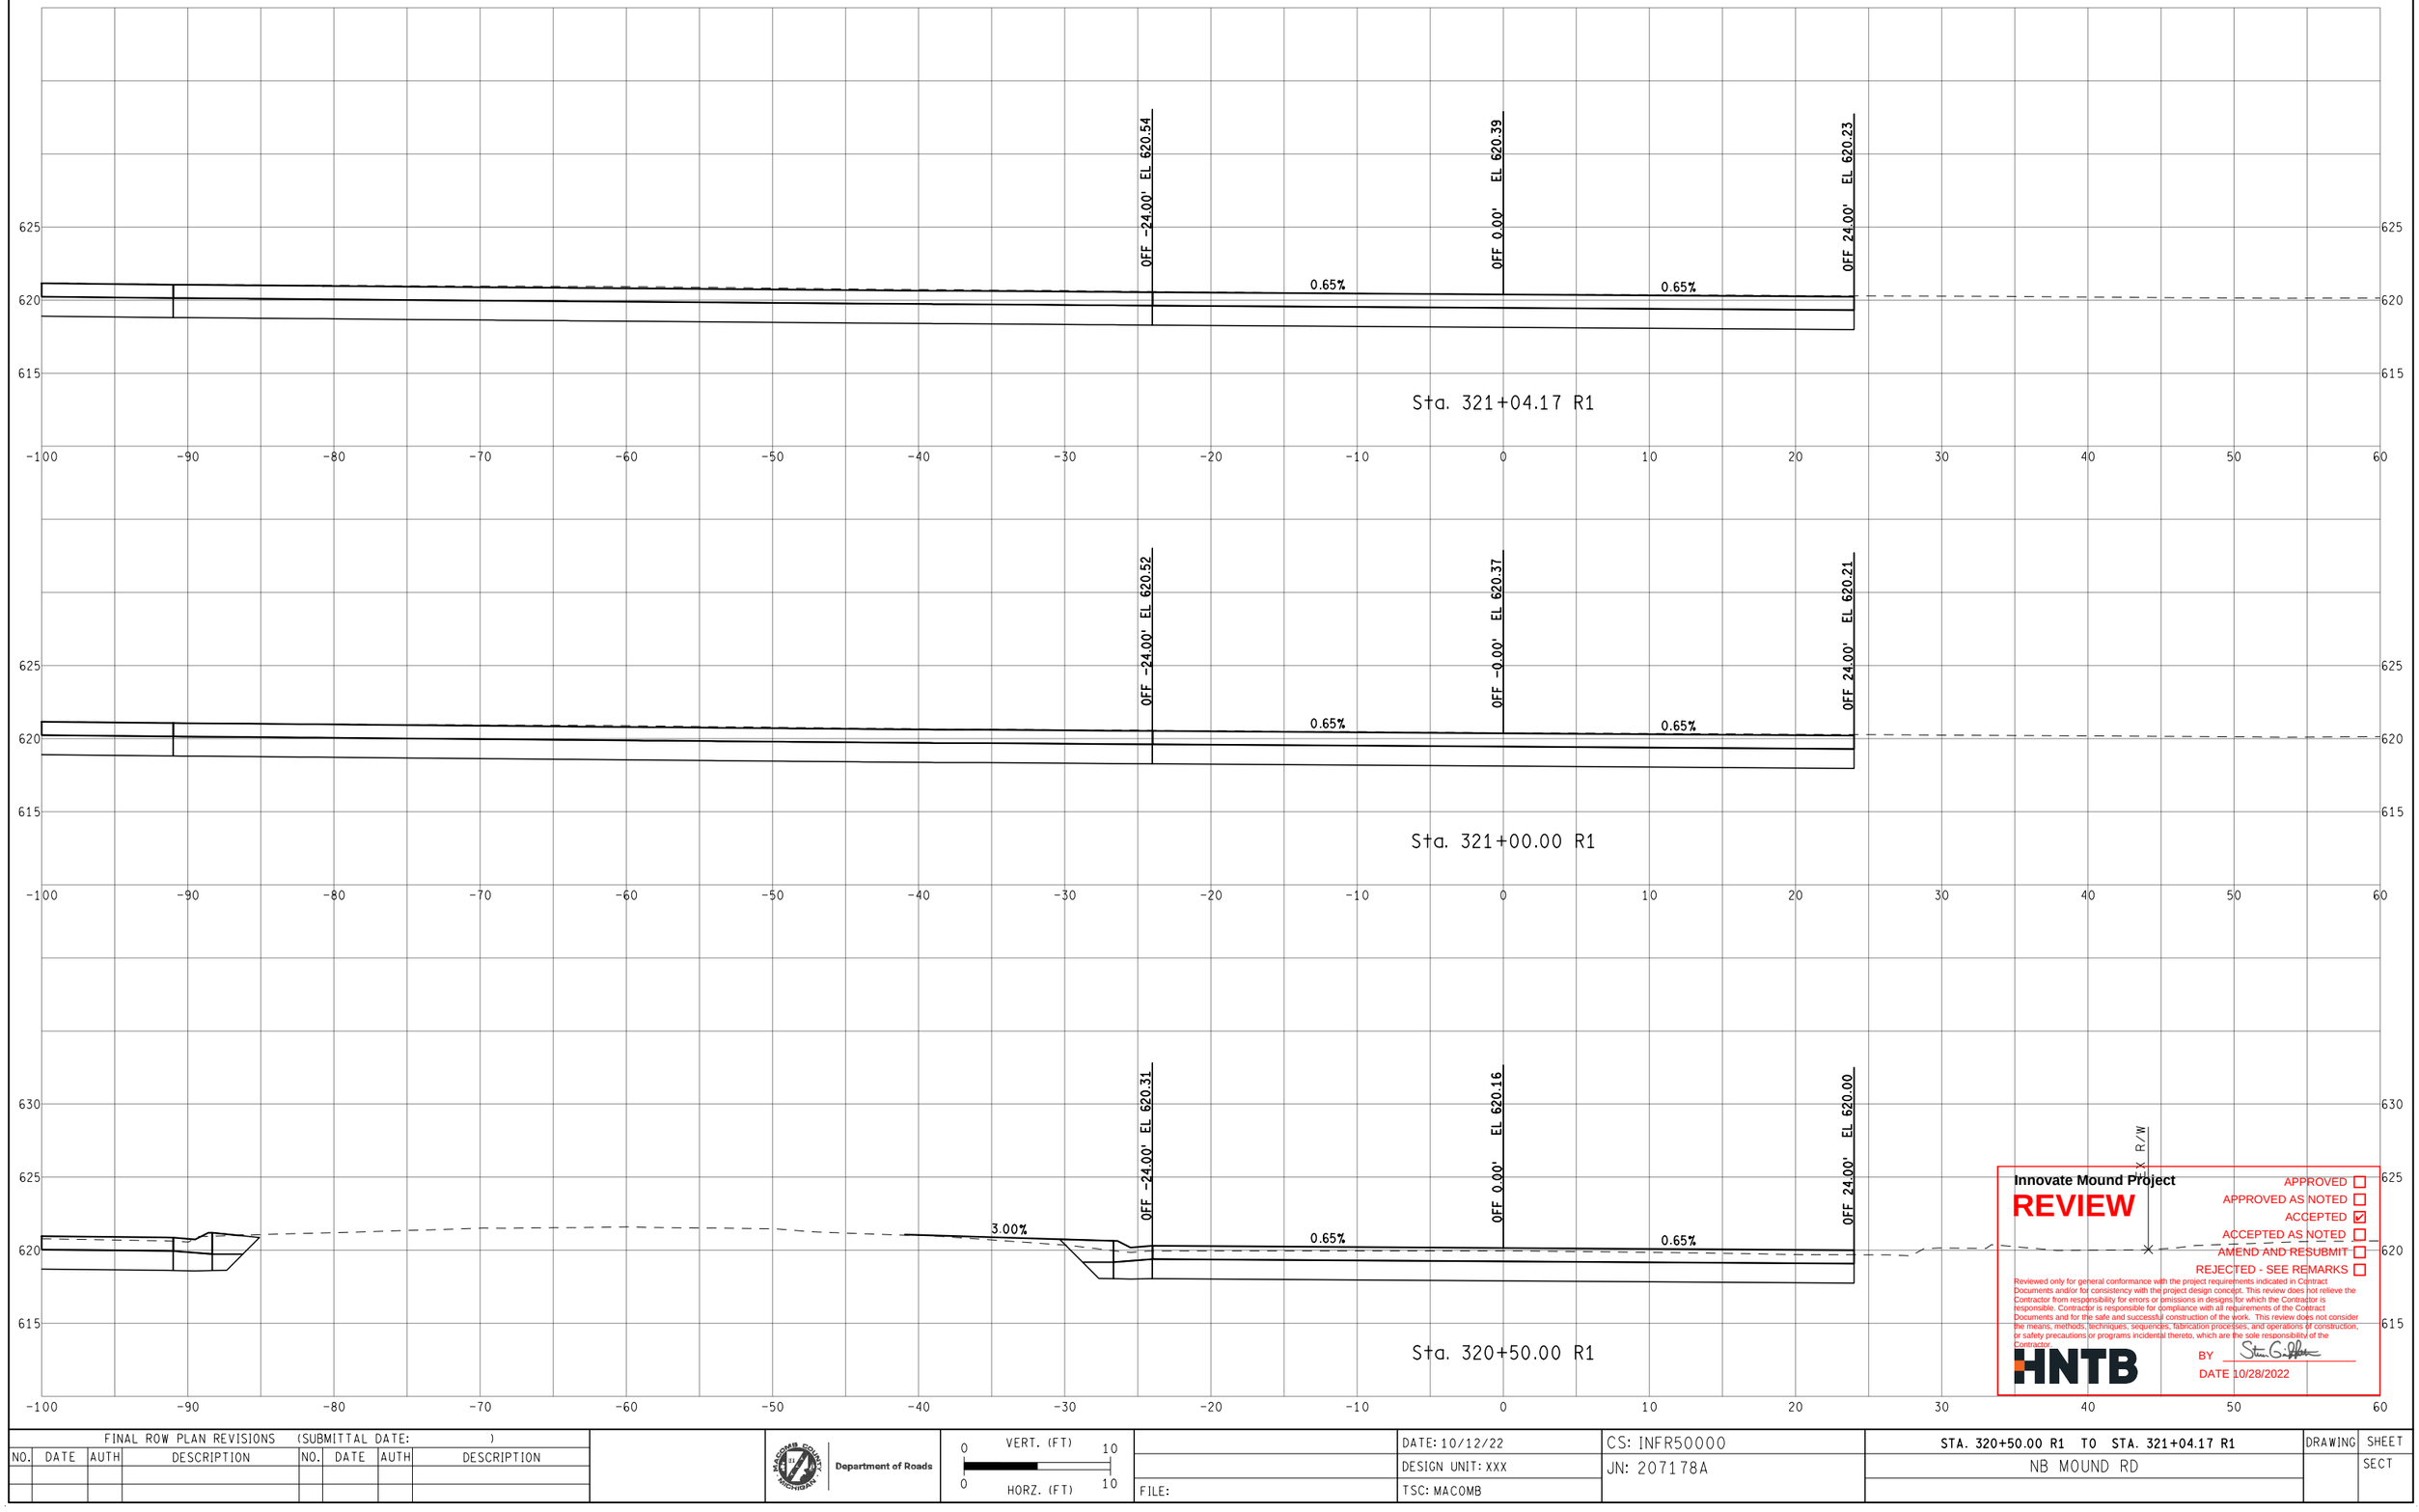

Innovate Mound Project

REVIEW

APPROVED ☐
APPROVED AS NOTED ☐
ACCEPTED ☑
ACCEPTED AS NOTED ☐
AMEND AND RESUBMIT ☐
REJECTED - SEE REMARKS ☐

Reviewed only for general conformance with the project requirements indicated in Contract Documents and/or for consistency with the project design concept. This review does not relieve the Contractor from responsibility for errors or omissions in designs for which the Contractor is responsible. Contractor is responsible for compliance with all requirements of the Contract Documents and for the safe and successful construction of the work. This review does not consider the means, methods, techniques, sequences, fabrication processes, and operations of construction, or safety precautions or programs incidental thereto, which are the sole responsibility of the Contractor.

HNTB

BY Steven G. Gilbert

DATE 10/28/2022

FINAL ROW PLAN REVISIONS (SUBMITTAL DATE:)							
NO.	DATE	AUTH	DESCRIPTION	NO.	DATE	AUTH	DESCRIPTION

MACOMB COUNTY MICHIGAN — Department of Roads

VERT. (FT) 0 10
HORZ. (FT) 0 10

FILE:

DATE: 10/12/22
DESIGN UNIT: XXX
TSC: MACOMB

CS: INFR50000
JN: 207178A

STA. 320+50.00 R1 TO STA. 321+04.17 R1
NB MOUND RD

DRAWING
SHEET
SECT

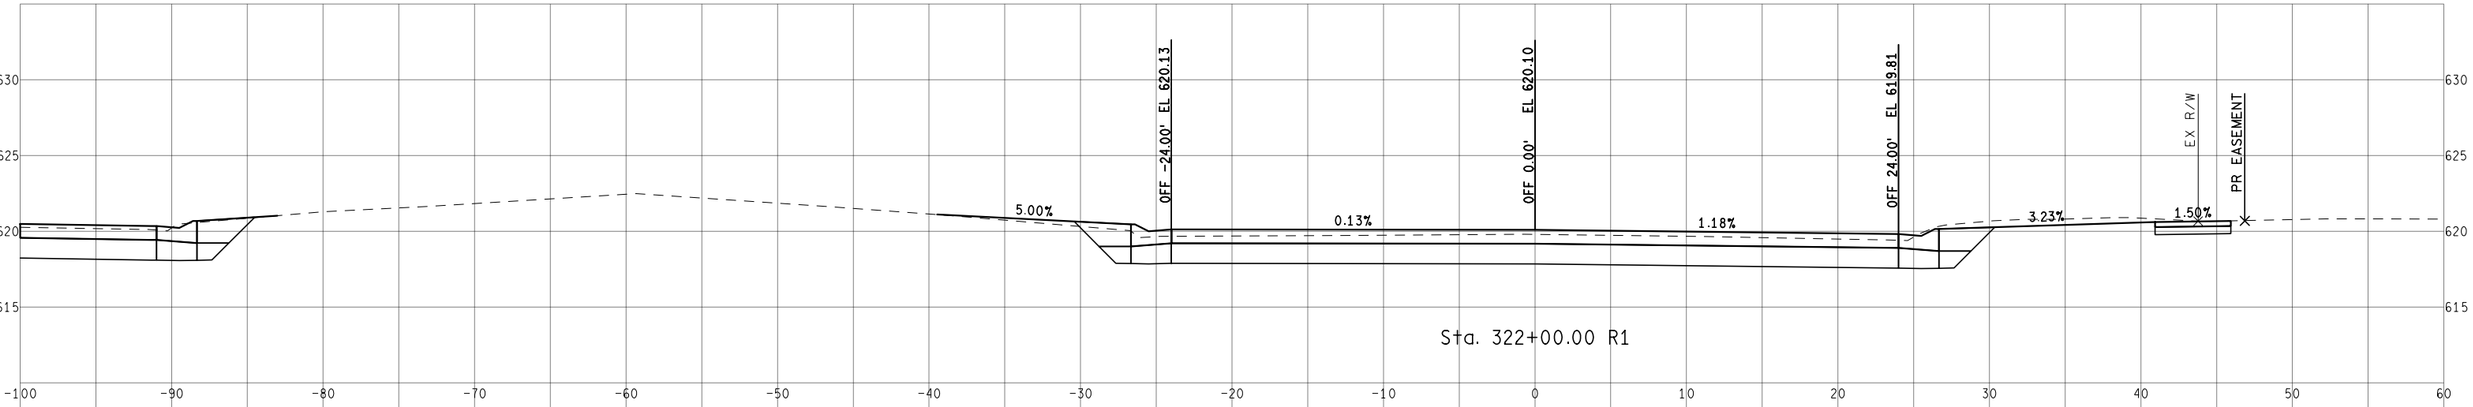

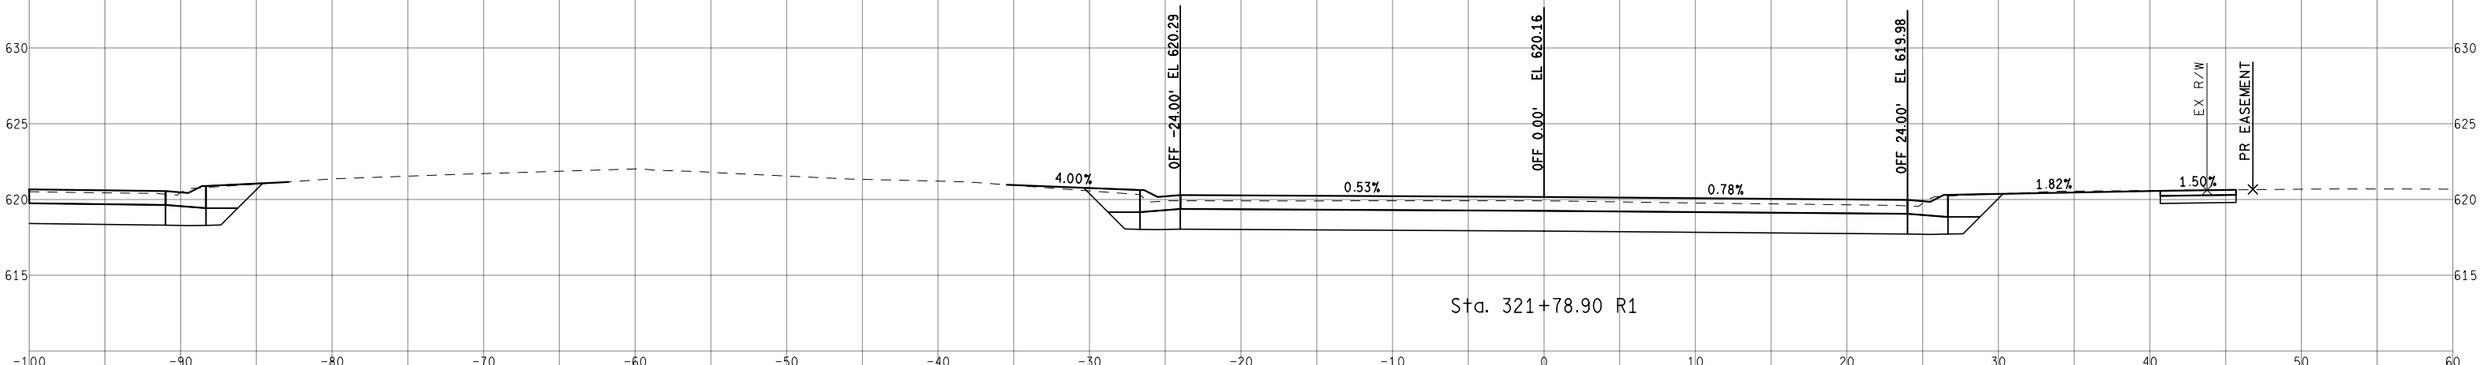

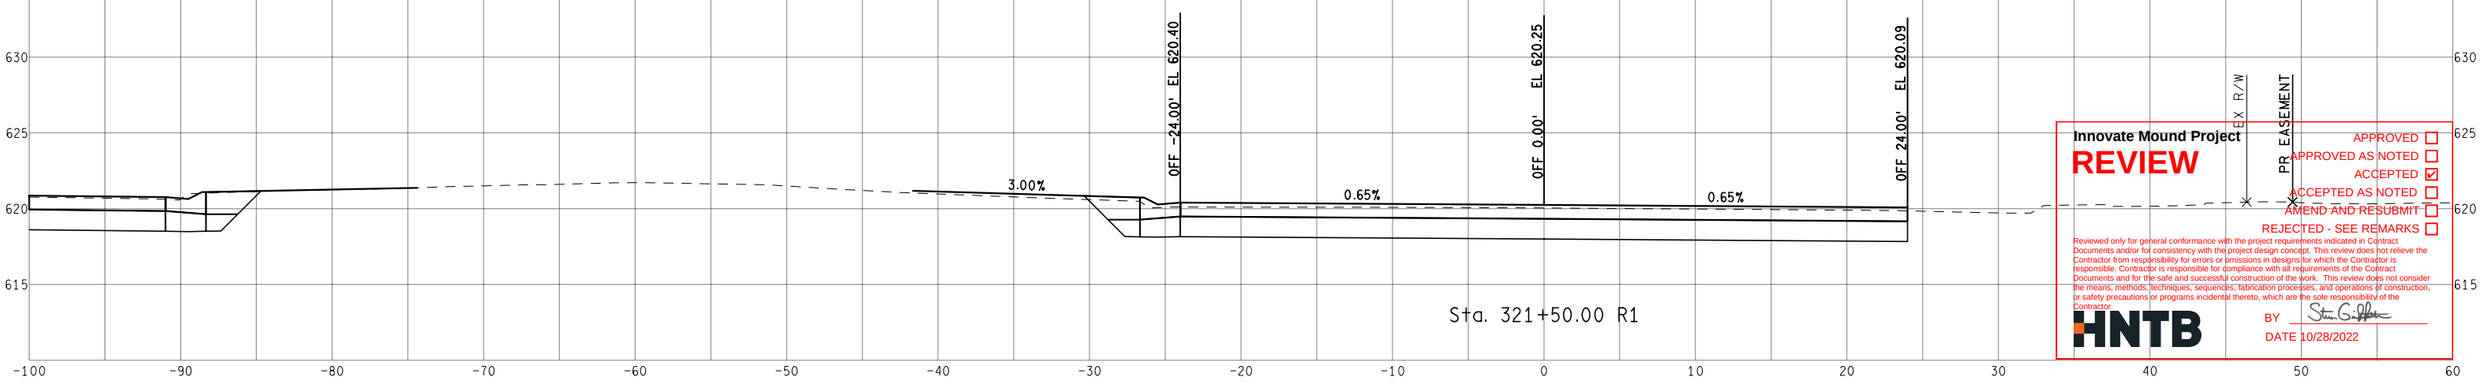

Innovate Mound Project

REVIEW

APPROVED ☐
APPROVED AS NOTED ☐
ACCEPTED ☑
ACCEPTED AS NOTED ☐
AMEND AND RESUBMIT ☐
REJECTED - SEE REMARKS ☐

Reviewed only for general conformance with the project requirements indicated in Contract Documents and/or for consistency with the project design concept. This review does not relieve the Contractor from responsibility for errors or omissions in designs for which the Contractor is responsible. Contractor is responsible for compliance with all requirements of the Contract Documents and for the safe and successful construction of the work. This review does not consider the means, methods, techniques, sequences, fabrication processes, and operations of construction, or safety precautions or programs incidental thereto, which are the sole responsibility of the Contractor.

HNTB

BY Steven G. Fisher

DATE 10/28/2022

FINAL ROW PLAN REVISIONS (SUBMITTAL DATE:)							
NO.	DATE	AUTH	DESCRIPTION	NO.	DATE	AUTH	DESCRIPTION

Department of Roads

VERT. (FT) 0 10

HORZ. (FT) 0 10

FILE:

DATE: 10/12/22

DESIGN UNIT: XXX

TSC: MACOMB

CS: INFR50000

JN: 207178A

STA. 321+50.00 R1 TO STA. 322+00.00 R1

NB MOUND RD

DRAWING

SHEET

SECT

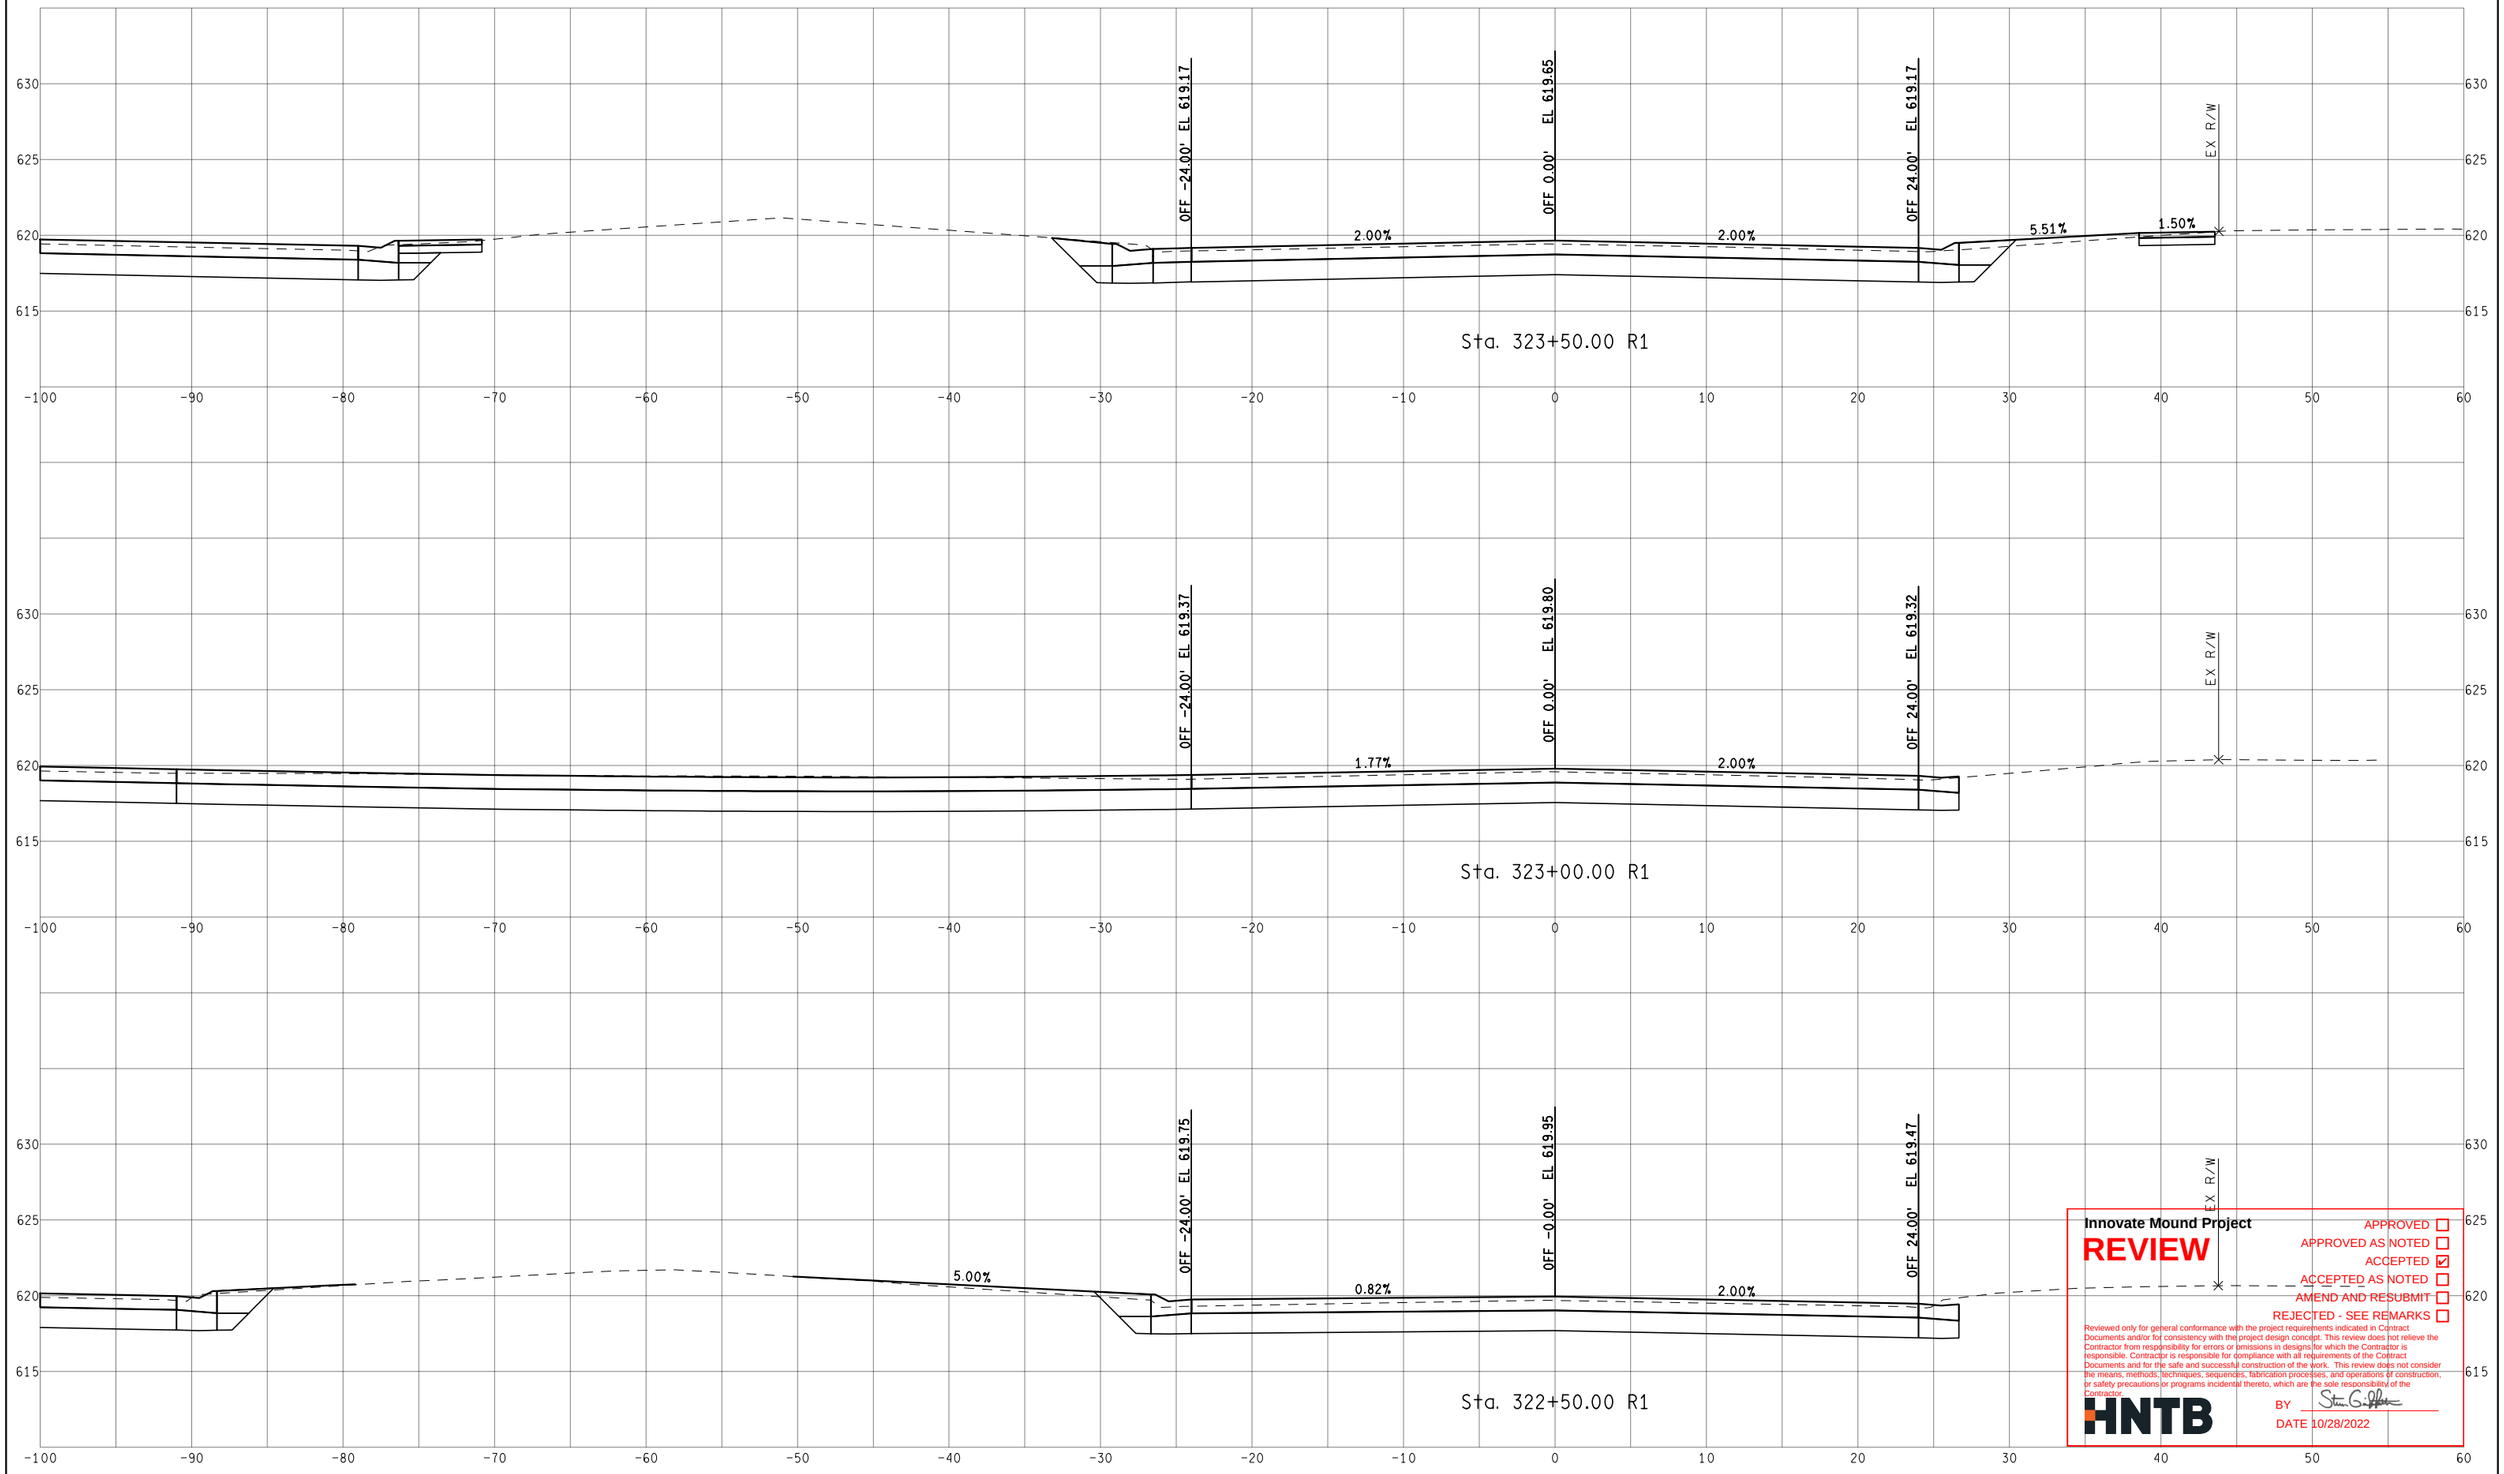

Innovate Mound Project

REVIEW

APPROVED ☐
APPROVED AS NOTED ☐
ACCEPTED ☑
ACCEPTED AS NOTED ☐
AMEND AND RESUBMIT ☐
REJECTED - SEE REMARKS ☐

Reviewed only for general conformance with the project requirements indicated in Contract Documents and/or for consistency with the project design concept. This review does not relieve the Contractor from responsibility for errors or omissions in designs for which the Contractor is responsible. Contractor is responsible for compliance with all requirements of the Contract Documents and for the safe and successful construction of the work. This review does not consider the means, methods, techniques, sequences, fabrication processes, and operations of construction, or safety precautions or programs incidental thereto, which are the sole responsibility of the Contractor.

HNTB

BY [signature]

DATE 10/28/2022

FINAL ROW PLAN REVISIONS (SUBMITTAL DATE:)							
NO.	DATE	AUTH	DESCRIPTION	NO.	DATE	AUTH	DESCRIPTION

Department of Roads

VERT. (FT) 0 10
HORZ. (FT) 0 10

FILE:

DATE: 10/12/22
DESIGN UNIT: XXX
TSC: MACOMB

CS: INFR50000
JN: 207178A

STA. 322+50.00 R1 TO STA. 323+50.00 R1
NB MOUND RD

DRAWING
SHEET
SECT

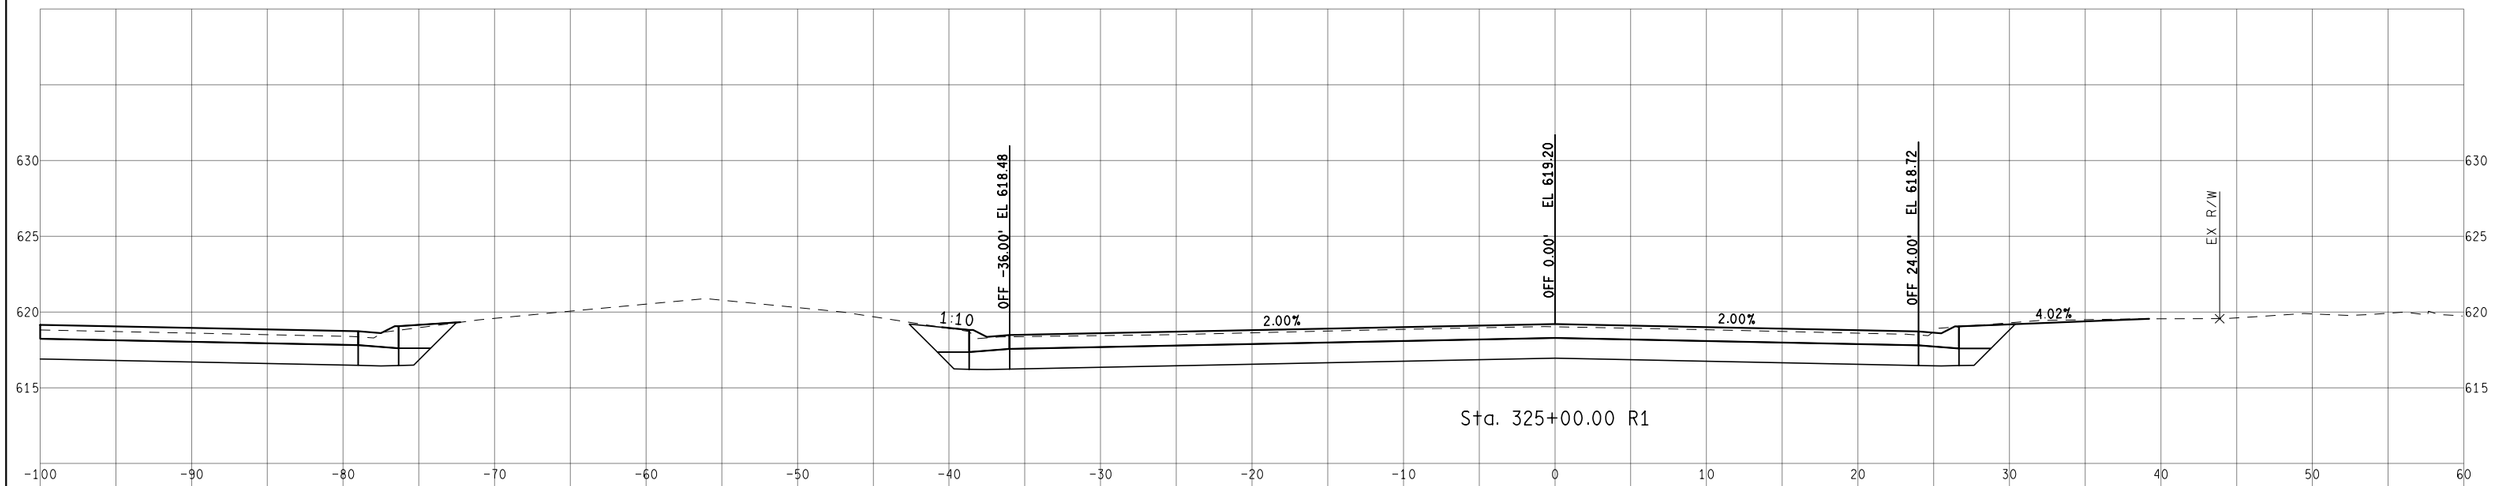

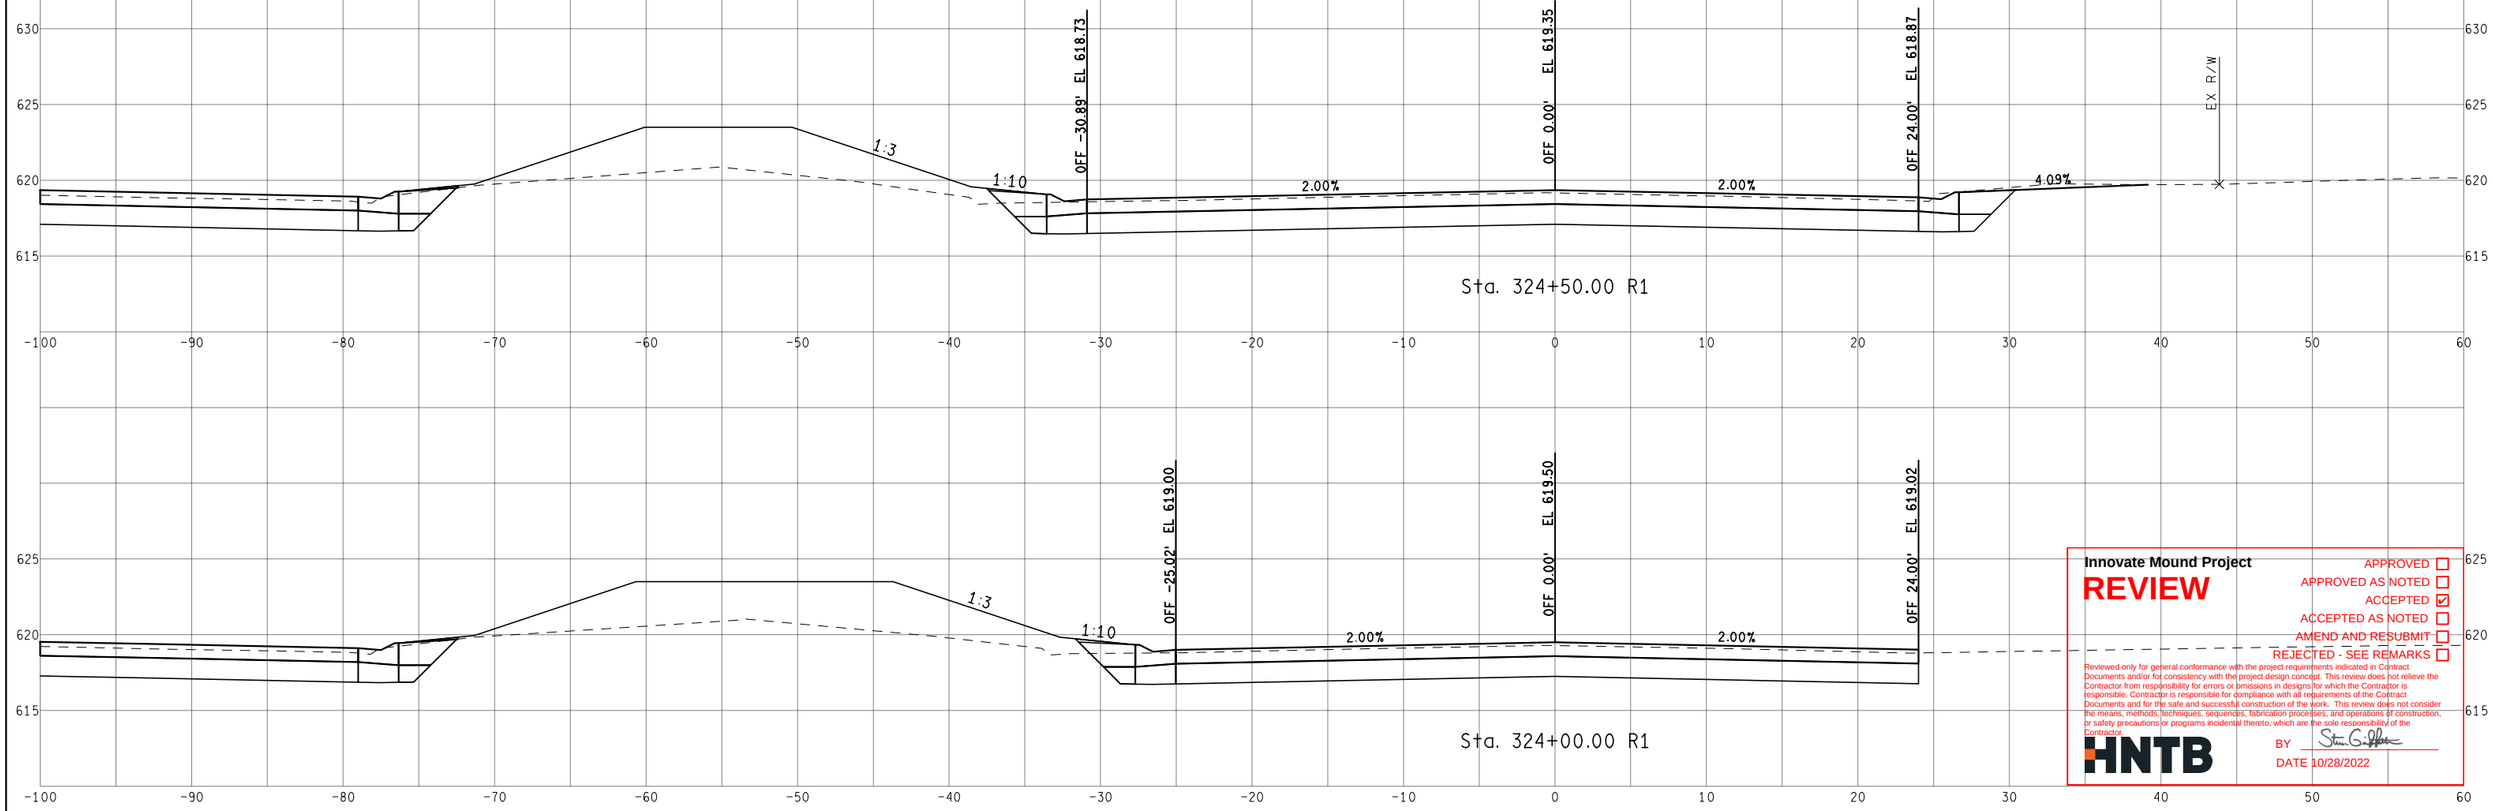

Innovate Mound Project

REVIEW

APPROVED ☐
APPROVED AS NOTED ☐
ACCEPTED ☑
ACCEPTED AS NOTED ☐
AMEND AND RESUBMIT ☐
REJECTED - SEE REMARKS ☐

Reviewed only for general conformance with the project requirements indicated in Contract Documents and/or for consistency with the project design concept. This review does not relieve the Contractor from responsibility for errors or omissions in designs for which the Contractor is responsible. Contractor is responsible for compliance with all requirements of the Contract Documents and for the safe and successful construction of the work. This review does not consider the means, methods, techniques, sequences, fabrication processes, and operations of construction, or safety precautions or programs incidental thereto, which are the sole responsibility of the Contractor.

HNTB

BY

DATE 10/28/2022

FINAL ROW PLAN REVISIONS (SUBMITTAL DATE:)							
NO.	DATE	AUTH	DESCRIPTION	NO.	DATE	AUTH	DESCRIPTION

Department of Roads

0 VERT. (FT) 10

0 HORZ. (FT) 10

FILE:

DATE: 10/12/22

DESIGN UNIT: XXX

TSC: MACOMB

CS: INFR50000

JN: 207178A

STA. 324+00.00 R1 TO STA. 325+00.00 R1

NB MOUND RD

DRAWING

SHEET

SECT

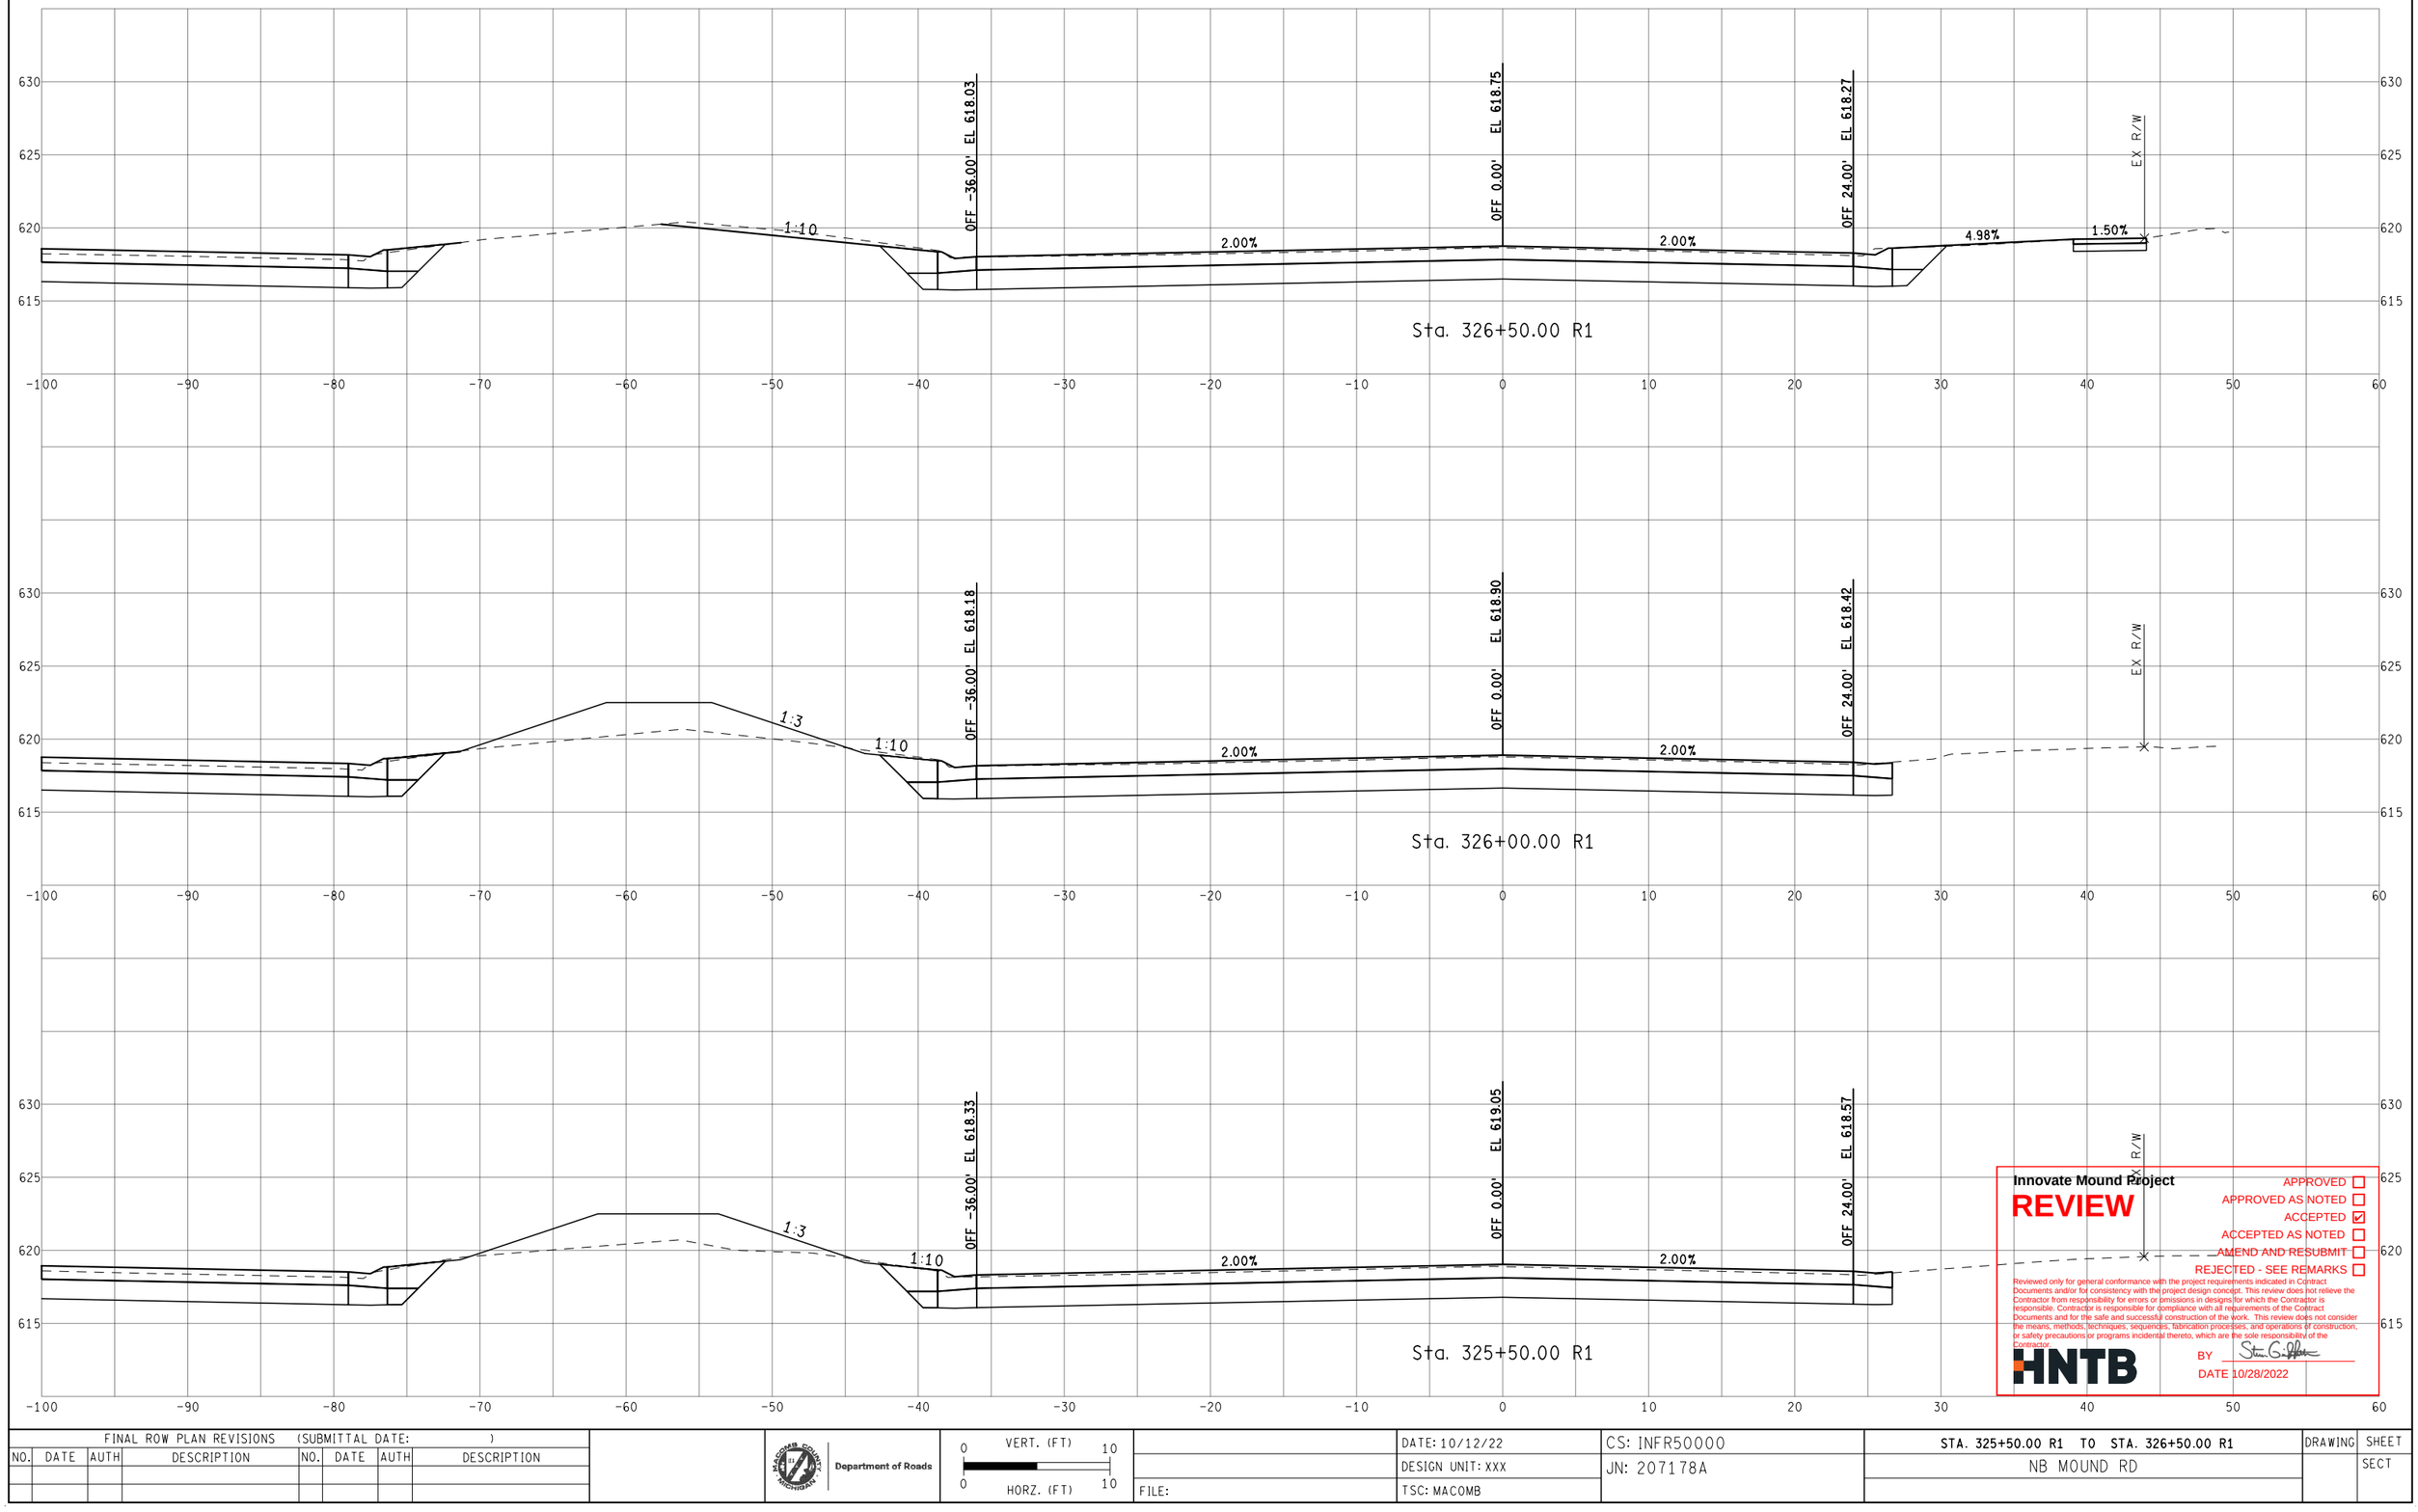

Innovate Mound Project

REVIEW

- APPROVED ☐
- APPROVED AS NOTED ☐
- ACCEPTED ☑
- ACCEPTED AS NOTED ☐
- AMEND AND RESUBMIT ☐
- REJECTED - SEE REMARKS ☐

Reviewed only for general conformance with the project requirements indicated in Contract Documents and/or for consistency with the project design concept. This review does not relieve the Contractor from responsibility for errors or omissions in designs for which the Contractor is responsible. Contractor is responsible for compliance with all requirements of the Contract Documents and for the safe and successful construction of the work. This review does not consider the means, methods, techniques, sequences, fabrication processes, and operations of construction, or safety precautions or programs incidental thereto, which are the sole responsibility of the Contractor.

HNTB

BY [signature]

DATE 10/28/2022

FINAL ROW PLAN REVISIONS (SUBMITTAL DATE:)							
NO.	DATE	AUTH	DESCRIPTION	NO.	DATE	AUTH	DESCRIPTION

Department of Roads

VERT. (FT) 0 10

HORZ. (FT) 0 10

FILE:

DATE: 10/12/22

DESIGN UNIT: XXX

TSC: MACOMB

CS: INFR50000

JN: 207178A

STA. 325+50.00 R1 TO STA. 326+50.00 R1

NB MOUND RD

DRAWING

SHEET

SECT

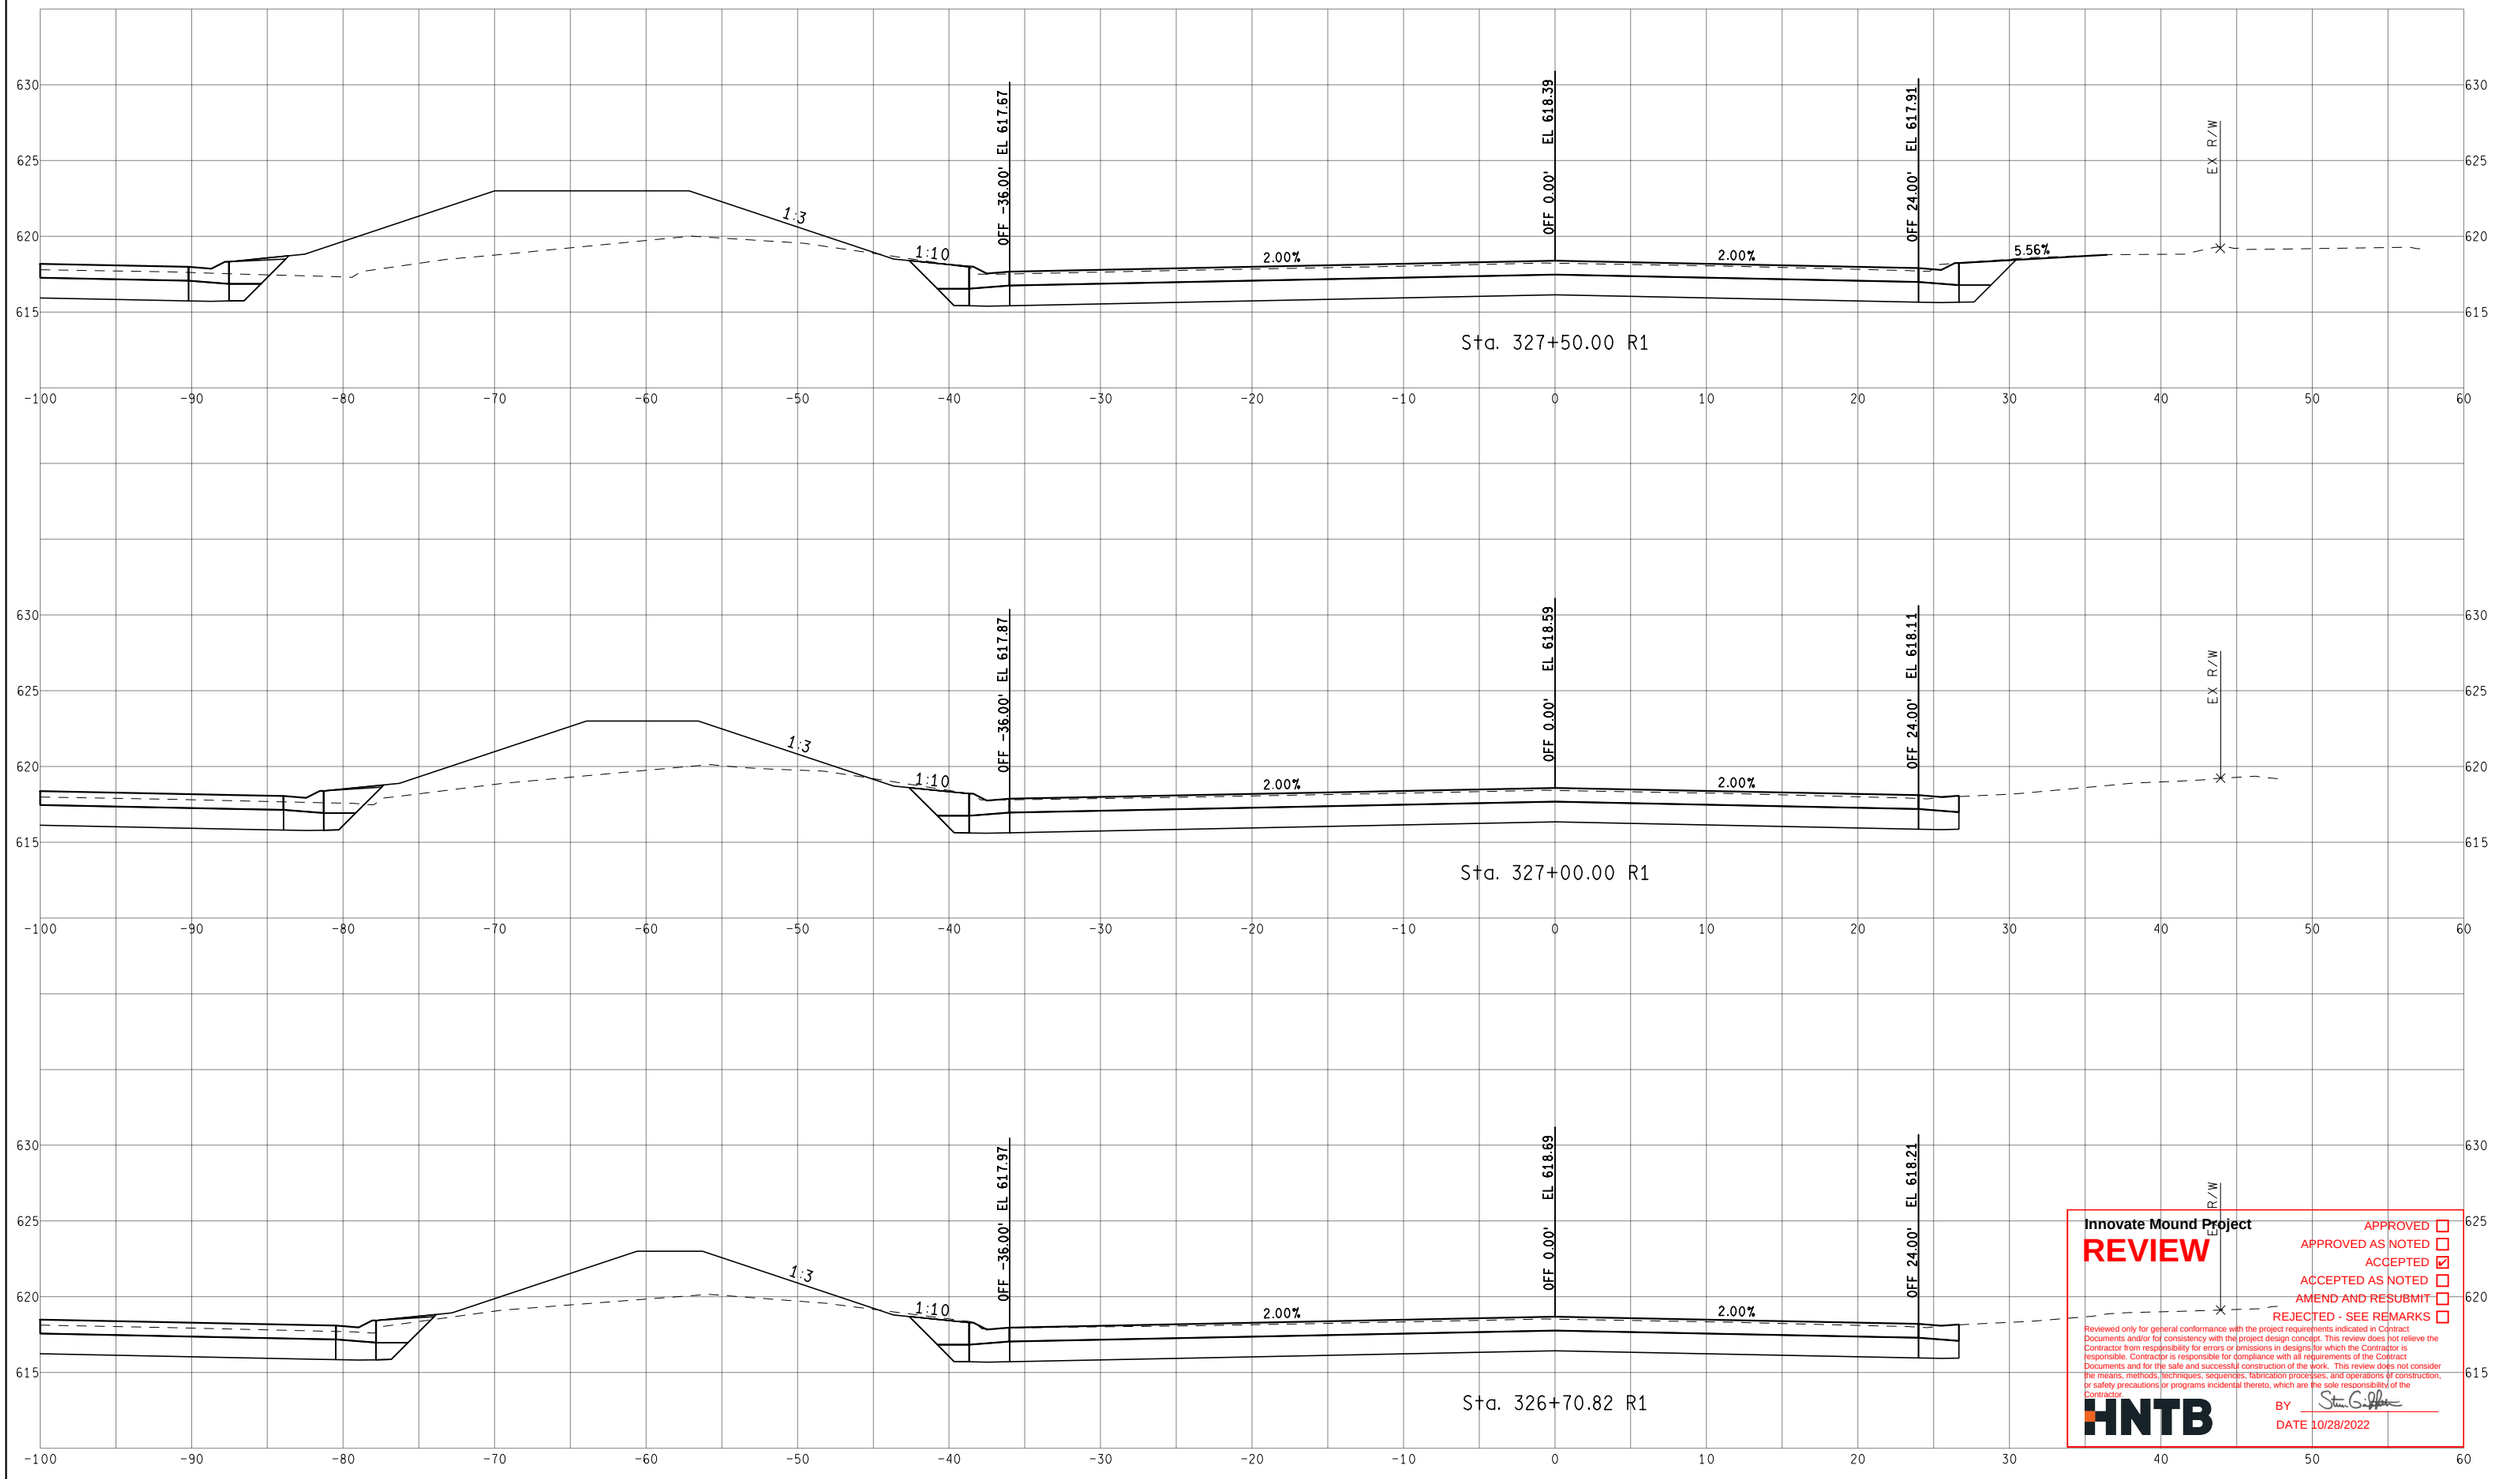

Innovate Mound Project

REVIEW

APPROVED ☐
APPROVED AS NOTED ☐
ACCEPTED ☑
ACCEPTED AS NOTED ☐
AMEND AND RESUBMIT ☐
REJECTED - SEE REMARKS ☐

Reviewed only for general conformance with the project requirements indicated in Contract Documents and/or for consistency with the project design concept. This review does not relieve the Contractor from responsibility for errors or omissions in designs for which the Contractor is responsible. Contractor is responsible for compliance with all requirements of the Contract Documents and for the safe and successful construction of the work. This review does not consider the means, methods, techniques, sequences, fabrication processes, and operations of construction, or safety precautions or programs incidental thereto, which are the sole responsibility of the Contractor.

HNTB

BY Steven G. Gilbert

DATE 10/28/2022

FINAL ROW PLAN REVISIONS (SUBMITTAL DATE:)							
NO.	DATE	AUTH	DESCRIPTION	NO.	DATE	AUTH	DESCRIPTION

MACOMB COUNTY MICHIGAN — Department of Roads

VERT. (FT) 0 10

HORZ. (FT) 0 10

FILE:

DATE: 10/12/22

DESIGN UNIT: XXX

TSC: MACOMB

CS: INFR50000

JN: 207178A

STA. 326+70.82 R1 TO STA. 327+50.00 R1

NB MOUND RD

DRAWING

SHEET

SECT



Innovate Mound Project

REVIEW

APPROVED ☐
APPROVED AS NOTED ☐
ACCEPTED ☑
ACCEPTED AS NOTED ☐
AMEND AND RESUBMIT ☐
REJECTED - SEE REMARKS ☐

Reviewed only for general conformance with the project requirements indicated in Contract Documents and/or for consistency with the project design concept. This review does not relieve the Contractor from responsibility for errors or omissions in designs for which the Contractor is responsible. Contractor is responsible for compliance with all requirements of the Contract Documents and for the safe and successful construction of the work. This review does not consider the means, methods, techniques, sequences, fabrication processes, and operations of construction, or safety precautions or programs incidental thereto, which are the sole responsibility of the Contractor.

HNTB

BY [signature]

DATE 10/28/2022

FINAL ROW PLAN REVISIONS (SUBMITTAL DATE:)							
NO.	DATE	AUTH	DESCRIPTION	NO.	DATE	AUTH	DESCRIPTION

Department of Roads

VERT. (FT) 0 10
HORZ. (FT) 0 10

FILE:

DATE: 10/12/22
DESIGN UNIT: XXX
TSC: MACOMB

CS: INFR50000
JN: 207178A

STA. 327+54.63 R1 TO STA. 328+00.00 R1
NB MOUND RD

DRAWING
SHEET
SECT

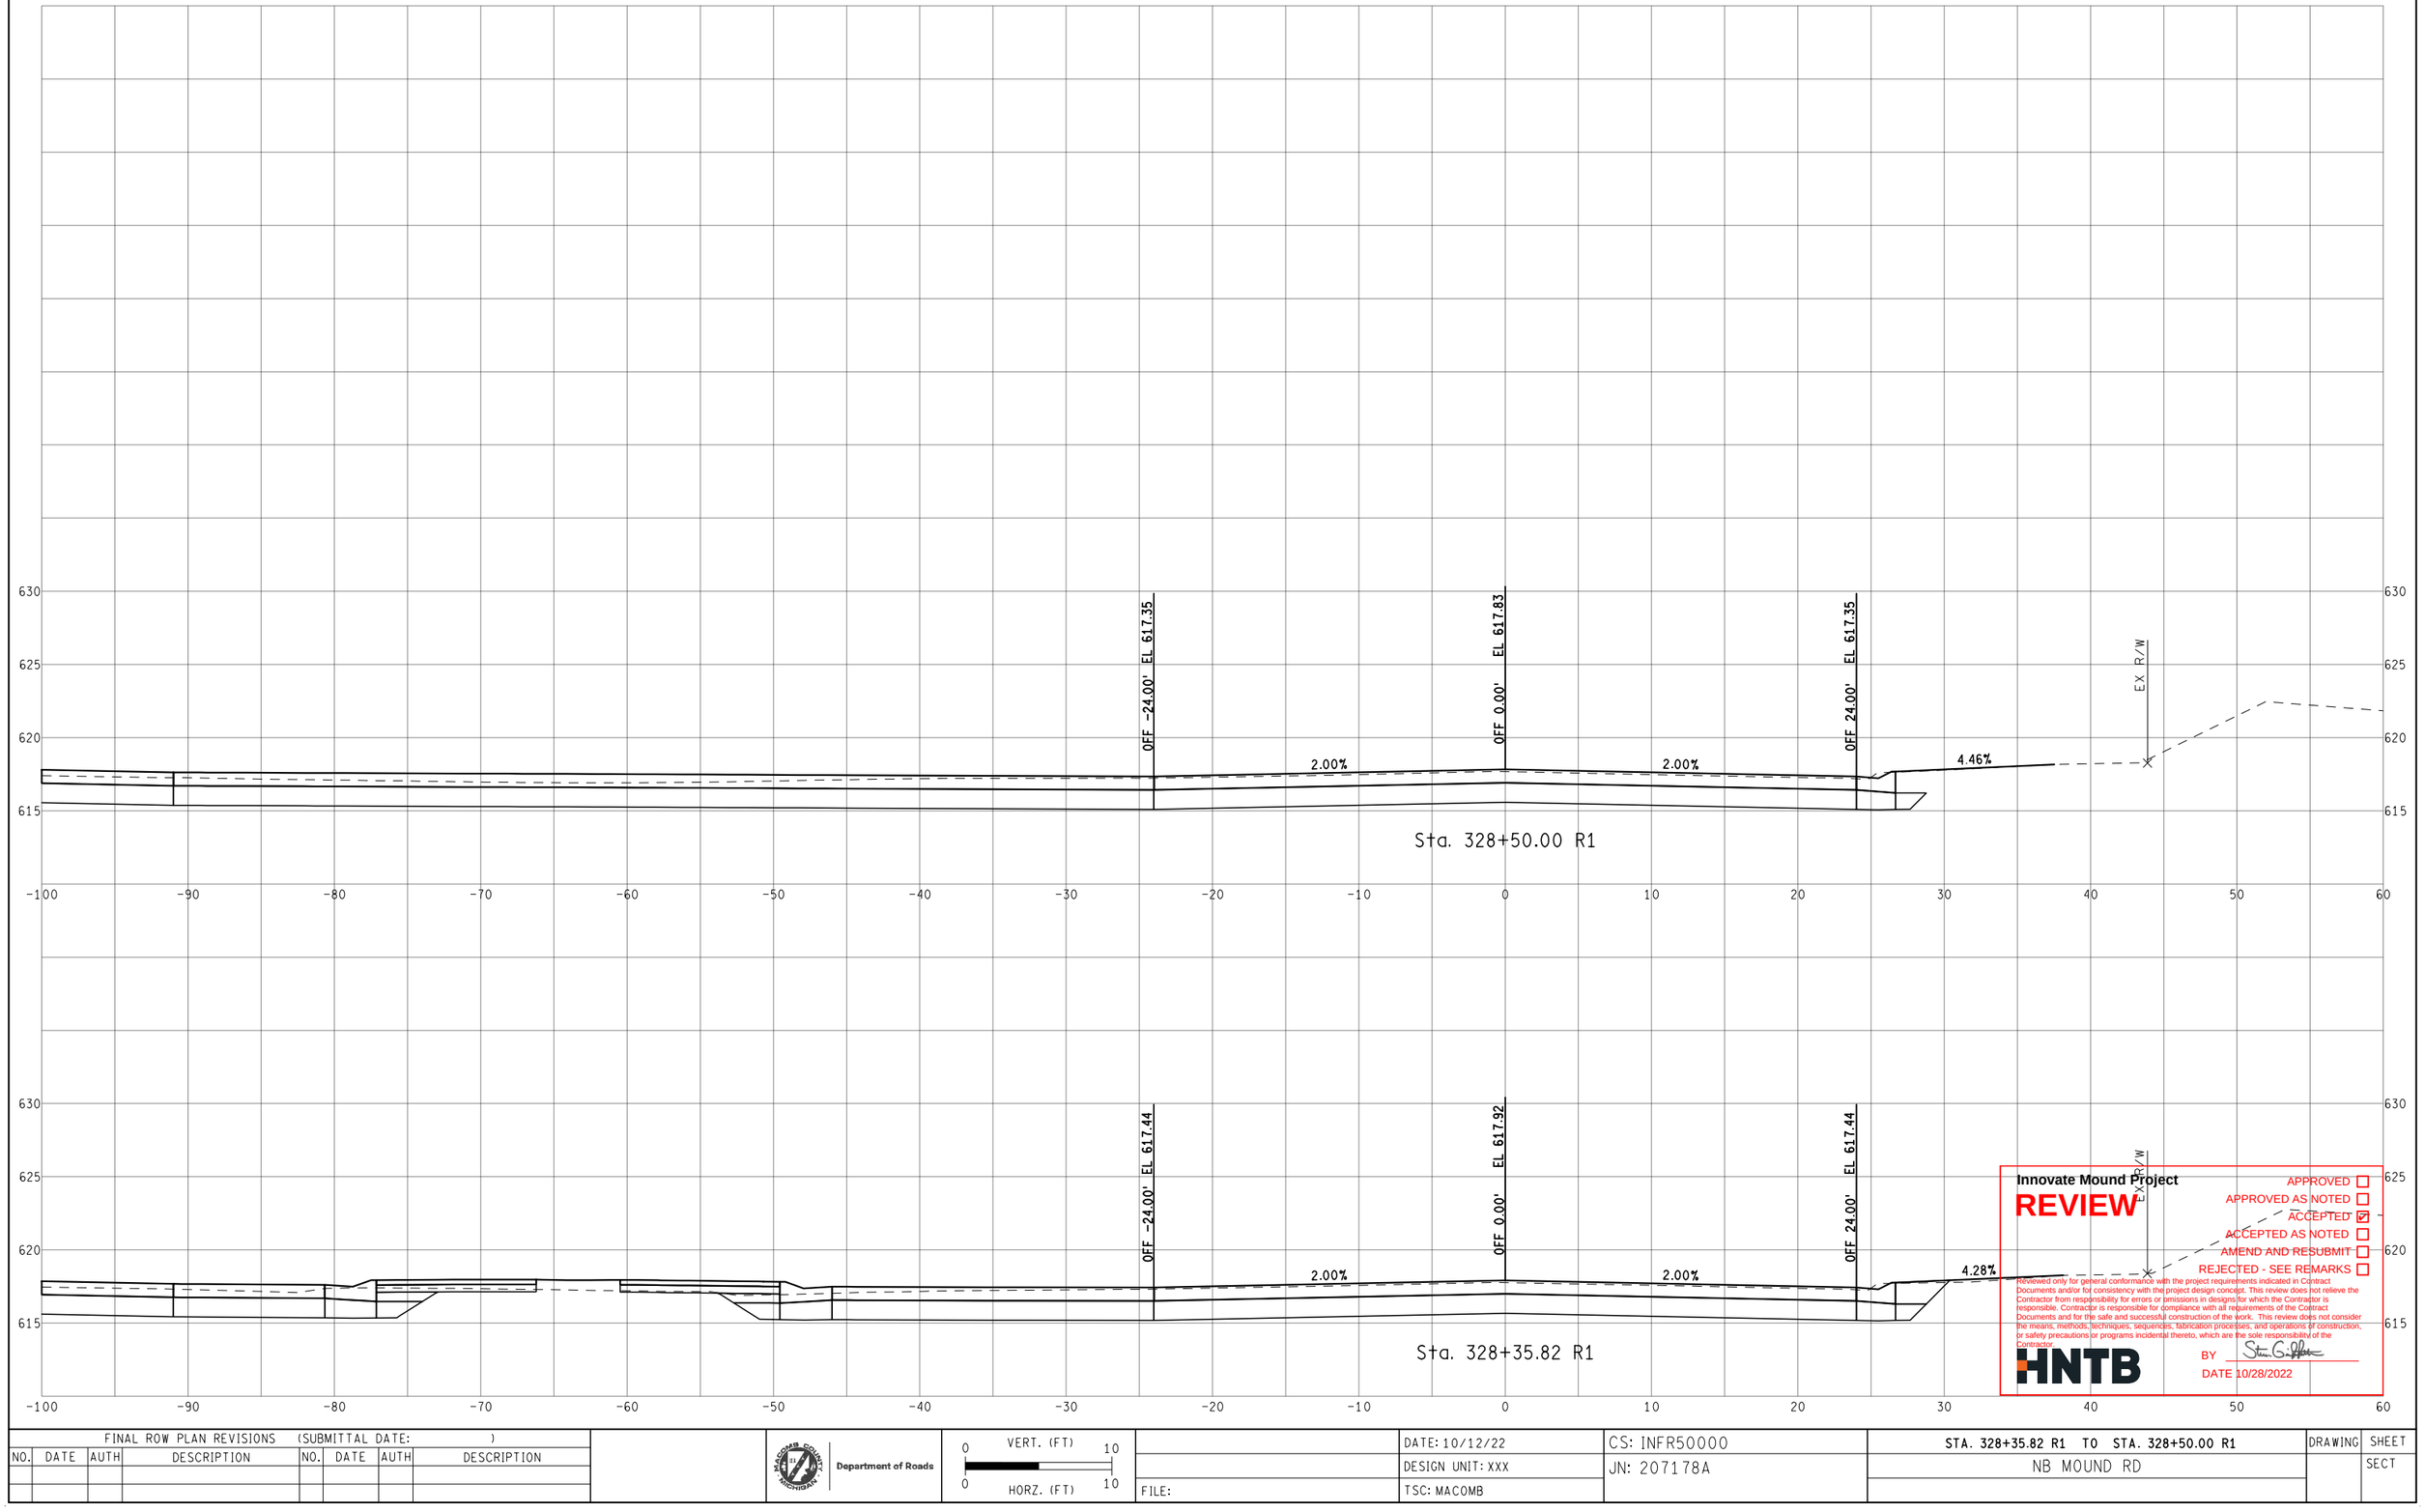

Innovate Mound Project

REVIEW

APPROVED ☐
APPROVED AS NOTED ☐
ACCEPTED ☑
ACCEPTED AS NOTED ☐
AMEND AND RESUBMIT ☐
REJECTED - SEE REMARKS ☐

Reviewed only for general conformance with the project requirements indicated in Contract Documents and/or for consistency with the project design concept. This review does not relieve the Contractor from responsibility for errors or omissions in designs for which the Contractor is responsible. Contractor is responsible for compliance with all requirements of the Contract Documents and for the safe and successful construction of the work. This review does not consider the means, methods, techniques, sequences, fabrication processes, and operations of construction, or safety precautions or programs incidental thereto, which are the sole responsibility of the Contractor.

HNTB

BY Steven G. Gilbert

DATE 10/28/2022

FINAL ROW PLAN REVISIONS (SUBMITTAL DATE:)							
NO.	DATE	AUTH	DESCRIPTION	NO.	DATE	AUTH	DESCRIPTION

Department of Roads

VERT. (FT) 0 10

HORZ. (FT) 0 10

FILE:

DATE: 10/12/22

DESIGN UNIT: XXX

TSC: MACOMB

CS: INFR50000

JN: 207178A

STA. 328+35.82 R1 TO STA. 328+50.00 R1

NB MOUND RD

DRAWING

SHEET

SECT



Innovate Mound Project

REVIEW

APPROVED ☐
APPROVED AS NOTED ☐
ACCEPTED ☑
ACCEPTED AS NOTED ☐
AMEND AND RESUBMIT ☐
REJECTED - SEE REMARKS ☐

Reviewed only for general conformance with the project requirements indicated in Contract Documents and/or for consistency with the project design concept. This review does not relieve the Contractor from responsibility for errors or omissions in designs for which the Contractor is responsible. Contractor is responsible for compliance with all requirements of the Contract Documents and for the safe and successful construction of the work. This review does not consider the means, methods, techniques, sequences, fabrication processes, and operations of construction, or safety precautions or programs incidental thereto, which are the sole responsibility of the Contractor.

HNTB

BY Steven G. Palmer

DATE 10/28/2022

FINAL ROW PLAN REVISIONS (SUBMITTAL DATE:)							
NO.	DATE	AUTH	DESCRIPTION	NO.	DATE	AUTH	DESCRIPTION

Department of Roads

VERT. (FT) 0 10

HORZ. (FT) 0 10

FILE:

DATE: 10/12/22

DESIGN UNIT: XXX

TSC: MACOMB

CS: INFR50000

JN: 207178A

STA. 329+00.00 R1 TO STA. 329+50.00 R1

NB MOUND RD

DRAWING

SHEET

SECT

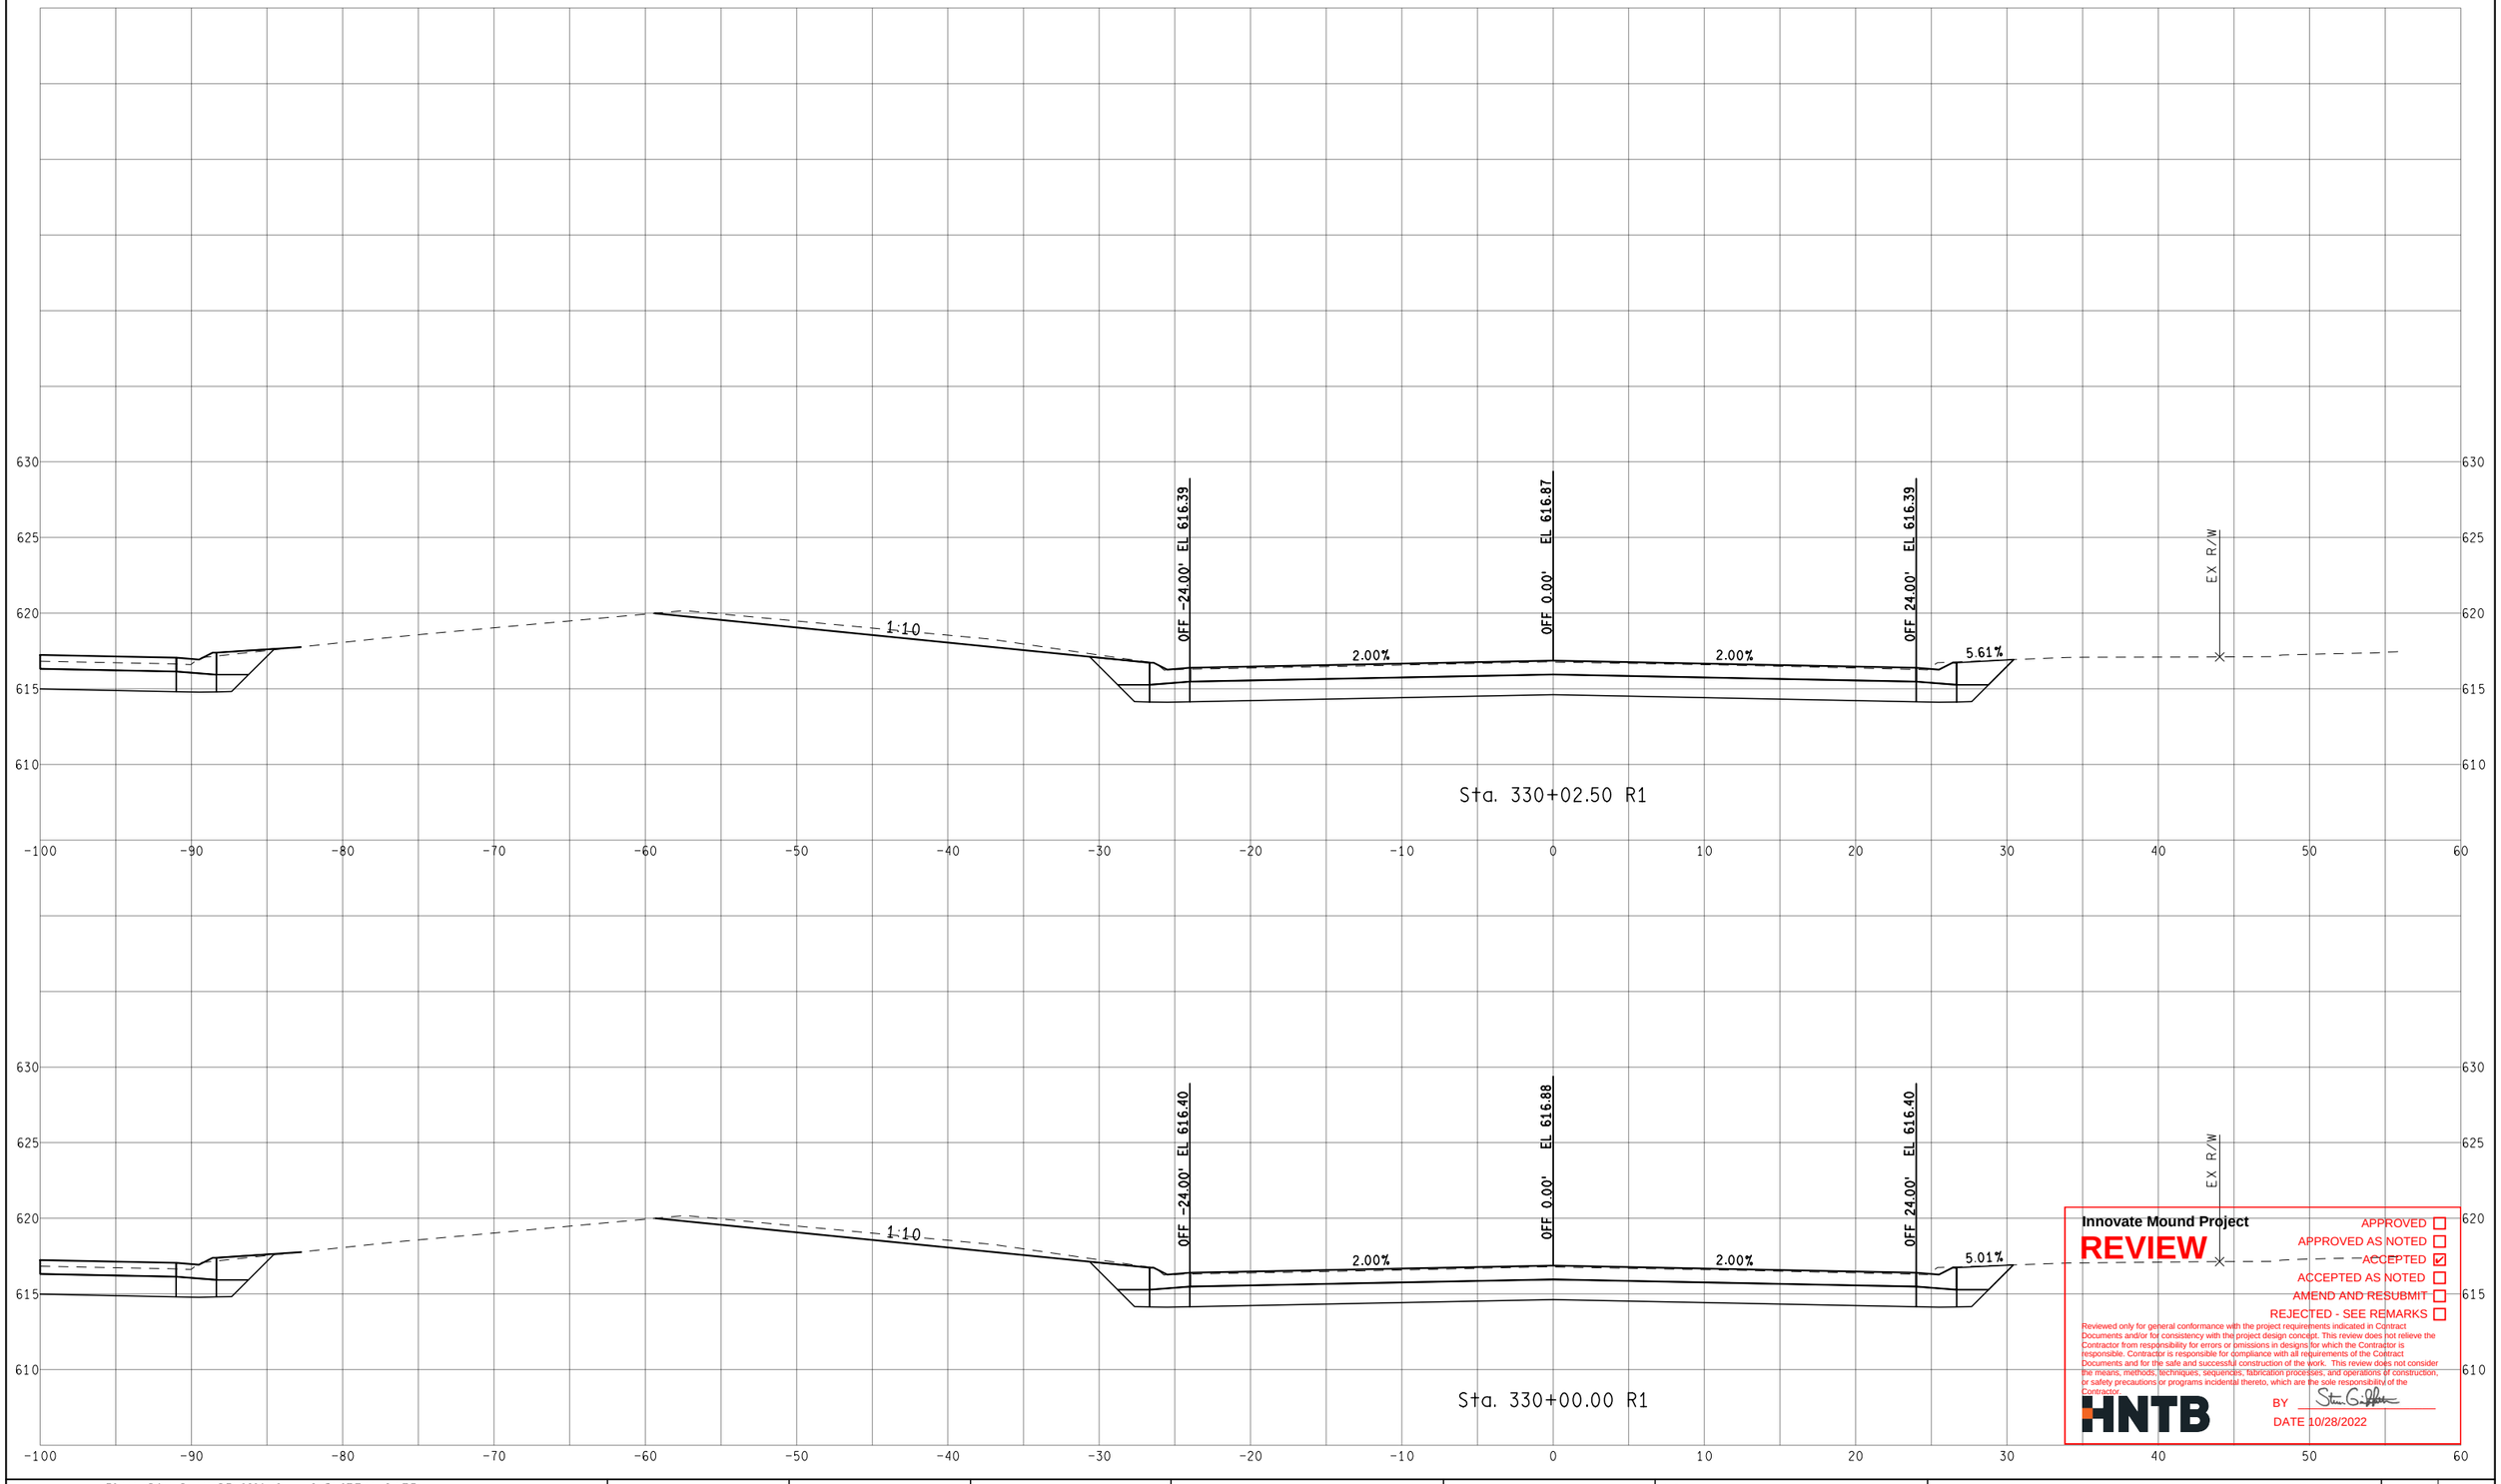

Innovate Mound Project

REVIEW

APPROVED ☐
APPROVED AS NOTED ☐
ACCEPTED ☑
ACCEPTED AS NOTED ☐
AMEND AND RESUBMIT ☐
REJECTED - SEE REMARKS ☐

Reviewed only for general conformance with the project requirements indicated in Contract Documents and/or for consistency with the project design concept. This review does not relieve the Contractor from responsibility for errors or omissions in designs for which the Contractor is responsible. Contractor is responsible for compliance with all requirements of the Contract Documents and for the safe and successful construction of the work. This review does not consider the means, methods, techniques, sequences, fabrication processes, and operations of construction, or safety precautions or programs incidental thereto, which are the sole responsibility of the Contractor.

HNTB

BY Steven G. Peltier

DATE 10/28/2022

FINAL ROW PLAN REVISIONS (SUBMITTAL DATE:)							
NO.	DATE	AUTH	DESCRIPTION	NO.	DATE	AUTH	DESCRIPTION

MACOMB COUNTY MICHIGAN Department of Roads

VERT. (FT) 0 10
HORZ. (FT) 0 10

FILE:

DATE: 10/12/22
DESIGN UNIT: XXX
TSC: MACOMB

CS: INFR50000
JN: 207178A

STA. 330+00.00 R1 TO STA. 330+02.50 R1
NB MOUND RD

DRAWING
SHEET
SECT

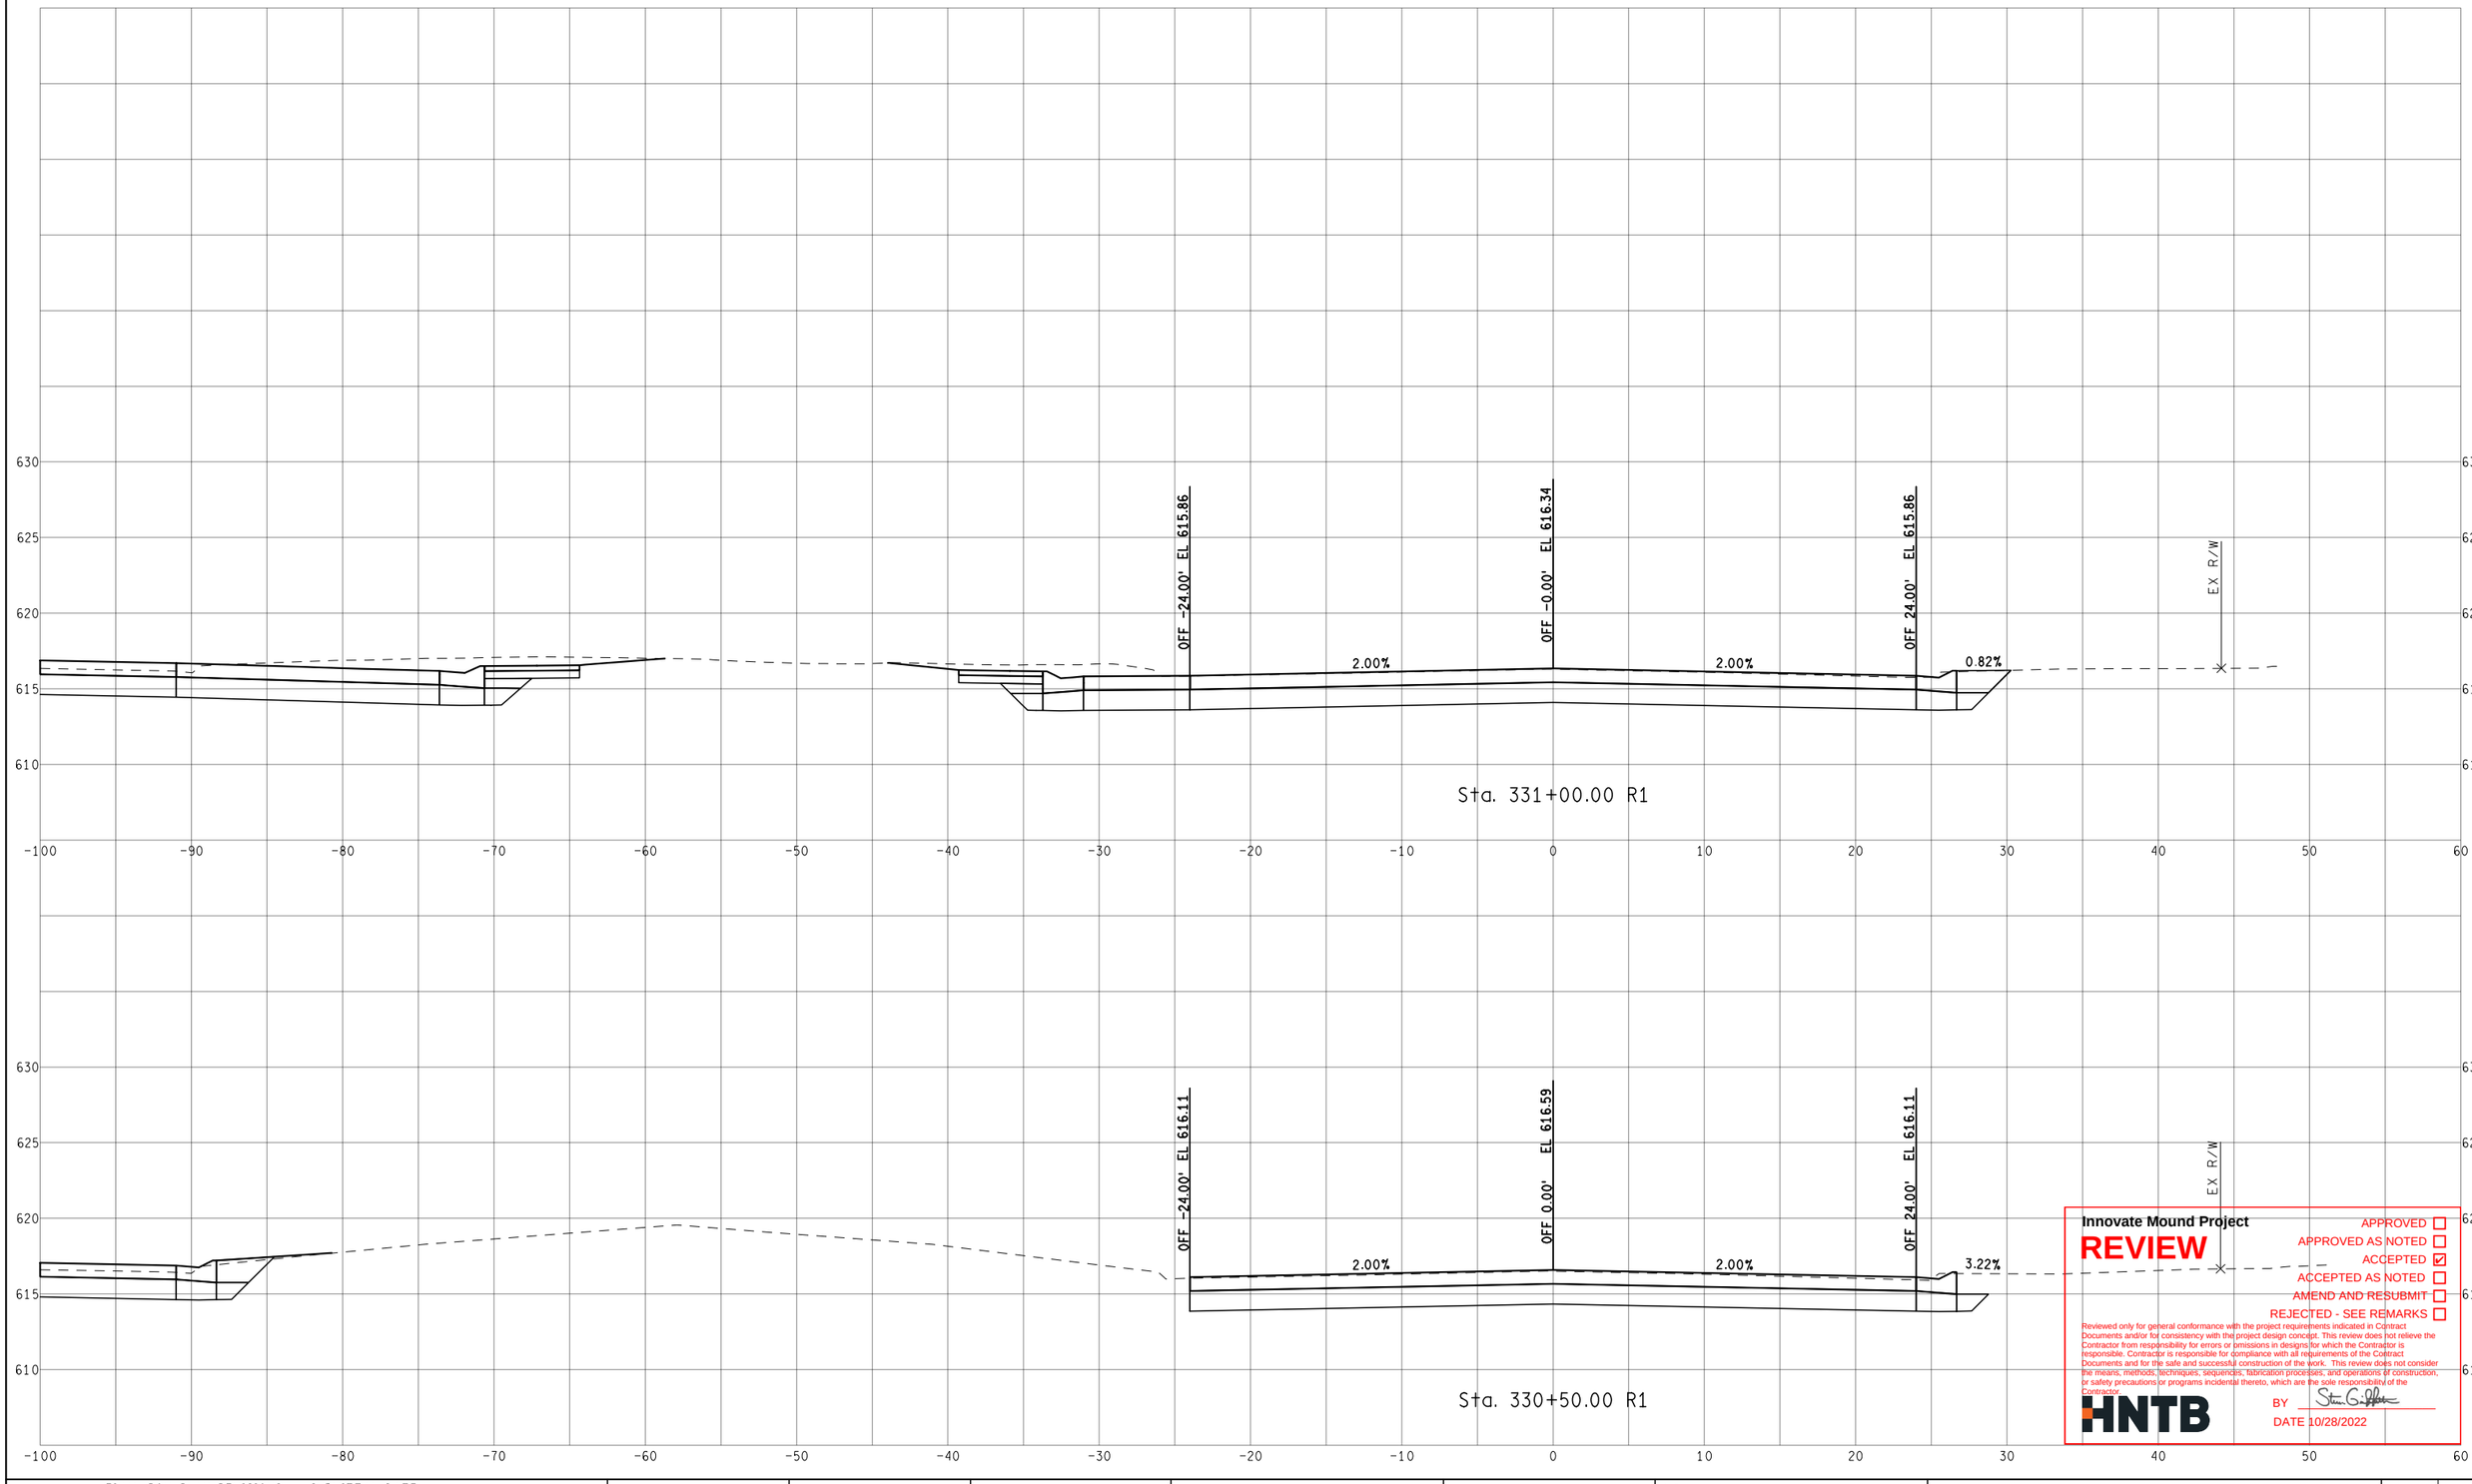

Innovate Mound Project

REVIEW

- APPROVED ☐
- APPROVED AS NOTED ☐
- ACCEPTED ☑
- ACCEPTED AS NOTED ☐
- AMEND AND RESUBMIT ☐
- REJECTED - SEE REMARKS ☐

Reviewed only for general conformance with the project requirements indicated in Contract Documents and/or for consistency with the project design concept. This review does not relieve the Contractor from responsibility for errors or omissions in designs for which the Contractor is responsible. Contractor is responsible for compliance with all requirements of the Contract Documents and for the safe and successful construction of the work. This review does not consider the means, methods, techniques, sequences, fabrication processes, and operations of construction, or safety precautions or programs incidental thereto, which are the sole responsibility of the Contractor.

HNTB

BY

DATE 10/28/2022

FINAL ROW PLAN REVISIONS (SUBMITTAL DATE:)							
NO.	DATE	AUTH	DESCRIPTION	NO.	DATE	AUTH	DESCRIPTION

Department of Roads

VERT. (FT) 0 10

HORZ. (FT) 0 10

FILE:

DATE: 10/12/22

DESIGN UNIT: XXX

TSC: MACOMB

CS: INFR50000

JN: 207178A

STA. 330+50.00 R1 TO STA. 331+00.00 R1

NB MOUND RD

DRAWING

SHEET

SECT

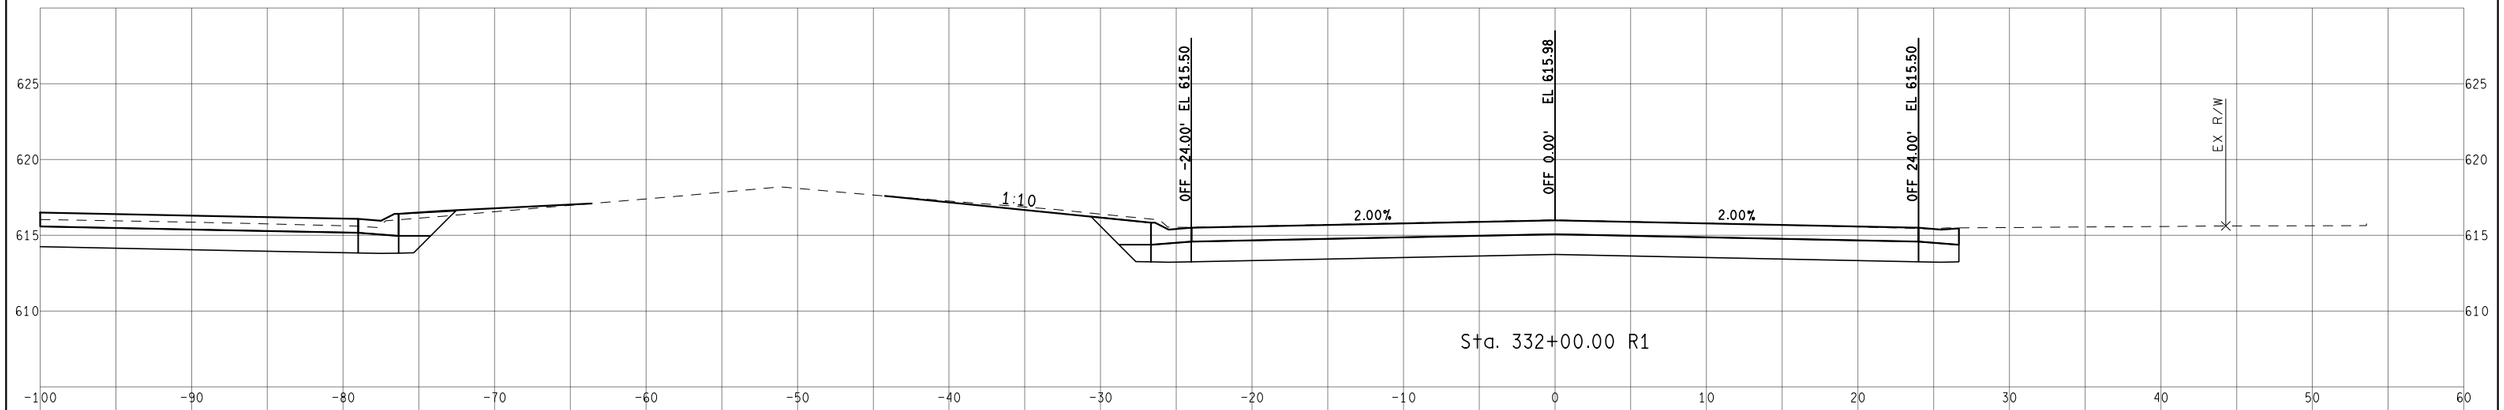

Sta. 332+00.00 R1

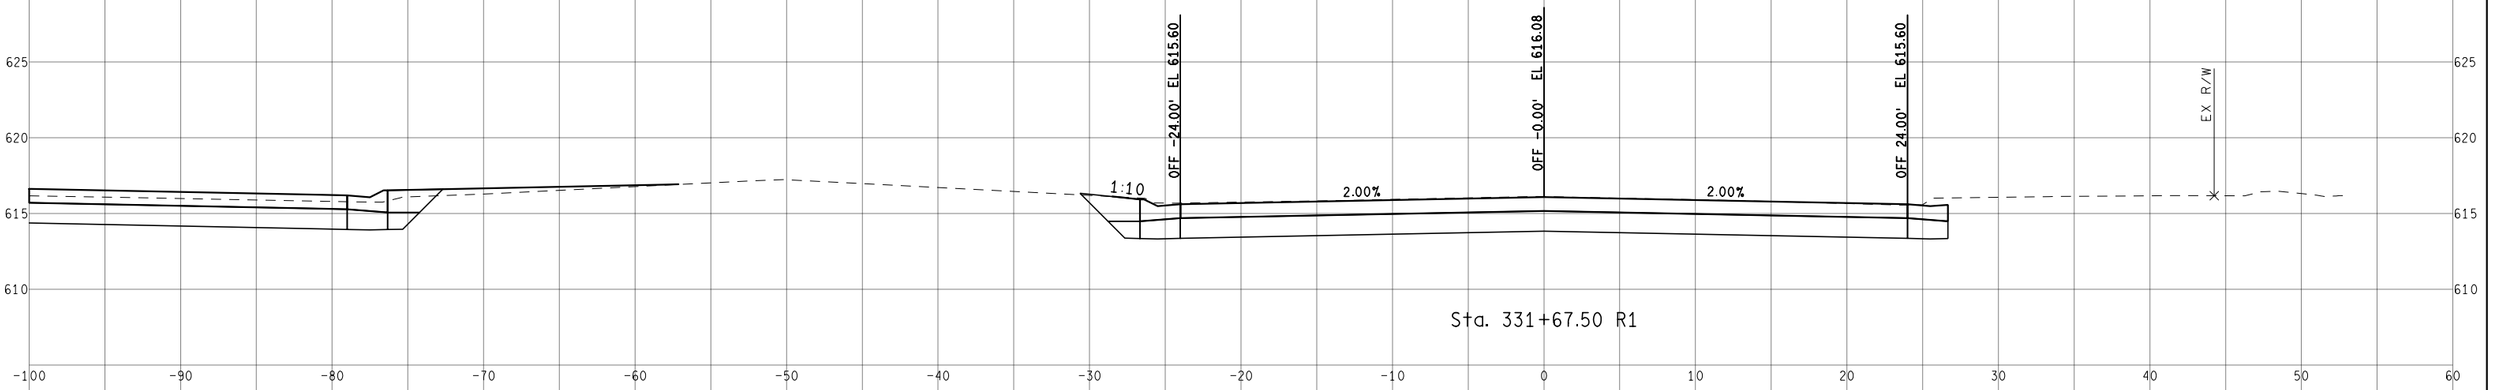

Sta. 331+67.50 R1

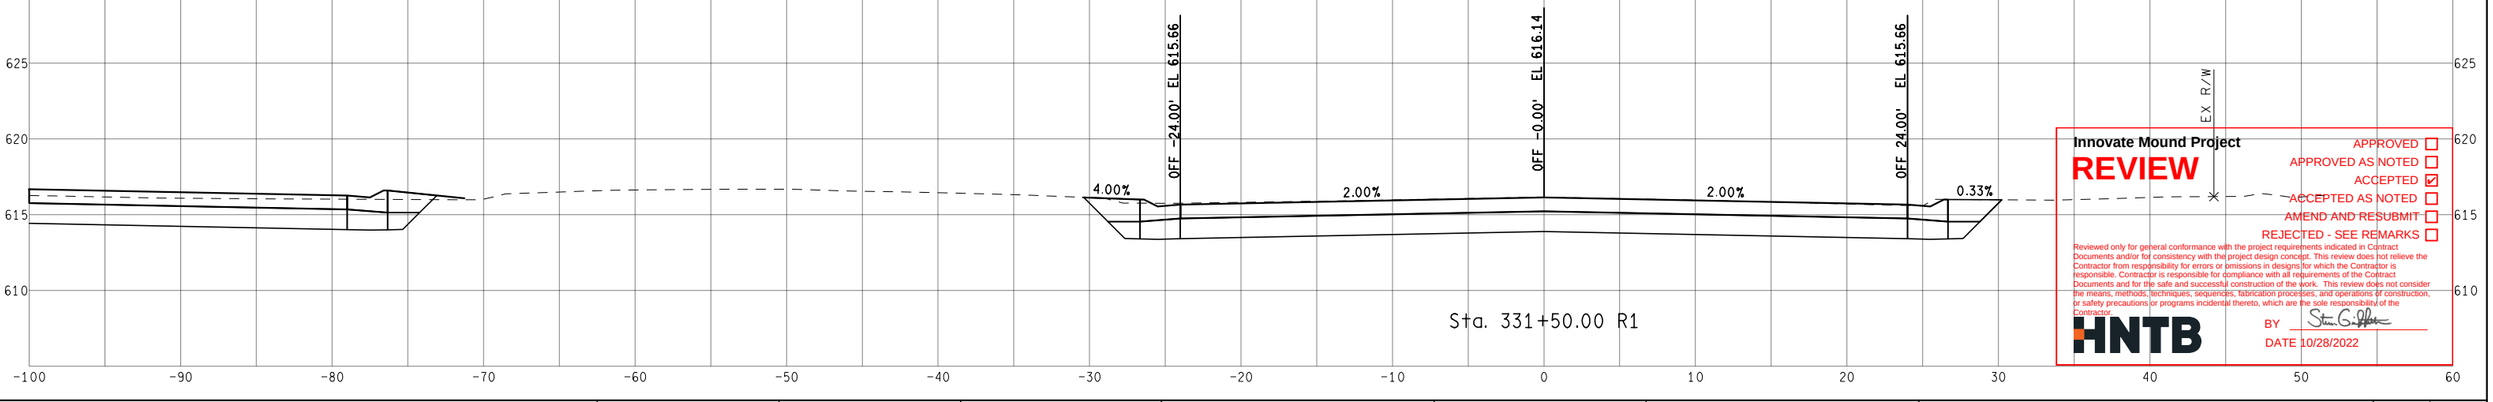

Sta. 331+50.00 R1

Innovate Mound Project

REVIEW

APPROVED ☐
APPROVED AS NOTED ☐
ACCEPTED ☑
ACCEPTED AS NOTED ☐
AMEND AND RESUBMIT ☐
REJECTED - SEE REMARKS ☐

Reviewed only for general conformance with the project requirements indicated in Contract Documents and/or for consistency with the project design concept. This review does not relieve the Contractor from responsibility for errors or omissions in designs for which the Contractor is responsible. Contractor is responsible for compliance with all requirements of the Contract Documents and for the safe and successful construction of the work. This review does not consider the means, methods, techniques, sequences, fabrication processes, and operations of construction, or safety precautions or programs incidental thereto, which are the sole responsibility of the Contractor.

HNTB

BY Stan Griffin

DATE 10/28/2022

FINAL ROW PLAN REVISIONS (SUBMITTAL DATE:)							
NO.	DATE	AUTH	DESCRIPTION	NO.	DATE	AUTH	DESCRIPTION

Department of Roads

0 VERT. (FT) 10

0 HORZ. (FT) 10

FILE:

DATE: 10/12/22

DESIGN UNIT: XXX

TSC: MACOMB

CS: INFR50000

JN: 207178A

STA. 331+50.00 R1 TO STA. 332+00.00 R1

NB MOUND RD

DRAWING

SHEET

SECT

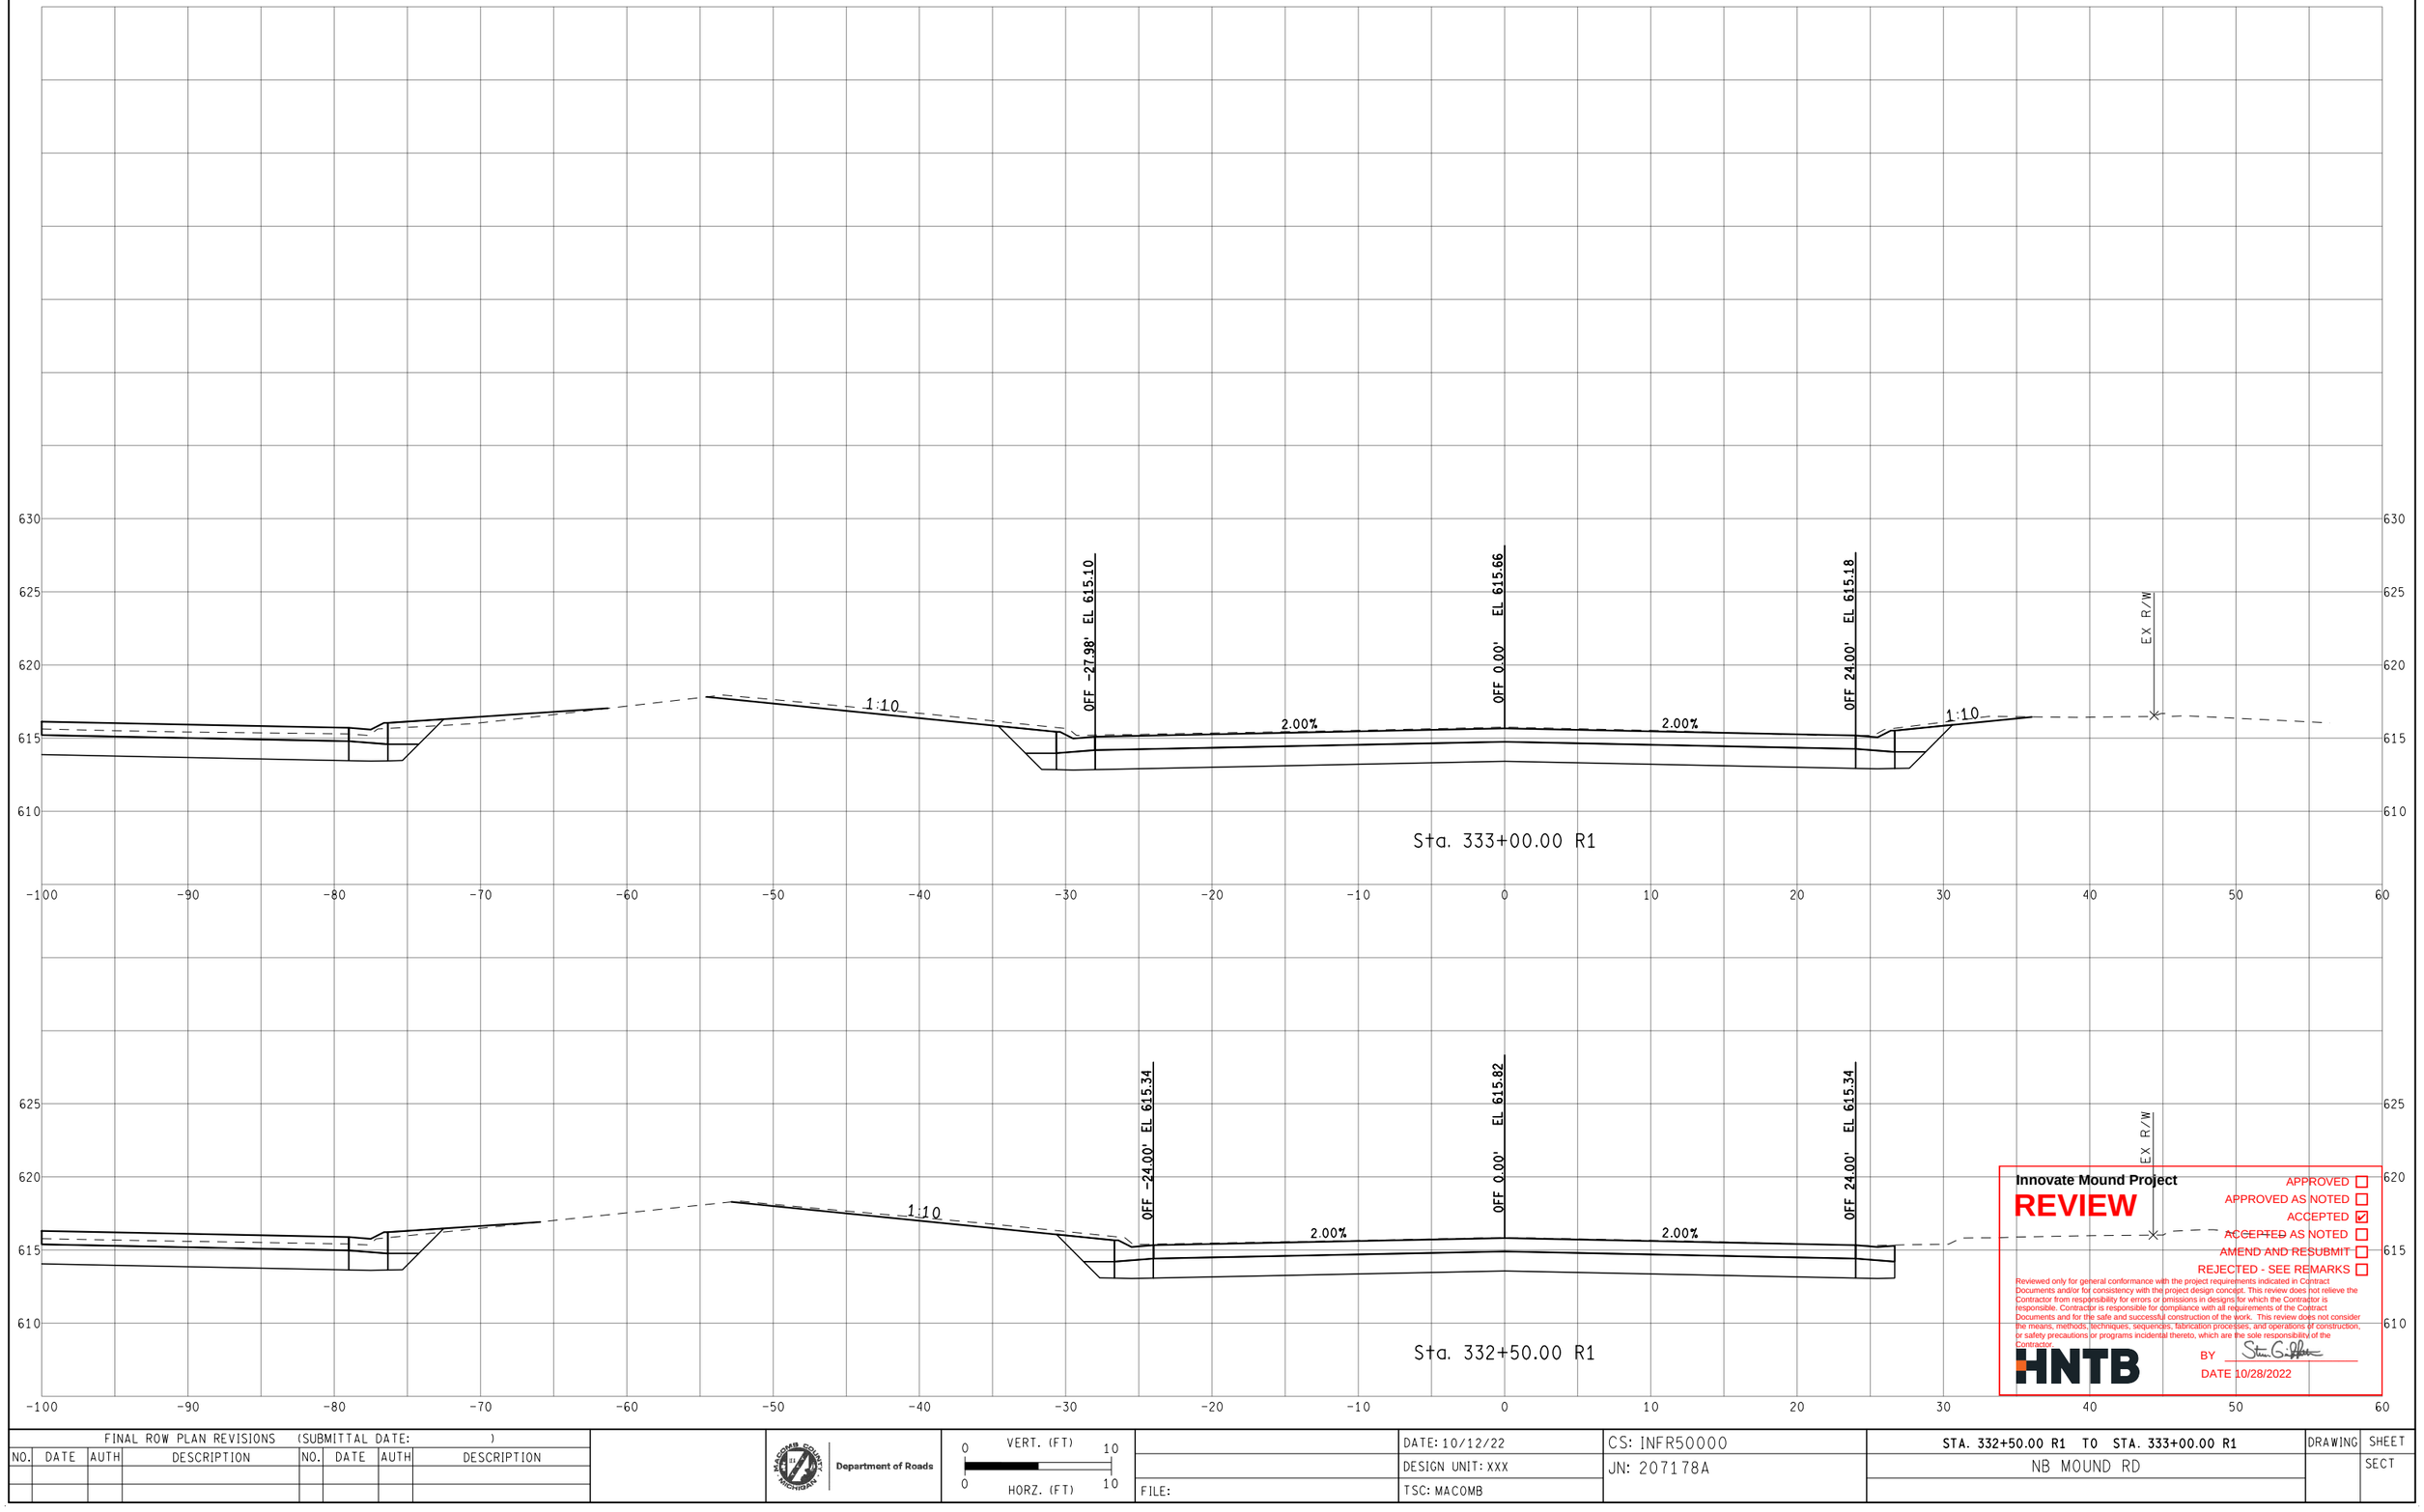

Innovate Mound Project

REVIEW

APPROVED ☐
APPROVED AS NOTED ☐
ACCEPTED ☑
ACCEPTED AS NOTED ☐
AMEND AND RESUBMIT ☐
REJECTED - SEE REMARKS ☐

Reviewed only for general conformance with the project requirements indicated in Contract Documents and/or for consistency with the project design concept. This review does not relieve the Contractor from responsibility for errors or omissions in designs for which the Contractor is responsible. Contractor is responsible for compliance with all requirements of the Contract Documents and for the safe and successful construction of the work. This review does not consider the means, methods, techniques, sequencing, fabrication processes, and operations of construction, or safety precautions or programs incidental thereto, which are the sole responsibility of the Contractor.

HNTB

BY

DATE 10/28/2022

FINAL ROW PLAN REVISIONS (SUBMITTAL DATE:)							
NO.	DATE	AUTH	DESCRIPTION	NO.	DATE	AUTH	DESCRIPTION

Department of Roads

VERT. (FT) 0 10

HORZ. (FT) 0 10

FILE:

DATE: 10/12/22

DESIGN UNIT: XXX

TSC: MACOMB

CS: INFR50000

JN: 207178A

STA. 332+50.00 R1 TO STA. 333+00.00 R1

NB MOUND RD

DRAWING

SHEET

SECT

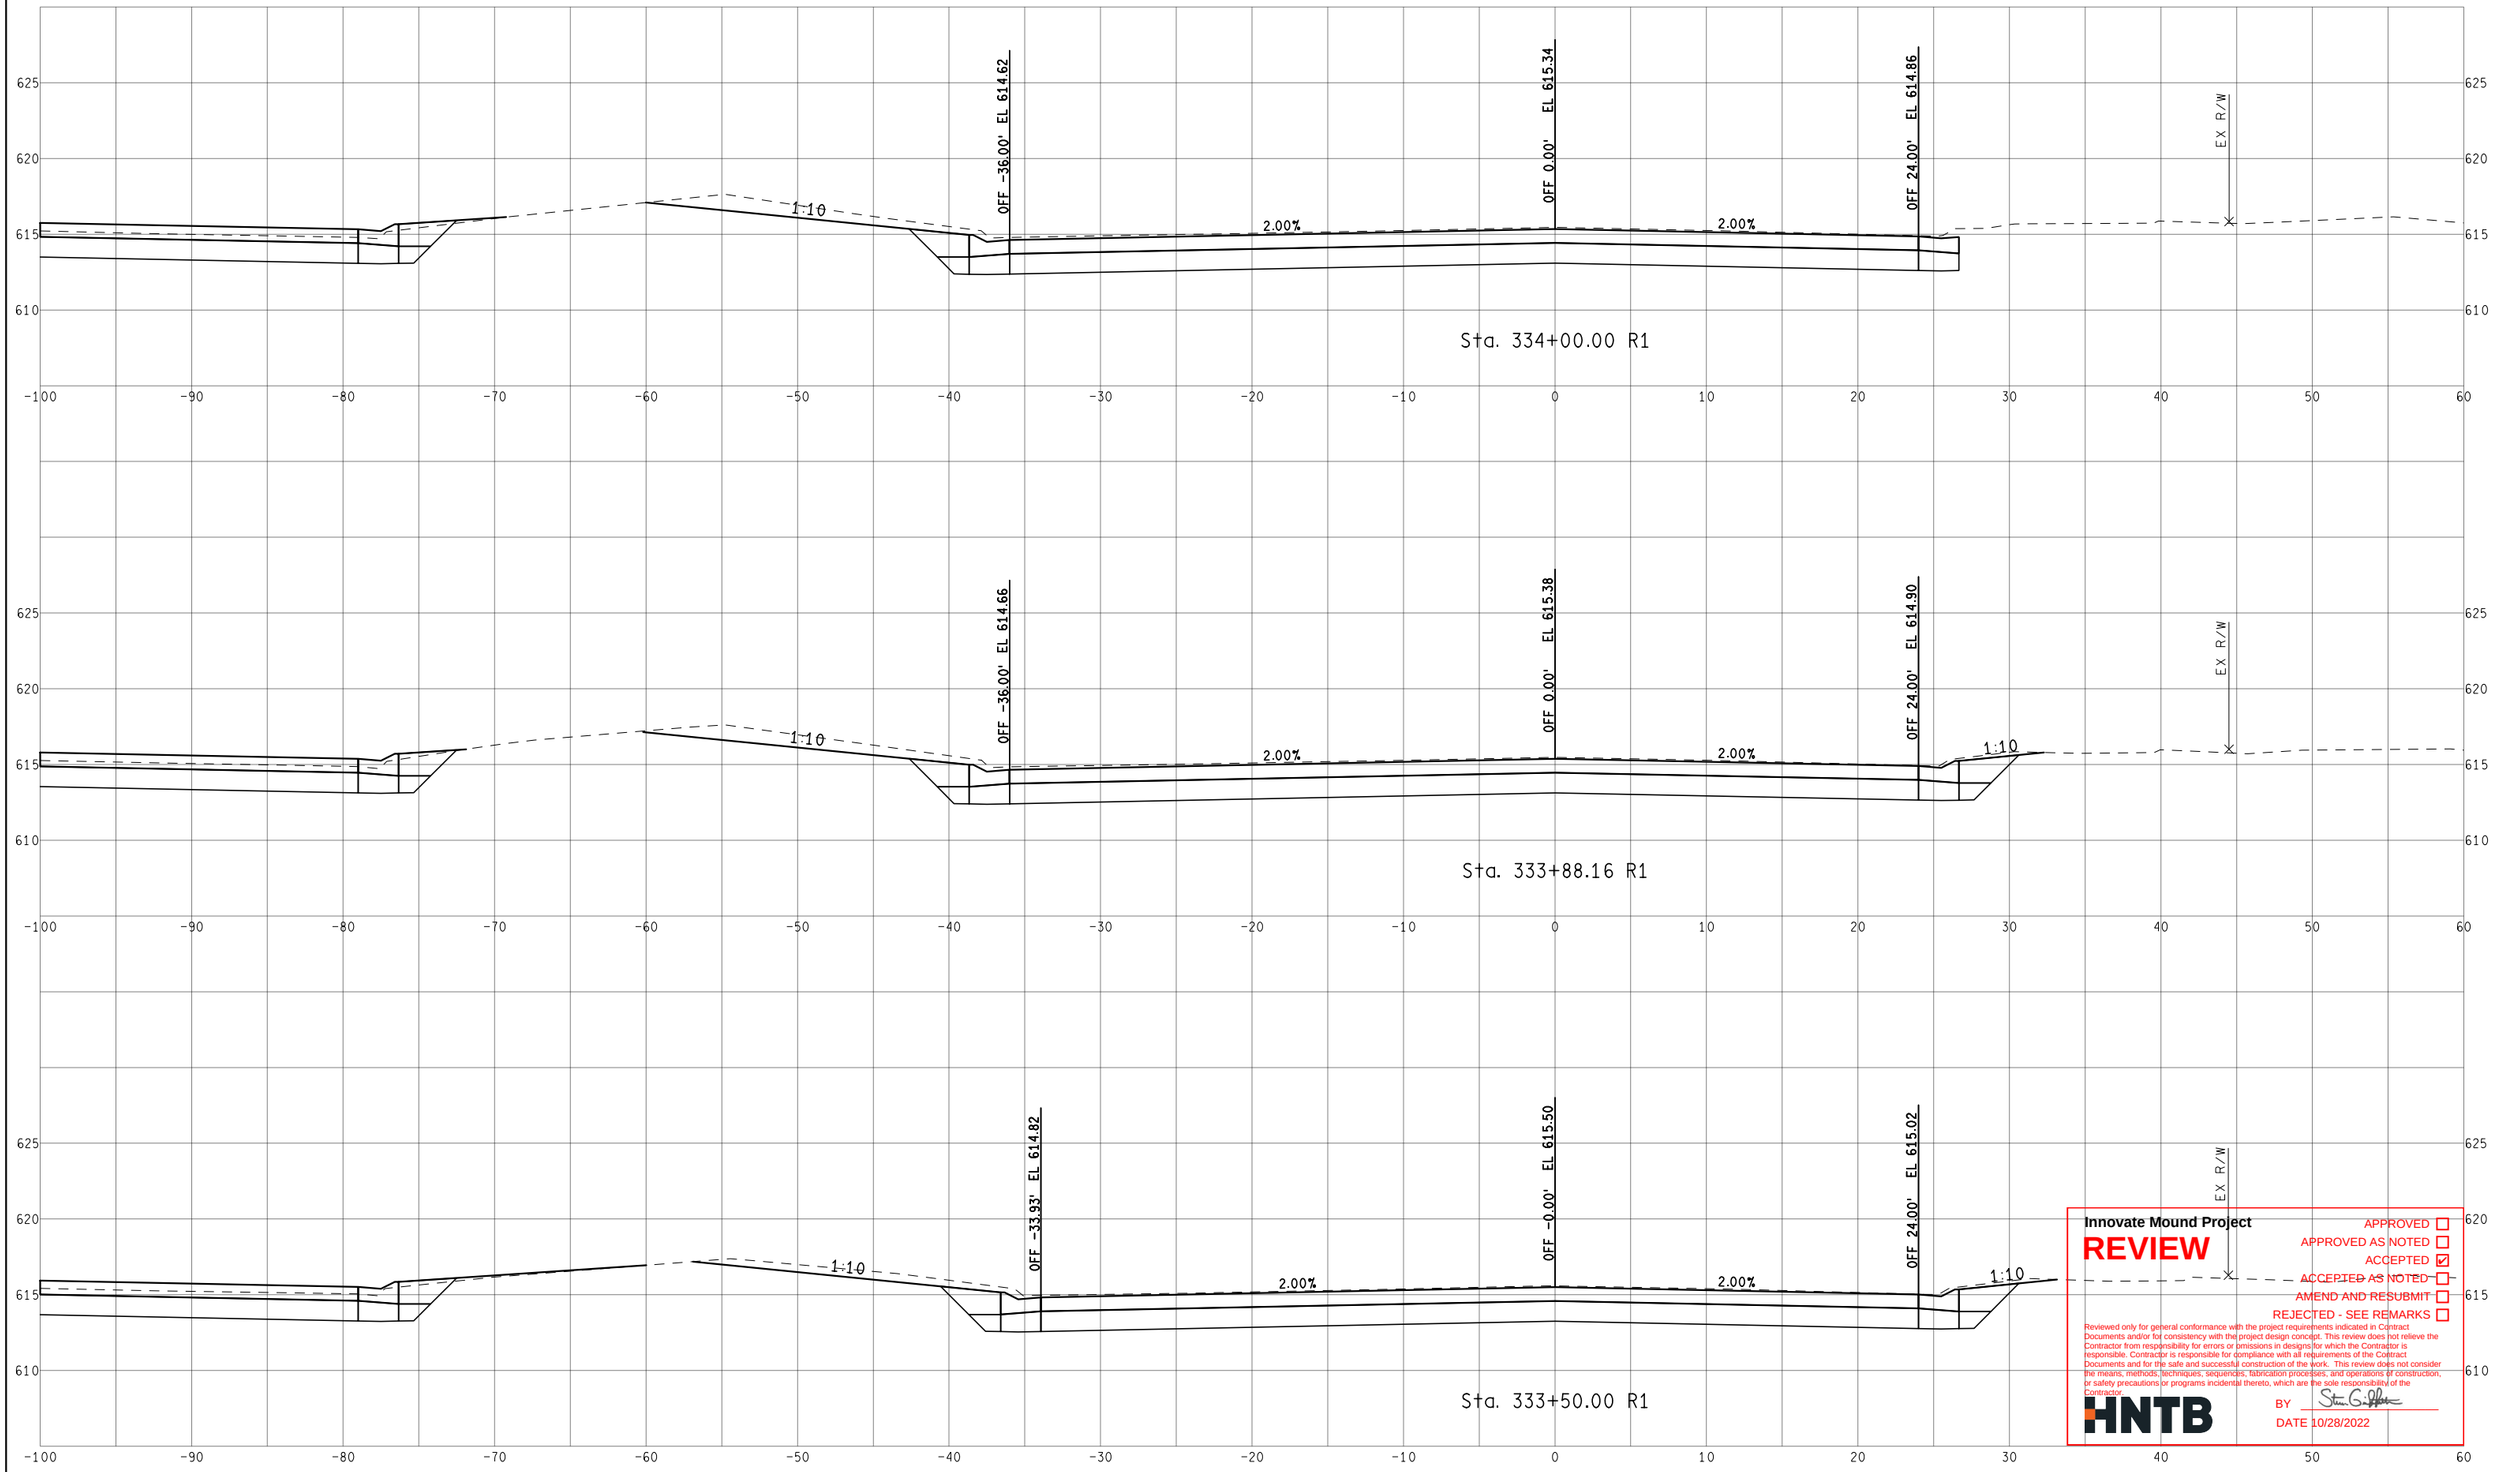

Innovate Mound Project

REVIEW

APPROVED ☐
APPROVED AS NOTED ☐
ACCEPTED ☑
ACCEPTED AS NOTED ☐
AMEND AND RESUBMIT ☐
REJECTED - SEE REMARKS ☐

Reviewed only for general conformance with the project requirements indicated in Contract Documents and/or for consistency with the project design concept. This review does not relieve the Contractor from responsibility for errors or omissions in designs for which the Contractor is responsible. Contractor is responsible for compliance with all requirements of the Contract Documents and for the safe and successful construction of the work. This review does not consider the means, methods, techniques, sequences, fabrication processes, and operations of construction, or safety precautions or programs incidental thereto, which are the sole responsibility of the Contractor.

HNTB

BY Steve Griffith

DATE 10/28/2022

FINAL ROW PLAN REVISIONS (SUBMITTAL DATE:)							
NO.	DATE	AUTH	DESCRIPTION	NO.	DATE	AUTH	DESCRIPTION

Department of Roads

VERT. (FT) 0 10

HORZ. (FT) 0 10

FILE:

DATE: 10/12/22

DESIGN UNIT: XXX

TSC: MACOMB

CS: INFR50000

JN: 207178A

STA. 333+50.00 R1 TO STA. 334+00.00 R1

NB MOUND RD

DRAWING

SHEET

SECT

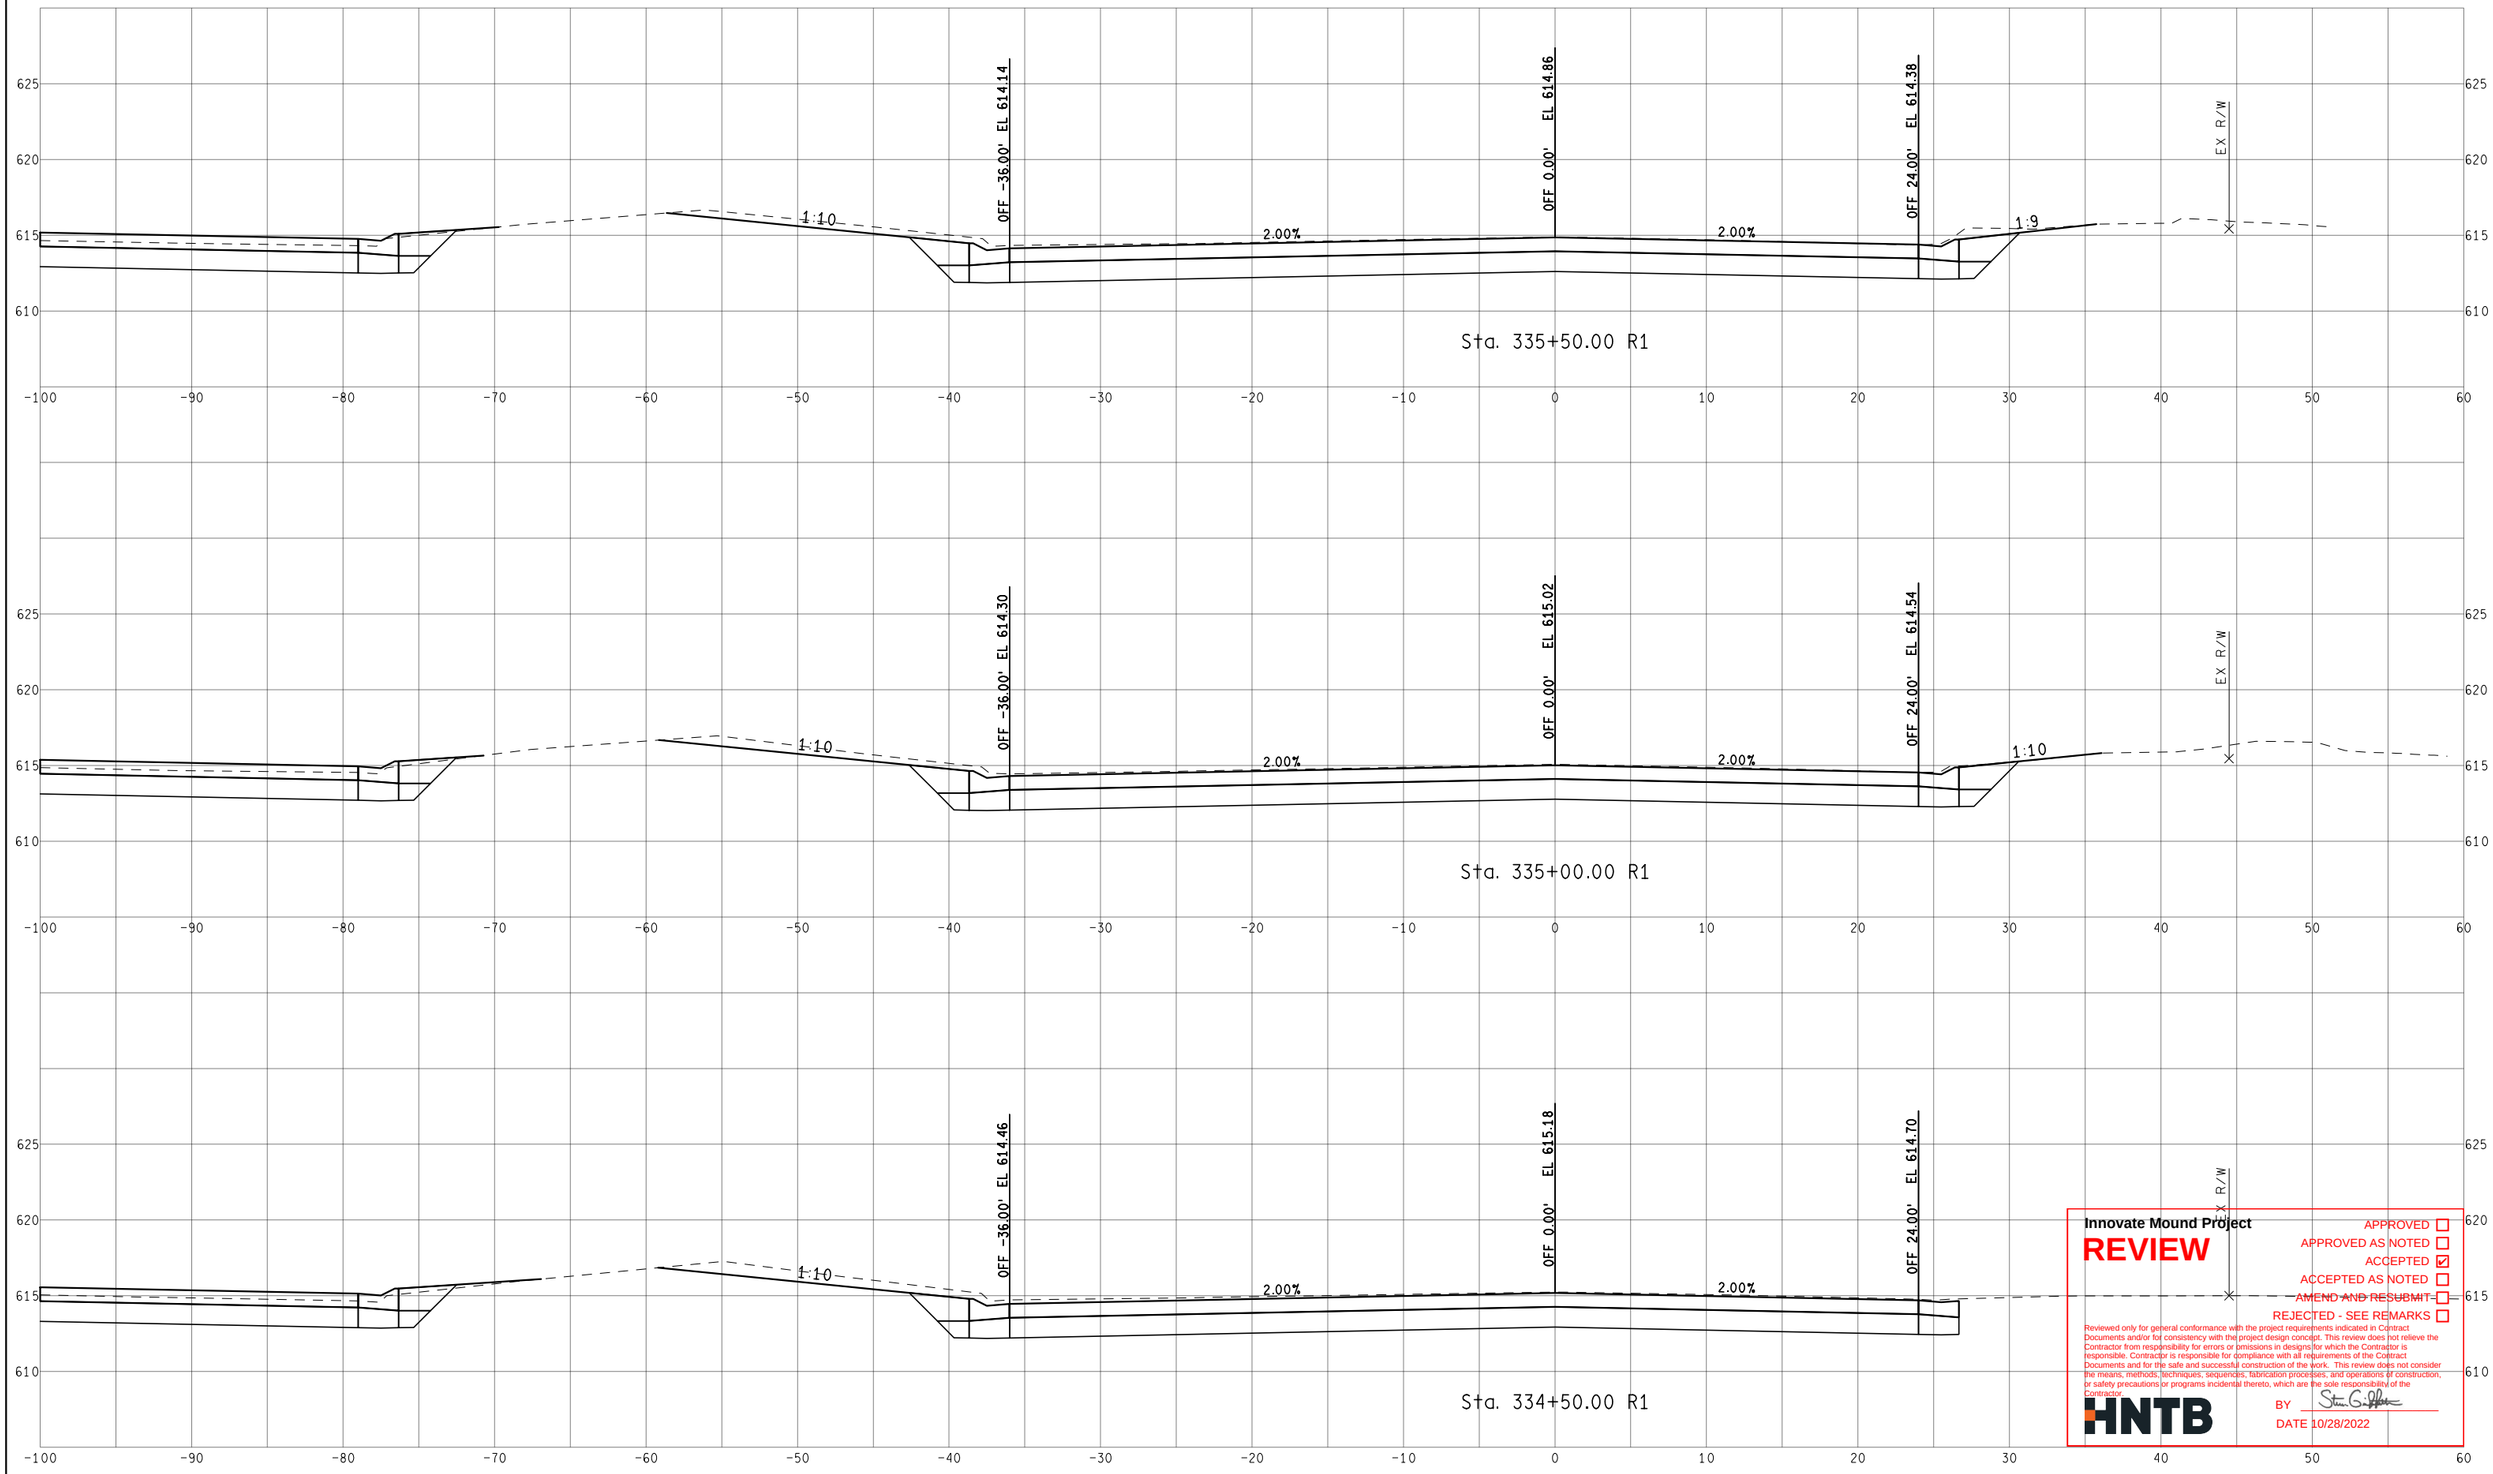

Innovate Mound Project

REVIEW

APPROVED ☐
APPROVED AS NOTED ☐
ACCEPTED ☑
ACCEPTED AS NOTED ☐
AMEND AND RESUBMIT ☐
REJECTED - SEE REMARKS ☐

Reviewed only for general conformance with the project requirements indicated in Contract Documents and/or for consistency with the project design concept. This review does not relieve the Contractor from responsibility for errors or omissions in designs for which the Contractor is responsible. Contractor is responsible for compliance with all requirements of the Contract Documents and for the safe and successful construction of the work. This review does not consider the means, methods, techniques, sequences, fabrication processes, and operations of construction, or safety precautions or programs incidental thereto, which are the sole responsibility of the Contractor.

HNTB

BY Steven G. Hoffman

DATE 10/28/2022

FINAL ROW PLAN REVISIONS (SUBMITTAL DATE:)							
NO.	DATE	AUTH	DESCRIPTION	NO.	DATE	AUTH	DESCRIPTION

Macomb County Michigan — Department of Roads

VERT. (FT) 0 10
HORZ. (FT) 0 10

	DATE: 10/12/22	CS: INFR50000	STA. 334+50.00 R1 TO STA. 335+50.00 R1	DRAWING	SHEET
	DESIGN UNIT: XXX	JN: 207178A	NB MOUND RD		SECT
FILE:	TSC: MACOMB				

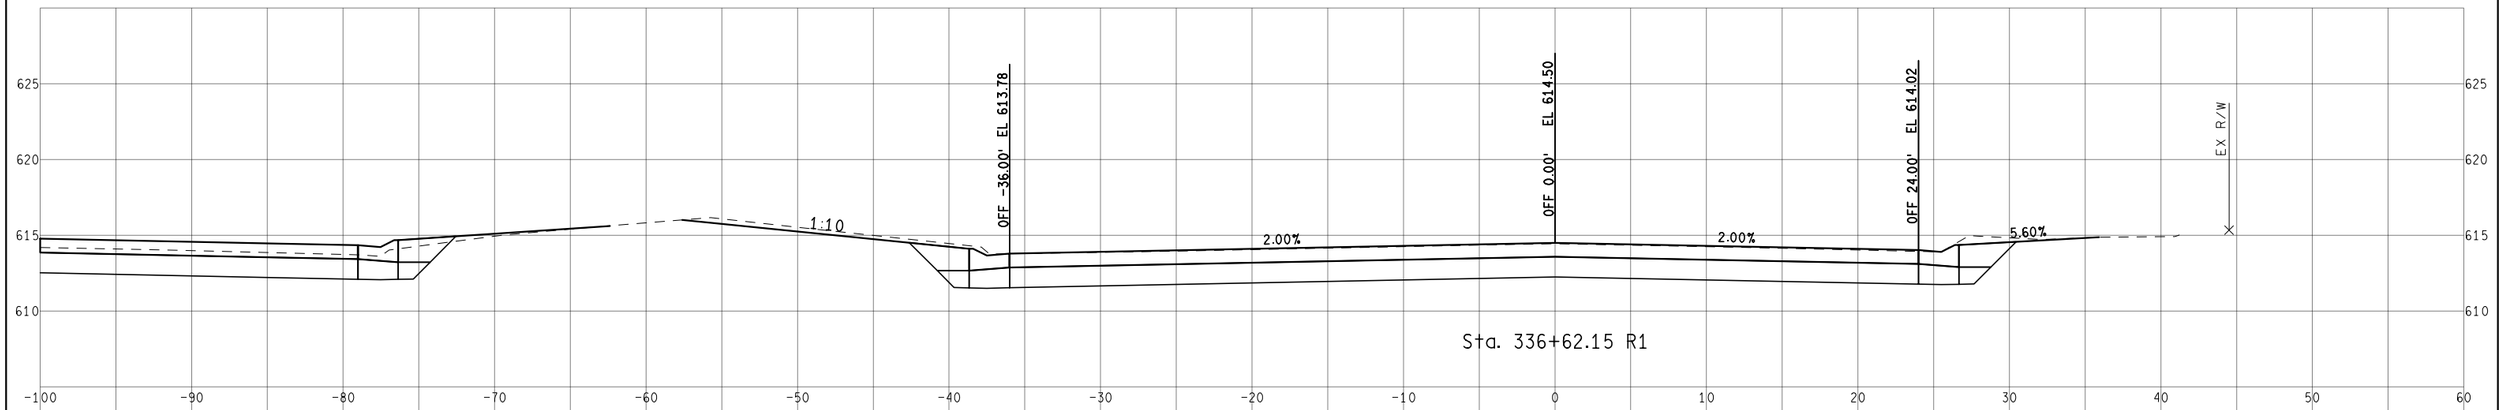

Sta. 336+62.15 R1

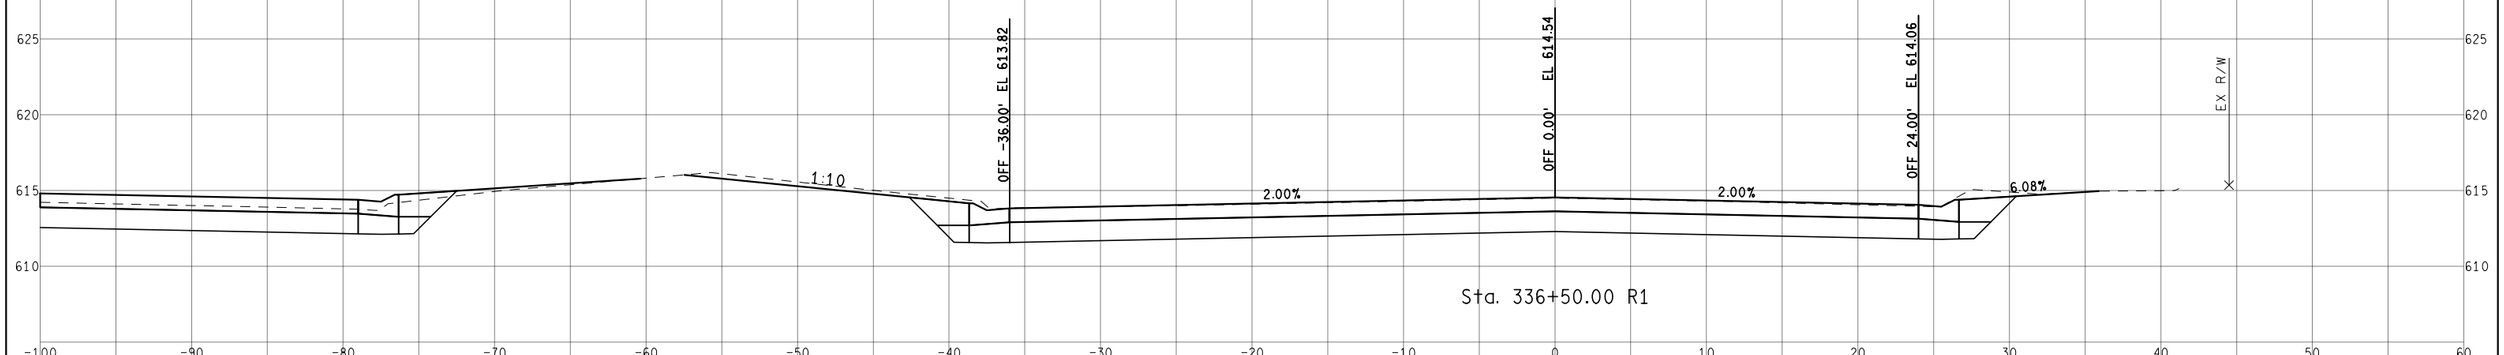

Sta. 336+50.00 R1

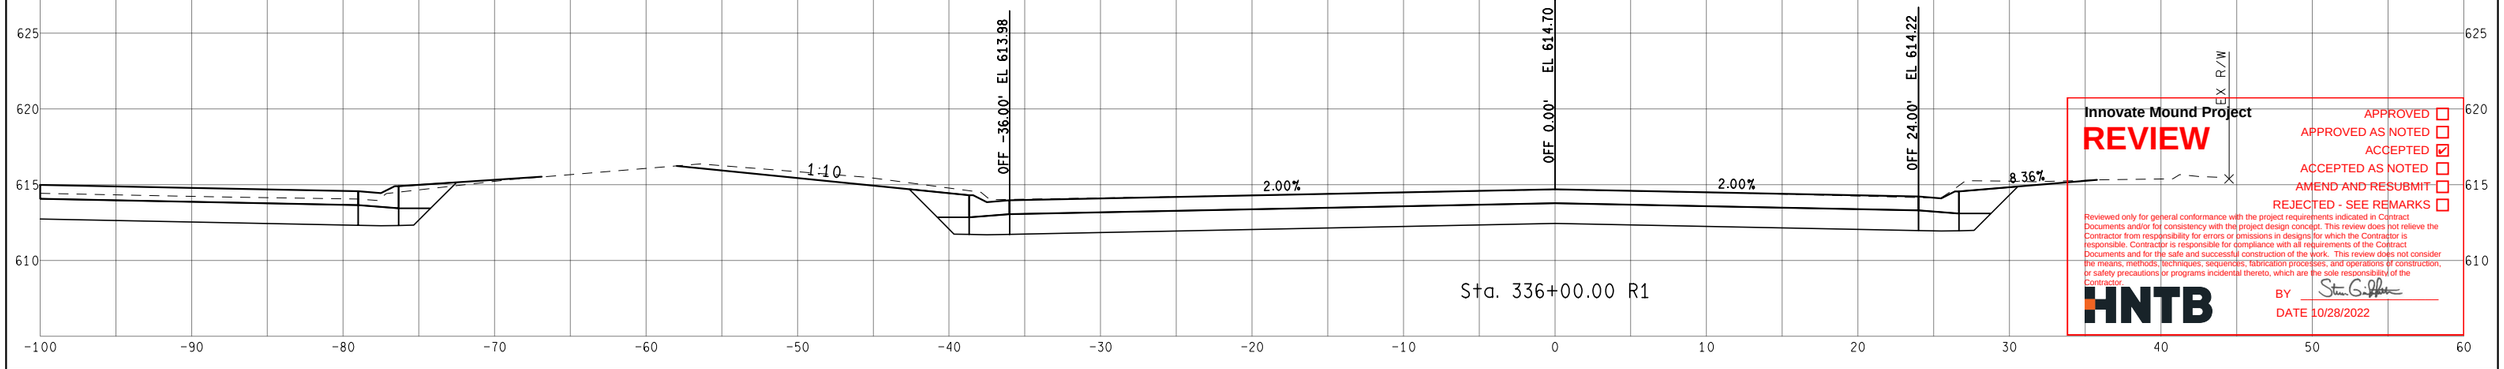

Sta. 336+00.00 R1

Innovate Mound Project

REVIEW

APPROVED ☐
APPROVED AS NOTED ☐
ACCEPTED ☑
ACCEPTED AS NOTED ☐
AMEND AND RESUBMIT ☐
REJECTED - SEE REMARKS ☐

Reviewed only for general conformance with the project requirements indicated in Contract Documents and/or for consistency with the project design concept. This review does not relieve the Contractor from responsibility for errors or omissions in designs for which the Contractor is responsible. Contractor is responsible for compliance with all requirements of the Contract Documents and for the safe and successful construction of the work. This review does not consider the means, methods, techniques, sequences, fabrication processes, and operations of construction, or safety precautions or programs incidental thereto, which are the sole responsibility of the Contractor.

HNTB

BY Steven G. Griffin

DATE 10/28/2022

FINAL ROW PLAN REVISIONS (SUBMITTAL DATE:)							
NO.	DATE	AUTH	DESCRIPTION	NO.	DATE	AUTH	DESCRIPTION

MACOMB COUNTY ROAD COMMISSION — Department of Roads

VERT. (FT) 0 — 10
HORZ. (FT) 0 — 10

FILE:

DATE: 10/12/22
DESIGN UNIT: XXX
TSC: MACOMB

CS: INFR50000
JN: 207178A

STA. 336+00.00 R1 TO STA. 336+62.15 R1
NB MOUND RD

DRAWING
SHEET
SECT

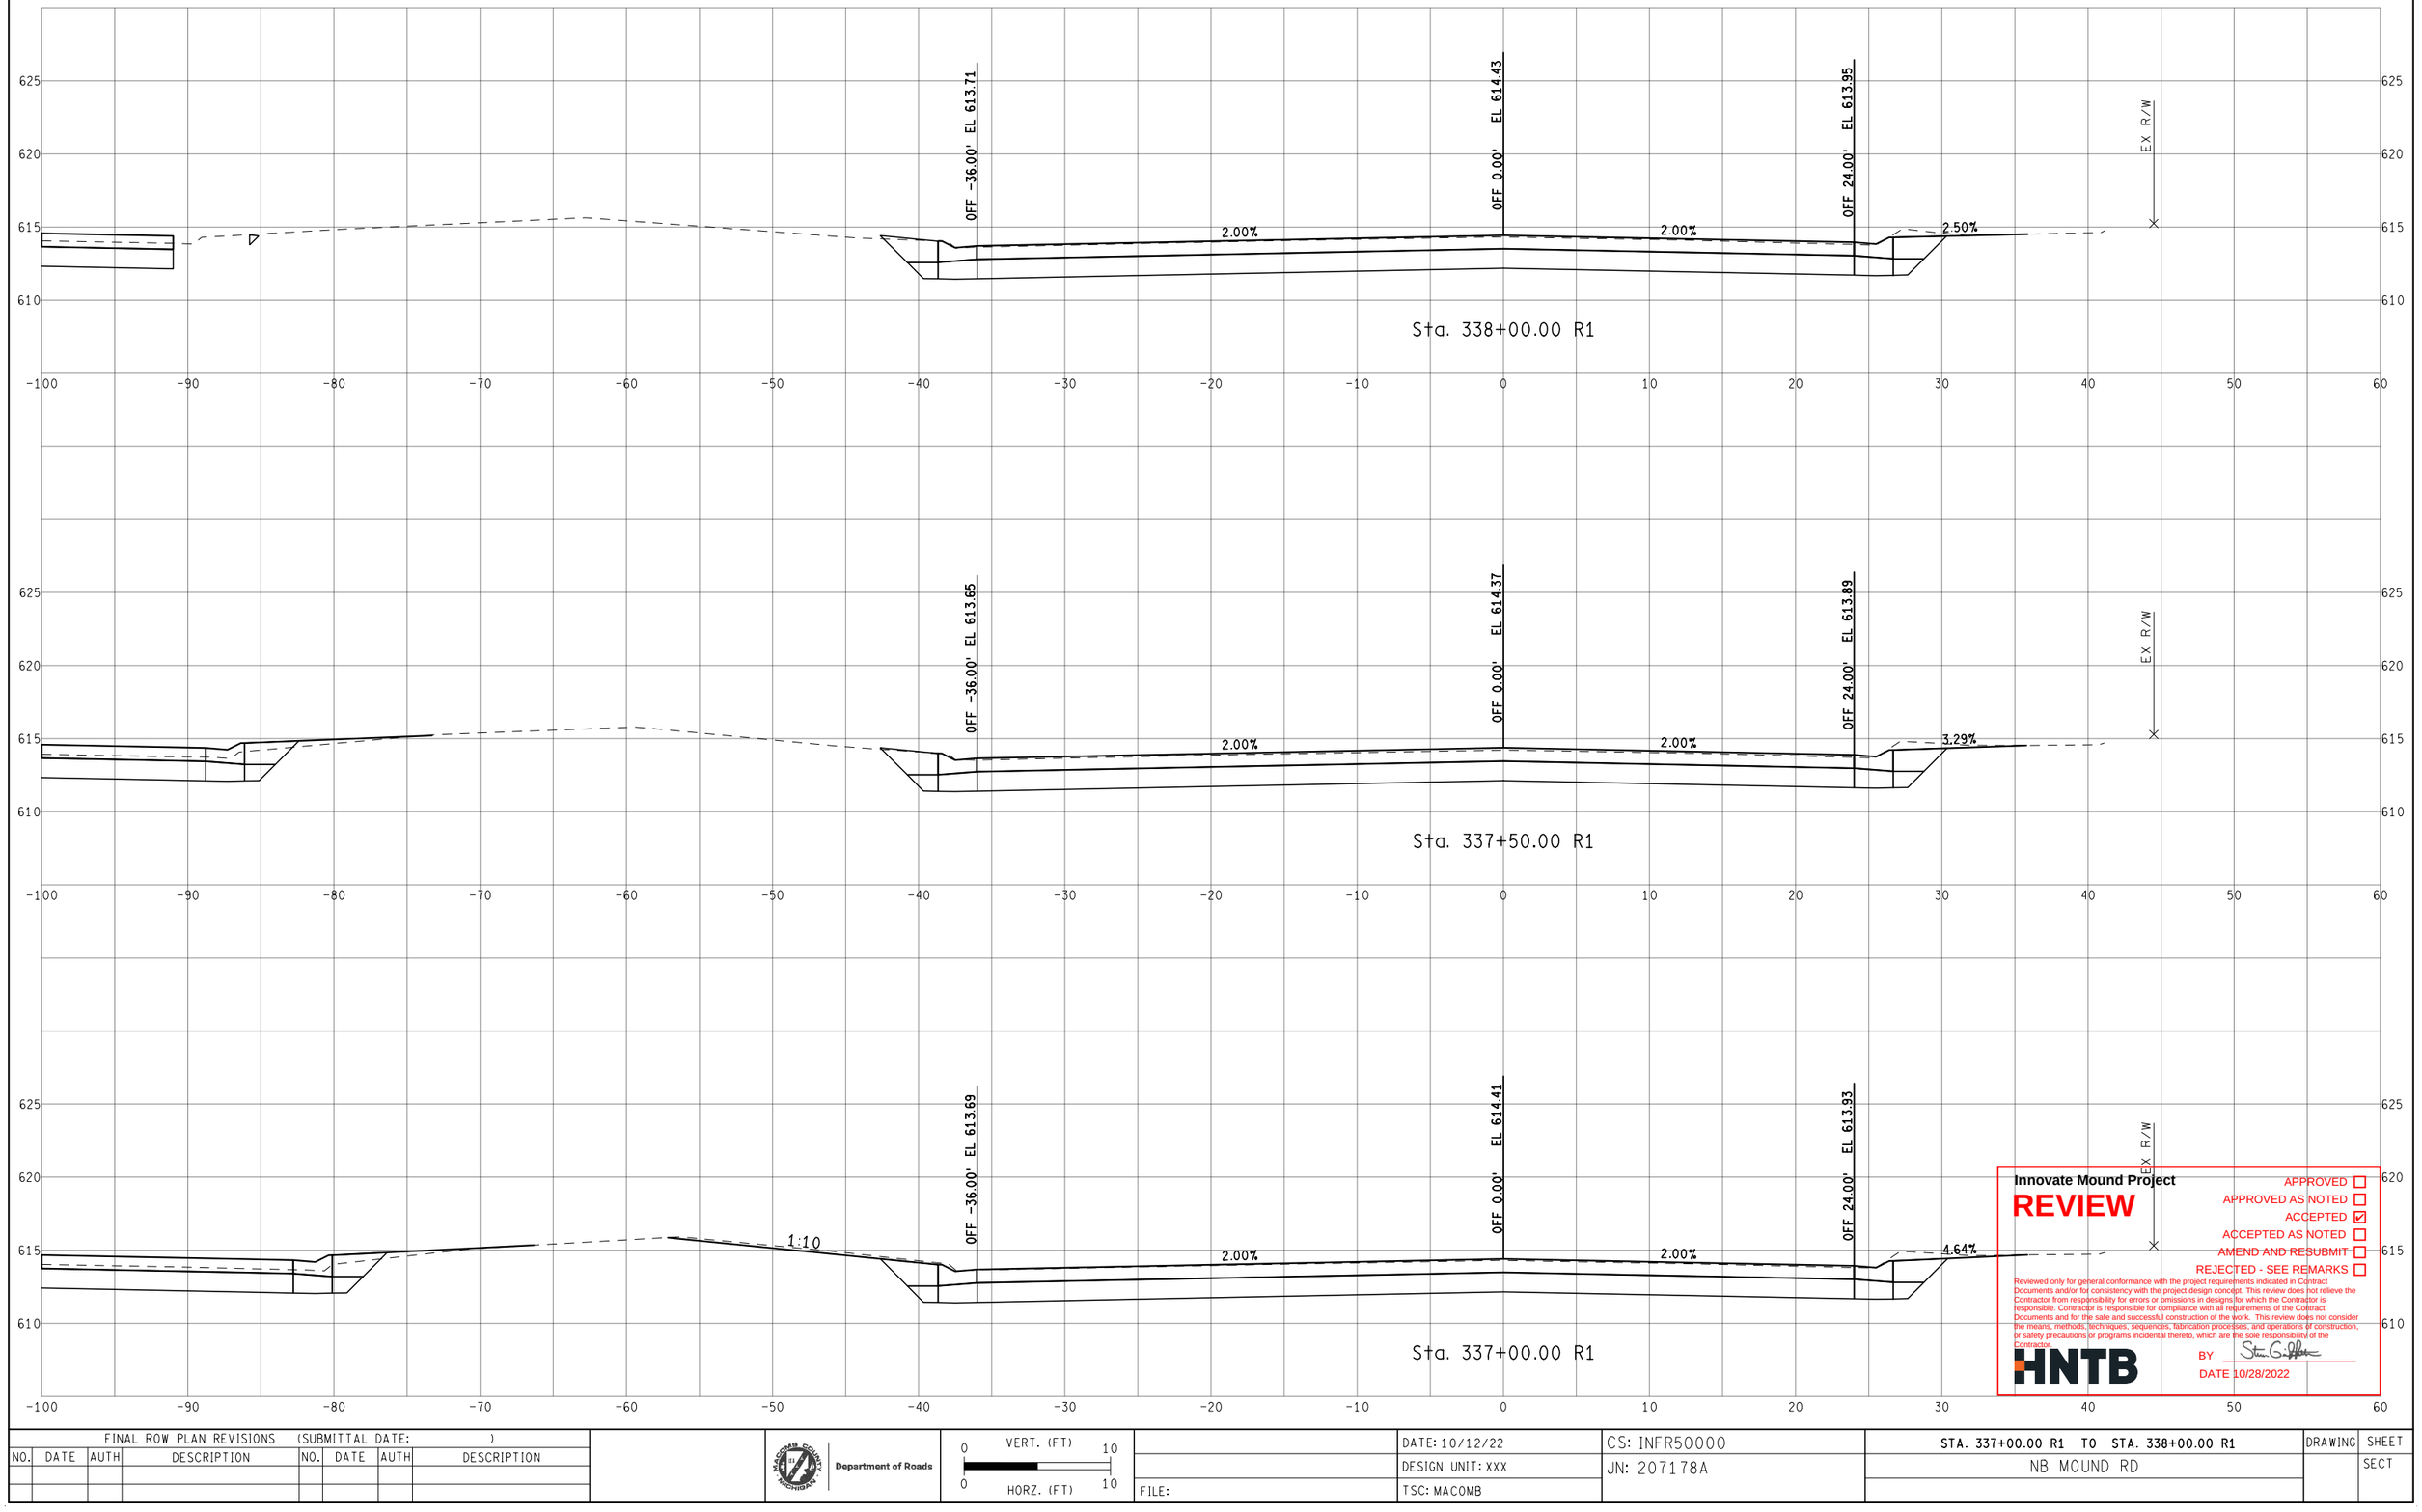

Innovate Mound Project

REVIEW

APPROVED ☐
APPROVED AS NOTED ☐
ACCEPTED ☑
ACCEPTED AS NOTED ☐
AMEND AND RESUBMIT ☐
REJECTED - SEE REMARKS ☐

Reviewed only for general conformance with the project requirements indicated in Contract Documents and/or for consistency with the project design concept. This review does not relieve the Contractor from responsibility for errors or omissions in designs for which the Contractor is responsible. Contractor is responsible for compliance with all requirements of the Contract Documents and for the safe and successful construction of the work. This review does not consider the means, methods, techniques, sequences, fabrication processes, and operations of construction; or safety precautions or programs incidental thereto, which are the sole responsibility of the Contractor.

HNTB

BY Stan Griffin

DATE 10/28/2022

FINAL ROW PLAN REVISIONS (SUBMITTAL DATE:)

NO.	DATE	AUTH	DESCRIPTION	NO.	DATE	AUTH	DESCRIPTION

Department of Roads

VERT. (FT) 0 10
HORZ. (FT) 0 10

FILE:

DATE: 10/12/22
DESIGN UNIT: XXX
TSC: MACOMB

CS: INFR50000
JN: 207178A

STA. 337+00.00 R1 TO STA. 338+00.00 R1
NB MOUND RD

DRAWING
SHEET
SECT

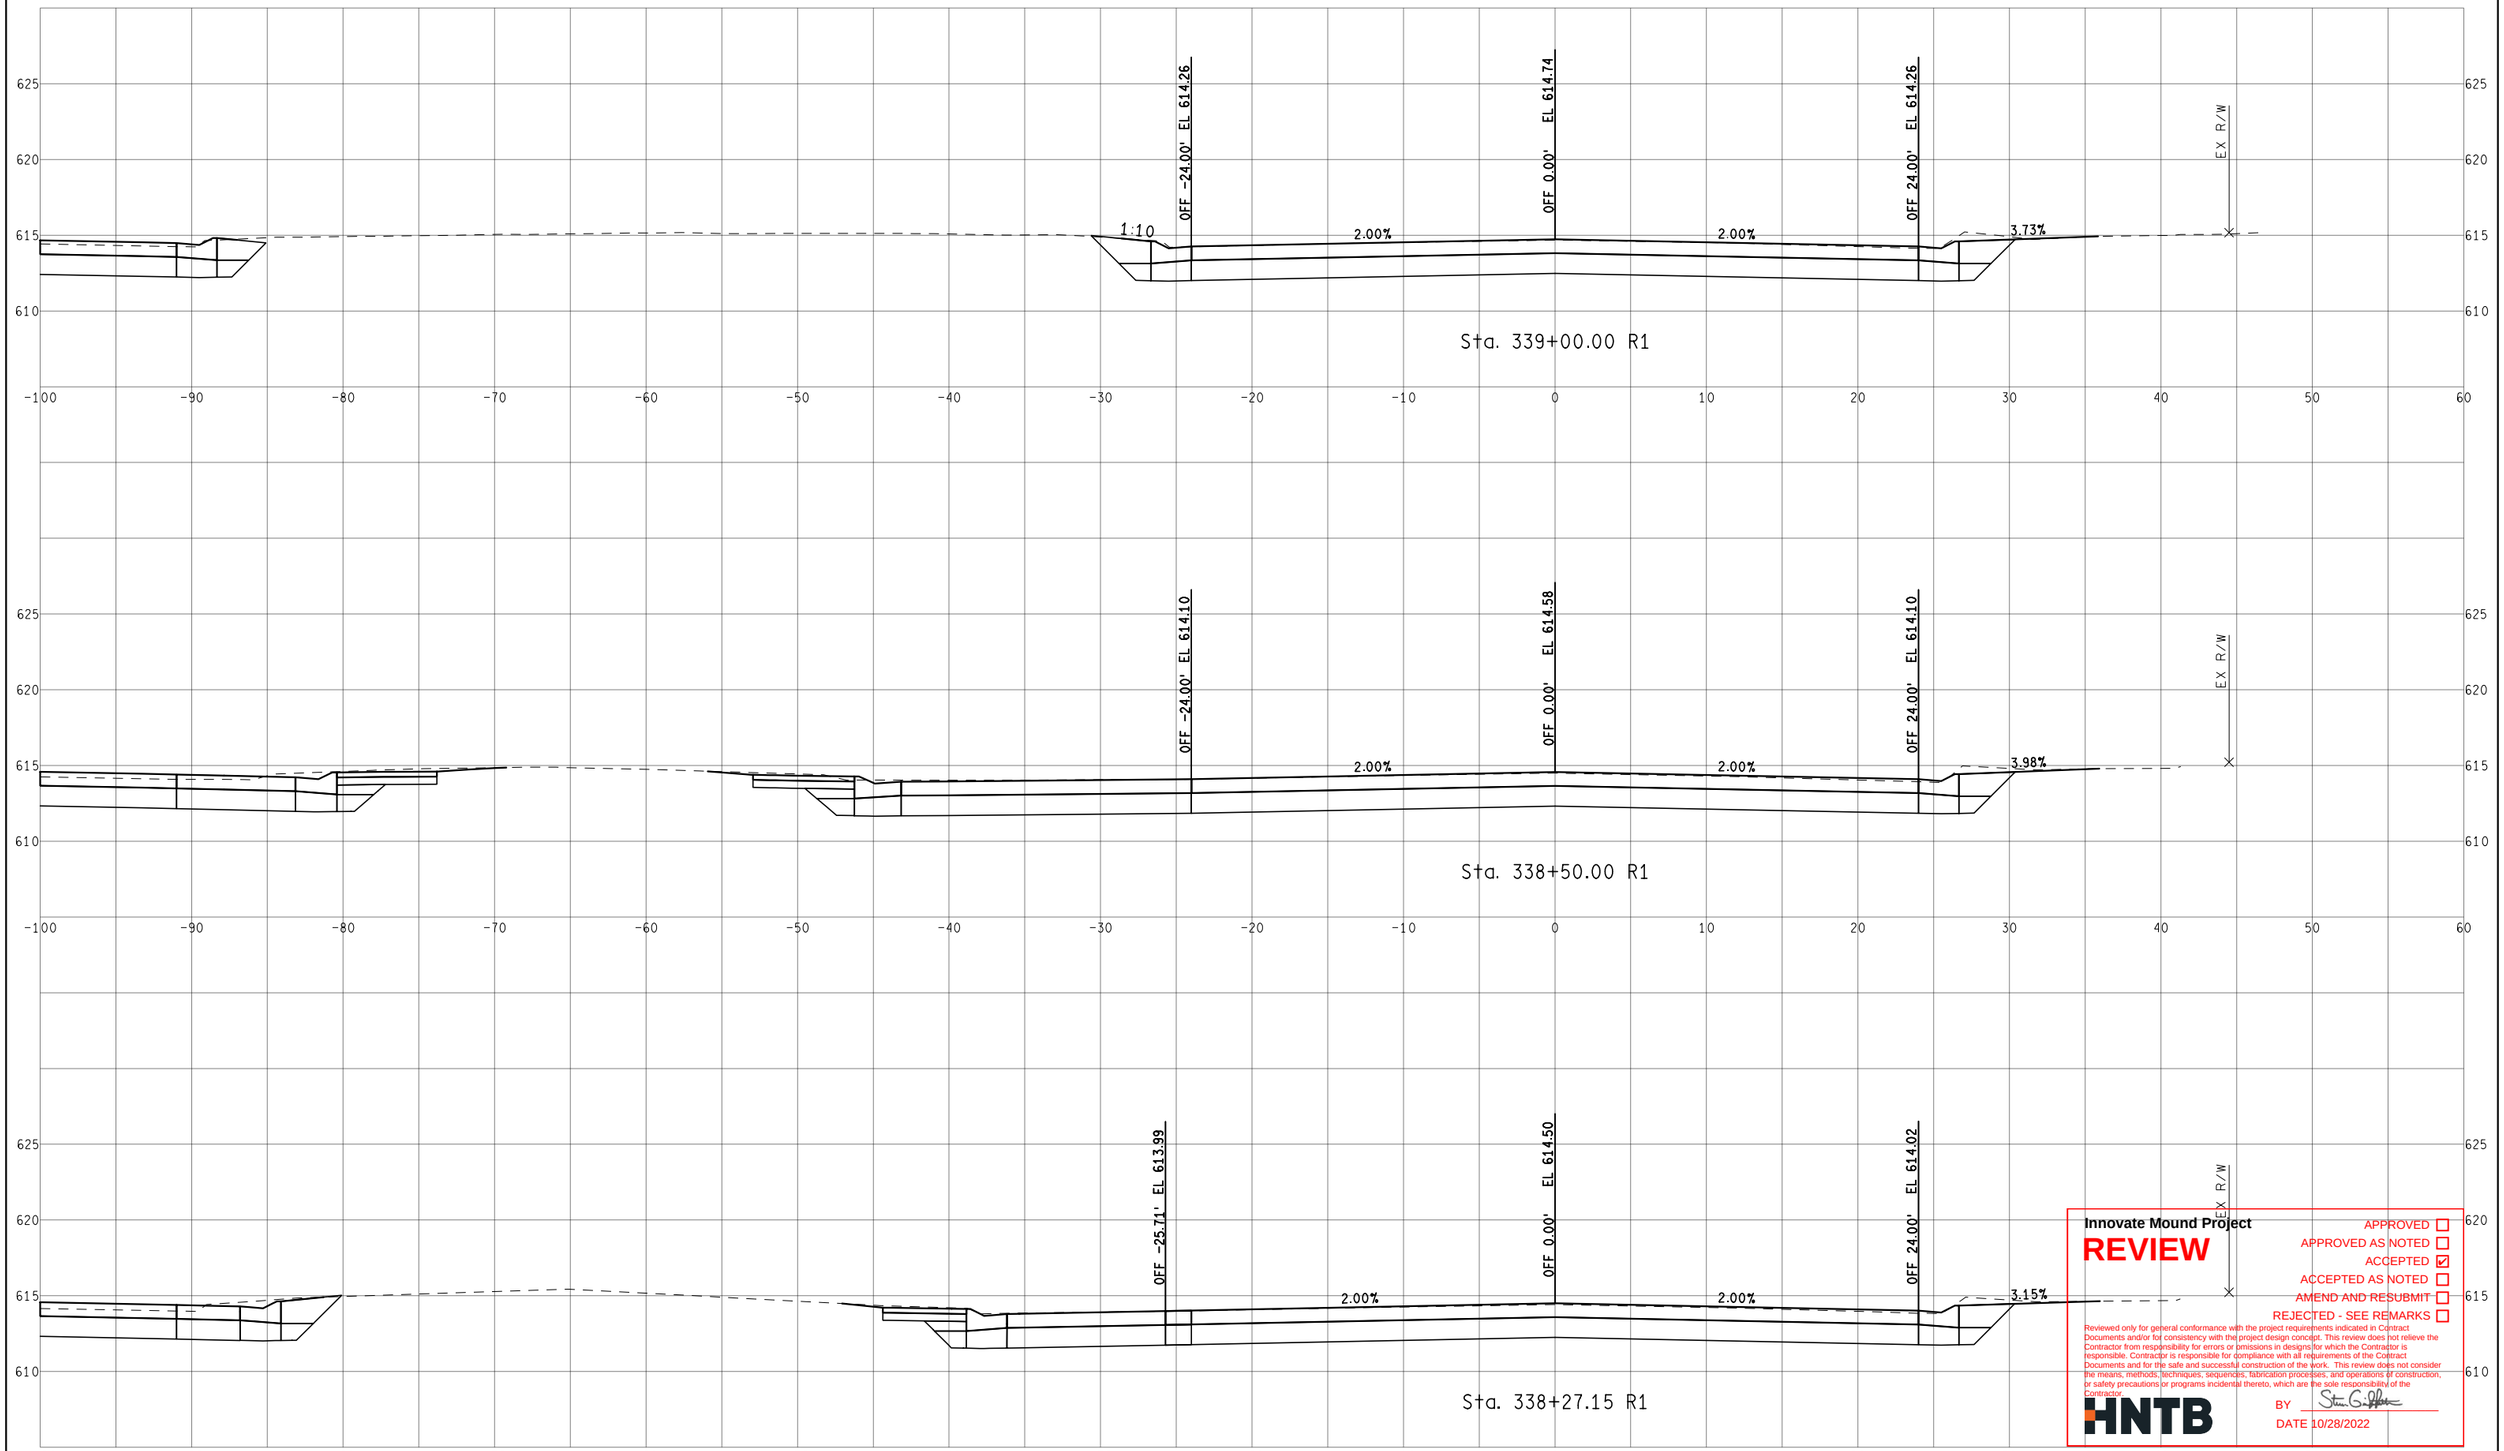

Innovate Mound Project

REVIEW

APPROVED ☐
APPROVED AS NOTED ☐
ACCEPTED ☑
ACCEPTED AS NOTED ☐
AMEND AND RESUBMIT ☐
REJECTED - SEE REMARKS ☐

Reviewed only for general conformance with the project requirements indicated in Contract Documents and/or for consistency with the project design concept. This review does not relieve the Contractor from responsibility for errors or omissions in designs for which the Contractor is responsible. Contractor is responsible for compliance with all requirements of the Contract Documents and for the safe and successful construction of the work. This review does not consider the means, methods, techniques, sequences, fabrication processes, and operations of construction, or safety precautions or programs incidental thereto, which are the sole responsibility of the Contractor.

HNTB

BY

DATE 10/28/2022

FINAL ROW PLAN REVISIONS (SUBMITTAL DATE:)							
NO.	DATE	AUTH	DESCRIPTION	NO.	DATE	AUTH	DESCRIPTION

Department of Roads

VERT. (FT) 0 10
HORZ. (FT) 0 10

FILE:

DATE: 10/12/22
DESIGN UNIT: XXX
TSC: MACOMB

CS: INFR50000
JN: 207178A

STA. 338+27.15 R1 TO STA. 339+00.00 R1
NB MOUND RD

DRAWING
SHEET
SECT



Innovate Mound Project

REVIEW

APPROVED ☐
APPROVED AS NOTED ☐
ACCEPTED ☑
ACCEPTED AS NOTED ☐
AMEND AND RESUBMIT ☐
REJECTED - SEE REMARKS ☐

Reviewed only for general conformance with the project requirements indicated in Contract Documents and/or for consistency with the project design concept. This review does not relieve the Contractor from responsibility for errors or omissions in designs for which the Contractor is responsible. Contractor is responsible for compliance with all requirements of the Contract Documents and for the safe and successful construction of the work. This review does not consider the means, methods, techniques, sequences, fabrication processes, and operations of construction; or safety precautions or programs incidental thereto, which are the sole responsibility of the Contractor.

HNTB

BY Stan Griffith

DATE 10/28/2022

FINAL ROW PLAN REVISIONS (SUBMITTAL DATE:)							
NO.	DATE	AUTH	DESCRIPTION	NO.	DATE	AUTH	DESCRIPTION

Department of Roads

VERT. (FT) 0 10
HORZ. (FT) 0 10

FILE:

DATE: 10/12/22
DESIGN UNIT: XXX
TSC: MACOMB

CS: INFR50000
JN: 207178A

STA. 339+50.00 R1 TO STA. 340+50.00 R1
NB MOUND RD

DRAWING
SHEET
SECT

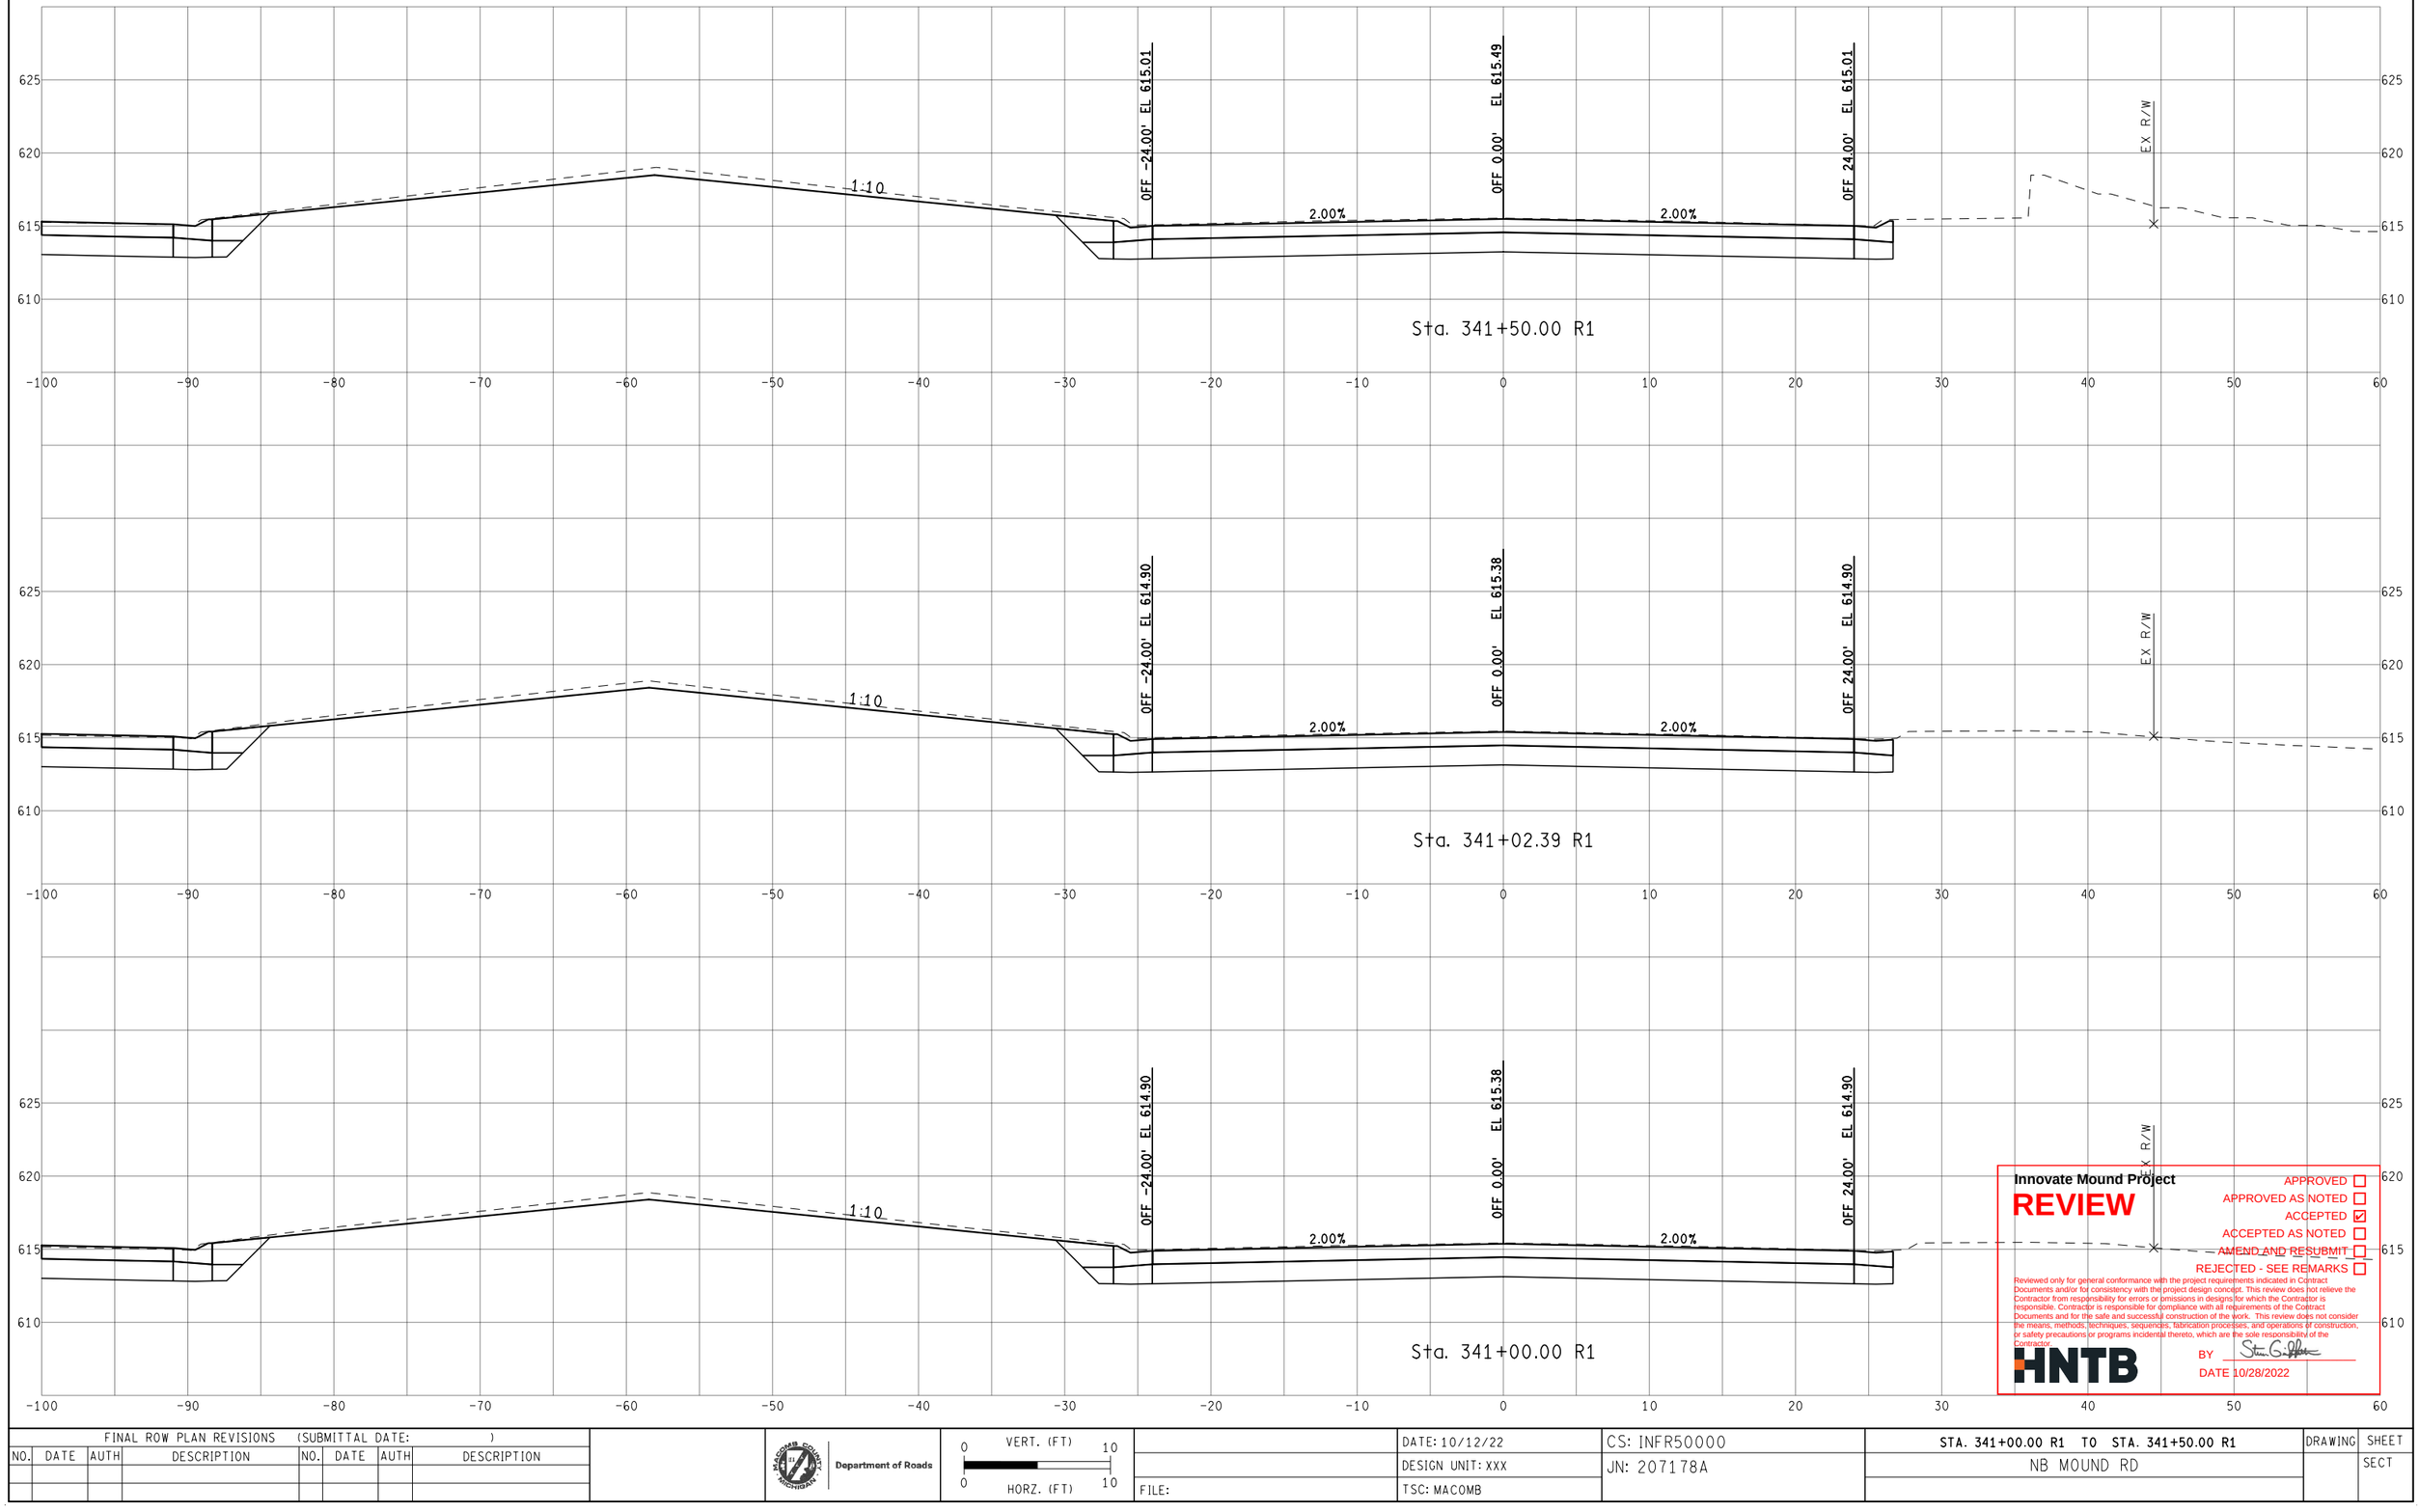

Innovate Mound Project

REVIEW

APPROVED ☐
APPROVED AS NOTED ☐
ACCEPTED ☑
ACCEPTED AS NOTED ☐
AMEND AND RESUBMIT ☐
REJECTED - SEE REMARKS ☐

Reviewed only for general conformance with the project requirements indicated in Contract Documents and/or for consistency with the project design concept. This review does not relieve the Contractor from responsibility for errors or omissions in designs for which the Contractor is responsible. Contractor is responsible for compliance with all requirements of the Contract Documents and for the safe and successful construction of the work. This review does not consider the means, methods, techniques, sequences, fabrication processes, and operations of construction, or safety precautions or programs incidental thereto, which are the sole responsibility of the Contractor.

HNTB

BY Steven G. Hoffman

DATE 10/28/2022

FINAL ROW PLAN REVISIONS (SUBMITTAL DATE:)							
NO.	DATE	AUTH	DESCRIPTION	NO.	DATE	AUTH	DESCRIPTION

Department of Roads

VERT. (FT) 0 10

HORZ. (FT) 0 10

FILE:

DATE: 10/12/22

DESIGN UNIT: XXX

TSC: MACOMB

CS: INFR50000

JN: 207178A

STA. 341+00.00 R1 TO STA. 341+50.00 R1

NB MOUND RD

DRAWING

SHEET

SECT

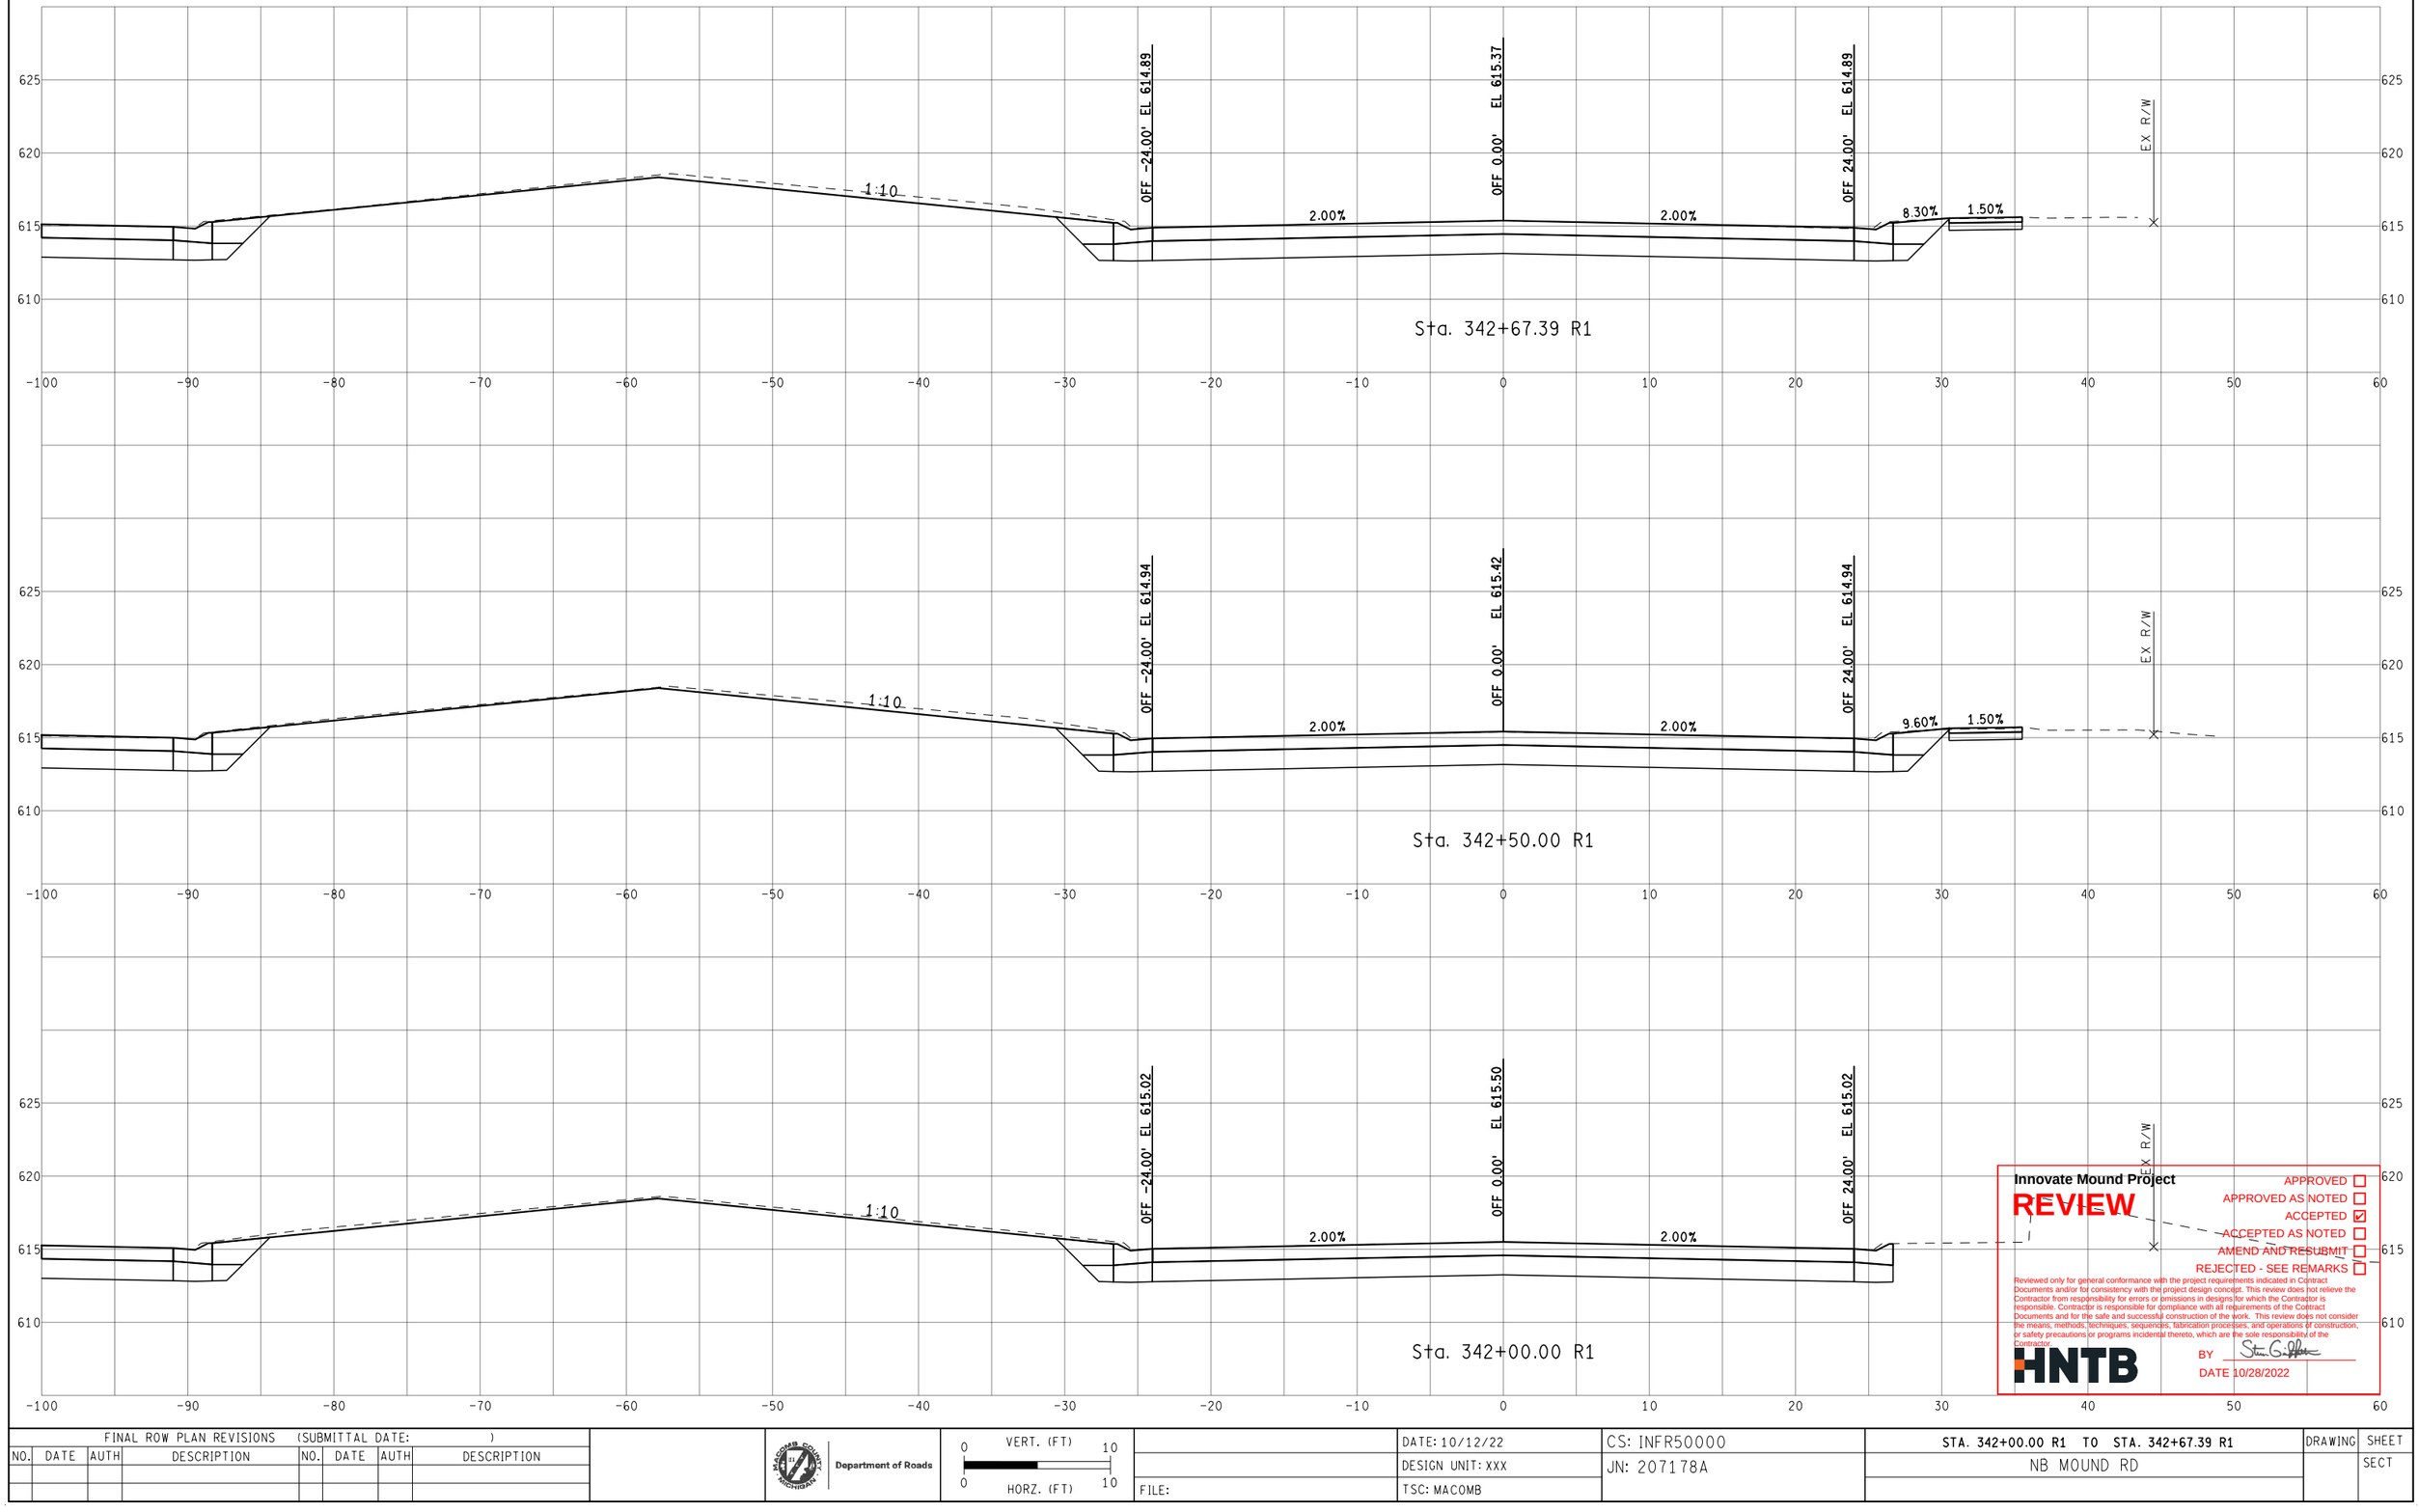

Innovate Mound Project

REVIEW

APPROVED ☐
APPROVED AS NOTED ☐
ACCEPTED ☑
ACCEPTED AS NOTED ☐
AMEND AND RESUBMIT ☐
REJECTED - SEE REMARKS ☐

Reviewed only for general conformance with the project requirements indicated in Contract Documents and/or for consistency with the project design concept. This review does not relieve the Contractor from responsibility for errors or omissions in designs for which the Contractor is responsible. Contractor is responsible for compliance with all requirements of the Contract Documents and for the safe and successful construction of the work. This review does not consider the means, methods, techniques, sequences, fabrication processes, and operations of construction, or safety precautions or programs incidental thereto, which are the sole responsibility of the Contractor.

HNTB

BY Steven G. Hoffman

DATE 10/28/2022

FINAL ROW PLAN REVISIONS (SUBMITTAL DATE:)							
NO.	DATE	AUTH	DESCRIPTION	NO.	DATE	AUTH	DESCRIPTION

Department of Roads

VERT. (FT) 0 10

HORZ. (FT) 0 10

FILE:

DATE: 10/12/22

DESIGN UNIT: XXX

TSC: MACOMB

CS: INFR50000

JN: 207178A

STA. 342+00.00 R1 TO STA. 342+67.39 R1

NB MOUND RD

DRAWING

SHEET

SECT

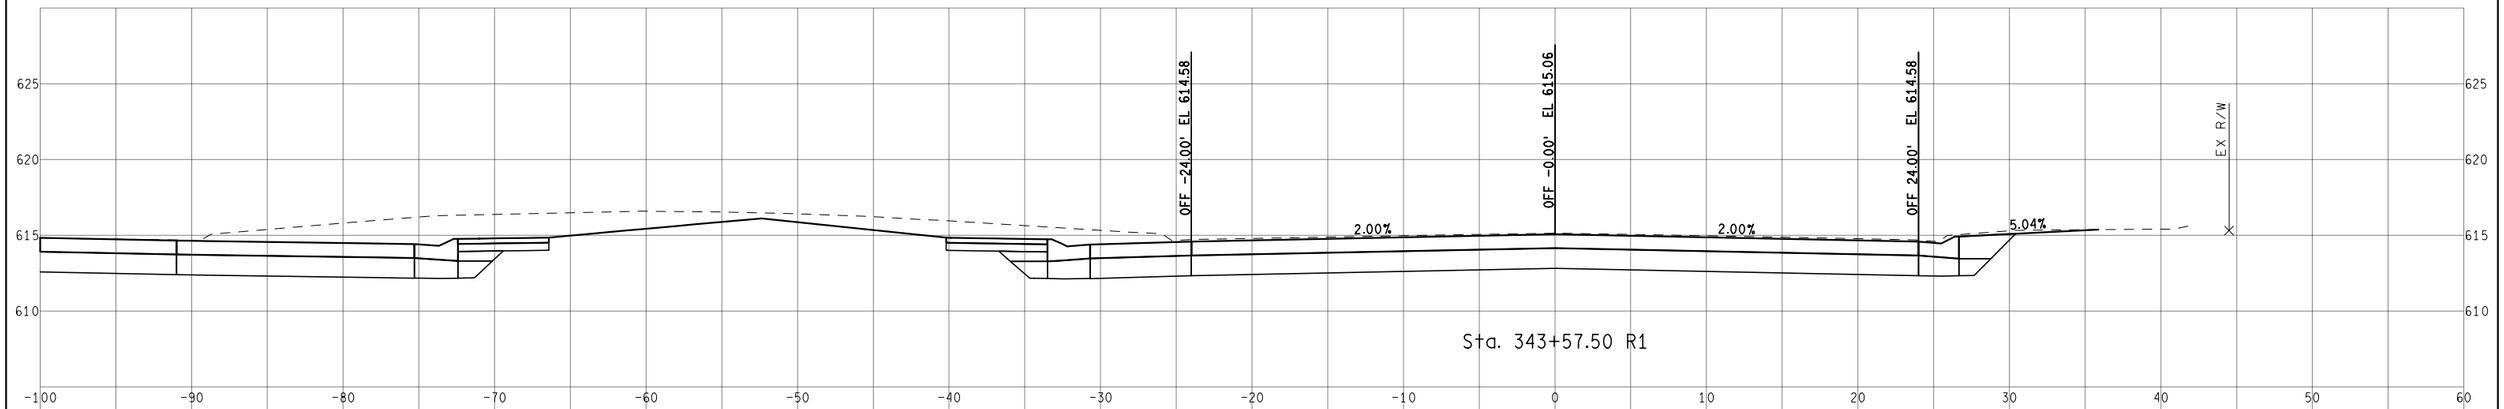

Sta. 343+57.50 R1

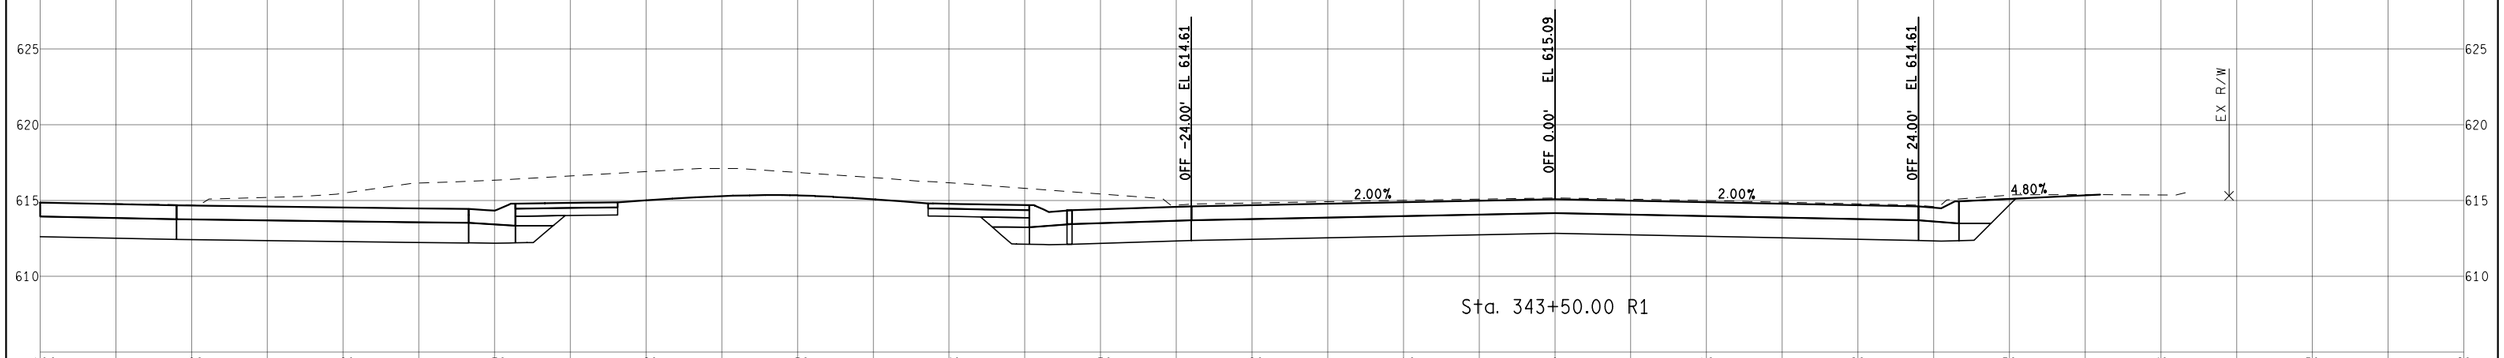

Sta. 343+50.00 R1

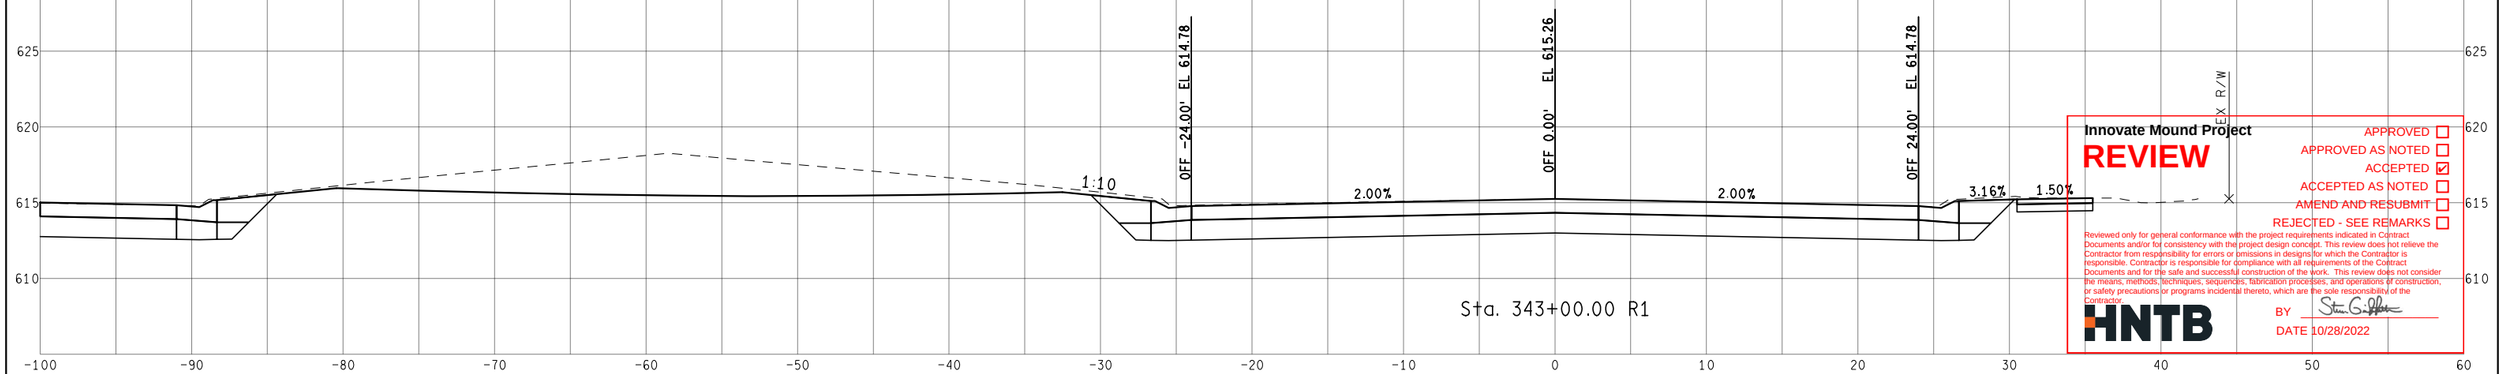

Sta. 343+00.00 R1

Innovate Mound Project

REVIEW

APPROVED ☐
APPROVED AS NOTED ☐
ACCEPTED ☑
ACCEPTED AS NOTED ☐
AMEND AND RESUBMIT ☐
REJECTED - SEE REMARKS ☐

Reviewed only for general conformance with the project requirements indicated in Contract Documents and/or for consistency with the project design concept. This review does not relieve the Contractor from responsibility for errors or omissions in designs for which the Contractor is responsible. Contractor is responsible for compliance with all requirements of the Contract Documents and for the safe and successful construction of the work. This review does not consider the means, methods, techniques, sequences, fabrication processes, and operations of construction, or safety precautions or programs incidental thereto, which are the sole responsibility of the Contractor.

HNTB

BY

DATE 10/28/2022

FINAL ROW PLAN REVISIONS (SUBMITTAL DATE:)							
NO.	DATE	AUTH	DESCRIPTION	NO.	DATE	AUTH	DESCRIPTION

Department of Roads

0 VERT. (FT) 10

0 HORZ. (FT) 10

FILE:

DATE: 10/12/22

DESIGN UNIT: XXX

TSC: MACOMB

CS: INFR50000

JN: 207178A

STA. 343+00.00 R1 TO STA. 343+57.50 R1

NB MOUND RD

DRAWING

SHEET

SECT

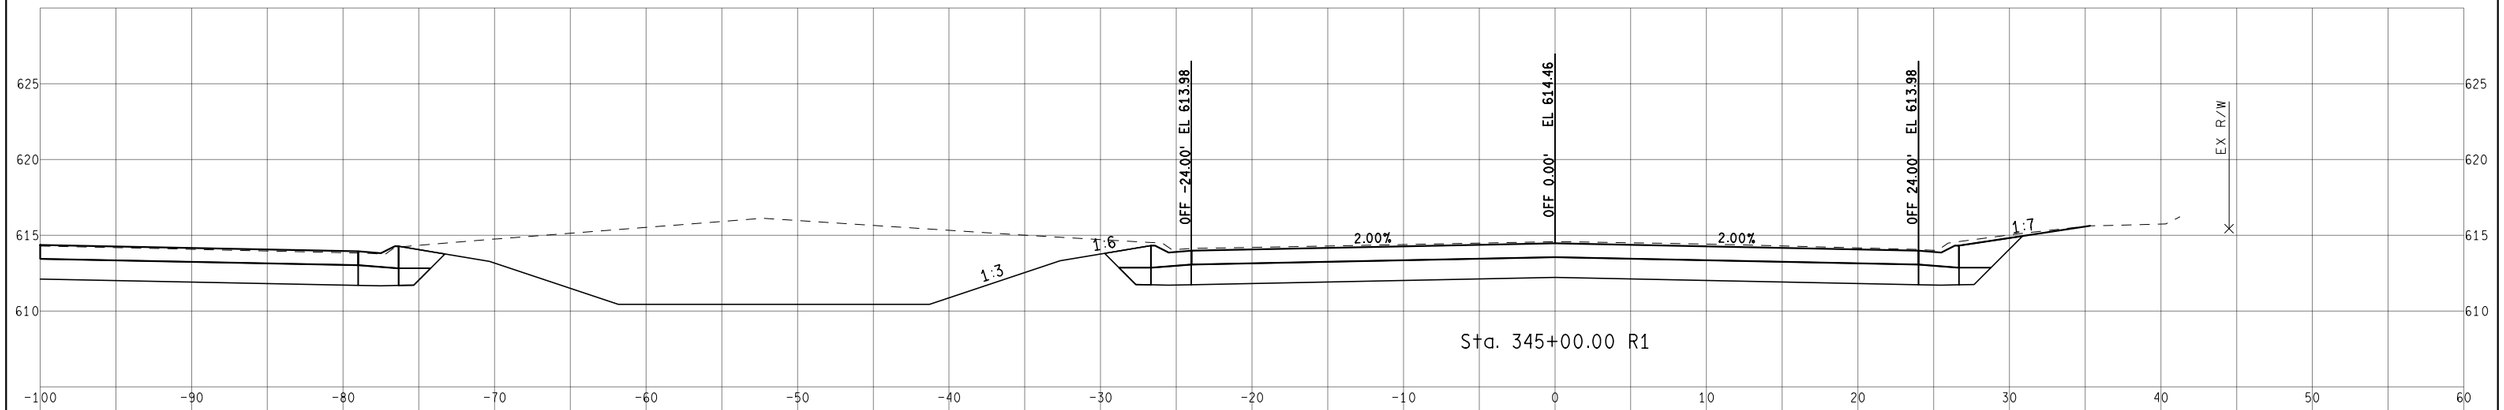

Sta. 345+00.00 R1

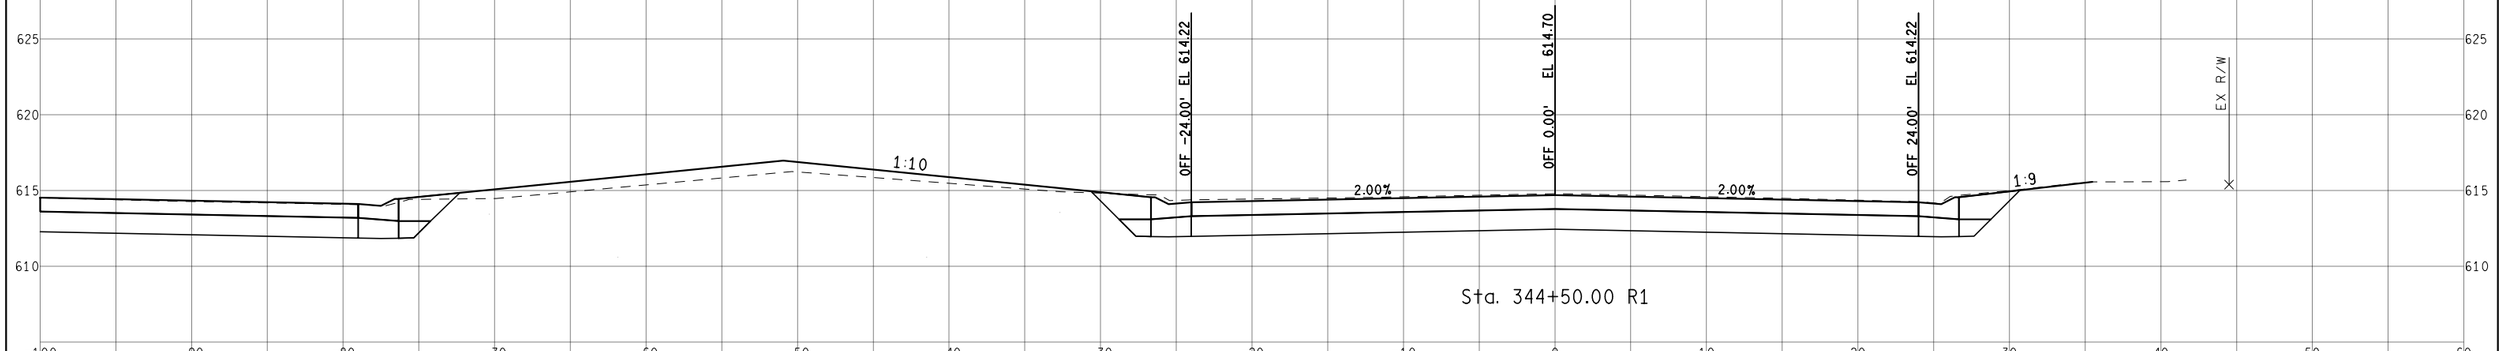

Sta. 344+50.00 R1

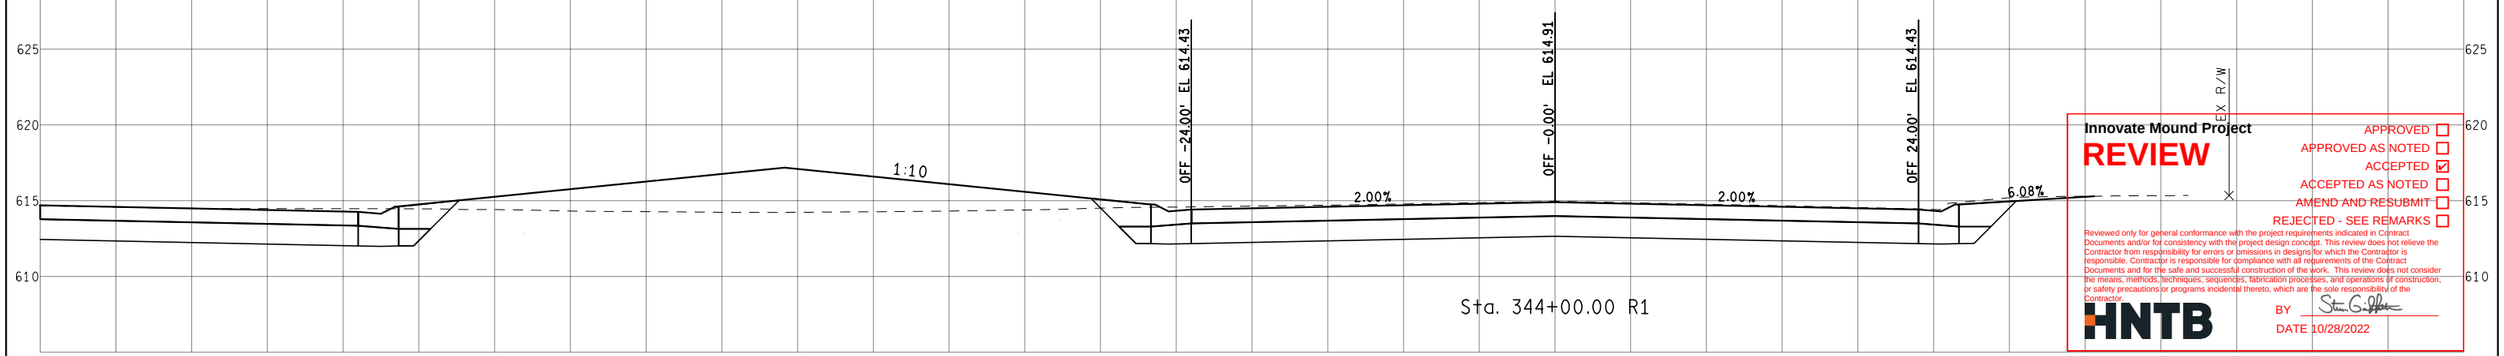

Sta. 344+00.00 R1

Innovate Mound Project

REVIEW

APPROVED ☐
APPROVED AS NOTED ☐
ACCEPTED ☑
ACCEPTED AS NOTED ☐
AMEND AND RESUBMIT ☐
REJECTED - SEE REMARKS ☐

Reviewed only for general conformance with the project requirements indicated in Contract Documents and/or for consistency with the project design concept. This review does not relieve the Contractor from responsibility for errors or omissions in designs for which the Contractor is responsible. Contractor is responsible for compliance with all requirements of the Contract Documents and for the safe and successful construction of the work. This review does not consider the means, methods, techniques, sequences, fabrication processes, and operations of construction, or safety precautions or programs incidental thereto, which are the sole responsibility of the Contractor.

HNTB

BY Steven G. Peltier

DATE 10/28/2022

FINAL ROW PLAN REVISIONS (SUBMITTAL DATE:)							
NO.	DATE	AUTH	DESCRIPTION	NO.	DATE	AUTH	DESCRIPTION

MACOMB COUNTY MICHIGAN — Department of Roads

VERT. (FT) 0 10

HORZ. (FT) 0 10

FILE:

DATE: 10/12/22

DESIGN UNIT: XXX

TSC: MACOMB

CS: INFR50000

JN: 207178A

STA. 344+00.00 R1 TO STA. 345+00.00 R1

NB MOUND RD

DRAWING

SHEET

SECT

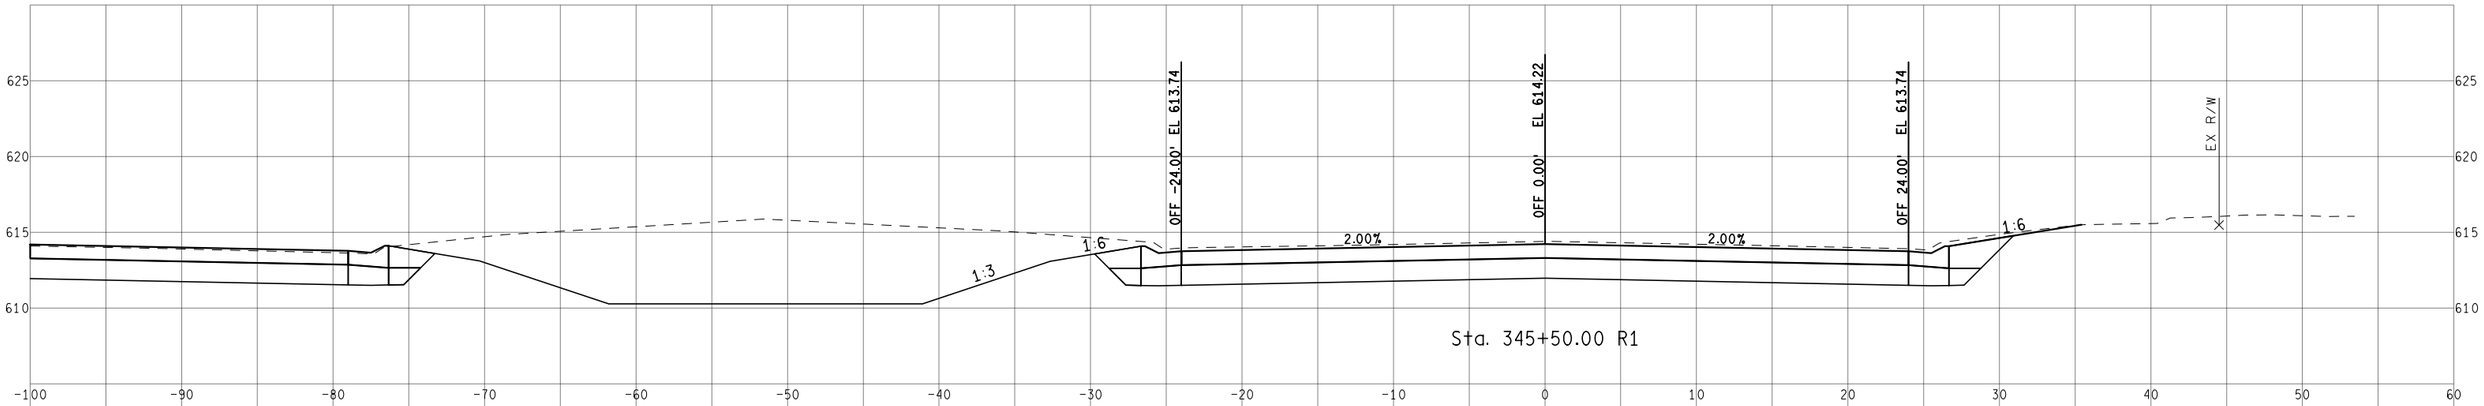

Sta. 345+50.00 R1

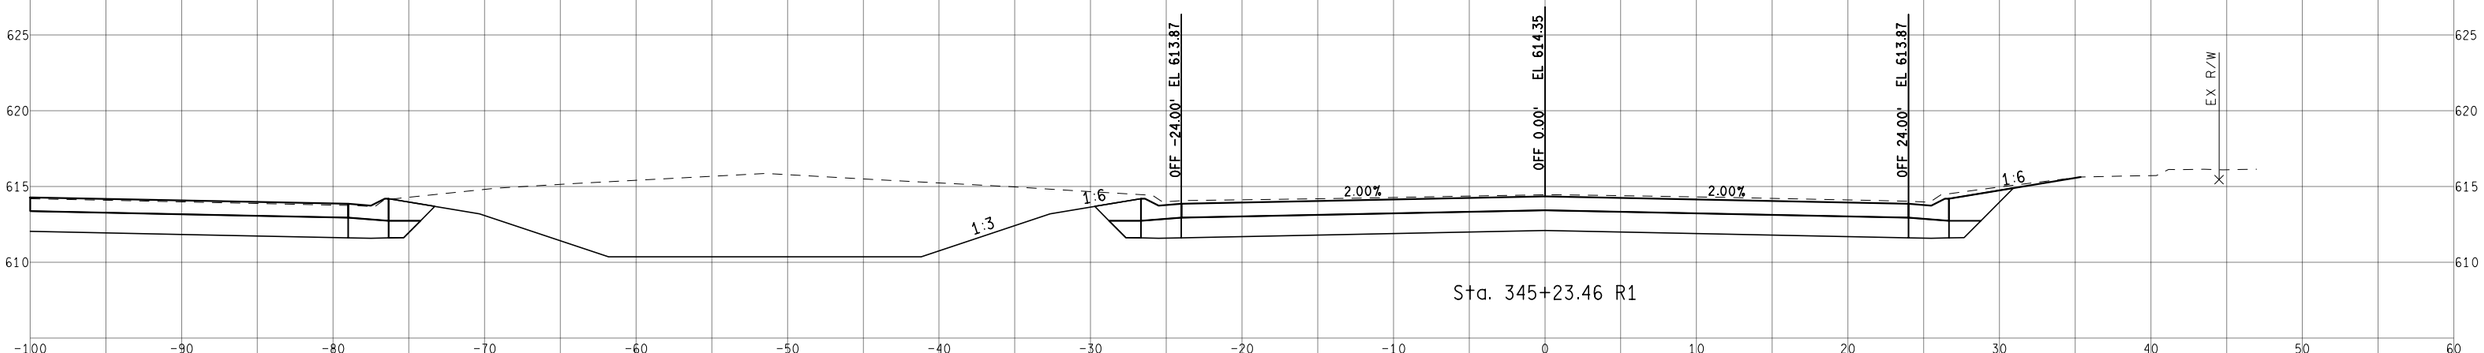

Sta. 345+23.46 R1

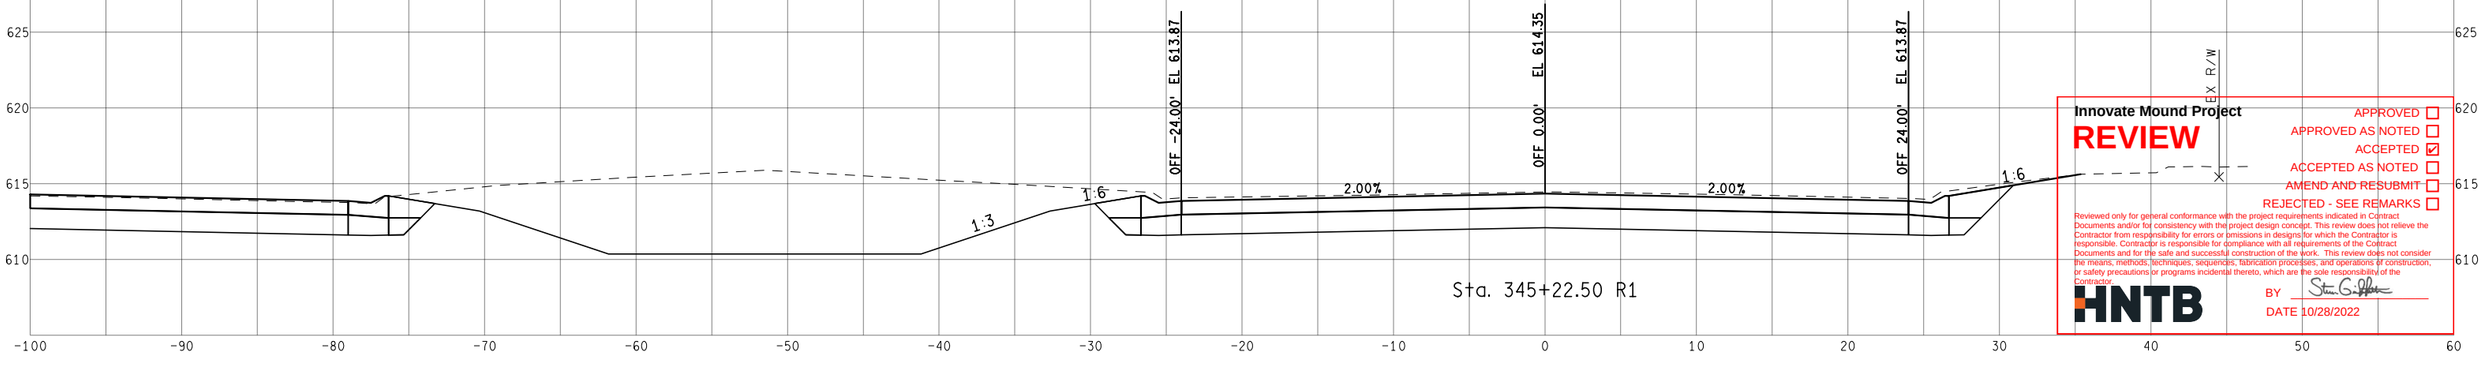

Sta. 345+22.50 R1

Innovate Mound Project

REVIEW

APPROVED ☐
APPROVED AS NOTED ☐
ACCEPTED ☑
ACCEPTED AS NOTED ☐
AMEND AND RESUBMIT ☐
REJECTED - SEE REMARKS ☐

Reviewed only for general conformance with the project requirements indicated in Contract Documents and/or for consistency with the project design concept. This review does not relieve the Contractor from responsibility for errors or omissions in designs for which the Contractor is responsible. Contractor is responsible for compliance with all requirements of the Contract Documents and for the safe and successful construction of the work. This review does not consider the means, methods, techniques, sequences, fabrication processes, and operations of construction, or safety precautions or programs incidental thereto, which are the sole responsibility of the Contractor.

HNTB

BY

DATE 10/28/2022

FINAL ROW PLAN REVISIONS (SUBMITTAL DATE:)							
NO.	DATE	AUTH	DESCRIPTION	NO.	DATE	AUTH	DESCRIPTION

Macomb County Department of Roads

VERT. (FT) 0 10
HORZ. (FT) 0 10

FILE:

DATE: 10/12/22
DESIGN UNIT: XXX
TSC: MACOMB

CS: INFR50000
JN: 207178A

STA. 345+22.50 R1 TO STA. 345+50.00 R1
NB MOUND RD

DRAWING
SHEET
SECT

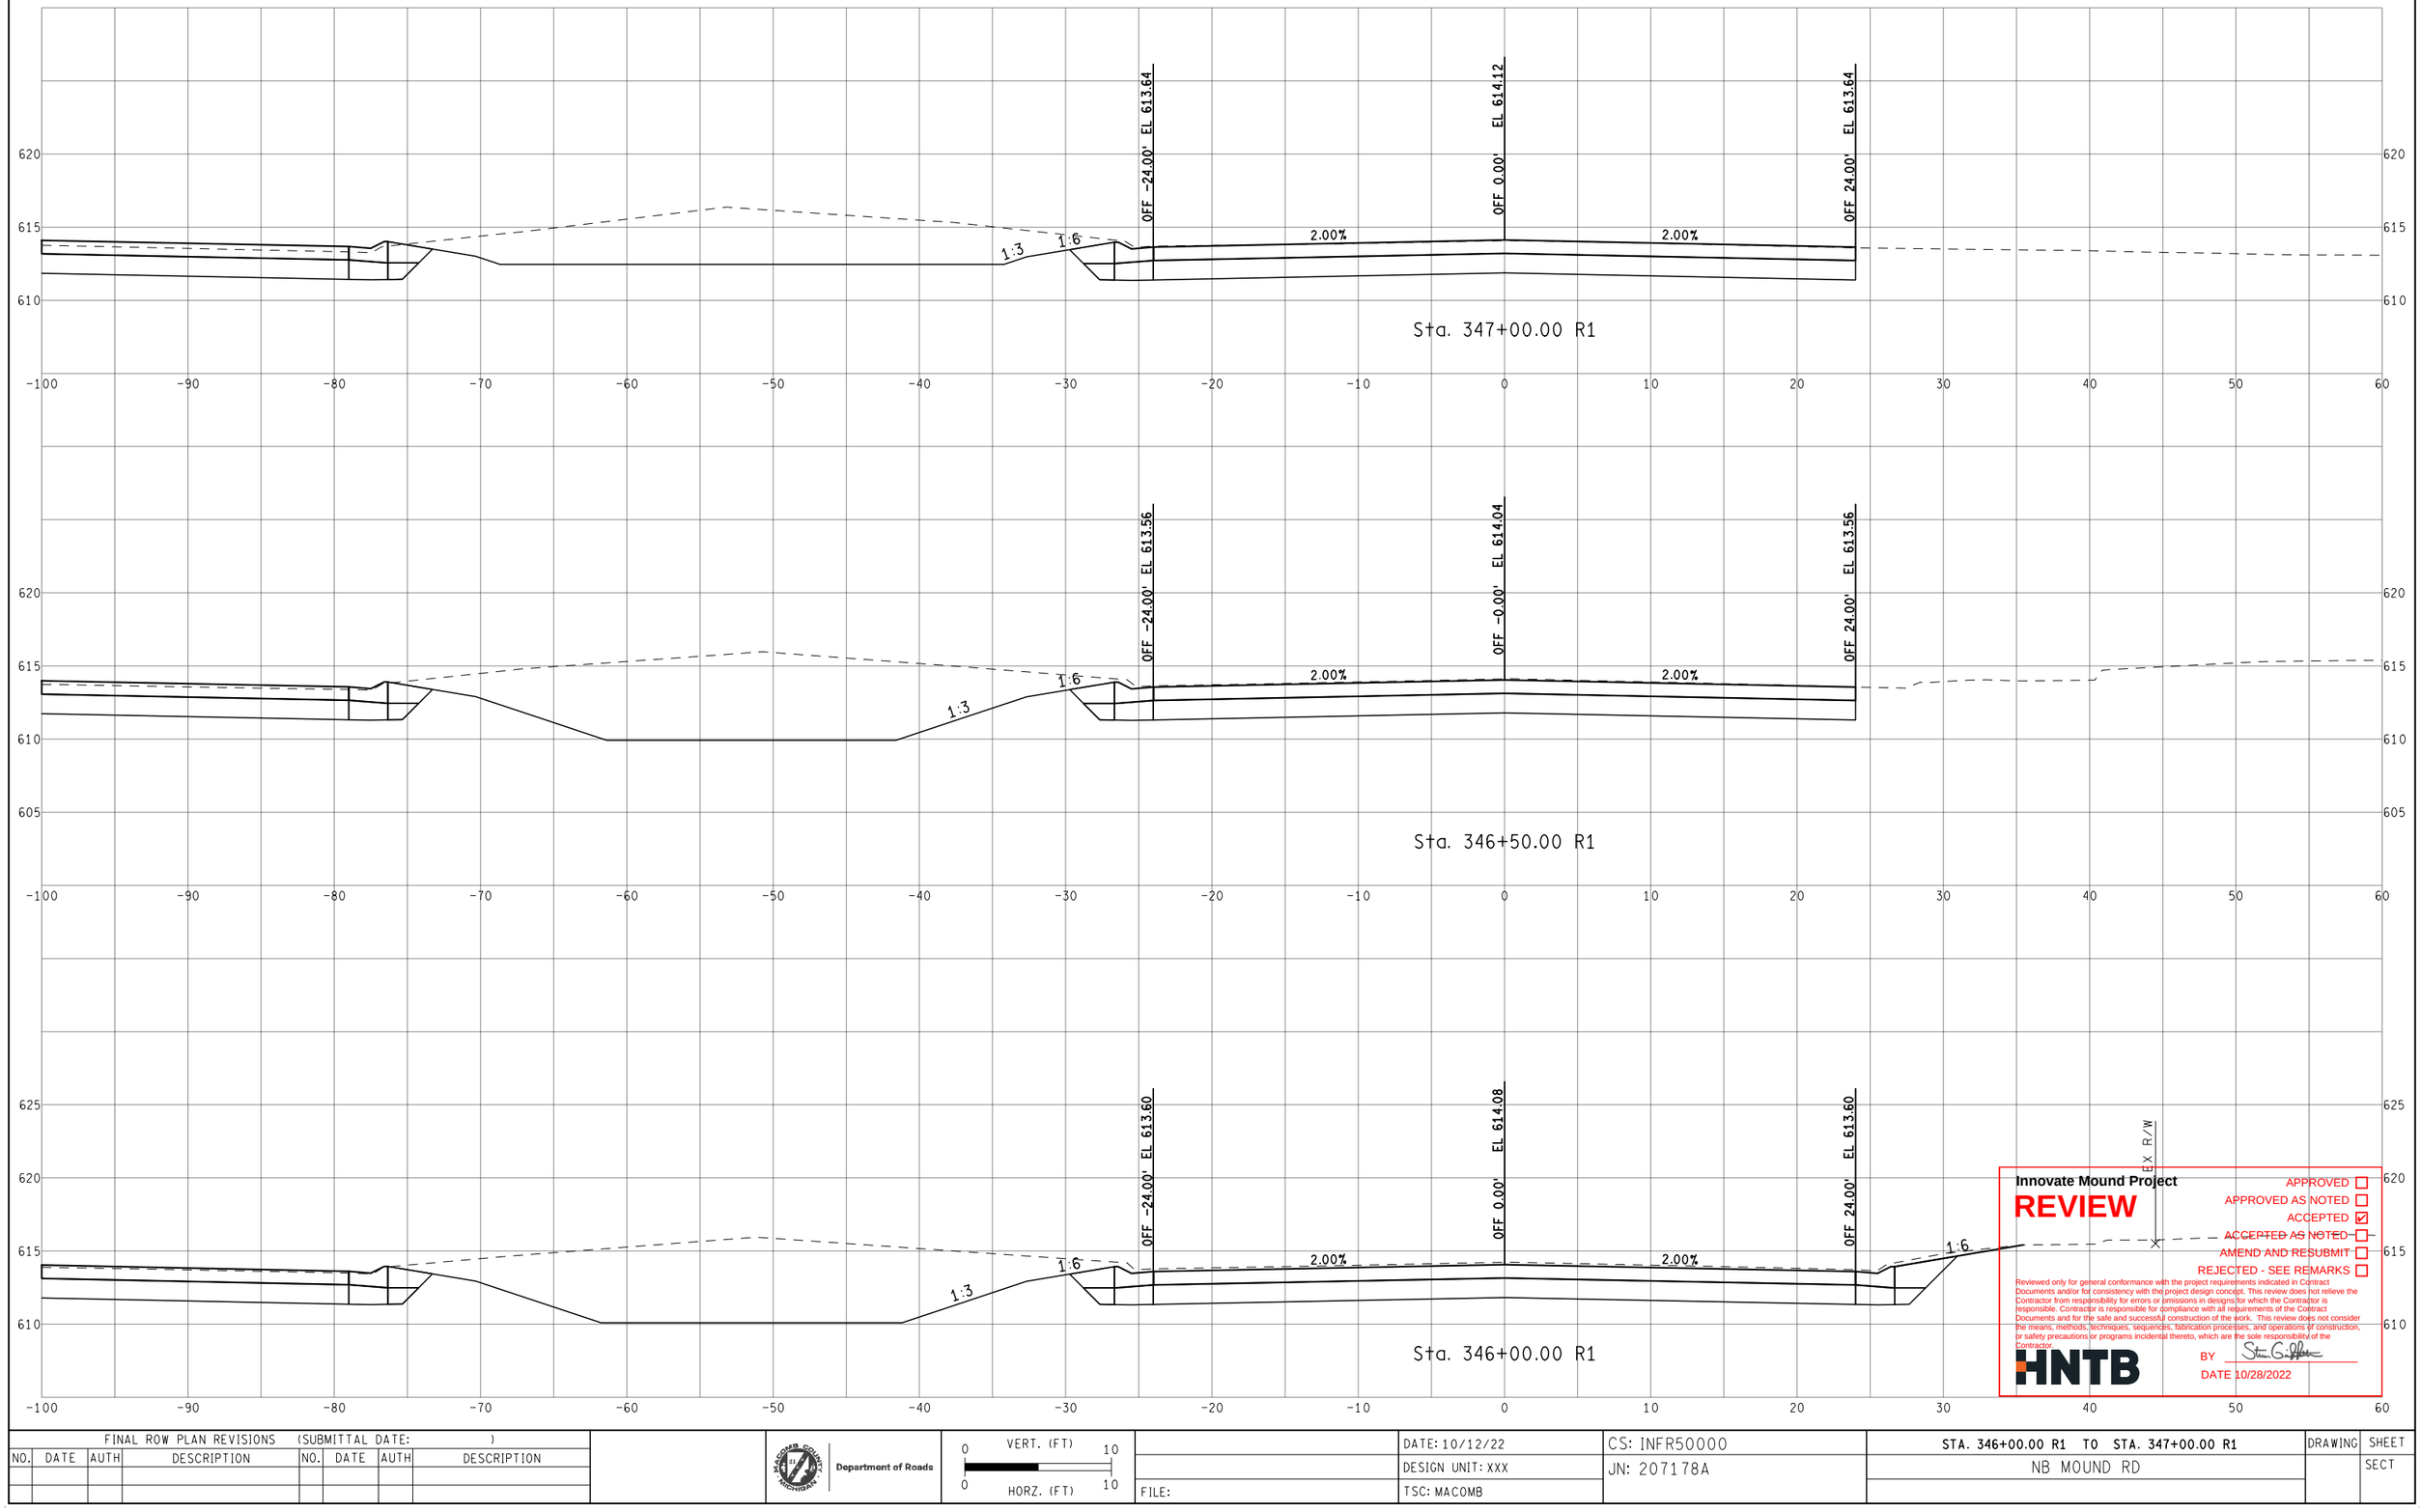

Innovate Mound Project

REVIEW

APPROVED ☐
APPROVED AS NOTED ☐
ACCEPTED ☑
ACCEPTED AS NOTED ☐
AMEND AND RESUBMIT ☐
REJECTED - SEE REMARKS ☐

Reviewed only for general conformance with the project requirements indicated in Contract Documents and/or for consistency with the project design concept. This review does not relieve the Contractor from responsibility for errors or omissions in designs for which the Contractor is responsible. Contractor is responsible for compliance with all requirements of the Contract Documents and for the safe and successful construction of the work. This review does not consider the means, methods, techniques, sequences, fabrication processes, and operations of construction, or safety precautions or programs incidental thereto, which are the sole responsibility of the Contractor.

HNTB

BY Steven G. Palmer

DATE 10/28/2022

FINAL ROW PLAN REVISIONS (SUBMITTAL DATE:)							
NO.	DATE	AUTH	DESCRIPTION	NO.	DATE	AUTH	DESCRIPTION

MACOMB COUNTY MICHIGAN — Department of Roads

0 VERT. (FT) 10
0 HORZ. (FT) 10

FILE:

DATE: 10/12/22
DESIGN UNIT: XXX
TSC: MACOMB

CS: INFR50000
JN: 207178A

STA. 346+00.00 R1 TO STA. 347+00.00 R1
NB MOUND RD

DRAWING
SHEET
SECT

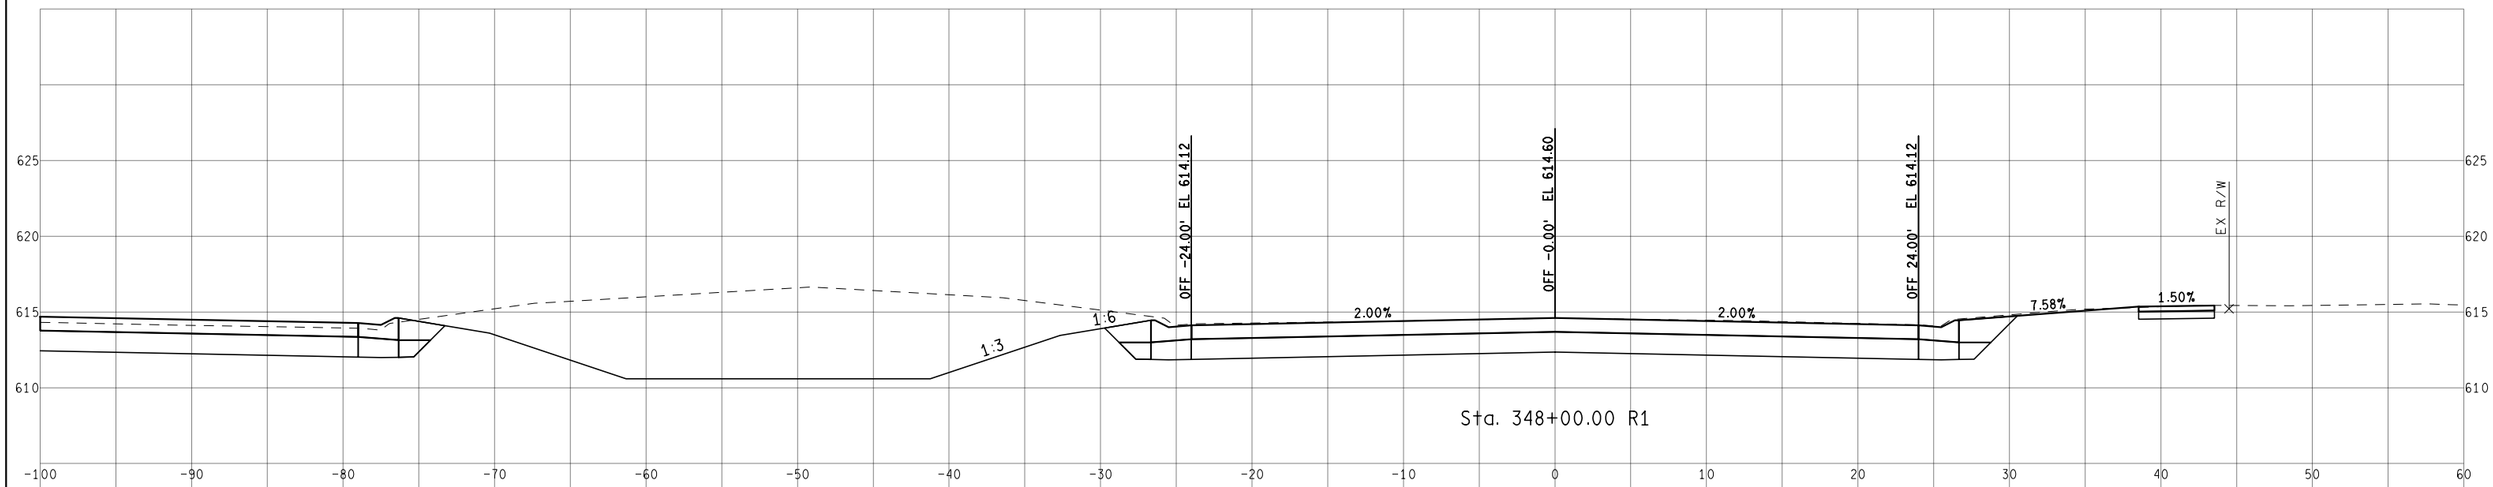

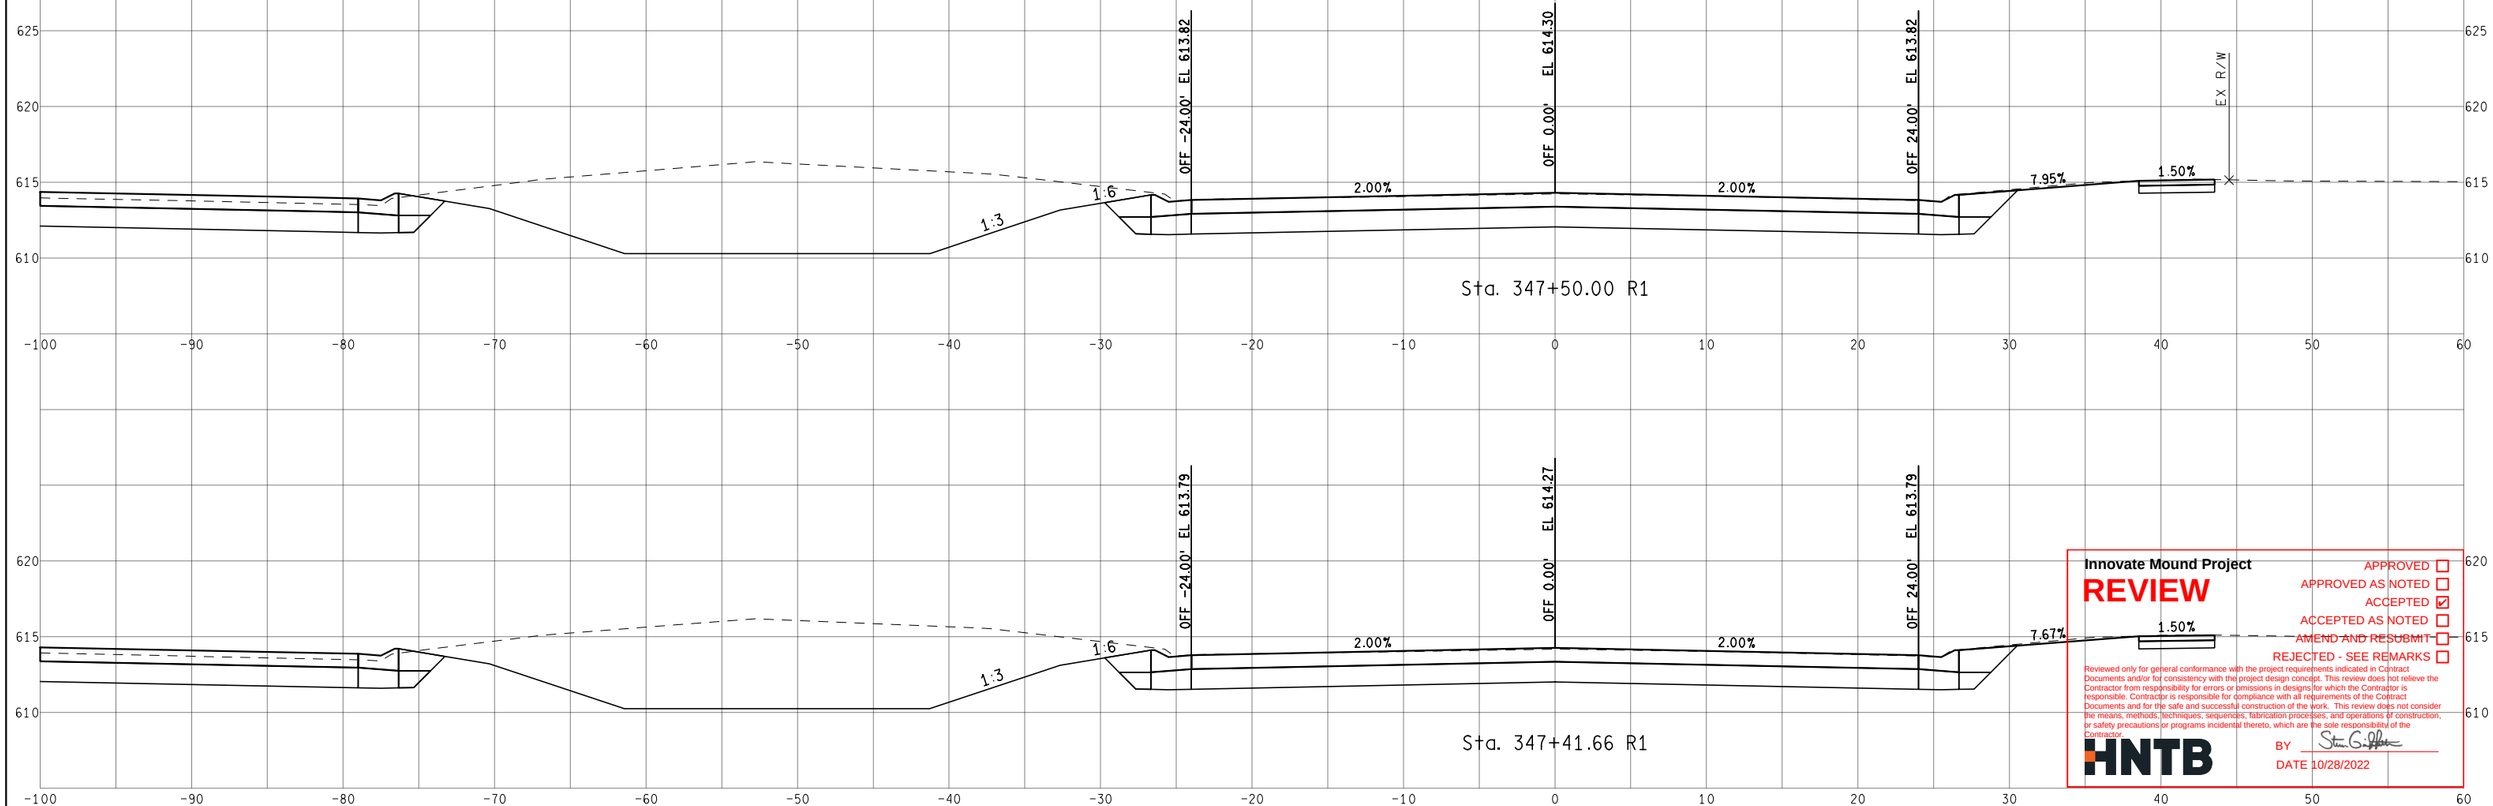

Innovate Mound Project

REVIEW

APPROVED ☐
APPROVED AS NOTED ☐
ACCEPTED ☑
ACCEPTED AS NOTED ☐
AMEND AND RESUBMIT ☐
REJECTED - SEE REMARKS ☐

Reviewed only for general conformance with the project requirements indicated in Contract Documents and/or for consistency with the project design concept. This review does not relieve the Contractor from responsibility for errors or omissions in designs for which the Contractor is responsible. Contractor is responsible for compliance with all requirements of the Contract Documents and for the safe and successful construction of the work. This review does not consider the means, methods, techniques, sequences, fabrication processes, and operations of construction, or safety precautions or programs incidental thereto, which are the sole responsibility of the Contractor.

HNTB

BY Steven G. Jeffers

DATE 10/28/2022

FINAL ROW PLAN REVISIONS (SUBMITTAL DATE:)							
NO.	DATE	AUTH	DESCRIPTION	NO.	DATE	AUTH	DESCRIPTION

Department of Roads

VERT. (FT) 0 10

HORZ. (FT) 0 10

FILE:

DATE: 10/12/22

DESIGN UNIT: XXX

TSC: MACOMB

CS: INFR50000

JN: 207178A

STA. 347+41.66 R1 TO STA. 348+00.00 R1

NB MOUND RD

DRAWING

SHEET

SECT

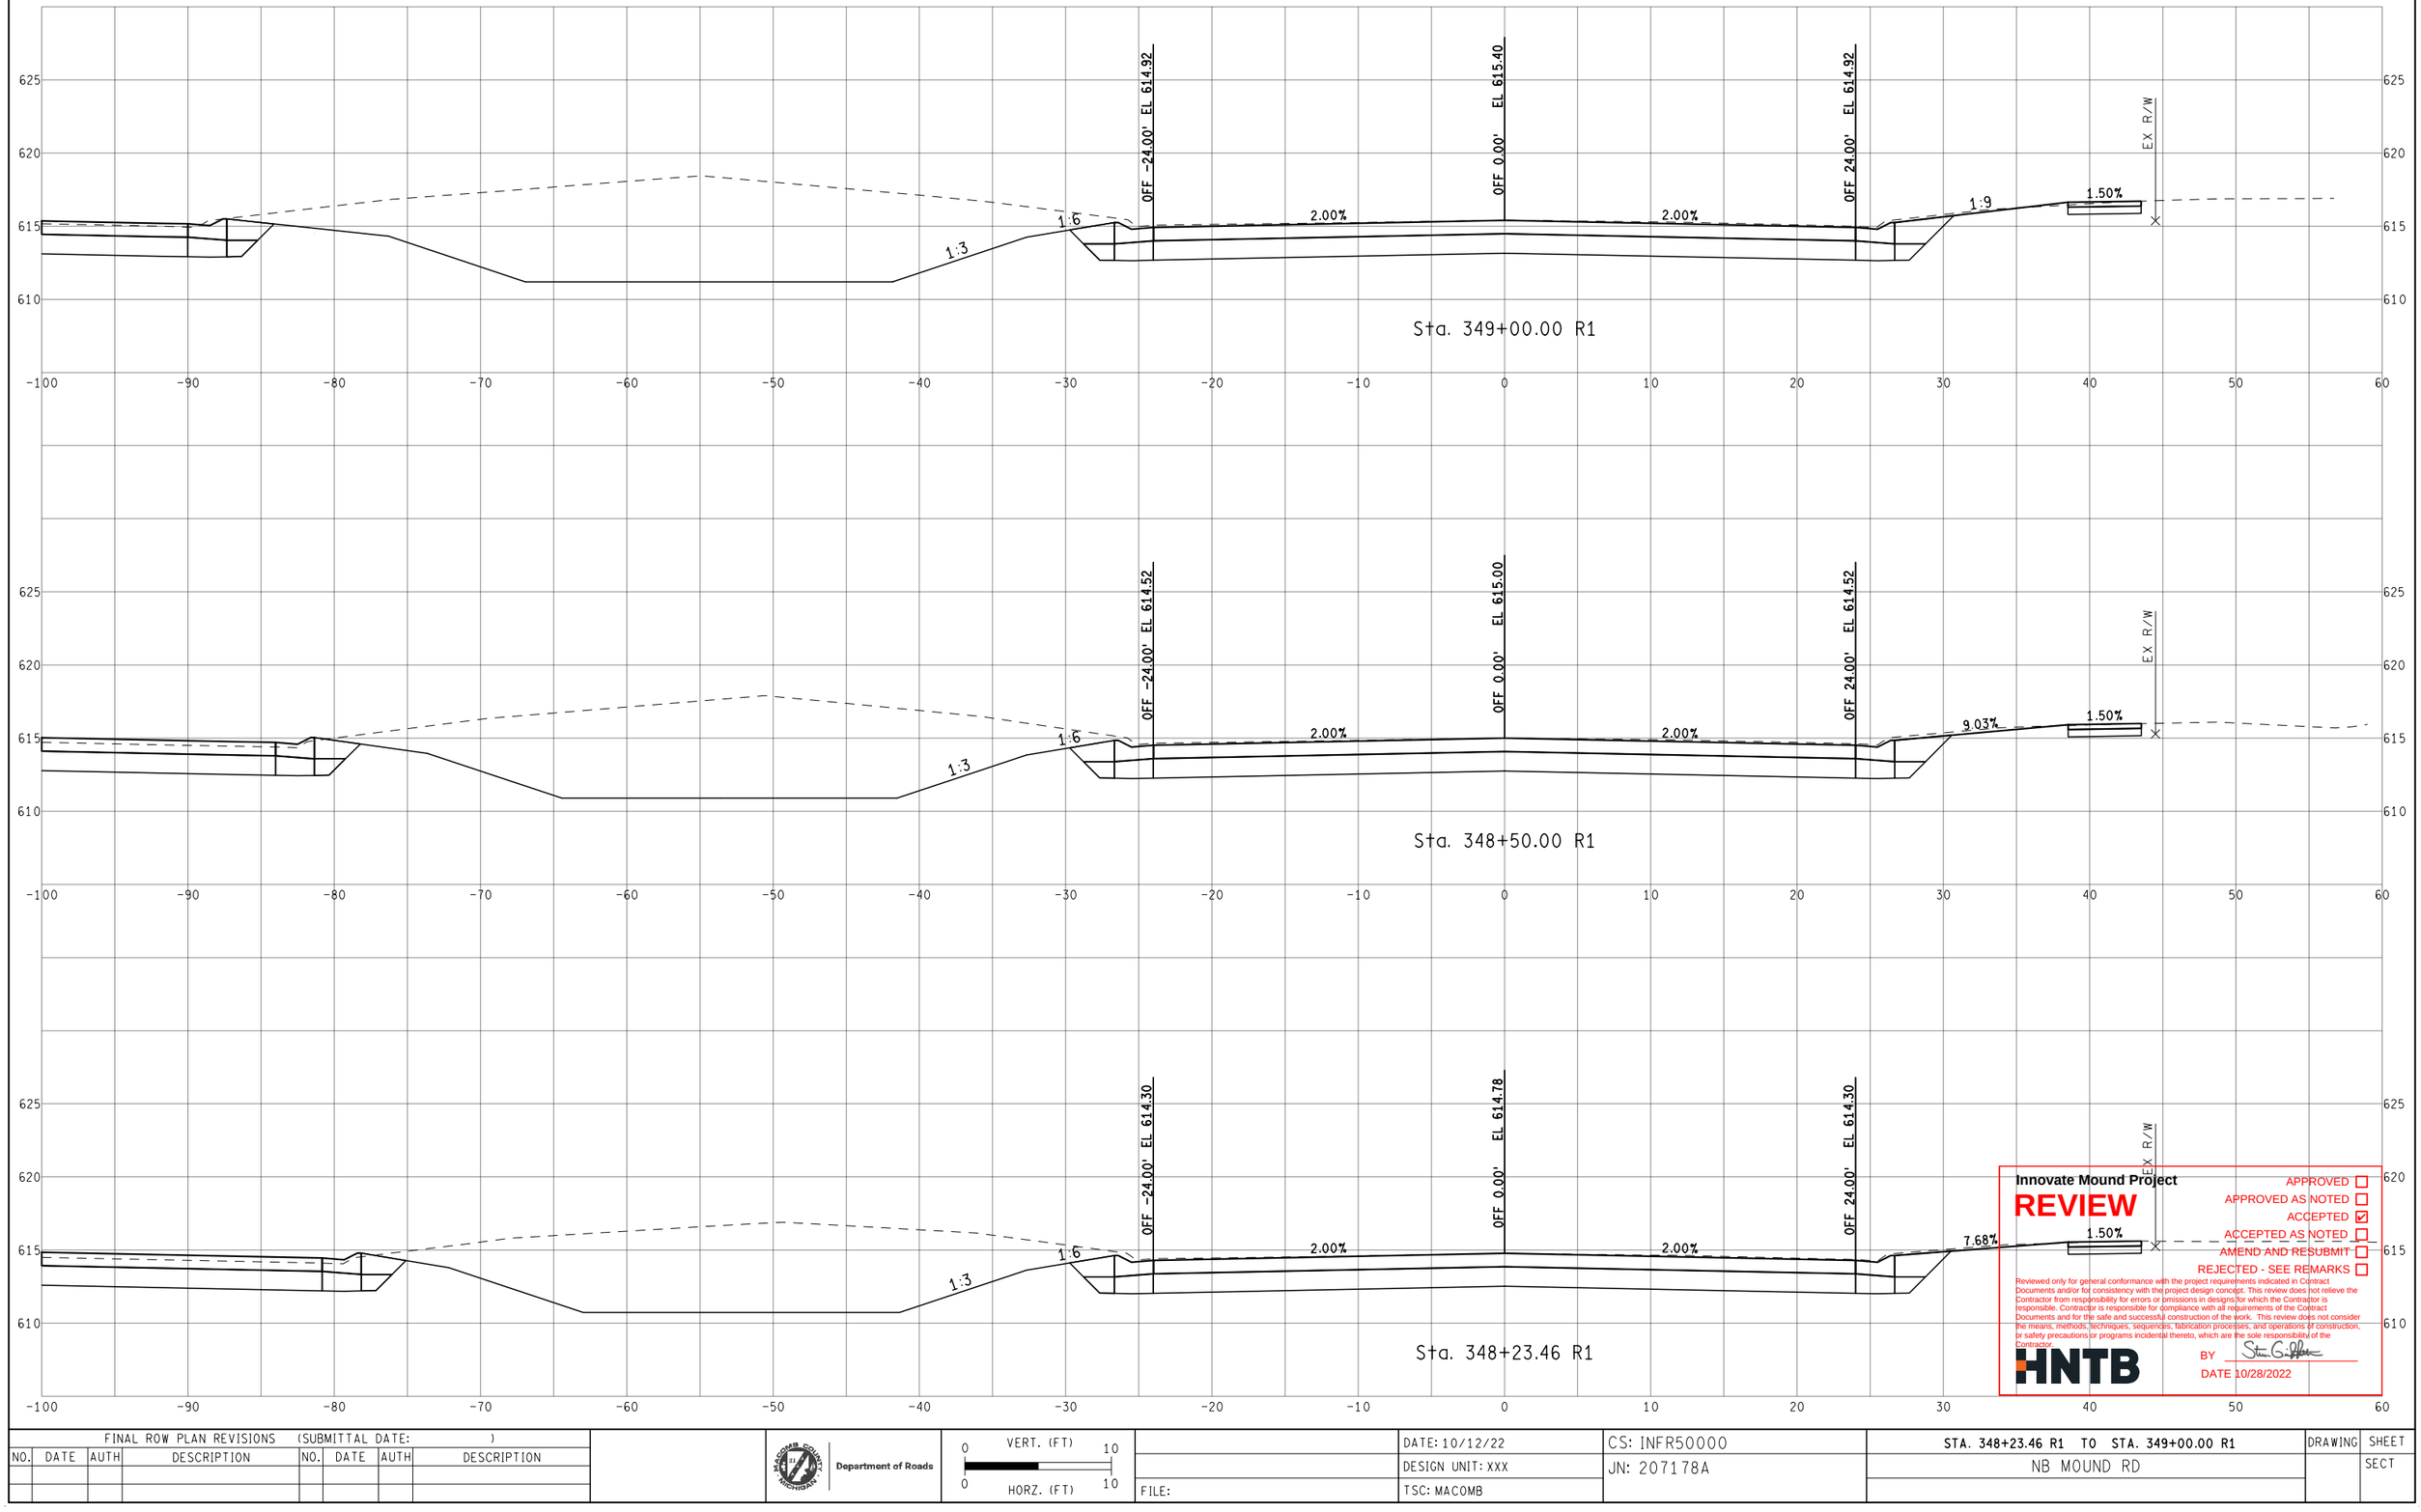

Innovate Mound Project

REVIEW

APPROVED ☐
APPROVED AS NOTED ☐
ACCEPTED ☑
ACCEPTED AS NOTED ☐
AMEND AND RESUBMIT ☐
REJECTED - SEE REMARKS ☐

Reviewed only for general conformance with the project requirements indicated in Contract Documents and/or for consistency with the project design concept. This review does not relieve the Contractor from responsibility for errors or omissions in designs for which the Contractor is responsible. Contractor is responsible for compliance with all requirements of the Contract Documents and for the safe and successful construction of the work. This review does not consider the means, methods, techniques, sequences, fabrication processes, and operations of construction, or safety precautions or programs incidental thereto, which are the sole responsibility of the Contractor.

HNTB

BY [signature]

DATE 10/28/2022

FINAL ROW PLAN REVISIONS (SUBMITTAL DATE:)							
NO.	DATE	AUTH	DESCRIPTION	NO.	DATE	AUTH	DESCRIPTION

Department of Roads

VERT. (FT) 0 10
HORZ. (FT) 0 10

FILE:

DATE: 10/12/22
DESIGN UNIT: XXX
TSC: MACOMB

CS: INFR50000
JN: 207178A

STA. 348+23.46 R1 TO STA. 349+00.00 R1
NB MOUND RD

DRAWING
SHEET
SECT

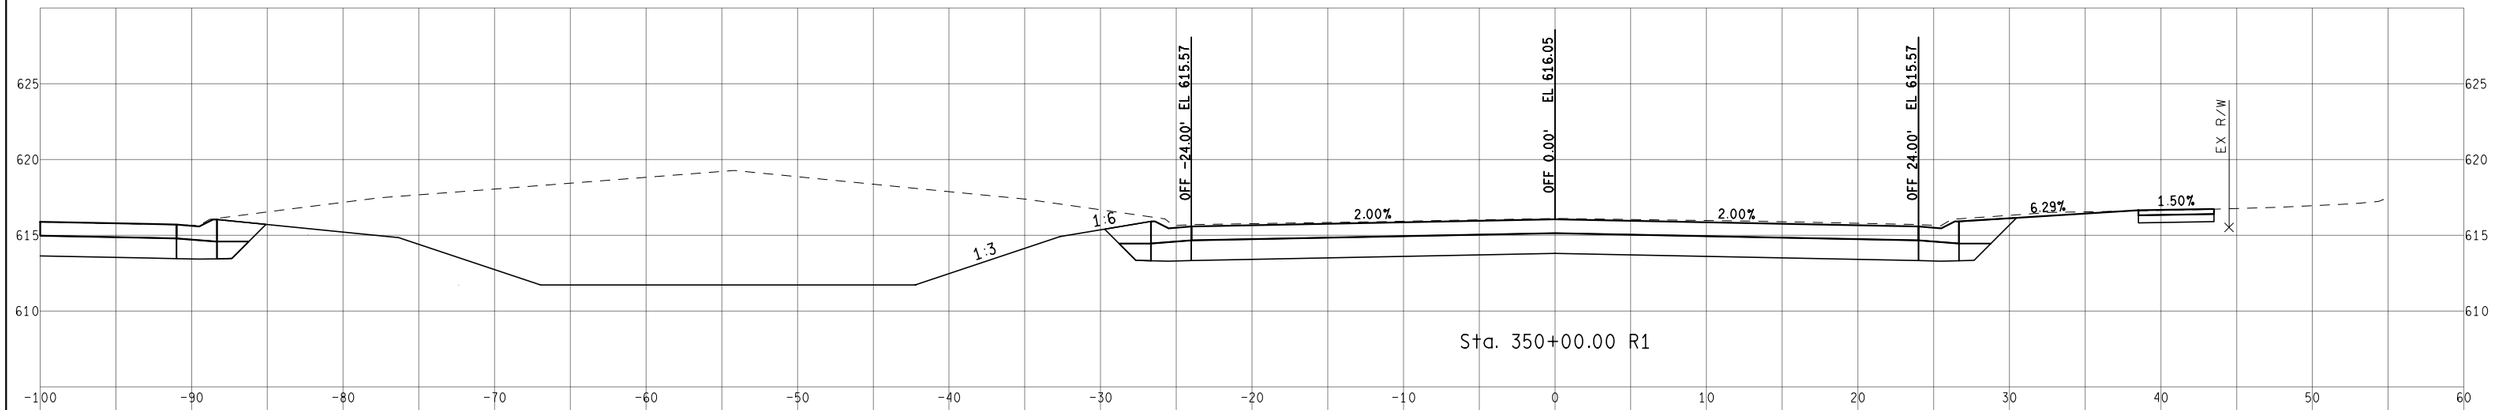

Sta. 350+00.00 R1

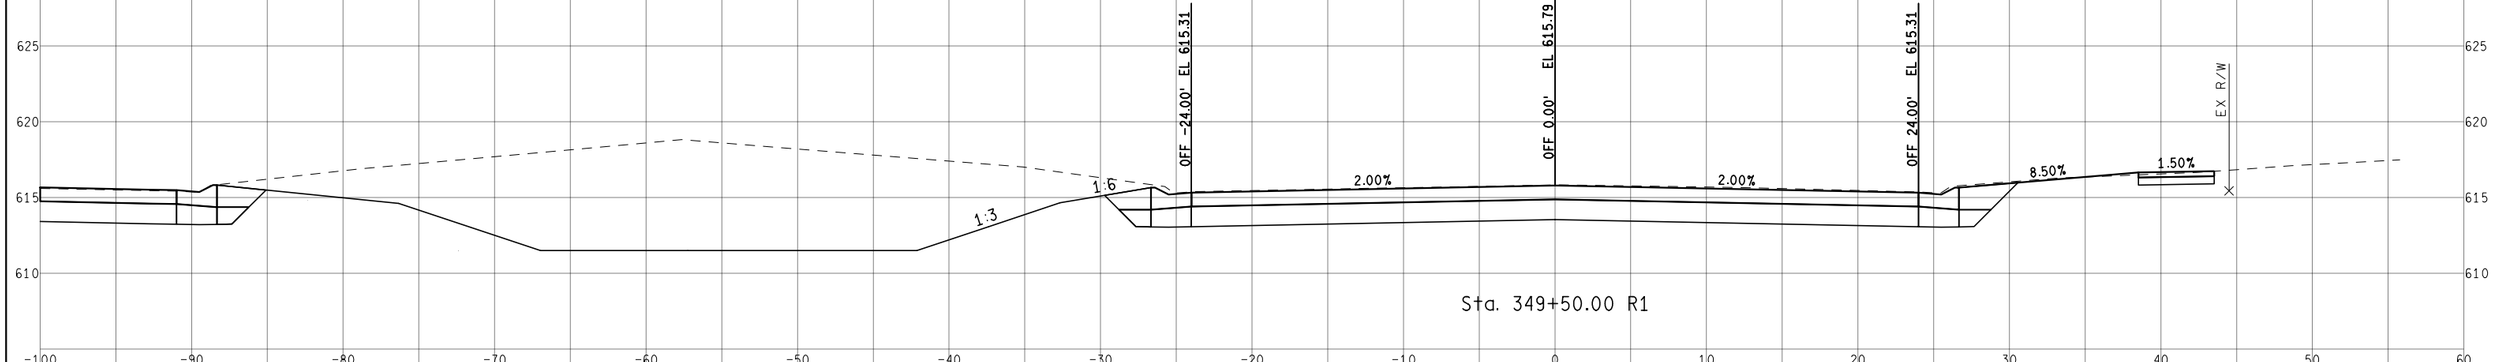

Sta. 349+50.00 R1

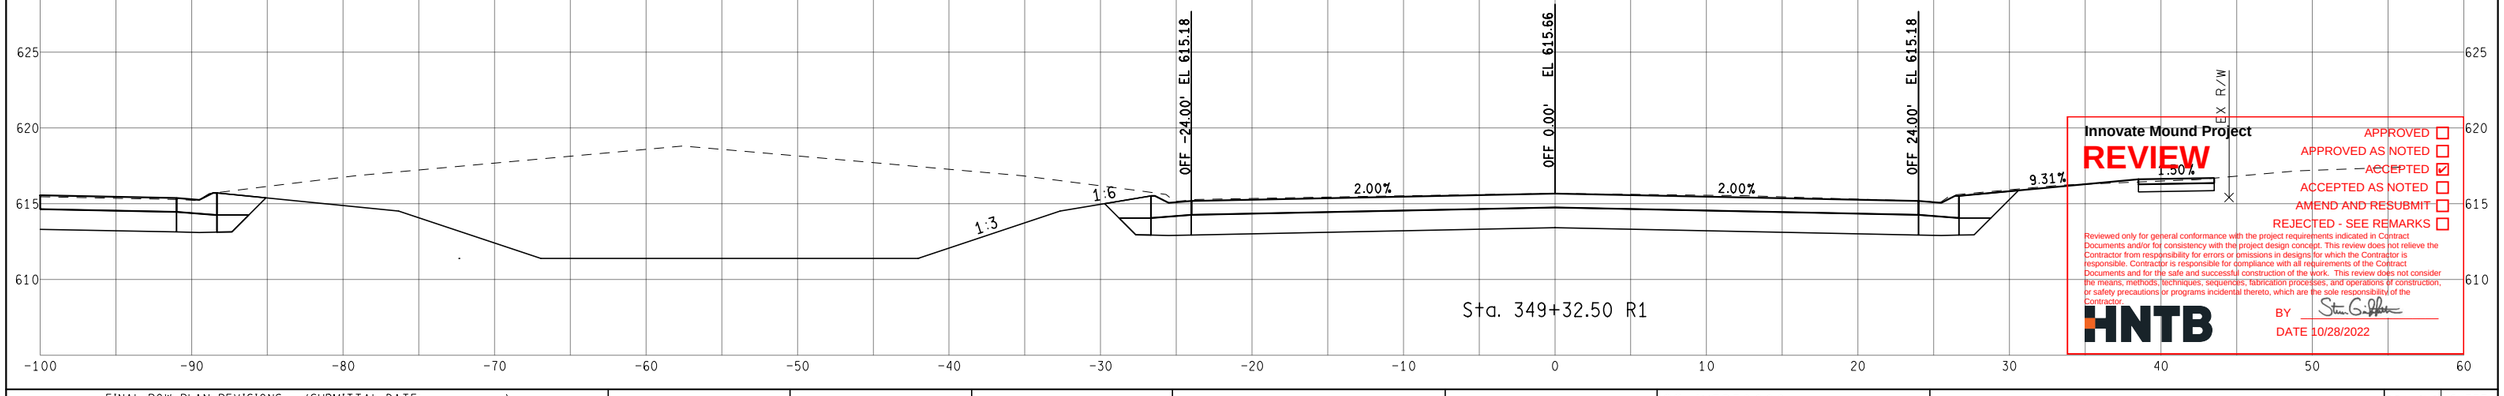

Sta. 349+32.50 R1

Innovate Mound Project

REVIEW

APPROVED ☐
APPROVED AS NOTED ☐
ACCEPTED ☑
ACCEPTED AS NOTED ☐
AMEND AND RESUBMIT ☐
REJECTED - SEE REMARKS ☐

Reviewed only for general conformance with the project requirements indicated in Contract Documents and/or for consistency with the project design concept. This review does not relieve the Contractor from responsibility for errors or omissions in designs for which the Contractor is responsible. Contractor is responsible for compliance with all requirements of the Contract Documents and for the safe and successful construction of the work. This review does not consider the means, methods, techniques, sequences, fabrication processes, and operations of construction, or safety precautions or programs incidental thereto, which are the sole responsibility of the Contractor.

HNTB

BY Steve Griffith

DATE 10/28/2022

FINAL ROW PLAN REVISIONS (SUBMITTAL DATE:)							
NO.	DATE	AUTH	DESCRIPTION	NO.	DATE	AUTH	DESCRIPTION

Department of Roads

VERT. (FT) 0 10

HORZ. (FT) 0 10

FILE:

DATE: 10/12/22

DESIGN UNIT: XXX

TSC: MACOMB

CS: INFR50000

JN: 207178A

STA. 349+32.50 R1 TO STA. 350+00.00 R1

NB MOUND RD

DRAWING

SHEET

SECT

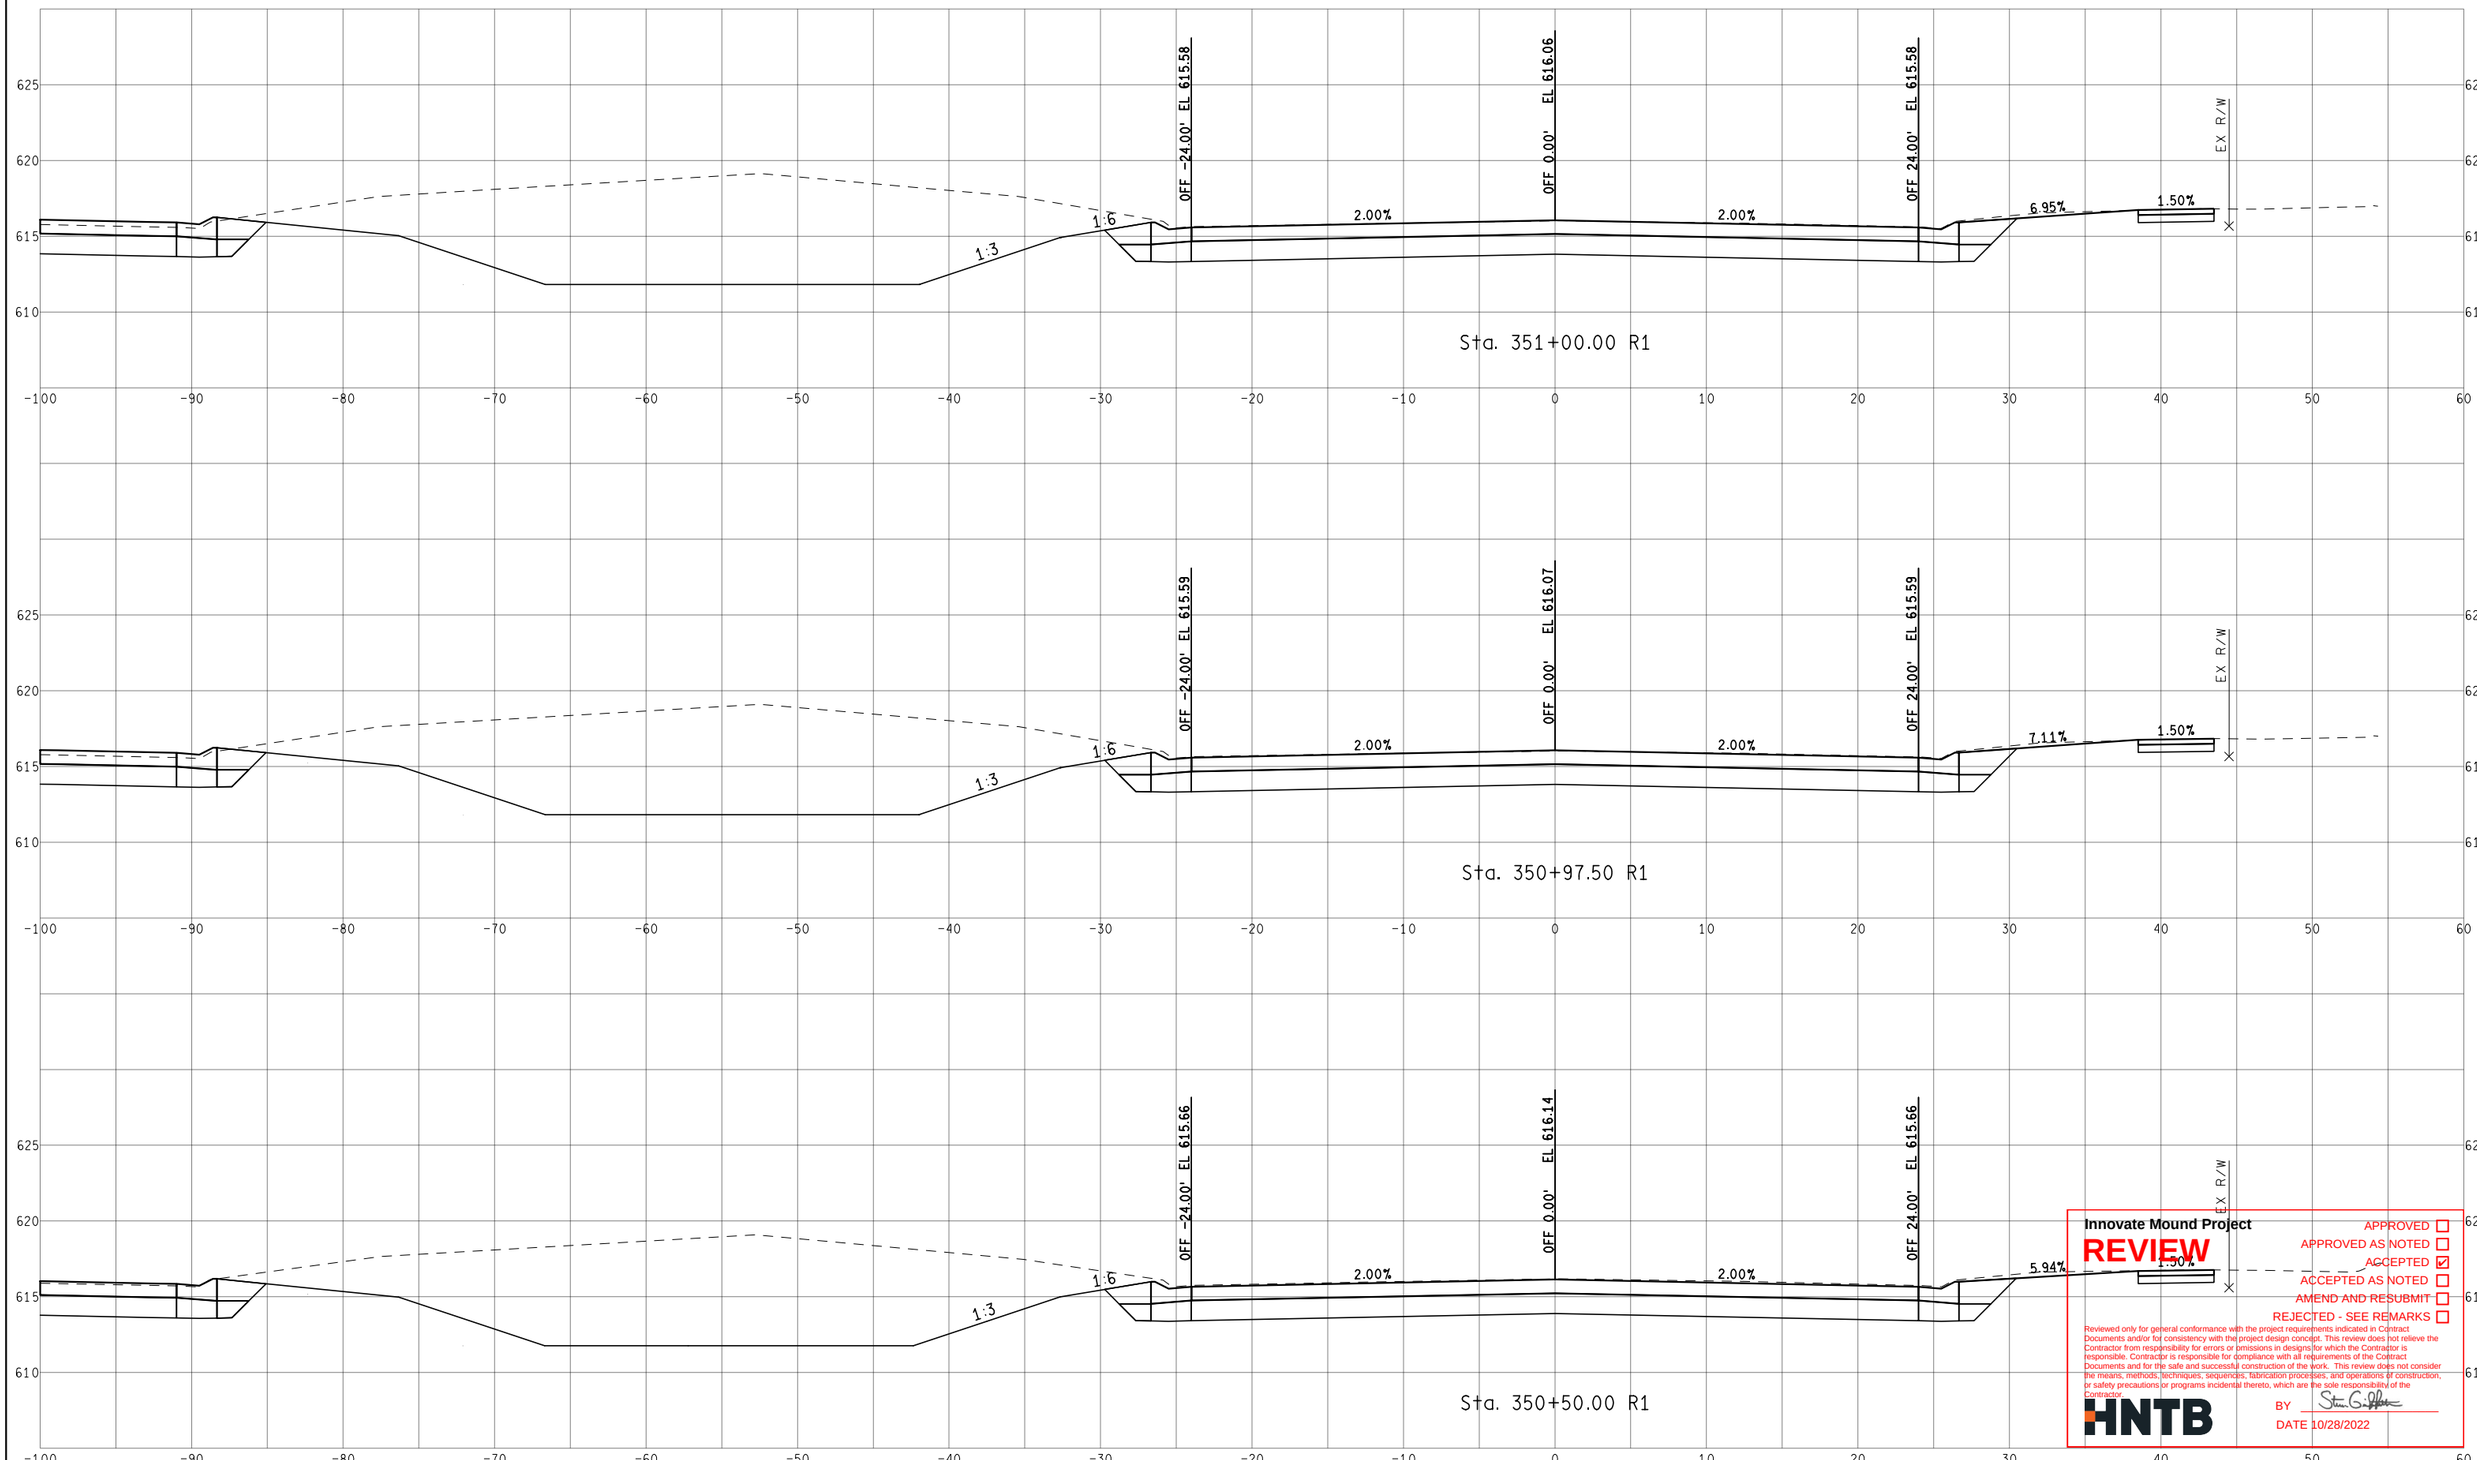

Innovate Mound Project

REVIEW

APPROVED ☐
APPROVED AS NOTED ☐
ACCEPTED ☑
ACCEPTED AS NOTED ☐
AMEND AND RESUBMIT ☐
REJECTED - SEE REMARKS ☐

Reviewed only for general conformance with the project requirements indicated in Contract Documents and/or for consistency with the project design concept. This review does not relieve the Contractor from responsibility for errors or omissions in designs for which the Contractor is responsible. Contractor is responsible for compliance with all requirements of the Contract Documents and for the safe and successful construction of the work. This review does not consider the means, methods, techniques, sequences, fabrication processes, and operations of construction, or safety precautions or programs incidental thereto, which are the sole responsibility of the Contractor.

HNTB

BY [signature]

DATE 10/28/2022

FINAL ROW PLAN REVISIONS (SUBMITTAL DATE:)							
NO.	DATE	AUTH	DESCRIPTION	NO.	DATE	AUTH	DESCRIPTION

Department of Roads

VERT. (FT) 0 10
HORZ. (FT) 0 10

FILE:

DATE: 10/12/22
DESIGN UNIT: XXX
TSC: MACOMB

CS: INFR50000
JN: 207178A

STA. 350+50.00 R1 TO STA. 351+00.00 R1
NB MOUND RD

DRAWING
SHEET
SECT



Innovate Mound Project

REVIEW

APPROVED ☐
APPROVED AS NOTED ☐
ACCEPTED ☑
ACCEPTED AS NOTED ☐
AMEND AND RESUBMIT ☐
REJECTED - SEE REMARKS ☐

Reviewed only for general conformance with the project requirements indicated in Contract Documents and/or for consistency with the project design concept. This review does not relieve the Contractor from responsibility for errors or omissions in designs for which the Contractor is responsible. Contractor is responsible for compliance with all requirements of the Contract Documents and for the safe and successful construction of the work. This review does not consider the means, methods, techniques, sequences, fabrication processes, and operations of construction, or safety precautions or programs incidental thereto, which are the sole responsibility of the Contractor.

HNTB

BY [signature]

DATE 10/28/2022

FINAL ROW PLAN REVISIONS (SUBMITTAL DATE:)							
NO.	DATE	AUTH	DESCRIPTION	NO.	DATE	AUTH	DESCRIPTION

Department of Roads

VERT. (FT) 0 10
HORZ. (FT) 0 10

FILE:

DATE: 10/12/22
DESIGN UNIT: XXX
TSC: MACOMB

CS: INFR50000
JN: 207178A

STA. 351+50.00 R1 TO STA. 352+08.94 R1
NB MOUND RD

DRAWING
SHEET
SECT

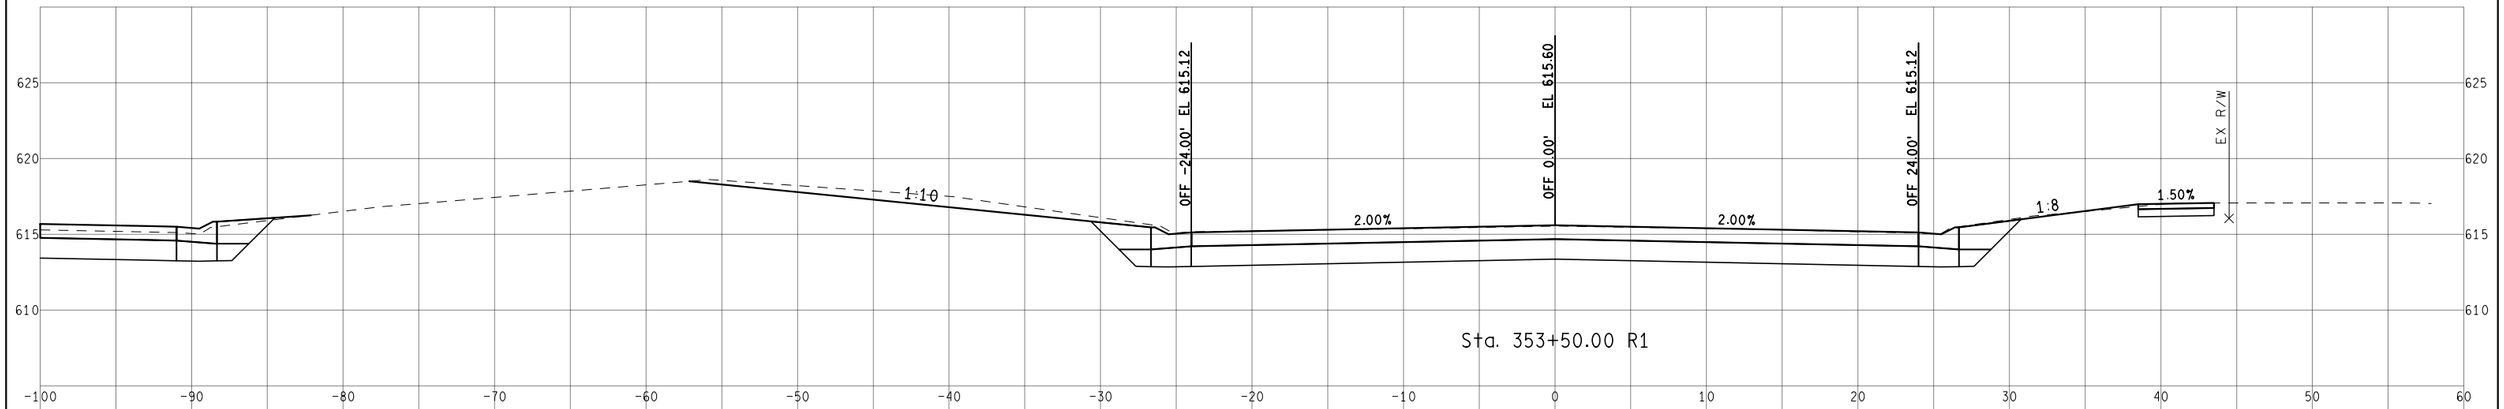

Sta. 353+50.00 R1

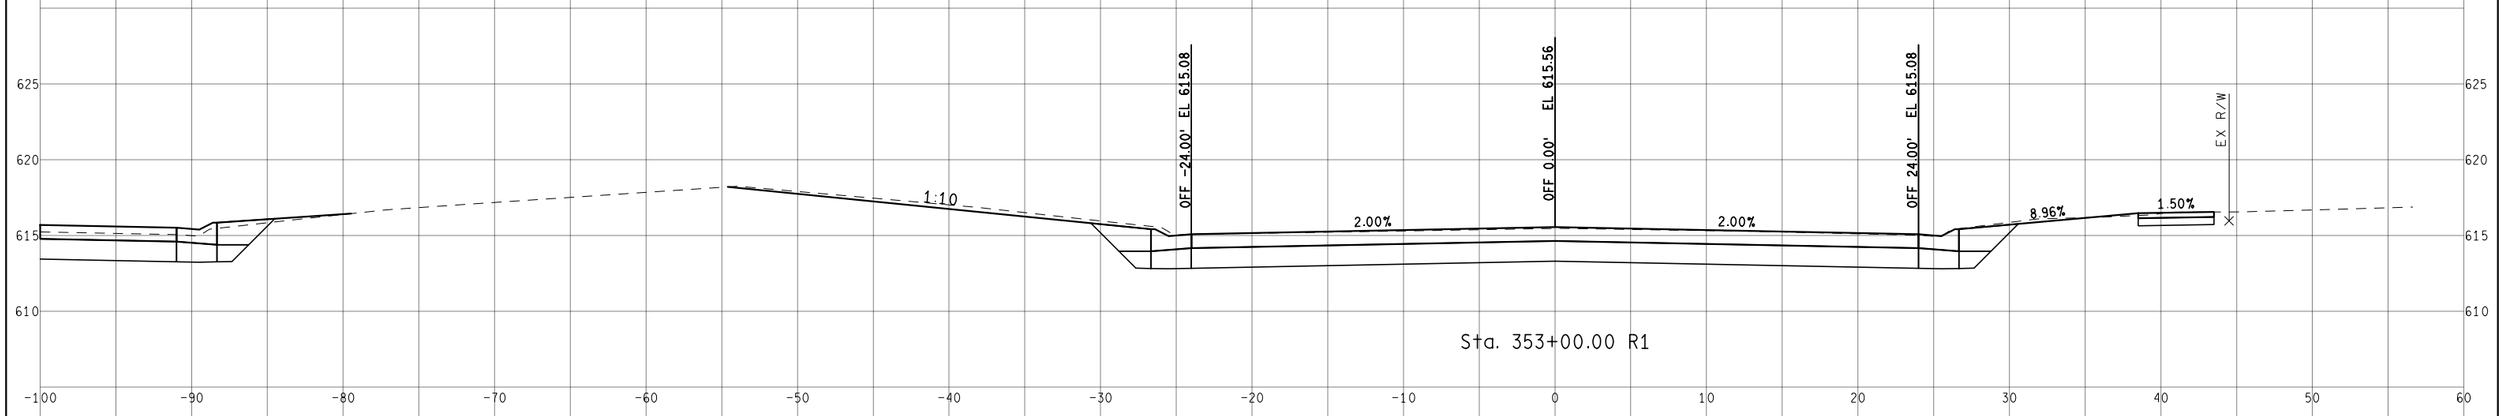

Sta. 353+00.00 R1

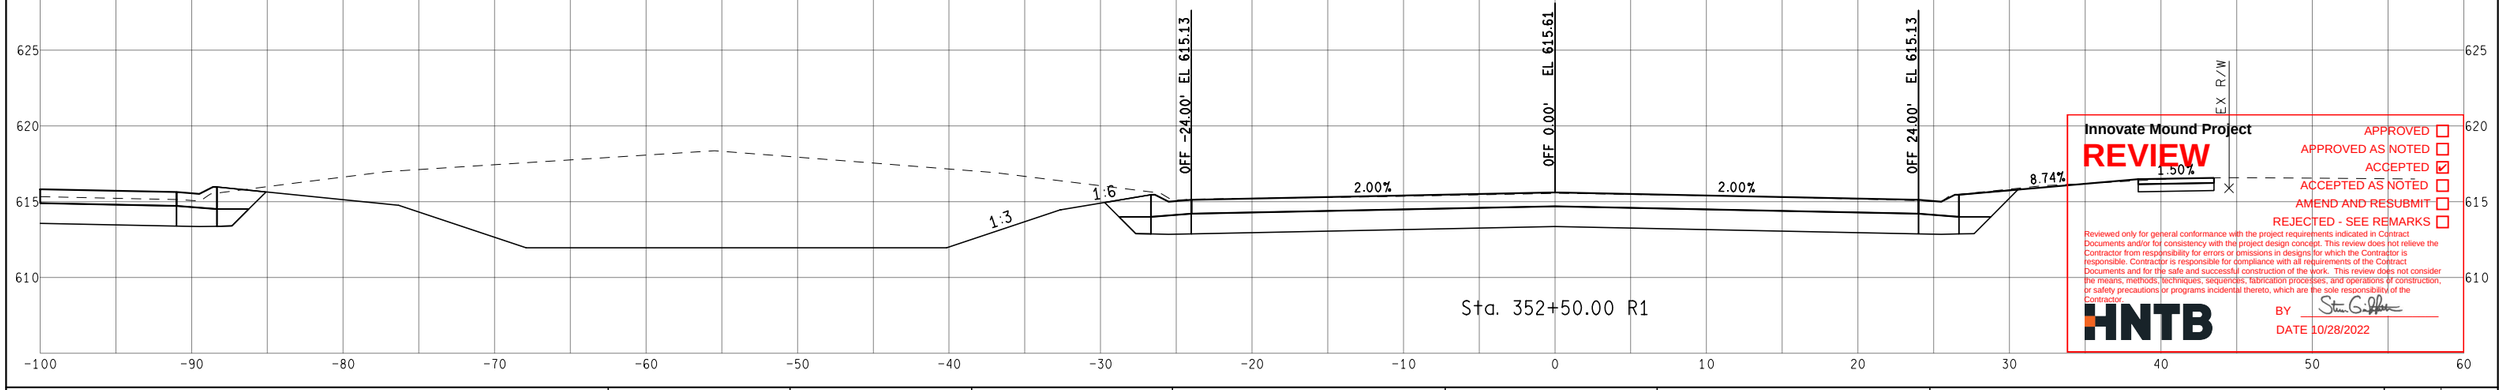

Sta. 352+50.00 R1

Innovate Mound Project

REVIEW

APPROVED ☐
APPROVED AS NOTED ☐
ACCEPTED ☑
ACCEPTED AS NOTED ☐
AMEND AND RESUBMIT ☐
REJECTED - SEE REMARKS ☐

Reviewed only for general conformance with the project requirements indicated in Contract Documents and/or for consistency with the project design concept. This review does not relieve the Contractor from responsibility for errors or omissions in designs for which the Contractor is responsible. Contractor is responsible for compliance with all requirements of the Contract Documents and for the safe and successful construction of the work. This review does not consider the means, methods, techniques, sequences, fabrication processes, and operations of construction, or safety precautions or programs incidental thereto, which are the sole responsibility of the Contractor.

HNTB

BY

DATE 10/28/2022

FINAL ROW PLAN REVISIONS (SUBMITTAL DATE:)							
NO.	DATE	AUTH	DESCRIPTION	NO.	DATE	AUTH	DESCRIPTION

Department of Roads

VERT. (FT) 0 10

HORZ. (FT) 0 10

FILE:

DATE: 10/12/22

DESIGN UNIT: XXX

TSC: MACOMB

CS: INFR50000

JN: 207178A

STA. 352+50.00 R1 TO STA. 353+50.00 R1

NB MOUND RD

DRAWING

SHEET

SECT



Innovate Mound Project

REVIEW

APPROVED ☐
APPROVED AS NOTED ☐
ACCEPTED ☑
ACCEPTED AS NOTED ☐
AMEND AND RESUBMIT ☐
REJECTED - SEE REMARKS ☐

Reviewed only for general conformance with the project requirements indicated in Contract Documents and/or for consistency with the project design concept. This review does not relieve the Contractor from responsibility for errors or omissions in designs for which the Contractor is responsible. Contractor is responsible for compliance with all requirements of the Contract Documents and for the safe and successful construction of the work. This review does not consider the means, methods, techniques, sequences, fabrication processes, and operations of construction, or safety precautions or programs incidental thereto, which are the sole responsibility of the Contractor.

HNTB

BY

DATE 10/28/2022

FINAL ROW PLAN REVISIONS (SUBMITTAL DATE:)							
NO.	DATE	AUTH	DESCRIPTION	NO.	DATE	AUTH	DESCRIPTION

MACOMB COUNTY MICHIGAN — Department of Roads

VERT. (FT) 0 10
HORZ. (FT) 0 10

FILE:

DATE: 10/12/22
DESIGN UNIT: XXX
TSC: MACOMB

CS: INFR50000
JN: 207178A

STA. 354+00.00 R1 TO STA. 354+50.00 R1
NB MOUND RD

DRAWING
SHEET
SECT

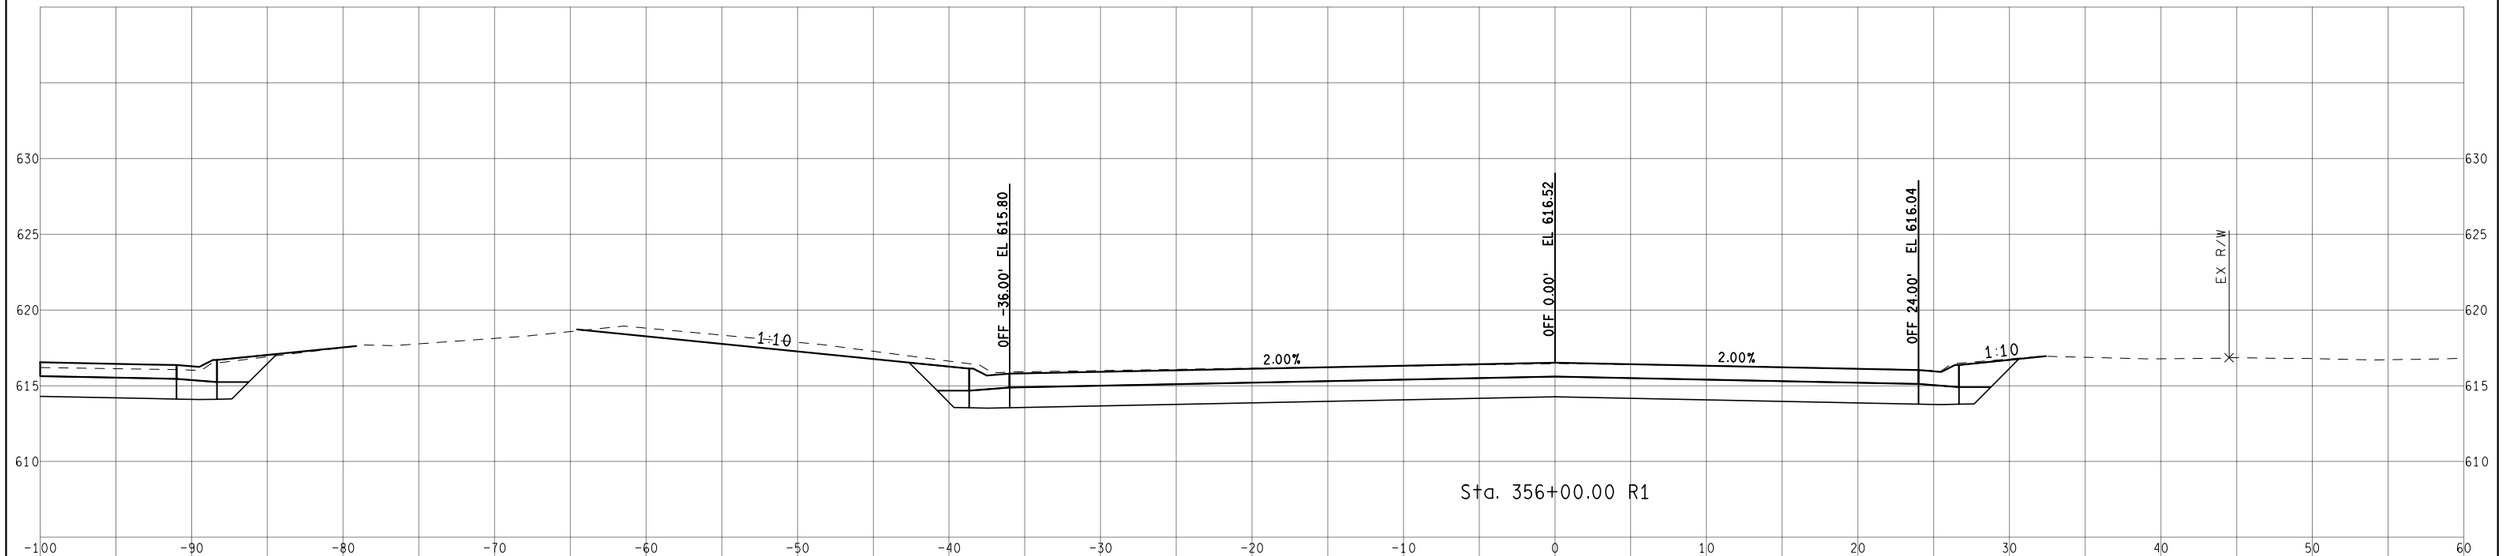

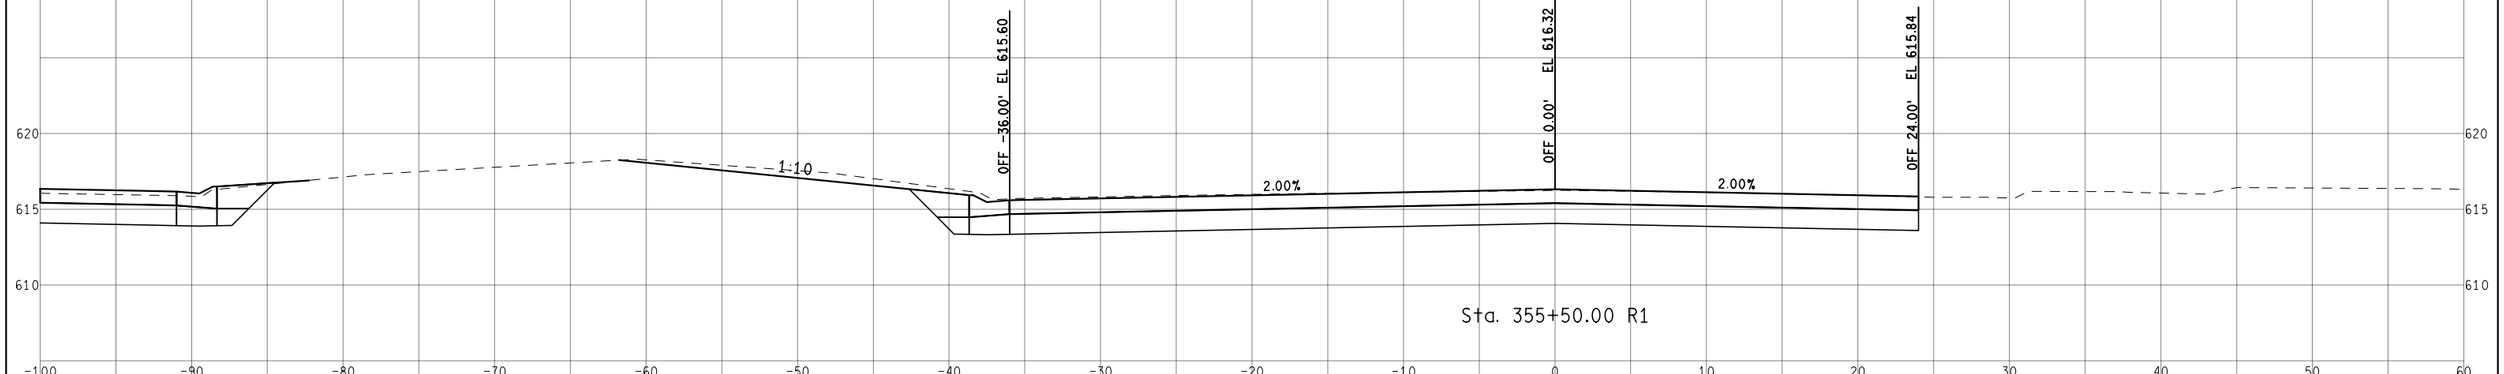

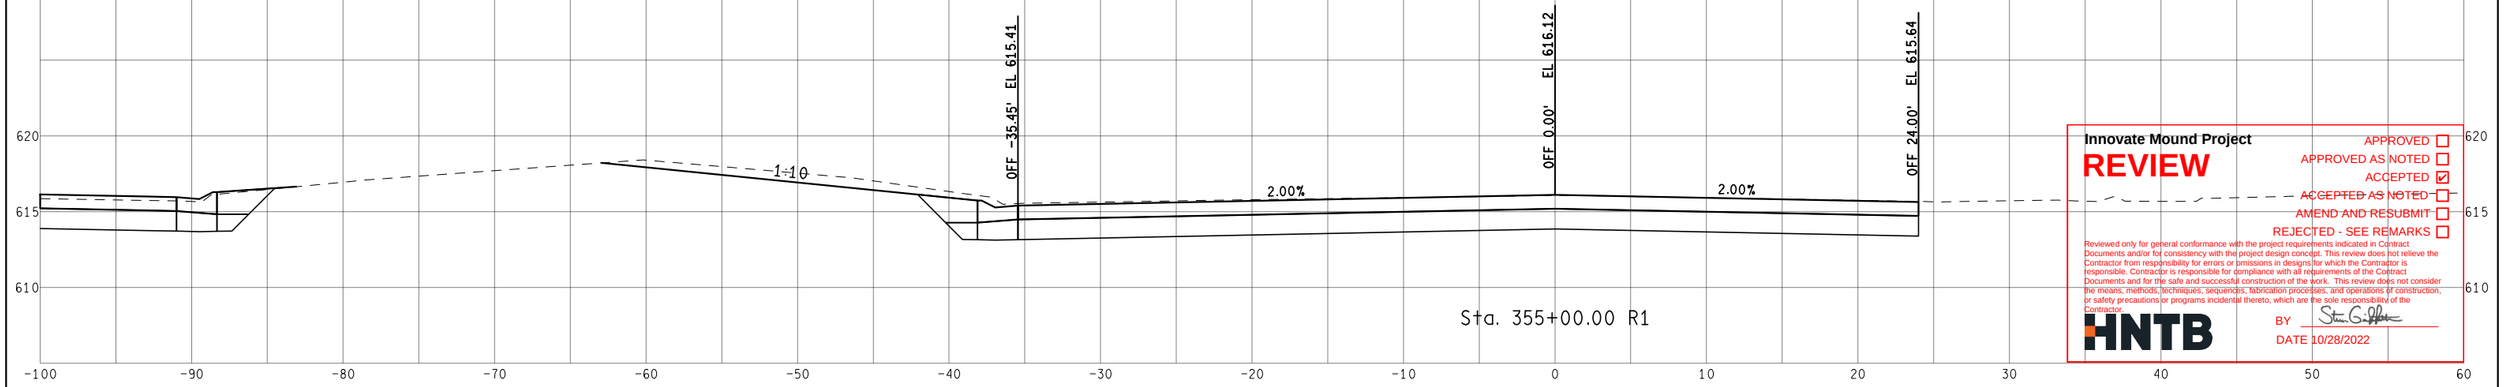

Innovate Mound Project

REVIEW

APPROVED ☐
APPROVED AS NOTED ☐
ACCEPTED ☑
~~ACCEPTED AS NOTED~~ ☐
AMEND AND RESUBMIT ☐
REJECTED - SEE REMARKS ☐

Reviewed only for general conformance with the project requirements indicated in Contract Documents and/or for consistency with the project design concept. This review does not relieve the Contractor from responsibility for errors or omissions in designs for which the Contractor is responsible. Contractor is responsible for compliance with all requirements of the Contract Documents and for the safe and successful construction of the work. This review does not consider the means, methods, techniques, sequences, fabrication processes, and operations of construction; or safety precautions or programs incidental thereto, which are the sole responsibility of the Contractor.

HNTB

BY Steve Griffith

DATE 10/28/2022

FINAL ROW PLAN REVISIONS (SUBMITTAL DATE:)

NO.	DATE	AUTH	DESCRIPTION	NO.	DATE	AUTH	DESCRIPTION

Department of Roads

0 VERT. (FT) 10
0 HORZ. (FT) 10

FILE:

DATE: 10/12/22
DESIGN UNIT: XXX
TSC: MACOMB

CS: INFR50000
JN: 207178A

STA. 355+00.00 R1 TO STA. 356+00.00 R1
NB MOUND RD

DRAWING
SHEET
SECT

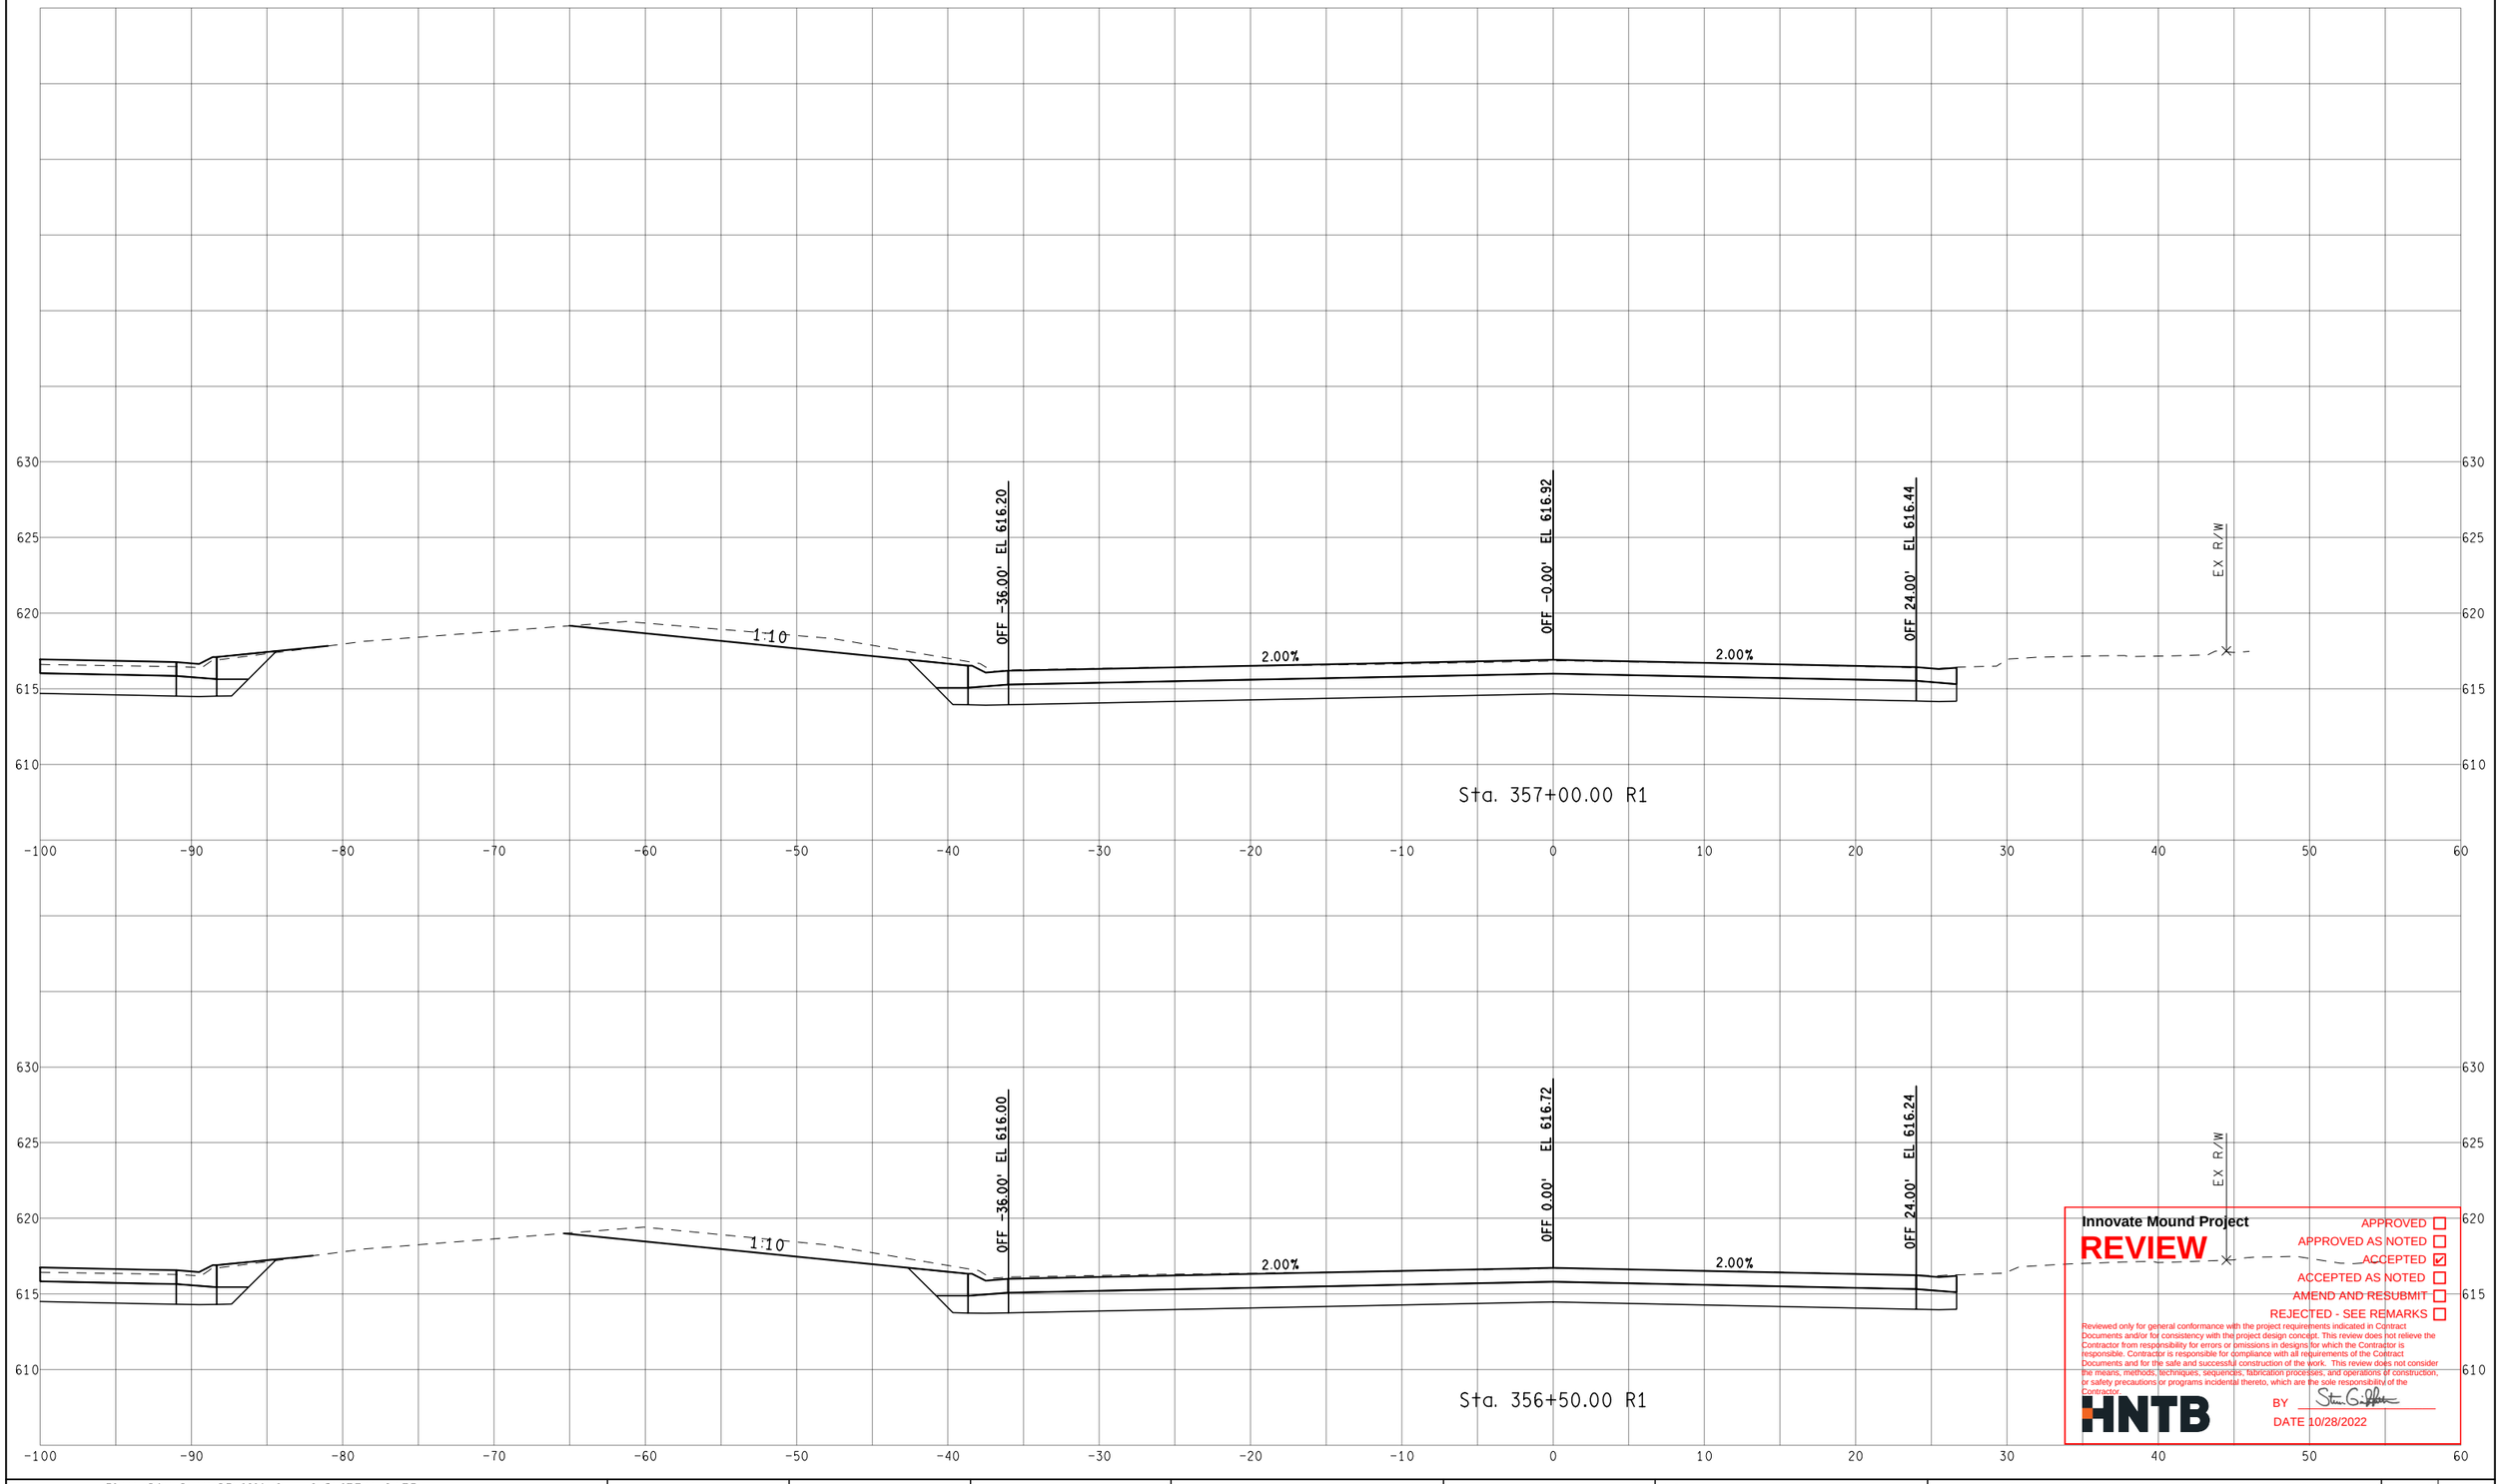

Innovate Mound Project

REVIEW

APPROVED ☐
APPROVED AS NOTED ☐
ACCEPTED ☑
ACCEPTED AS NOTED ☐
AMEND AND RESUBMIT ☐
REJECTED - SEE REMARKS ☐

Reviewed only for general conformance with the project requirements indicated in Contract Documents and/or for consistency with the project design concept. This review does not relieve the Contractor from responsibility for errors or omissions in designs for which the Contractor is responsible. Contractor is responsible for compliance with all requirements of the Contract Documents and for the safe and successful construction of the work. This review does not consider the means, methods, techniques, sequences, fabrication processes, and operations of construction, or safety precautions or programs incidental thereto, which are the sole responsibility of the Contractor.

HNTB

BY

DATE 10/28/2022

FINAL ROW PLAN REVISIONS (SUBMITTAL DATE:)							
NO.	DATE	AUTH	DESCRIPTION	NO.	DATE	AUTH	DESCRIPTION

Department of Roads

VERT. (FT) 0 10
HORZ. (FT) 0 10

FILE:

DATE: 10/12/22
DESIGN UNIT: XXX
TSC: MACOMB

CS: INFR50000
JN: 207178A

STA. 356+50.00 R1 TO STA. 357+00.00 R1
NB MOUND RD

DRAWING
SHEET
SECT

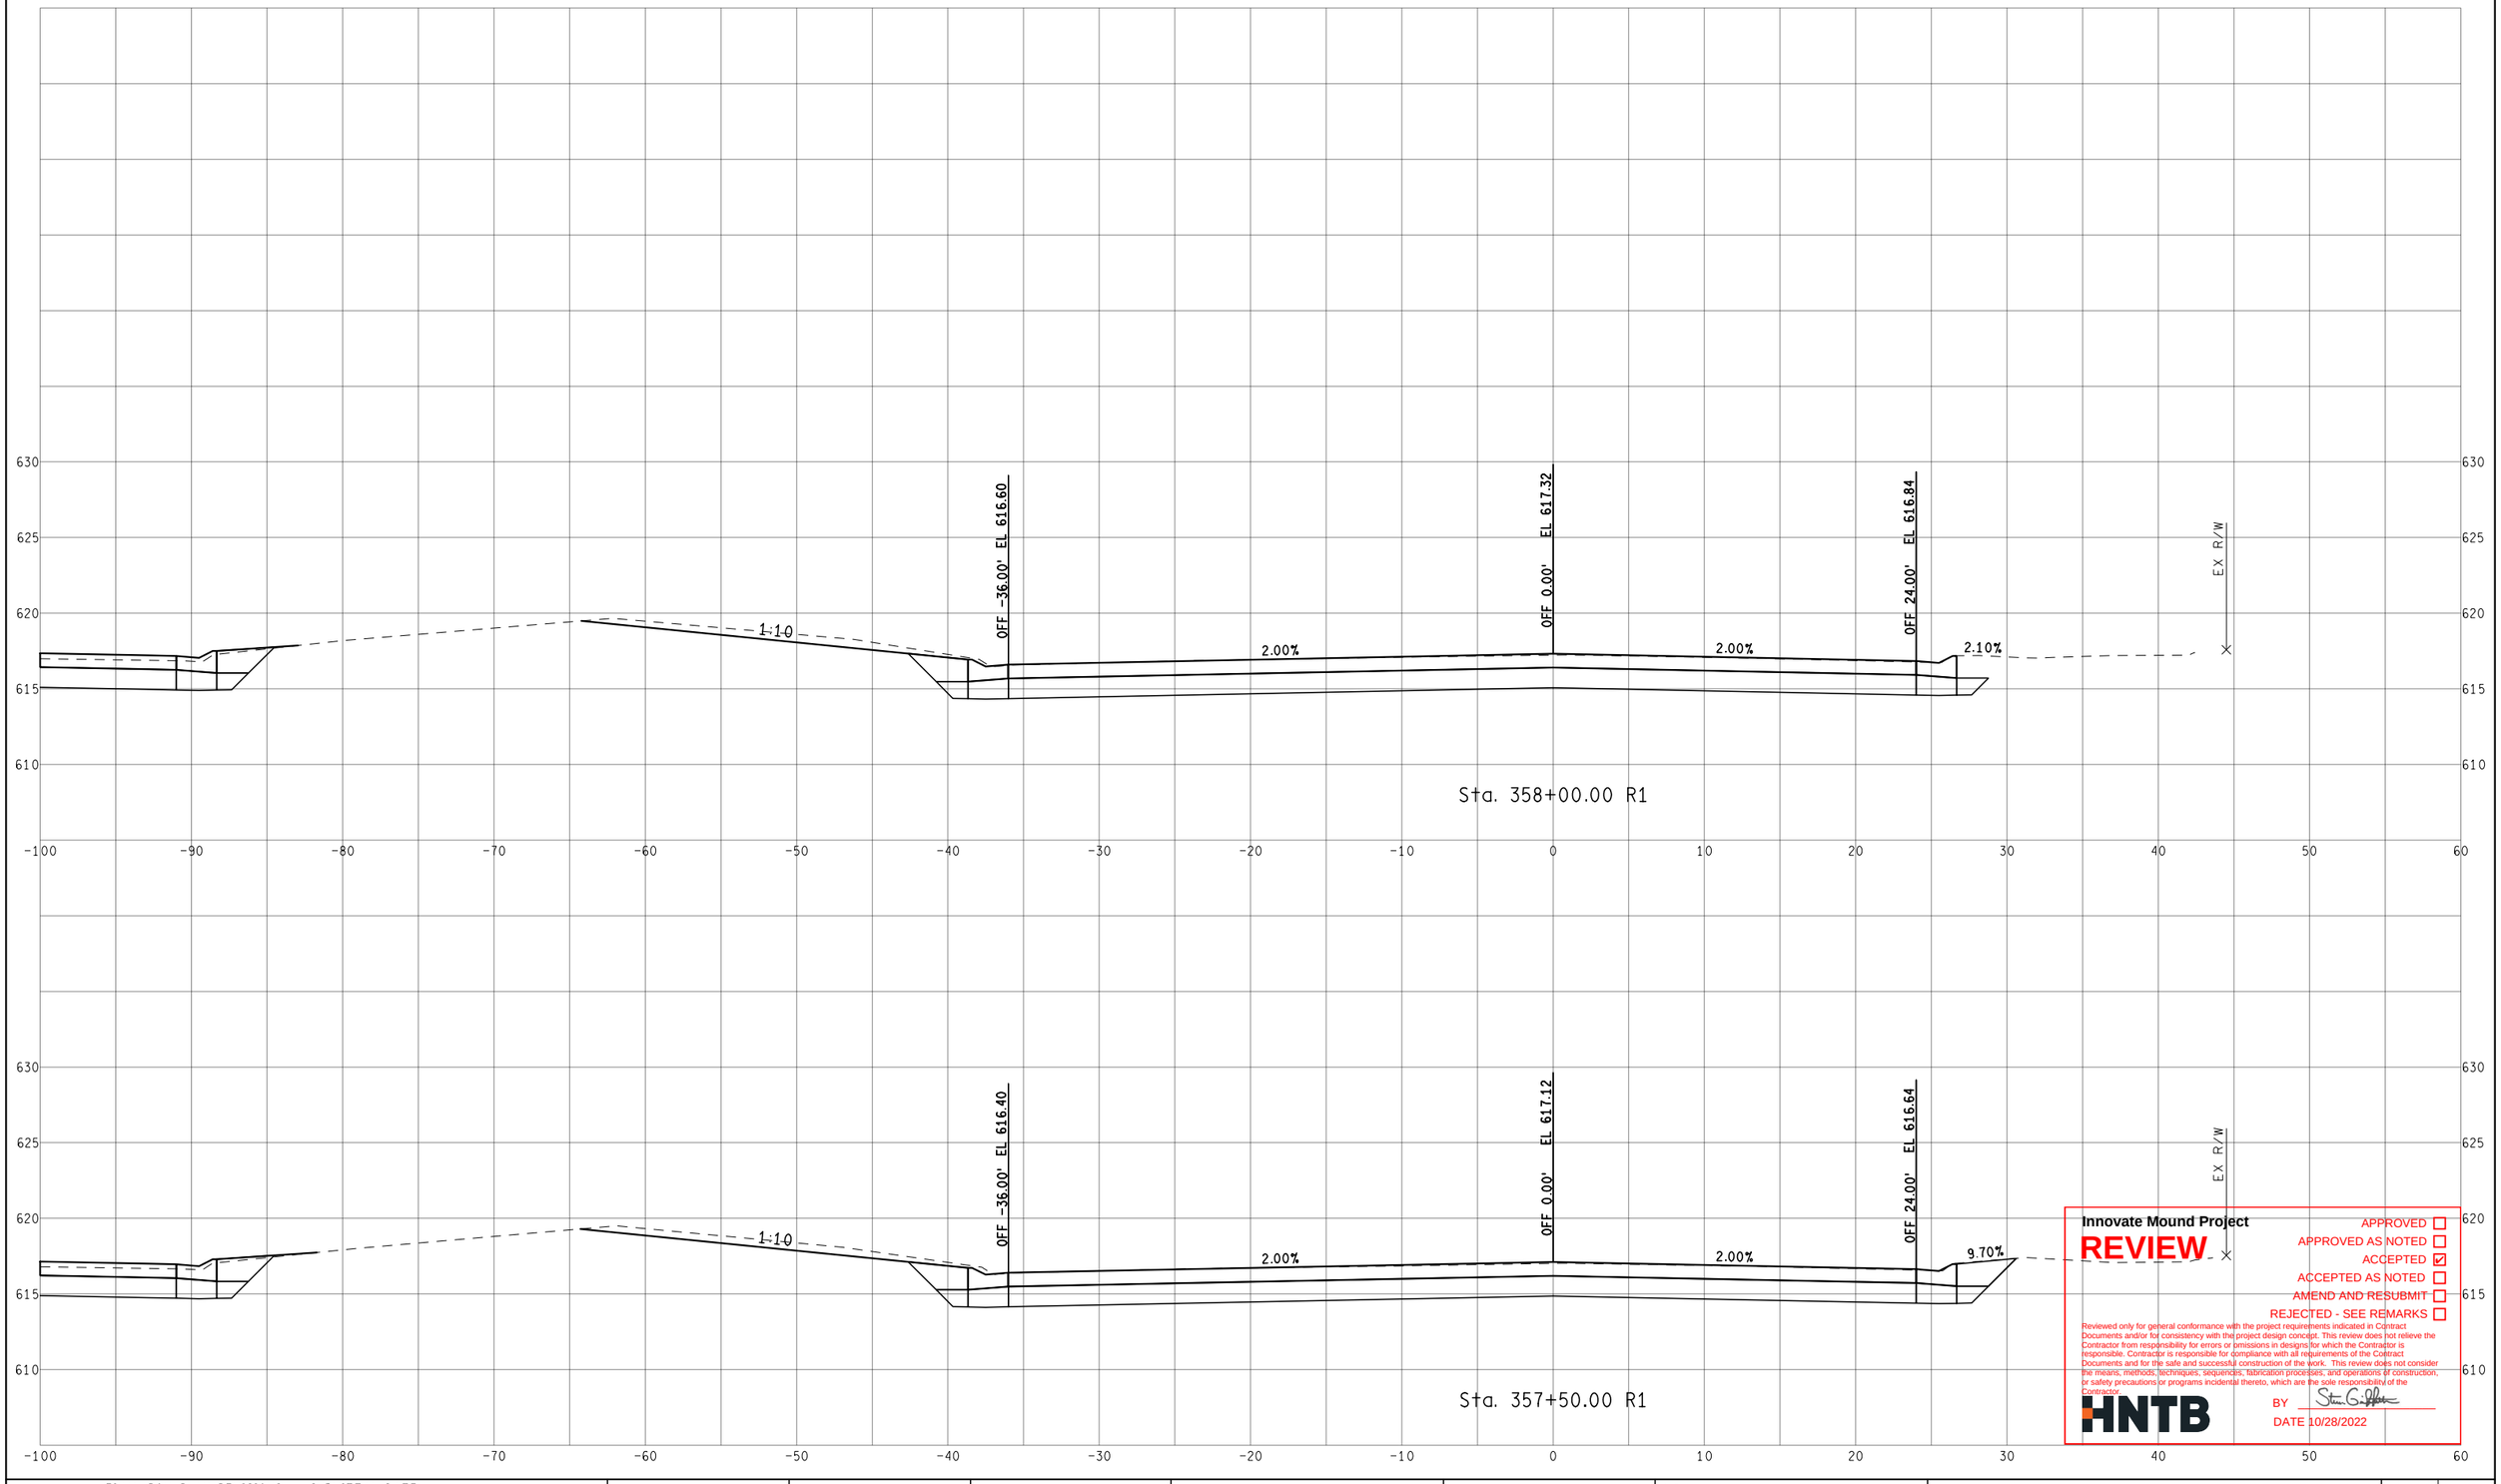

Innovate Mound Project

REVIEW

APPROVED ☐
APPROVED AS NOTED ☐
ACCEPTED ☑
ACCEPTED AS NOTED ☐
AMEND AND RESUBMIT ☐
REJECTED - SEE REMARKS ☐

Reviewed only for general conformance with the project requirements indicated in Contract Documents and/or for consistency with the project design concept. This review does not relieve the Contractor from responsibility for errors or omissions in designs for which the Contractor is responsible. Contractor is responsible for compliance with all requirements of the Contract Documents and for the safe and successful construction of the work. This review does not consider the means, methods, techniques, sequences, fabrication processes, and operations of construction, or safety precautions or programs incidental thereto, which are the sole responsibility of the Contractor.

HNTB

BY Steven G. Peltier

DATE 10/28/2022

FINAL ROW PLAN REVISIONS (SUBMITTAL DATE:)							
NO.	DATE	AUTH	DESCRIPTION	NO.	DATE	AUTH	DESCRIPTION

Department of Roads

0 VERT. (FT) 10

0 HORZ. (FT) 10

FILE:

DATE: 10/12/22

DESIGN UNIT: XXX

TSC: MACOMB

CS: INFR50000

JN: 207178A

STA. 357+50.00 R1 TO STA. 358+00.00 R1

NB MOUND RD

DRAWING

SHEET

SECT

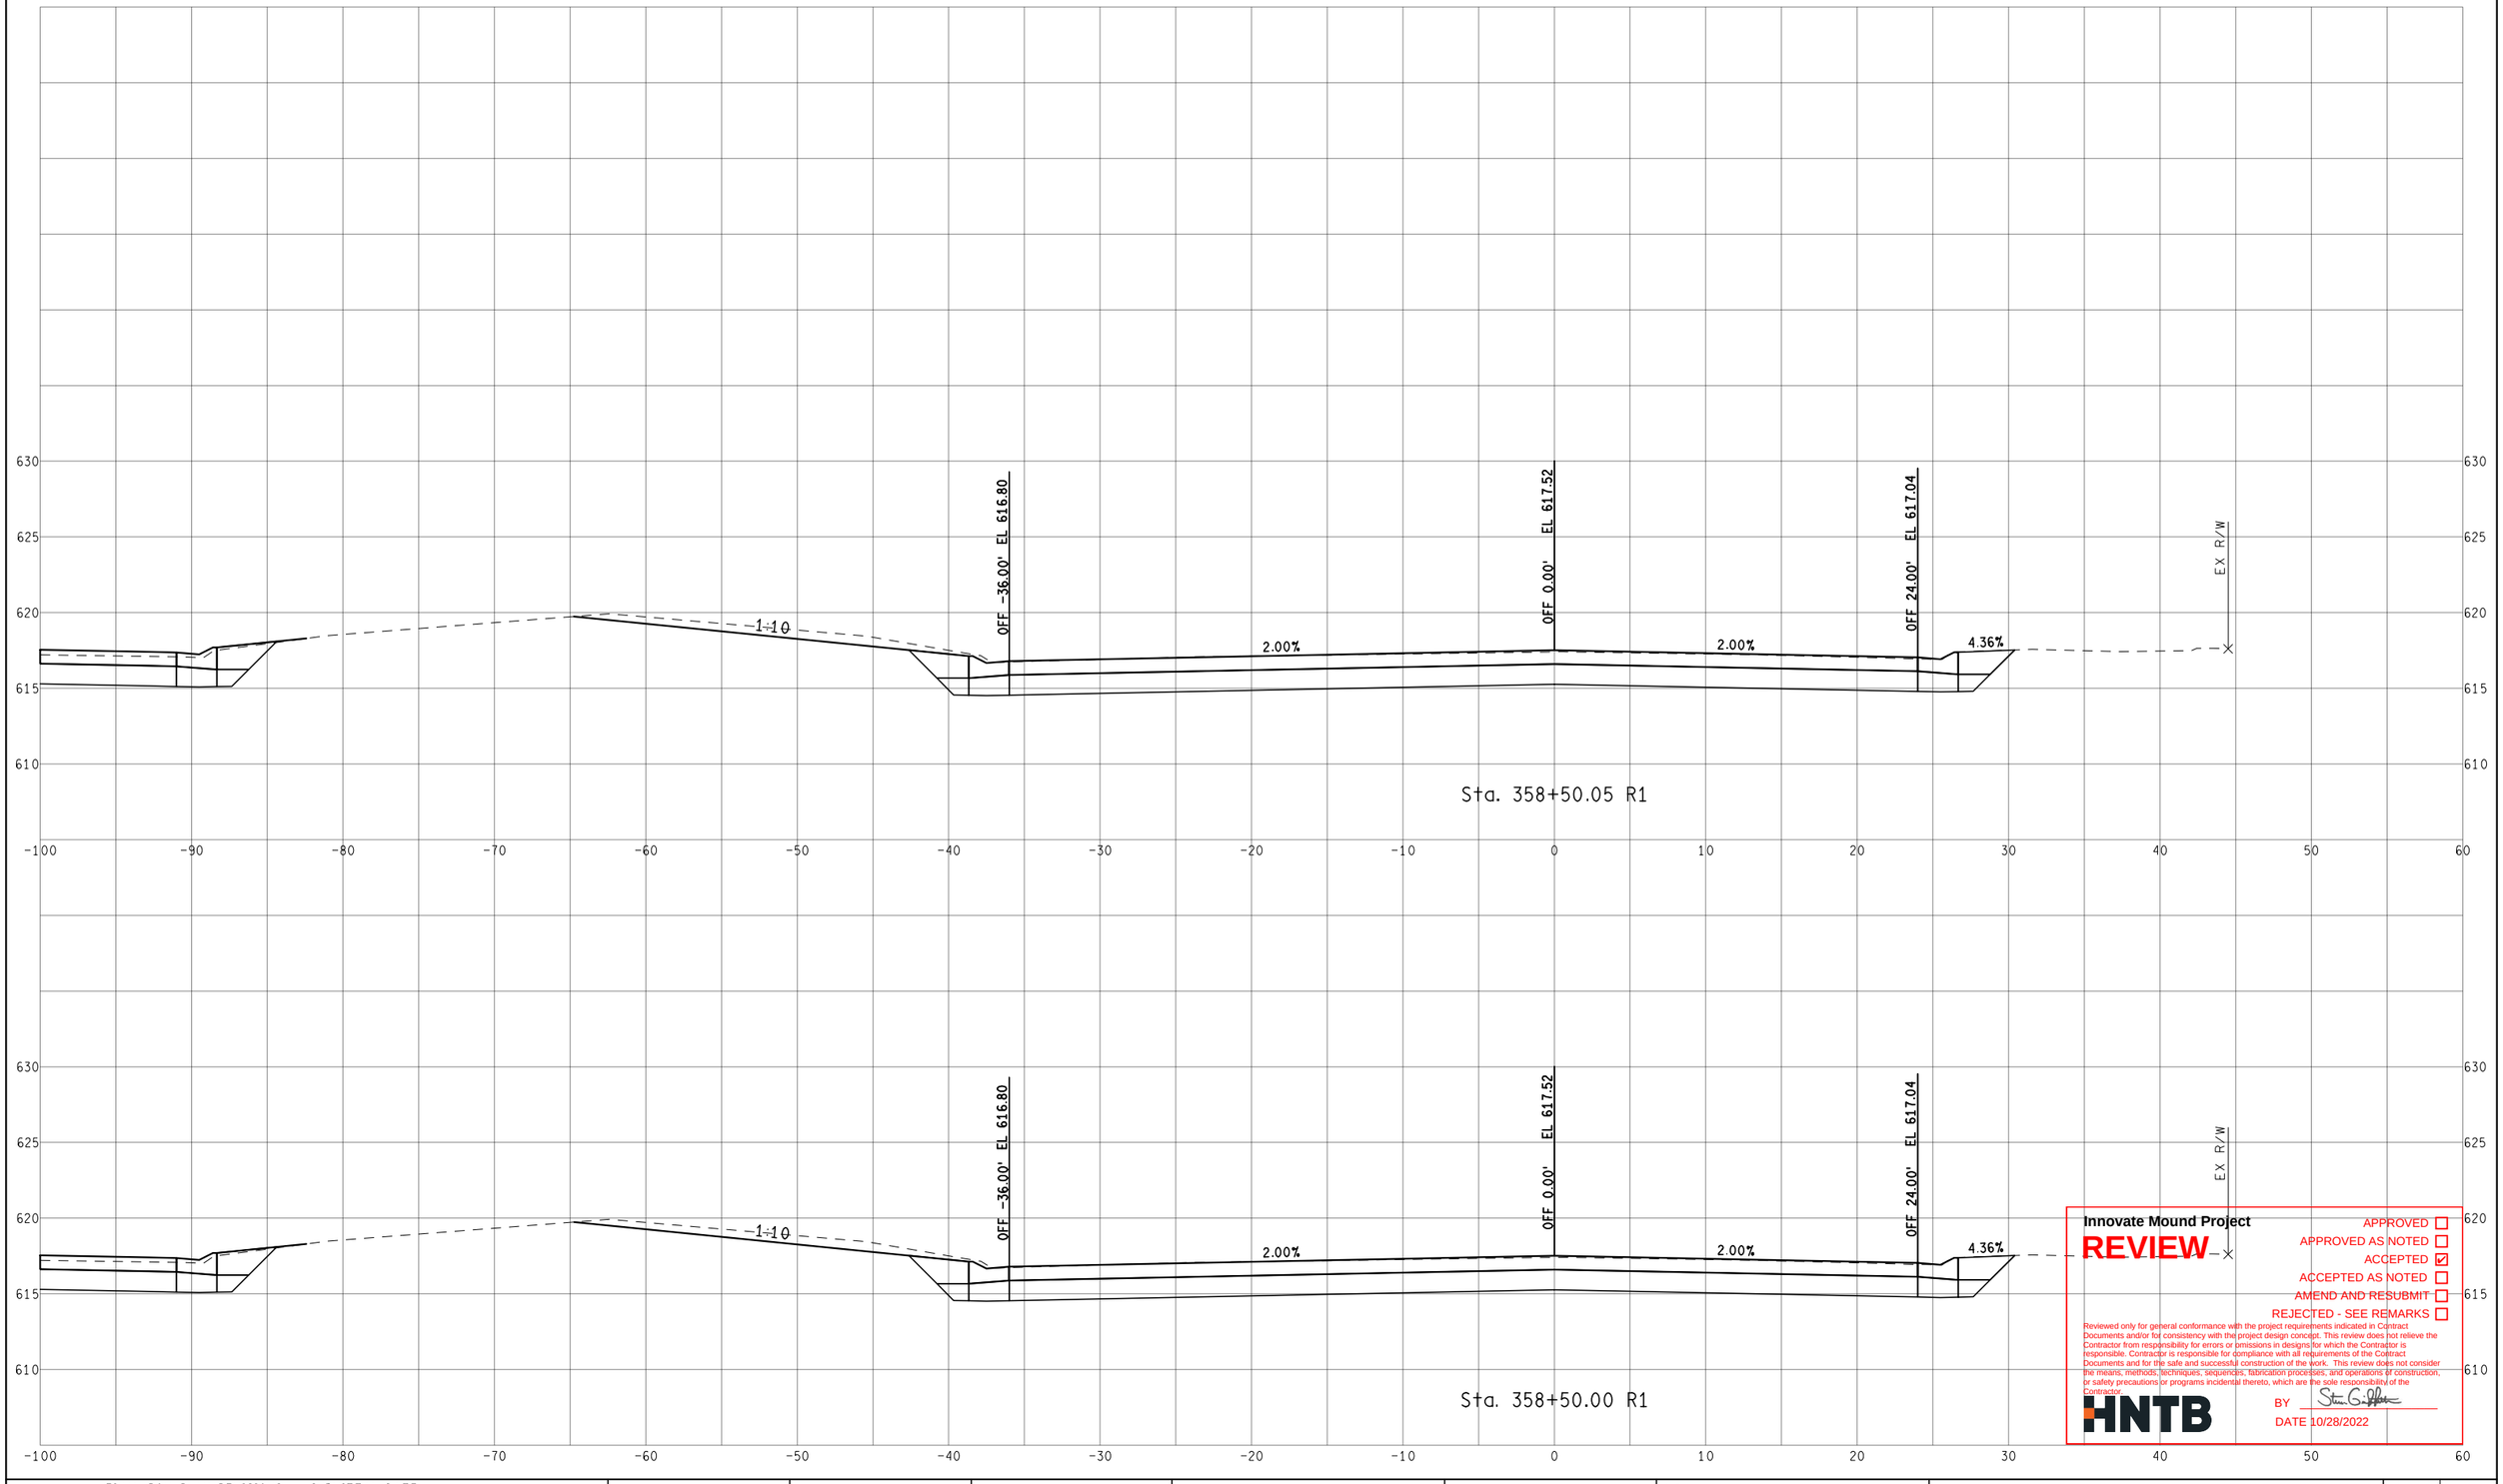

Innovate Mound Project

REVIEW

APPROVED ☐
APPROVED AS NOTED ☐
ACCEPTED ☑
ACCEPTED AS NOTED ☐
AMEND AND RESUBMIT ☐
REJECTED - SEE REMARKS ☐

Reviewed only for general conformance with the project requirements indicated in Contract Documents and/or for consistency with the project design concept. This review does not relieve the Contractor from responsibility for errors or omissions in designs for which the Contractor is responsible. Contractor is responsible for compliance with all requirements of the Contract Documents and for the safe and successful construction of the work. This review does not consider the means, methods, techniques, sequences, fabrication processes, and operations of construction, or safety precautions or programs incidental thereto, which are the sole responsibility of the Contractor.

HNTB

BY

DATE 10/28/2022

FINAL ROW PLAN REVISIONS (SUBMITTAL DATE:)							
NO.	DATE	AUTH	DESCRIPTION	NO.	DATE	AUTH	DESCRIPTION

Macomb County Michigan — Department of Roads

0 VERT. (FT) 10

0 HORZ. (FT) 10

FILE:

DATE: 10/12/22

DESIGN UNIT: XXX

TSC: MACOMB

CS: INFR50000

JN: 207178A

STA. 358+50.00 R1 TO STA. 358+50.05 R1

NB MOUND RD

DRAWING

SHEET

SECT

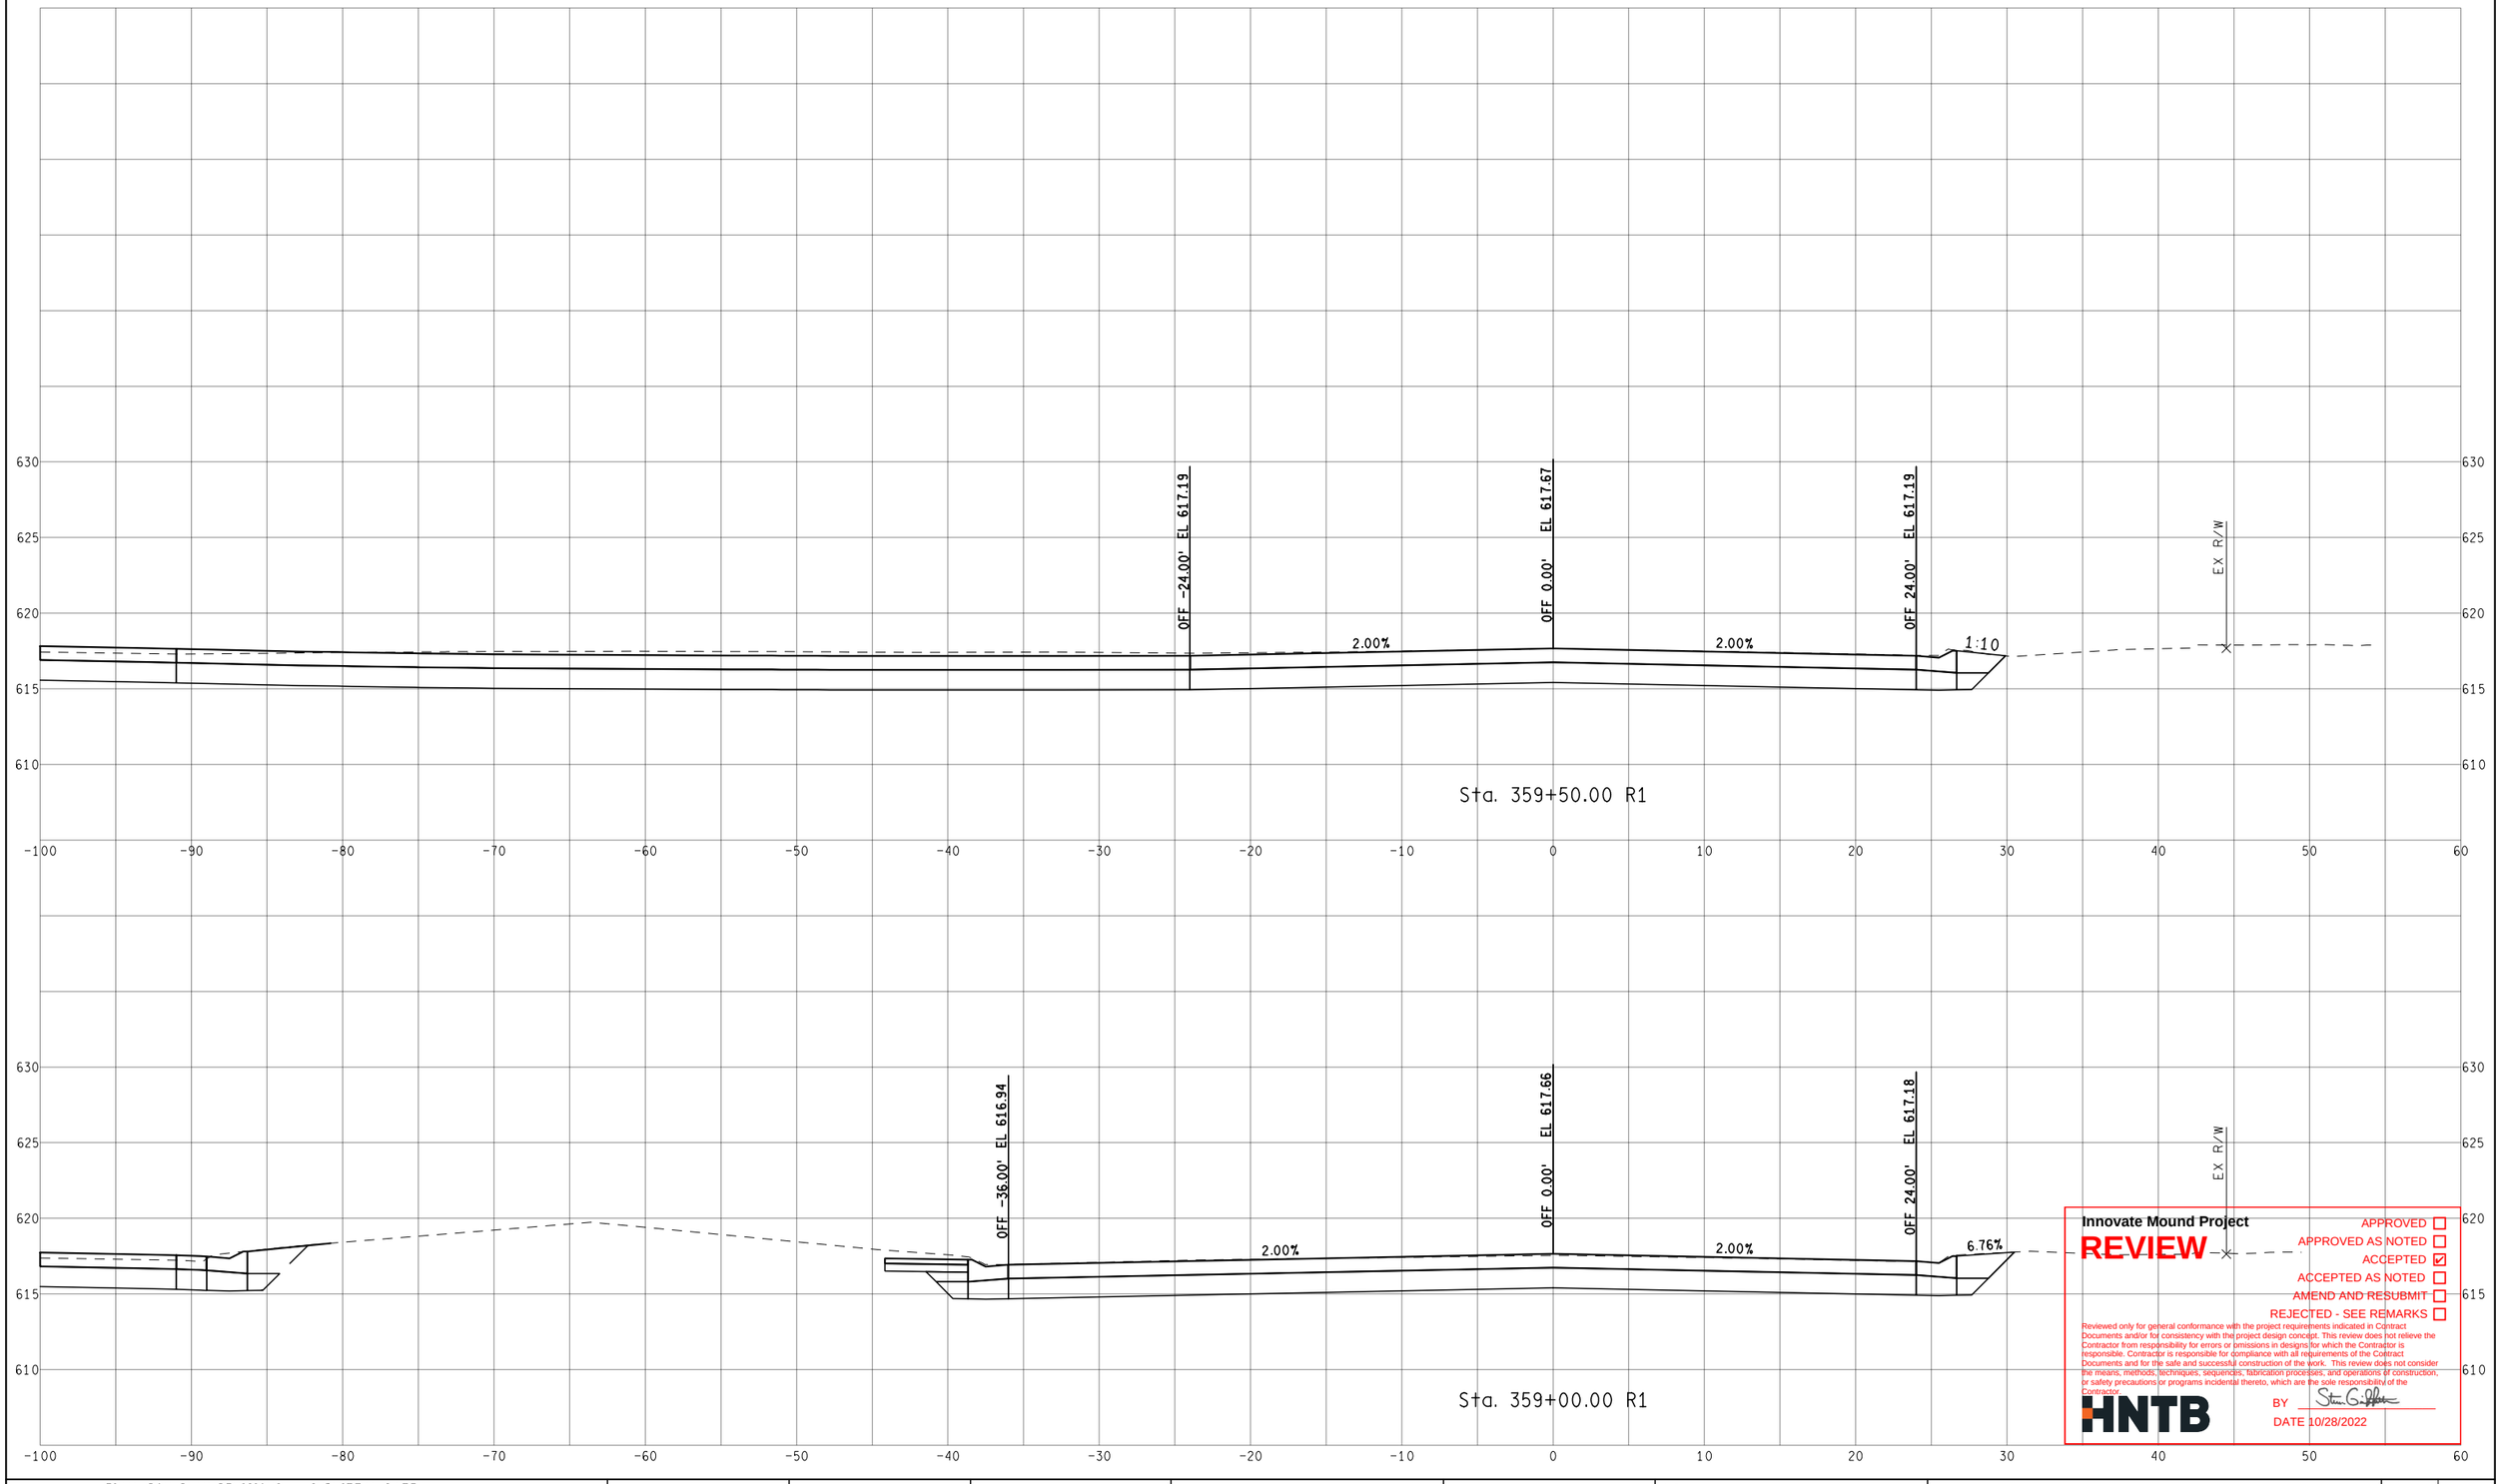

Innovate Mound Project

REVIEW

- APPROVED ☐
- APPROVED AS NOTED ☐
- ACCEPTED ☑
- ACCEPTED AS NOTED ☐
- AMEND AND RESUBMIT ☐
- REJECTED - SEE REMARKS ☐

Reviewed only for general conformance with the project requirements indicated in Contract Documents and/or for consistency with the project design concept. This review does not relieve the Contractor from responsibility for errors or omissions in designs for which the Contractor is responsible. Contractor is responsible for compliance with all requirements of the Contract Documents and for the safe and successful construction of the work. This review does not consider the means, methods, techniques, sequences, fabrication processes, and operations of construction, or safety precautions or programs incidental thereto, which are the sole responsibility of the Contractor.

HNTB

BY

DATE 10/28/2022

FINAL ROW PLAN REVISIONS (SUBMITTAL DATE:)							
NO.	DATE	AUTH	DESCRIPTION	NO.	DATE	AUTH	DESCRIPTION

Department of Roads

0 VERT. (FT) 10

0 HORZ. (FT) 10

FILE:

DATE: 10/12/22

DESIGN UNIT: XXX

TSC: MACOMB

CS: INFR50000

JN: 207178A

STA. 359+00.00 R1 TO STA. 359+50.00 R1

NB MOUND RD

DRAWING

SHEET

SECT

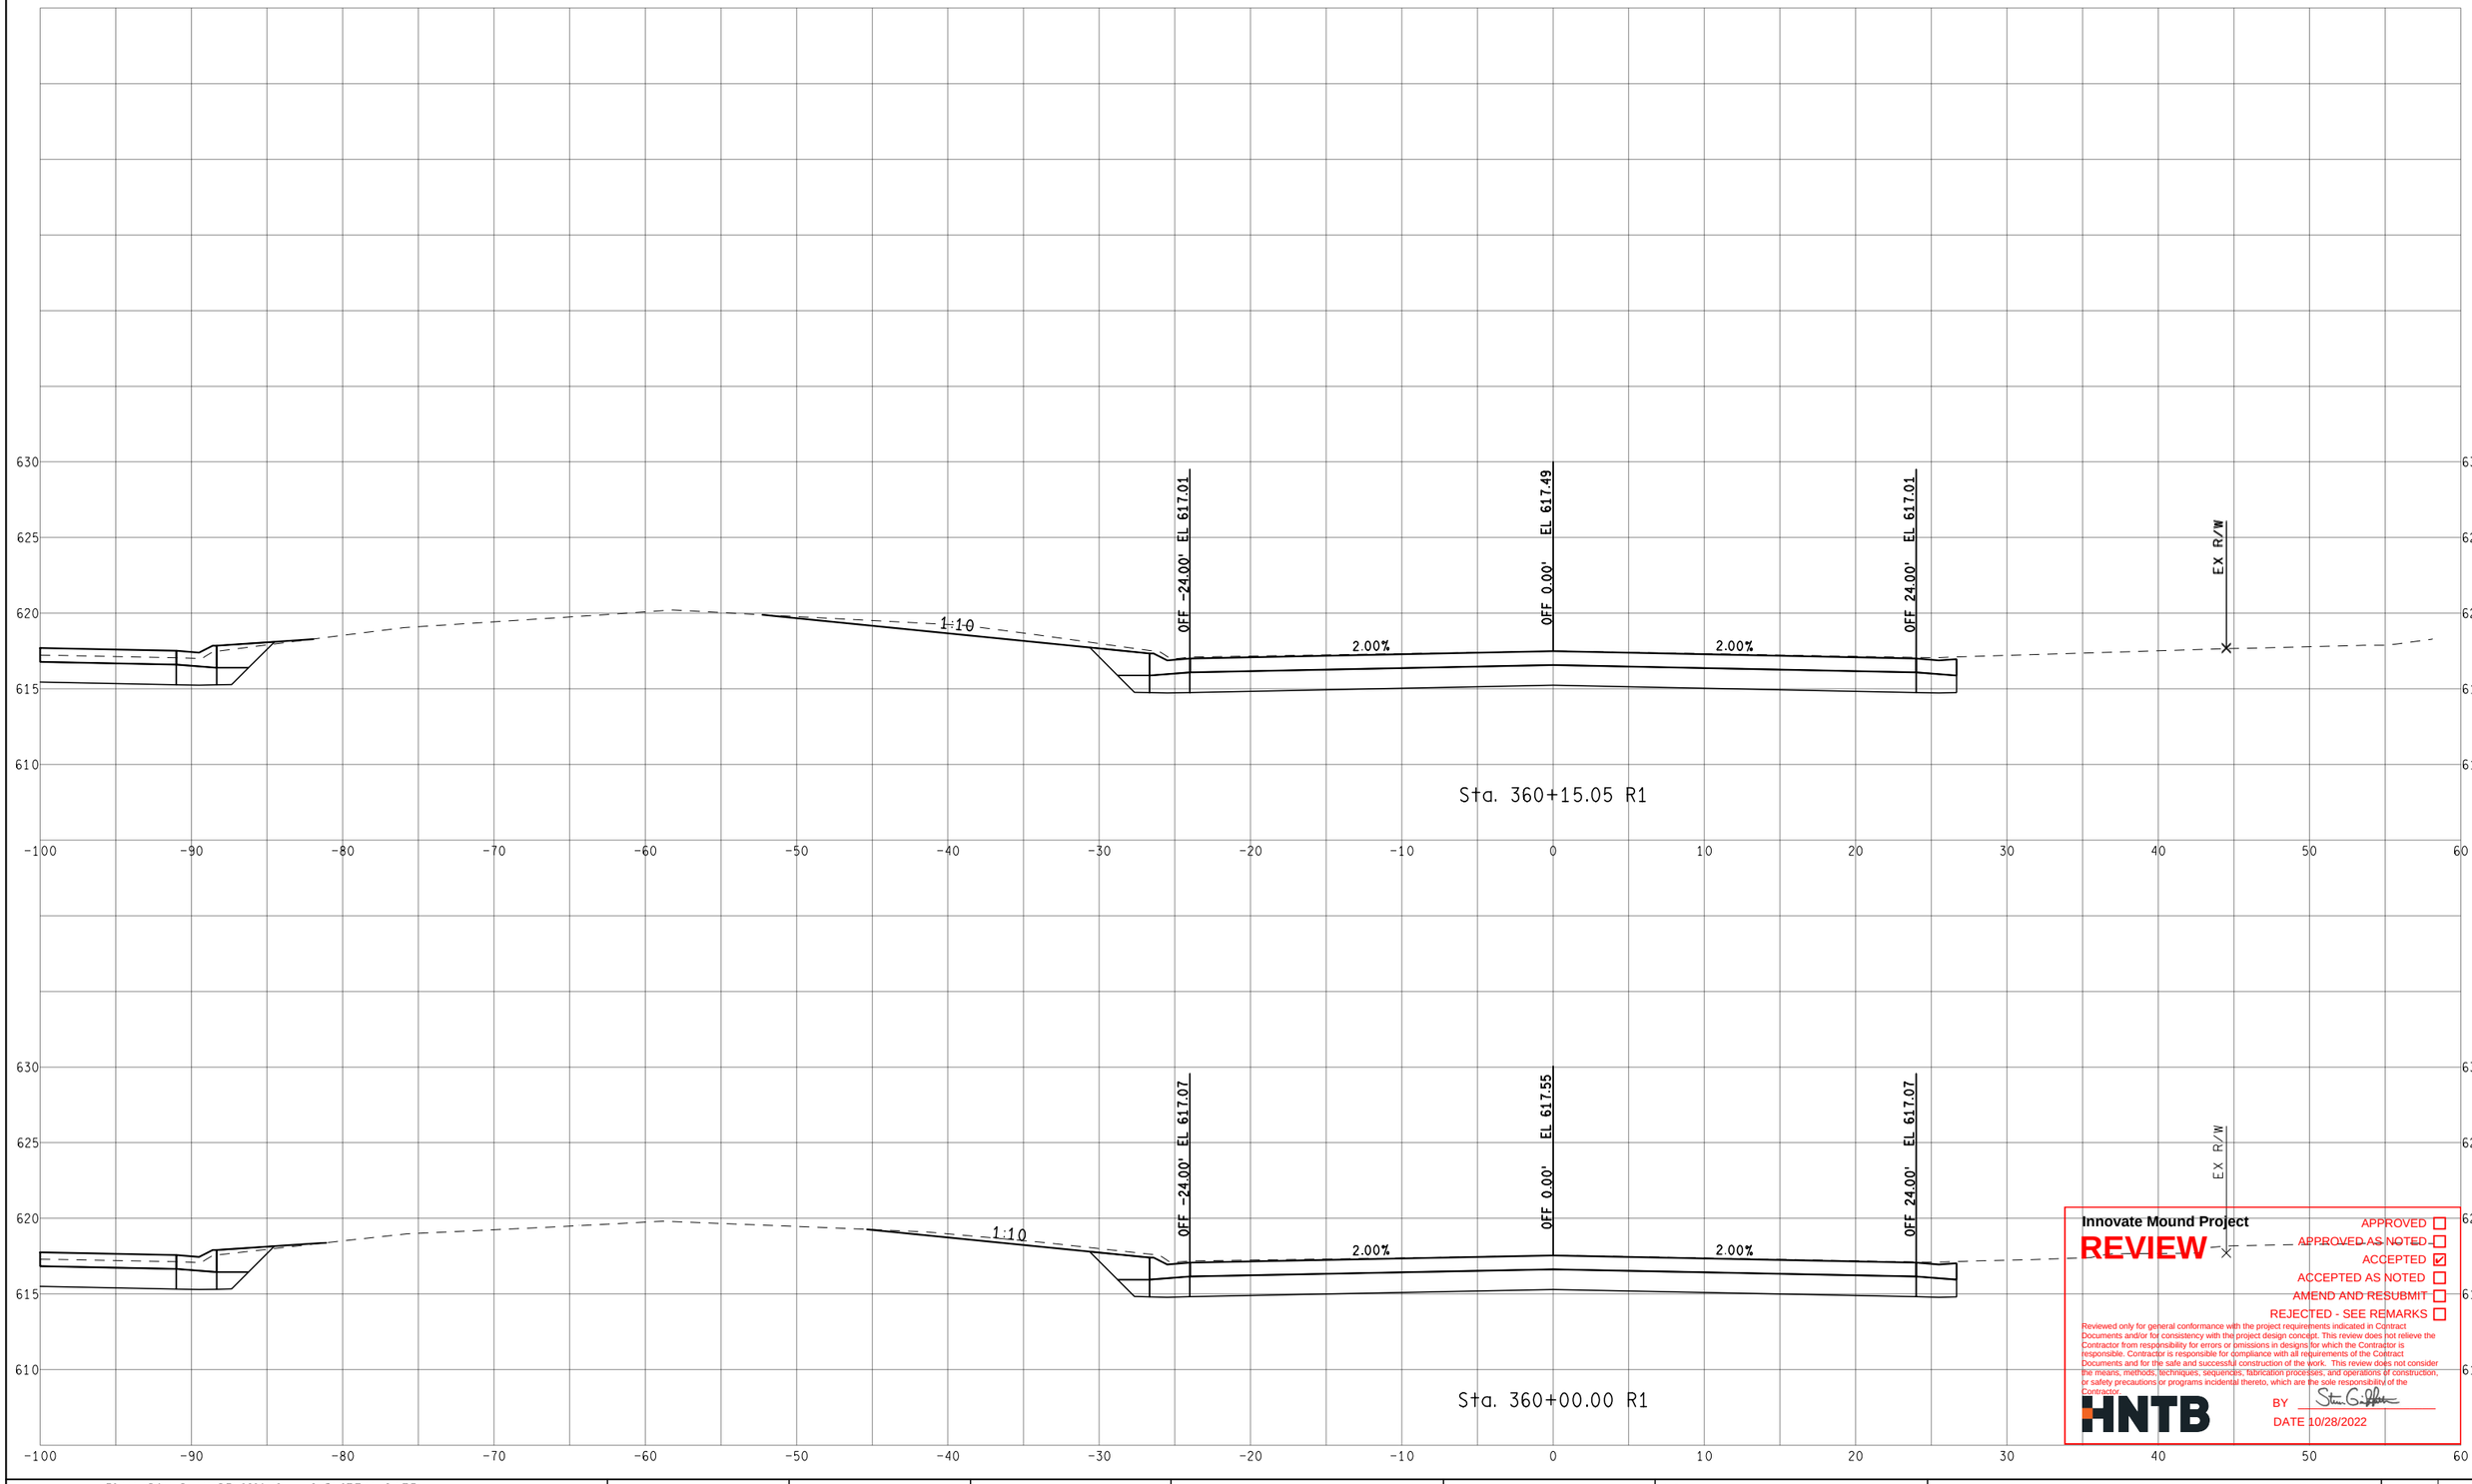

Innovate Mound Project

REVIEW

APPROVED ☐
APPROVED AS NOTED ☐
ACCEPTED ☑
ACCEPTED AS NOTED ☐
AMEND AND RESUBMIT ☐
REJECTED - SEE REMARKS ☐

Reviewed only for general conformance with the project requirements indicated in Contract Documents and/or for consistency with the project design concept. This review does not relieve the Contractor from responsibility for errors or omissions in designs for which the Contractor is responsible. Contractor is responsible for compliance with all requirements of the Contract Documents and for the safe and successful construction of the work. This review does not consider the means, methods, techniques, sequences, fabrication processes, and operations of construction, or safety precautions or programs incidental thereto, which are the sole responsibility of the Contractor.

HNTB

BY Steven G. Palmer

DATE 10/28/2022

FINAL ROW PLAN REVISIONS (SUBMITTAL DATE:)							
NO.	DATE	AUTH	DESCRIPTION	NO.	DATE	AUTH	DESCRIPTION

Department of Roads

VERT. (FT) 0 10

HORZ. (FT) 0 10

FILE:

DATE: 10/12/22

DESIGN UNIT: XXX

TSC: MACOMB

CS: INFR50000

JN: 207178A

STA. 360+00.00 R1 TO STA. 360+15.05 R1

NB MOUND RD

DRAWING

SHEET

SECT

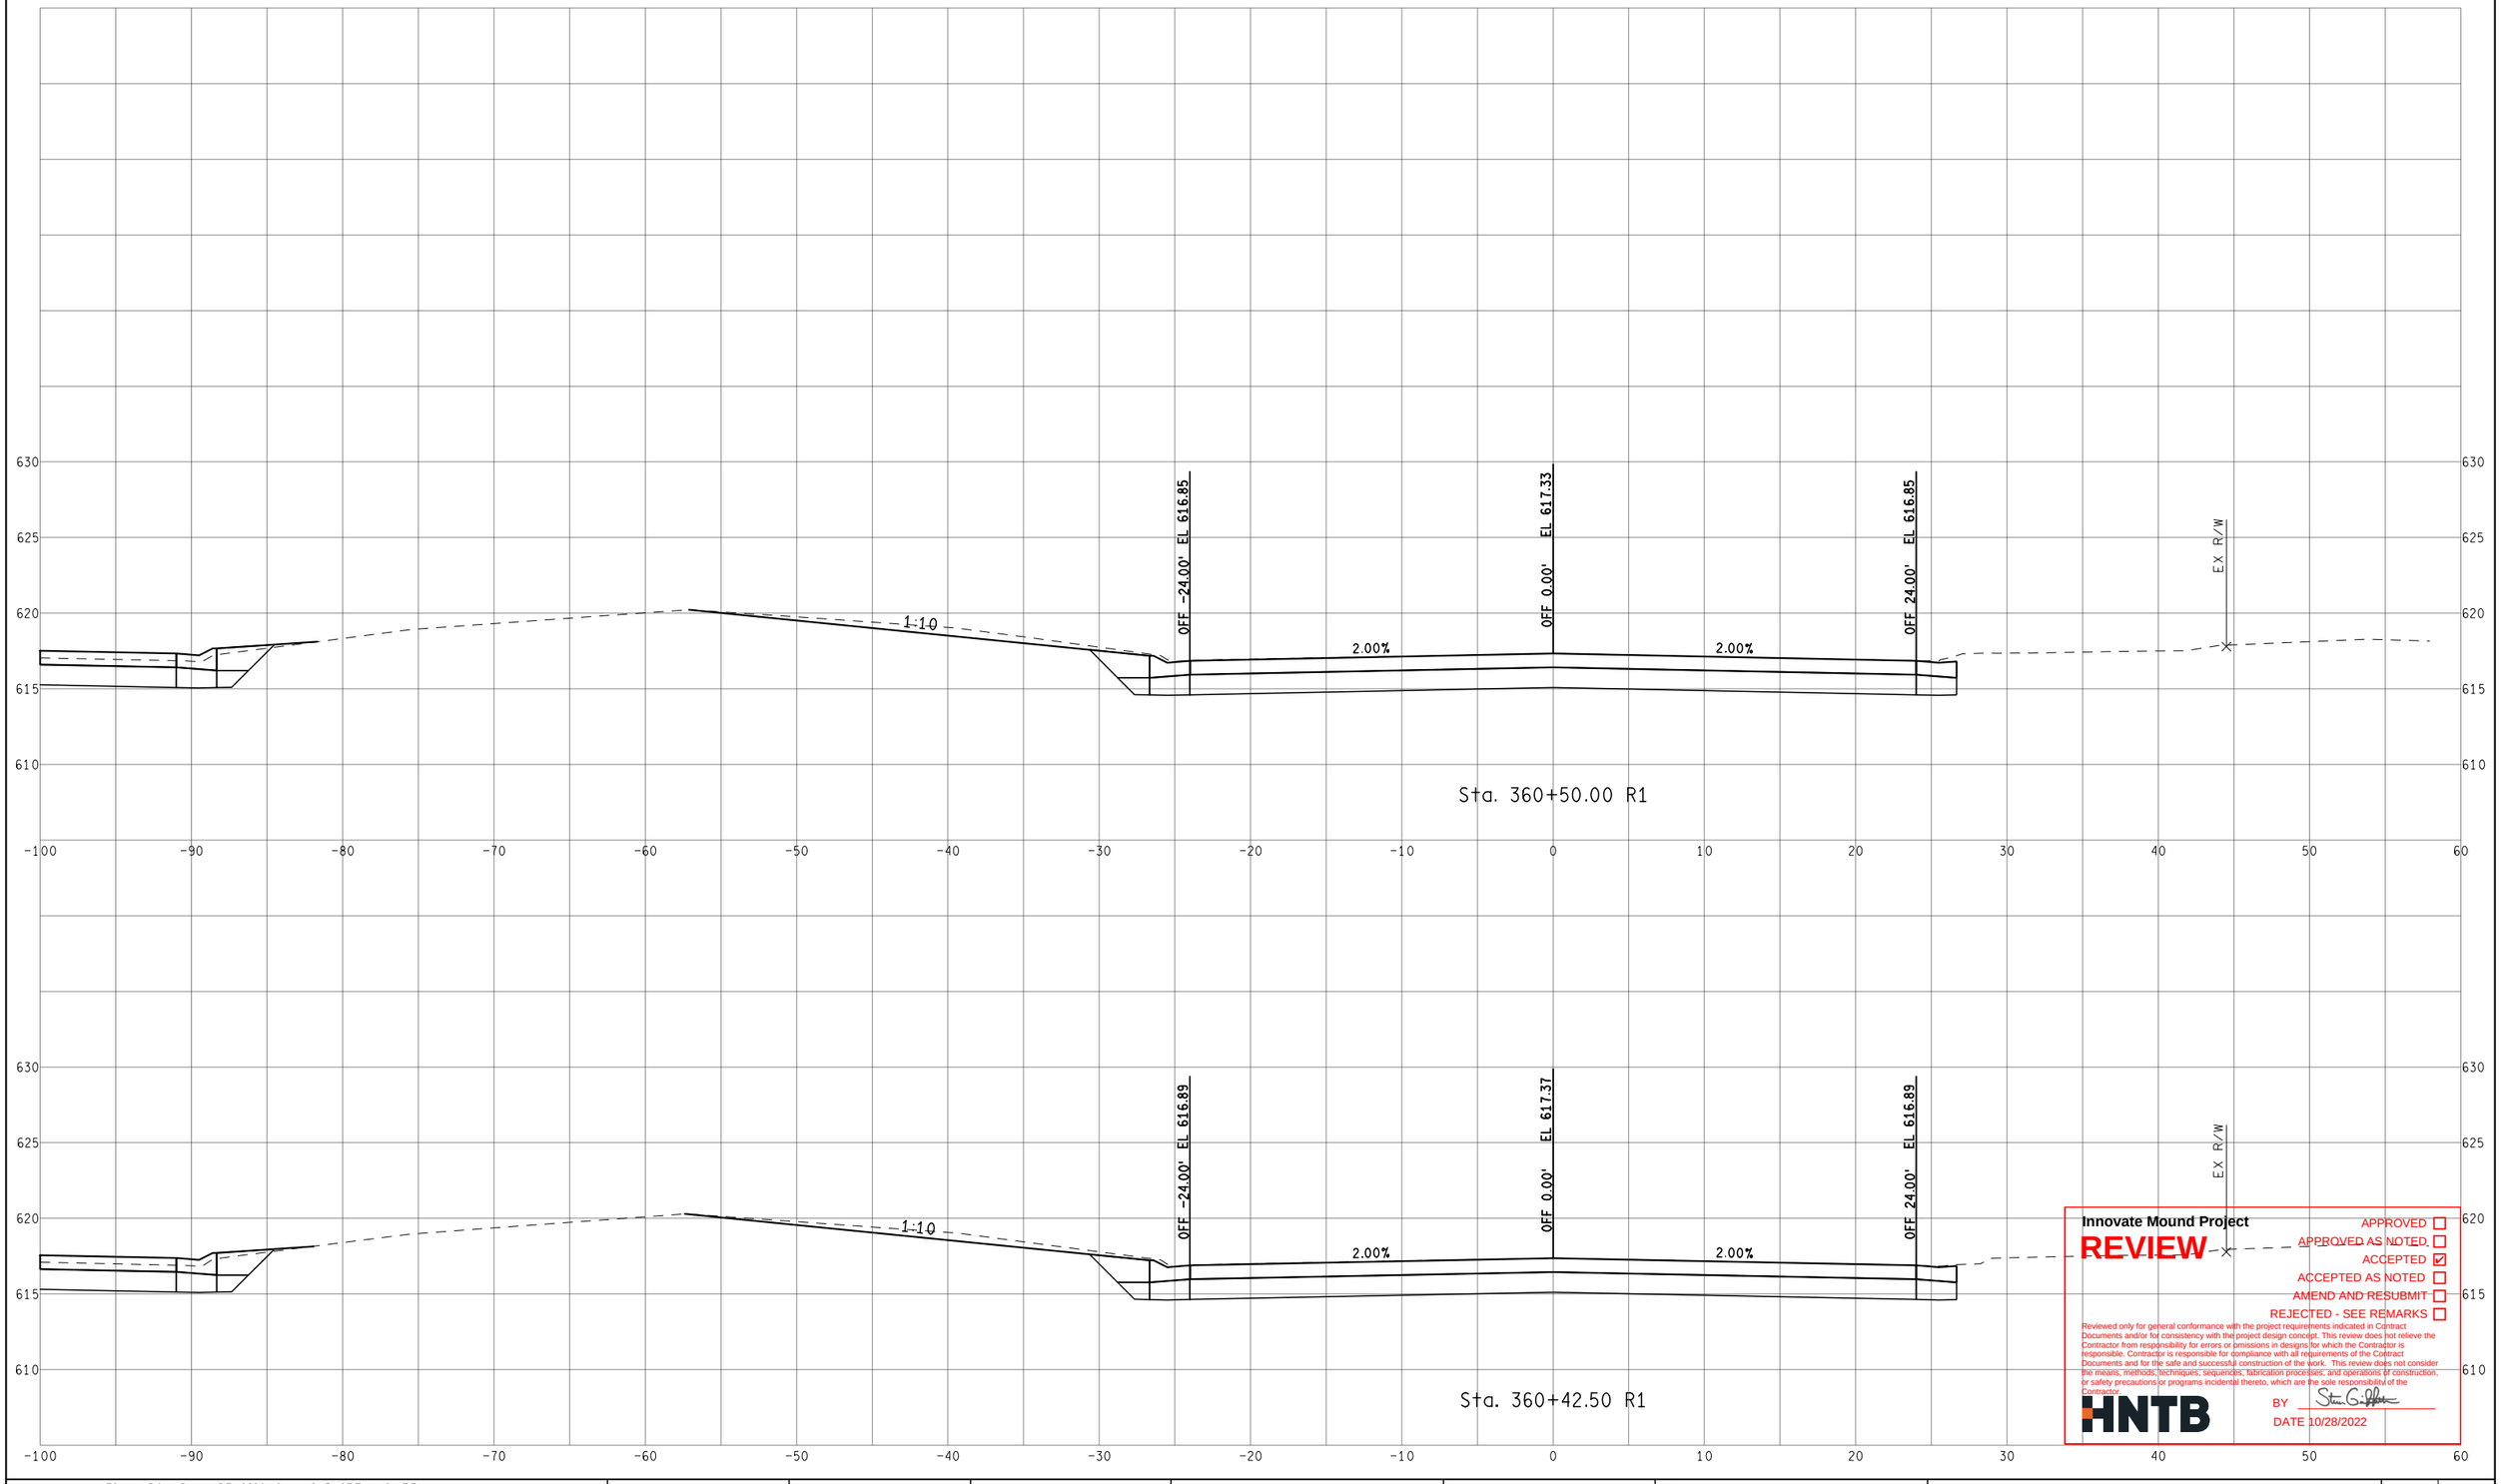

Innovate Mound Project

REVIEW

APPROVED ☐
APPROVED AS NOTED ☐
ACCEPTED ☑
ACCEPTED AS NOTED ☐
AMEND AND RESUBMIT ☐
REJECTED - SEE REMARKS ☐

Reviewed only for general conformance with the project requirements indicated in Contract Documents and/or for consistency with the project design concept. This review does not relieve the Contractor from responsibility for errors or omissions in designs for which the Contractor is responsible. Contractor is responsible for compliance with all requirements of the Contract Documents and for the safe and successful construction of the work. This review does not consider the means, methods, techniques, sequences, fabrication processes, and operations of construction, or safety precautions or programs incidental thereto, which are the sole responsibility of the Contractor.

HNTB

BY

DATE 10/28/2022

FINAL ROW PLAN REVISIONS (SUBMITTAL DATE:)							
NO.	DATE	AUTH	DESCRIPTION	NO.	DATE	AUTH	DESCRIPTION

Department of Roads

VERT. (FT) 0 10

HORZ. (FT) 0 10

FILE:

DATE: 10/12/22

DESIGN UNIT: XXX

TSC: MACOMB

CS: INFR50000

JN: 207178A

STA. 360+42.50 R1 TO STA. 360+50.00 R1

NB MOUND RD

DRAWING

SHEET

SECT

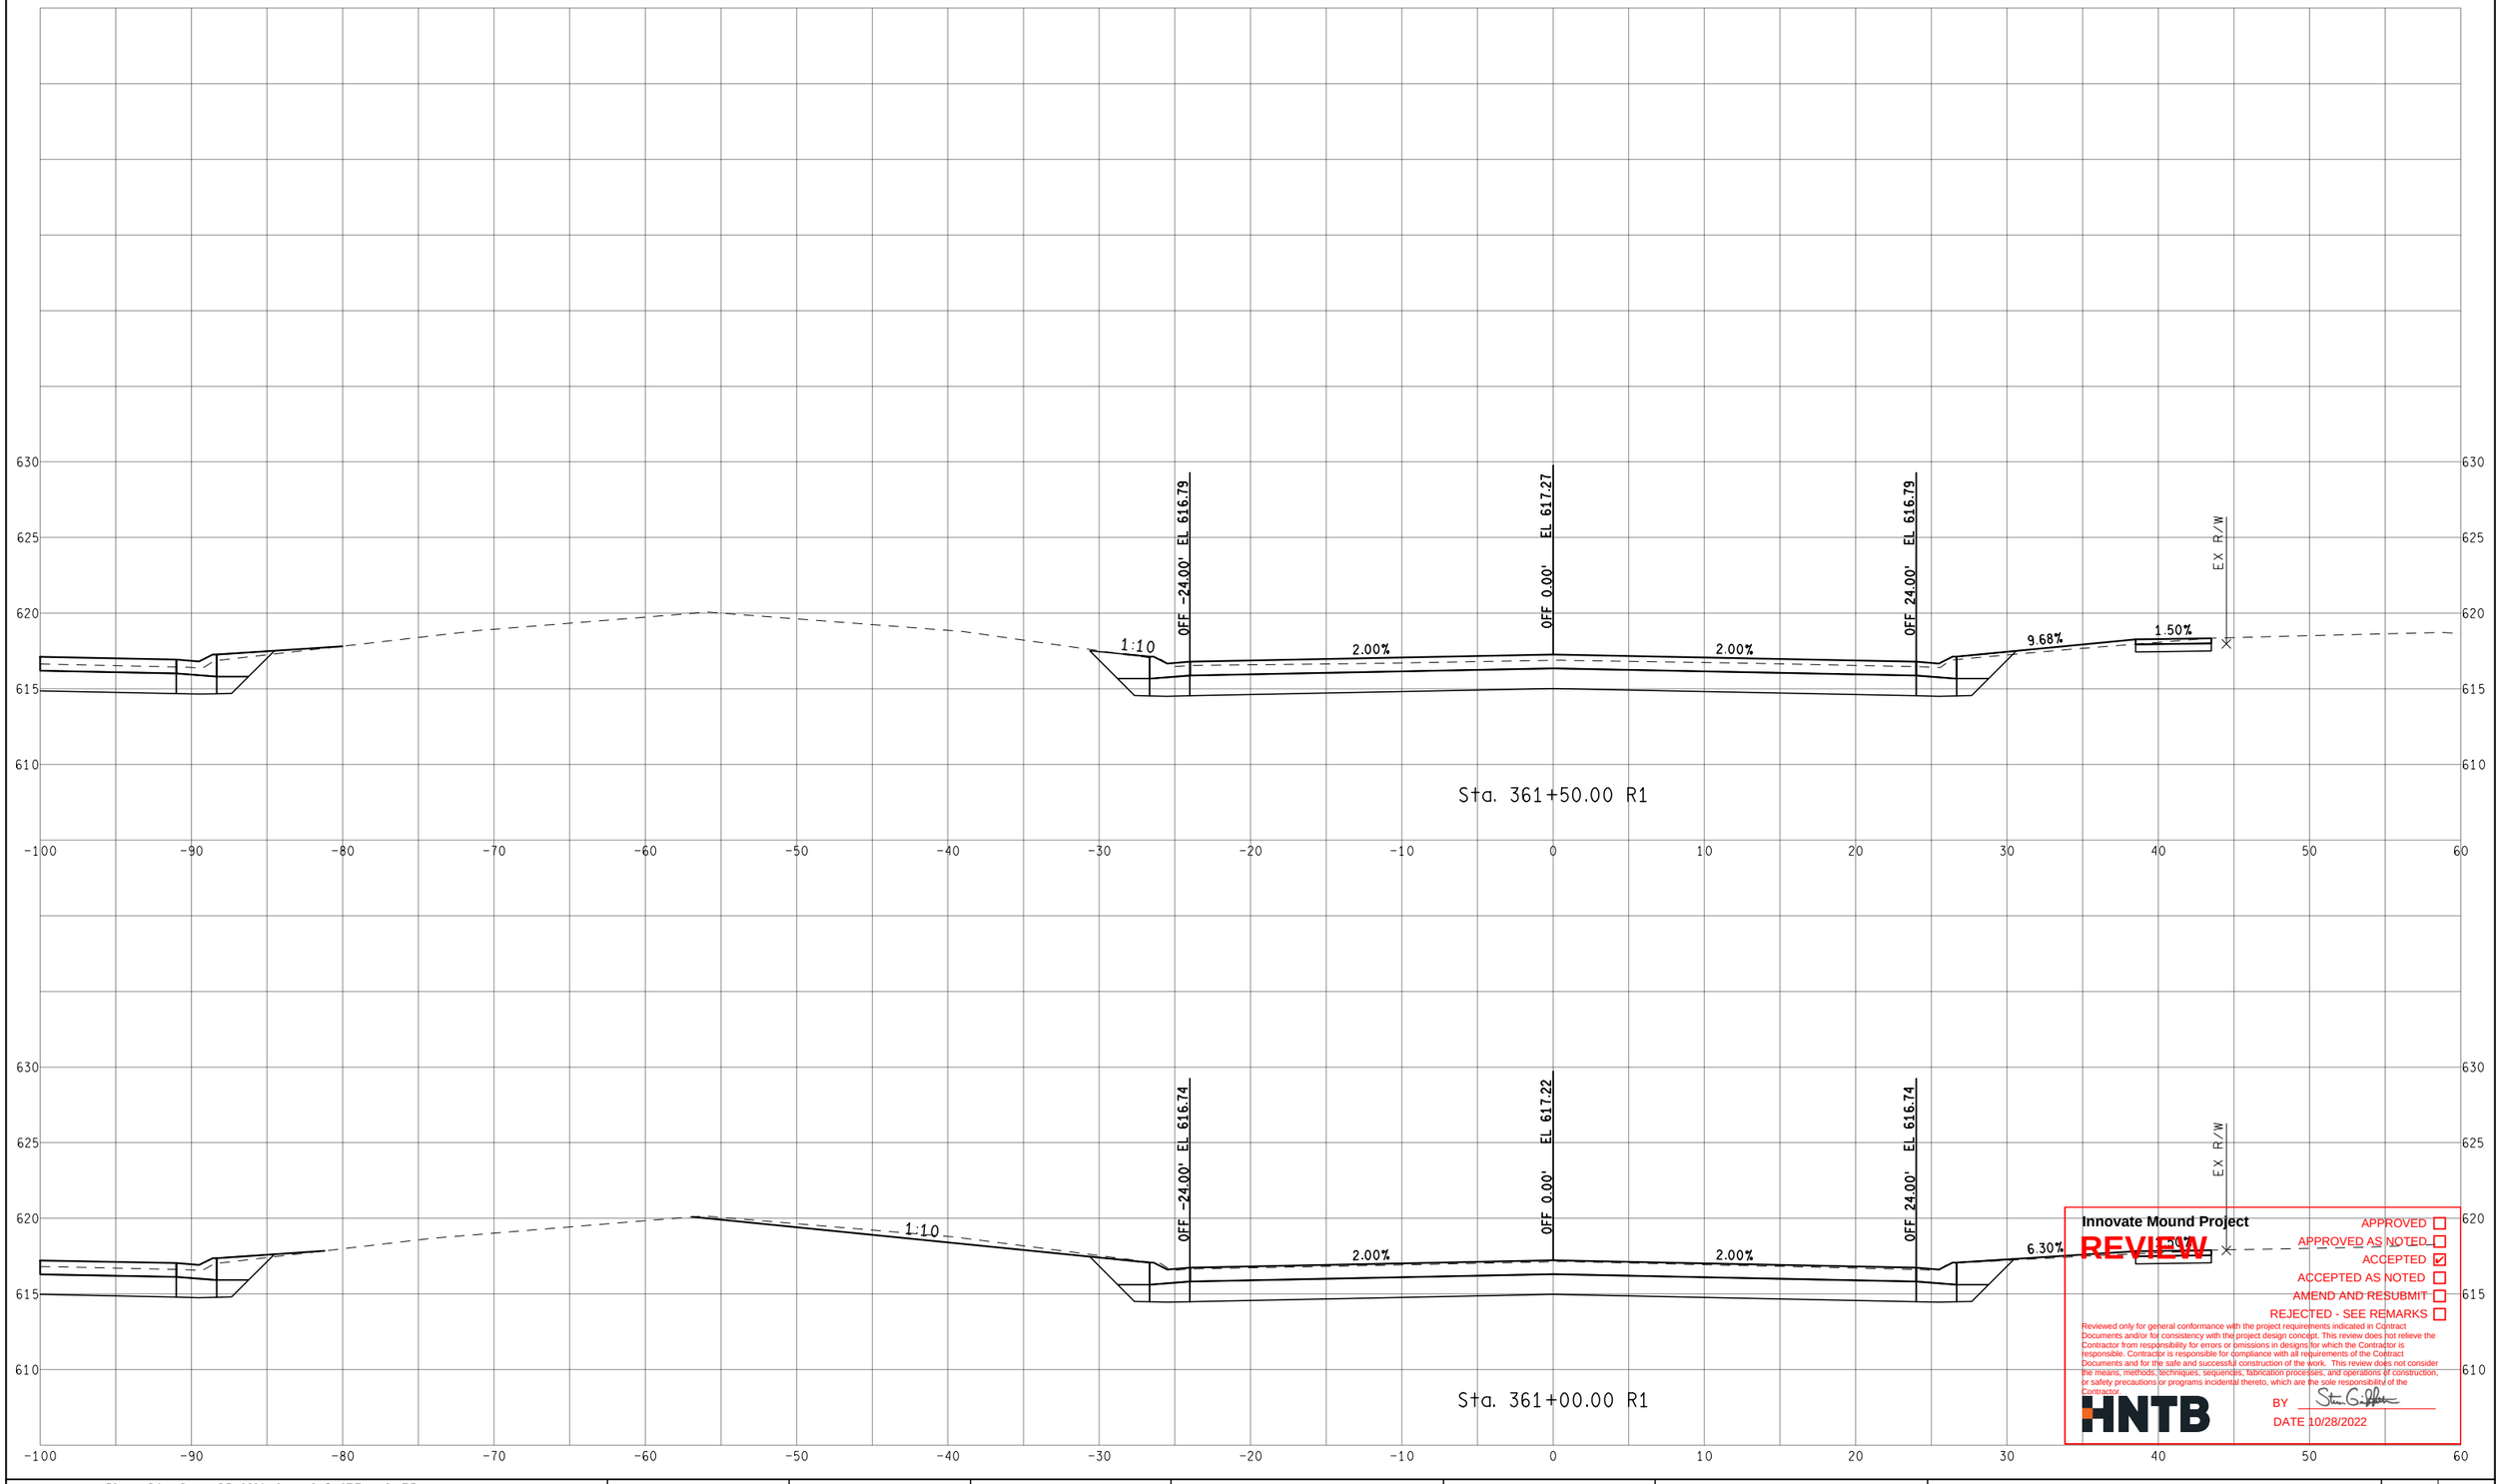

Innovate Mound Project

REVIEW

APPROVED ☐
APPROVED AS NOTED ☐
ACCEPTED ☑
ACCEPTED AS NOTED ☐
AMEND AND RESUBMIT ☐
REJECTED - SEE REMARKS ☐

Reviewed only for general conformance with the project requirements indicated in Contract Documents and/or for consistency with the project design concept. This review does not relieve the Contractor from responsibility for errors or omissions in designs for which the Contractor is responsible. Contractor is responsible for compliance with all requirements of the Contract Documents and for the safe and successful construction of the work. This review does not consider the means, methods, techniques, sequences, fabrication processes, and operations of construction, or safety precautions or programs incidental thereto, which are the sole responsibility of the Contractor.

HNTB

BY [signature]

DATE 10/28/2022

FINAL ROW PLAN REVISIONS (SUBMITTAL DATE:)							
NO.	DATE	AUTH	DESCRIPTION	NO.	DATE	AUTH	DESCRIPTION

Department of Roads

VERT. (FT) 0 10
HORZ. (FT) 0 10

FILE:

DATE: 10/12/22
DESIGN UNIT: XXX
TSC: MACOMB

CS: INFR50000
JN: 207178A

STA. 361+00.00 R1 TO STA. 361+50.00 R1
NB MOUND RD

DRAWING
SHEET
SECT

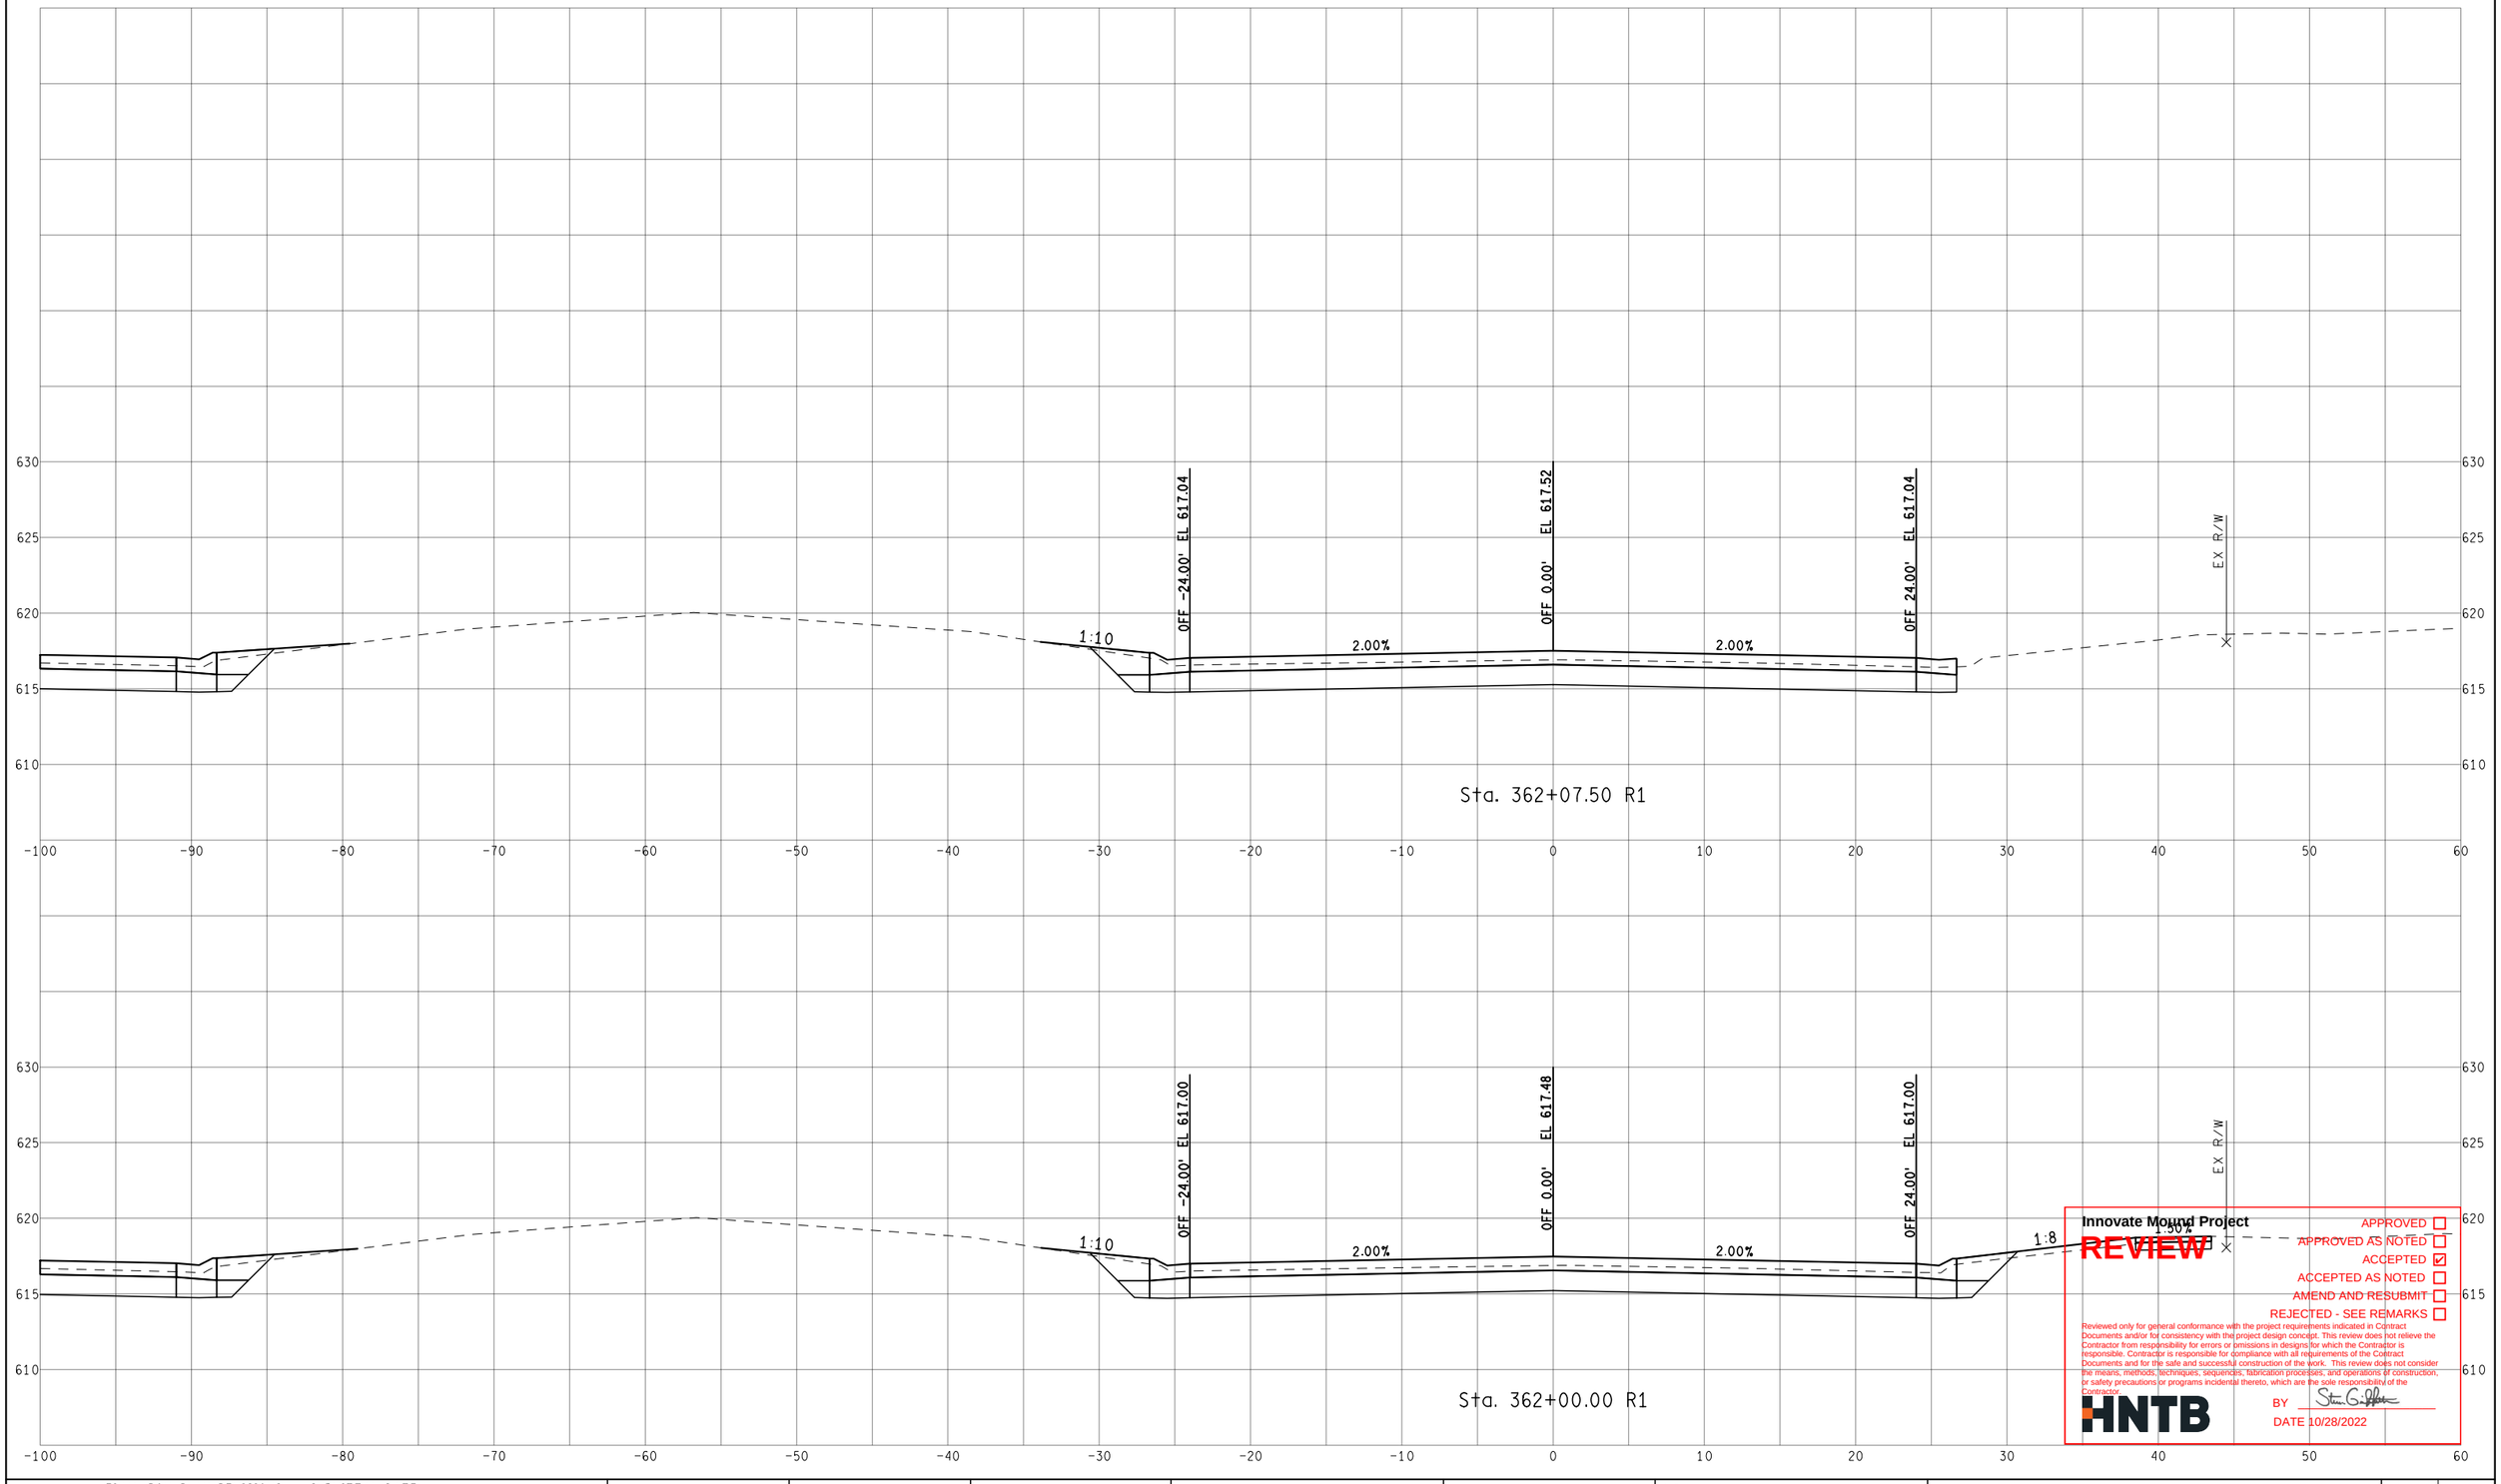

Innovate Mound Project

REVIEW

APPROVED ☐
APPROVED AS NOTED ☐
ACCEPTED ☑
ACCEPTED AS NOTED ☐
AMEND AND RESUBMIT ☐
REJECTED - SEE REMARKS ☐

Reviewed only for general conformance with the project requirements indicated in Contract Documents and/or for consistency with the project design concept. This review does not relieve the Contractor from responsibility for errors or omissions in designs for which the Contractor is responsible. Contractor is responsible for compliance with all requirements of the Contract Documents and for the safe and successful construction of the work. This review does not consider the means, methods, techniques, sequences, fabrication processes, and operations of construction, or safety precautions or programs incidental thereto, which are the sole responsibility of the Contractor.

HNTB

BY

DATE 10/28/2022

FINAL ROW PLAN REVISIONS (SUBMITTAL DATE:)							
NO.	DATE	AUTH	DESCRIPTION	NO.	DATE	AUTH	DESCRIPTION

Macomb County Michigan — Department of Roads

VERT. (FT) 0 10
HORZ. (FT) 0 10

FILE:

DATE: 10/12/22
DESIGN UNIT: XXX
TSC: MACOMB

CS: INFR50000
JN: 207178A

STA. 362+00.00 R1 TO STA. 362+07.50 R1
NB MOUND RD

DRAWING
SHEET
SECT

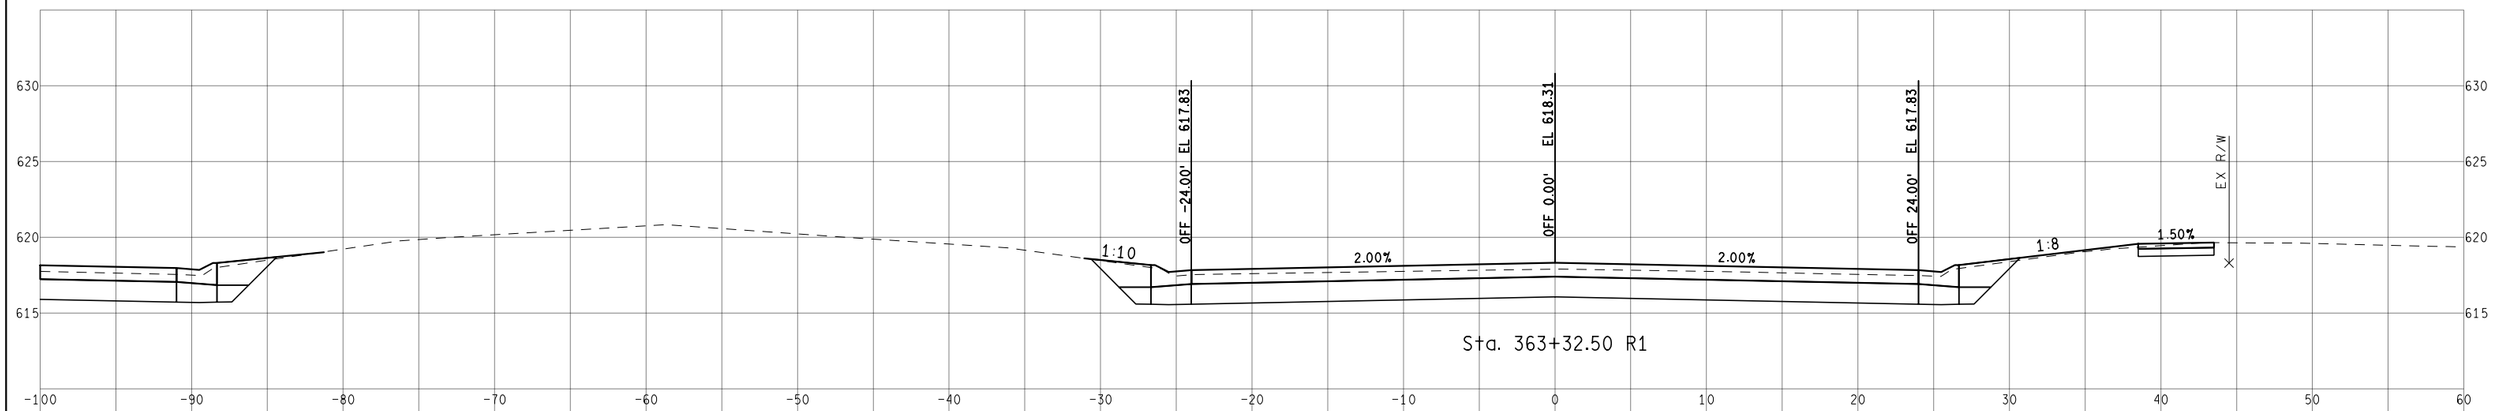

Sta. 363+32.50 R1

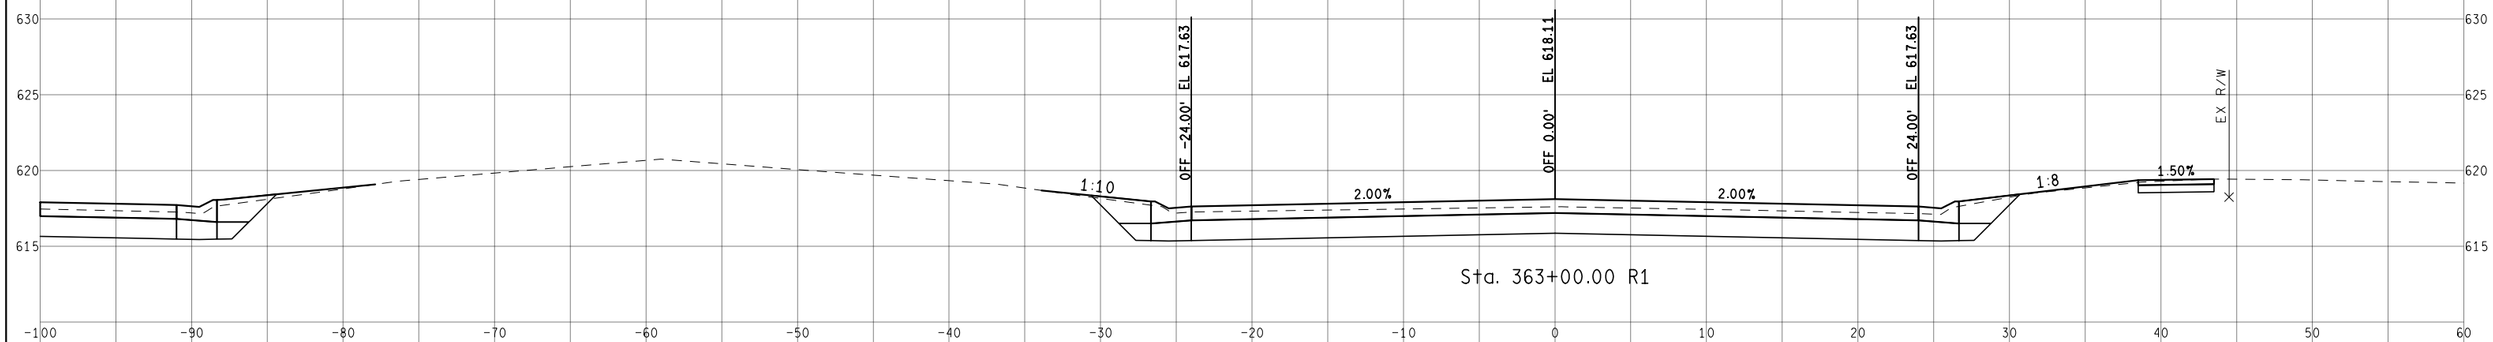

Sta. 363+00.00 R1

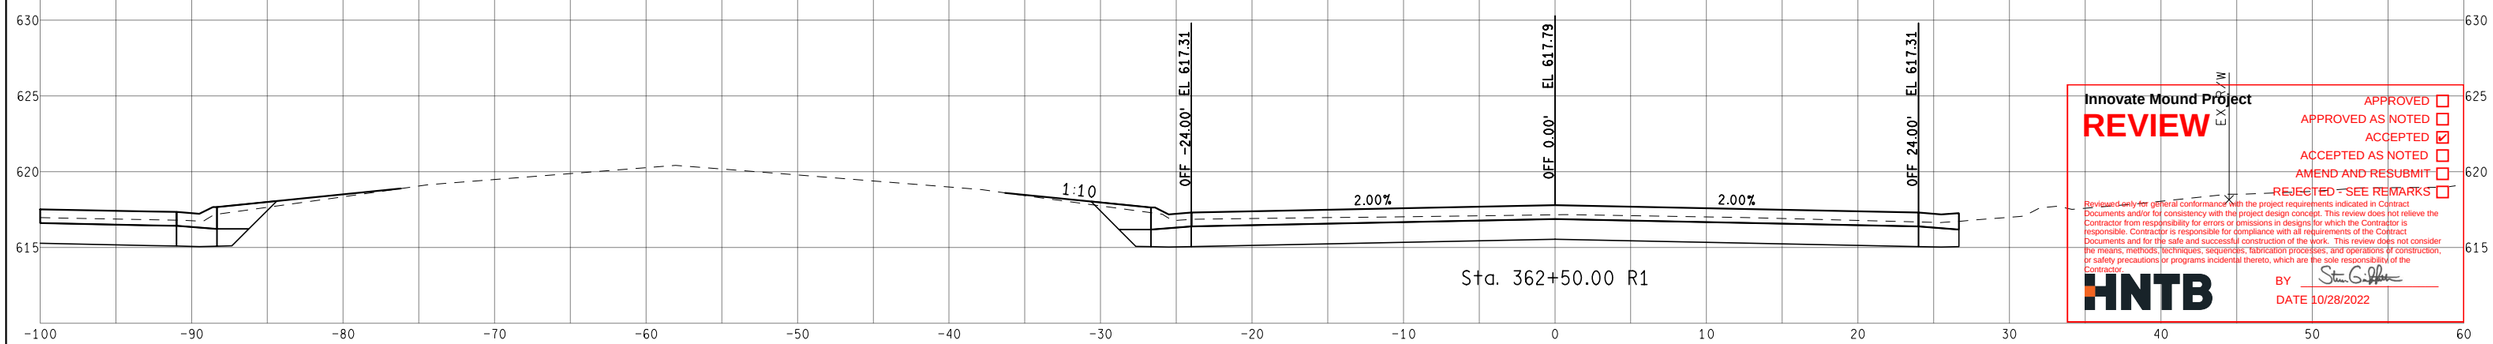

Sta. 362+50.00 R1

Innovate Mound Project

REVIEW

APPROVED ☐
APPROVED AS NOTED ☐
ACCEPTED ☑
ACCEPTED AS NOTED ☐
AMEND AND RESUBMIT ☐
REJECTED - SEE REMARKS ☐

Reviewed only for general conformance with the project requirements indicated in Contract Documents and/or for consistency with the project design concept. This review does not relieve the Contractor from responsibility for errors or omissions in designs for which the Contractor is responsible. Contractor is responsible for compliance with all requirements of the Contract Documents and for the safe and successful construction of the work. This review does not consider the means, methods, techniques, sequences, fabrication processes, and operations of construction; or safety precautions or programs incidental thereto, which are the sole responsibility of the Contractor.

HNTB

BY Steven G. Gilbert

DATE 10/28/2022

FINAL ROW PLAN REVISIONS (SUBMITTAL DATE:)

NO.	DATE	AUTH	DESCRIPTION	NO.	DATE	AUTH	DESCRIPTION

Department of Roads

VERT. (FT) 0 10

HORZ. (FT) 0 10

FILE:

DATE: 10/12/22

DESIGN UNIT: XXX

TSC: MACOMB

CS: INFR50000

JN: 207178A

STA. 362+50.00 R1 TO STA. 363+32.50 R1

NB MOUND RD

DRAWING

SHEET

SECT

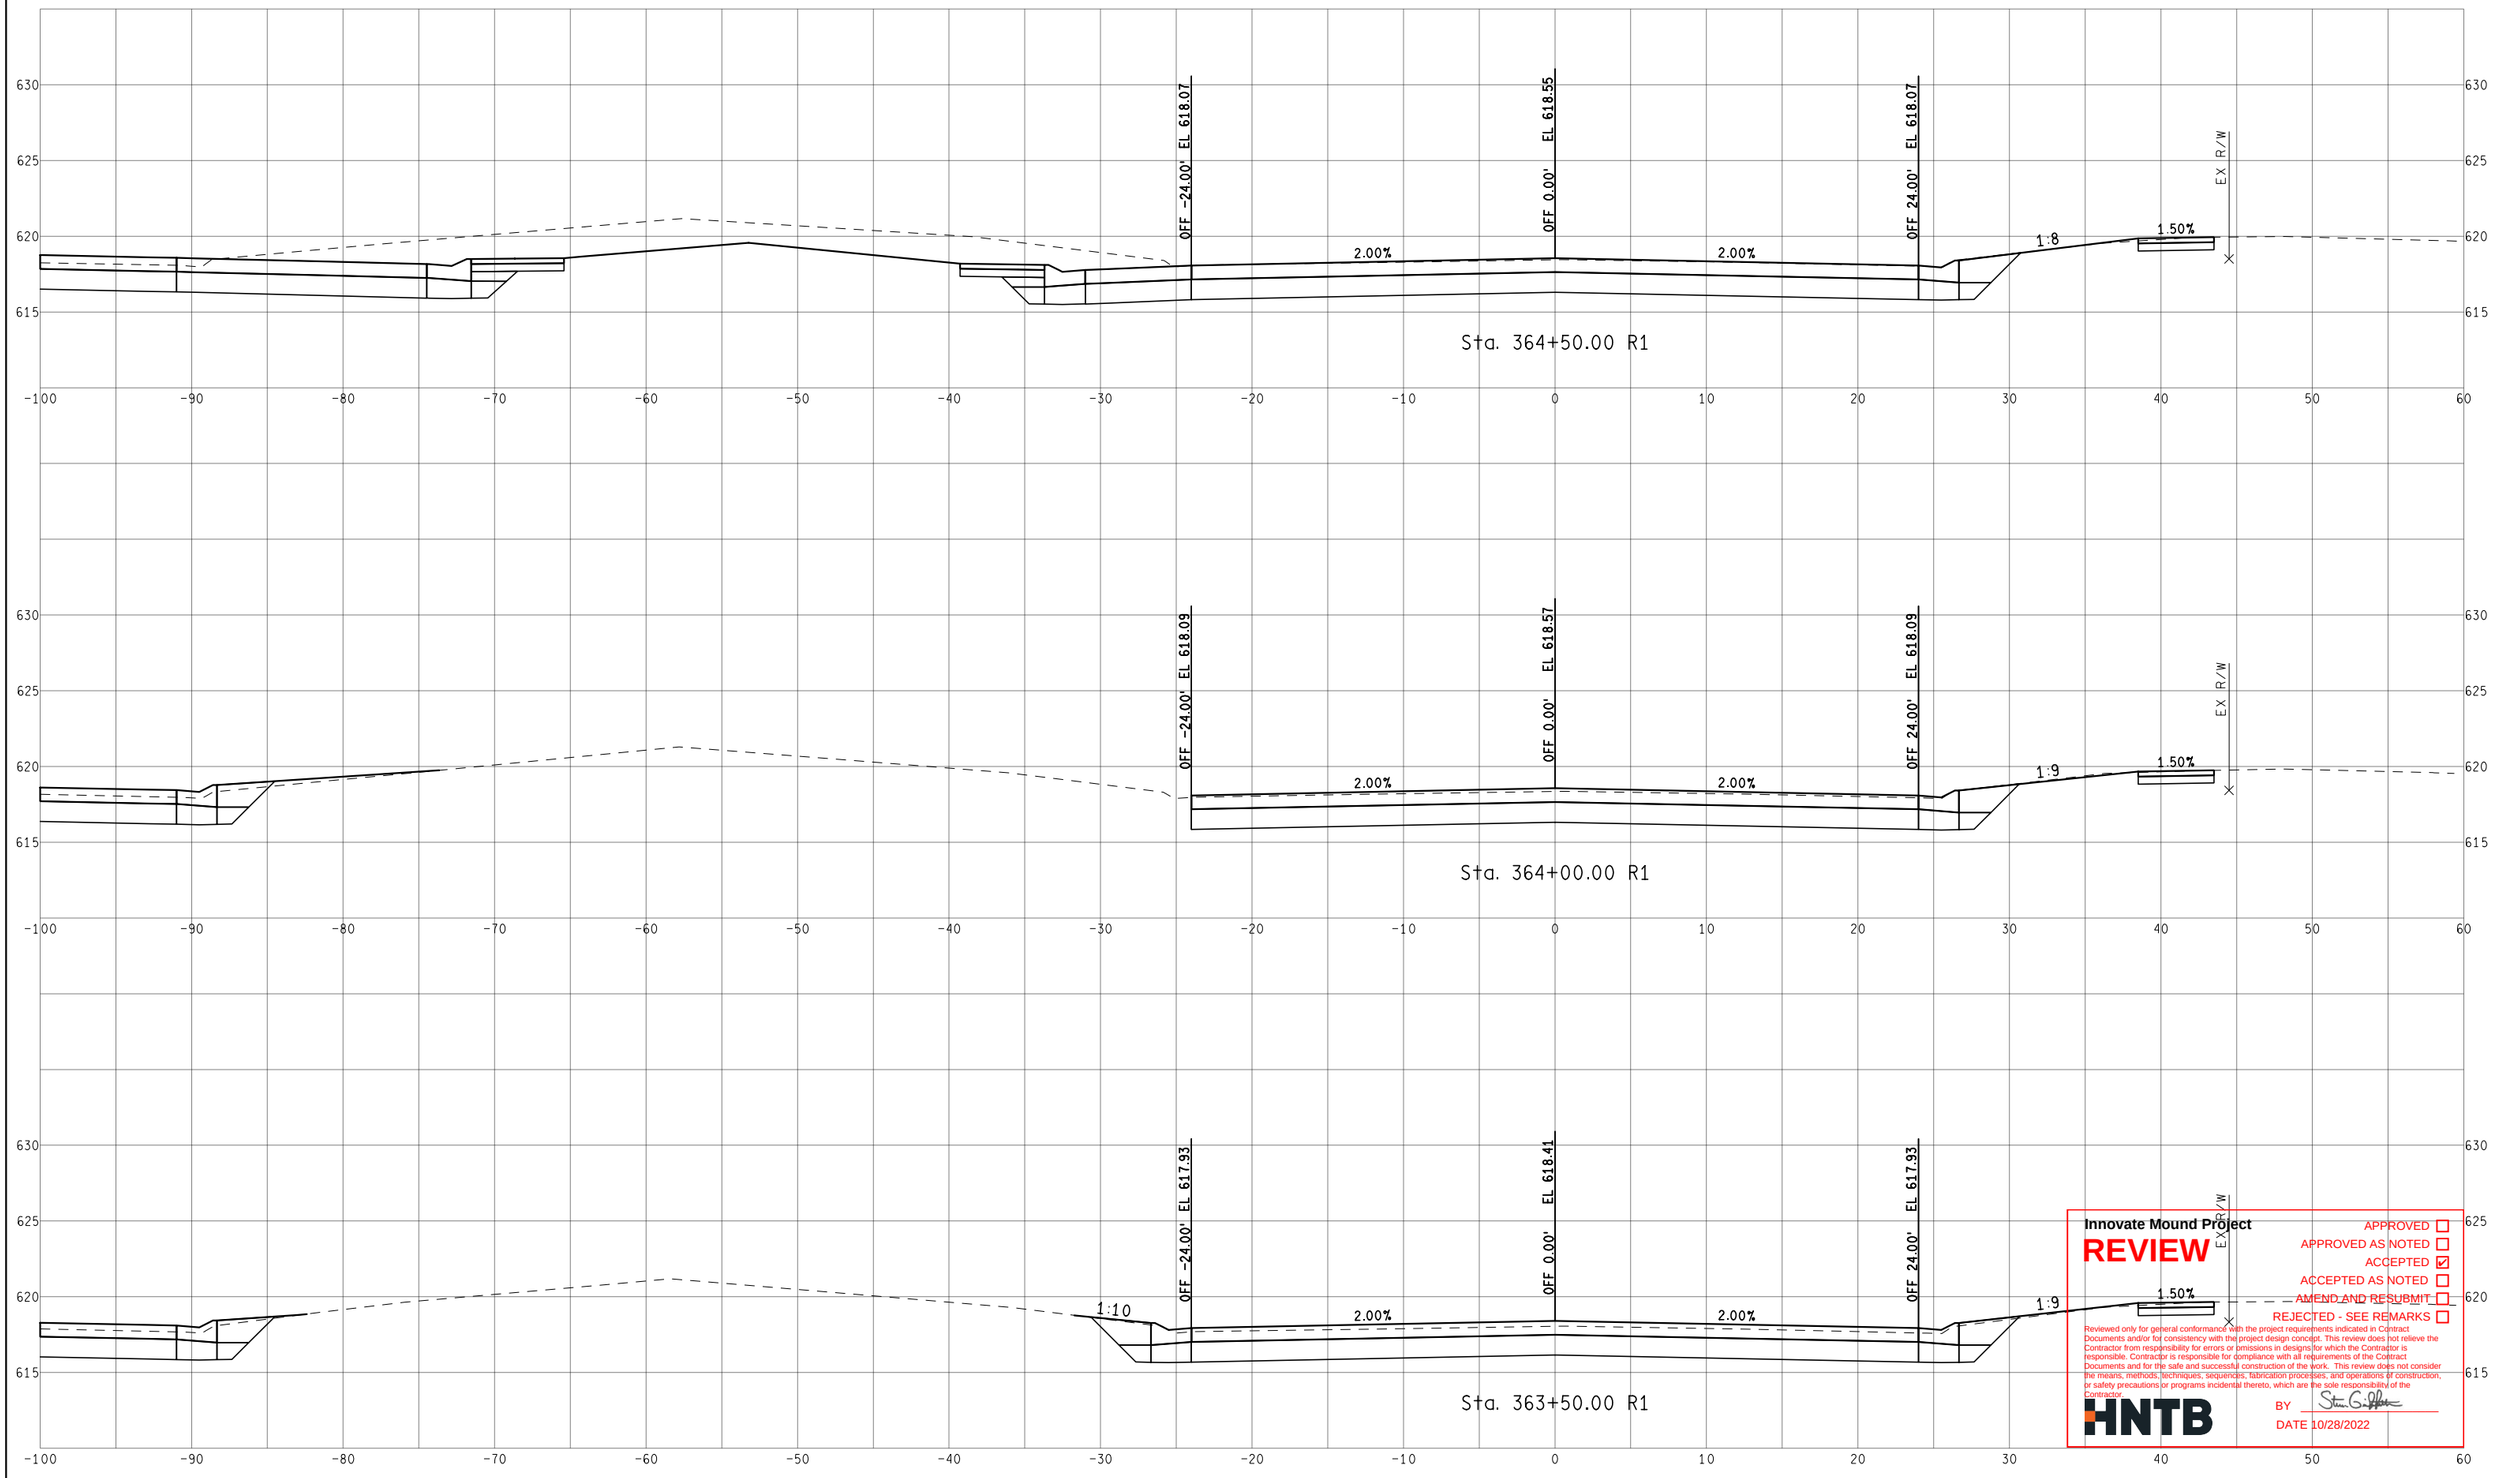

Innovate Mound Project

REVIEW

APPROVED ☐
APPROVED AS NOTED ☐
ACCEPTED ☑
ACCEPTED AS NOTED ☐
AMEND AND RESUBMIT ☐
REJECTED - SEE REMARKS ☐

Reviewed only for general conformance with the project requirements indicated in Contract Documents and/or for consistency with the project design concept. This review does not relieve the Contractor from responsibility for errors or omissions in designs for which the Contractor is responsible. Contractor is responsible for compliance with all requirements of the Contract Documents and for the safe and successful construction of the work. This review does not consider the means, methods, techniques, sequences, fabrication processes, and operations of construction, or safety precautions or programs incidental thereto, which are the sole responsibility of the Contractor.

HNTB

BY [signature]

DATE 10/28/2022

FINAL ROW PLAN REVISIONS (SUBMITTAL DATE:)							
NO.	DATE	AUTH	DESCRIPTION	NO.	DATE	AUTH	DESCRIPTION

Department of Roads

VERT. (FT) 0 10
HORZ. (FT) 0 10

FILE:

DATE: 10/12/22
DESIGN UNIT: XXX
TSC: MACOMB

CS: INFR50000
JN: 207178A

STA. 363+50.00 R1 TO STA. 364+50.00 R1
NB MOUND RD

DRAWING
SHEET
SECT

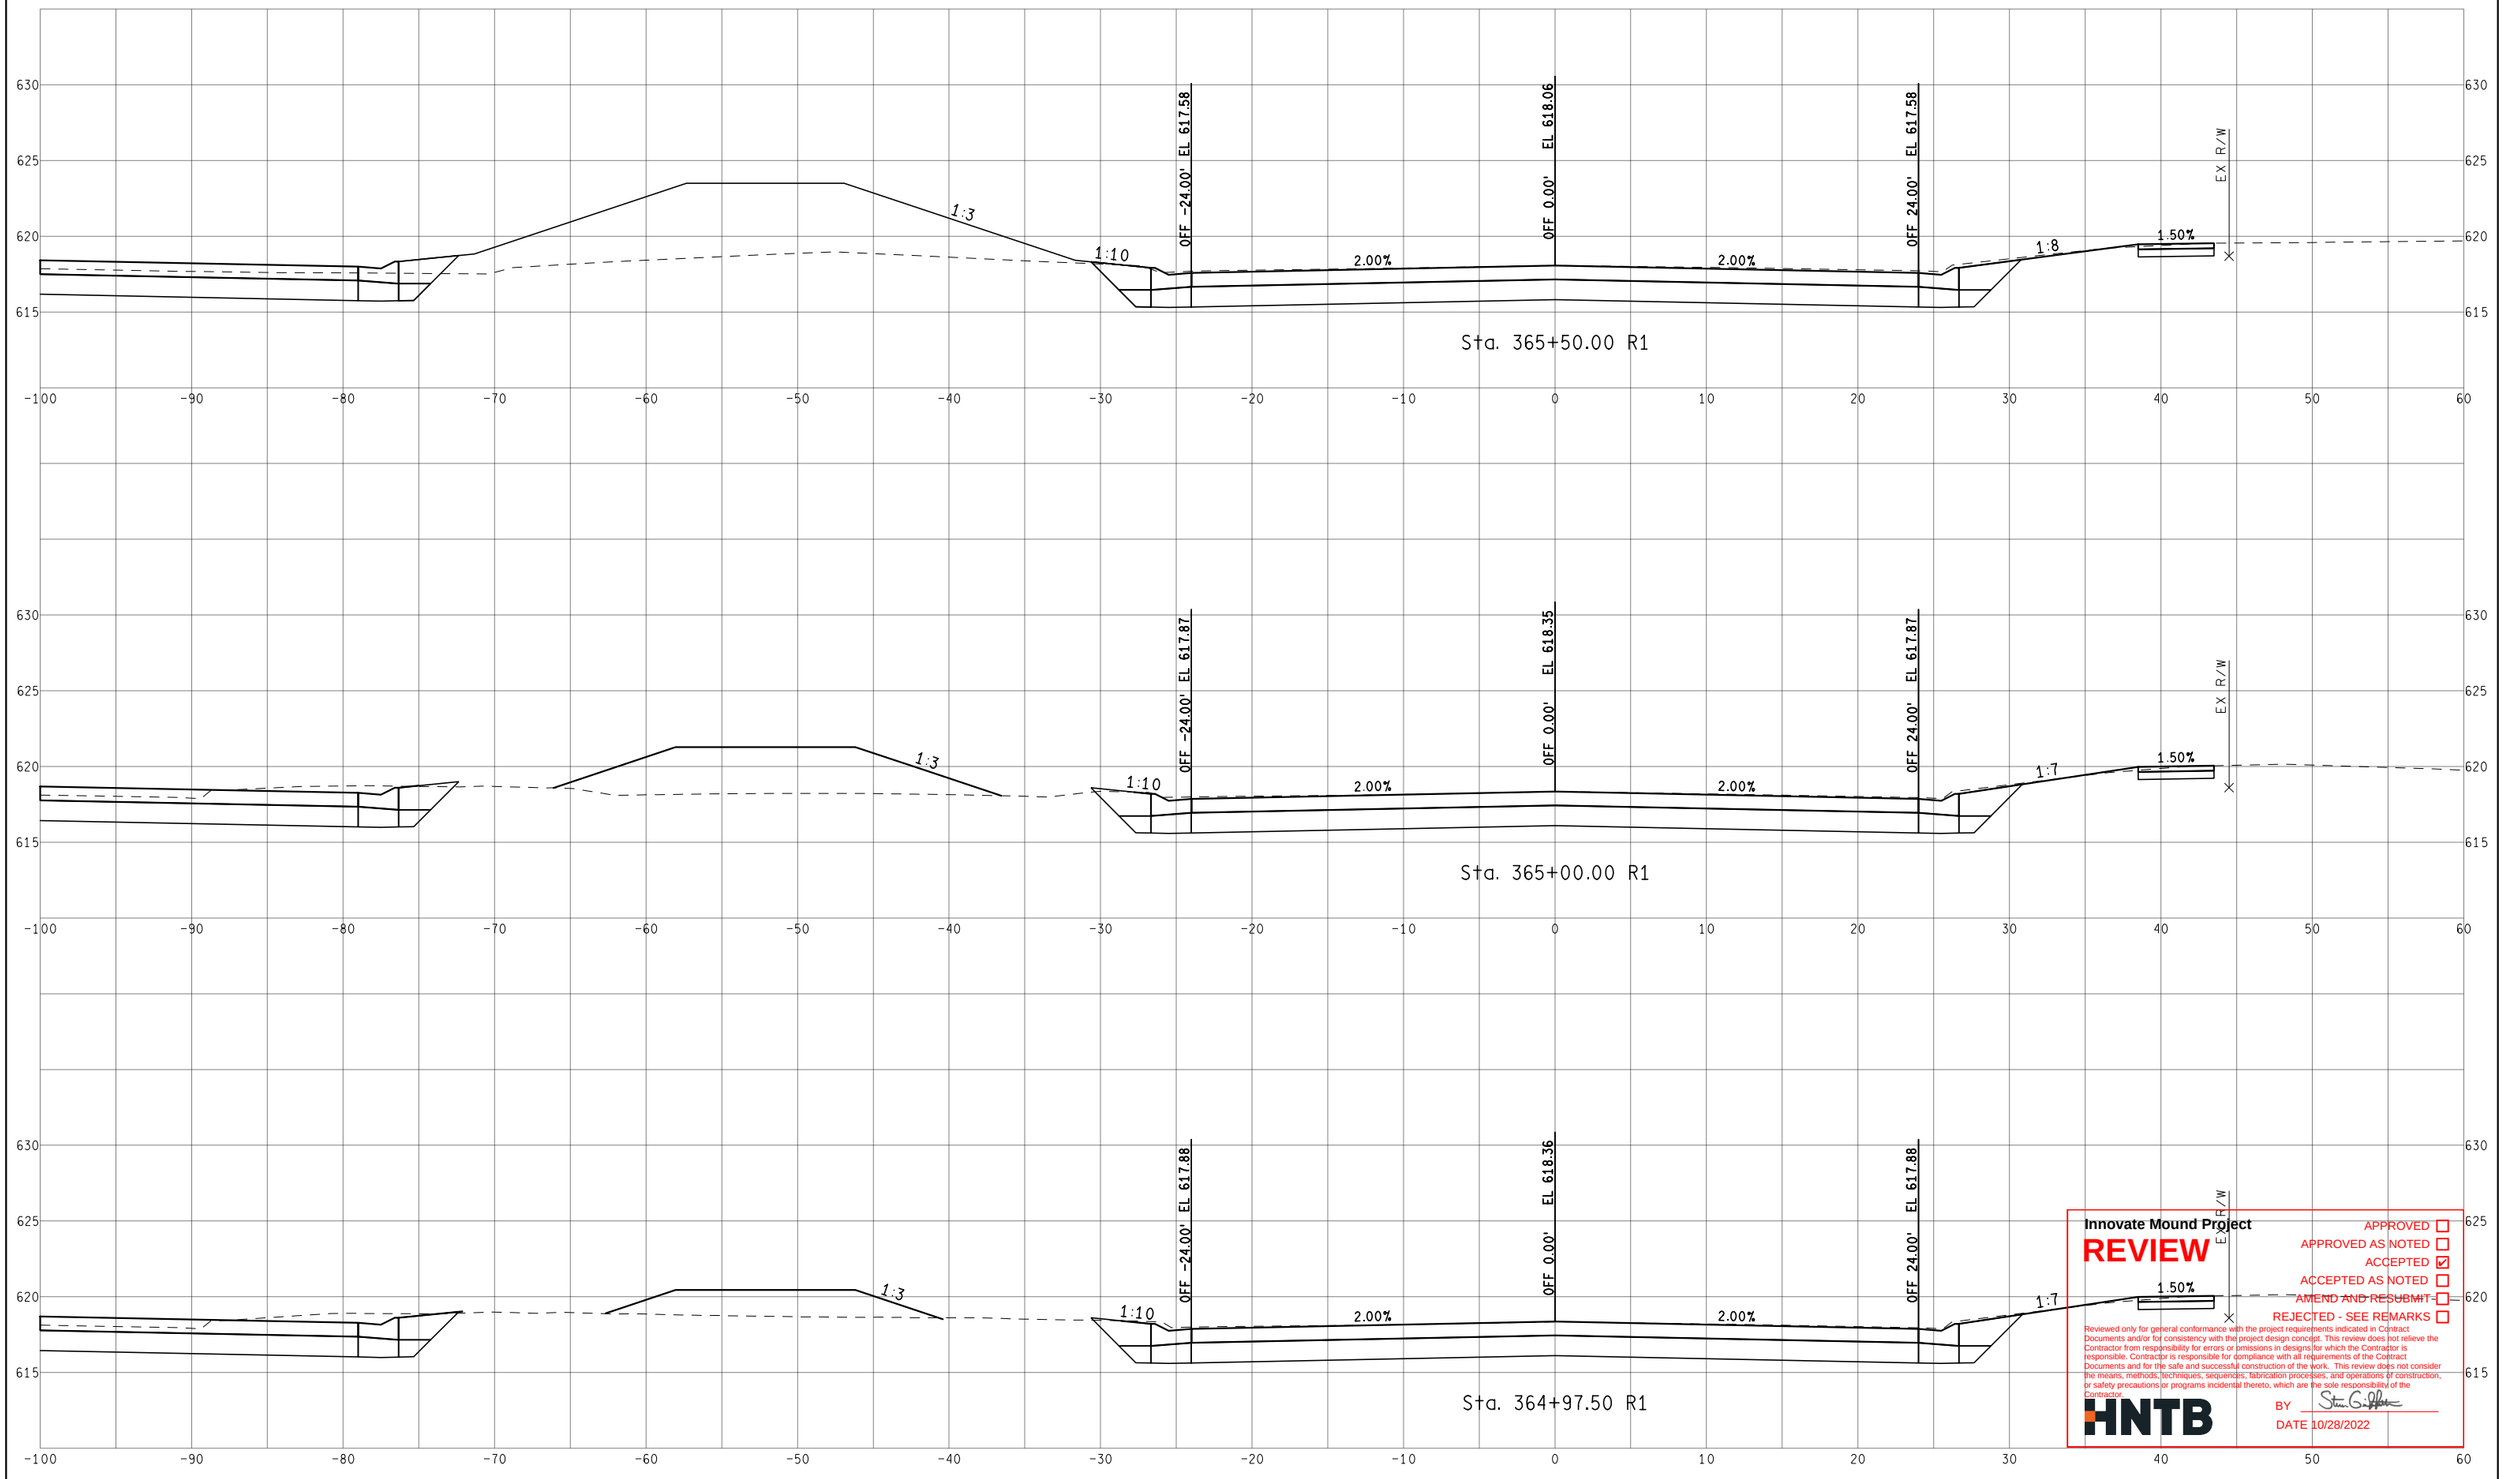

Innovate Mound Project

REVIEW

APPROVED ☐
APPROVED AS NOTED ☐
ACCEPTED ☑
ACCEPTED AS NOTED ☐
AMEND AND RESUBMIT ☐
REJECTED - SEE REMARKS ☐

Reviewed only for general conformance with the project requirements indicated in Contract Documents and/or for consistency with the project design concept. This review does not relieve the Contractor from responsibility for errors or omissions in designs for which the Contractor is responsible. Contractor is responsible for compliance with all requirements of the Contract Documents and for the safe and successful construction of the work. This review does not consider the means, methods, techniques, sequences, fabrication processes, and operations of construction, or safety precautions or programs incidental thereto, which are the sole responsibility of the Contractor.

HNTB

BY Steven G. Gilbert

DATE 10/28/2022

FINAL ROW PLAN REVISIONS (SUBMITTAL DATE:)							
NO.	DATE	AUTH	DESCRIPTION	NO.	DATE	AUTH	DESCRIPTION

Department of Roads

VERT. (FT) 0 10

HORZ. (FT) 0 10

FILE:

DATE: 10/12/22

DESIGN UNIT: XXX

TSC: MACOMB

CS: INFR50000

JN: 207178A

STA. 364+97.50 R1 TO STA. 365+50.00 R1

NB MOUND RD

DRAWING

SHEET

SECT

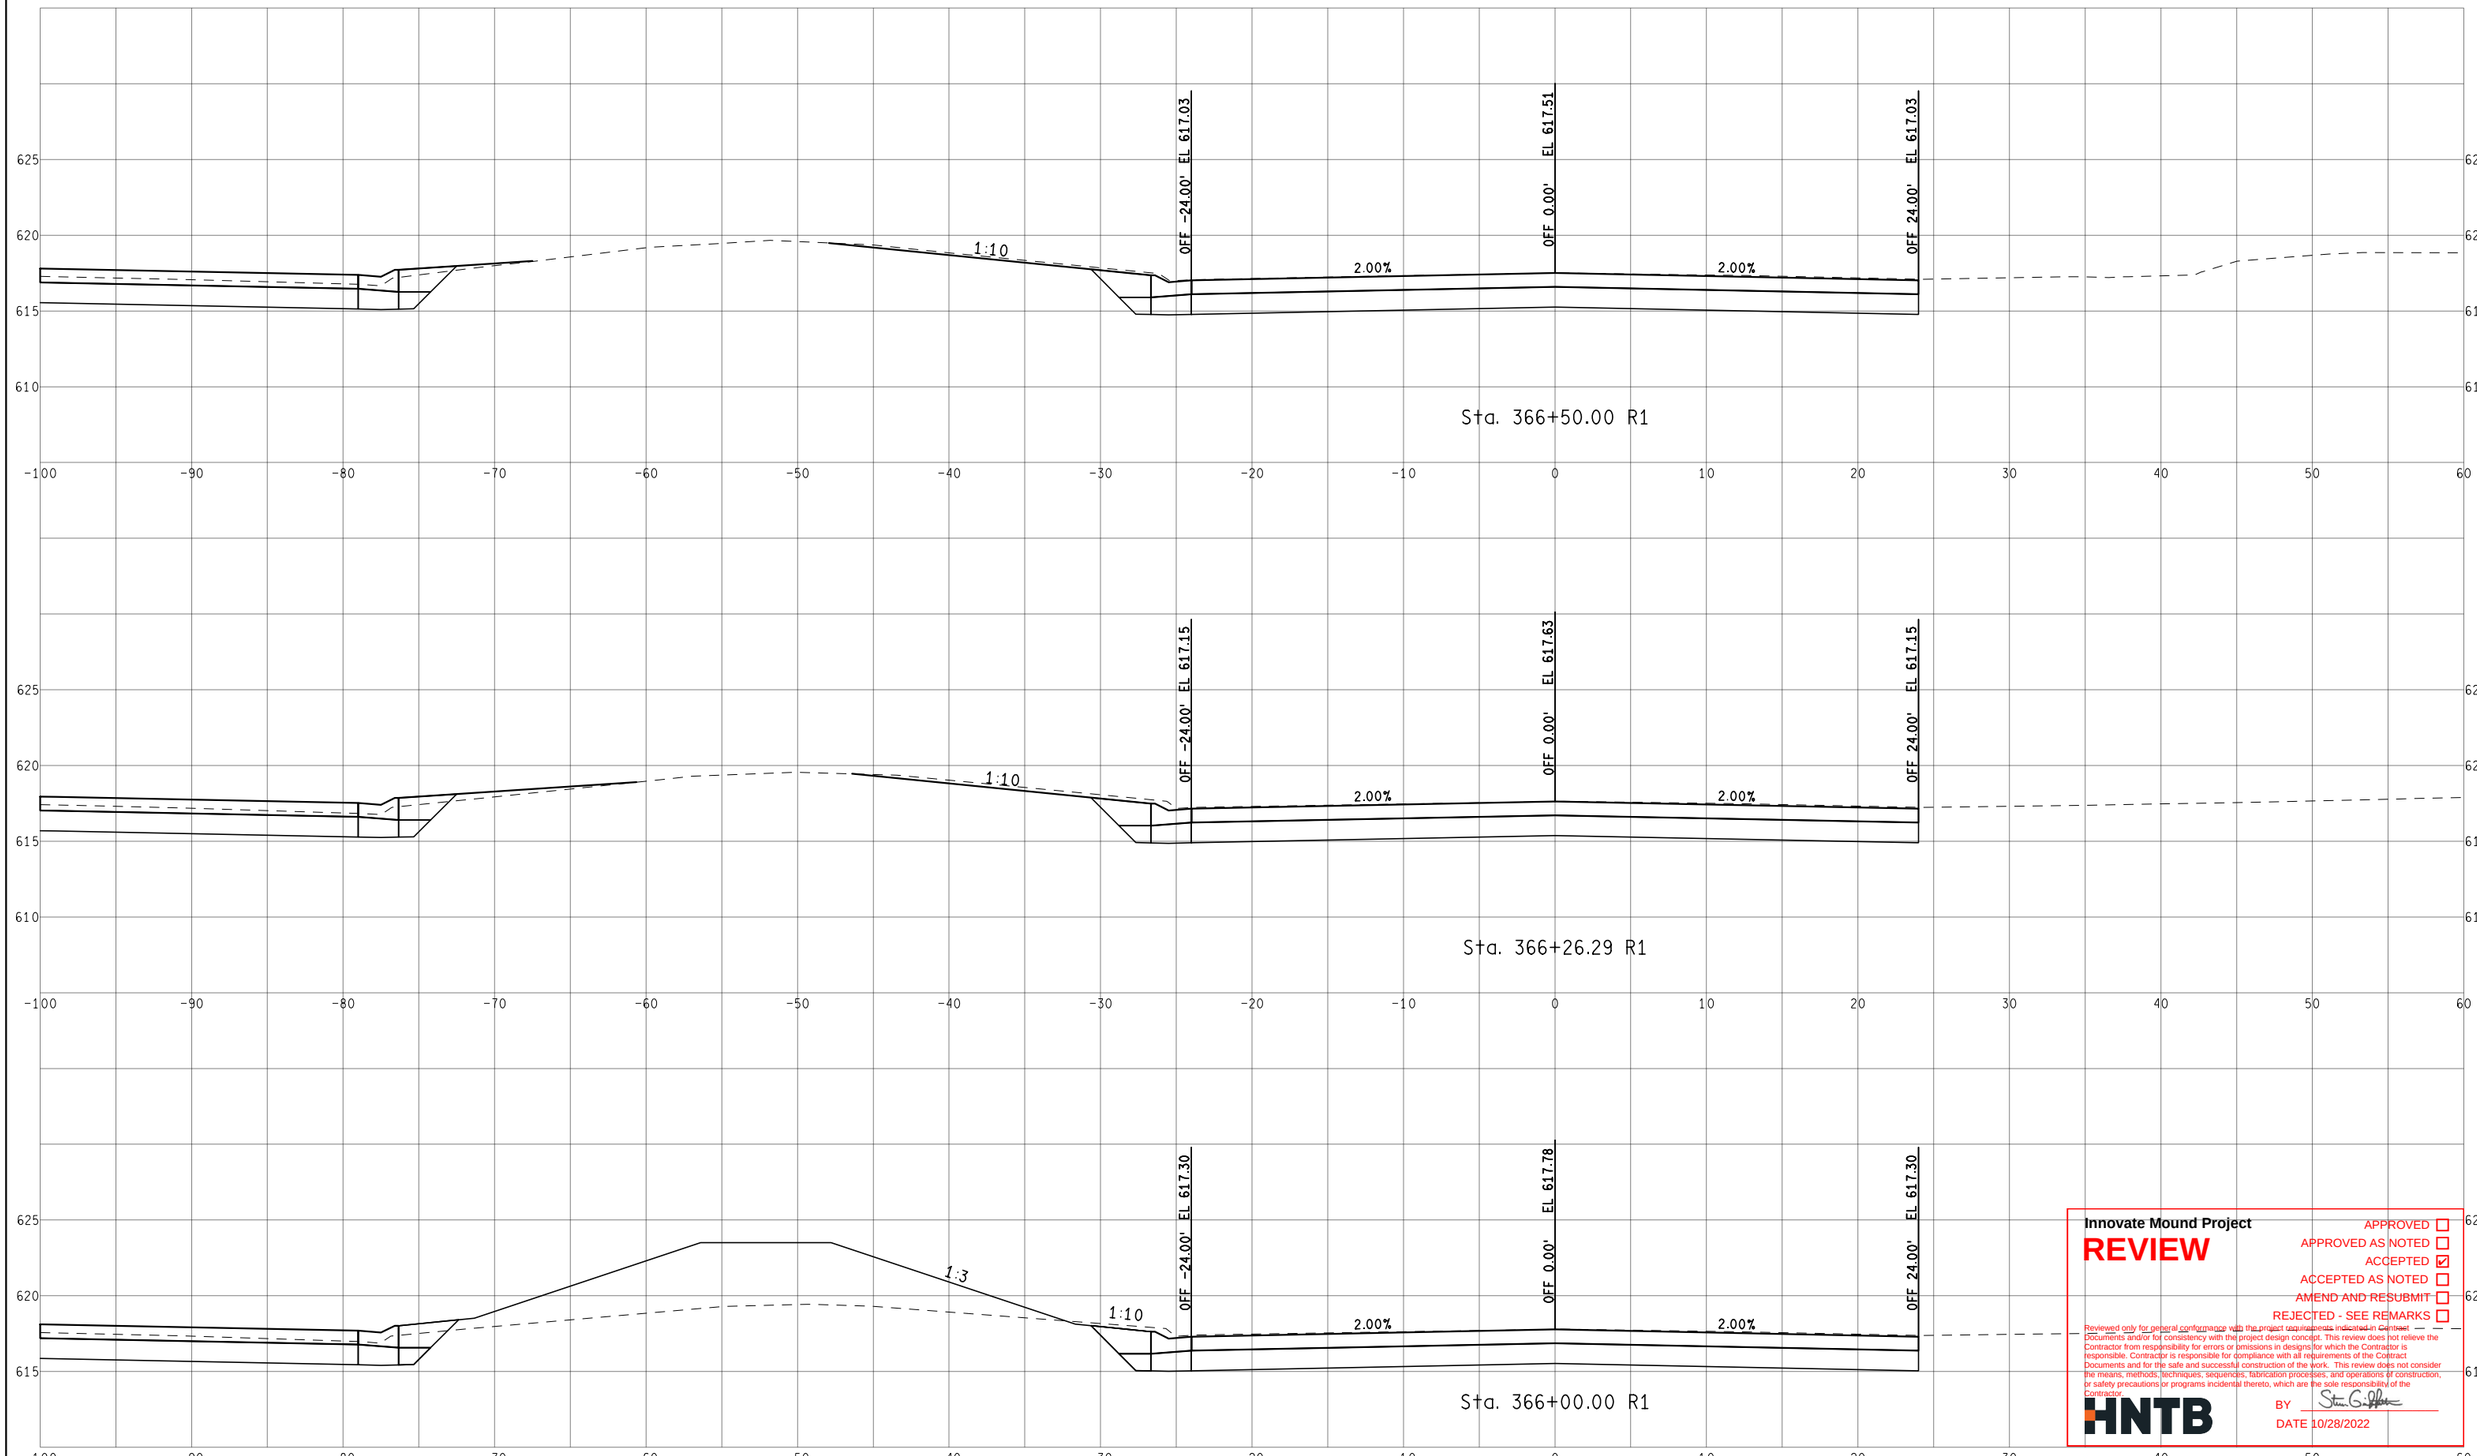

Innovate Mound Project

REVIEW

APPROVED ☐
APPROVED AS NOTED ☐
ACCEPTED ☑
ACCEPTED AS NOTED ☐
AMEND AND RESUBMIT ☐
REJECTED - SEE REMARKS ☐

Reviewed only for general conformance with the project requirements indicated in Contract Documents and/or for consistency with the project design concept. This review does not relieve the Contractor from responsibility for errors or omissions in designs for which the Contractor is responsible. Contractor is responsible for compliance with all requirements of the Contract Documents and for the safe and successful construction of the work. This review does not consider the means, methods, techniques, sequences, fabrication processes, and operations of construction, or safety precautions or programs incidental thereto, which are the sole responsibility of the Contractor.

HNTB

BY [signature]

DATE 10/28/2022

FINAL ROW PLAN REVISIONS (SUBMITTAL DATE:)							
NO.	DATE	AUTH	DESCRIPTION	NO.	DATE	AUTH	DESCRIPTION

Department of Roads

VERT. (FT) 0 10
HORZ. (FT) 0 10

FILE:

DATE: 10/12/22
DESIGN UNIT: XXX
TSC: MACOMB

CS: INFR50000
JN: 207178A

STA. 366+00.00 R1 TO STA. 366+50.00 R1
NB MOUND RD

DRAWING
SHEET
SECT

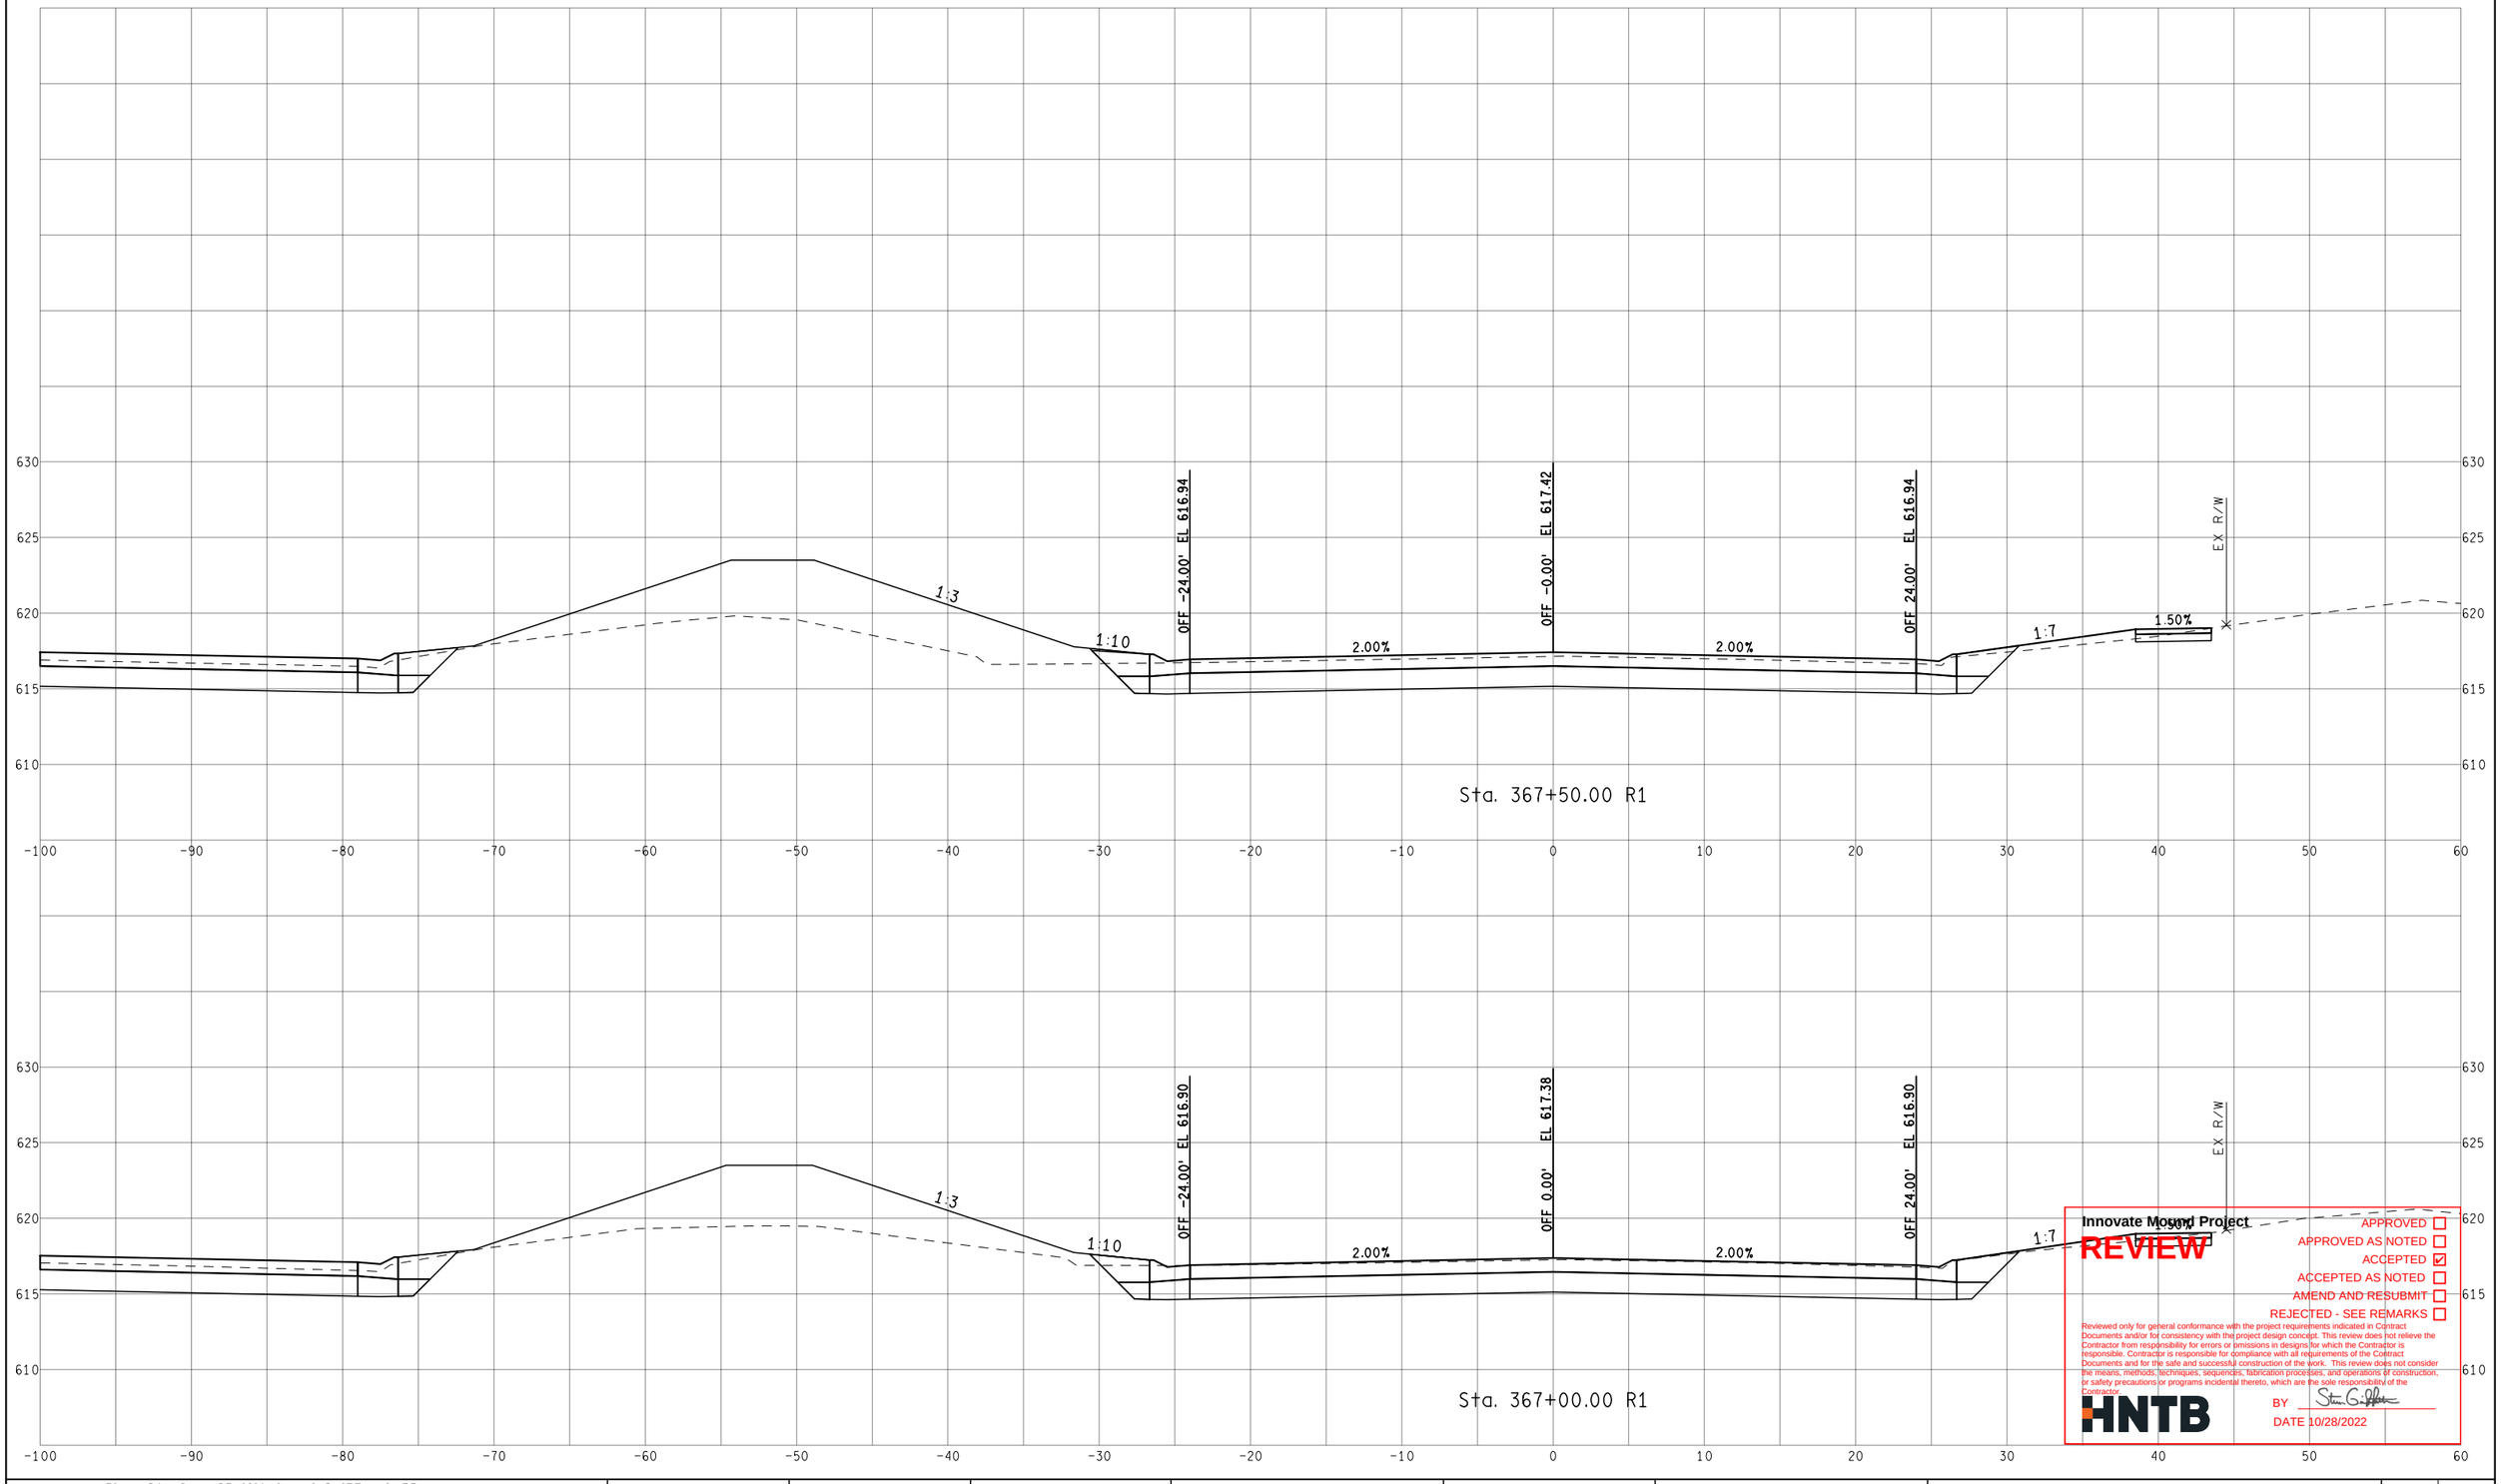

Innovate Mound Project

REVIEW

- APPROVED ☐
- APPROVED AS NOTED ☐
- ACCEPTED ☑
- ACCEPTED AS NOTED ☐
- AMEND AND RESUBMIT ☐
- REJECTED - SEE REMARKS ☐

Reviewed only for general conformance with the project requirements indicated in Contract Documents and/or for consistency with the project design concept. This review does not relieve the Contractor from responsibility for errors or omissions in designs for which the Contractor is responsible. Contractor is responsible for compliance with all requirements of the Contract Documents and for the safe and successful construction of the work. This review does not consider the means, methods, techniques, sequences, fabrication processes, and operations of construction, or safety precautions or programs incidental thereto, which are the sole responsibility of the Contractor.

HNTB

BY

DATE 10/28/2022

FINAL ROW PLAN REVISIONS (SUBMITTAL DATE:)							
NO.	DATE	AUTH	DESCRIPTION	NO.	DATE	AUTH	DESCRIPTION

Department of Roads

VERT. (FT) 0 10

HORZ. (FT) 0 10

FILE:

DATE: 10/12/22

DESIGN UNIT: XXX

TSC: MACOMB

CS: INFR50000

JN: 207178A

STA. 367+00.00 R1 TO STA. 367+50.00 R1

NB MOUND RD

DRAWING

SHEET

SECT

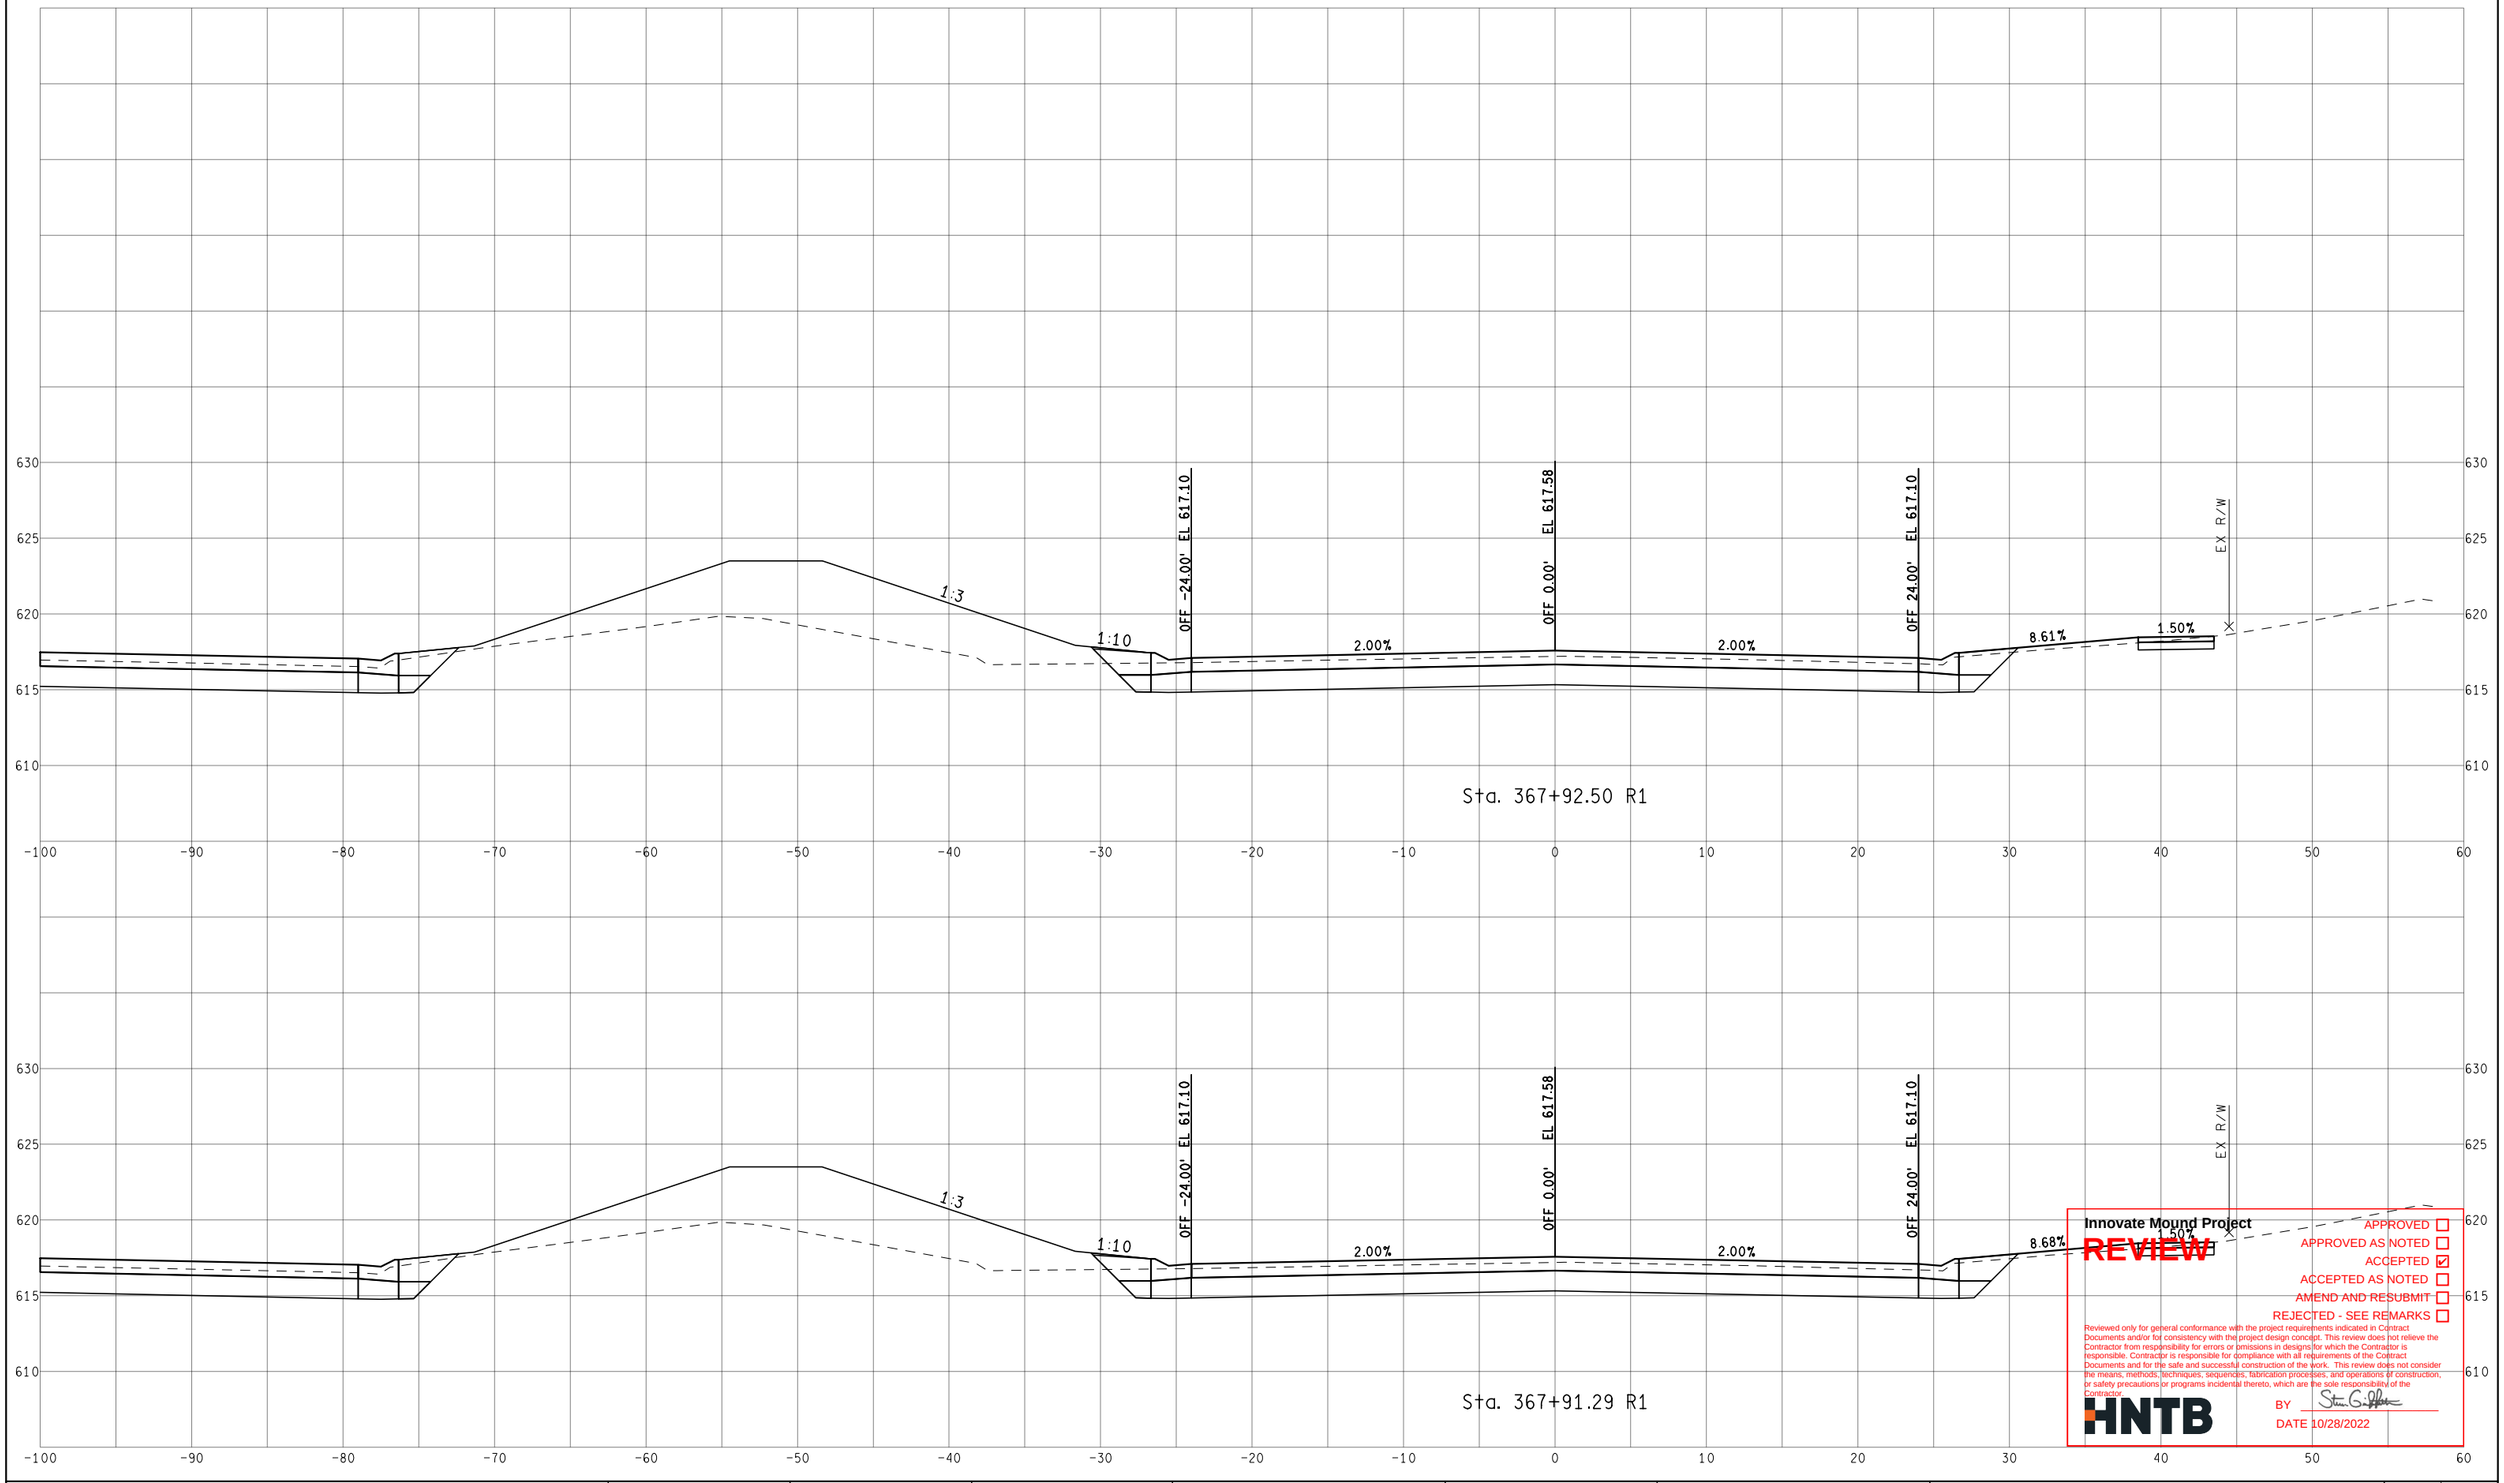

Innovate Mound Project

REVIEW

APPROVED ☐
APPROVED AS NOTED ☐
ACCEPTED ☑
ACCEPTED AS NOTED ☐
AMEND AND RESUBMIT ☐
REJECTED - SEE REMARKS ☐

Reviewed only for general conformance with the project requirements indicated in Contract Documents and/or for consistency with the project design concept. This review does not relieve the Contractor from responsibility for errors or omissions in designs for which the Contractor is responsible. Contractor is responsible for compliance with all requirements of the Contract Documents and for the safe and successful construction of the work. This review does not consider the means, methods, techniques, sequences, fabrication processes, and operations of construction, or safety precautions or programs incidental thereto, which are the sole responsibility of the Contractor.

HNTB

BY

DATE 10/28/2022

FINAL ROW PLAN REVISIONS (SUBMITTAL DATE:)							
NO.	DATE	AUTH	DESCRIPTION	NO.	DATE	AUTH	DESCRIPTION

Department of Roads

VERT. (FT) 0 10

HORZ. (FT) 0 10

FILE:

DATE: 10/12/22

DESIGN UNIT: XXX

TSC: MACOMB

CS: INFR50000

JN: 207178A

STA. 367+91.29 R1 TO STA. 367+92.50 R1

NB MOUND RD

DRAWING

SHEET

SECT

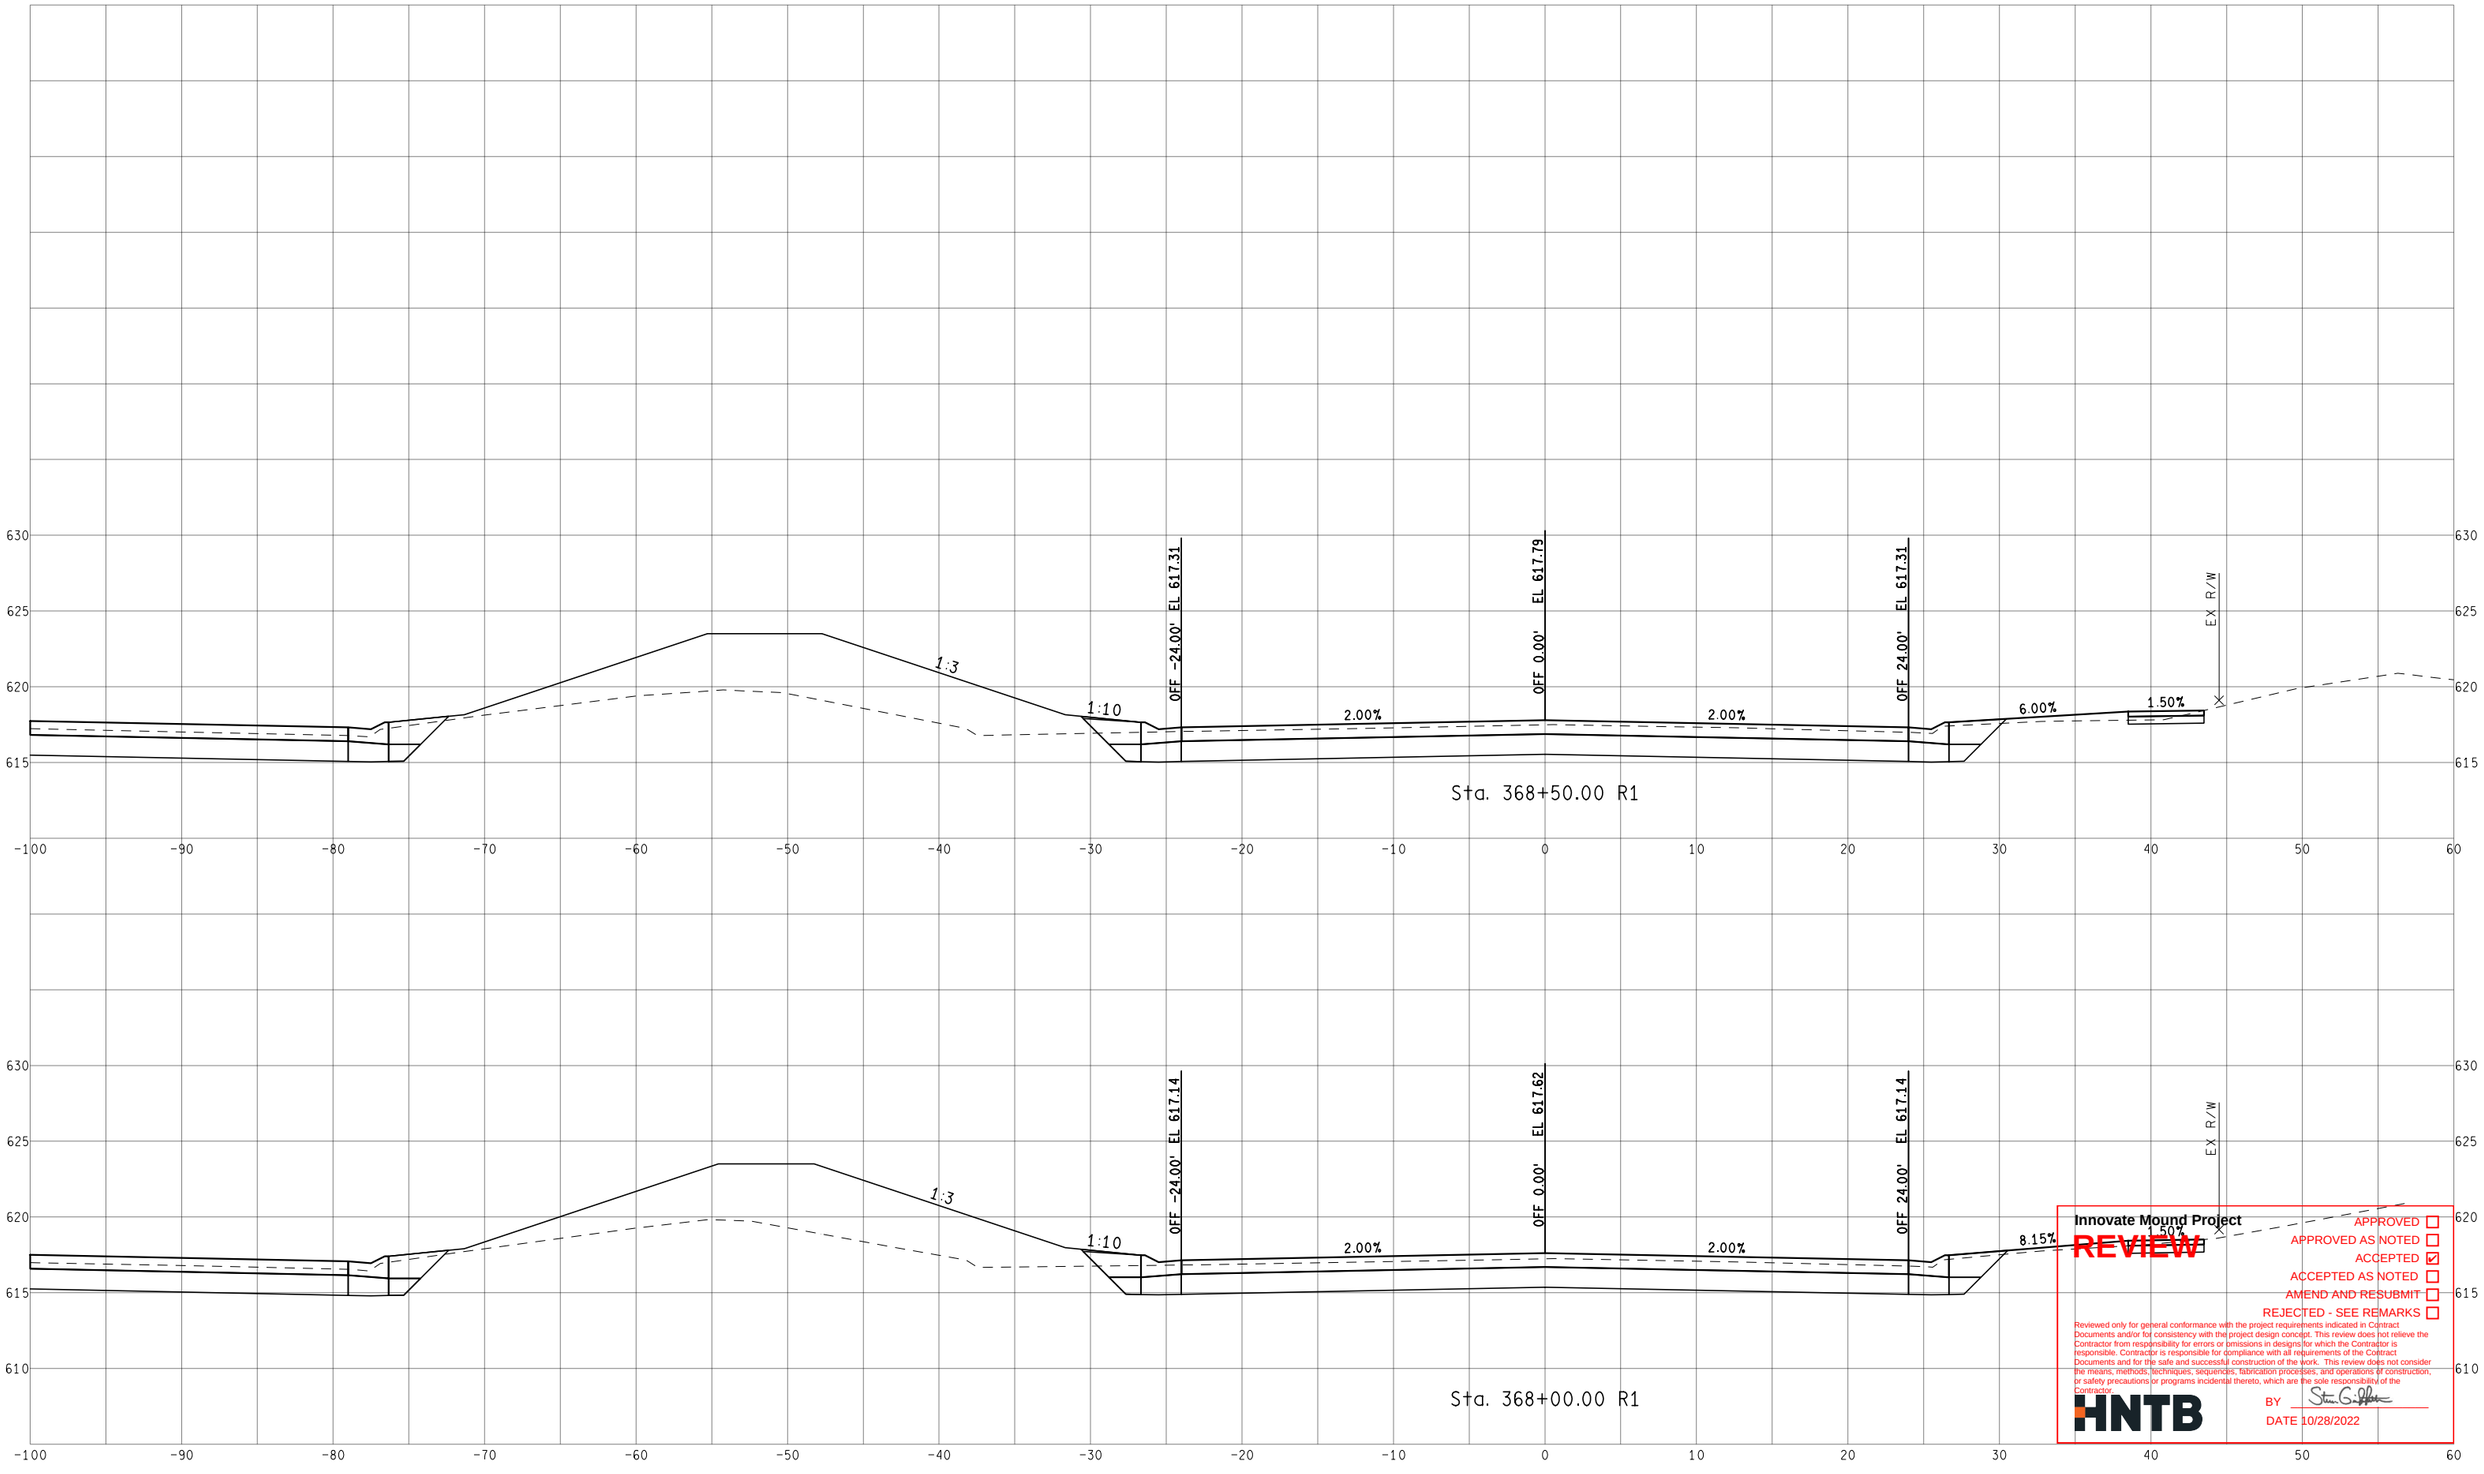

Innovate Mound Project

REVIEW

- APPROVED ☐
- APPROVED AS NOTED ☐
- ACCEPTED ☑
- ACCEPTED AS NOTED ☐
- AMEND AND RESUBMIT ☐
- REJECTED - SEE REMARKS ☐

Reviewed only for general conformance with the project requirements indicated in Contract Documents and/or for consistency with the project design concept. This review does not relieve the Contractor from responsibility for errors or omissions in designs for which the Contractor is responsible. Contractor is responsible for compliance with all requirements of the Contract Documents and for the safe and successful construction of the work. This review does not consider the means, methods, techniques, sequences, fabrication processes, and operations of construction, or safety precautions or programs incidental thereto, which are the sole responsibility of the Contractor.

HNTB

BY

DATE 10/28/2022

FINAL ROW PLAN REVISIONS (SUBMITTAL DATE:)							
NO.	DATE	AUTH	DESCRIPTION	NO.	DATE	AUTH	DESCRIPTION

Department of Roads

VERT. (FT) 0 10

HORZ. (FT) 0 10

FILE:

DATE: 10/12/22

DESIGN UNIT: XXX

TSC: MACOMB

CS: INFR50000

JN: 207178A

STA. 368+00.00 R1 TO STA. 368+50.00 R1

NB MOUND RD

DRAWING

SHEET

SECT

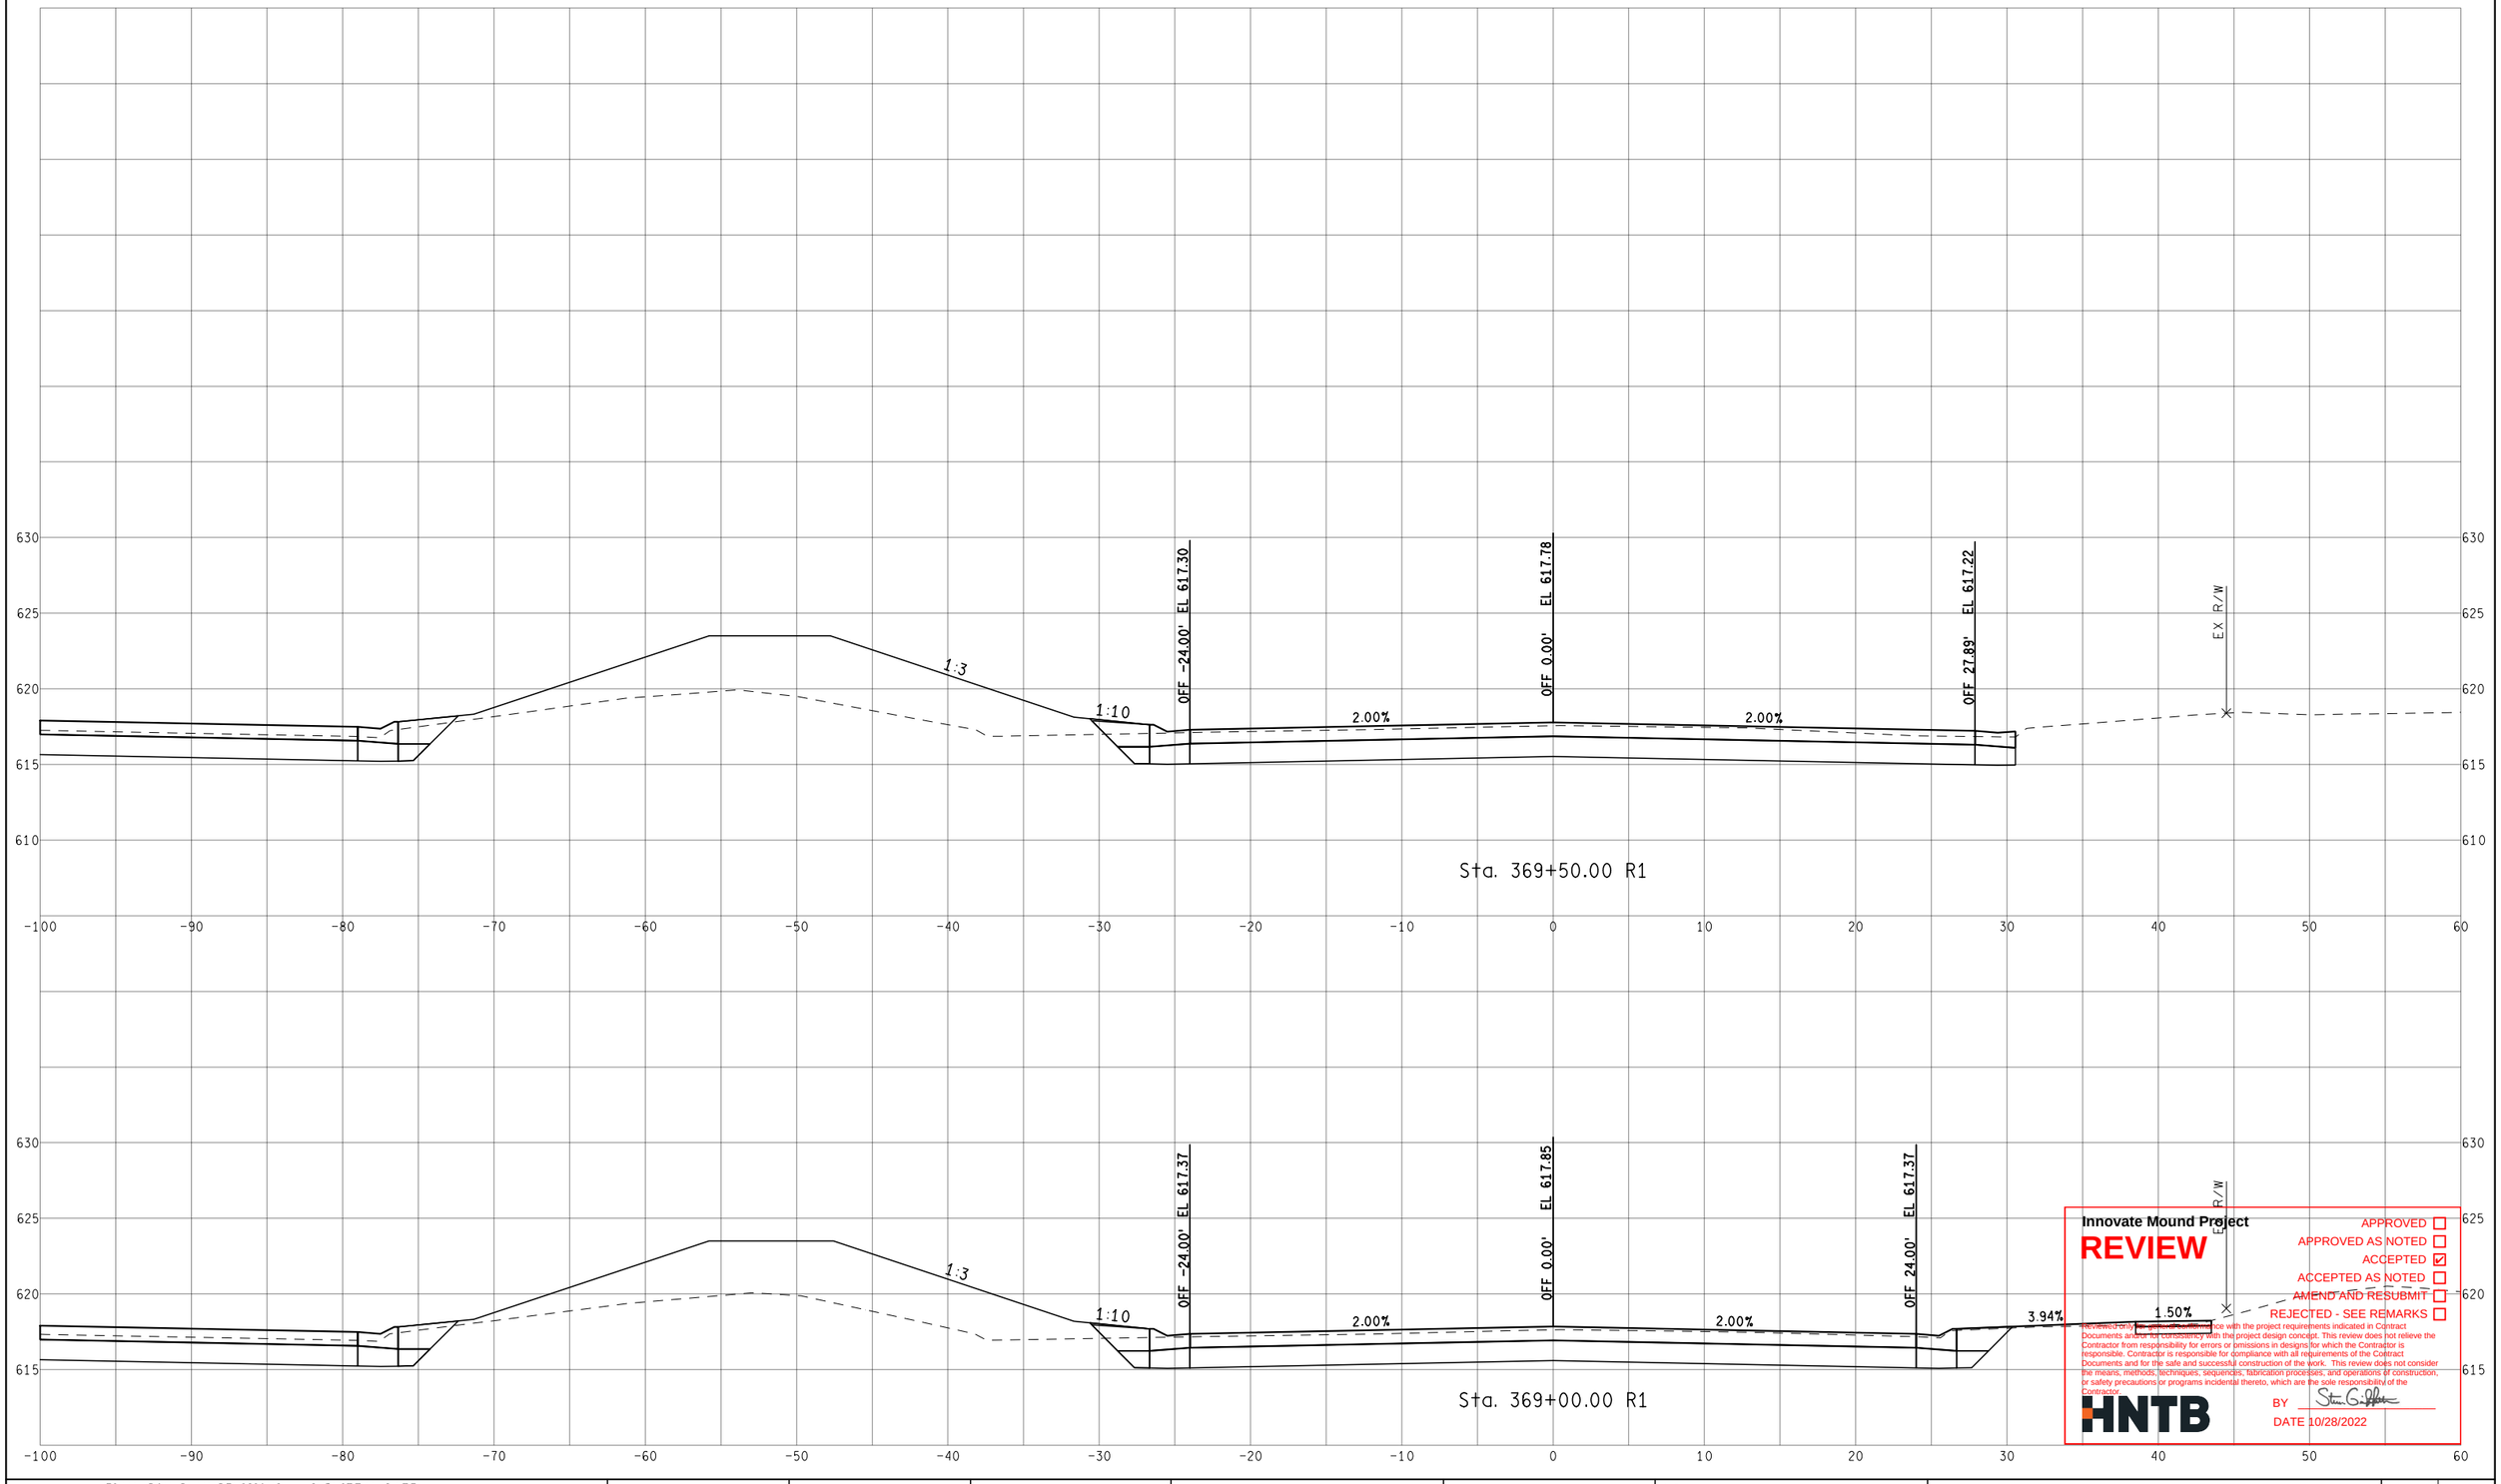

Innovate Mound Project

REVIEW

- APPROVED ☐
- APPROVED AS NOTED ☐
- ACCEPTED ☑
- ACCEPTED AS NOTED ☐
- AMEND AND RESUBMIT ☐
- REJECTED - SEE REMARKS ☐

Reviewed only for general conformance with the project requirements indicated in Contract Documents and for consistency with the project design concept. This review does not relieve the Contractor from responsibility for errors or omissions in designs for which the Contractor is responsible. Contractor is responsible for compliance with all requirements of the Contract Documents and for the safe and successful construction of the work. This review does not consider the means, methods, techniques, sequences, fabrication processes, and operations of construction, or safety precautions or programs incidental thereto, which are the sole responsibility of the Contractor.

HNTB

BY Steven G. Palmer

DATE 10/28/2022

FINAL ROW PLAN REVISIONS (SUBMITTAL DATE:)							
NO.	DATE	AUTH	DESCRIPTION	NO.	DATE	AUTH	DESCRIPTION

Department of Roads

VERT. (FT) 0 10

HORZ. (FT) 0 10

FILE:

DATE: 10/12/22

DESIGN UNIT: XXX

TSC: MACOMB

CS: INFR50000

JN: 207178A

STA. 369+00.00 R1 TO STA. 369+50.00 R1

NB MOUND RD

DRAWING

SHEET

SECT

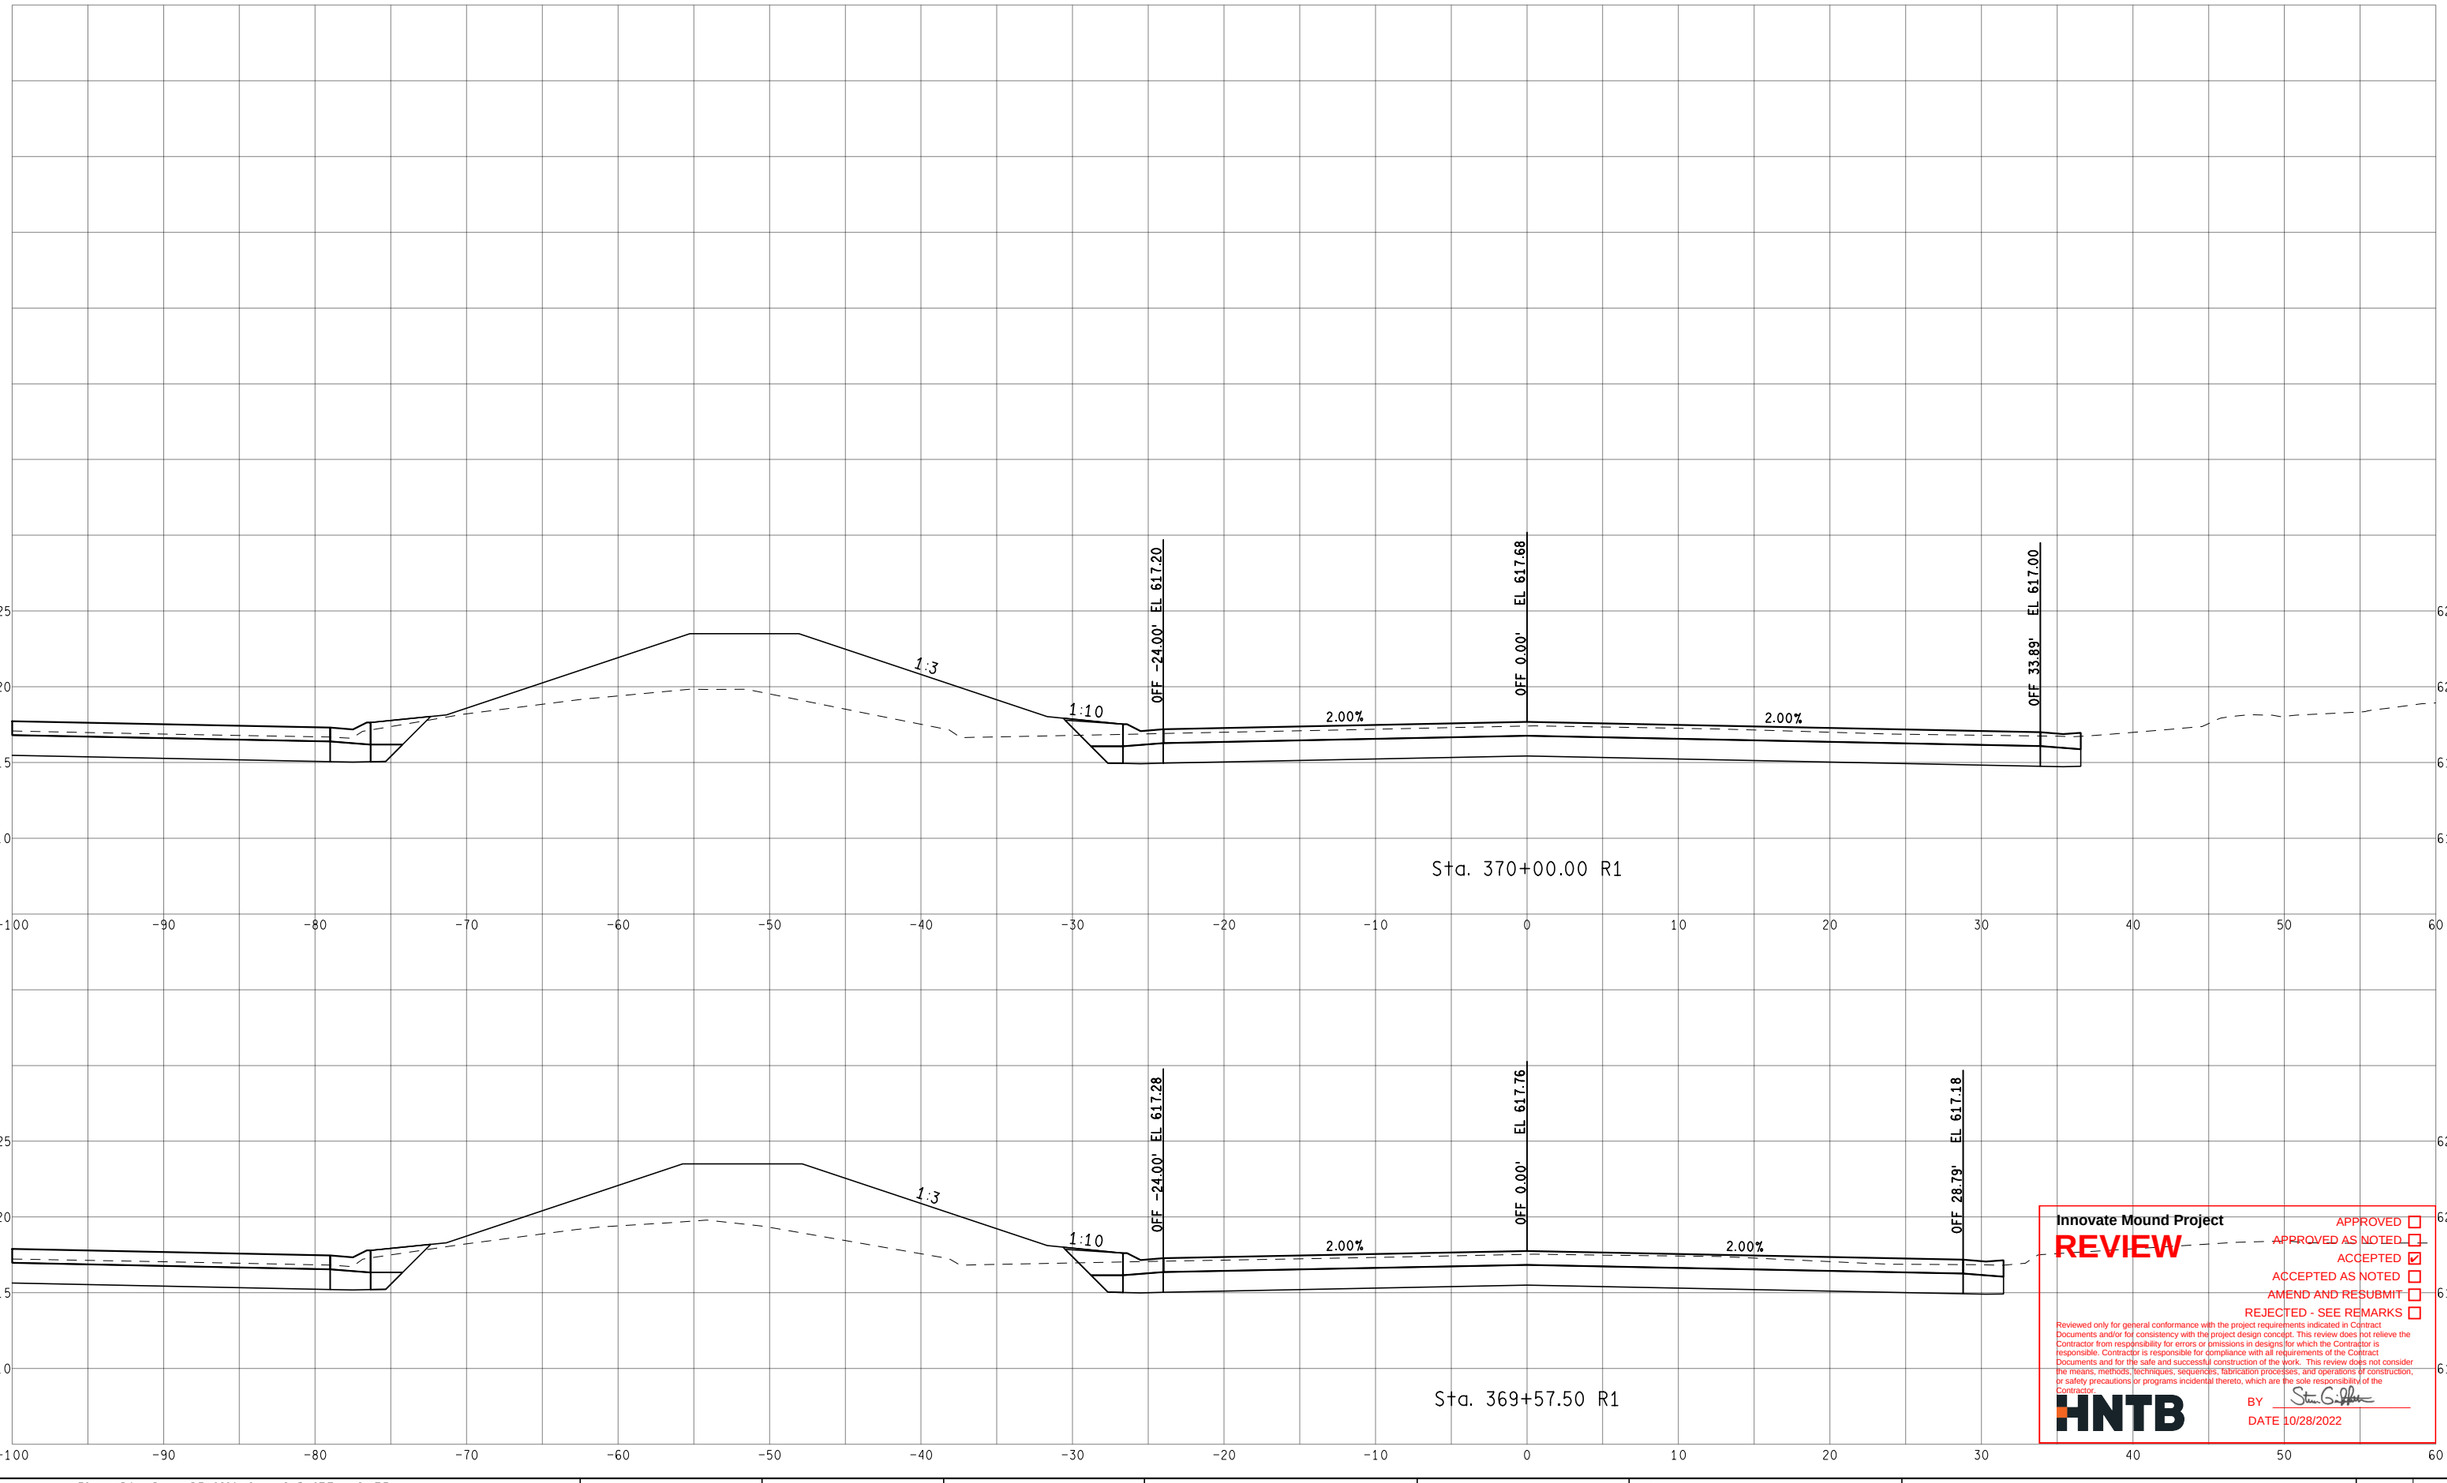

Innovate Mound Project

REVIEW

APPROVED ☐
APPROVED AS NOTED ☐
ACCEPTED ☑
ACCEPTED AS NOTED ☐
AMEND AND RESUBMIT ☐
REJECTED - SEE REMARKS ☐

Reviewed only for general conformance with the project requirements indicated in Contract Documents and/or for consistency with the project design concept. This review does not relieve the Contractor from responsibility for errors or omissions in designs for which the Contractor is responsible. Contractor is responsible for compliance with all requirements of the Contract Documents and for the safe and successful construction of the work. This review does not consider the means, methods, techniques, sequences, fabrication processes, and operations of construction, or safety precautions or programs incidental thereto, which are the sole responsibility of the Contractor.

HNTB

BY

DATE 10/28/2022

FINAL ROW PLAN REVISIONS (SUBMITTAL DATE:)							
NO.	DATE	AUTH	DESCRIPTION	NO.	DATE	AUTH	DESCRIPTION

Department of Roads

VERT. (FT) 0 10
HORZ. (FT) 0 10

FILE:

DATE: 10/12/22
DESIGN UNIT: XXX
TSC: MACOMB

CS: INFR50000
JN: 207178A

STA. 369+57.50 R1 TO STA. 370+00.00 R1
NB MOUND RD

DRAWING
SHEET
SECT

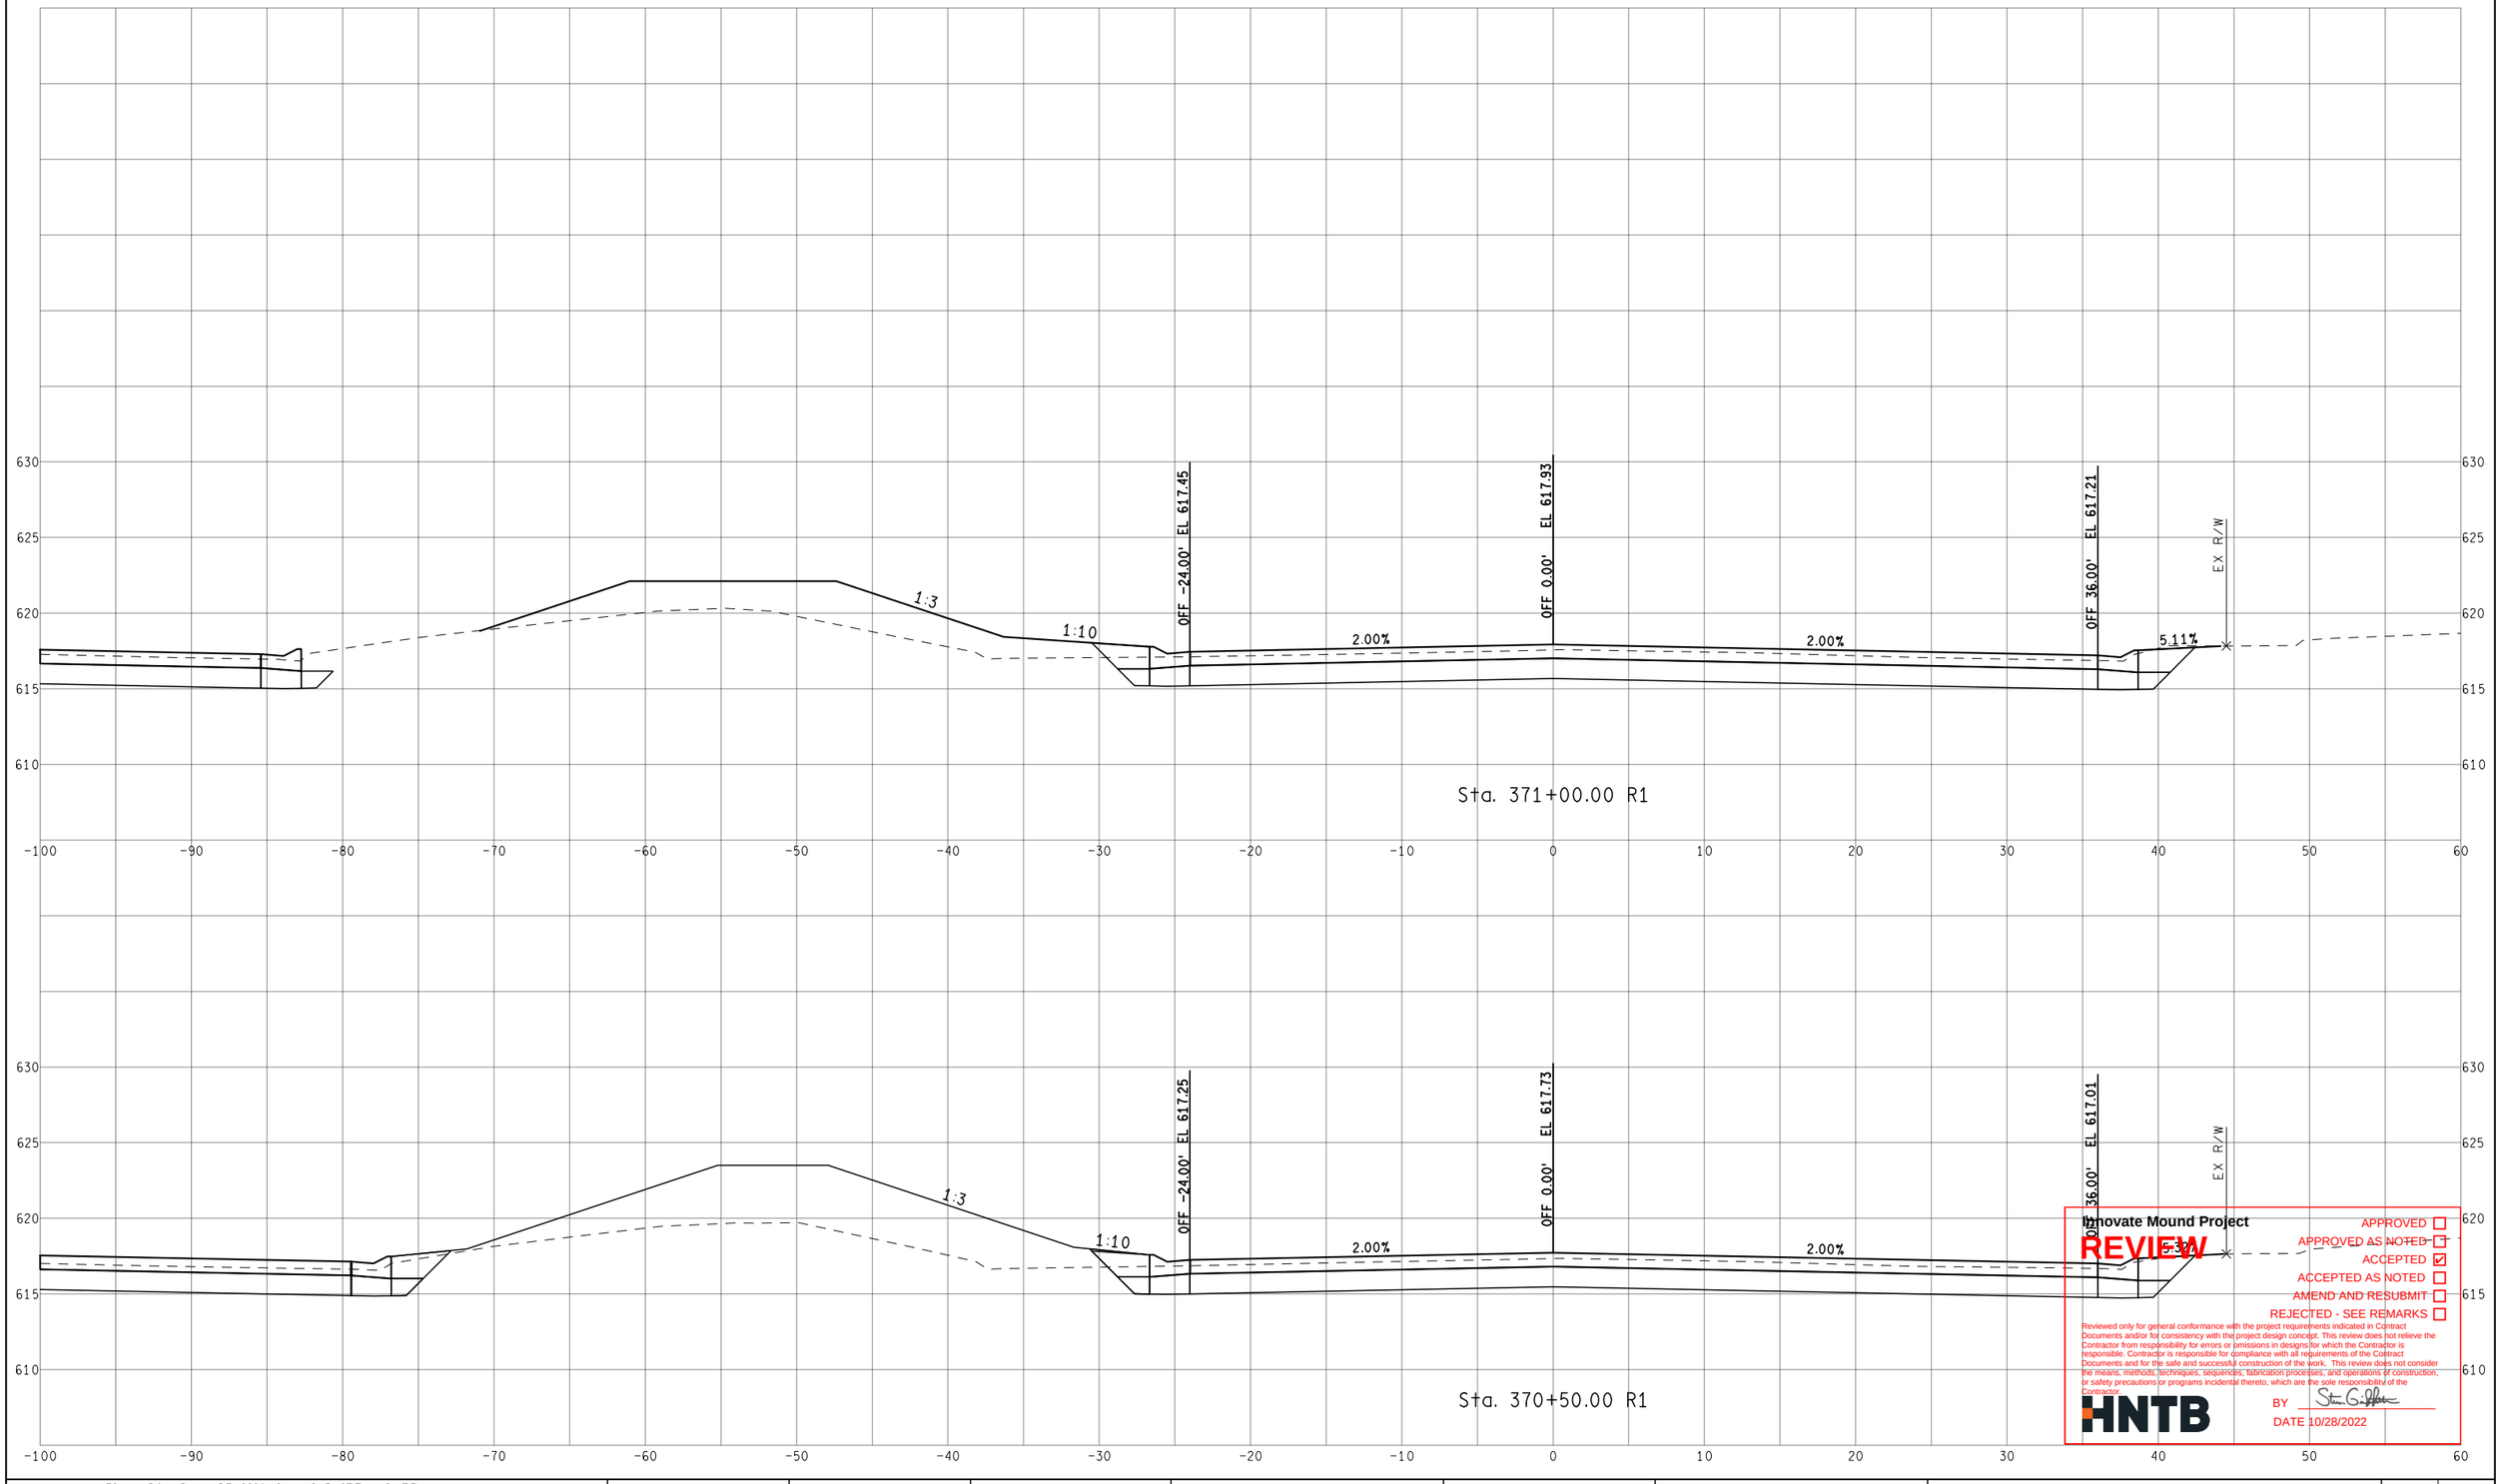

Innovate Mound Project

REVIEW

APPROVED ☐
APPROVED AS NOTED ☐
ACCEPTED ☑
ACCEPTED AS NOTED ☐
AMEND AND RESUBMIT ☐
REJECTED - SEE REMARKS ☐

Reviewed only for general conformance with the project requirements indicated in Contract Documents and/or for consistency with the project design concept. This review does not relieve the Contractor from responsibility for errors or omissions in designs for which the Contractor is responsible. Contractor is responsible for compliance with all requirements of the Contract Documents and for the safe and successful construction of the work. This review does not consider the means, methods, techniques, sequences, fabrication processes, and operations of construction, or safety precautions or programs incidental thereto, which are the sole responsibility of the Contractor.

HNTB

BY

DATE 10/28/2022

FINAL ROW PLAN REVISIONS (SUBMITTAL DATE:)							
NO.	DATE	AUTH	DESCRIPTION	NO.	DATE	AUTH	DESCRIPTION

Department of Roads

VERT. (FT) 0 10
HORZ. (FT) 0 10

FILE:

DATE: 10/12/22
DESIGN UNIT: XXX
TSC: MACOMB

CS: INFR50000
JN: 207178A

STA. 370+50.00 R1 TO STA. 371+00.00 R1
NB MOUND RD

DRAWING
SHEET
SECT

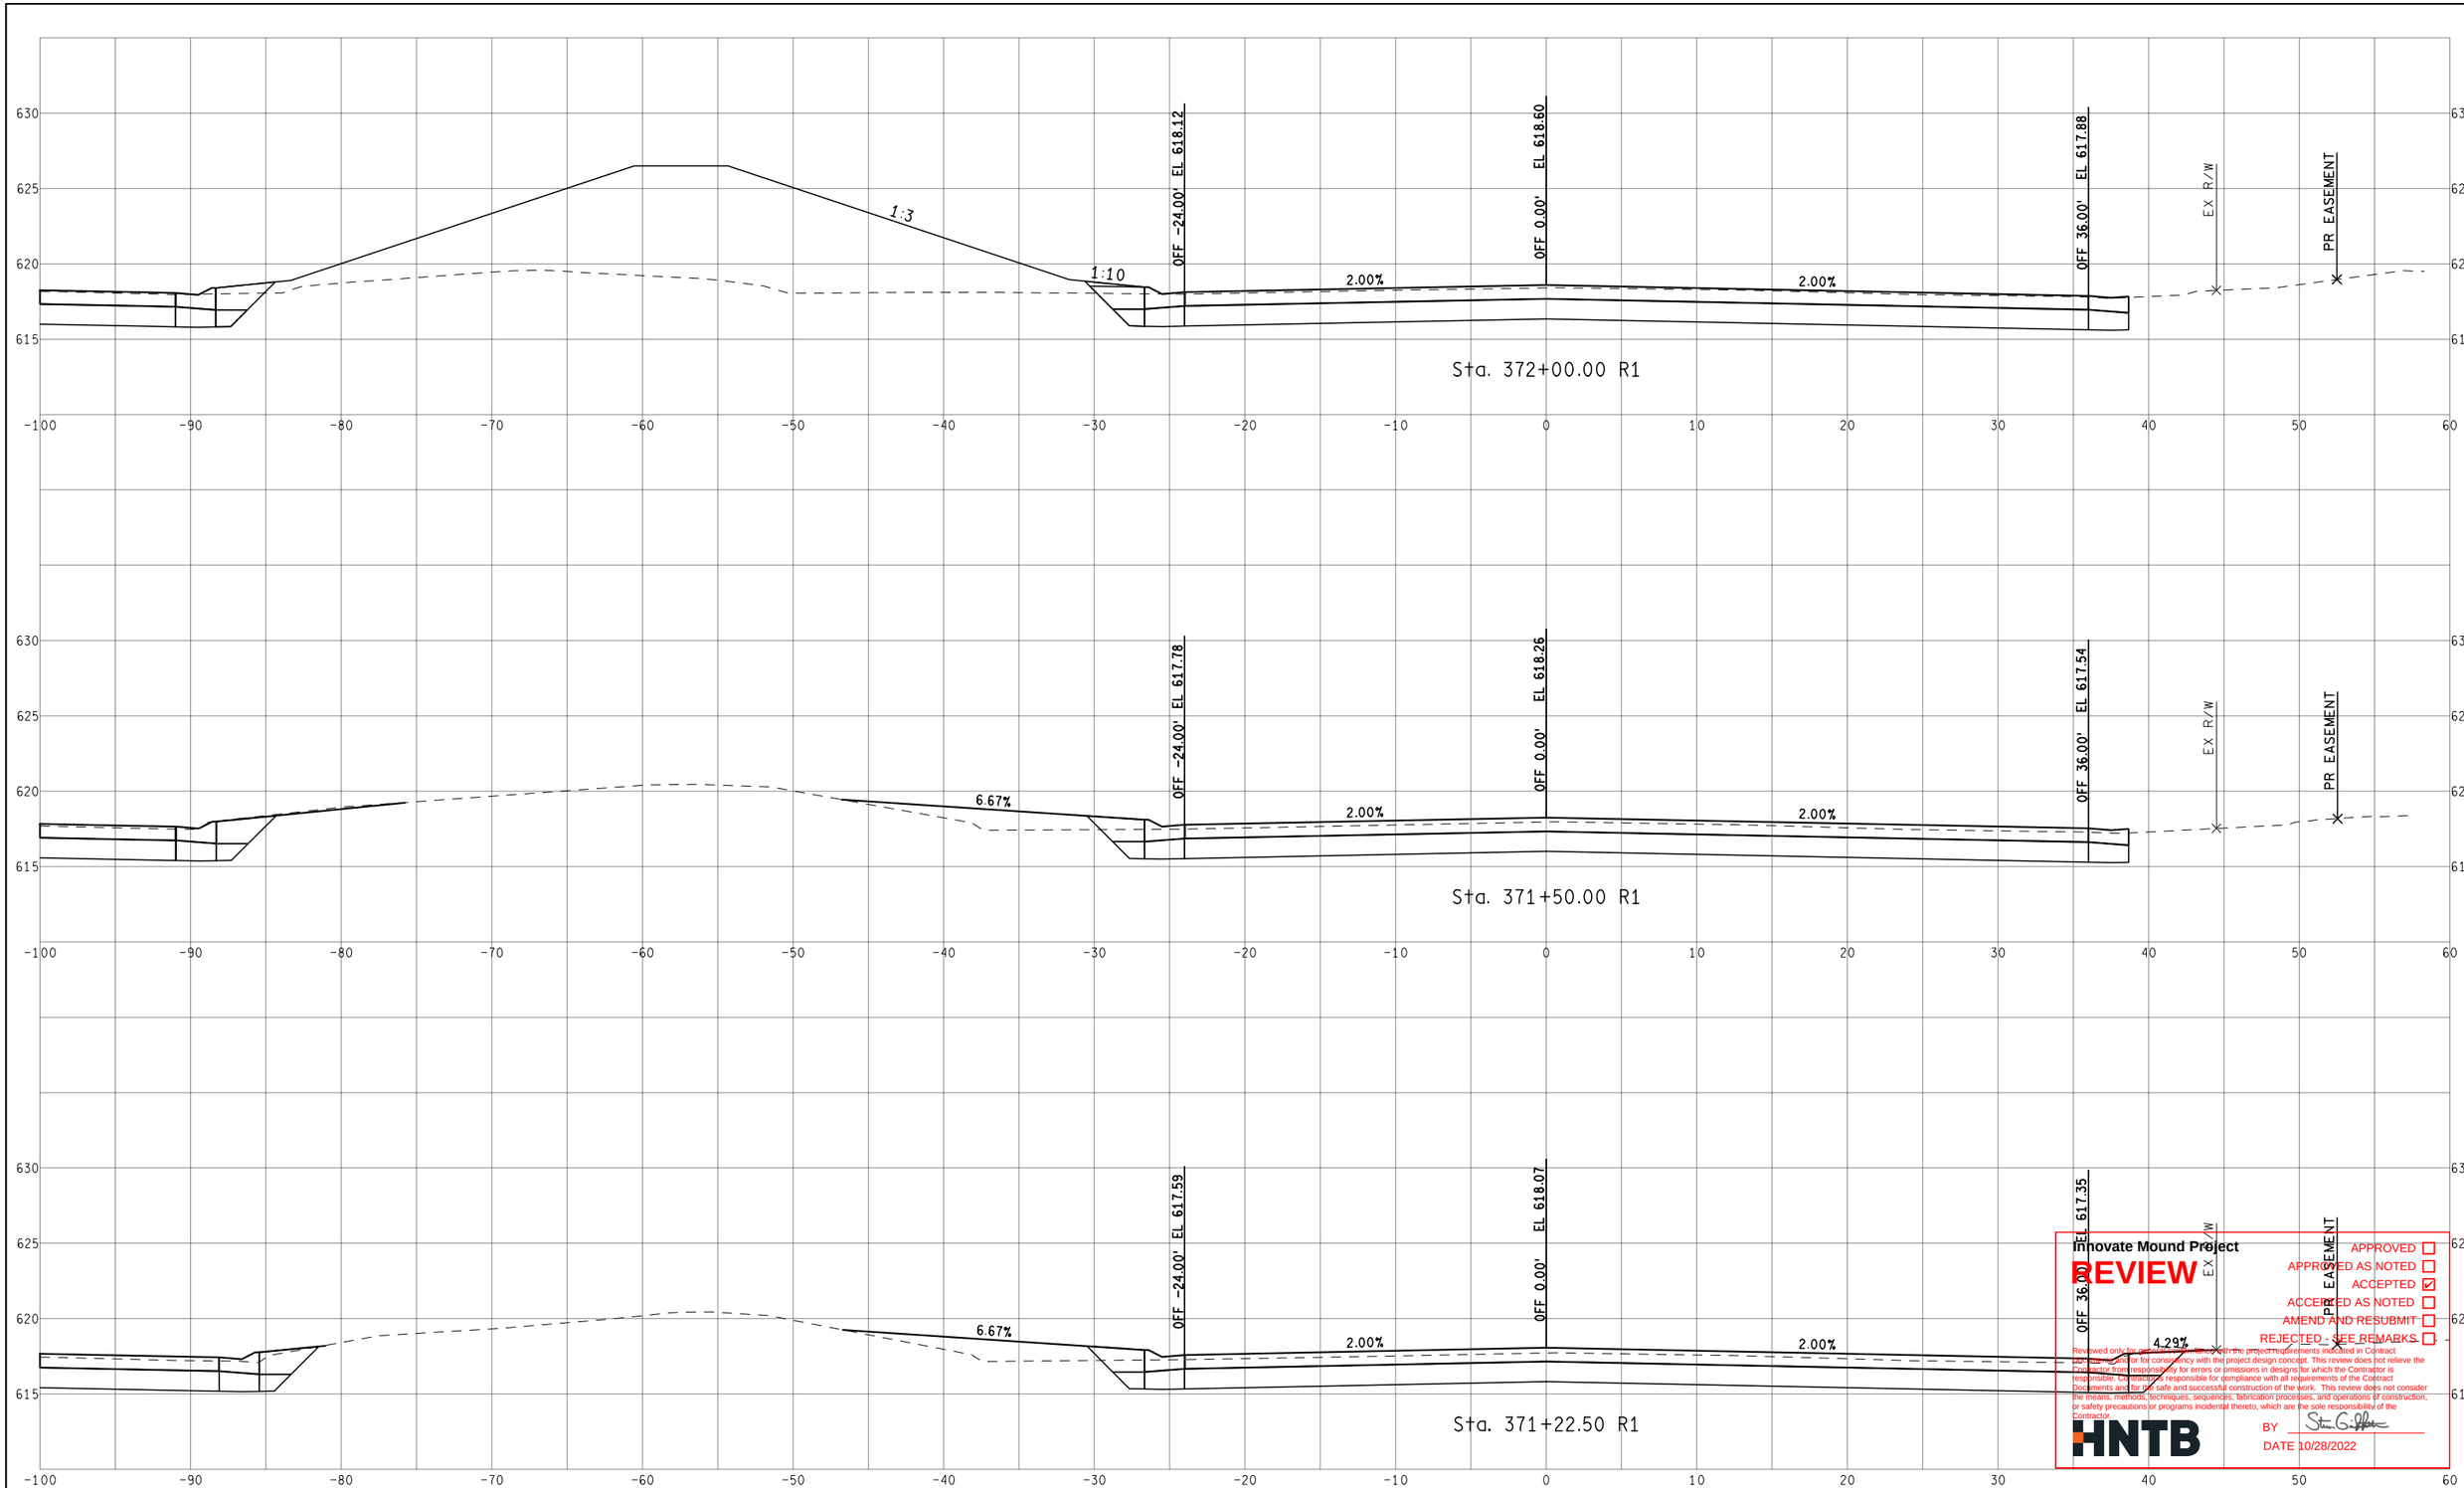

Innovate Mound Project

REVIEW

APPROVED ☐
APPROVED AS NOTED ☐
ACCEPTED ☑
ACCEPTED AS NOTED ☐
AMEND AND RESUBMIT ☐
REJECTED - SEE REMARKS ☐

Reviewed only for general conformance with the project requirements indicated in Contract Documents and/or for consistency with the project design concept. This review does not relieve the Contractor from responsibility for errors or omissions in designs for which the Contractor is responsible. Contractor is responsible for compliance with all requirements of the Contract Documents and for the safe and successful construction of the work. This review does not consider the means, methods, techniques, sequences, fabrication processes, and operations of construction, or safety precautions or programs incidental thereto, which are the sole responsibility of the Contractor.

HNTB

BY [signature]

DATE 10/28/2022

FINAL ROW PLAN REVISIONS (SUBMITTAL DATE:)							
NO.	DATE	AUTH	DESCRIPTION	NO.	DATE	AUTH	DESCRIPTION

Department of Roads

VERT. (FT) 0 10
HORZ. (FT) 0 10

FILE:

DATE: 10/12/22
DESIGN UNIT: XXX
TSC: MACOMB

CS: INFR50000
JN: 207178A

STA. 371+22.50 R1 TO STA. 372+00.00 R1
NB MOUND RD

DRAWING
SHEET
SECT

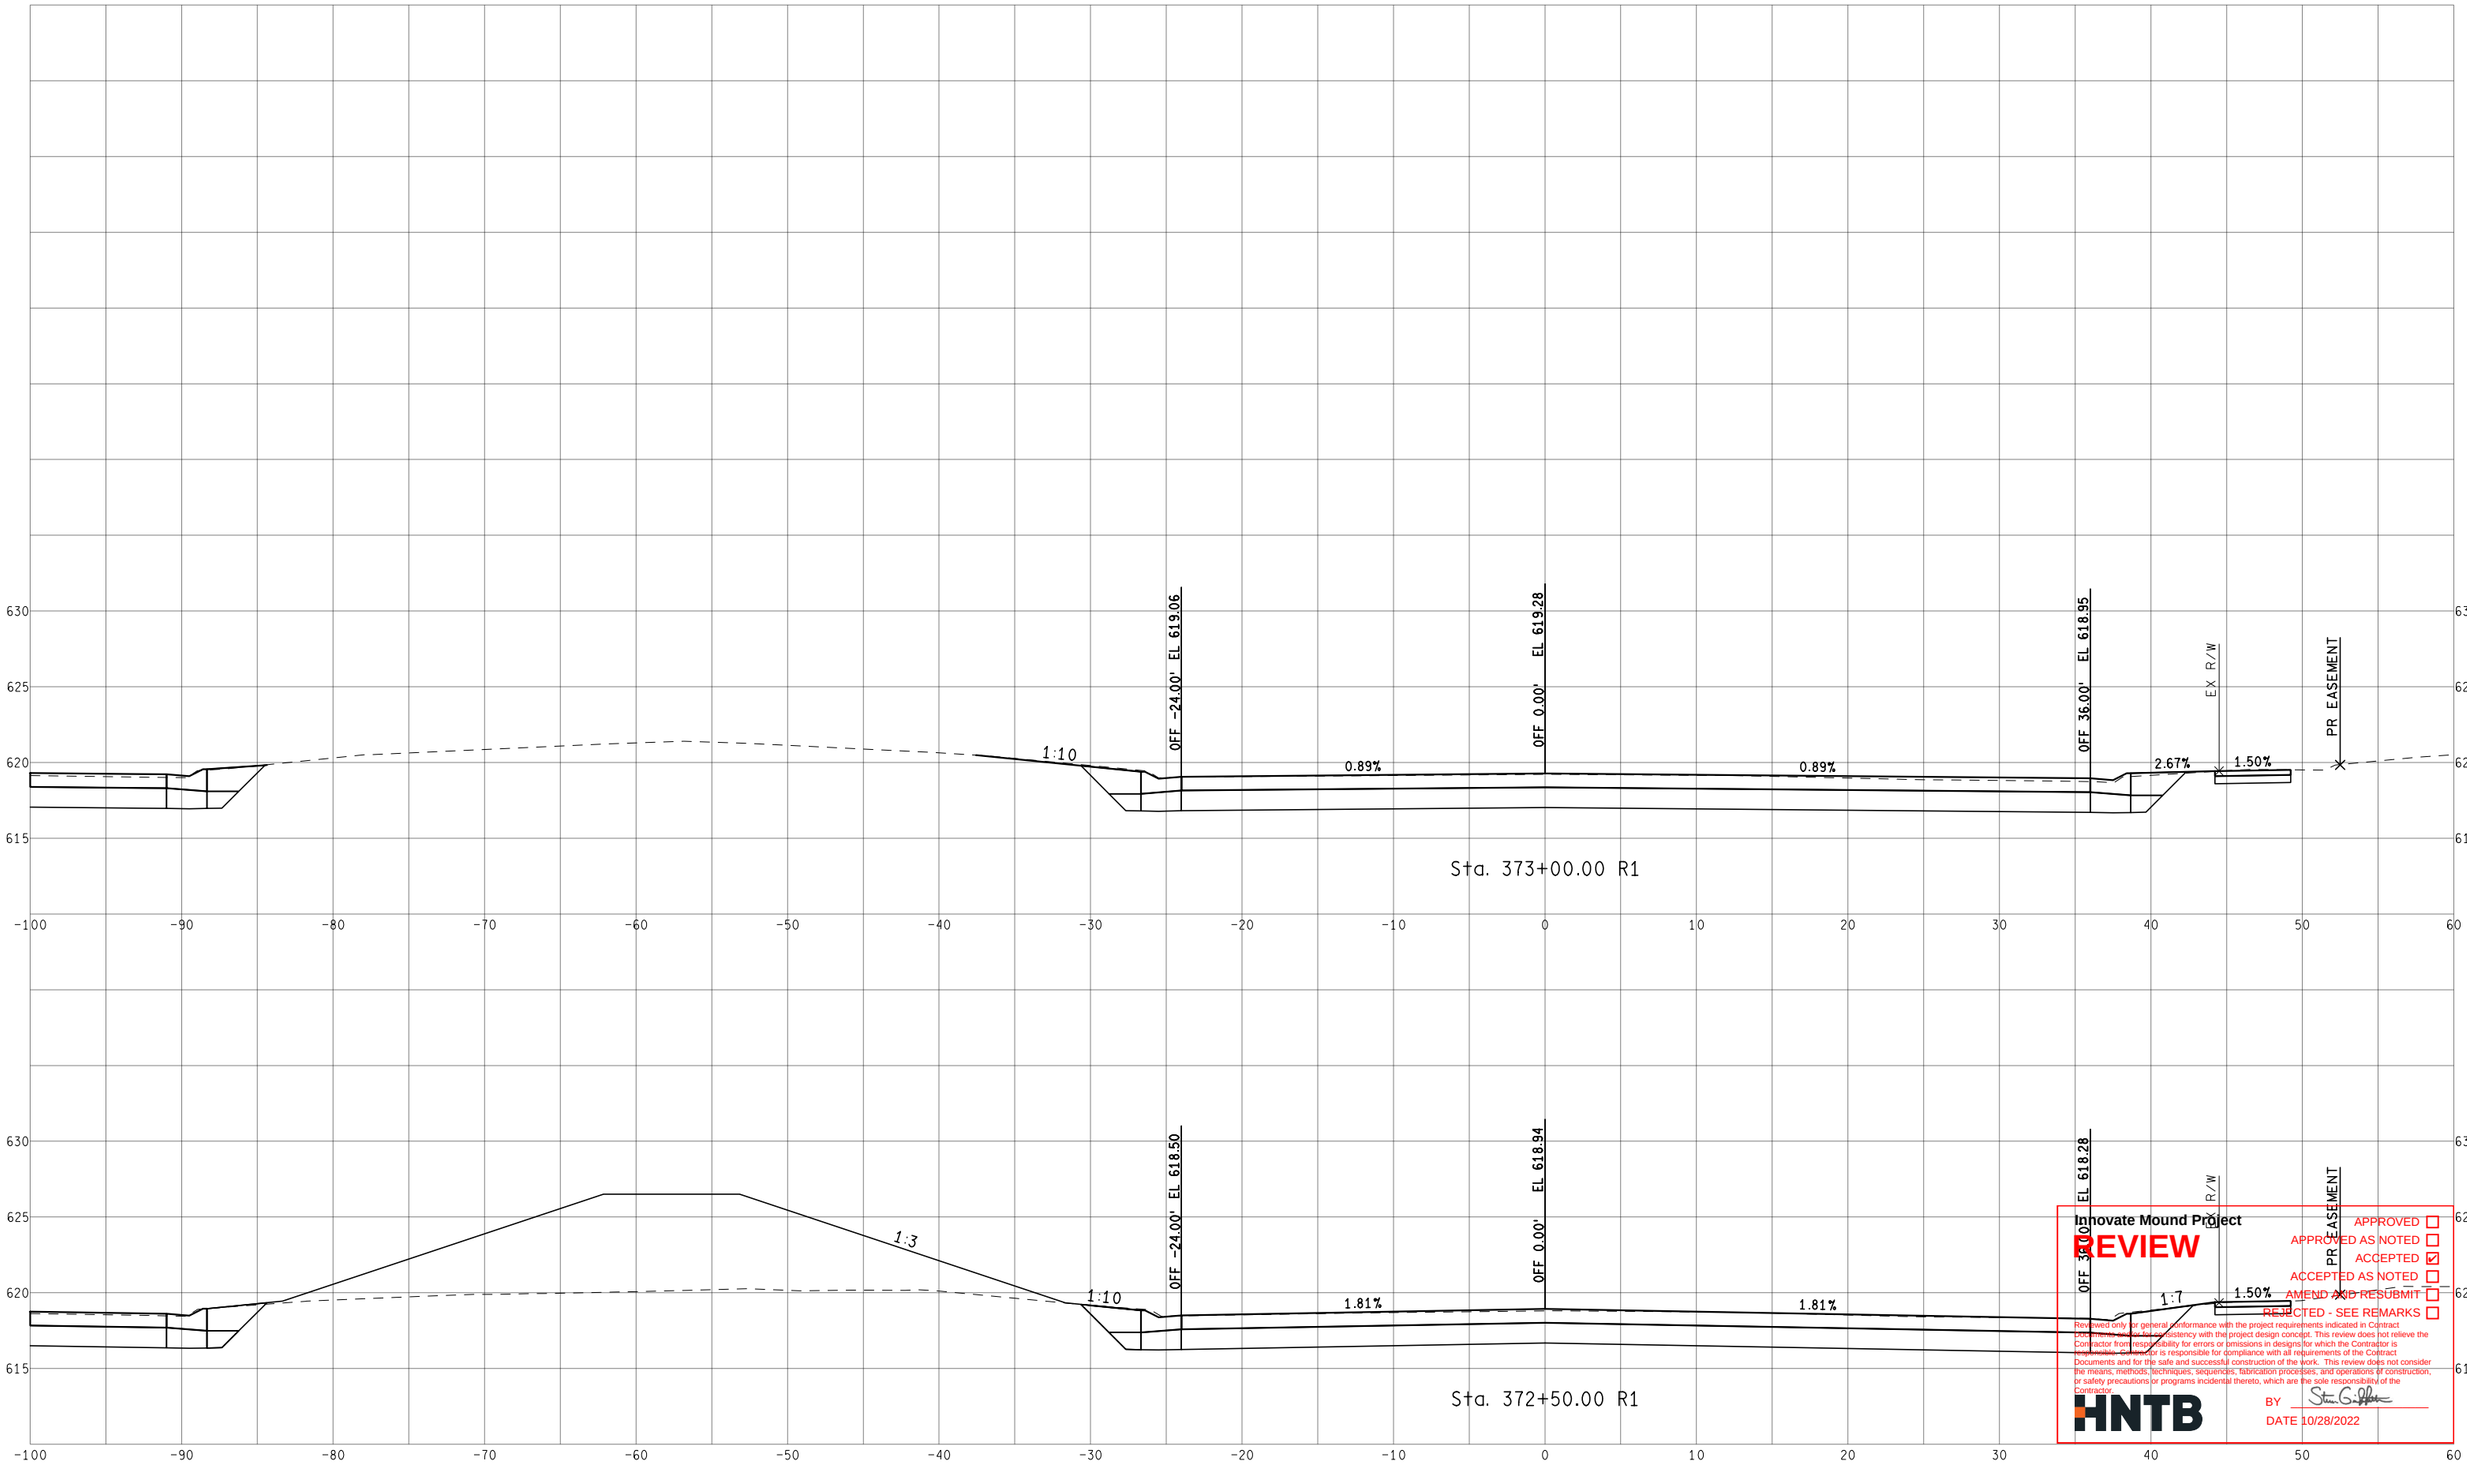

Innovate Mound Project

REVIEW

- APPROVED ☐
- APPROVED AS NOTED ☐
- ACCEPTED ☑
- ACCEPTED AS NOTED ☐
- AMEND AND RESUBMIT ☐
- REJECTED - SEE REMARKS ☐

Reviewed only for general conformance with the project requirements indicated in Contract Documents and for consistency with the project design concept. This review does not relieve the Contractor from responsibility for errors or omissions in designs for which the Contractor is responsible. Contractor is responsible for compliance with all requirements of the Contract Documents and for the safe and successful construction of the work. This review does not consider the means, methods, techniques, sequences, fabrication processes, and operations of construction, or safety precautions or programs incidental thereto, which are the sole responsibility of the Contractor.

HNTB

BY Steven G. Hoffman

DATE 10/28/2022

FINAL ROW PLAN REVISIONS (SUBMITTAL DATE:)							
NO.	DATE	AUTH	DESCRIPTION	NO.	DATE	AUTH	DESCRIPTION

Macomb County Michigan — Department of Roads

VERT. (FT) 0 10

HORZ. (FT) 0 10

FILE:

DATE: 10/12/22

DESIGN UNIT: XXX

TSC: MACOMB

CS: INFR50000

JN: 207178A

STA. 372+50.00 R1 TO STA. 373+00.00 R1

NB MOUND RD

DRAWING

SHEET

SECT

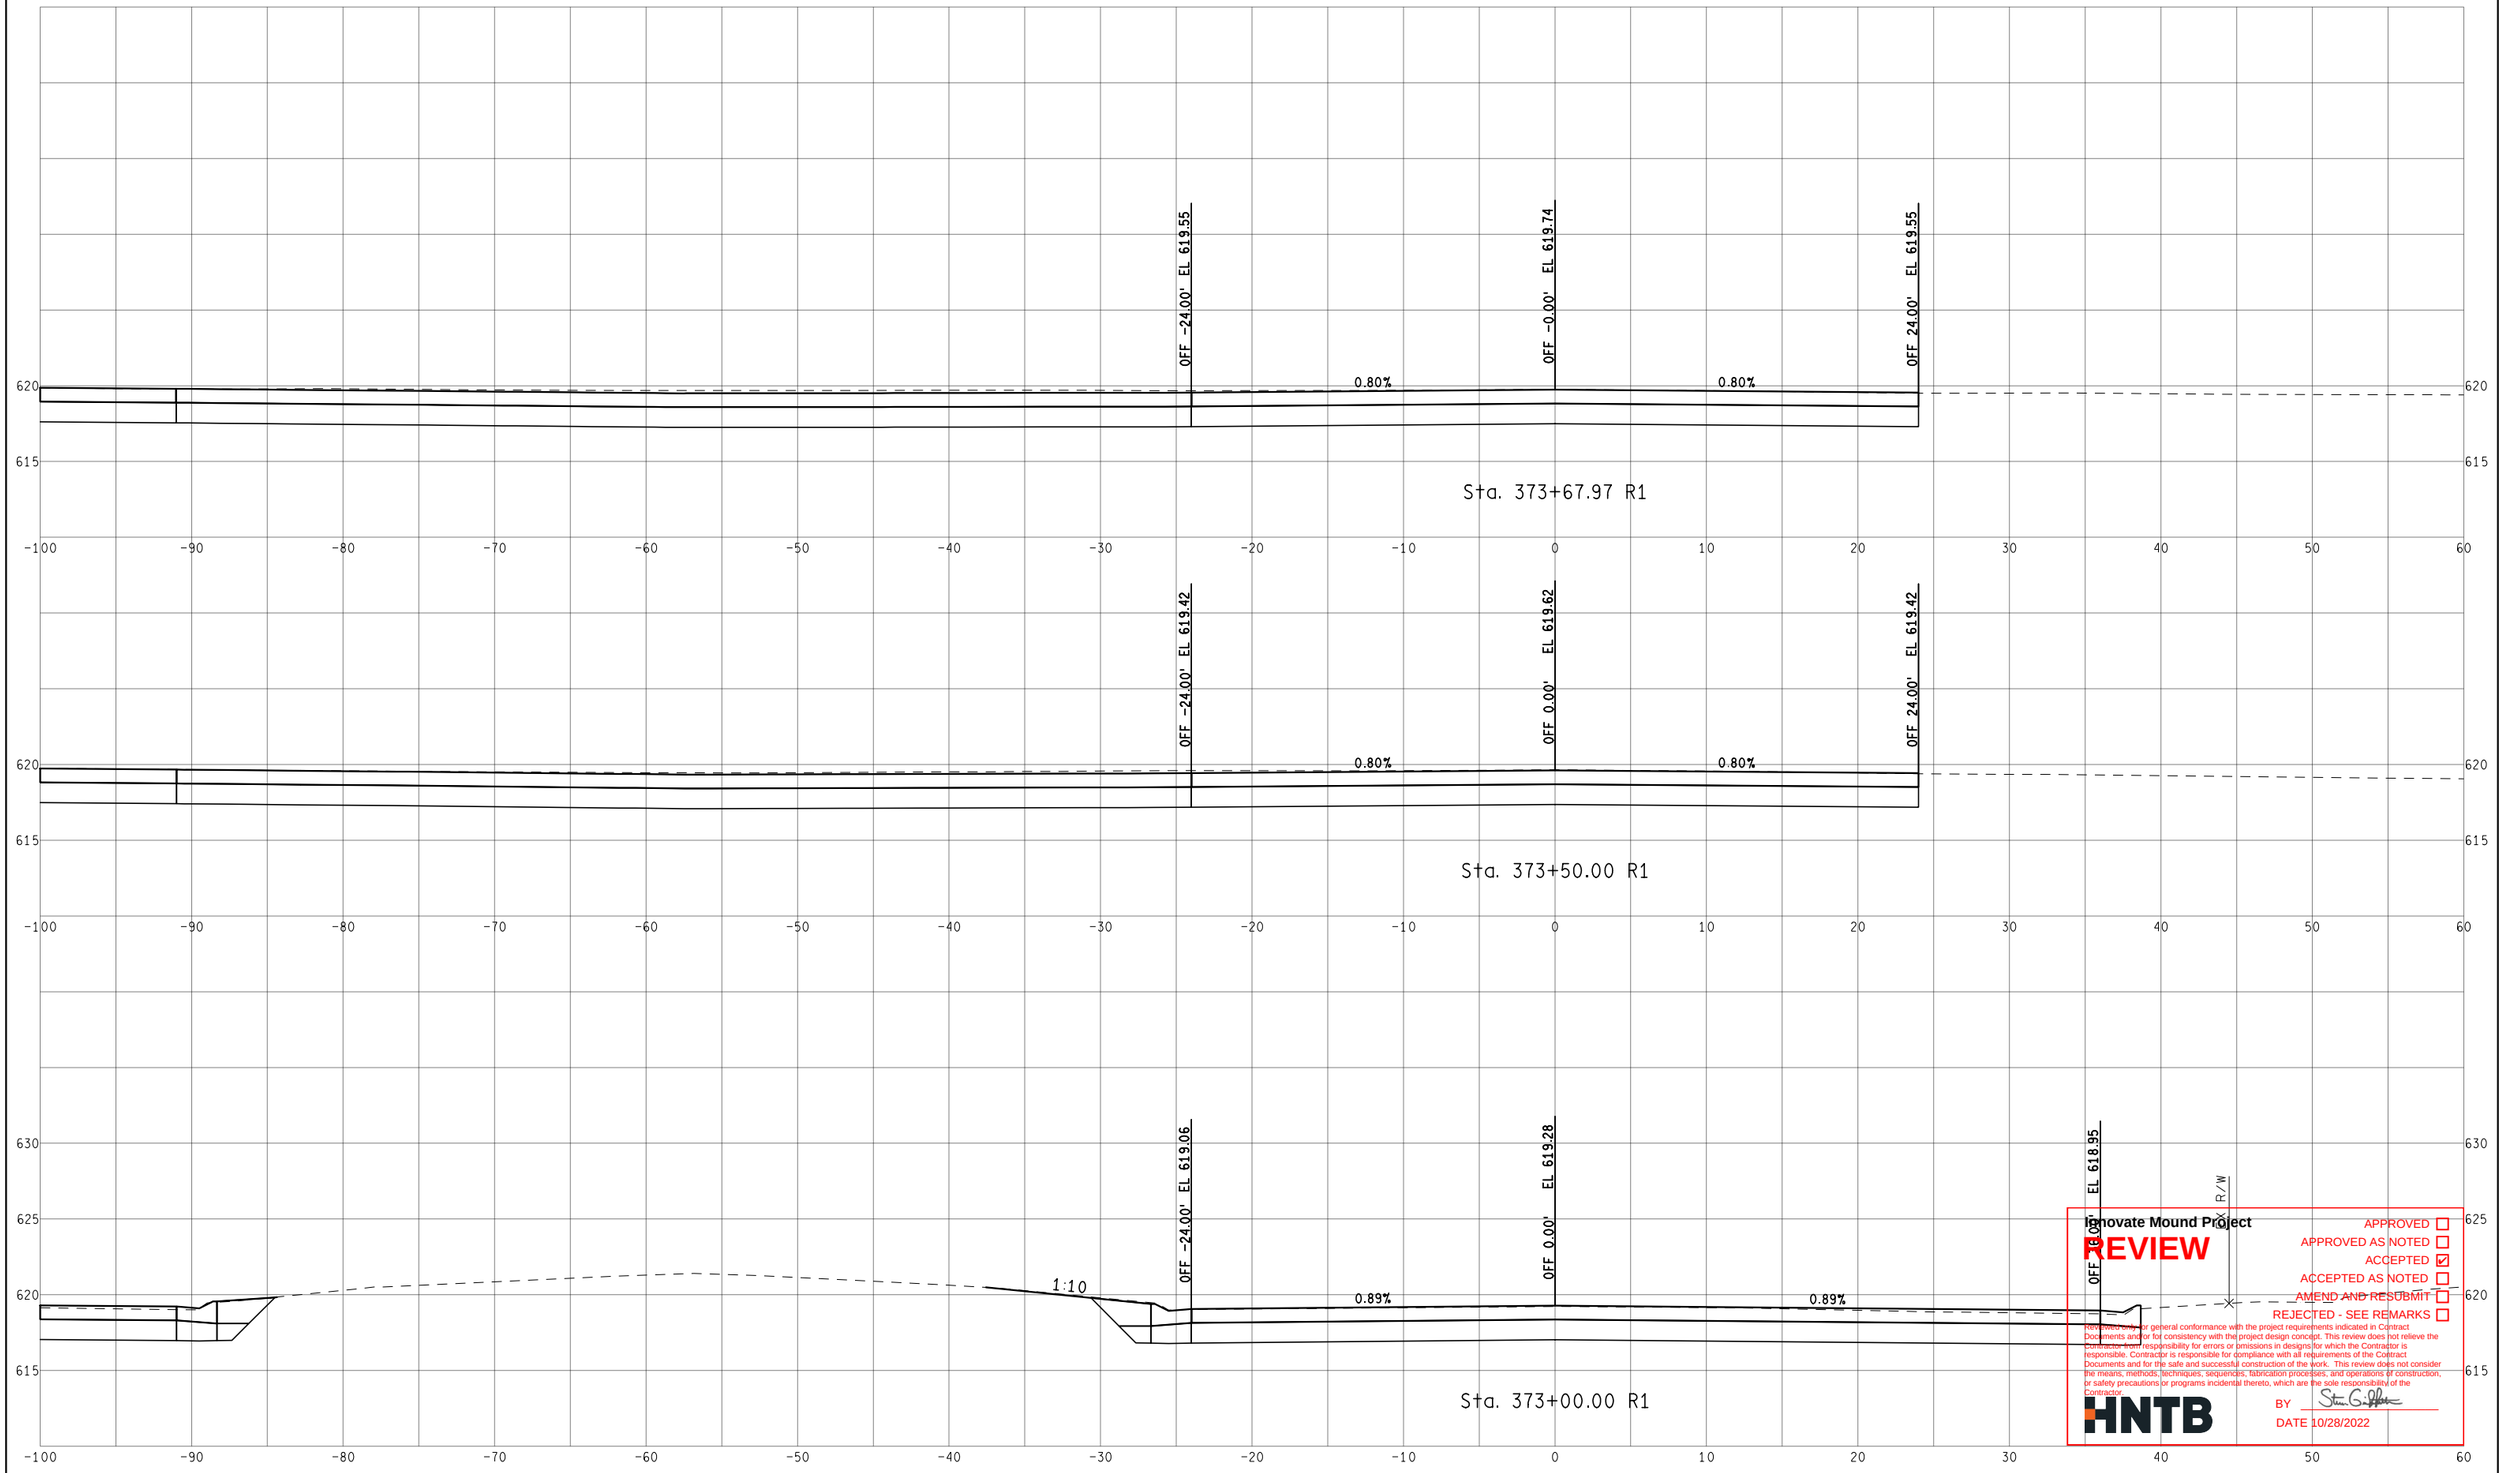

Innovate Mound Project

REVIEW

APPROVED ☐
APPROVED AS NOTED ☐
ACCEPTED ☑
ACCEPTED AS NOTED ☐
AMEND AND RESUBMIT ☐
REJECTED - SEE REMARKS ☐

Review is for general conformance with the project requirements indicated in Contract Documents and/or for consistency with the project design concept. This review does not relieve the Contractor from responsibility for errors or omissions in designs for which the Contractor is responsible. Contractor is responsible for compliance with all requirements of the Contract Documents and for the safe and successful construction of the work. This review does not consider the means, methods, techniques, sequences, fabrication processes, and operations of construction, or safety precautions or programs incidental thereto, which are the sole responsibility of the Contractor.

HNTB

BY

DATE 10/28/2022

FINAL ROW PLAN REVISIONS (SUBMITTAL DATE:)							
NO.	DATE	AUTH	DESCRIPTION	NO.	DATE	AUTH	DESCRIPTION

Department of Roads

0 VERT. (FT) 10
0 HORZ. (FT) 10

FILE:

DATE: 10/12/22
DESIGN UNIT: XXX
TSC: MACOMB

CS: INFR50000
JN: 207178A

STA. 373+00.00 R1 TO STA. 373+67.97 R1
NB MOUND RD

DRAWING
SHEET
SECT

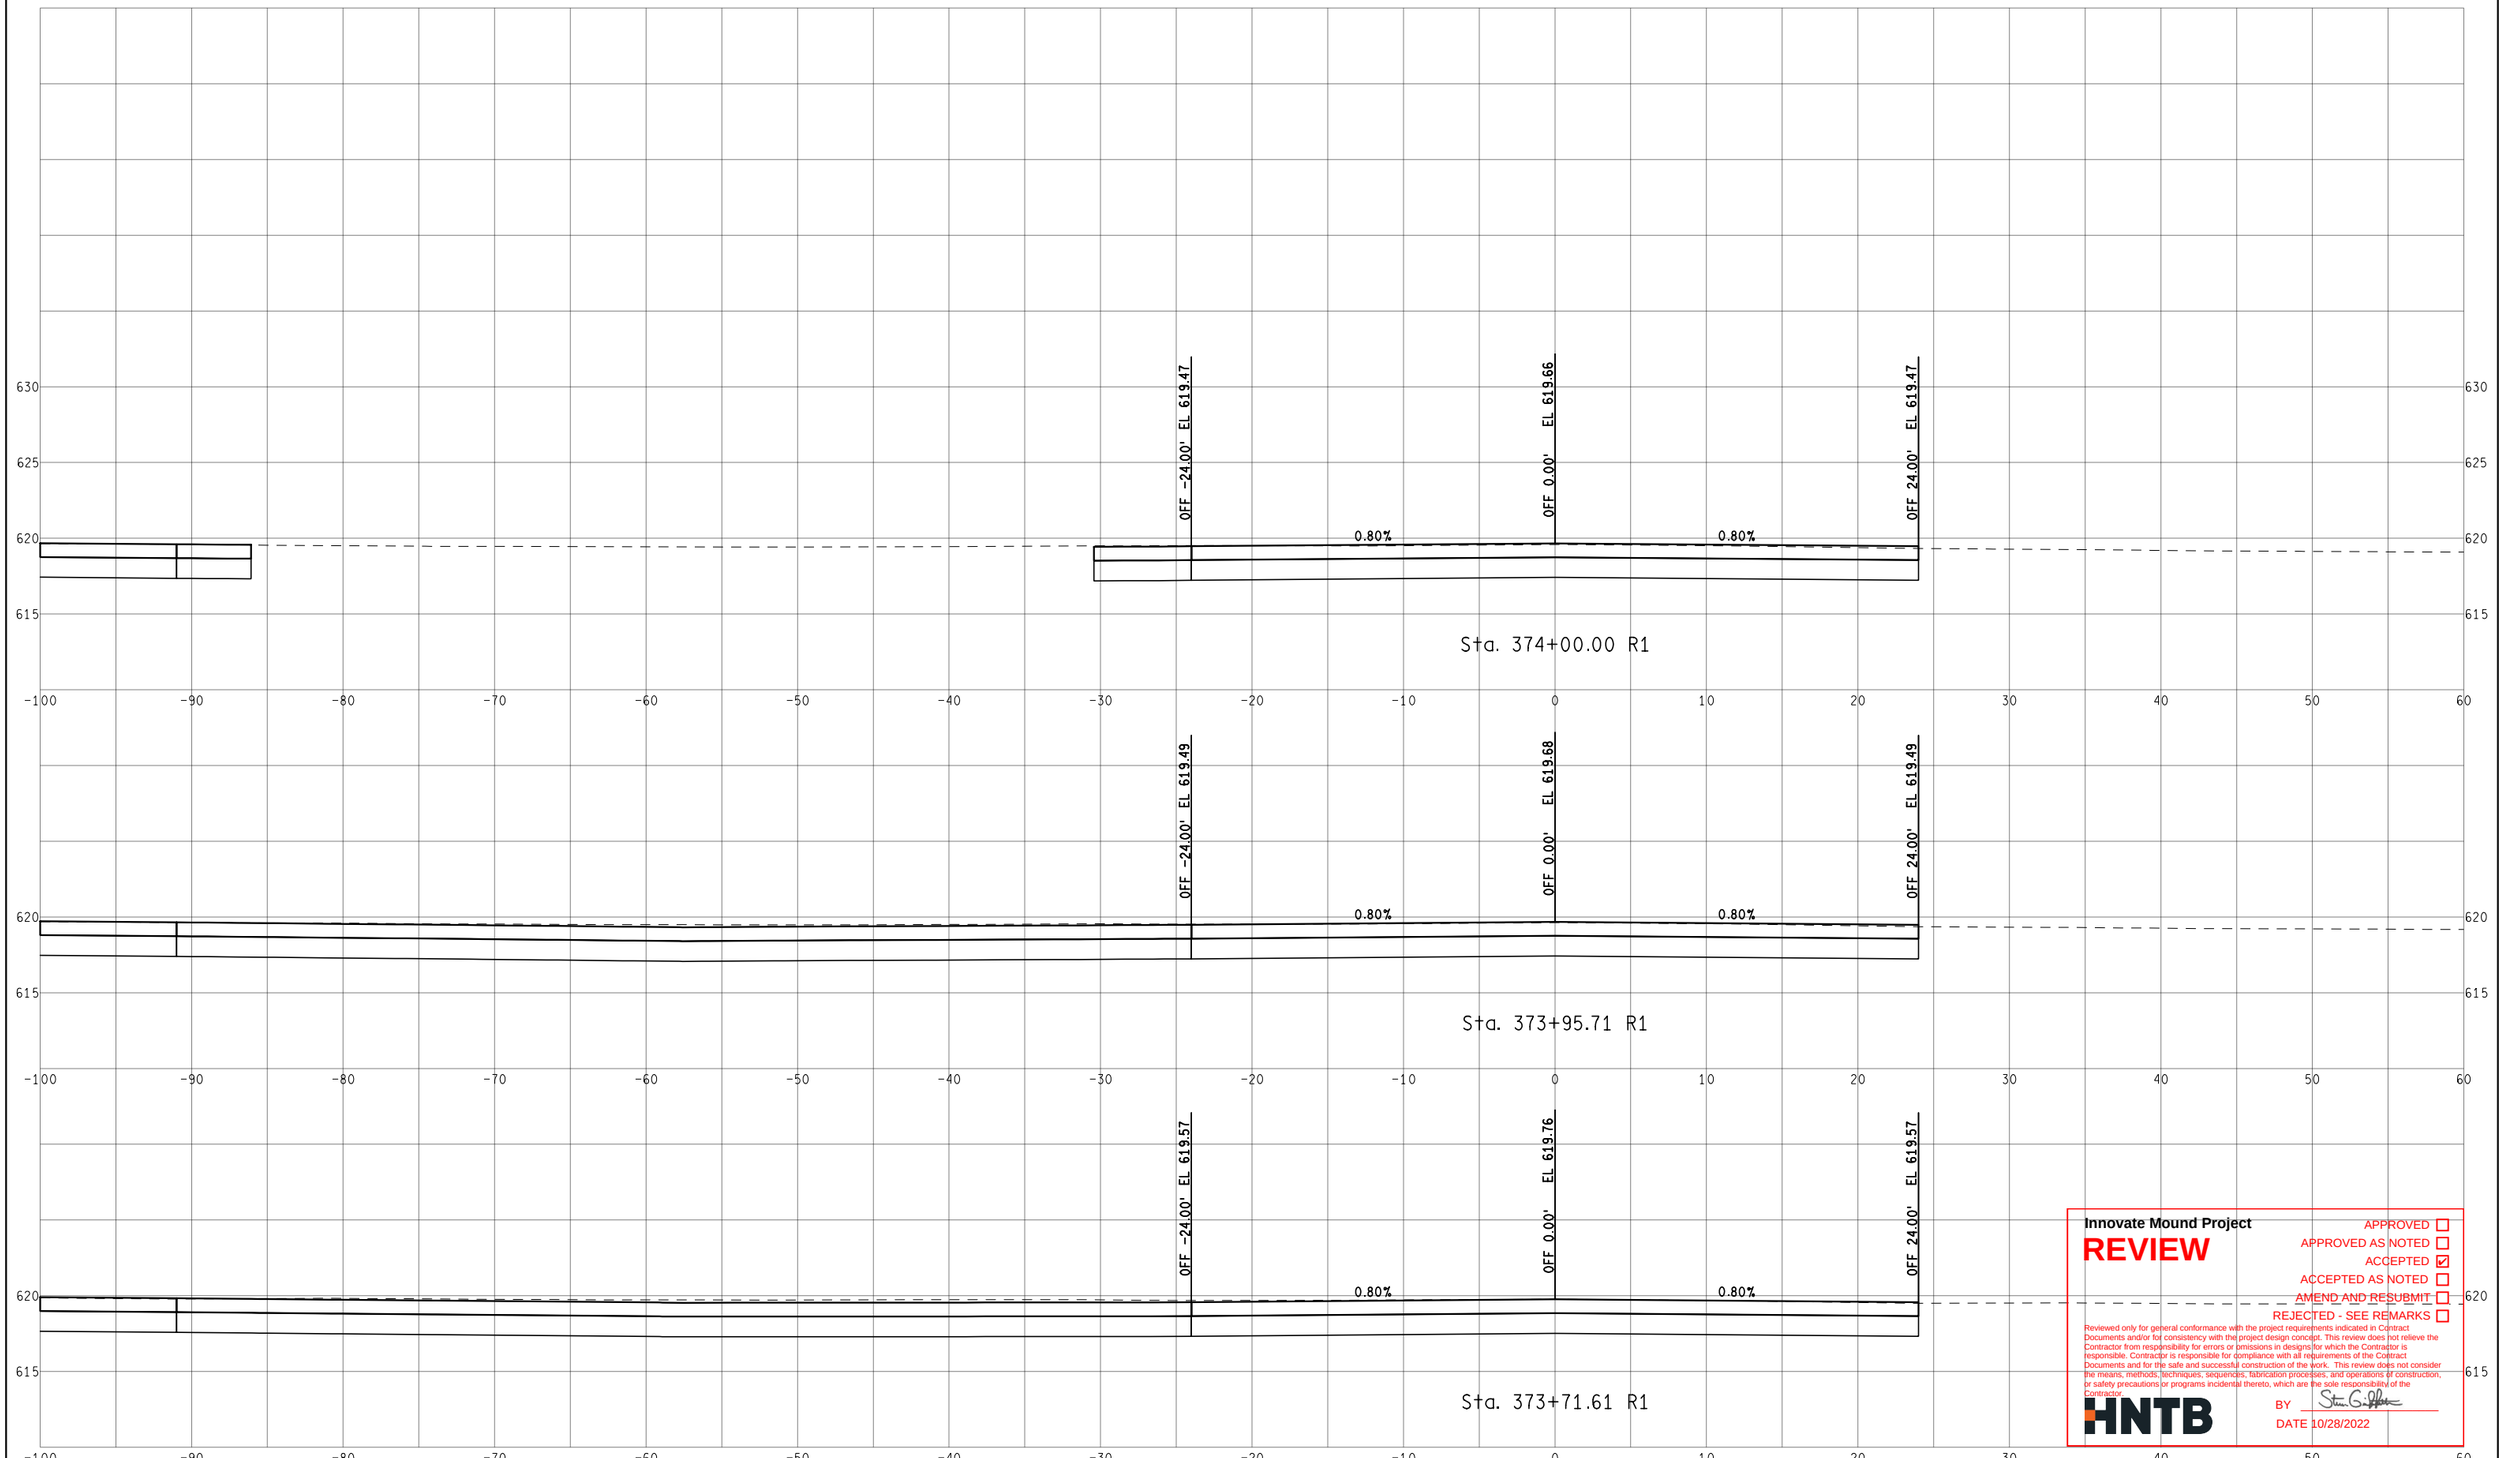

Innovate Mound Project

REVIEW

APPROVED ☐
APPROVED AS NOTED ☐
ACCEPTED ☑
ACCEPTED AS NOTED ☐
AMEND AND RESUBMIT ☐
REJECTED - SEE REMARKS ☐

Reviewed only for general conformance with the project requirements indicated in Contract Documents and/or for consistency with the project design concept. This review does not relieve the Contractor from responsibility for errors or omissions in designs for which the Contractor is responsible. Contractor is responsible for compliance with all requirements of the Contract Documents and for the safe and successful construction of the work. This review does not consider the means, methods, techniques, sequences, fabrication processes, and operations of construction, or safety precautions or programs incidental thereto, which are the sole responsibility of the Contractor.

HNTB

BY Steven G. Griffin

DATE 10/28/2022

FINAL ROW PLAN REVISIONS (SUBMITTAL DATE:)							
NO.	DATE	AUTH	DESCRIPTION	NO.	DATE	AUTH	DESCRIPTION

Department of Roads

VERT. (FT) 0 10
HORZ. (FT) 0 10

FILE:

DATE: 10/12/22
DESIGN UNIT: XXX
TSC: MACOMB

CS: INFR50000
JN: 207178A

STA. 373+71.61 R1 TO STA. 374+00.00 R1
NB MOUND RD

DRAWING
SHEET
SECT

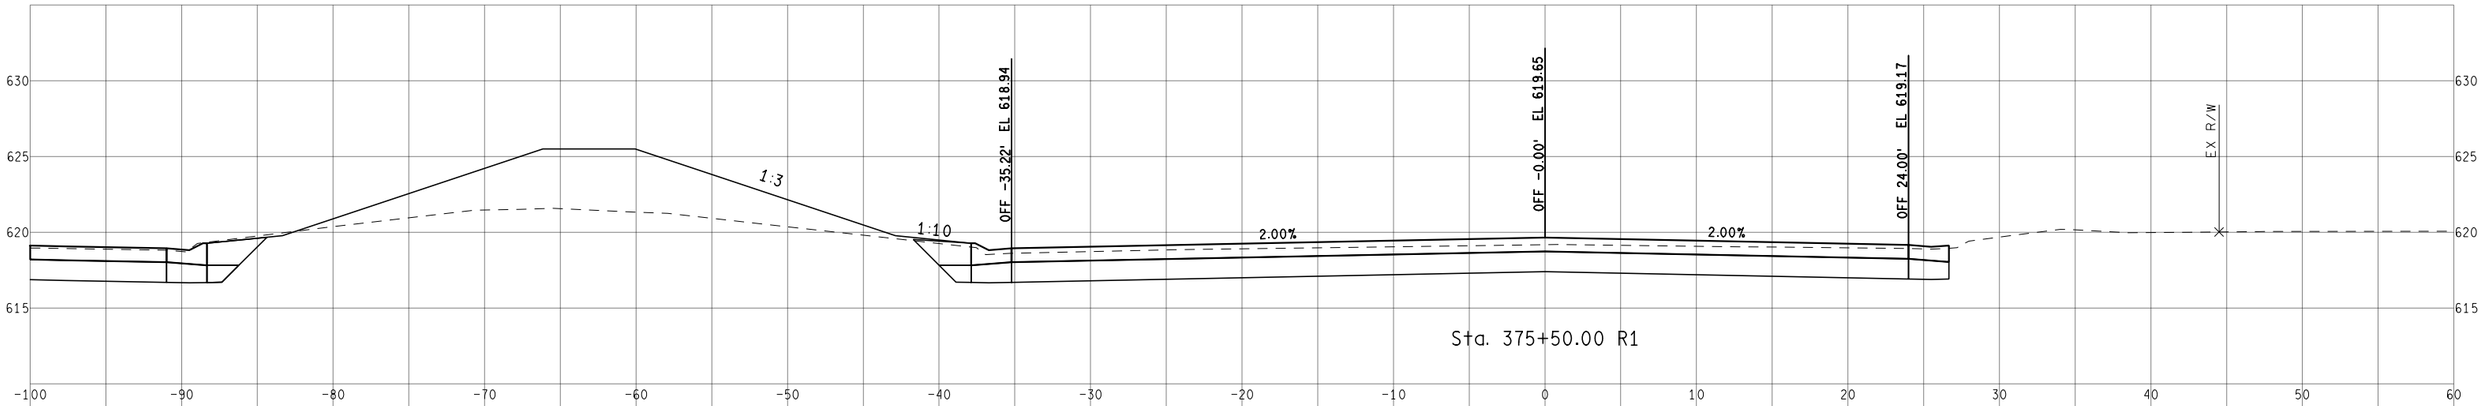

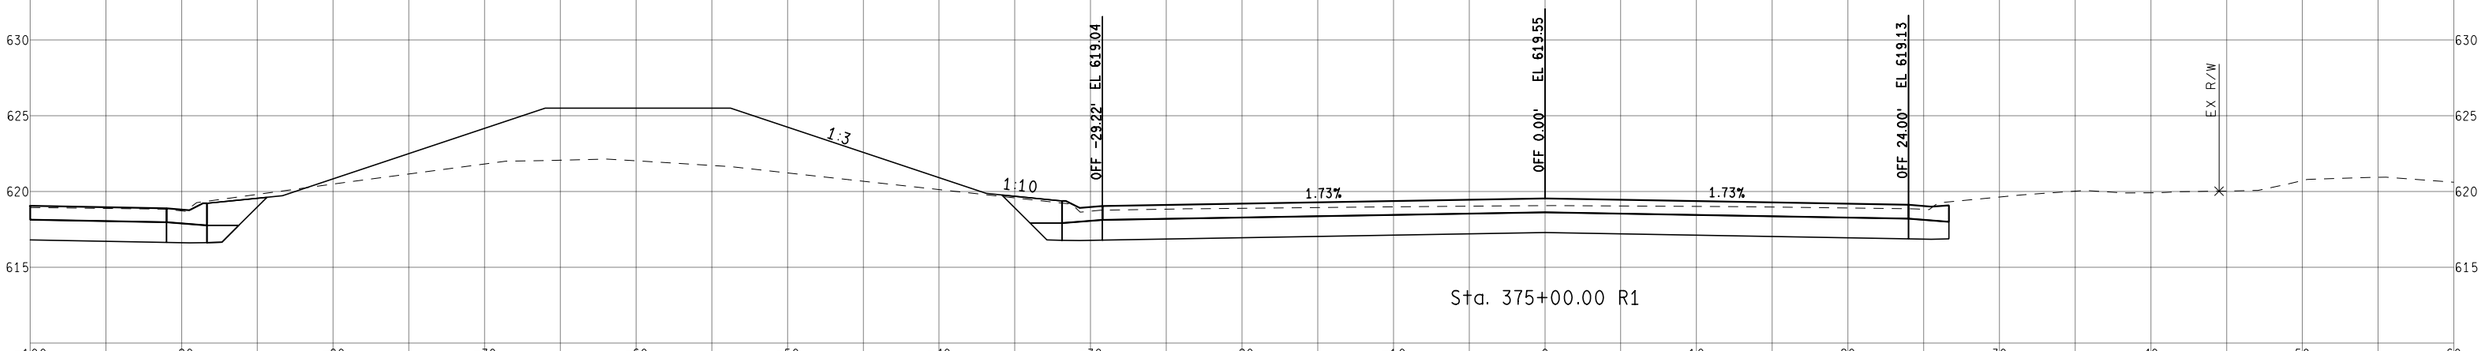

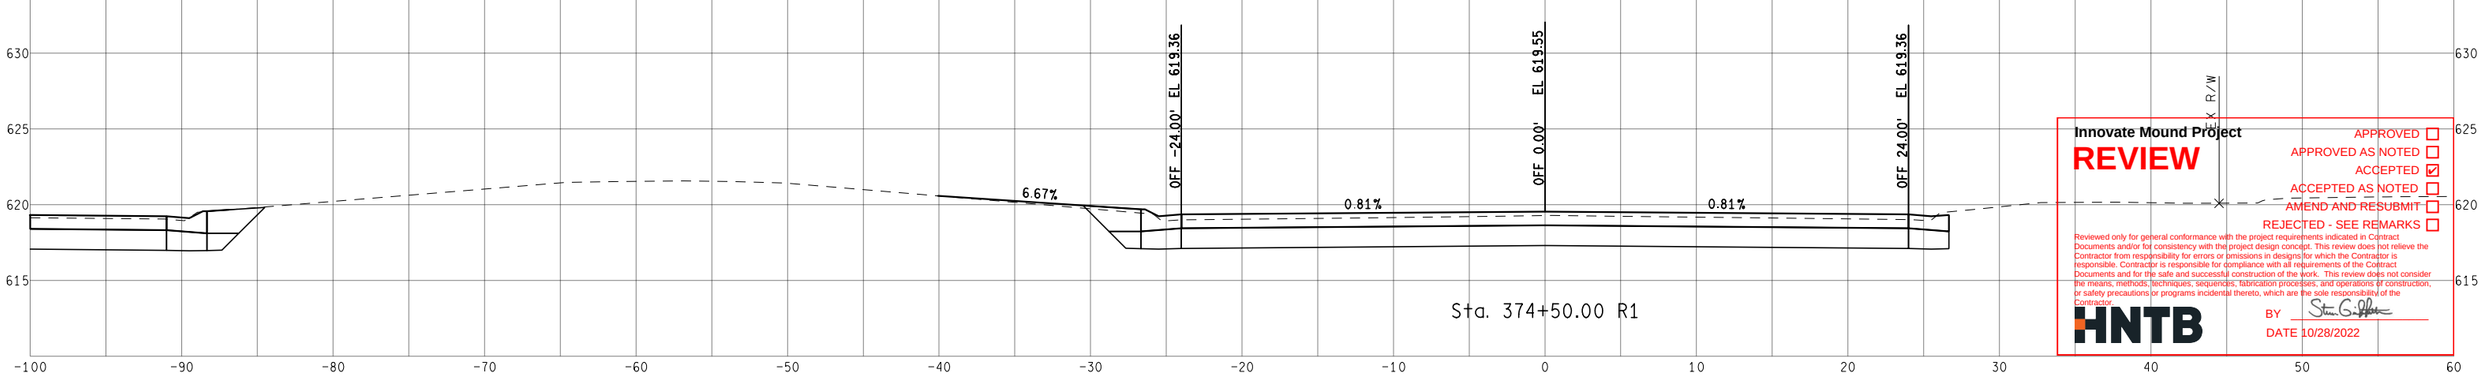

Innovate Mound Project

REVIEW

APPROVED ☐
APPROVED AS NOTED ☐
ACCEPTED ☑
ACCEPTED AS NOTED ☐
AMEND AND RESUBMIT ☐
REJECTED - SEE REMARKS ☐

Reviewed only for general conformance with the project requirements indicated in Contract Documents and/or for consistency with the project design concept. This review does not relieve the Contractor from responsibility for errors or omissions in designs for which the Contractor is responsible. Contractor is responsible for compliance with all requirements of the Contract Documents and for the safe and successful construction of the work. This review does not consider the means, methods, techniques, sequences, fabrication processes, and operations of construction, or safety precautions or programs incidental thereto, which are the sole responsibility of the Contractor.

HNTB

BY Steven G. Griffin

DATE 10/28/2022

FINAL ROW PLAN REVISIONS (SUBMITTAL DATE:)							
NO.	DATE	AUTH	DESCRIPTION	NO.	DATE	AUTH	DESCRIPTION

Department of Roads

VERT. (FT) 0 10

HORZ. (FT) 0 10

FILE:

DATE: 10/12/22

DESIGN UNIT: XXX

TSC: MACOMB

CS: INFR50000

JN: 207178A

STA. 374+50.00 R1 TO STA. 375+50.00 R1

NB MOUND RD

DRAWING

SHEET

SECT

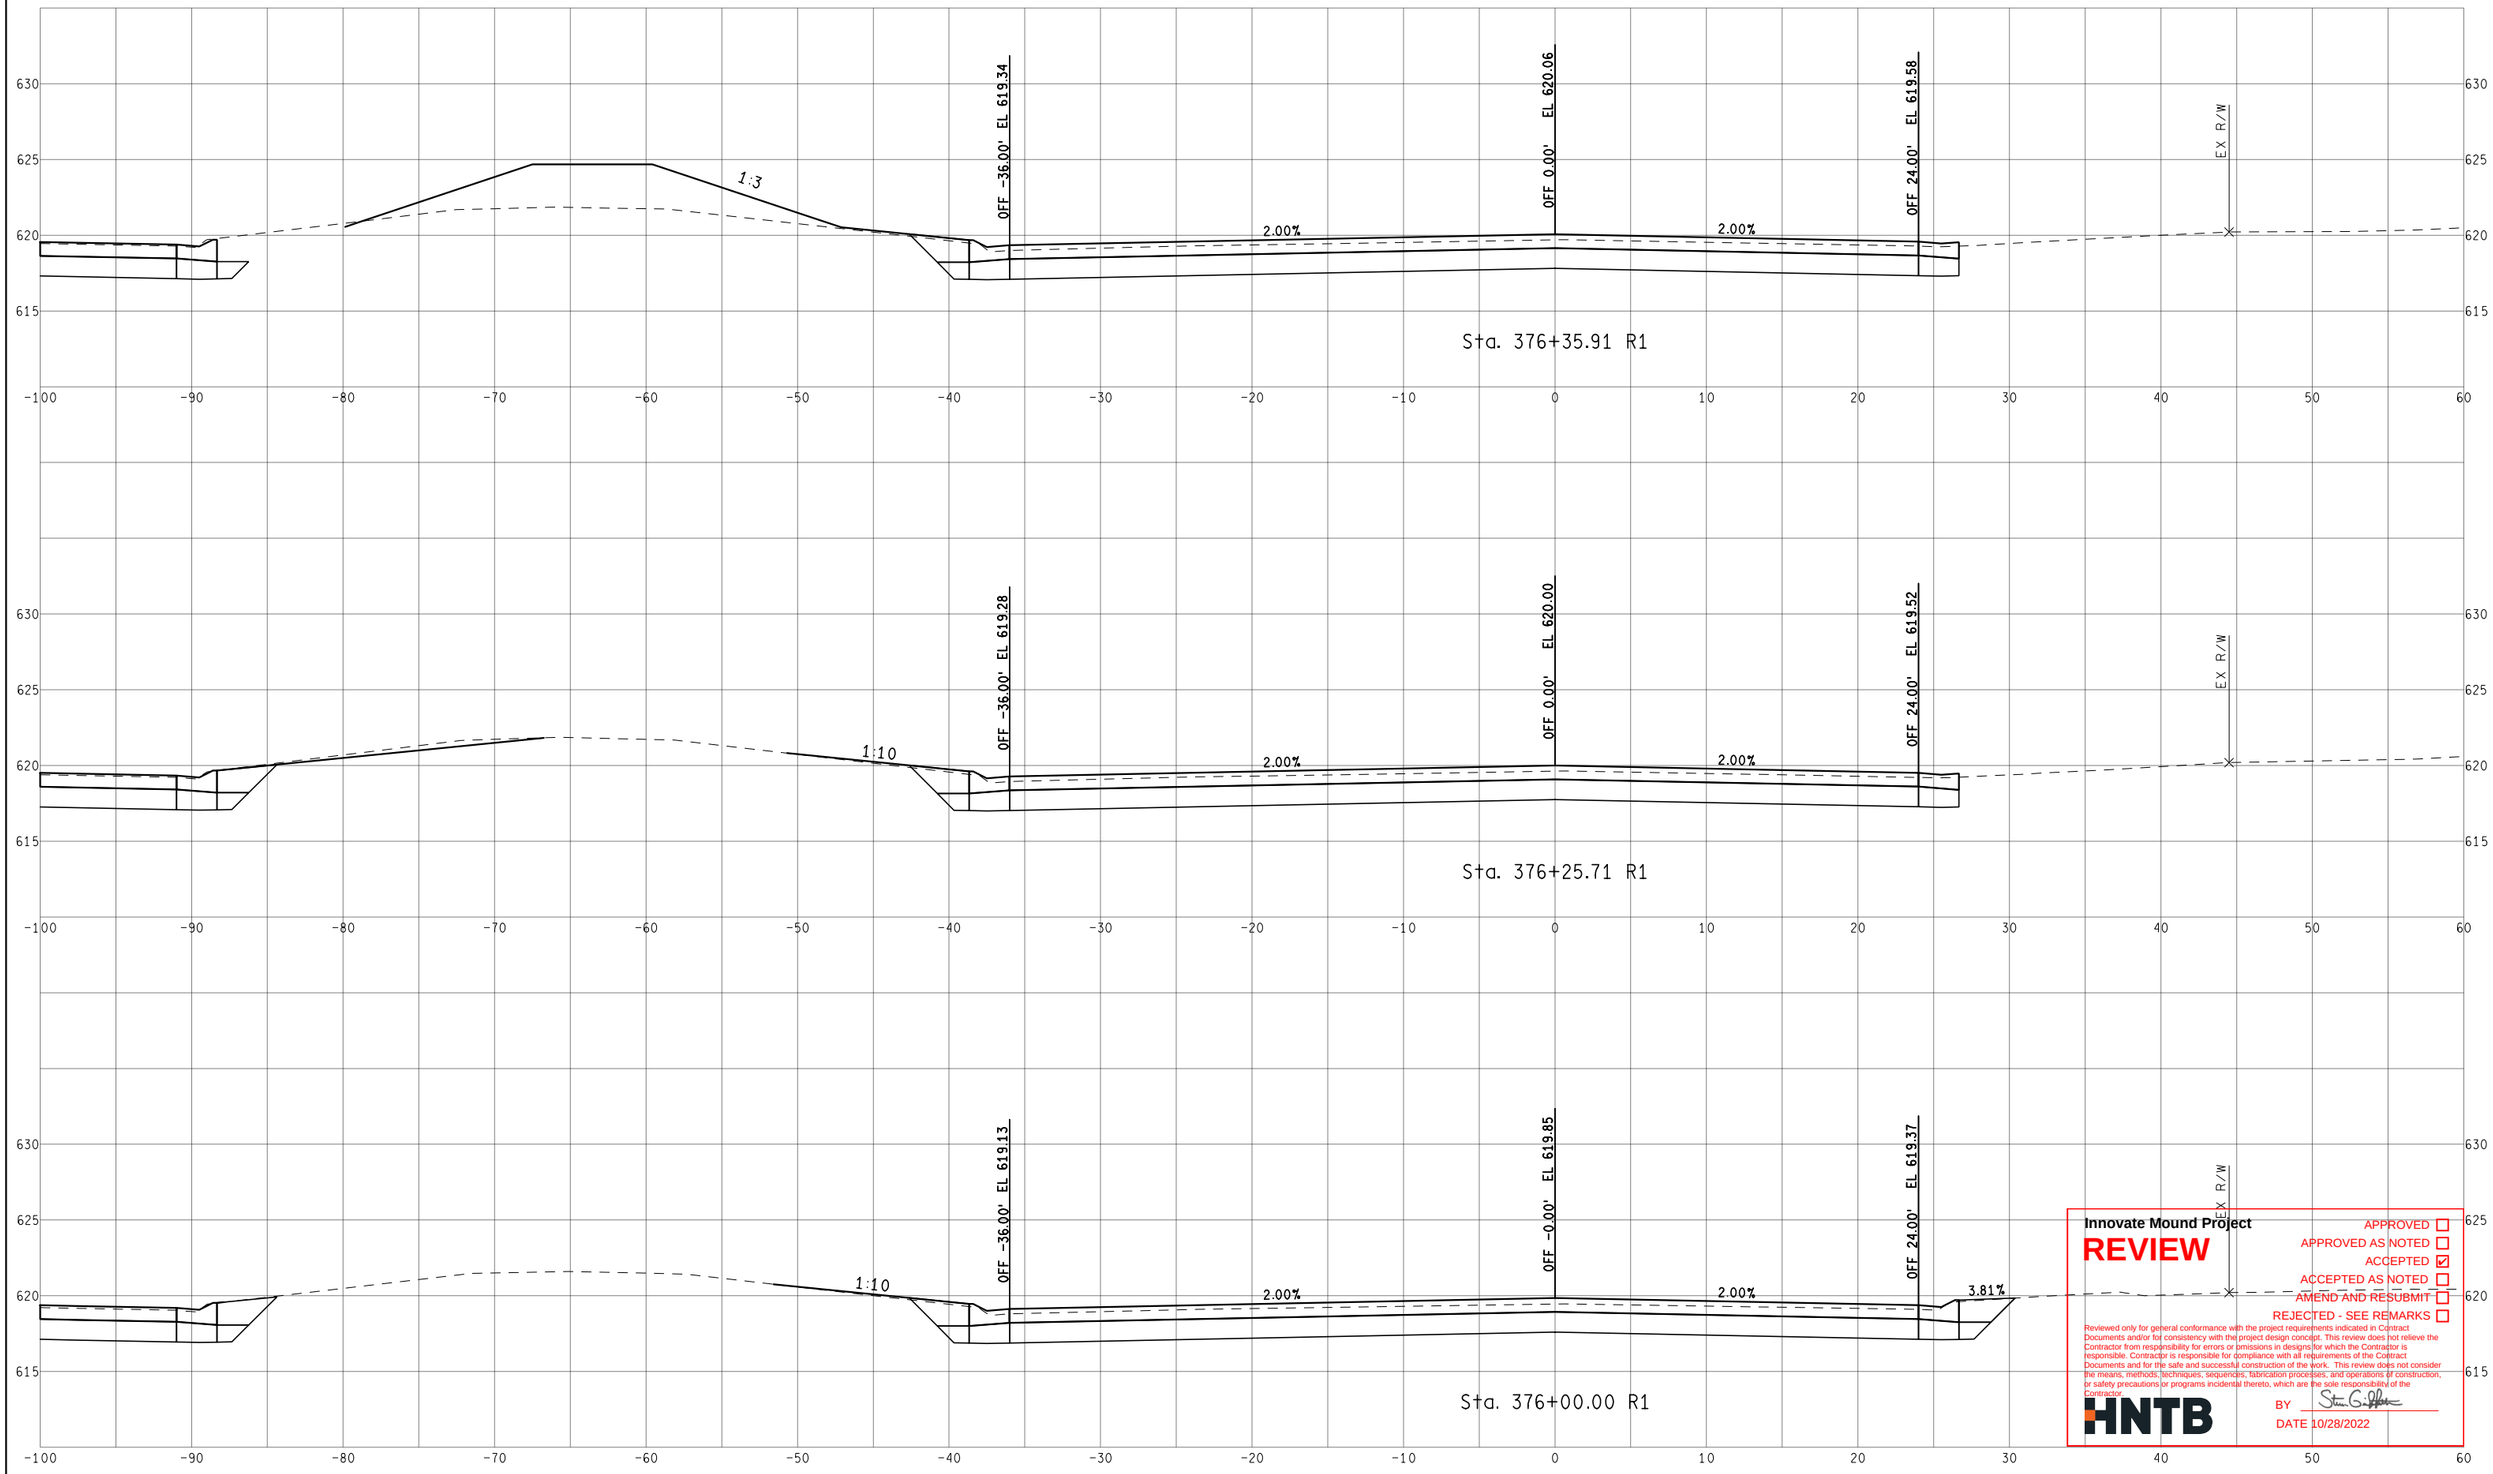

Innovate Mound Project

REVIEW

APPROVED ☐
APPROVED AS NOTED ☐
ACCEPTED ☑
ACCEPTED AS NOTED ☐
AMEND AND RESUBMIT ☐
REJECTED - SEE REMARKS ☐

Reviewed only for general conformance with the project requirements indicated in Contract Documents and/or for consistency with the project design concept. This review does not relieve the Contractor from responsibility for errors or omissions in designs for which the Contractor is responsible. Contractor is responsible for compliance with all requirements of the Contract Documents and for the safe and successful construction of the work. This review does not consider the means, methods, techniques, sequences, fabrication processes, and operations of construction, or safety precautions or programs incidental thereto, which are the sole responsibility of the Contractor.

HNTB

BY [signature]

DATE 10/28/2022

FINAL ROW PLAN REVISIONS (SUBMITTAL DATE:)							
NO.	DATE	AUTH	DESCRIPTION	NO.	DATE	AUTH	DESCRIPTION

Department of Roads

VERT. (FT) 0 10
HORZ. (FT) 0 10

FILE:

DATE: 10/12/22
DESIGN UNIT: XXX
TSC: MACOMB

CS: INFR50000
JN: 207178A

STA. 376+00.00 R1 TO STA. 376+35.91 R1
NB MOUND RD

DRAWING
SHEET
SECT

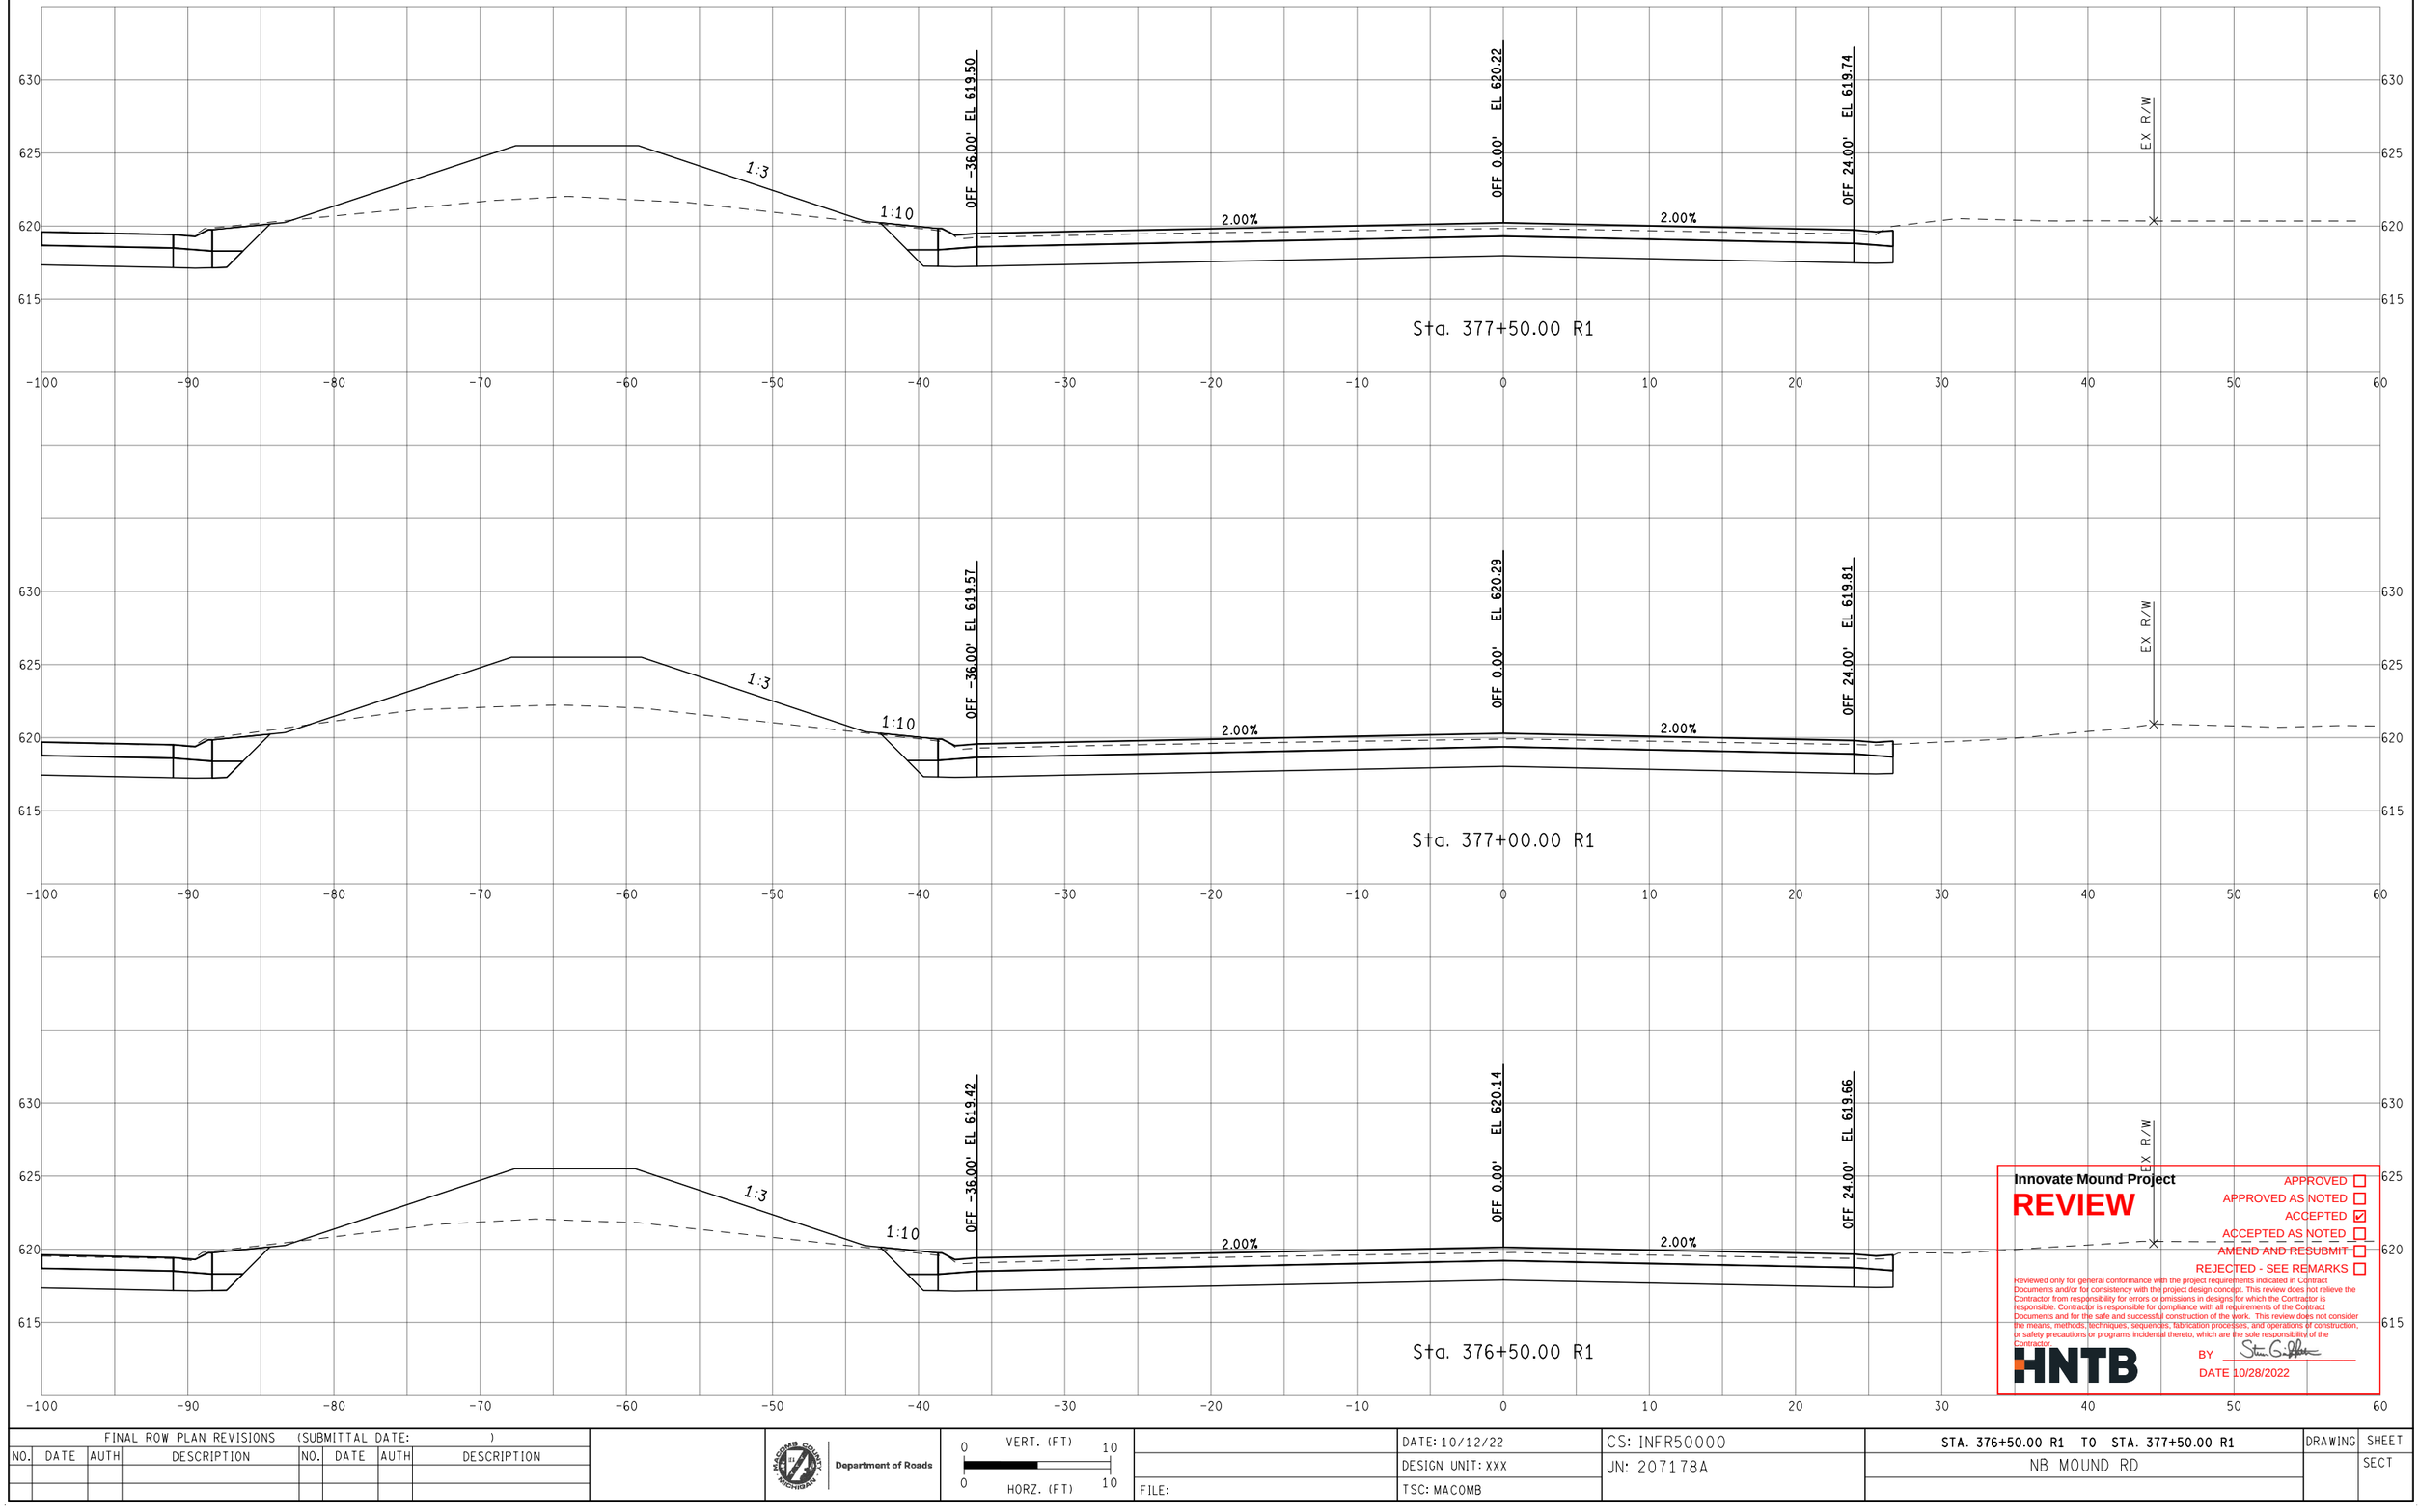

Innovate Mound Project

REVIEW

APPROVED ☐
APPROVED AS NOTED ☐
ACCEPTED ☑
ACCEPTED AS NOTED ☐
AMEND AND RESUBMIT ☐
REJECTED - SEE REMARKS ☐

Reviewed only for general conformance with the project requirements indicated in Contract Documents and/or for consistency with the project design concept. This review does not relieve the Contractor from responsibility for errors or omissions in designs for which the Contractor is responsible. Contractor is responsible for compliance with all requirements of the Contract Documents and for the safe and successful construction of the work. This review does not consider the means, methods, techniques, sequences, fabrication processes, and operations of construction, or safety precautions or programs incidental thereto, which are the sole responsibility of the Contractor.

HNTB

BY Stan G. Griffin

DATE 10/28/2022

FINAL ROW PLAN REVISIONS (SUBMITTAL DATE:)							
NO.	DATE	AUTH	DESCRIPTION	NO.	DATE	AUTH	DESCRIPTION

Department of Roads

VERT. (FT) 0 10

HORZ. (FT) 0 10

FILE:

DATE: 10/12/22

DESIGN UNIT: XXX

TSC: MACOMB

CS: INFR50000

JN: 207178A

STA. 376+50.00 R1 TO STA. 377+50.00 R1

NB MOUND RD

DRAWING

SHEET

SECT



Innovate Mound Project

REVIEW

APPROVED ☐
APPROVED AS NOTED ☐
ACCEPTED ☑
ACCEPTED AS NOTED ☐
AMEND AND RESUBMIT ☐
REJECTED - SEE REMARKS ☐

Reviewed only for general conformance with the project requirements indicated in Contract Documents and/or for consistency with the project design concept. This review does not relieve the Contractor from responsibility for errors or omissions in designs for which the Contractor is responsible. Contractor is responsible for compliance with all requirements of the Cotract Documents and for the safe and successful construction of the work. This review does not consider the means, methods, techniques, sequencing, fabrication processes, and operations of construction, or safety precautions or programs incidental thereto, which are the sole responsibility of the Contractor.

HNTB

BY Steven G. Peltier

DATE 10/28/2022

FINAL ROW PLAN REVISIONS (SUBMITTAL DATE:)							
NO.	DATE	AUTH	DESCRIPTION	NO.	DATE	AUTH	DESCRIPTION

MACOMB COUNTY MICHIGAN — Department of Roads

0 VERT. (FT) 10
0 HORZ. (FT) 10

FILE:

DATE: 10/12/22
DESIGN UNIT: XXX
TSC: MACOMB

CS: INFR50000
JN: 207178A

STA. 378+00.00 R1 TO STA. 378+07.17 R1
NB MOUND RD

DRAWING
SHEET
SECT



Innovate Mound Project

REVIEW

APPROVED ☐
APPROVED AS NOTED ☐
ACCEPTED ☑
ACCEPTED AS NOTED ☐
AMEND AND RESUBMIT ☐
REJECTED - SEE REMARKS ☐

Reviewed only for general conformance with the project requirements indicated in Contract Documents and/or for consistency with the project design concept. This review does not relieve the Contractor from responsibility for errors or omissions in designs for which the Contractor is responsible. Contractor is responsible for compliance with all requirements of the Contract Documents and for the safe and successful construction of the work. This review does not consider the means, methods, techniques, sequences, fabrication processes, and operations of construction; or safety precautions or programs incidental thereto, which are the sole responsibility of the Contractor.

HNTB

BY Stan Griffin

DATE 10/28/2022

FINAL ROW PLAN REVISIONS (SUBMITTAL DATE:)							
NO.	DATE	AUTH	DESCRIPTION	NO.	DATE	AUTH	DESCRIPTION

Department of Roads

VERT. (FT) 0 10
HORZ. (FT) 0 10

FILE:

DATE: 10/12/22
DESIGN UNIT: XXX
TSC: MACOMB

CS: INFR50000
JN: 207178A

STA. 378+50.00 R1 TO STA. 379+00.00 R1
NB MOUND RD

DRAWING
SHEET
SECT



Innovate Mound Project

REVIEW

APPROVED ☐
APPROVED AS NOTED ☐
ACCEPTED ☑
~~ACCEPTED AS NOTED~~ ☐
AMEND AND RESUBMIT ☐
REJECTED - SEE REMARKS ☐

Reviewed only for general conformance with the project requirements indicated in Contract Documents and/or for consistency with the project design concept. This review does not relieve the Contractor from responsibility for errors or omissions in designs for which the Contractor is responsible. Contractor is responsible for compliance with all requirements of the Contract Documents and for the safe and successful construction of the work. This review does not consider the means, methods, techniques, sequences, fabrication processes, and operations of construction, or safety precautions or programs incidental thereto, which are the sole responsibility of the Contractor.

HNTB

BY Steven G. Griffen

DATE 10/28/2022

FINAL ROW PLAN REVISIONS (SUBMITTAL DATE:)							
NO.	DATE	AUTH	DESCRIPTION	NO.	DATE	AUTH	DESCRIPTION

Department of Roads

VERT. (FT) 0 10

HORZ. (FT) 0 10

FILE:

DATE: 10/12/22

DESIGN UNIT: XXX

TSC: MACOMB

CS: INFR50000

JN: 207178A

STA. 379+50.00 R1 TO STA. 380+32.17 R1

NB MOUND RD

DRAWING

SHEET

SECT

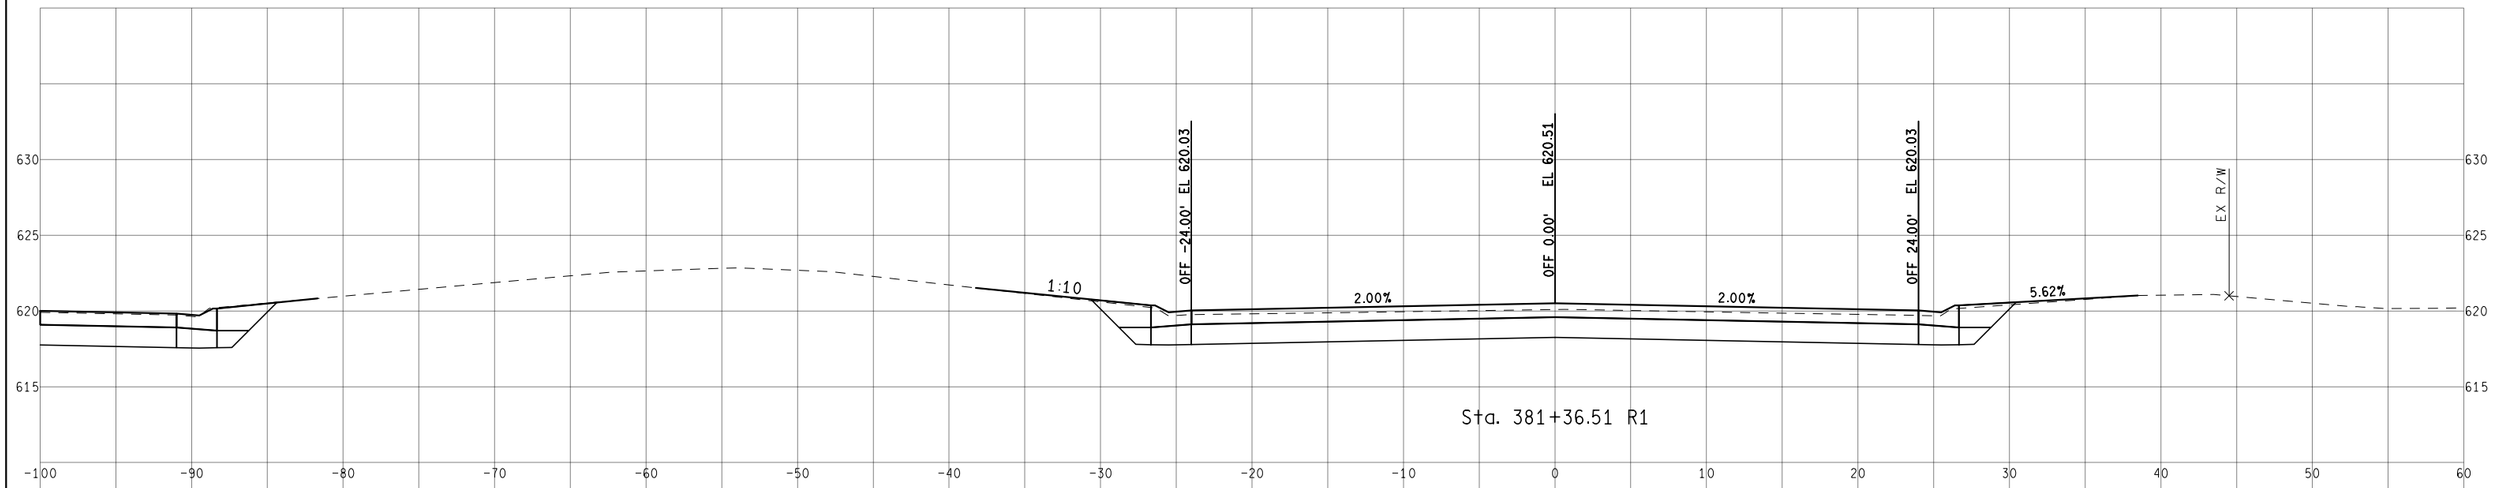

Sta. 381+36.51 R1

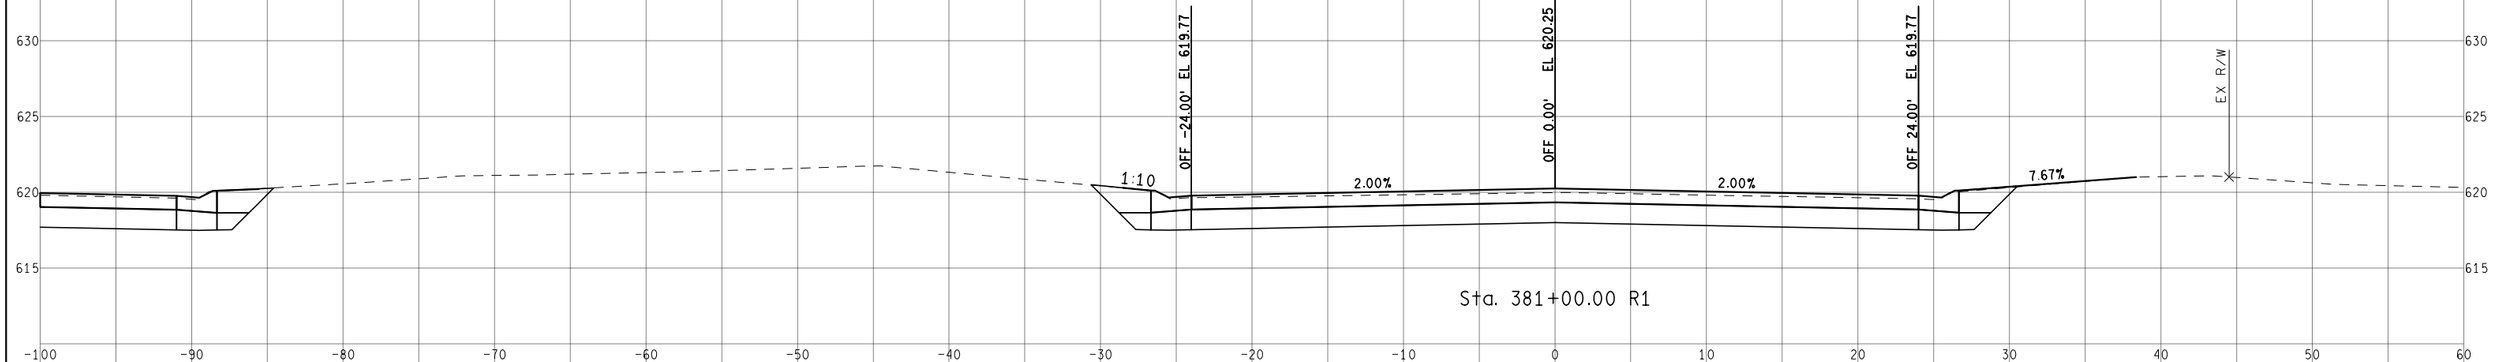

Sta. 381+00.00 R1

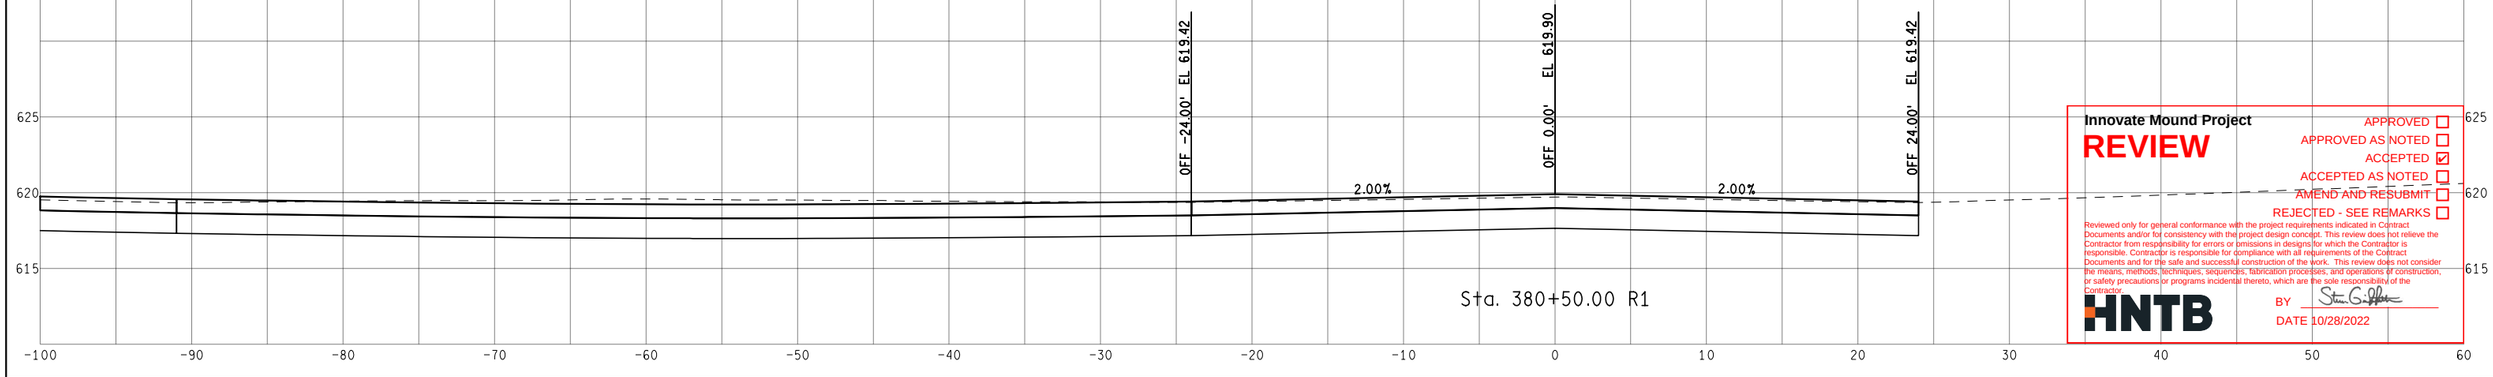

Sta. 380+50.00 R1

Innovate Mound Project

REVIEW

APPROVED ☐
APPROVED AS NOTED ☐
ACCEPTED ☑
ACCEPTED AS NOTED ☐
AMEND AND RESUBMIT ☐
REJECTED - SEE REMARKS ☐

Reviewed only for general conformance with the project requirements indicated in Contract Documents and/or for consistency with the project design concept. This review does not relieve the Contractor from responsibility for errors or omissions in designs for which the Contractor is responsible. Contractor is responsible for compliance with all requirements of the Contract Documents and for the safe and successful construction of the work. This review does not consider the means, methods, techniques, sequences, fabrication processes, and operations of construction, or safety precautions or programs incidental thereto, which are the sole responsibility of the Contractor.

HNTB

BY Steven G. Peltier

DATE 10/28/2022

FINAL ROW PLAN REVISIONS (SUBMITTAL DATE:)							
NO.	DATE	AUTH	DESCRIPTION	NO.	DATE	AUTH	DESCRIPTION

Department of Roads

VERT. (FT) 0 10

HORZ. (FT) 0 10

FILE:

DATE: 10/12/22

DESIGN UNIT: XXX

TSC: MACOMB

CS: INFR50000

JN: 207178A

STA. 380+50.00 R1 TO STA. 381+36.51 R1

NB MOUND RD

DRAWING

SHEET

SECT

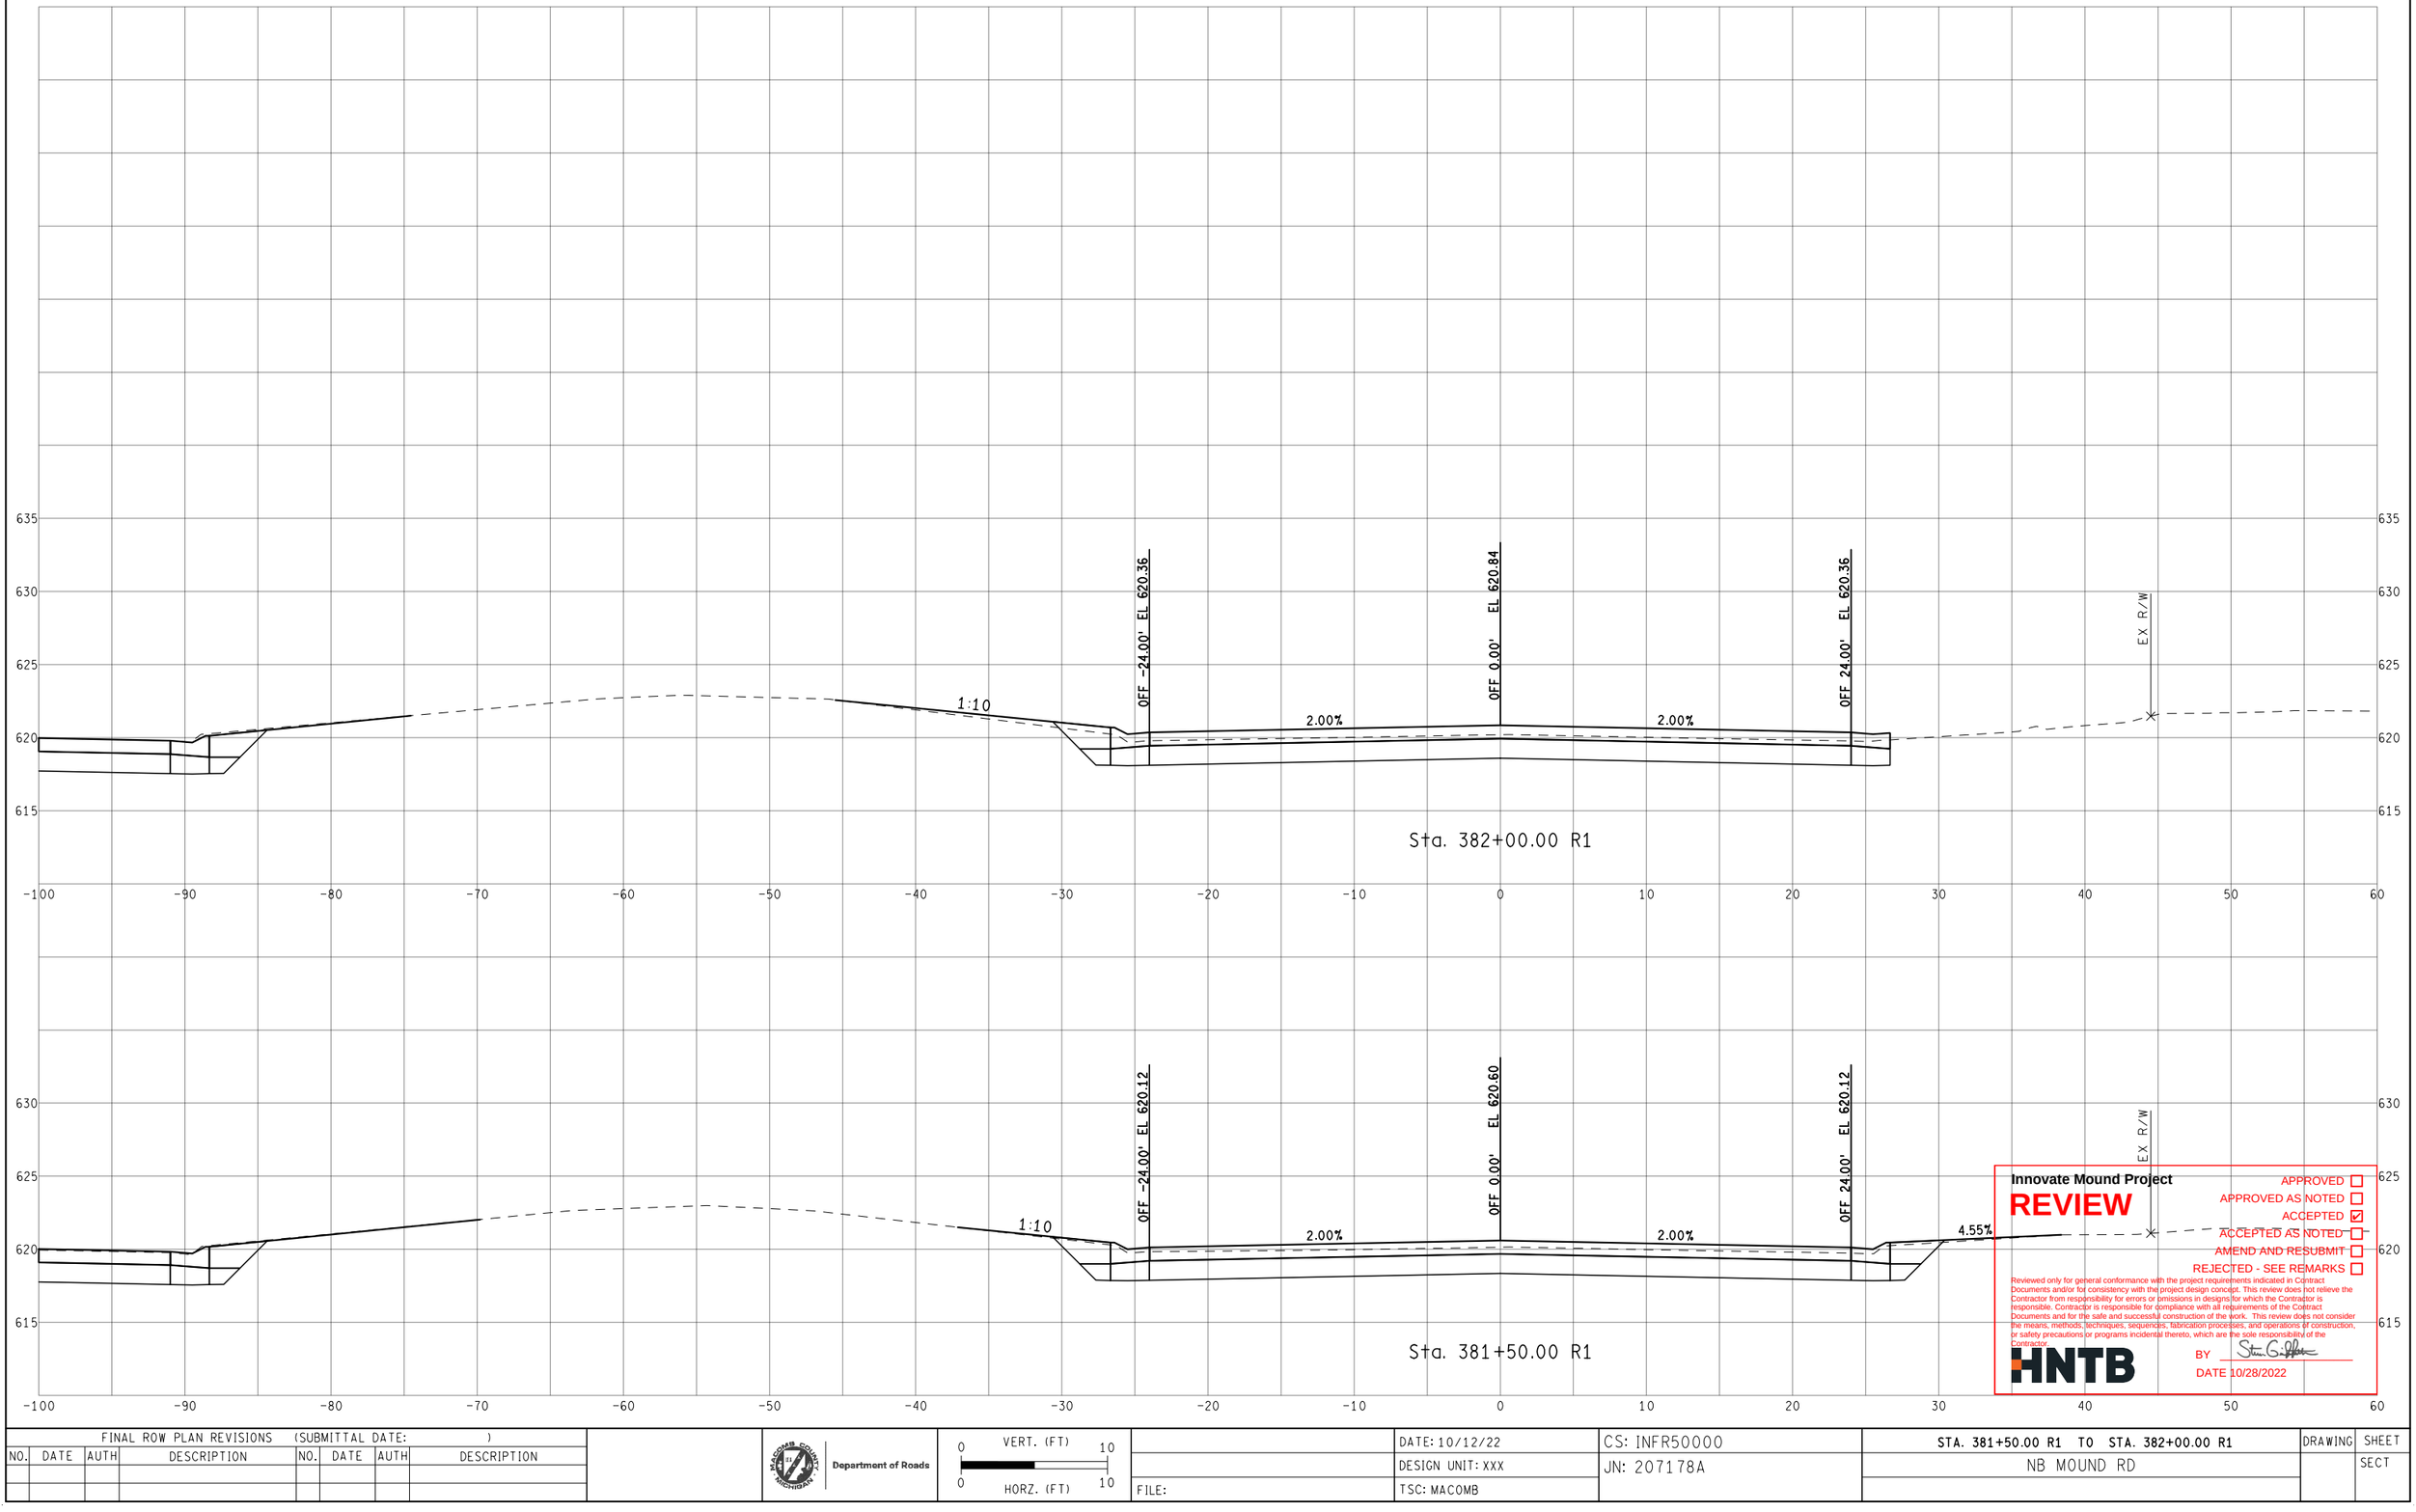

Innovate Mound Project

REVIEW

APPROVED ☐
APPROVED AS NOTED ☐
ACCEPTED ☑
ACCEPTED AS NOTED ☐
AMEND AND RESUBMIT ☐
REJECTED - SEE REMARKS ☐

Reviewed only for general conformance with the project requirements indicated in Contract Documents and/or for consistency with the project design concept. This review does not relieve the Contractor from responsibility for errors or omissions in designs for which the Contractor is responsible. Contractor is responsible for compliance with all requirements of the Contract Documents and for the safe and successful construction of the work. This review does not consider the means, methods, techniques, sequences, fabrication processes, and operations of construction, or safety precautions or programs incidental thereto, which are the sole responsibility of the Contractor.

HNTB

BY Steven G. Griffin

DATE 10/28/2022

FINAL ROW PLAN REVISIONS (SUBMITTAL DATE:)							
NO.	DATE	AUTH	DESCRIPTION	NO.	DATE	AUTH	DESCRIPTION

Department of Roads

VERT. (FT) 0 10

HORZ. (FT) 0 10

FILE:

DATE: 10/12/22

DESIGN UNIT: XXX

TSC: MACOMB

CS: INFR50000

JN: 207178A

STA. 381+50.00 R1 TO STA. 382+00.00 R1

NB MOUND RD

DRAWING

SHEET

SECT

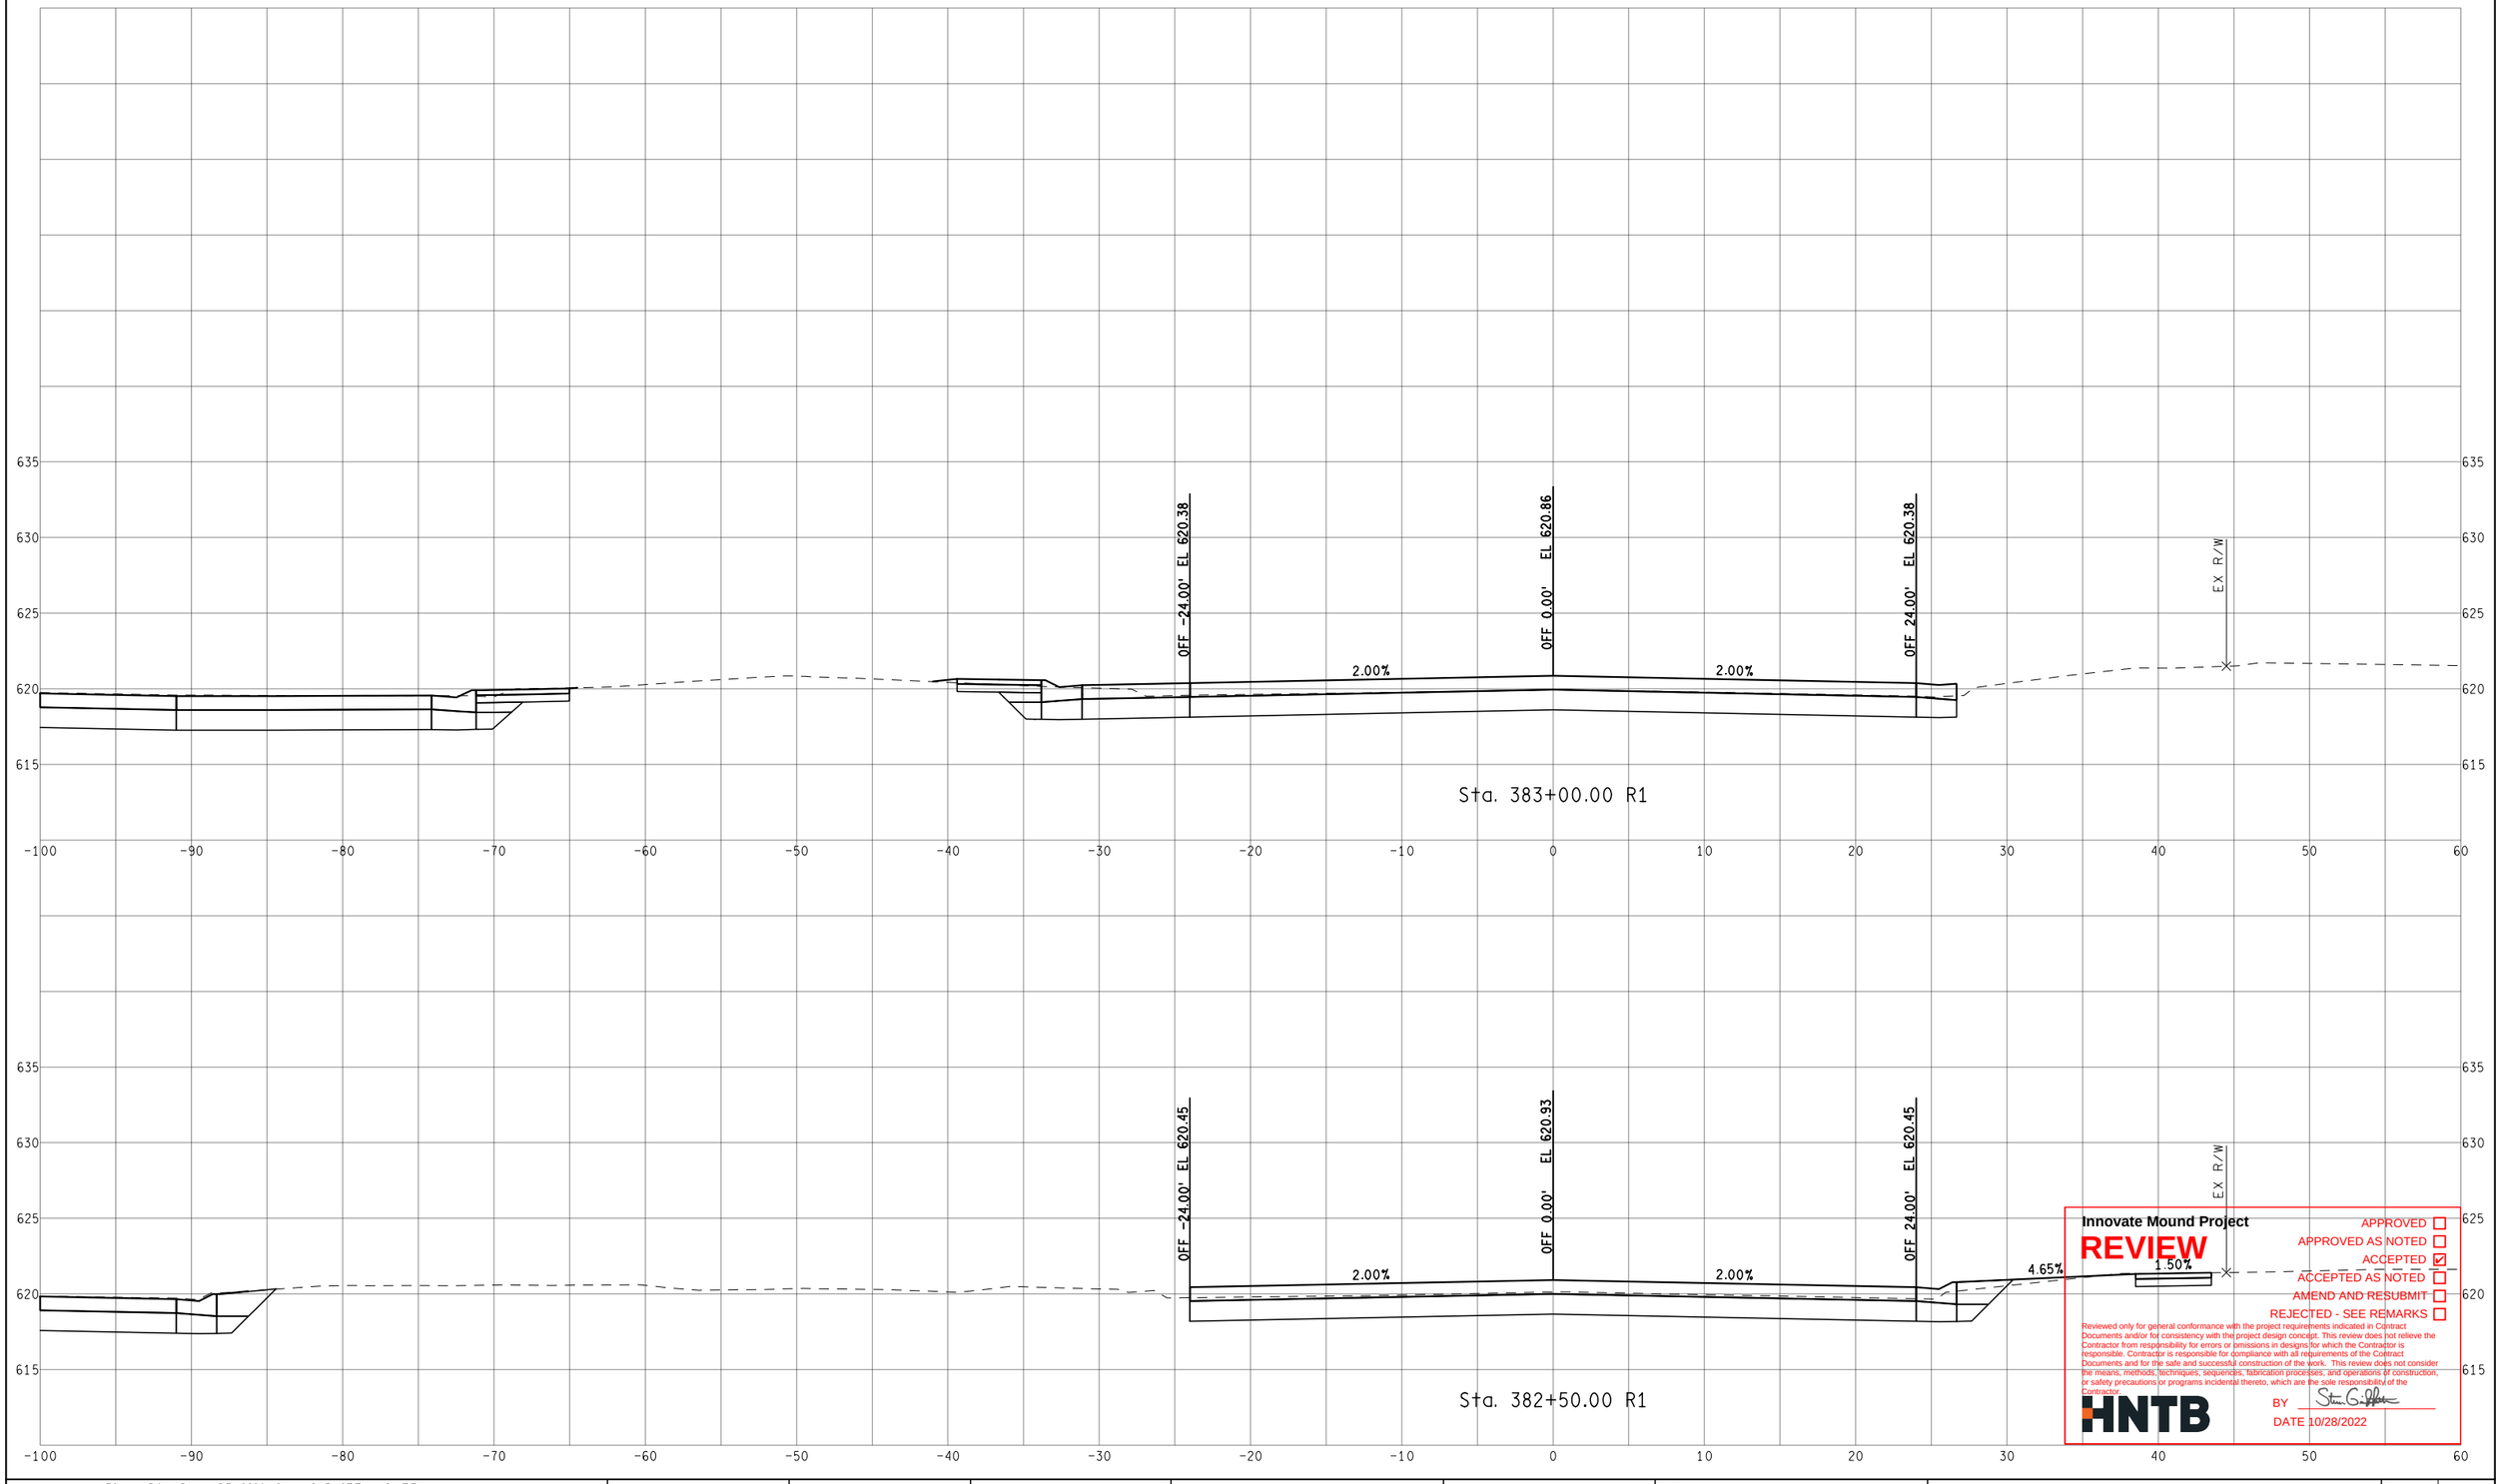

Innovate Mound Project

REVIEW

APPROVED ☐
APPROVED AS NOTED ☐
ACCEPTED ☑
ACCEPTED AS NOTED ☐
AMEND AND RESUBMIT ☐
REJECTED - SEE REMARKS ☐

Reviewed only for general conformance with the project requirements indicated in Contract Documents and/or for consistency with the project design concept. This review does not relieve the Contractor from responsibility for errors or omissions in designs for which the Contractor is responsible. Contractor is responsible for compliance with all requirements of the Contract Documents and for the safe and successful construction of the work. This review does not consider the means, methods, techniques, sequences, fabrication processes, and operations of construction, or safety precautions or programs incidental thereto, which are the sole responsibility of the Contractor.

HNTB

BY Steven G. Peltier

DATE 10/28/2022

FINAL ROW PLAN REVISIONS (SUBMITTAL DATE:)							
NO.	DATE	AUTH	DESCRIPTION	NO.	DATE	AUTH	DESCRIPTION

Macomb County Michigan — Department of Roads

0 VERT. (FT) 10

0 HORZ. (FT) 10

FILE:

DATE: 10/12/22

DESIGN UNIT: XXX

TSC: MACOMB

CS: INFR50000

JN: 207178A

STA. 382+50.00 R1 TO STA. 383+00.00 R1

NB MOUND RD

DRAWING

SHEET

SECT

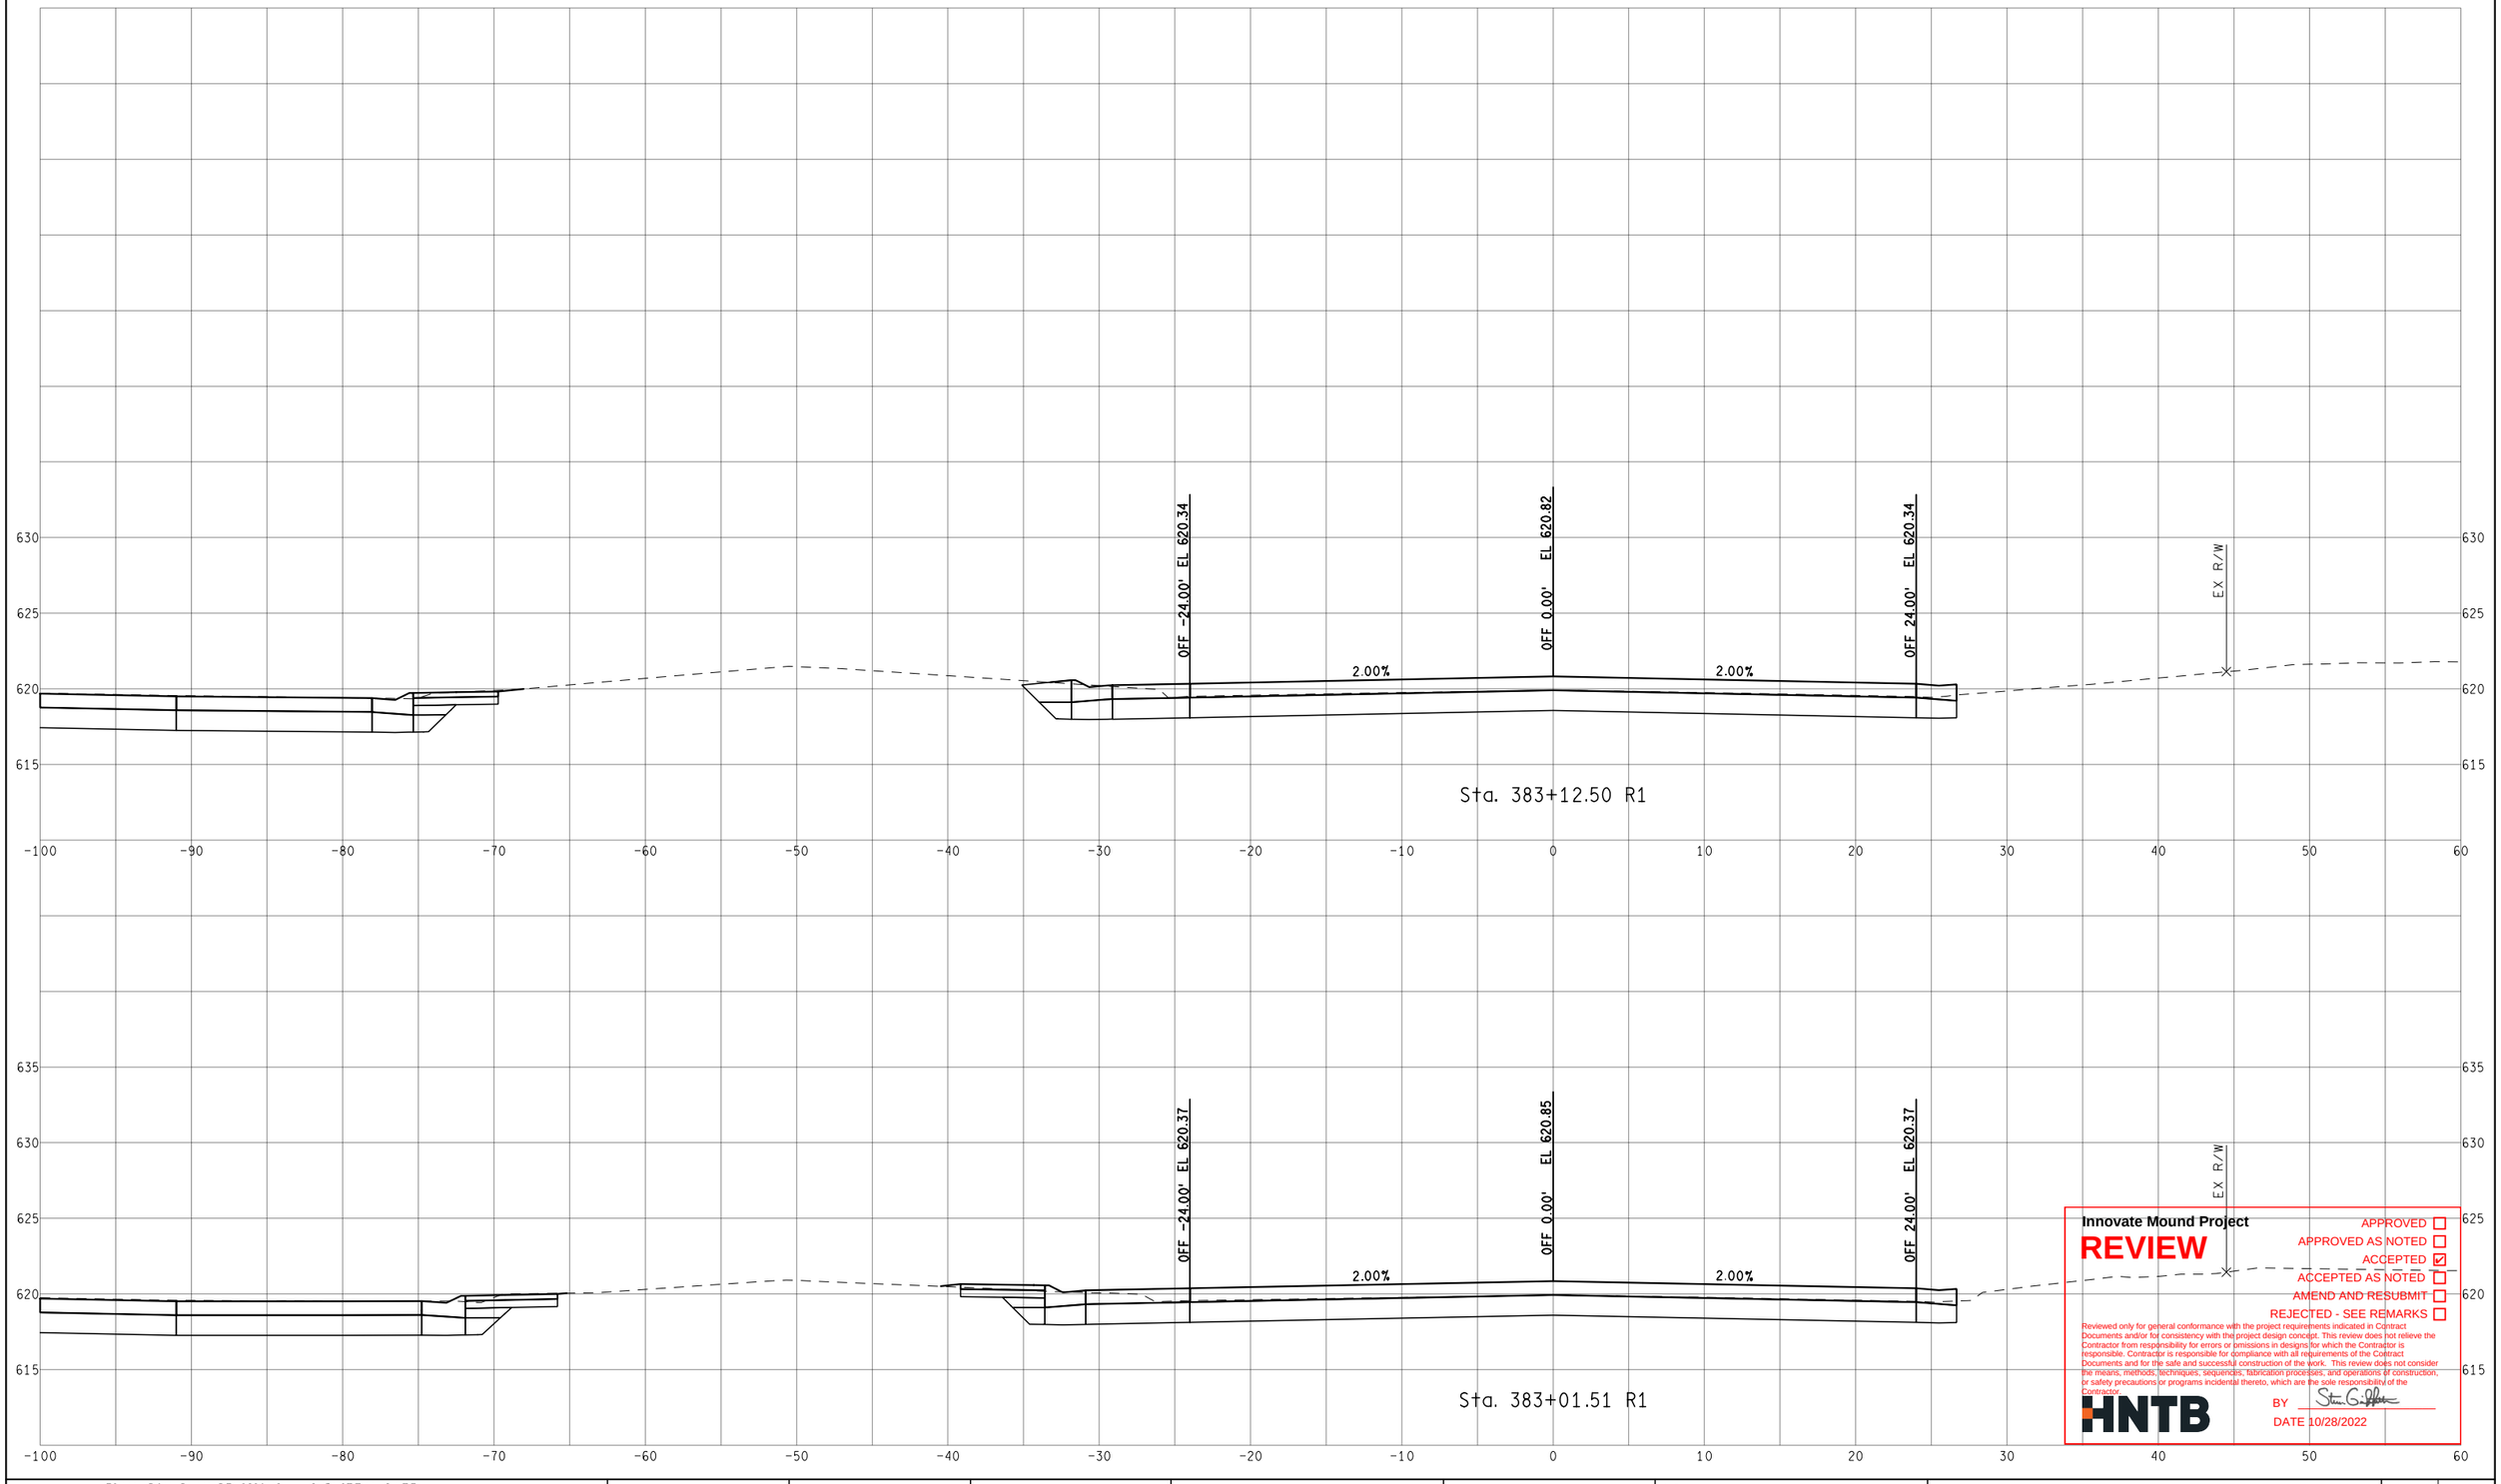

Sta. 383+12.50 R1

Sta. 383+01.51 R1

Innovate Mound Project

REVIEW

APPROVED ☐
APPROVED AS NOTED ☐
ACCEPTED ☑
ACCEPTED AS NOTED ☐
AMEND AND RESUBMIT ☐
REJECTED - SEE REMARKS ☐

Reviewed only for general conformance with the project requirements indicated in Contract Documents and/or for consistency with the project design concept. This review does not relieve the Contractor from responsibility for errors or omissions in designs for which the Contractor is responsible. Contractor is responsible for compliance with all requirements of the Contract Documents and for the safe and successful construction of the work. This review does not consider the means, methods, techniques, sequences, fabrication processes, and operations of construction, or safety precautions or programs incidental thereto, which are the sole responsibility of the Contractor.

HNTB

BY Steven G. Peltier

DATE 10/28/2022

FINAL ROW PLAN REVISIONS (SUBMITTAL DATE:)							
NO.	DATE	AUTH	DESCRIPTION	NO.	DATE	AUTH	DESCRIPTION

Macomb County Michigan — Department of Roads

VERT. (FT) 0 10
HORZ. (FT) 0 10

FILE:

DATE: 10/12/22
DESIGN UNIT: XXX
TSC: MACOMB

CS: INFR50000
JN: 207178A

STA. 383+01.51 R1 TO STA. 383+12.50 R1
NB MOUND RD

DRAWING
SHEET
SECT

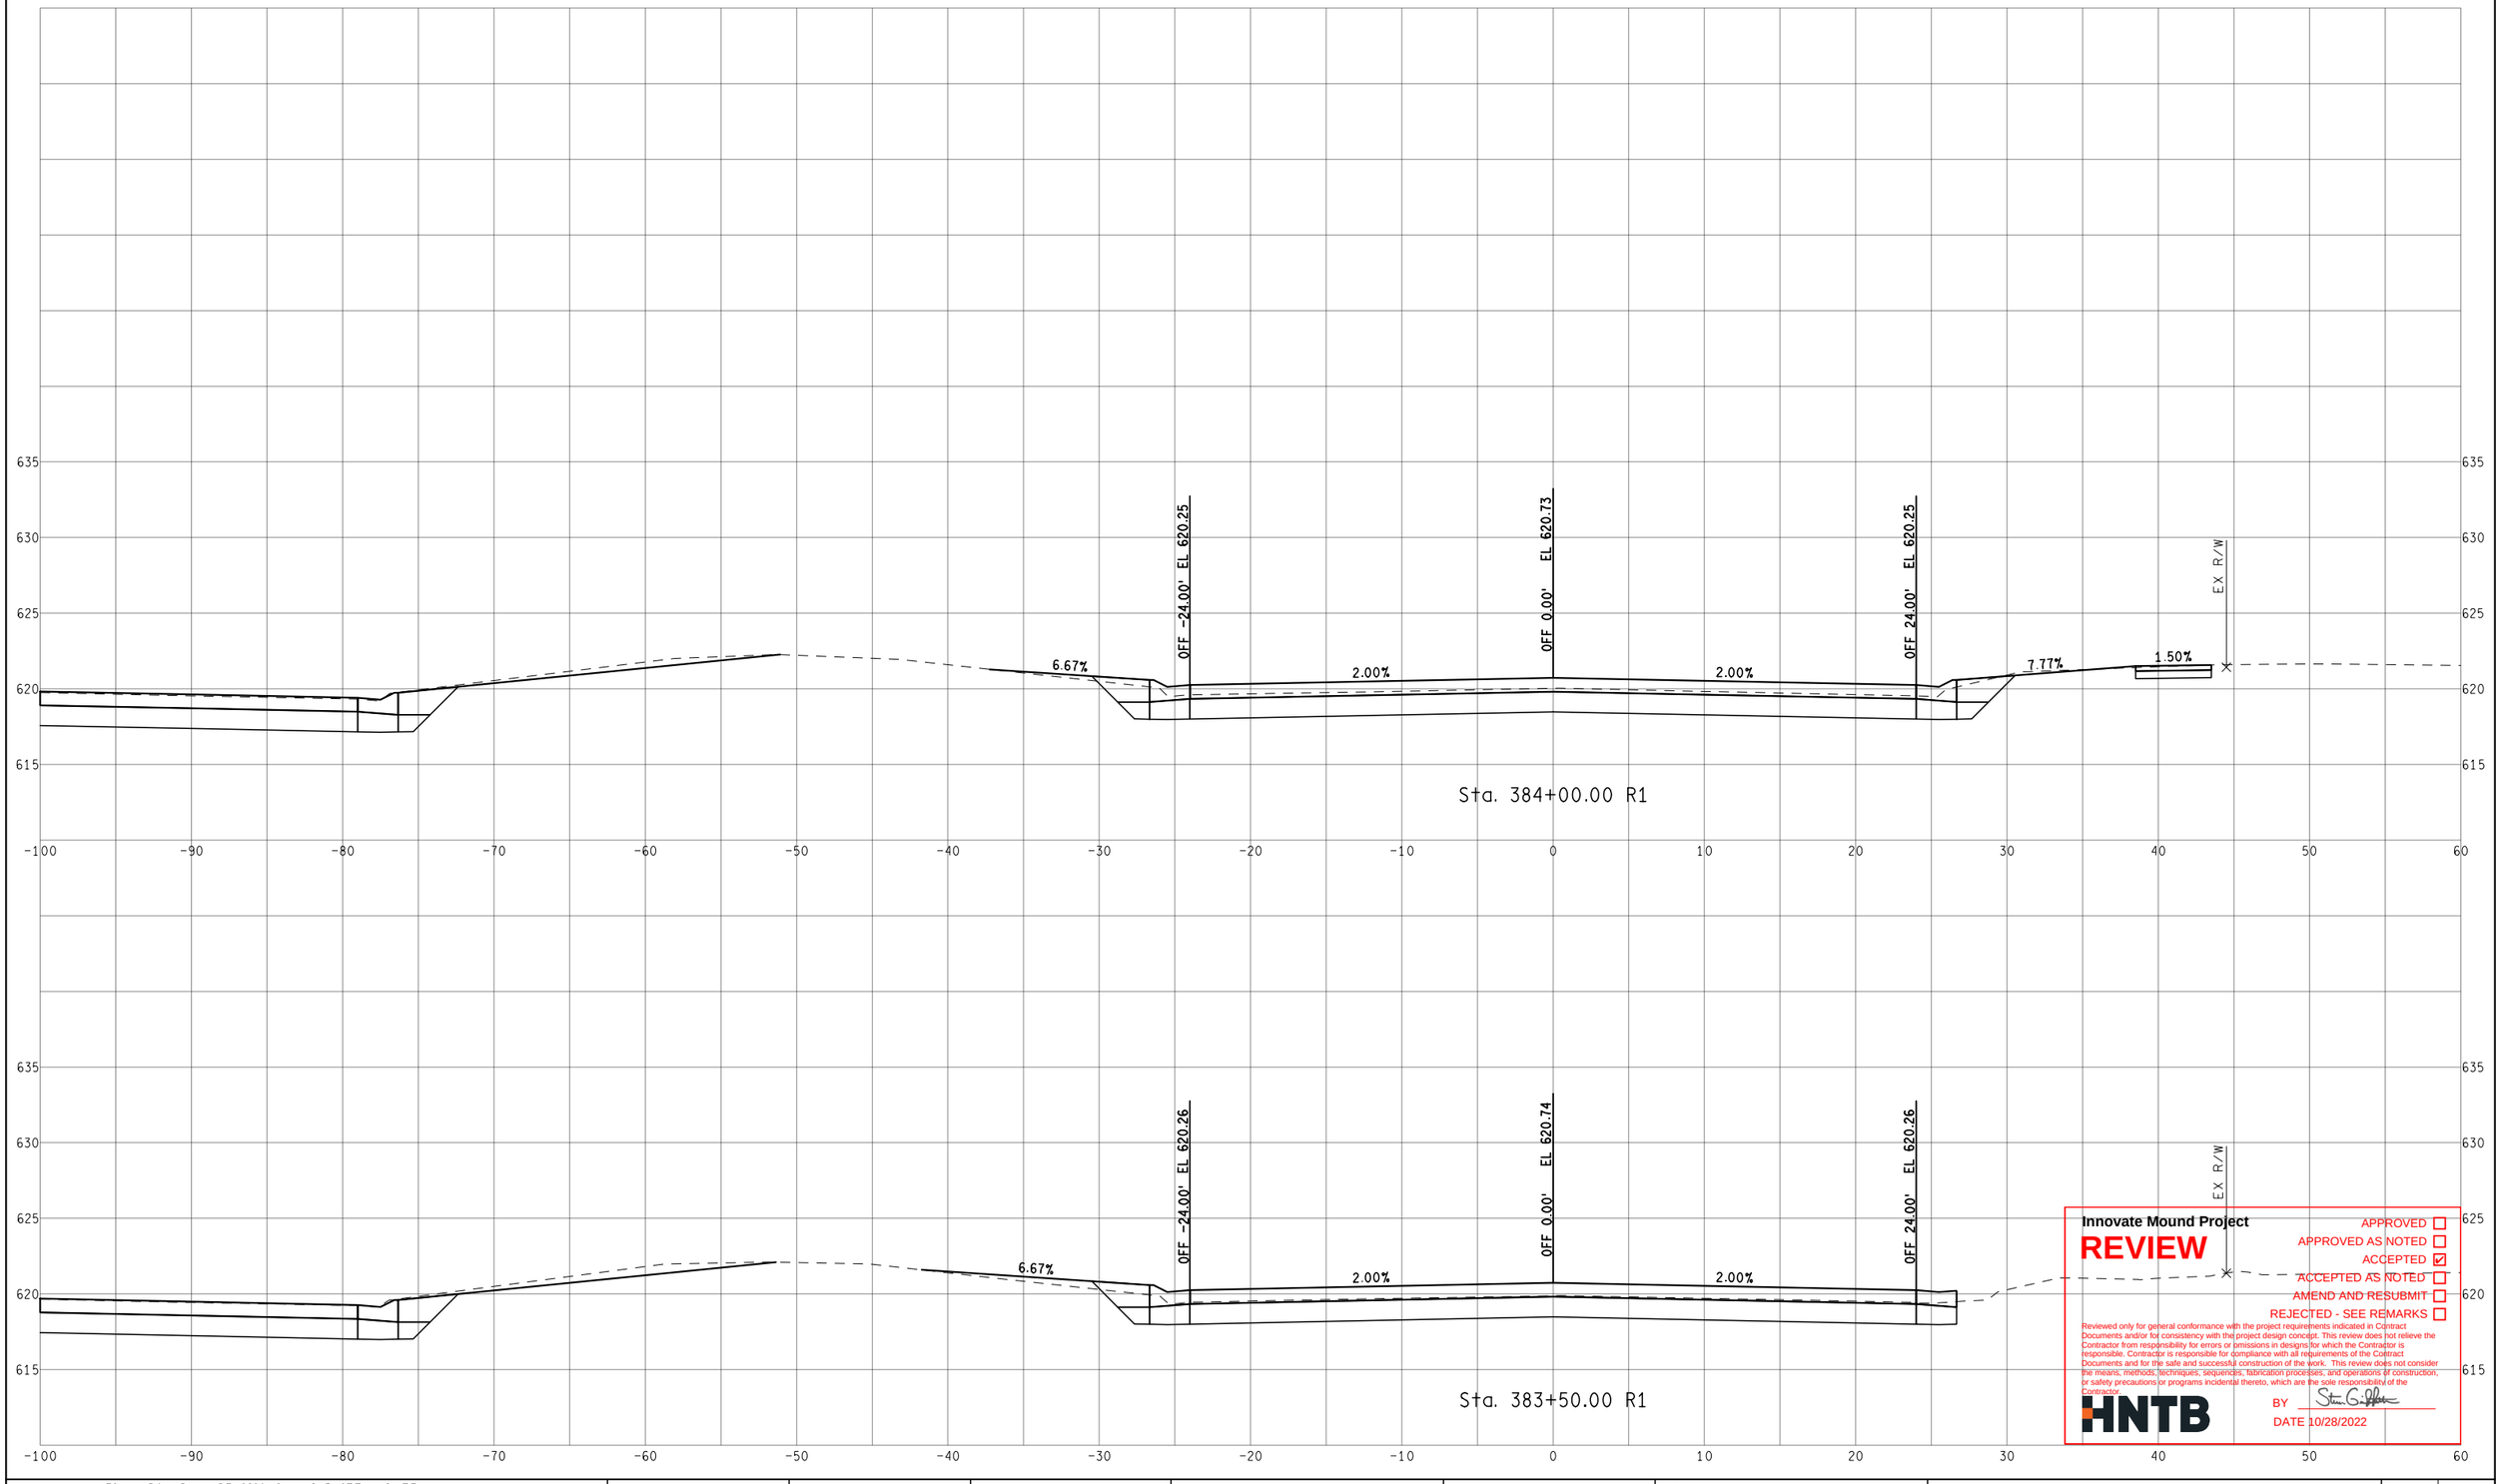

Innovate Mound Project

REVIEW

- APPROVED ☐
- APPROVED AS NOTED ☐
- ACCEPTED ☑
- ACCEPTED AS NOTED ☐
- AMEND AND RESUBMIT ☐
- REJECTED - SEE REMARKS ☐

Reviewed only for general conformance with the project requirements indicated in Contract Documents and/or for consistency with the project design concept. This review does not relieve the Contractor from responsibility for errors or omissions in designs for which the Contractor is responsible. Contractor is responsible for compliance with all requirements of the Contract Documents and for the safe and successful construction of the work. This review does not consider the means, methods, techniques, sequences, fabrication processes, and operations of construction, or safety precautions or programs incidental thereto, which are the sole responsibility of the Contractor.

HNTB

BY [signature]

DATE 10/28/2022

FINAL ROW PLAN REVISIONS (SUBMITTAL DATE:)							
NO.	DATE	AUTH	DESCRIPTION	NO.	DATE	AUTH	DESCRIPTION

Department of Roads

VERT. (FT) 0 10

HORZ. (FT) 0 10

FILE:

DATE: 10/12/22

DESIGN UNIT: XXX

TSC: MACOMB

CS: INFR50000

JN: 207178A

STA. 383+50.00 R1 TO STA. 384+00.00 R1

NB MOUND RD

DRAWING

SHEET

SECT

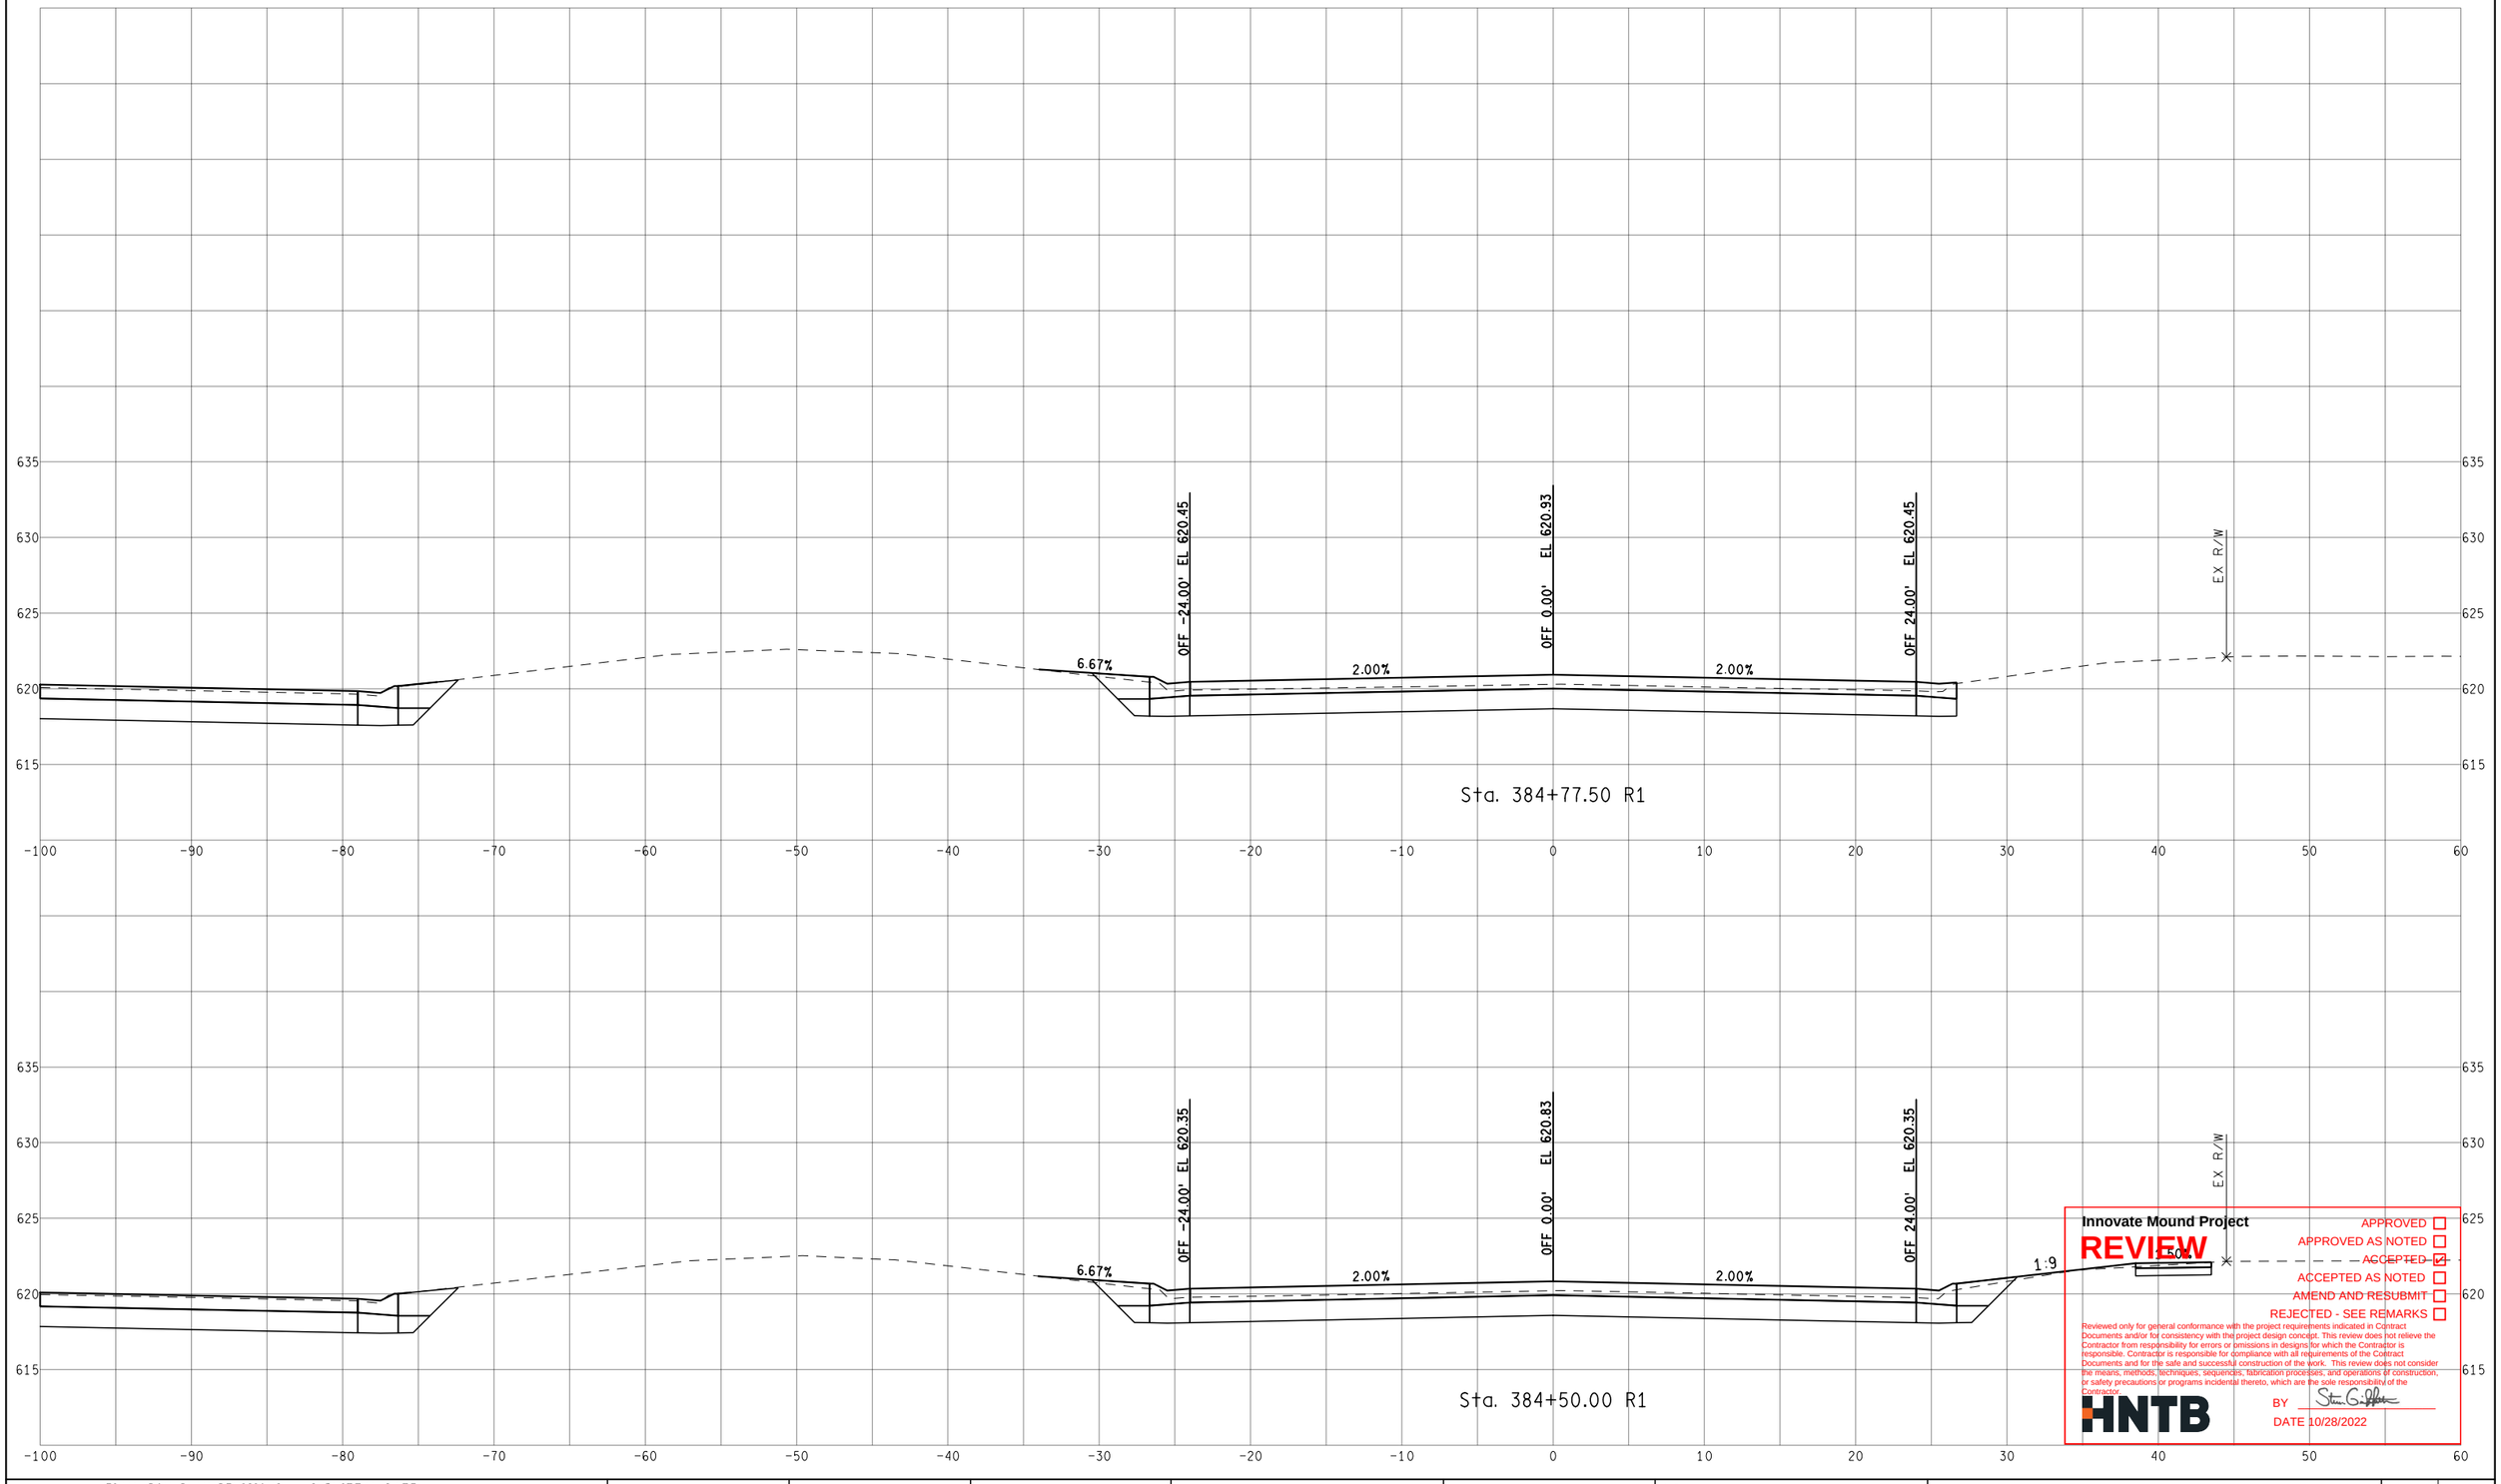

Innovate Mound Project

REVIEW

- APPROVED ☐
- APPROVED AS NOTED ☐
- ACCEPTED ☑
- ACCEPTED AS NOTED ☐
- AMEND AND RESUBMIT ☐
- REJECTED - SEE REMARKS ☐

Reviewed only for general conformance with the project requirements indicated in Contract Documents and/or for consistency with the project design concept. This review does not relieve the Contractor from responsibility for errors or omissions in designs for which the Contractor is responsible. Contractor is responsible for compliance with all requirements of the Contract Documents and for the safe and successful construction of the work. This review does not consider the means, methods, techniques, sequences, fabrication processes, and operations of construction, or safety precautions or programs incidental thereto, which are the sole responsibility of the Contractor.

HNTB

BY

DATE 10/28/2022

FINAL ROW PLAN REVISIONS (SUBMITTAL DATE:)							
NO.	DATE	AUTH	DESCRIPTION	NO.	DATE	AUTH	DESCRIPTION

Department of Roads

VERT. (FT) 0 10

HORZ. (FT) 0 10

FILE:

DATE: 10/12/22

DESIGN UNIT: XXX

TSC: MACOMB

CS: INFR50000

JN: 207178A

STA. 384+50.00 R1 TO STA. 384+77.50 R1

NB MOUND RD

DRAWING

SHEET

SECT

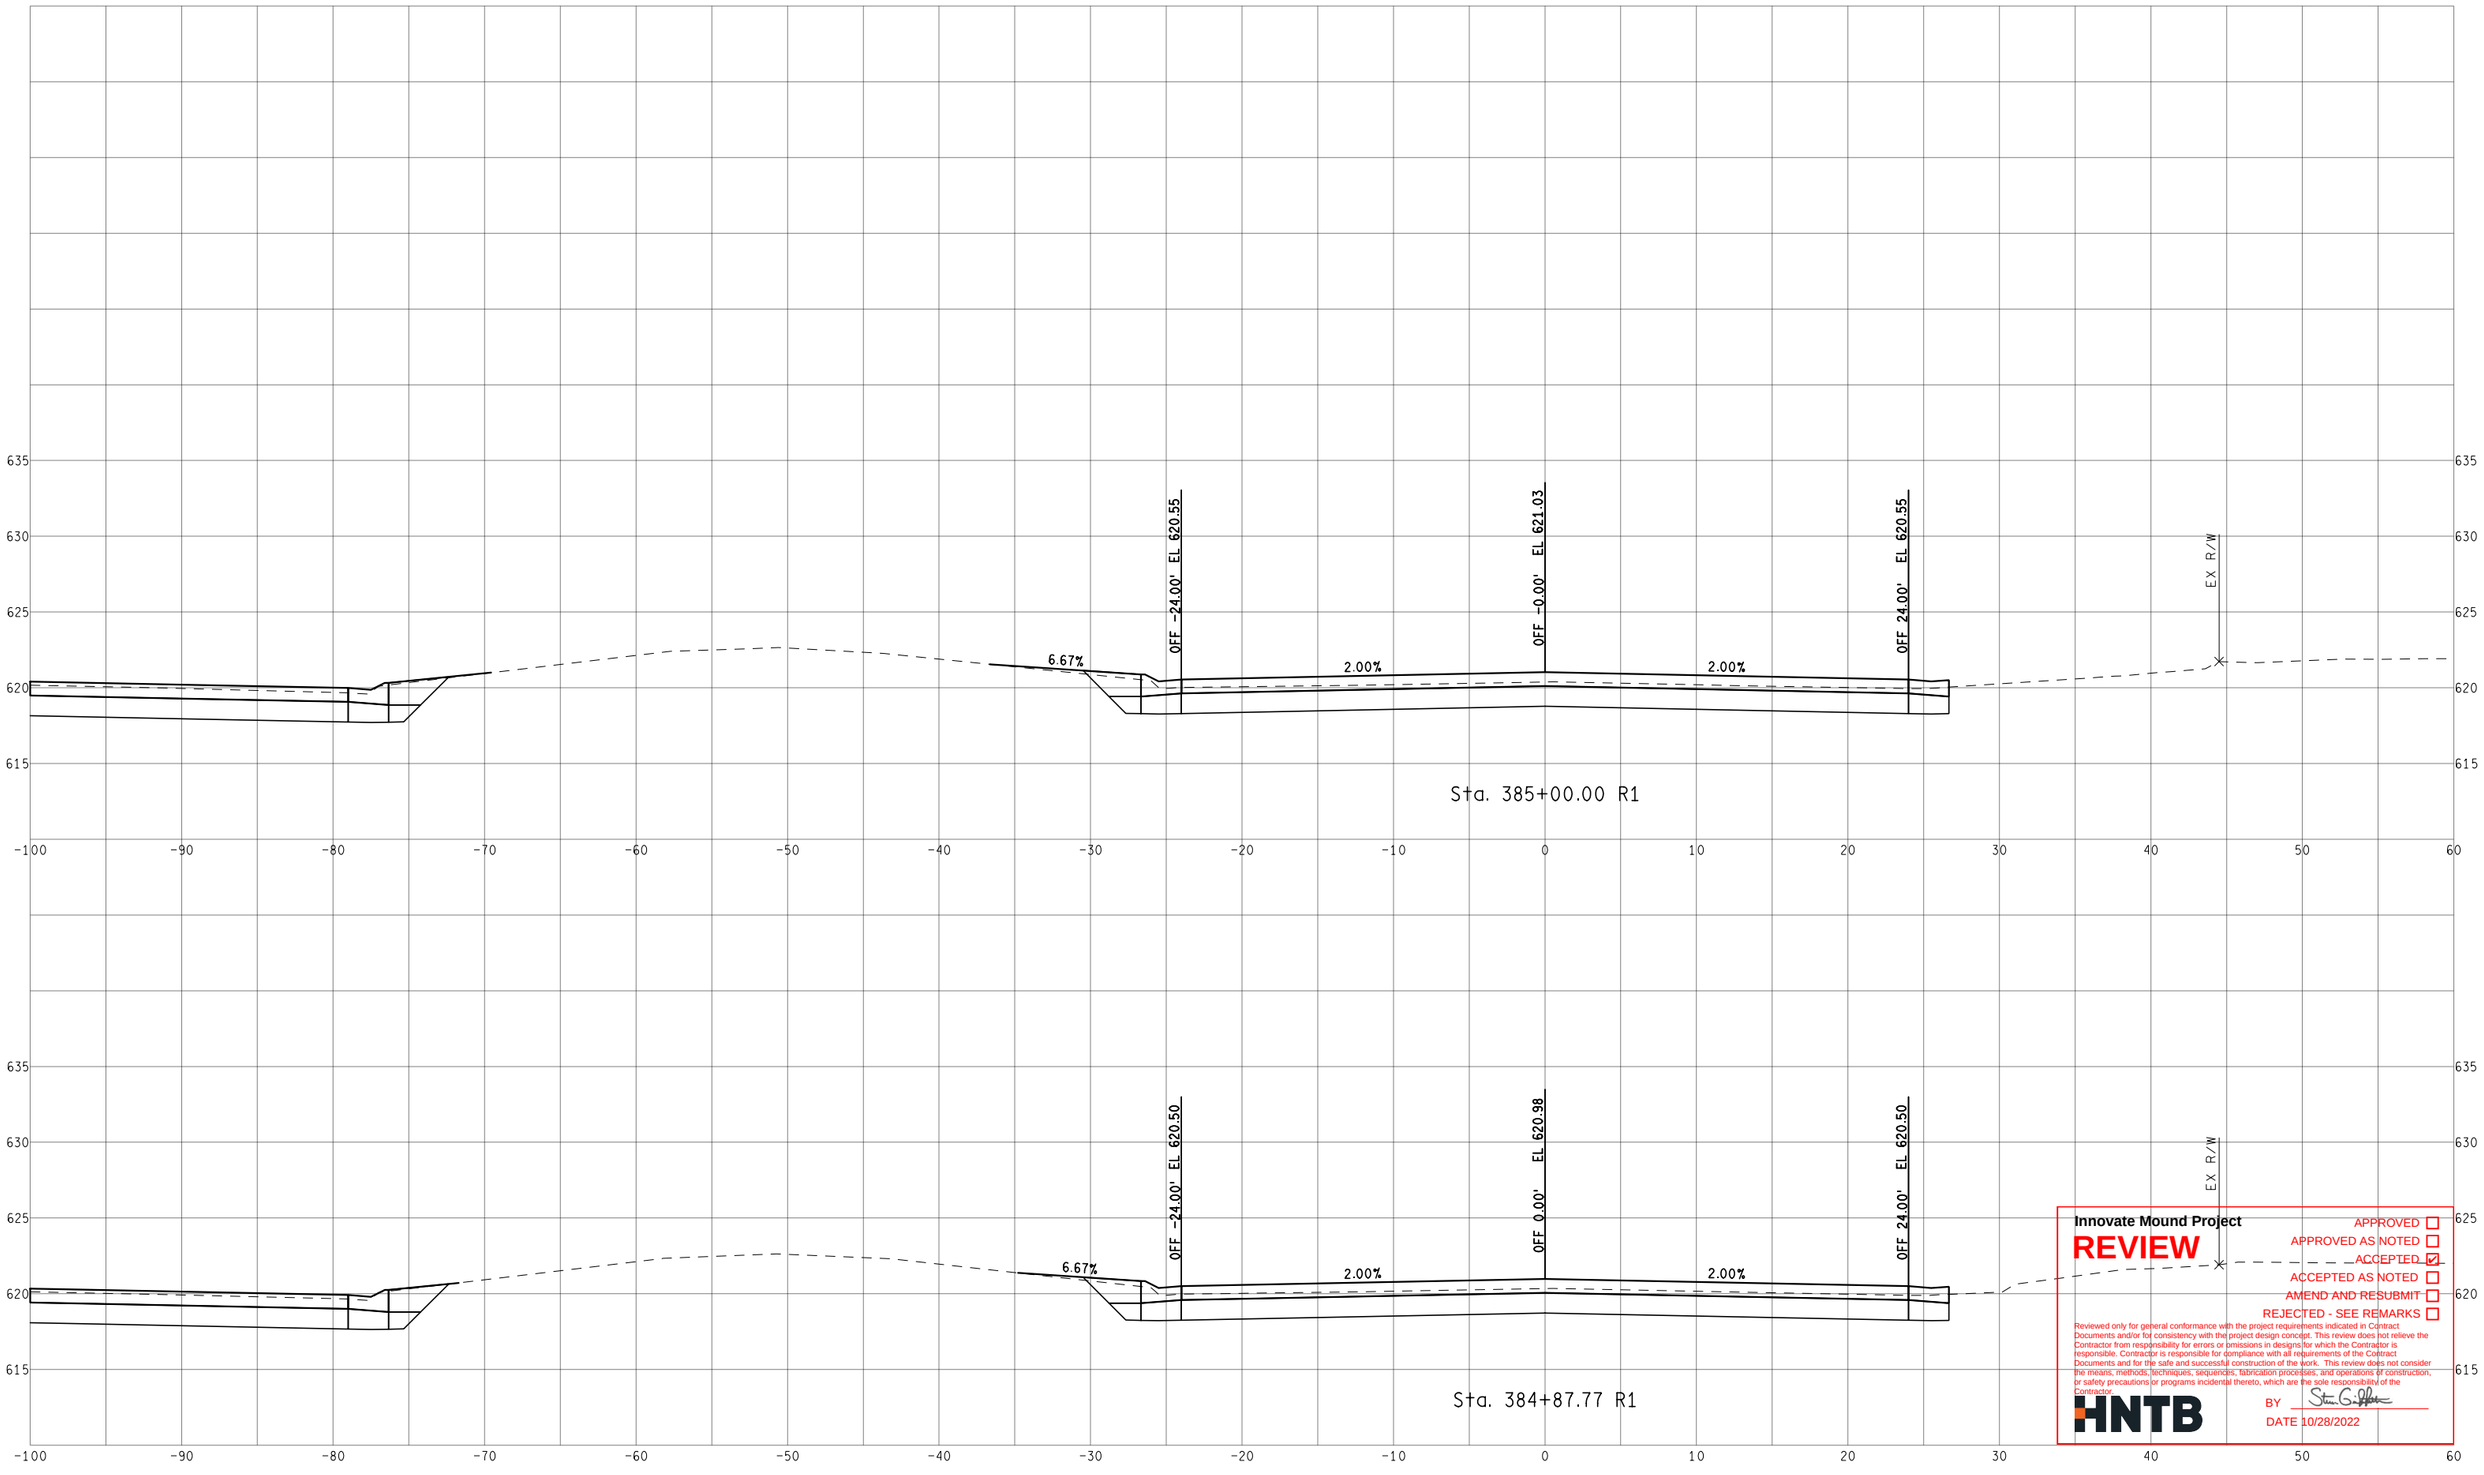

Innovate Mound Project

REVIEW

APPROVED ☐
APPROVED AS NOTED ☐
ACCEPTED ☑
ACCEPTED AS NOTED ☐
AMEND AND RESUBMIT ☐
REJECTED - SEE REMARKS ☐

Reviewed only for general conformance with the project requirements indicated in Contract Documents and/or for consistency with the project design concept. This review does not relieve the Contractor from responsibility for errors or omissions in designs for which the Contractor is responsible. Contractor is responsible for compliance with all requirements of the Contract Documents and for the safe and successful construction of the work. This review does not consider the means, methods, techniques, sequences, fabrication processes, and operations of construction, or safety precautions or programs incidental thereto, which are the sole responsibility of the Contractor.

HNTB

BY Stan G. Gifford

DATE 10/28/2022

FINAL ROW PLAN REVISIONS (SUBMITTAL DATE:)							
NO.	DATE	AUTH	DESCRIPTION	NO.	DATE	AUTH	DESCRIPTION

Department of Roads

VERT. (FT) 0 10

HORZ. (FT) 0 10

FILE:

DATE: 10/12/22

DESIGN UNIT: XXX

TSC: MACOMB

CS: INFR50000

JN: 207178A

STA. 384+87.77 R1 TO STA. 385+00.00 R1

NB MOUND RD

DRAWING

SHEET

SECT

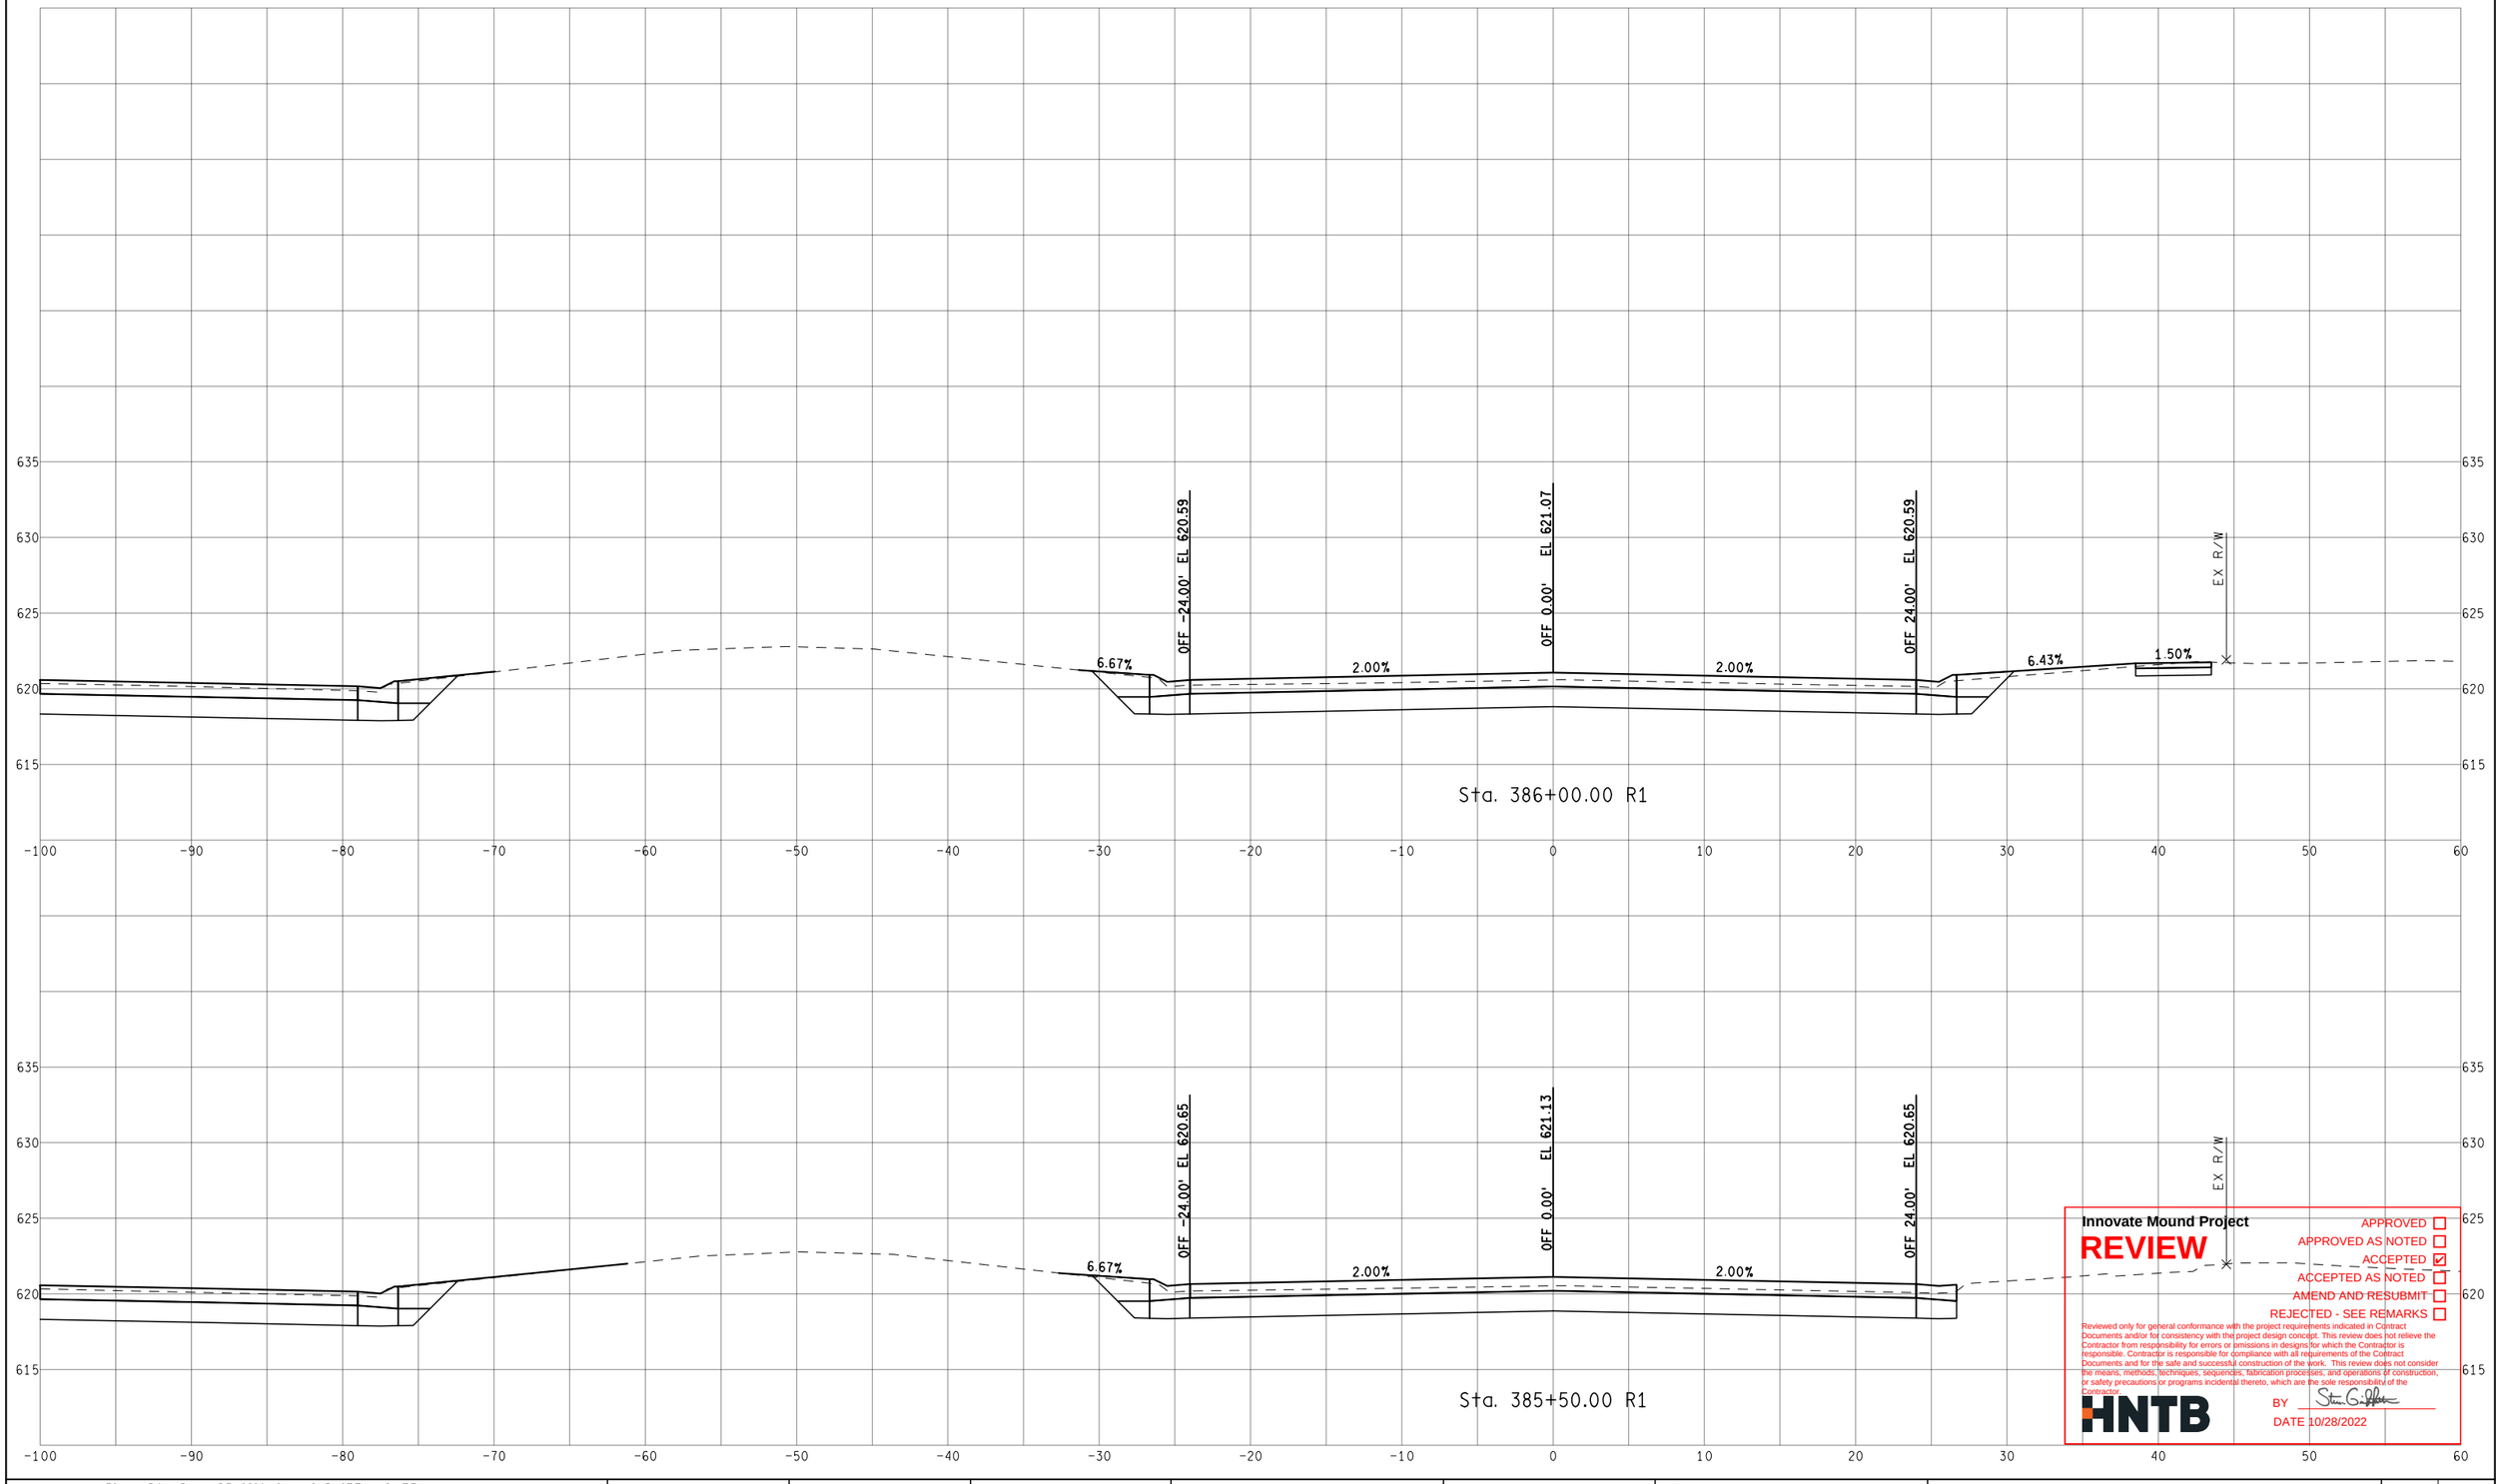

Innovate Mound Project

REVIEW

APPROVED ☐
APPROVED AS NOTED ☐
ACCEPTED ☑
ACCEPTED AS NOTED ☐
AMEND AND RESUBMIT ☐
REJECTED - SEE REMARKS ☐

Reviewed only for general conformance with the project requirements indicated in Contract Documents and/or for consistency with the project design concept. This review does not relieve the Contractor from responsibility for errors or omissions in designs for which the Contractor is responsible. Contractor is responsible for compliance with all requirements of the Contract Documents and for the safe and successful construction of the work. This review does not consider the means, methods, techniques, sequences, fabrication processes, and operations of construction, or safety precautions or programs incidental thereto, which are the sole responsibility of the Contractor.

HNTB

BY Steven G. Peterson

DATE 10/28/2022

FINAL ROW PLAN REVISIONS (SUBMITTAL DATE:)							
NO.	DATE	AUTH	DESCRIPTION	NO.	DATE	AUTH	DESCRIPTION

Macomb County Michigan — Department of Roads

VERT. (FT) 0 10

HORZ. (FT) 0 10

FILE:

DATE: 10/12/22

DESIGN UNIT: XXX

TSC: MACOMB

CS: INFR50000

JN: 207178A

STA. 385+50.00 R1 TO STA. 386+00.00 R1

NB MOUND RD

DRAWING

SHEET

SECT

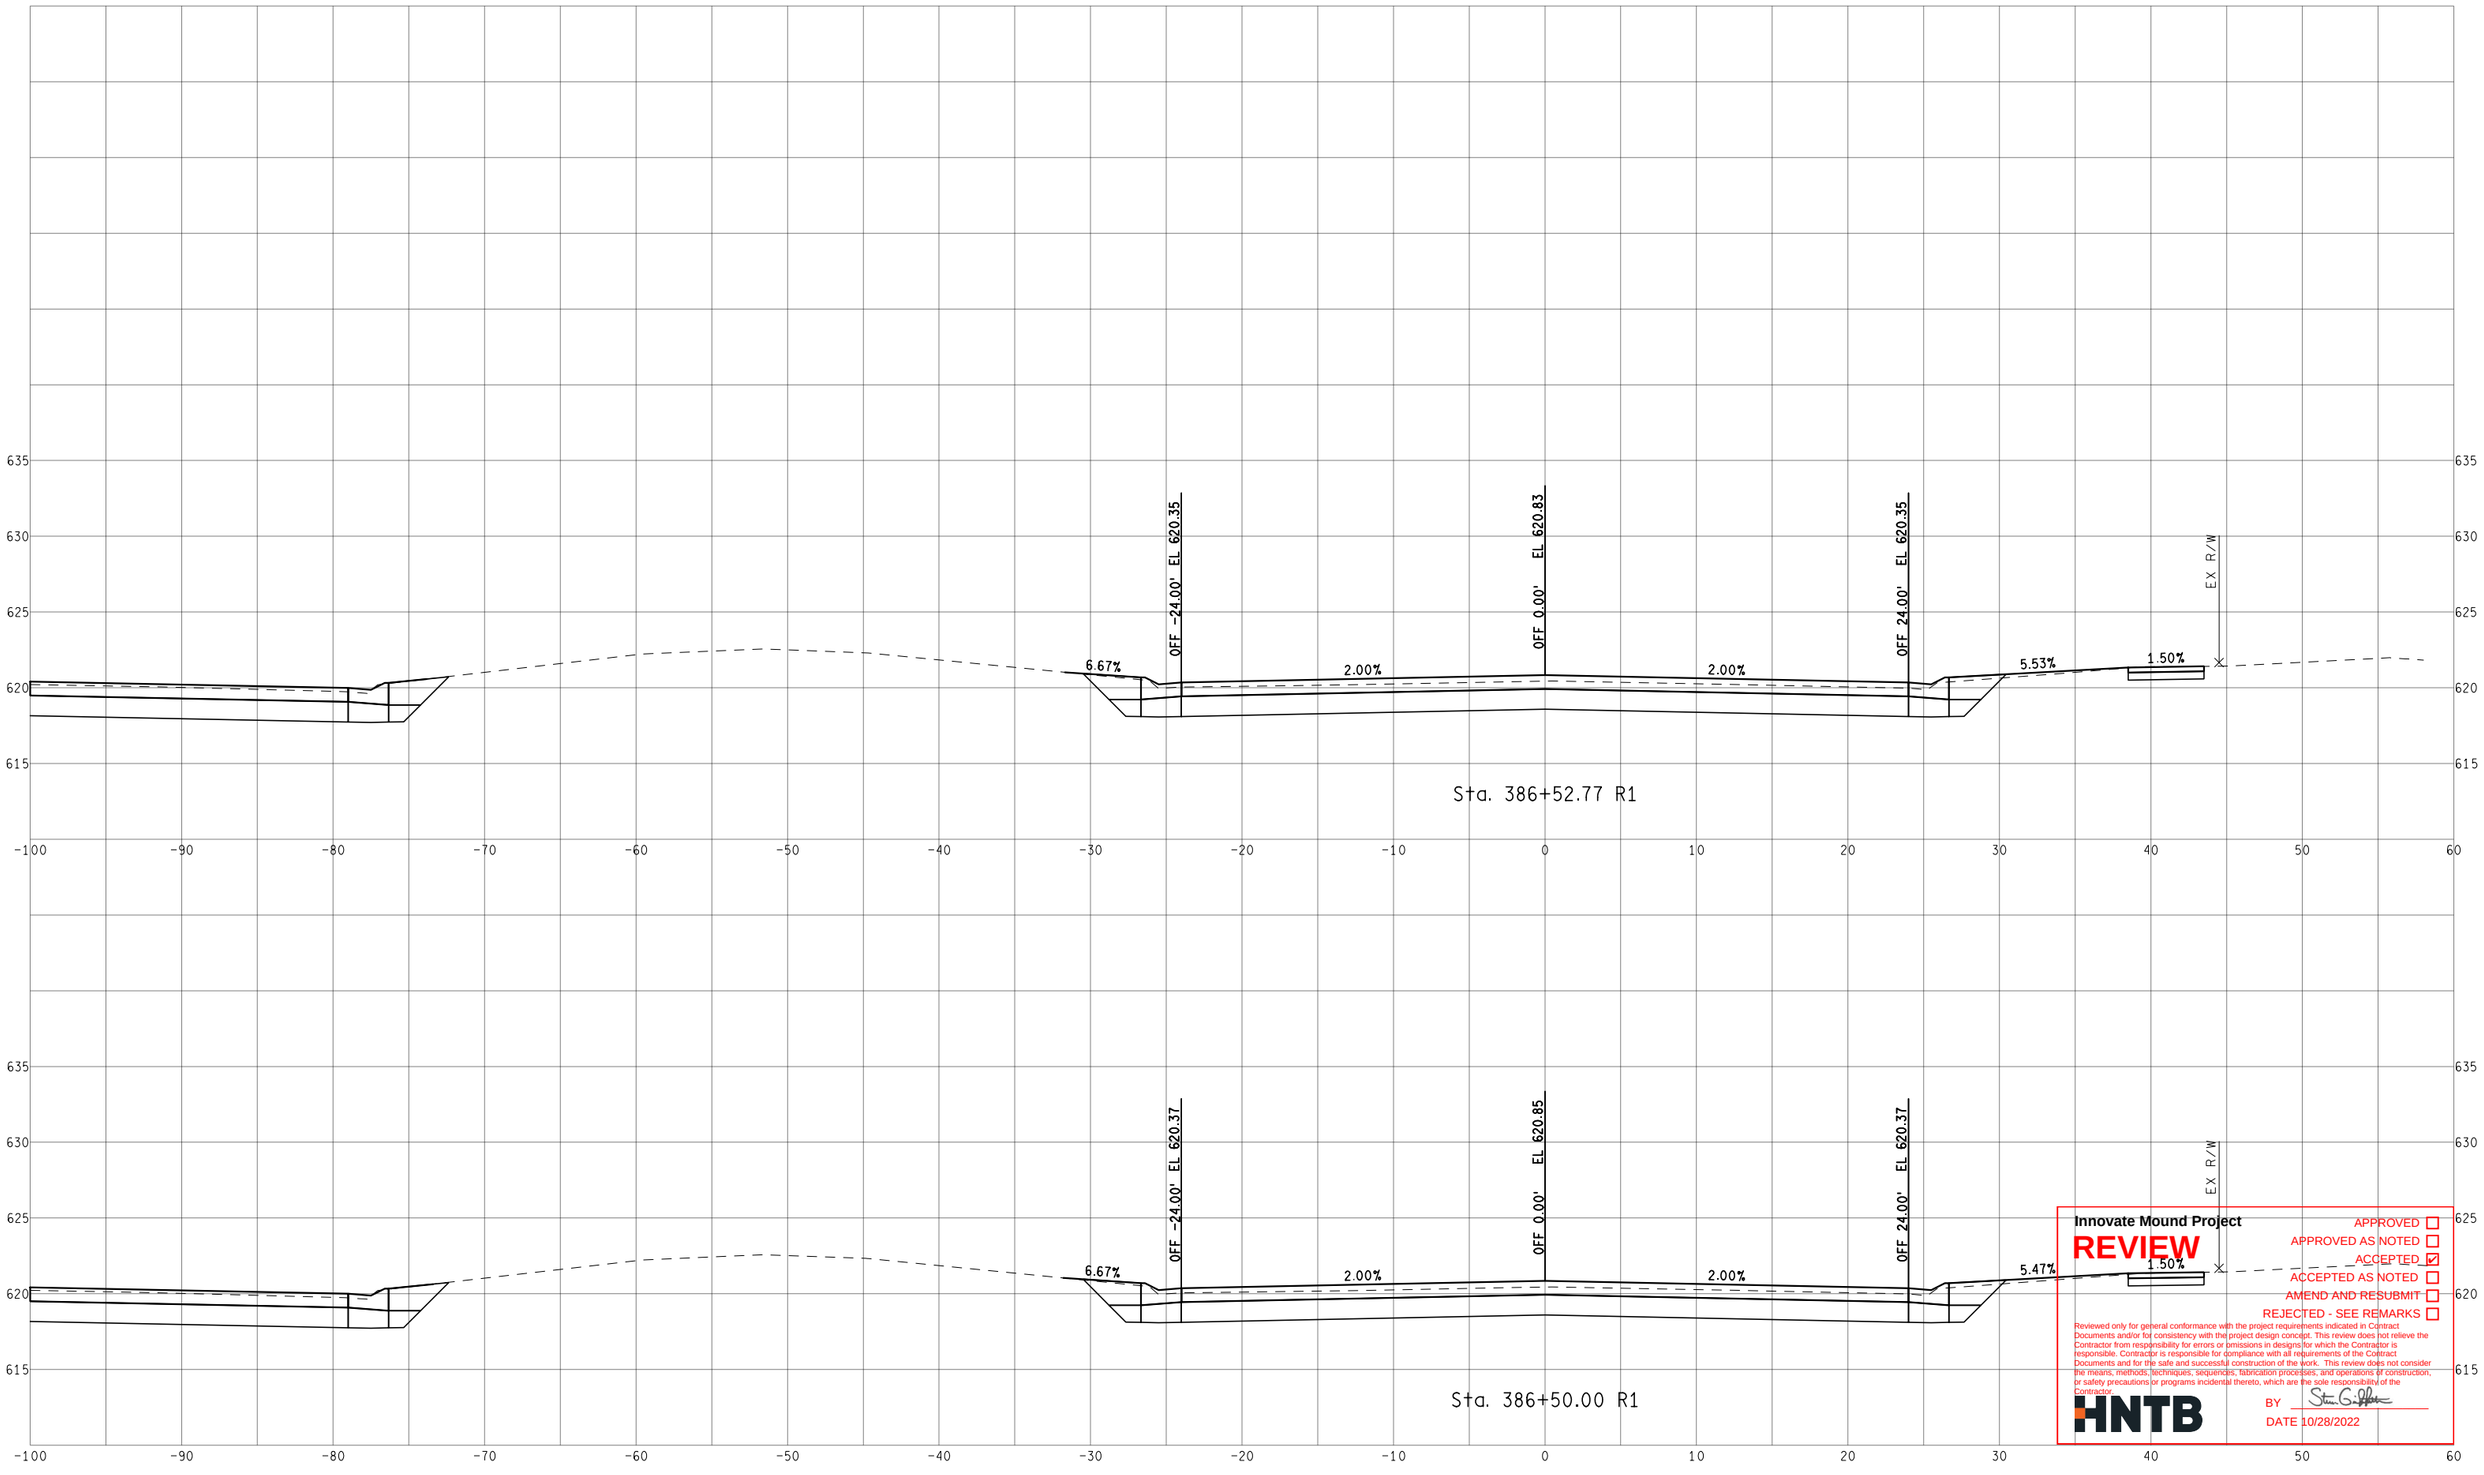

Innovate Mound Project

REVIEW

APPROVED ☐
APPROVED AS NOTED ☐
ACCEPTED ☑
ACCEPTED AS NOTED ☐
AMEND AND RESUBMIT ☐
REJECTED - SEE REMARKS ☐

Reviewed only for general conformance with the project requirements indicated in Contract Documents and/or for consistency with the project design concept. This review does not relieve the Contractor from responsibility for errors or omissions in designs for which the Contractor is responsible. Contractor is responsible for compliance with all requirements of the Contract Documents and for the safe and successful construction of the work. This review does not consider the means, methods, techniques, sequences, fabrication processes, and operations of construction, or safety precautions or programs incidental thereto, which are the sole responsibility of the Contractor.

HNTB

BY Stan G. Gilbert

DATE 10/28/2022

FINAL ROW PLAN REVISIONS (SUBMITTAL DATE:)							
NO.	DATE	AUTH	DESCRIPTION	NO.	DATE	AUTH	DESCRIPTION

Department of Roads

VERT. (FT) 0 10

HORZ. (FT) 0 10

FILE:

DATE: 10/12/22

DESIGN UNIT: XXX

TSC: MACOMB

CS: INFR50000

JN: 207178A

STA. 386+50.00 R1 TO STA. 386+52.77 R1

NB MOUND RD

DRAWING

SHEET

SECT

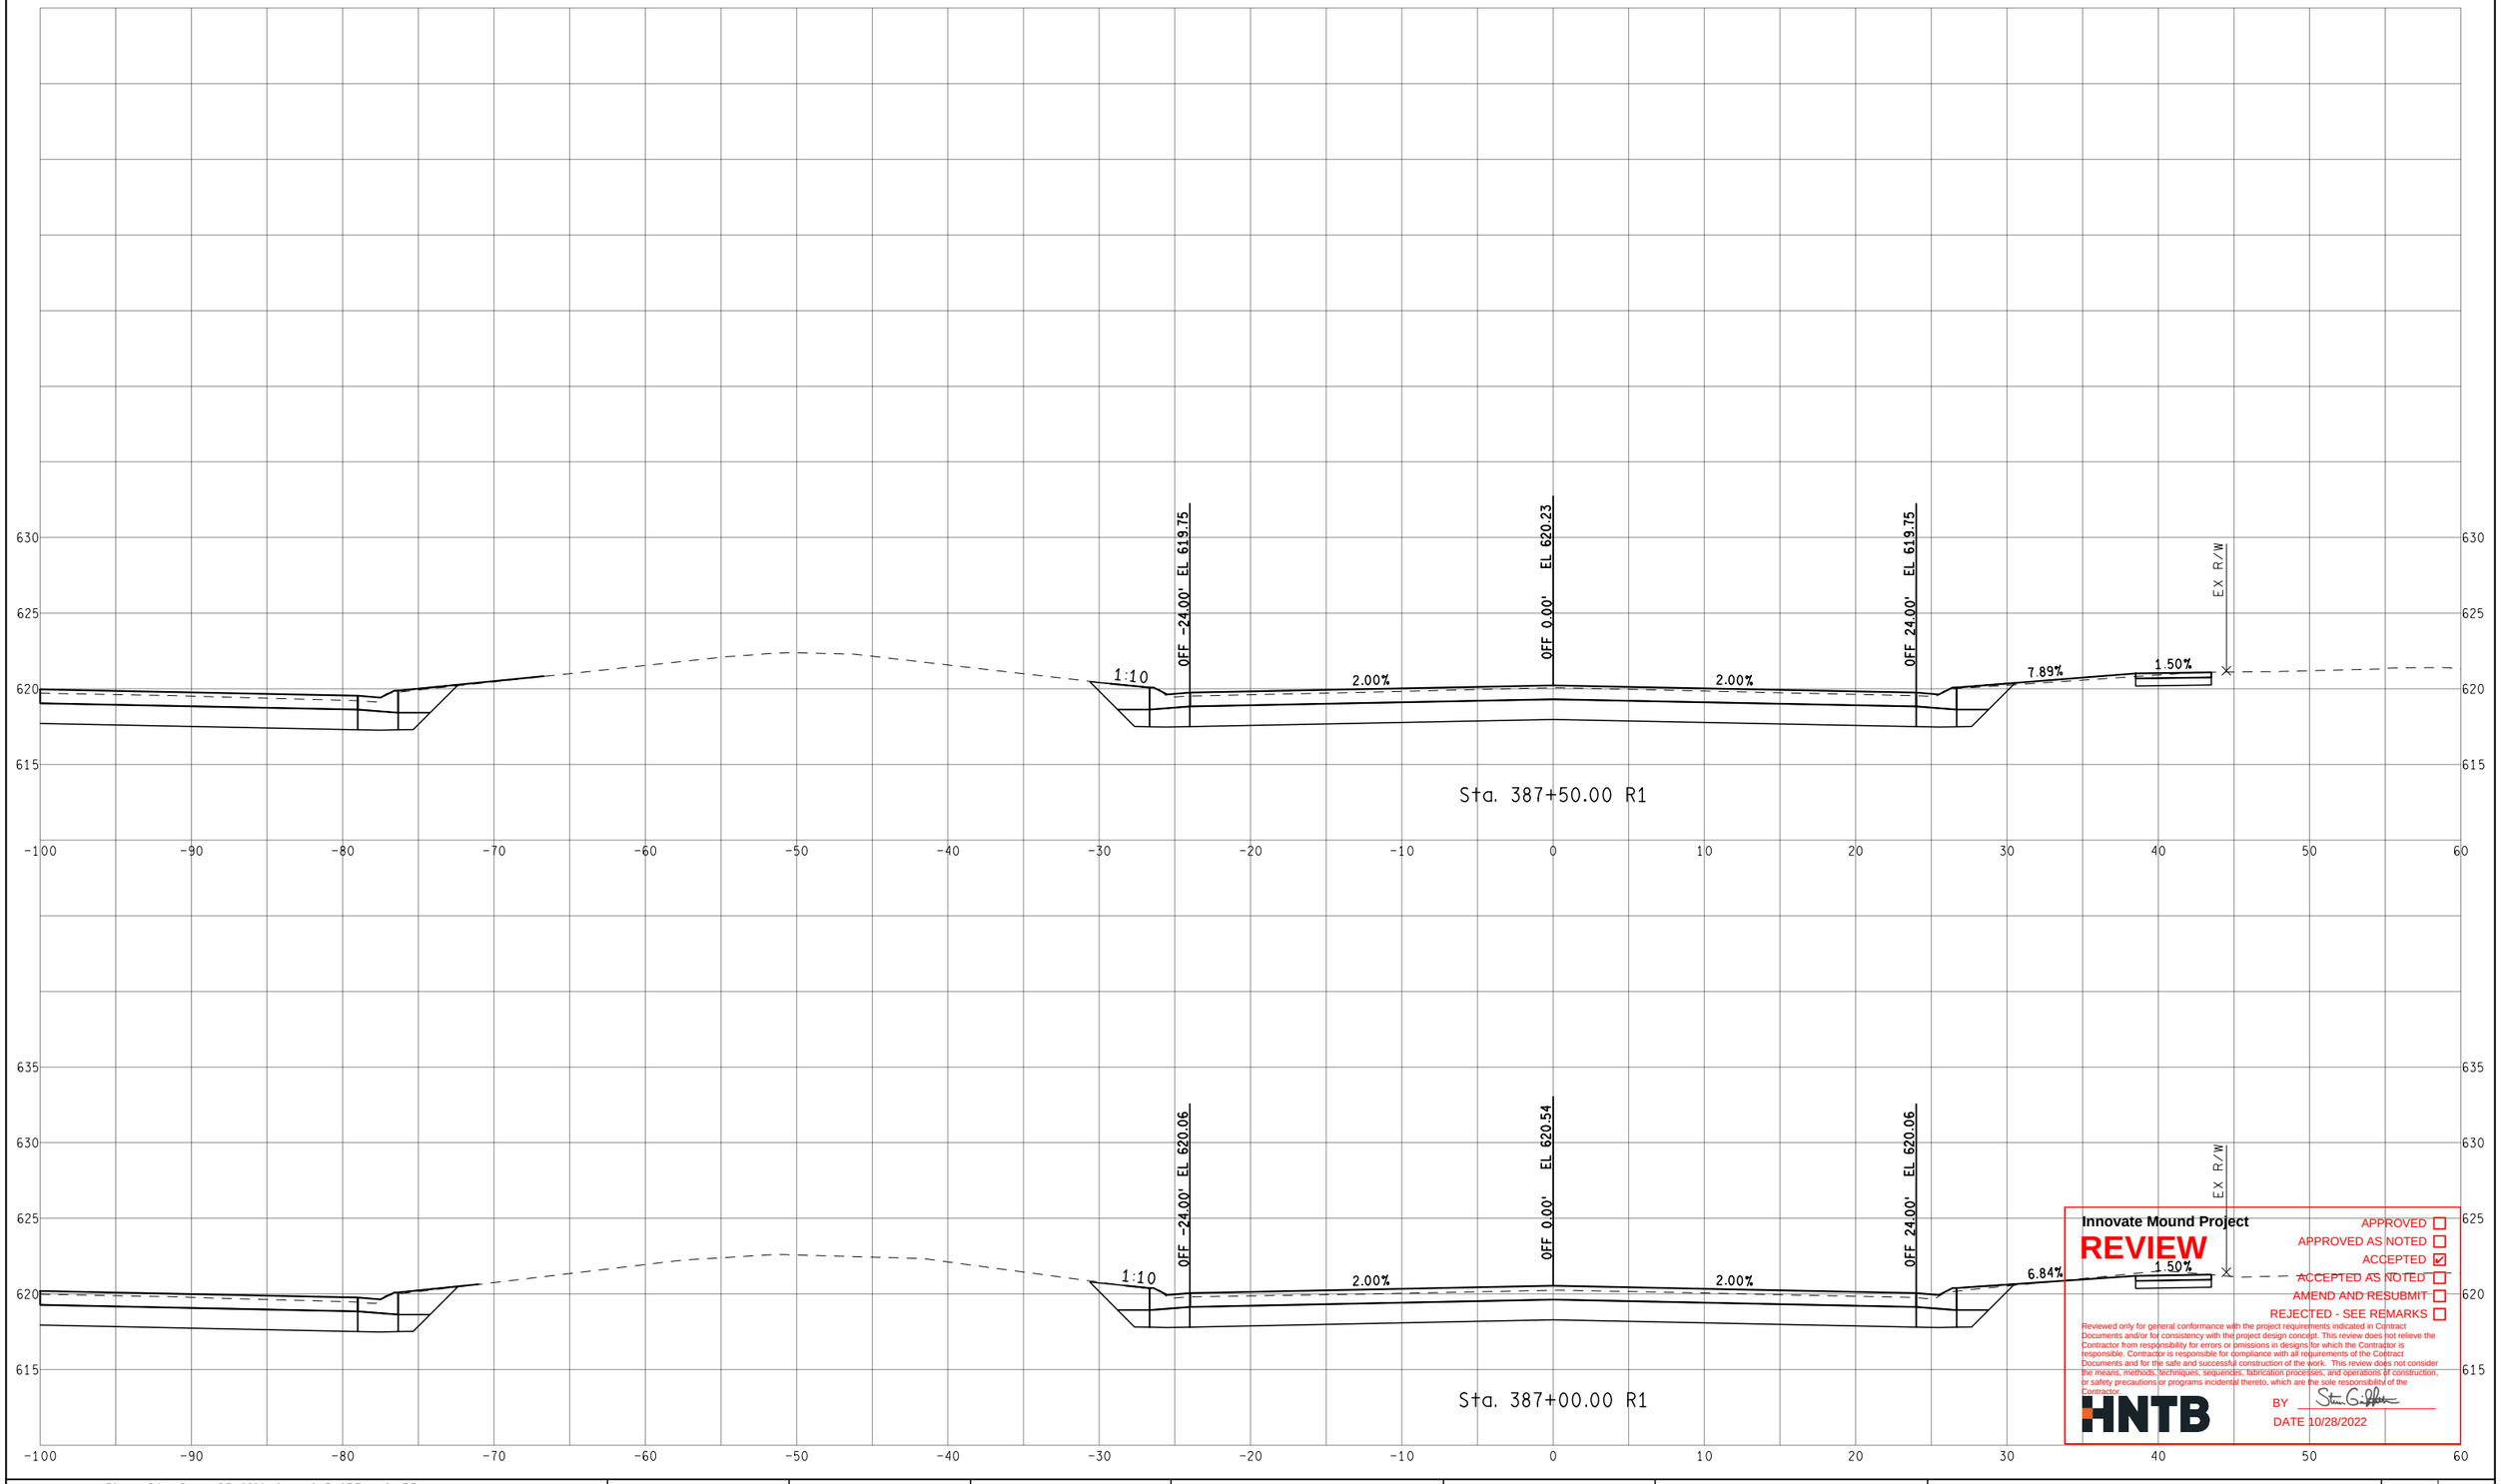

Innovate Mound Project

REVIEW

APPROVED ☐
APPROVED AS NOTED ☐
ACCEPTED ☑
ACCEPTED AS NOTED ☐
AMEND AND RESUBMIT ☐
REJECTED - SEE REMARKS ☐

Reviewed only for general conformance with the project requirements indicated in Contract Documents and/or for consistency with the project design concept. This review does not relieve the Contractor from responsibility for errors or omissions in designs for which the Contractor is responsible. Contractor is responsible for compliance with all requirements of the Contract Documents and for the safe and successful construction of the work. This review does not consider the means, methods, techniques, sequences, fabrication processes, and operations of construction, or safety precautions or programs incidental thereto, which are the sole responsibility of the Contractor.

HNTB

BY Steven G. Palmer

DATE 10/28/2022

FINAL ROW PLAN REVISIONS (SUBMITTAL DATE:)							
NO.	DATE	AUTH	DESCRIPTION	NO.	DATE	AUTH	DESCRIPTION

Macomb County Michigan — Department of Roads

VERT. (FT) 0 10
HORZ. (FT) 0 10

FILE:

DATE: 10/12/22
DESIGN UNIT: XXX
TSC: MACOMB

CS: INFR50000
JN: 207178A

STA. 387+00.00 R1 TO STA. 387+50.00 R1
NB MOUND RD

DRAWING
SHEET
SECT

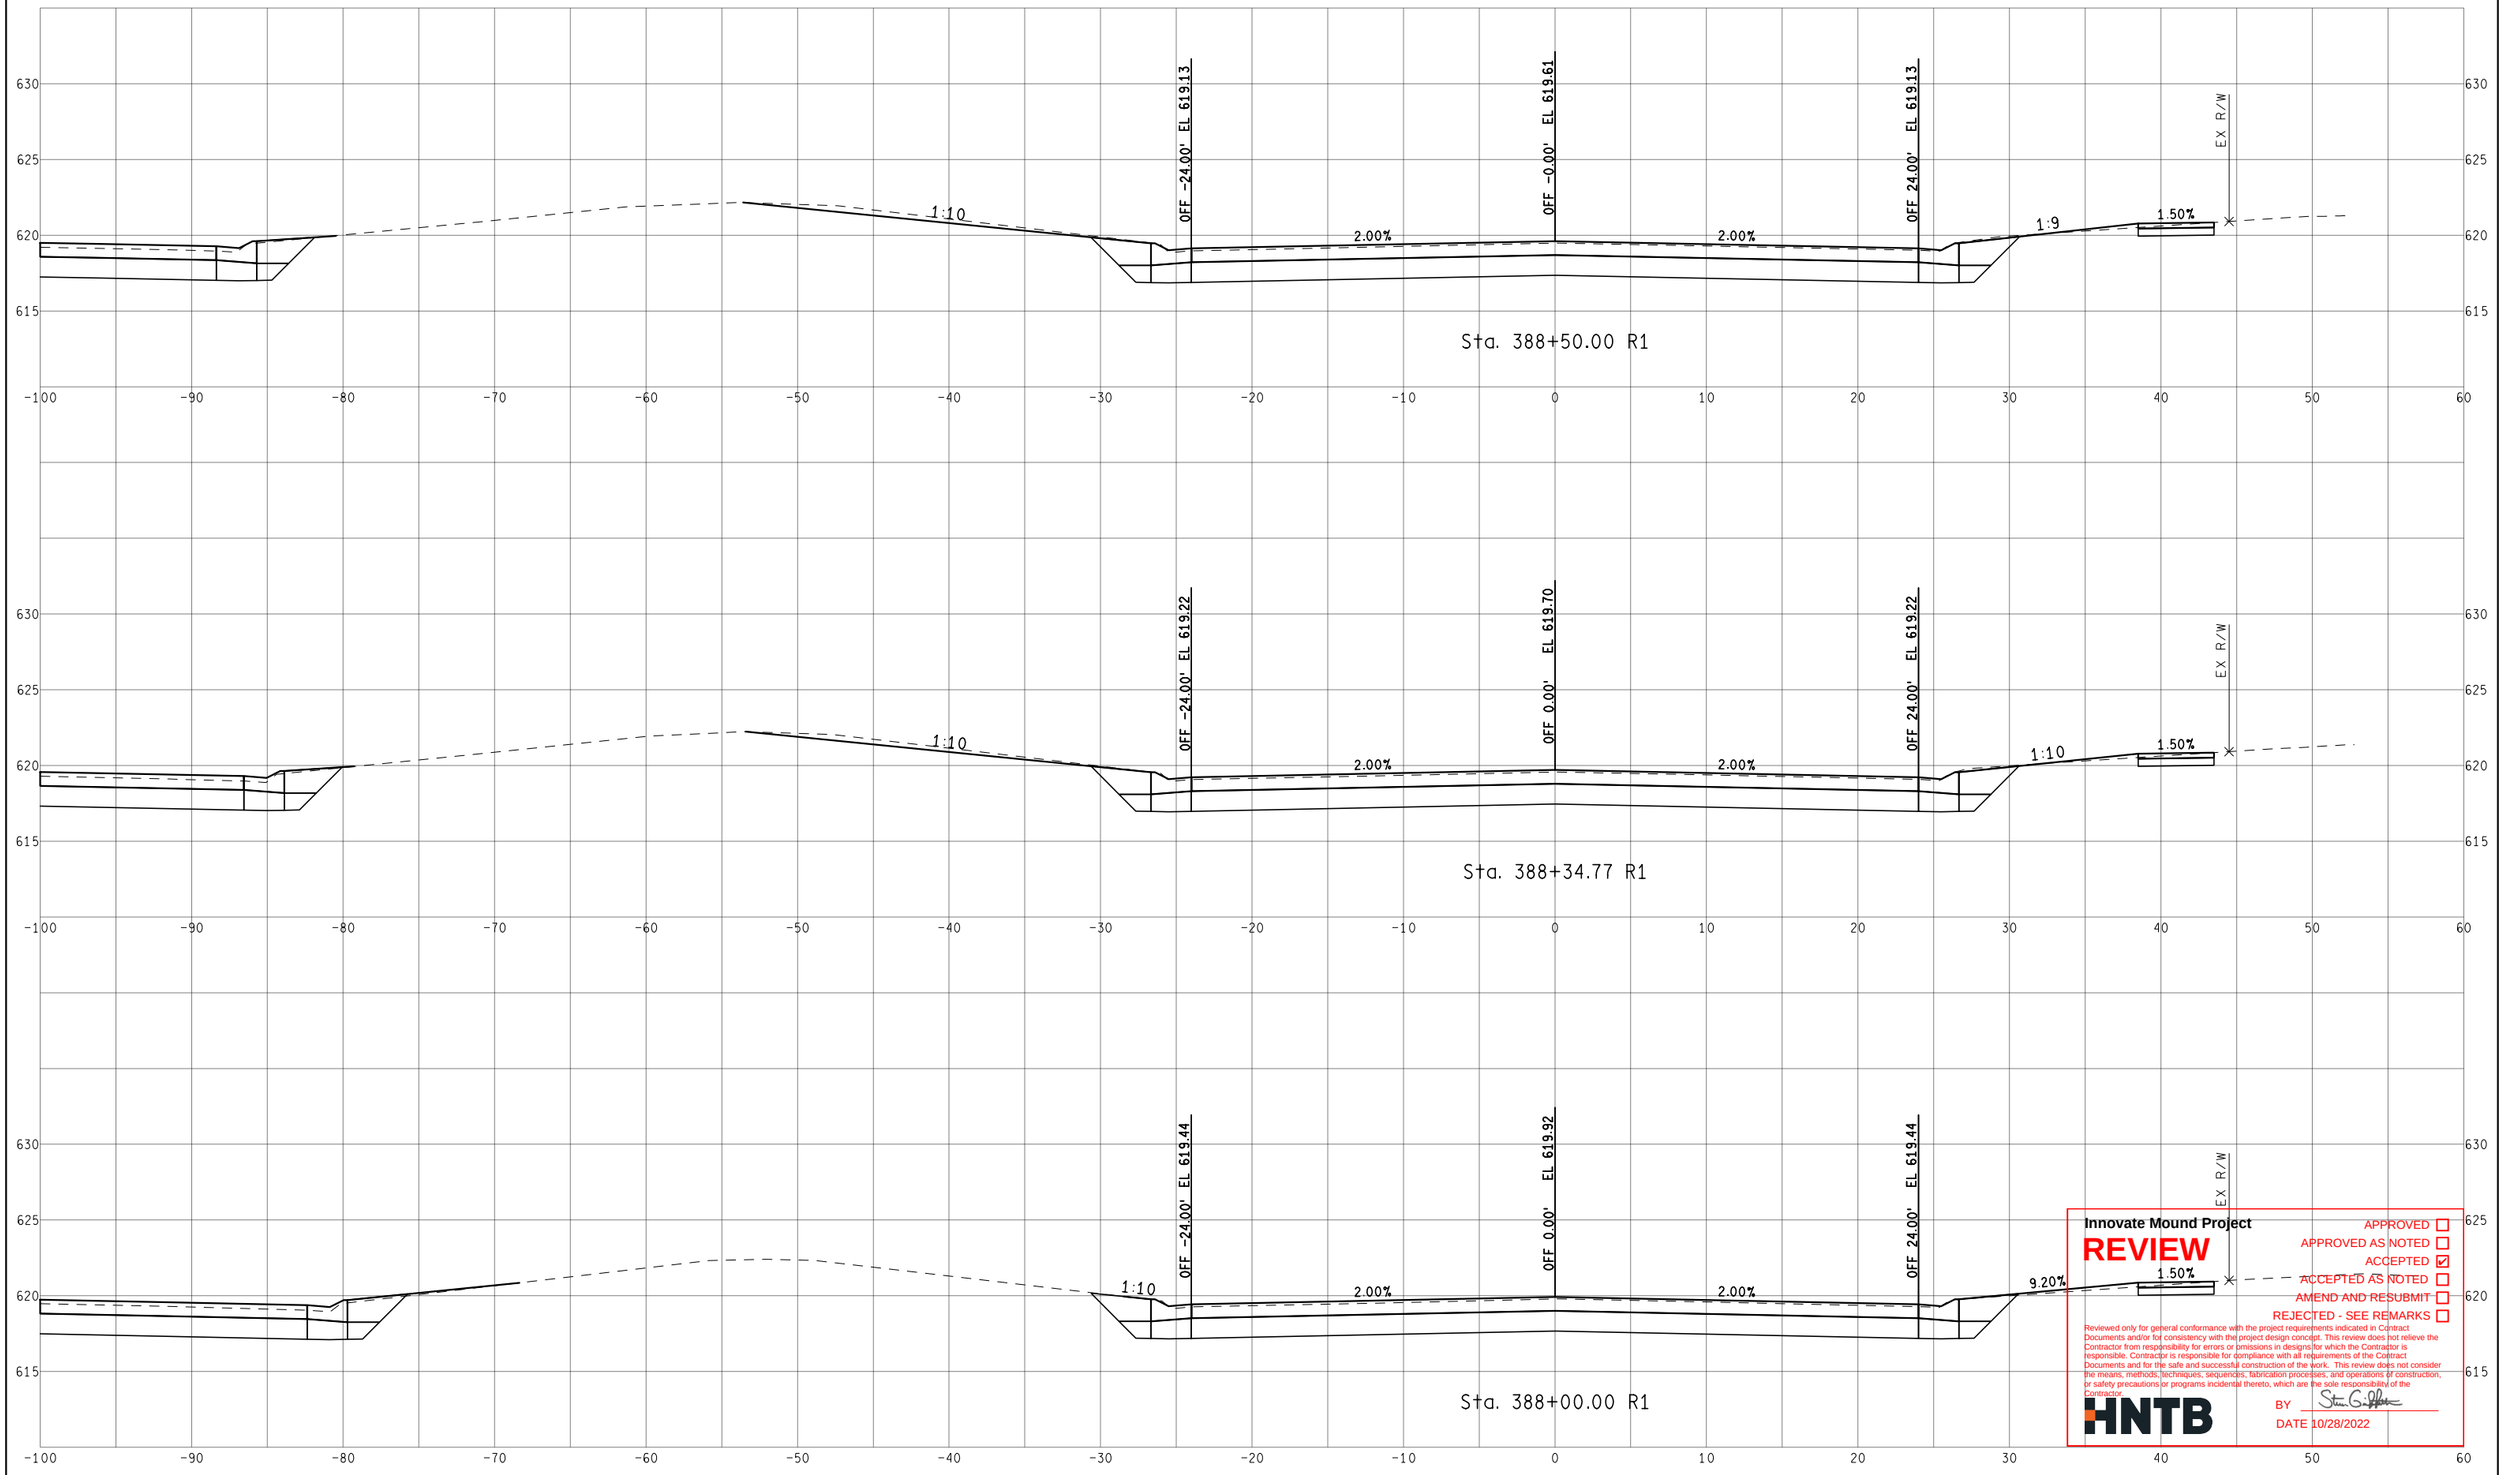

Innovate Mound Project

REVIEW

APPROVED ☐
APPROVED AS NOTED ☐
ACCEPTED ☑
ACCEPTED AS NOTED ☐
AMEND AND RESUBMIT ☐
REJECTED - SEE REMARKS ☐

Reviewed only for general conformance with the project requirements indicated in Contract Documents and/or for consistency with the project design concept. This review does not relieve the Contractor from responsibility for errors or omissions in designs for which the Contractor is responsible. Contractor is responsible for compliance with all requirements of the Contract Documents and for the safe and successful construction of the work. This review does not consider the means, methods, techniques, sequences, fabrication processes, and operations of construction, or safety precautions or programs incidental thereto, which are the sole responsibility of the Contractor.

HNTB

BY Steven G. Peltier

DATE 10/28/2022

FINAL ROW PLAN REVISIONS (SUBMITTAL DATE:)							
NO.	DATE	AUTH	DESCRIPTION	NO.	DATE	AUTH	DESCRIPTION

Department of Roads

VERT. (FT) 0 10

HORZ. (FT) 0 10

FILE:

DATE: 10/12/22

DESIGN UNIT: XXX

TSC: MACOMB

CS: INFR50000

JN: 207178A

STA. 388+00.00 R1 TO STA. 388+50.00 R1

NB MOUND RD

DRAWING

SHEET

SECT

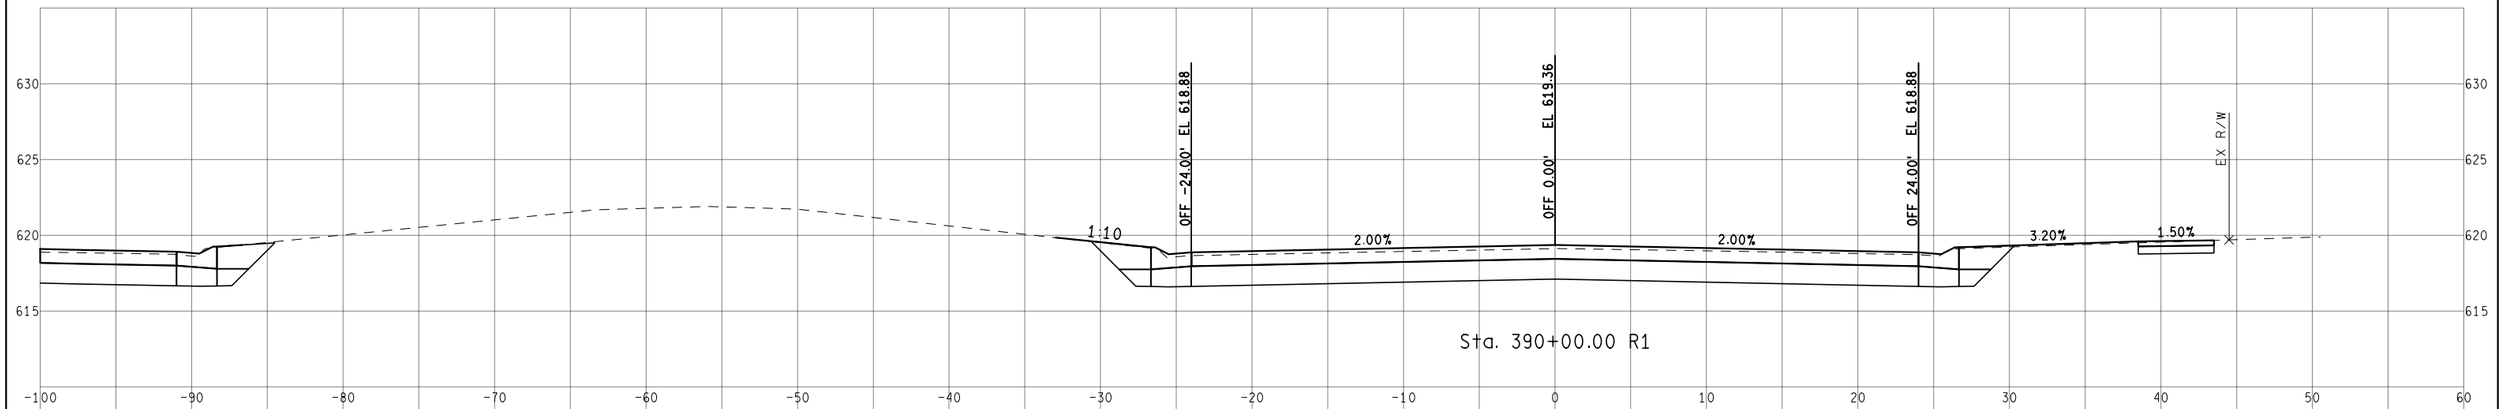

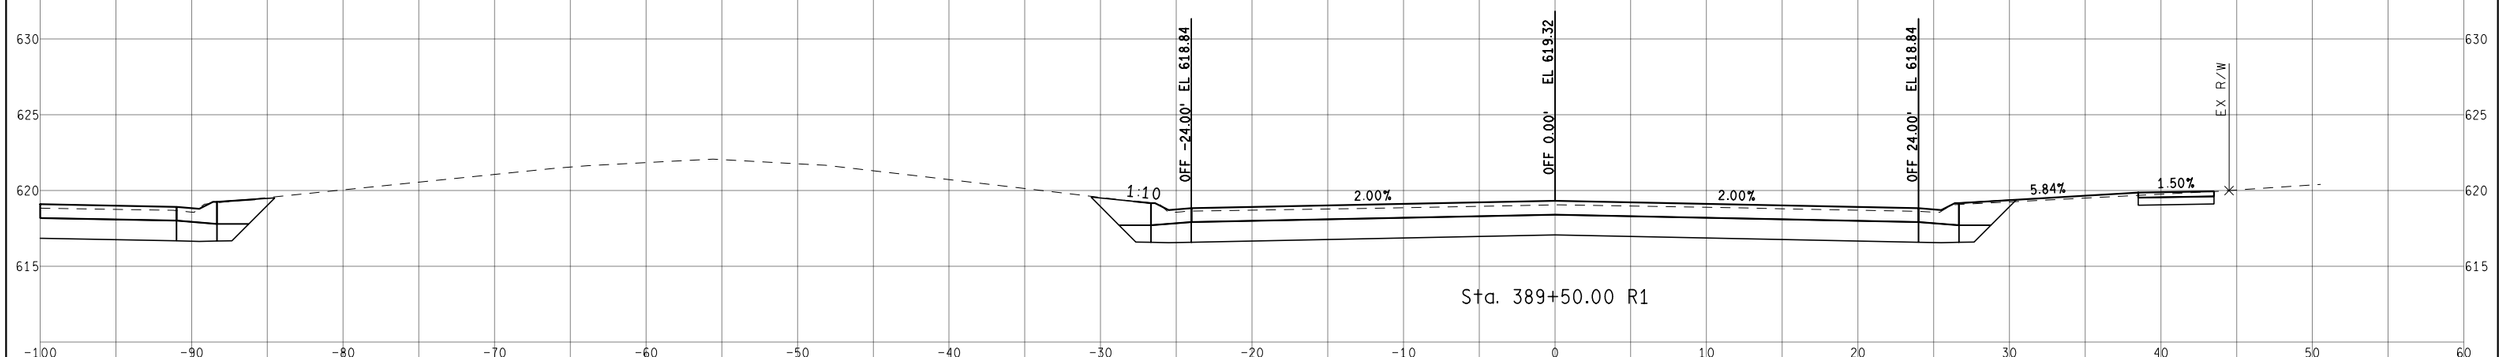

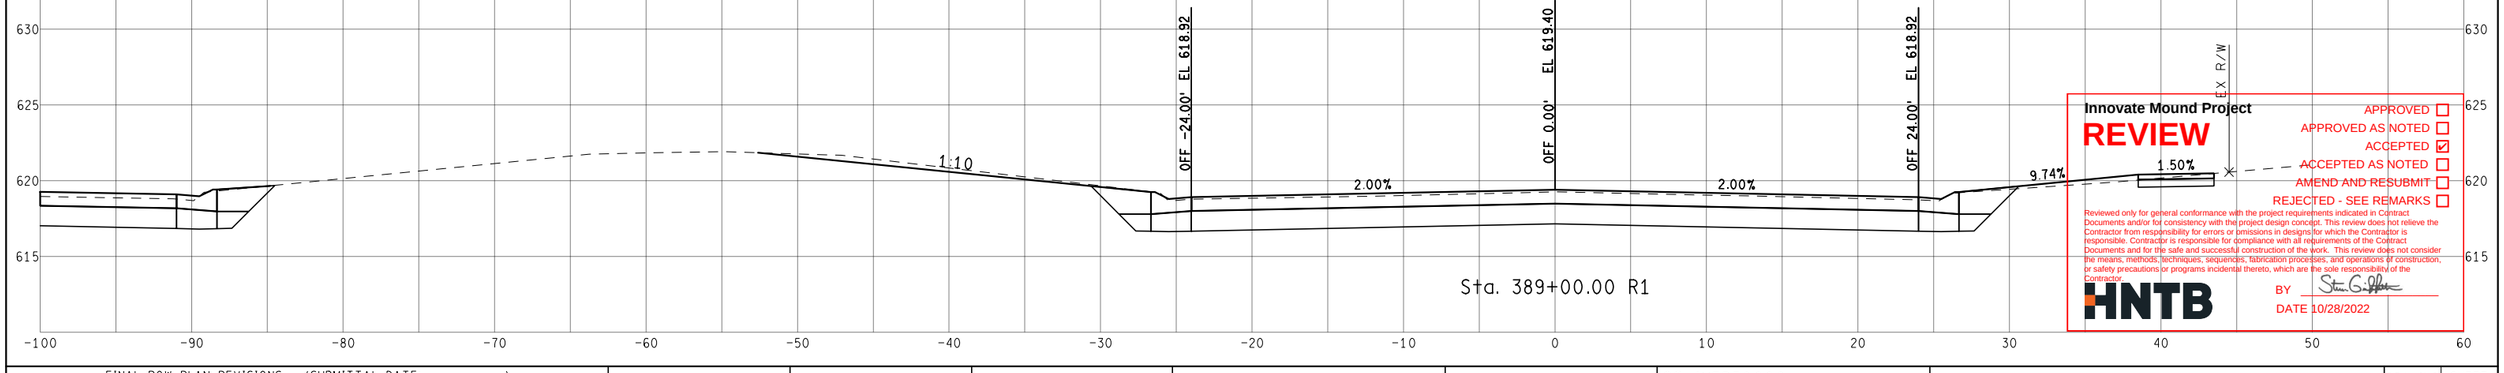

Innovate Mound Project

REVIEW

APPROVED ☐
APPROVED AS NOTED ☐
ACCEPTED ☑
ACCEPTED AS NOTED ☐
AMEND AND RESUBMIT ☐
REJECTED - SEE REMARKS ☐

Reviewed only for general conformance with the project requirements indicated in Contract Documents and/or for consistency with the project design concept. This review does not relieve the Contractor from responsibility for errors or omissions in designs for which the Contractor is responsible. Contractor is responsible for compliance with all requirements of the Contract Documents and for the safe and successful construction of the work. This review does not consider the means, methods, techniques, sequences, fabrication processes, and operations of construction, or safety precautions or programs incidental thereto, which are the sole responsibility of the Contractor.

BY Steven G. Griffin

DATE 10/28/2022

HNTB

FINAL ROW PLAN REVISIONS (SUBMITTAL DATE:)							
NO.	DATE	AUTH	DESCRIPTION	NO.	DATE	AUTH	DESCRIPTION

Department of Roads

VERT. (FT) 0 10
HORZ. (FT) 0 10

FILE:

DATE: 10/12/22
DESIGN UNIT: XXX
TSC: MACOMB

CS: INFR50000
JN: 207178A

STA. 389+00.00 R1 TO STA. 390+00.00 R1
NB MOUND RD

DRAWING
SHEET
SECT

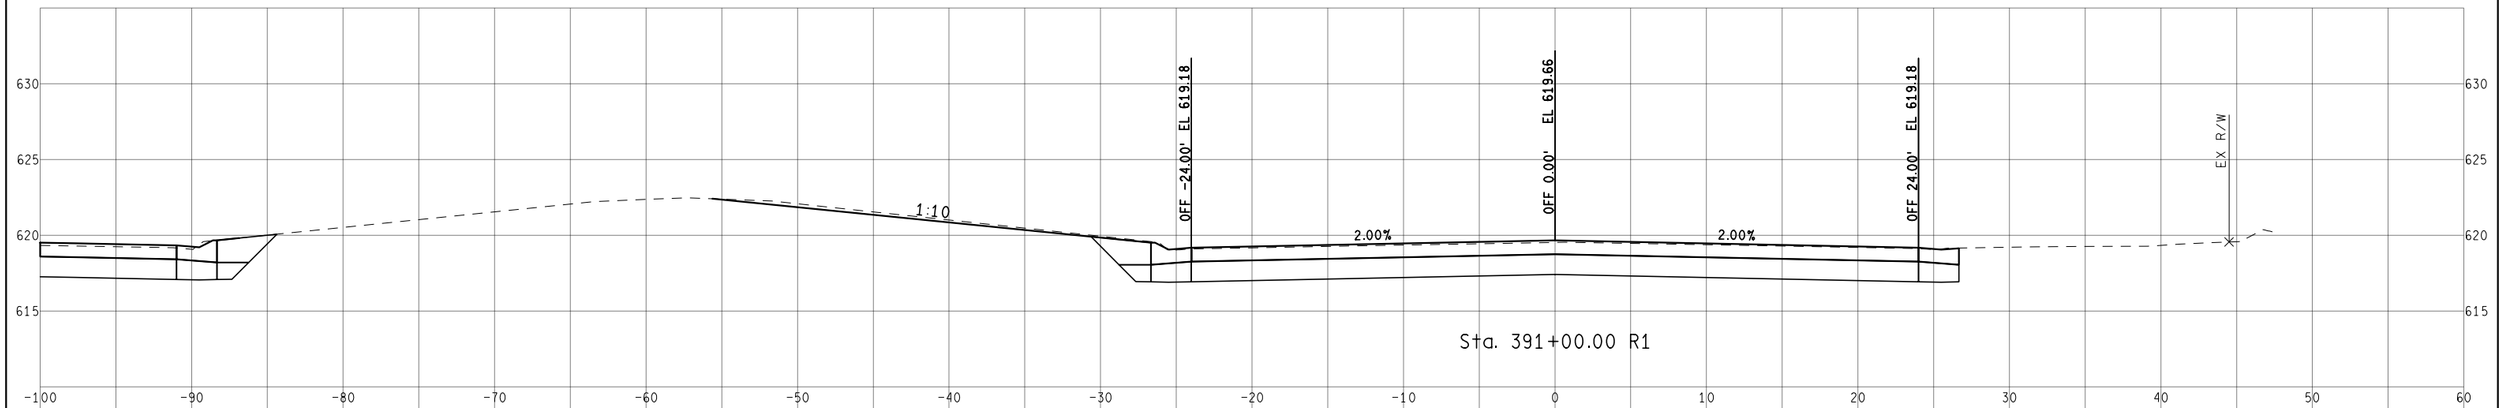

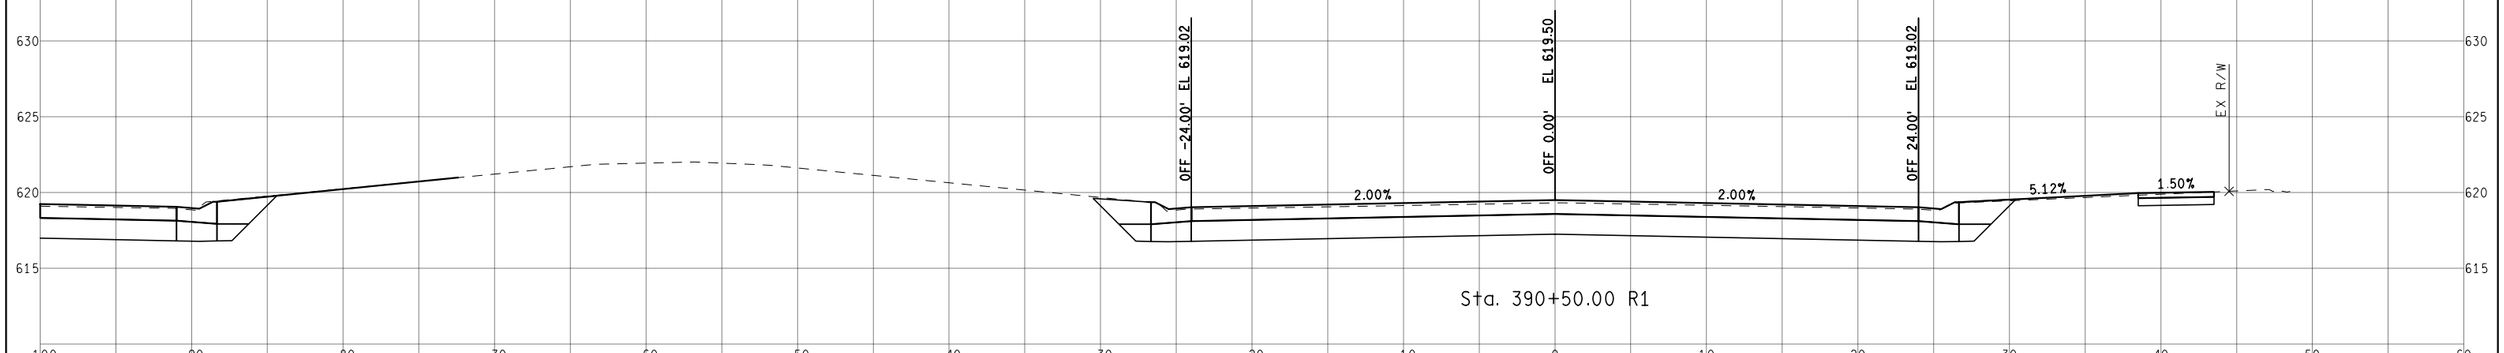

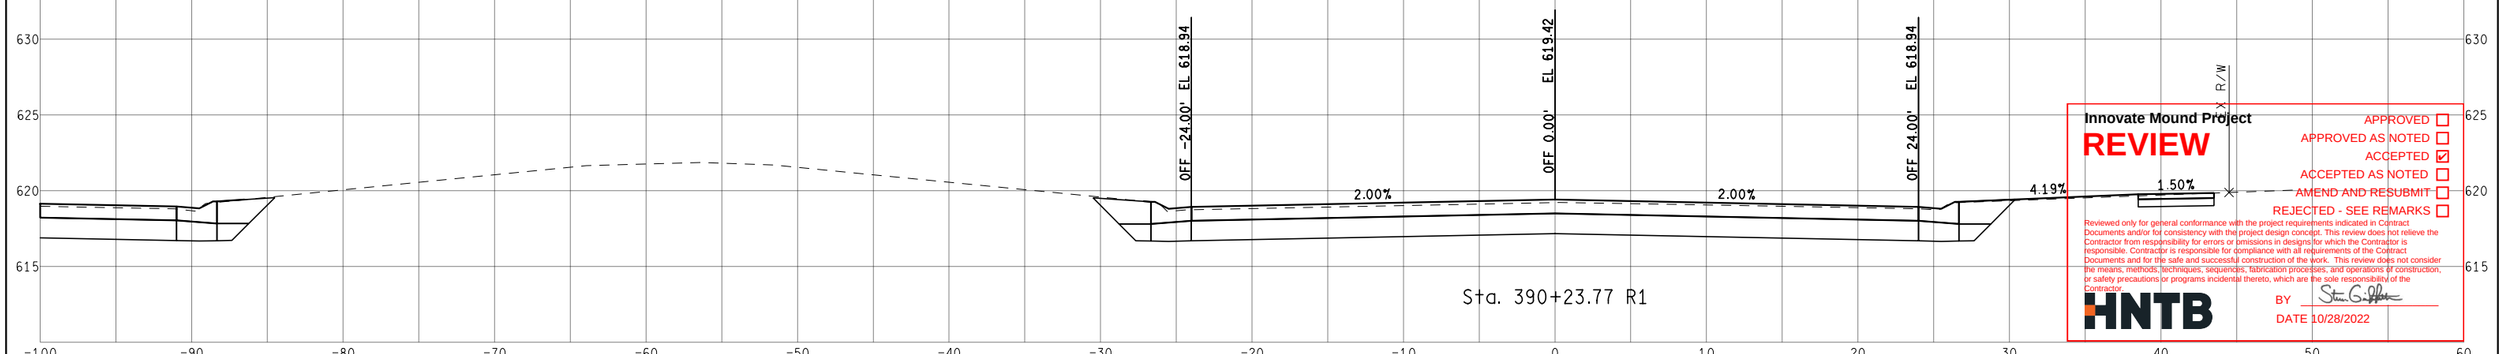

Innovate Mound Project

REVIEW

APPROVED ☐
APPROVED AS NOTED ☐
ACCEPTED ☑
ACCEPTED AS NOTED ☐
AMEND AND RESUBMIT ☐
REJECTED - SEE REMARKS ☐

Reviewed only for general conformance with the project requirements indicated in Contract Documents and/or for consistency with the project design concept. This review does not relieve the Contractor from responsibility for errors or omissions in designs for which the Contractor is responsible. Contractor is responsible for compliance with all requirements of the Contract Documents and for the safe and successful construction of the work. This review does not consider the means, methods, techniques, sequences, fabrication processes, and operations of construction, or safety precautions or programs incidental thereto, which are the sole responsibility of the Contractor.

HNTB

BY Steven G. Jeffers

DATE 10/28/2022

FINAL ROW PLAN REVISIONS (SUBMITTAL DATE:)							
NO.	DATE	AUTH	DESCRIPTION	NO.	DATE	AUTH	DESCRIPTION

Department of Roads

VERT. (FT) 0 10

HORZ. (FT) 0 10

FILE:

DATE: 10/12/22

DESIGN UNIT: XXX

TSC: MACOMB

CS: INFR50000

JN: 207178A

STA. 390+23.77 R1 TO STA. 391+00.00 R1

NB MOUND RD

DRAWING

SHEET

SECT



Innovate Mound Project

REVIEW

APPROVED ☐
APPROVED AS NOTED ☐
ACCEPTED ☑
ACCEPTED AS NOTED ☐
AMEND AND RESUBMIT ☐
REJECTED - SEE REMARKS ☐

Reviewed only for general conformance with the project requirements indicated in Contract Documents and/or for consistency with the project design concept. This review does not relieve the Contractor from responsibility for errors or omissions in designs for which the Contractor is responsible. Contractor is responsible for compliance with all requirements of the Contract Documents and for the safe and successful construction of the work. This review does not consider the means, methods, techniques, sequences, fabrication processes, and operations of construction, or safety precautions or programs incidental thereto, which are the sole responsibility of the Contractor.

HNTB

BY Stan G. Gilbert

DATE 10/28/2022

FINAL ROW PLAN REVISIONS (SUBMITTAL DATE:)							
NO.	DATE	AUTH	DESCRIPTION	NO.	DATE	AUTH	DESCRIPTION

Department of Roads

VERT. (FT) 0 10
HORZ. (FT) 0 10

FILE:

DATE: 10/12/22
DESIGN UNIT: XXX
TSC: MACOMB

CS: INFR50000
JN: 207178A

STA. 391+50.00 R1 TO STA. 392+50.00 R1
NB MOUND RD

DRAWING
SHEET
SECT

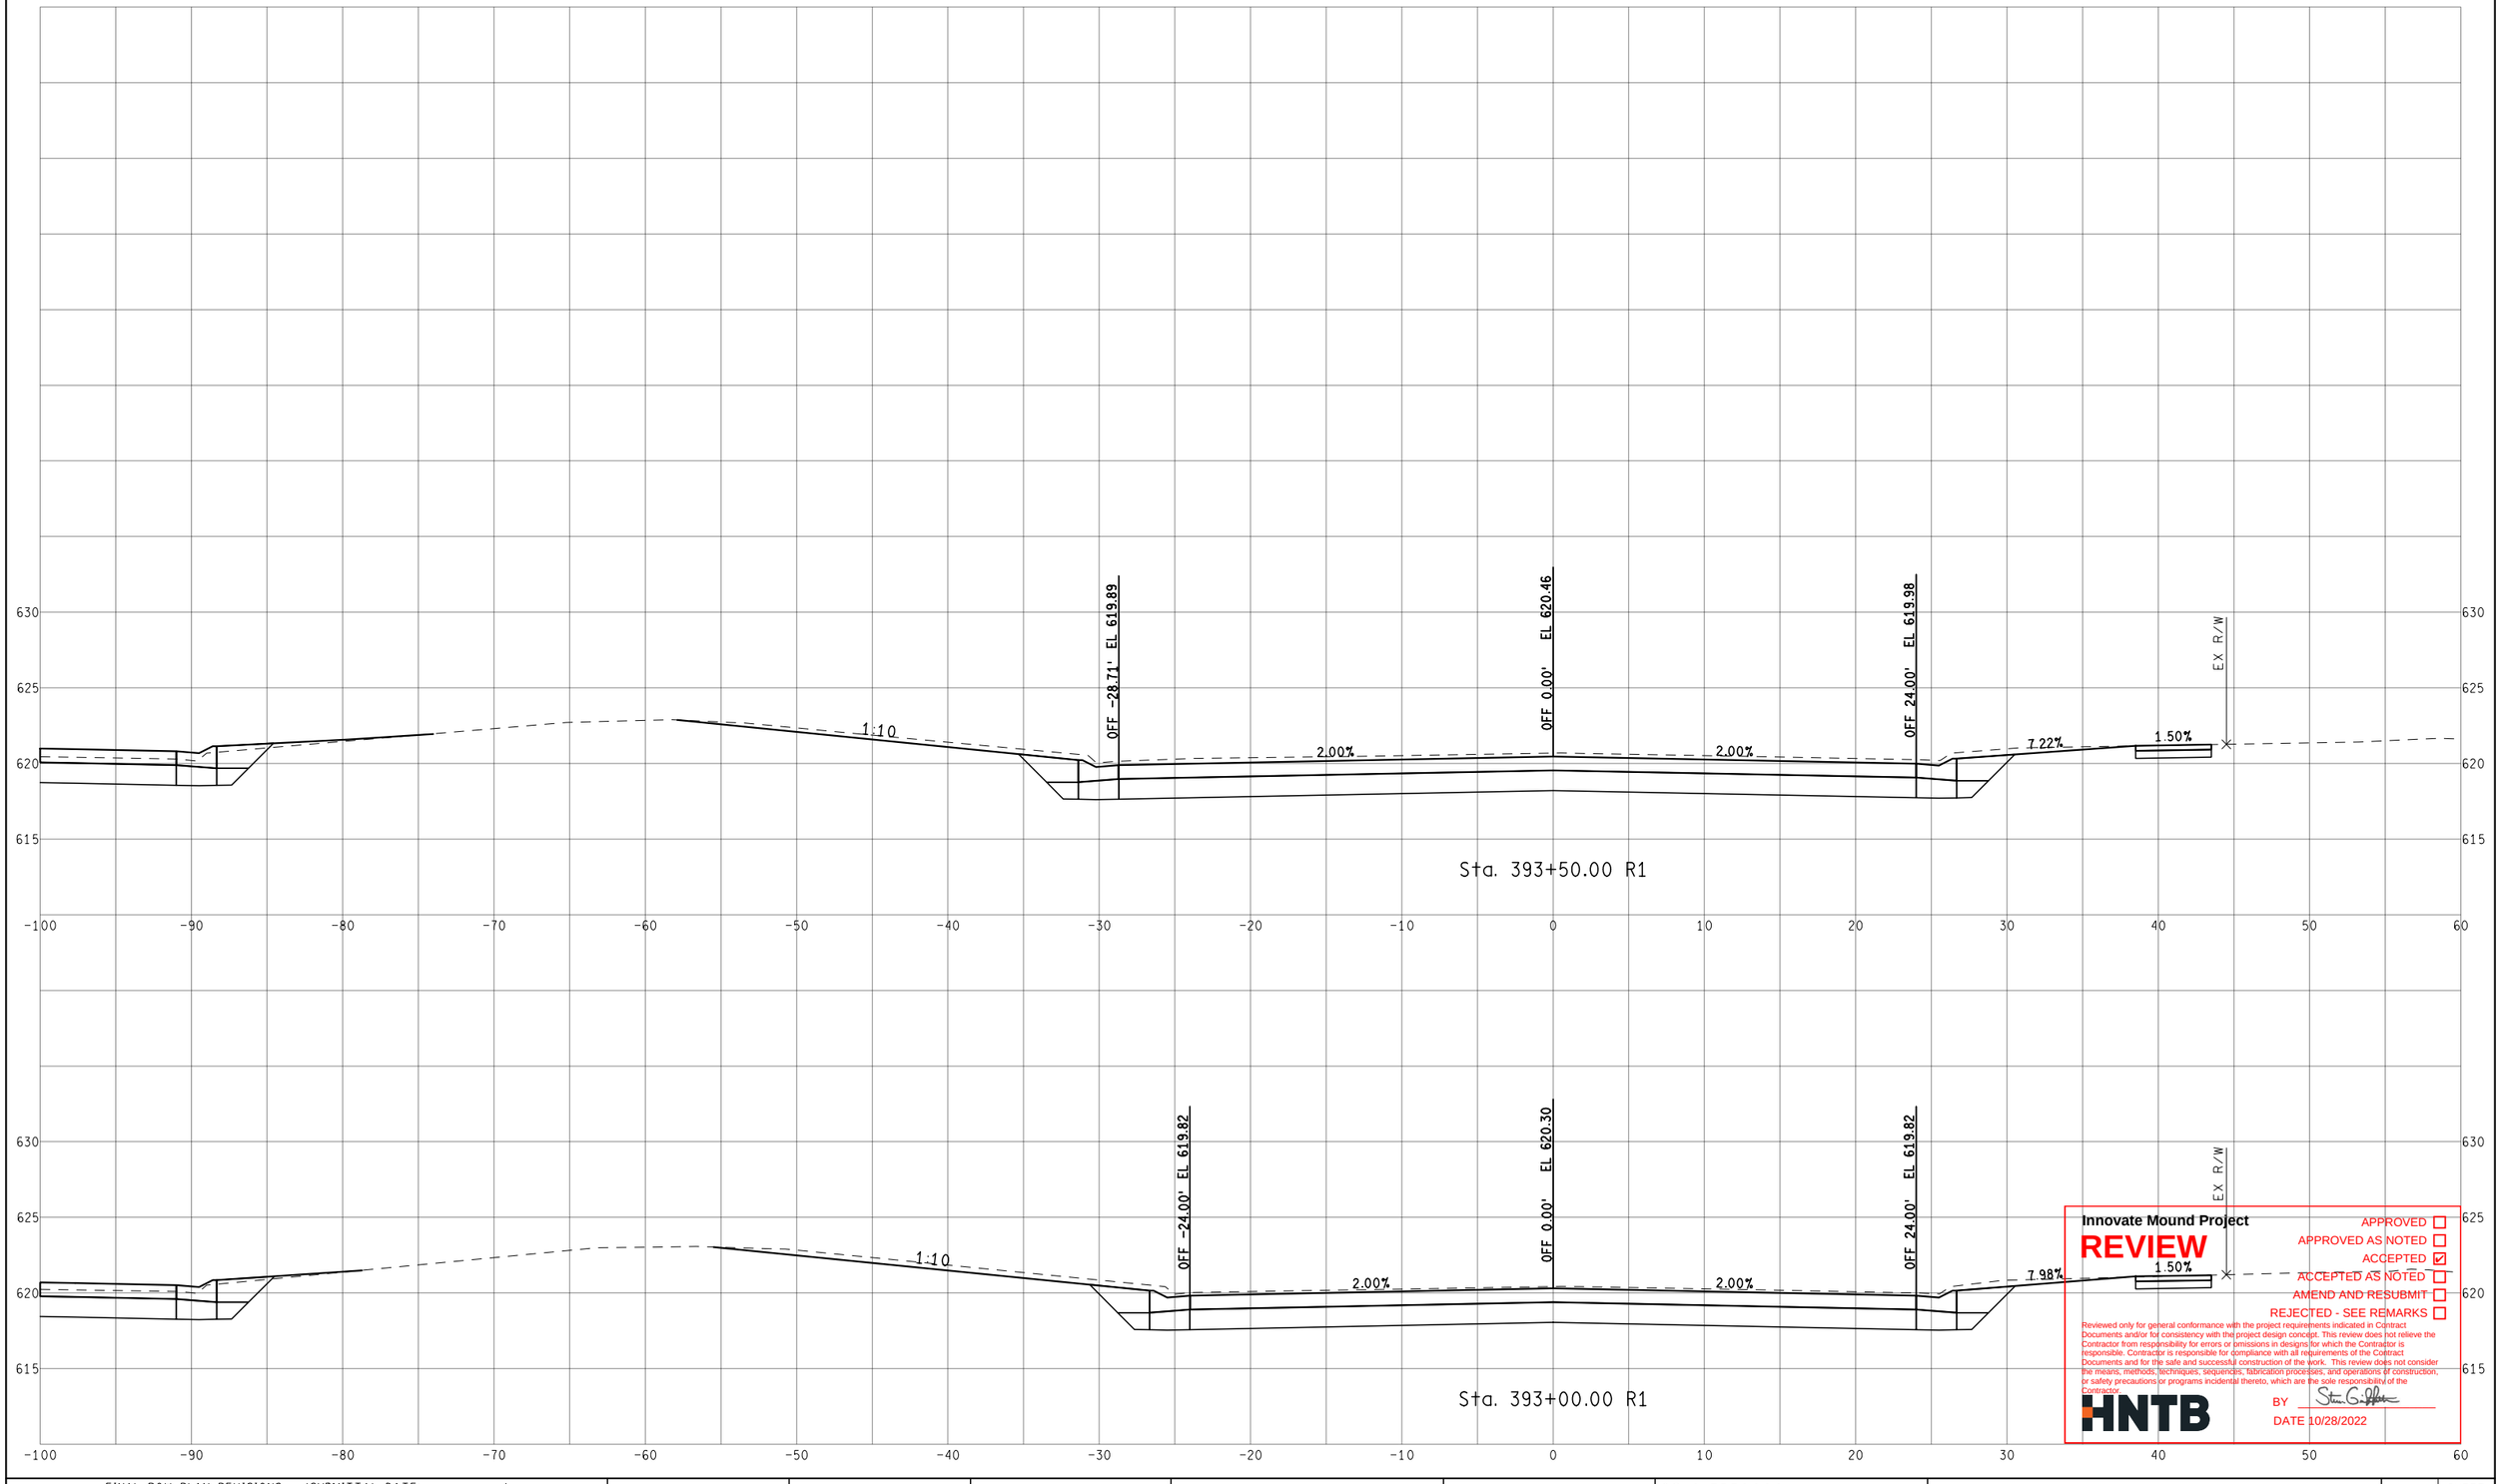

Innovate Mound Project

REVIEW

APPROVED ☐
APPROVED AS NOTED ☐
ACCEPTED ☑
ACCEPTED AS NOTED ☐
AMEND AND RESUBMIT ☐
REJECTED - SEE REMARKS ☐

Reviewed only for general conformance with the project requirements indicated in Contract Documents and/or for consistency with the project design concept. This review does not relieve the Contractor from responsibility for errors or omissions in designs for which the Contractor is responsible. Contractor is responsible for compliance with all requirements of the Contract Documents and for the safe and successful construction of the work. This review does not consider the means, methods, techniques, sequences, fabrication processes, and operations of construction, or safety precautions or programs incidental thereto, which are the sole responsibility of the Contractor.

HNTB

BY Steven G. Hoffman

DATE 10/28/2022

FINAL ROW PLAN REVISIONS (SUBMITTAL DATE:)							
NO.	DATE	AUTH	DESCRIPTION	NO.	DATE	AUTH	DESCRIPTION

Department of Roads

0 VERT. (FT) 10

0 HORZ. (FT) 10

FILE:

DATE: 10/12/22

DESIGN UNIT: XXX

TSC: MACOMB

CS: INFR50000

JN: 207178A

STA. 393+00.00 R1 TO STA. 393+50.00 R1

NB MOUND RD

DRAWING

SHEET

SECT

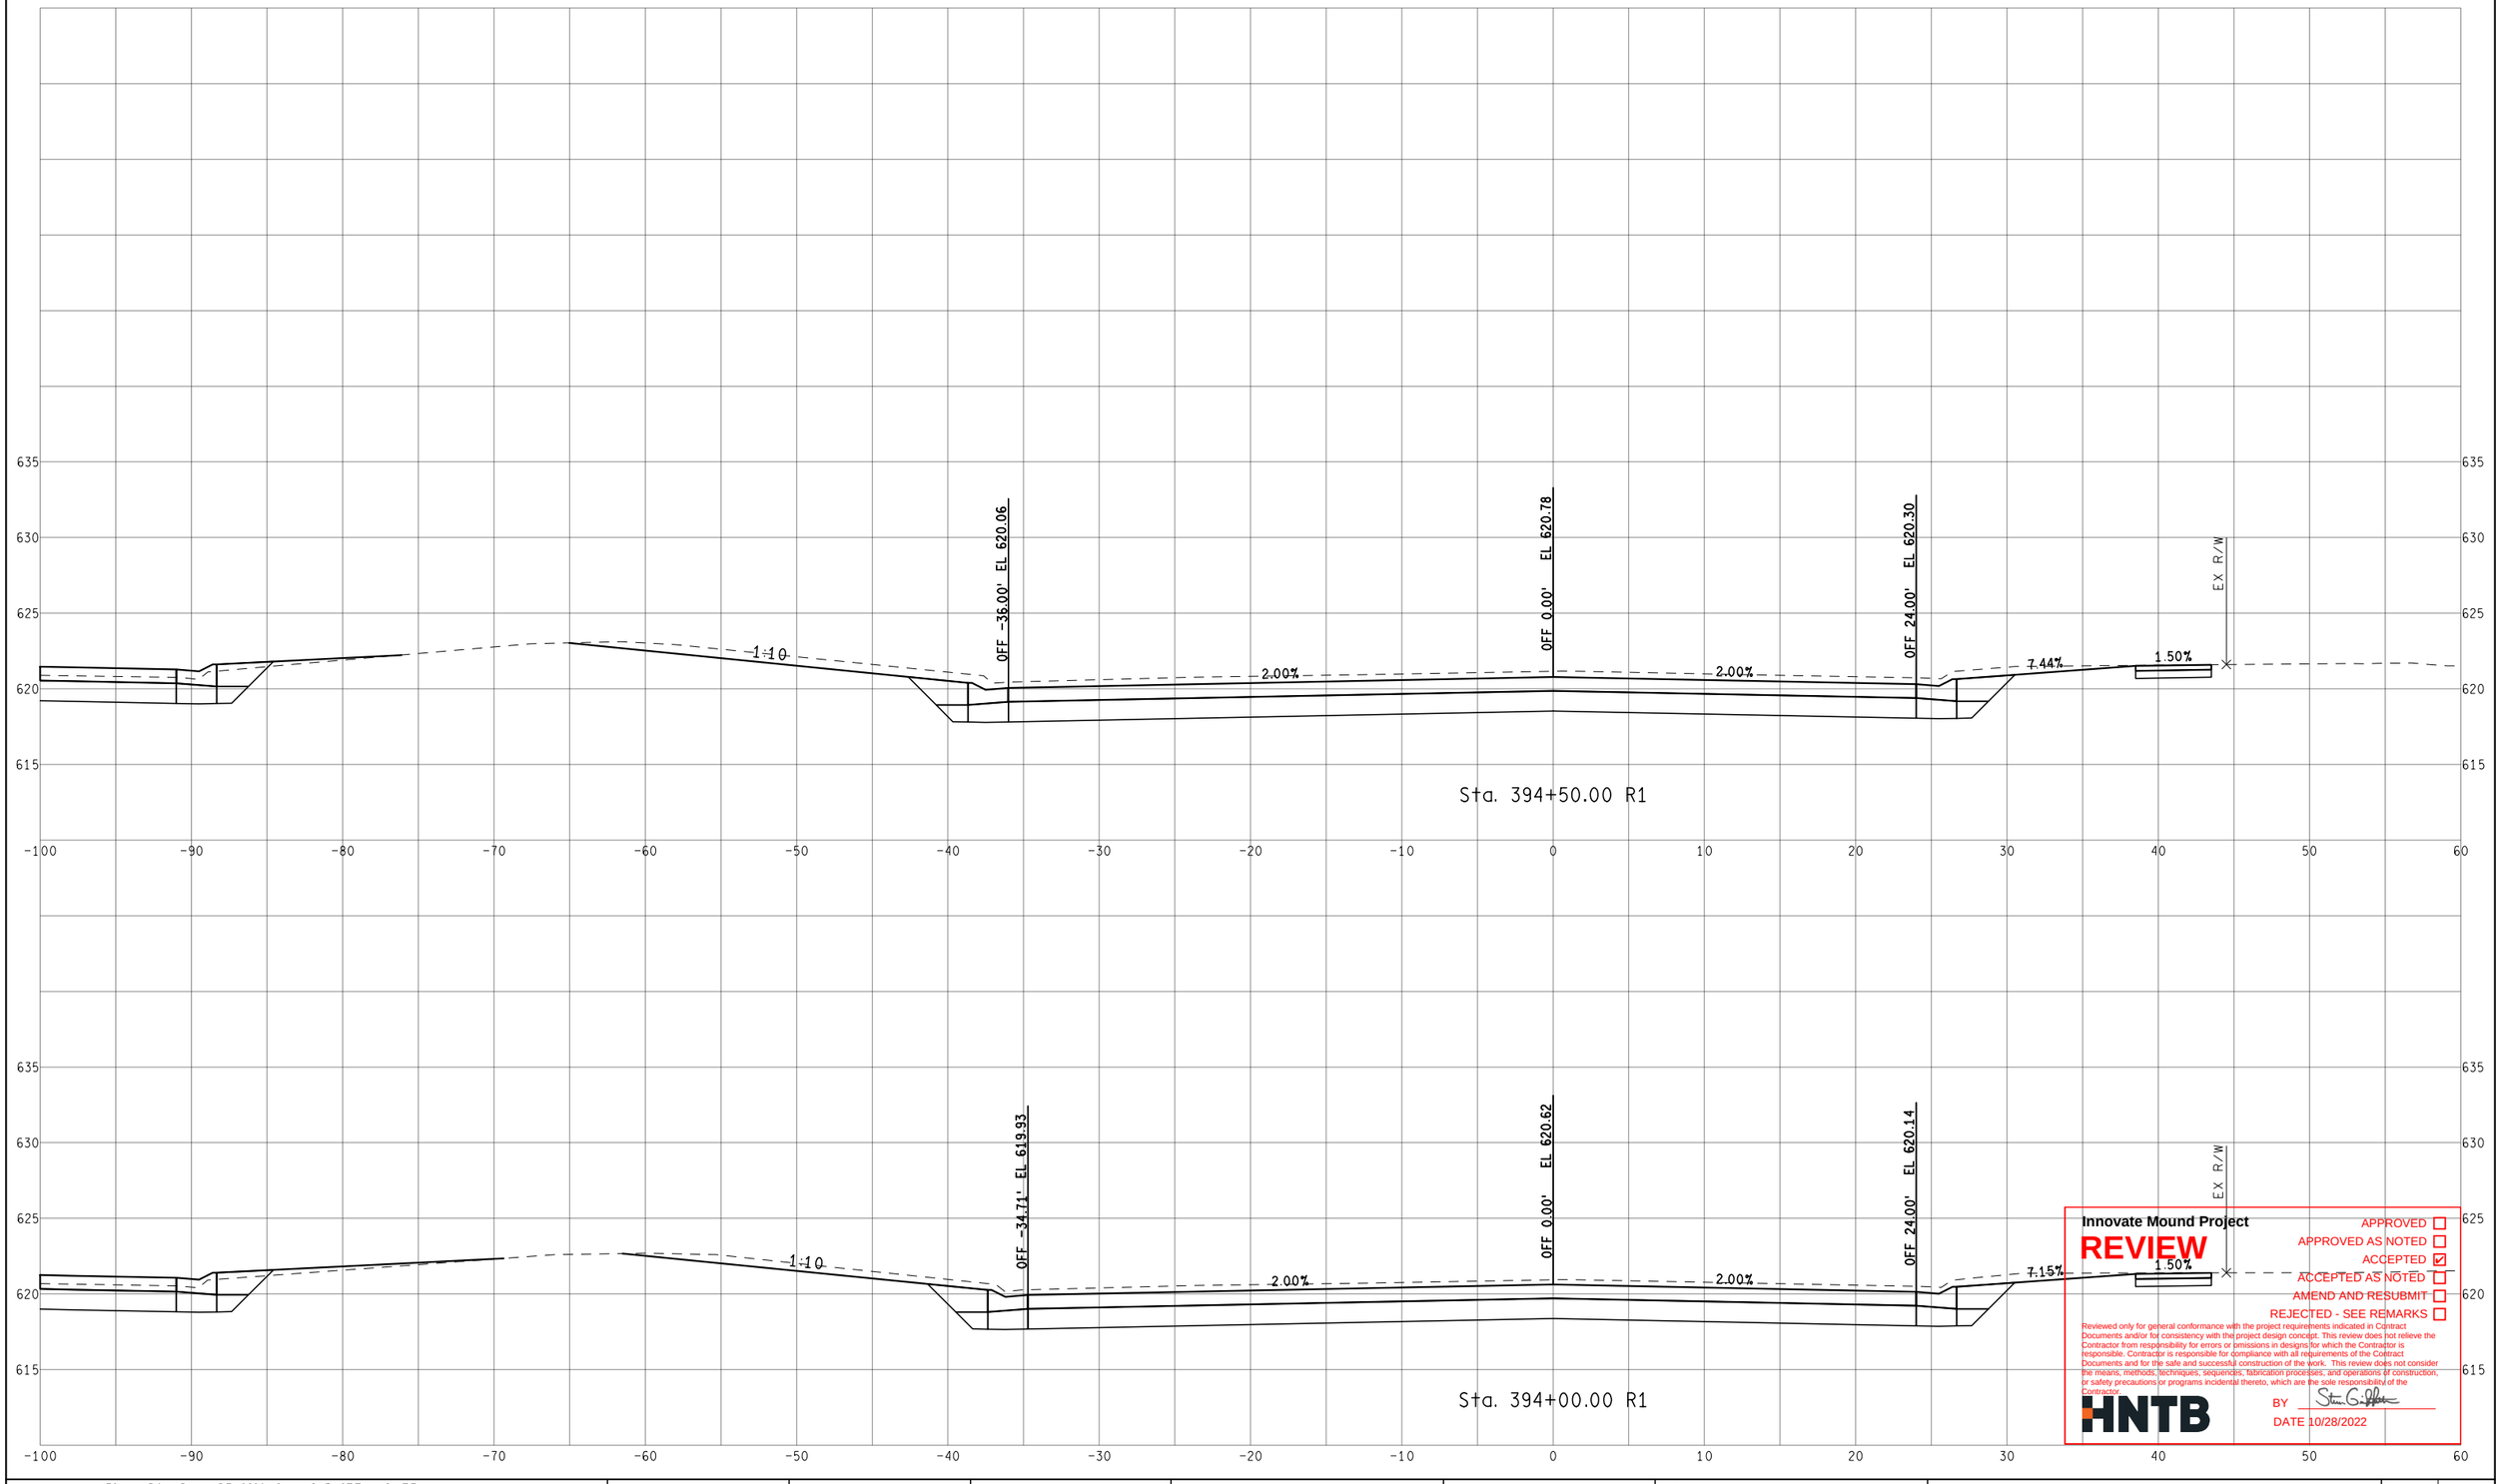

Innovate Mound Project

REVIEW

APPROVED ☐
APPROVED AS NOTED ☐
ACCEPTED ☑
ACCEPTED AS NOTED ☐
AMEND AND RESUBMIT ☐
REJECTED - SEE REMARKS ☐

Reviewed only for general conformance with the project requirements indicated in Contract Documents and/or for consistency with the project design concept. This review does not relieve the Contractor from responsibility for errors or omissions in designs for which the Contractor is responsible. Contractor is responsible for compliance with all requirements of the Contract Documents and for the safe and successful construction of the work. This review does not consider the means, methods, techniques, sequences, fabrication processes, and operations of construction, or safety precautions or programs incidental thereto, which are the sole responsibility of the Contractor.

HNTB

BY Steven G. Peltier

DATE 10/28/2022

FINAL ROW PLAN REVISIONS (SUBMITTAL DATE:)							
NO.	DATE	AUTH	DESCRIPTION	NO.	DATE	AUTH	DESCRIPTION

Department of Roads

VERT. (FT) 0 10

HORZ. (FT) 0 10

FILE:

DATE: 10/12/22

DESIGN UNIT: XXX

TSC: MACOMB

CS: INFR50000

JN: 207178A

STA. 394+00.00 R1 TO STA. 394+50.00 R1

NB MOUND RD

DRAWING

SHEET

SECT

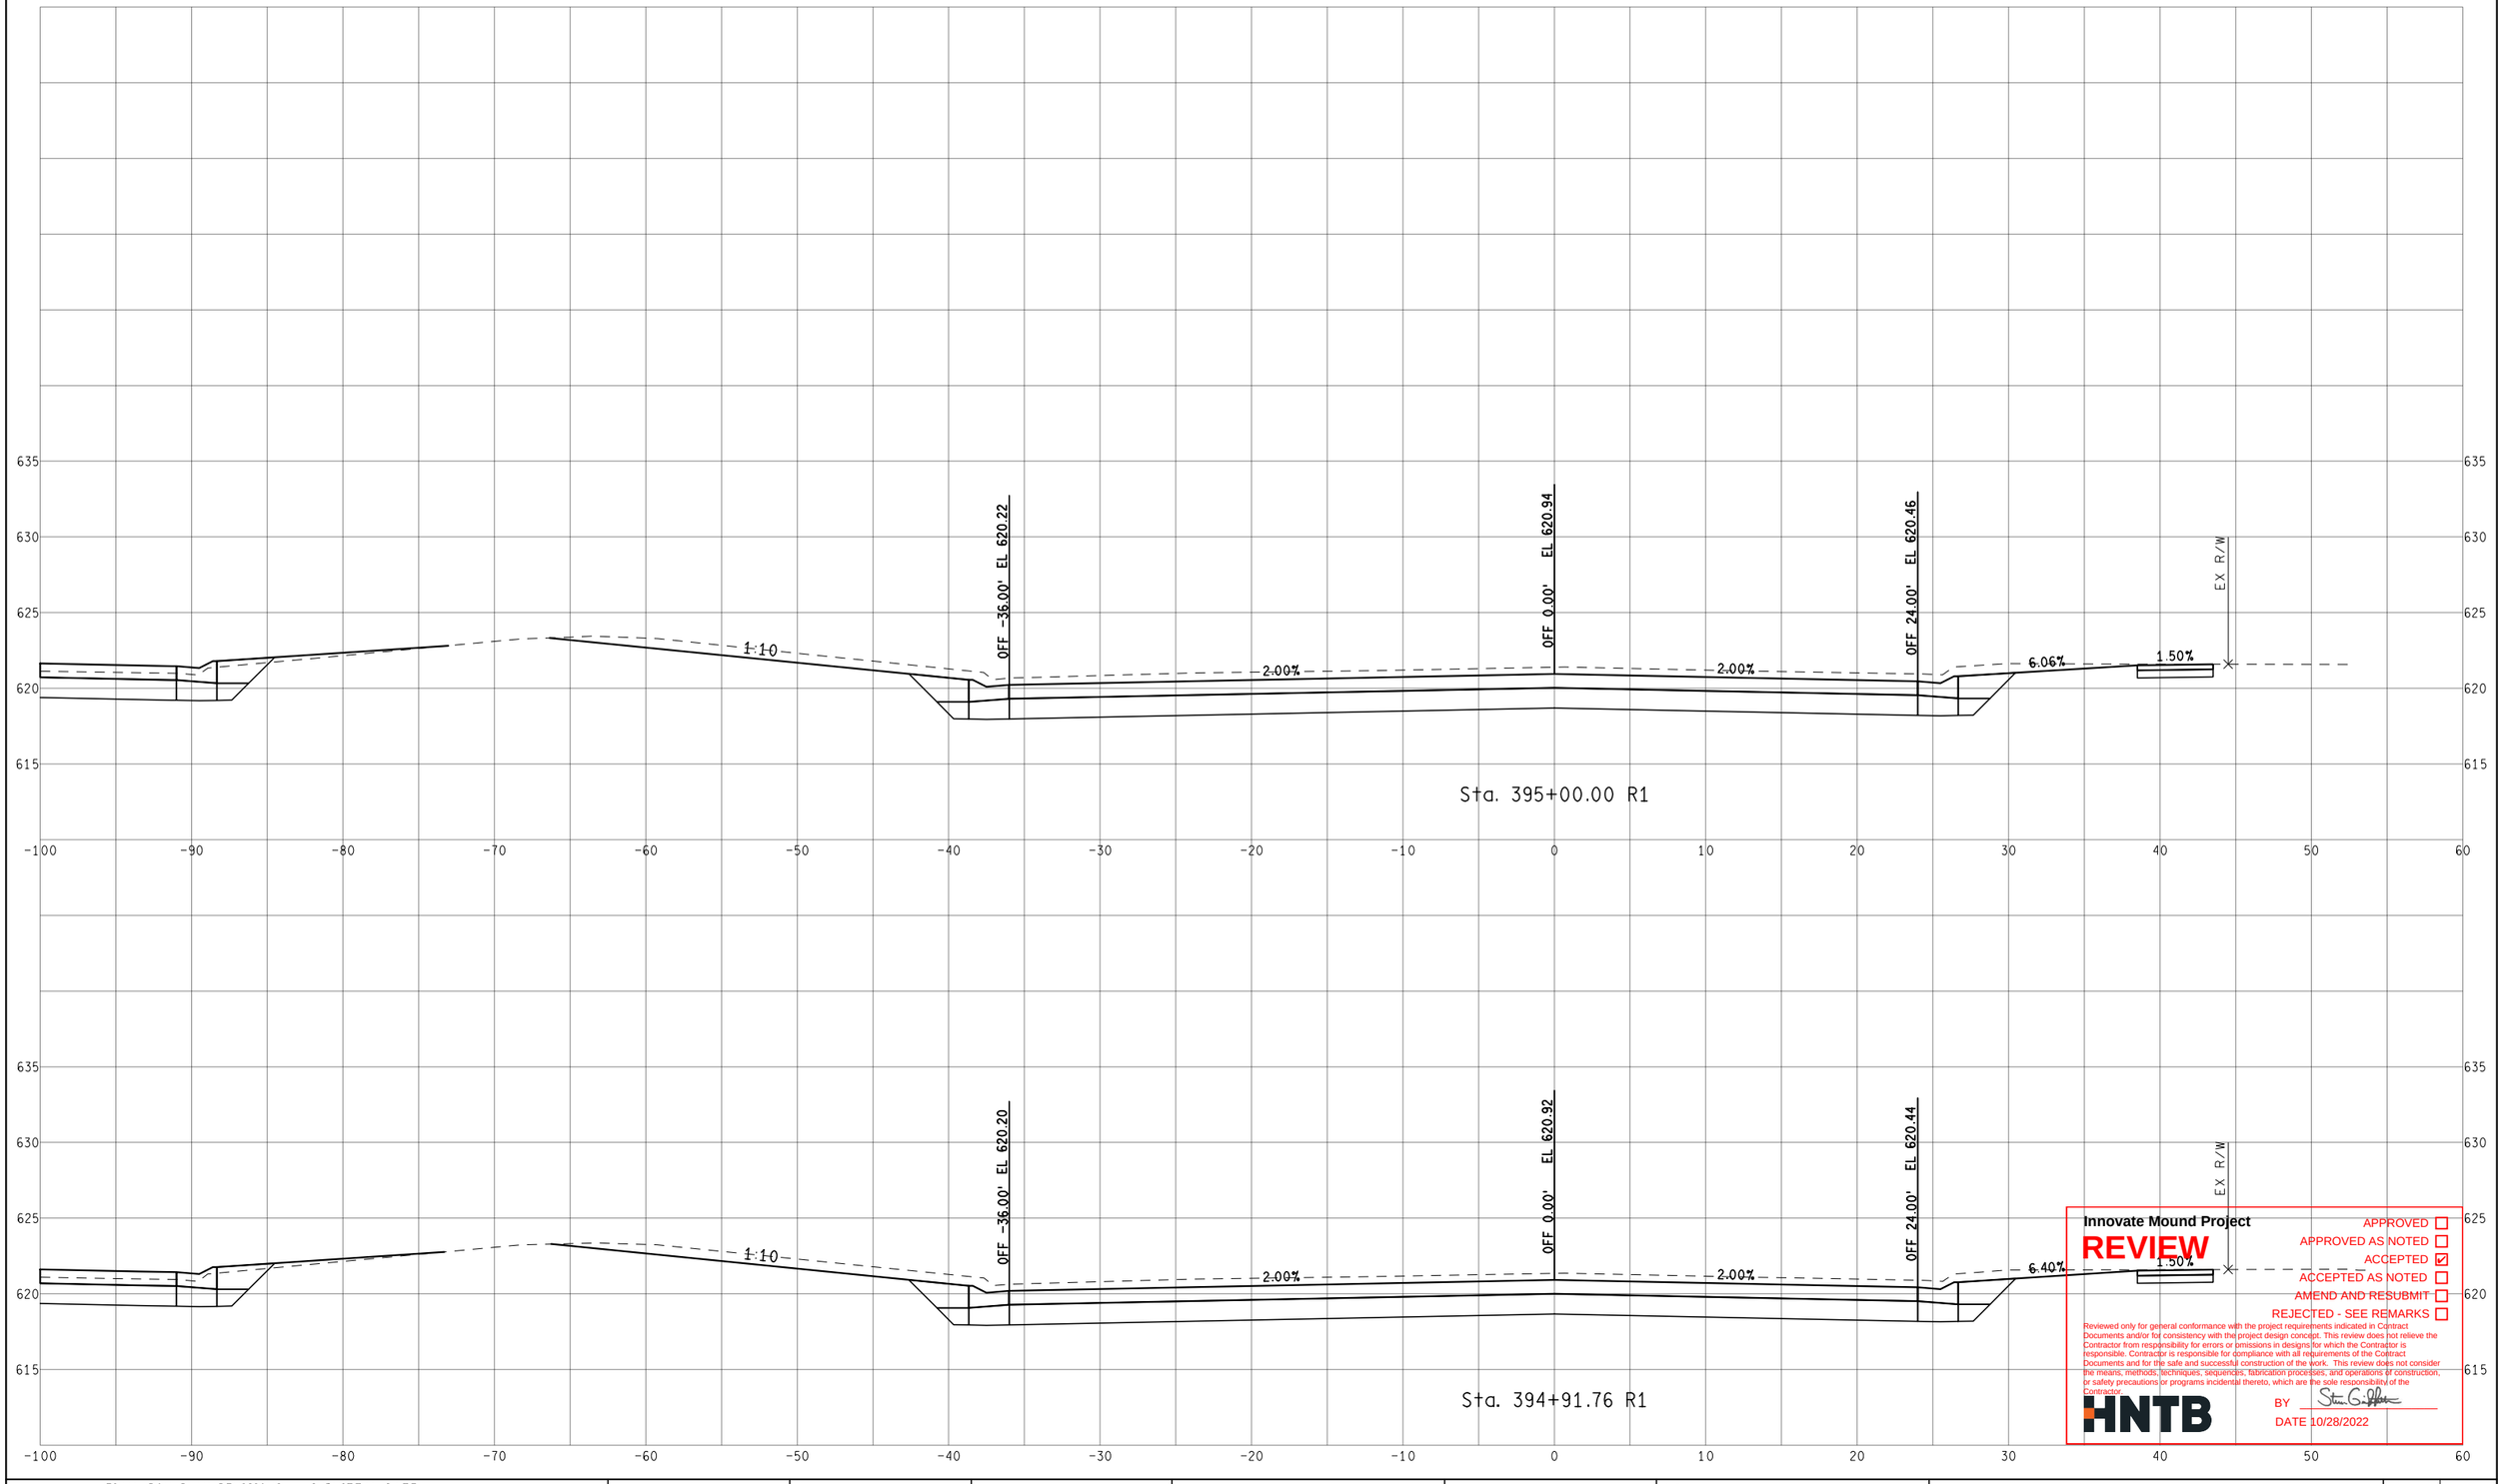

Innovate Mound Project

REVIEW

APPROVED ☐
APPROVED AS NOTED ☐
ACCEPTED ☑
ACCEPTED AS NOTED ☐
AMEND AND RESUBMIT ☐
REJECTED - SEE REMARKS ☐

Reviewed only for general conformance with the project requirements indicated in Contract Documents and/or for consistency with the project design concept. This review does not relieve the Contractor from responsibility for errors or omissions in designs for which the Contractor is responsible. Contractor is responsible for compliance with all requirements of the Contract Documents and for the safe and successful construction of the work. This review does not consider the means, methods, techniques, sequences, fabrication processes, and operations of construction, or safety precautions or programs incidental thereto, which are the sole responsibility of the Contractor.

HNTB

BY

DATE 10/28/2022

FINAL ROW PLAN REVISIONS (SUBMITTAL DATE:)							
NO.	DATE	AUTH	DESCRIPTION	NO.	DATE	AUTH	DESCRIPTION

Department of Roads

0 VERT. (FT) 10

0 HORZ. (FT) 10

FILE:

DATE: 10/12/22

DESIGN UNIT: XXX

TSC: MACOMB

CS: INFR50000

JN: 207178A

STA. 394+91.76 R1 TO STA. 395+00.00 R1

NB MOUND RD

DRAWING

SHEET

SECT

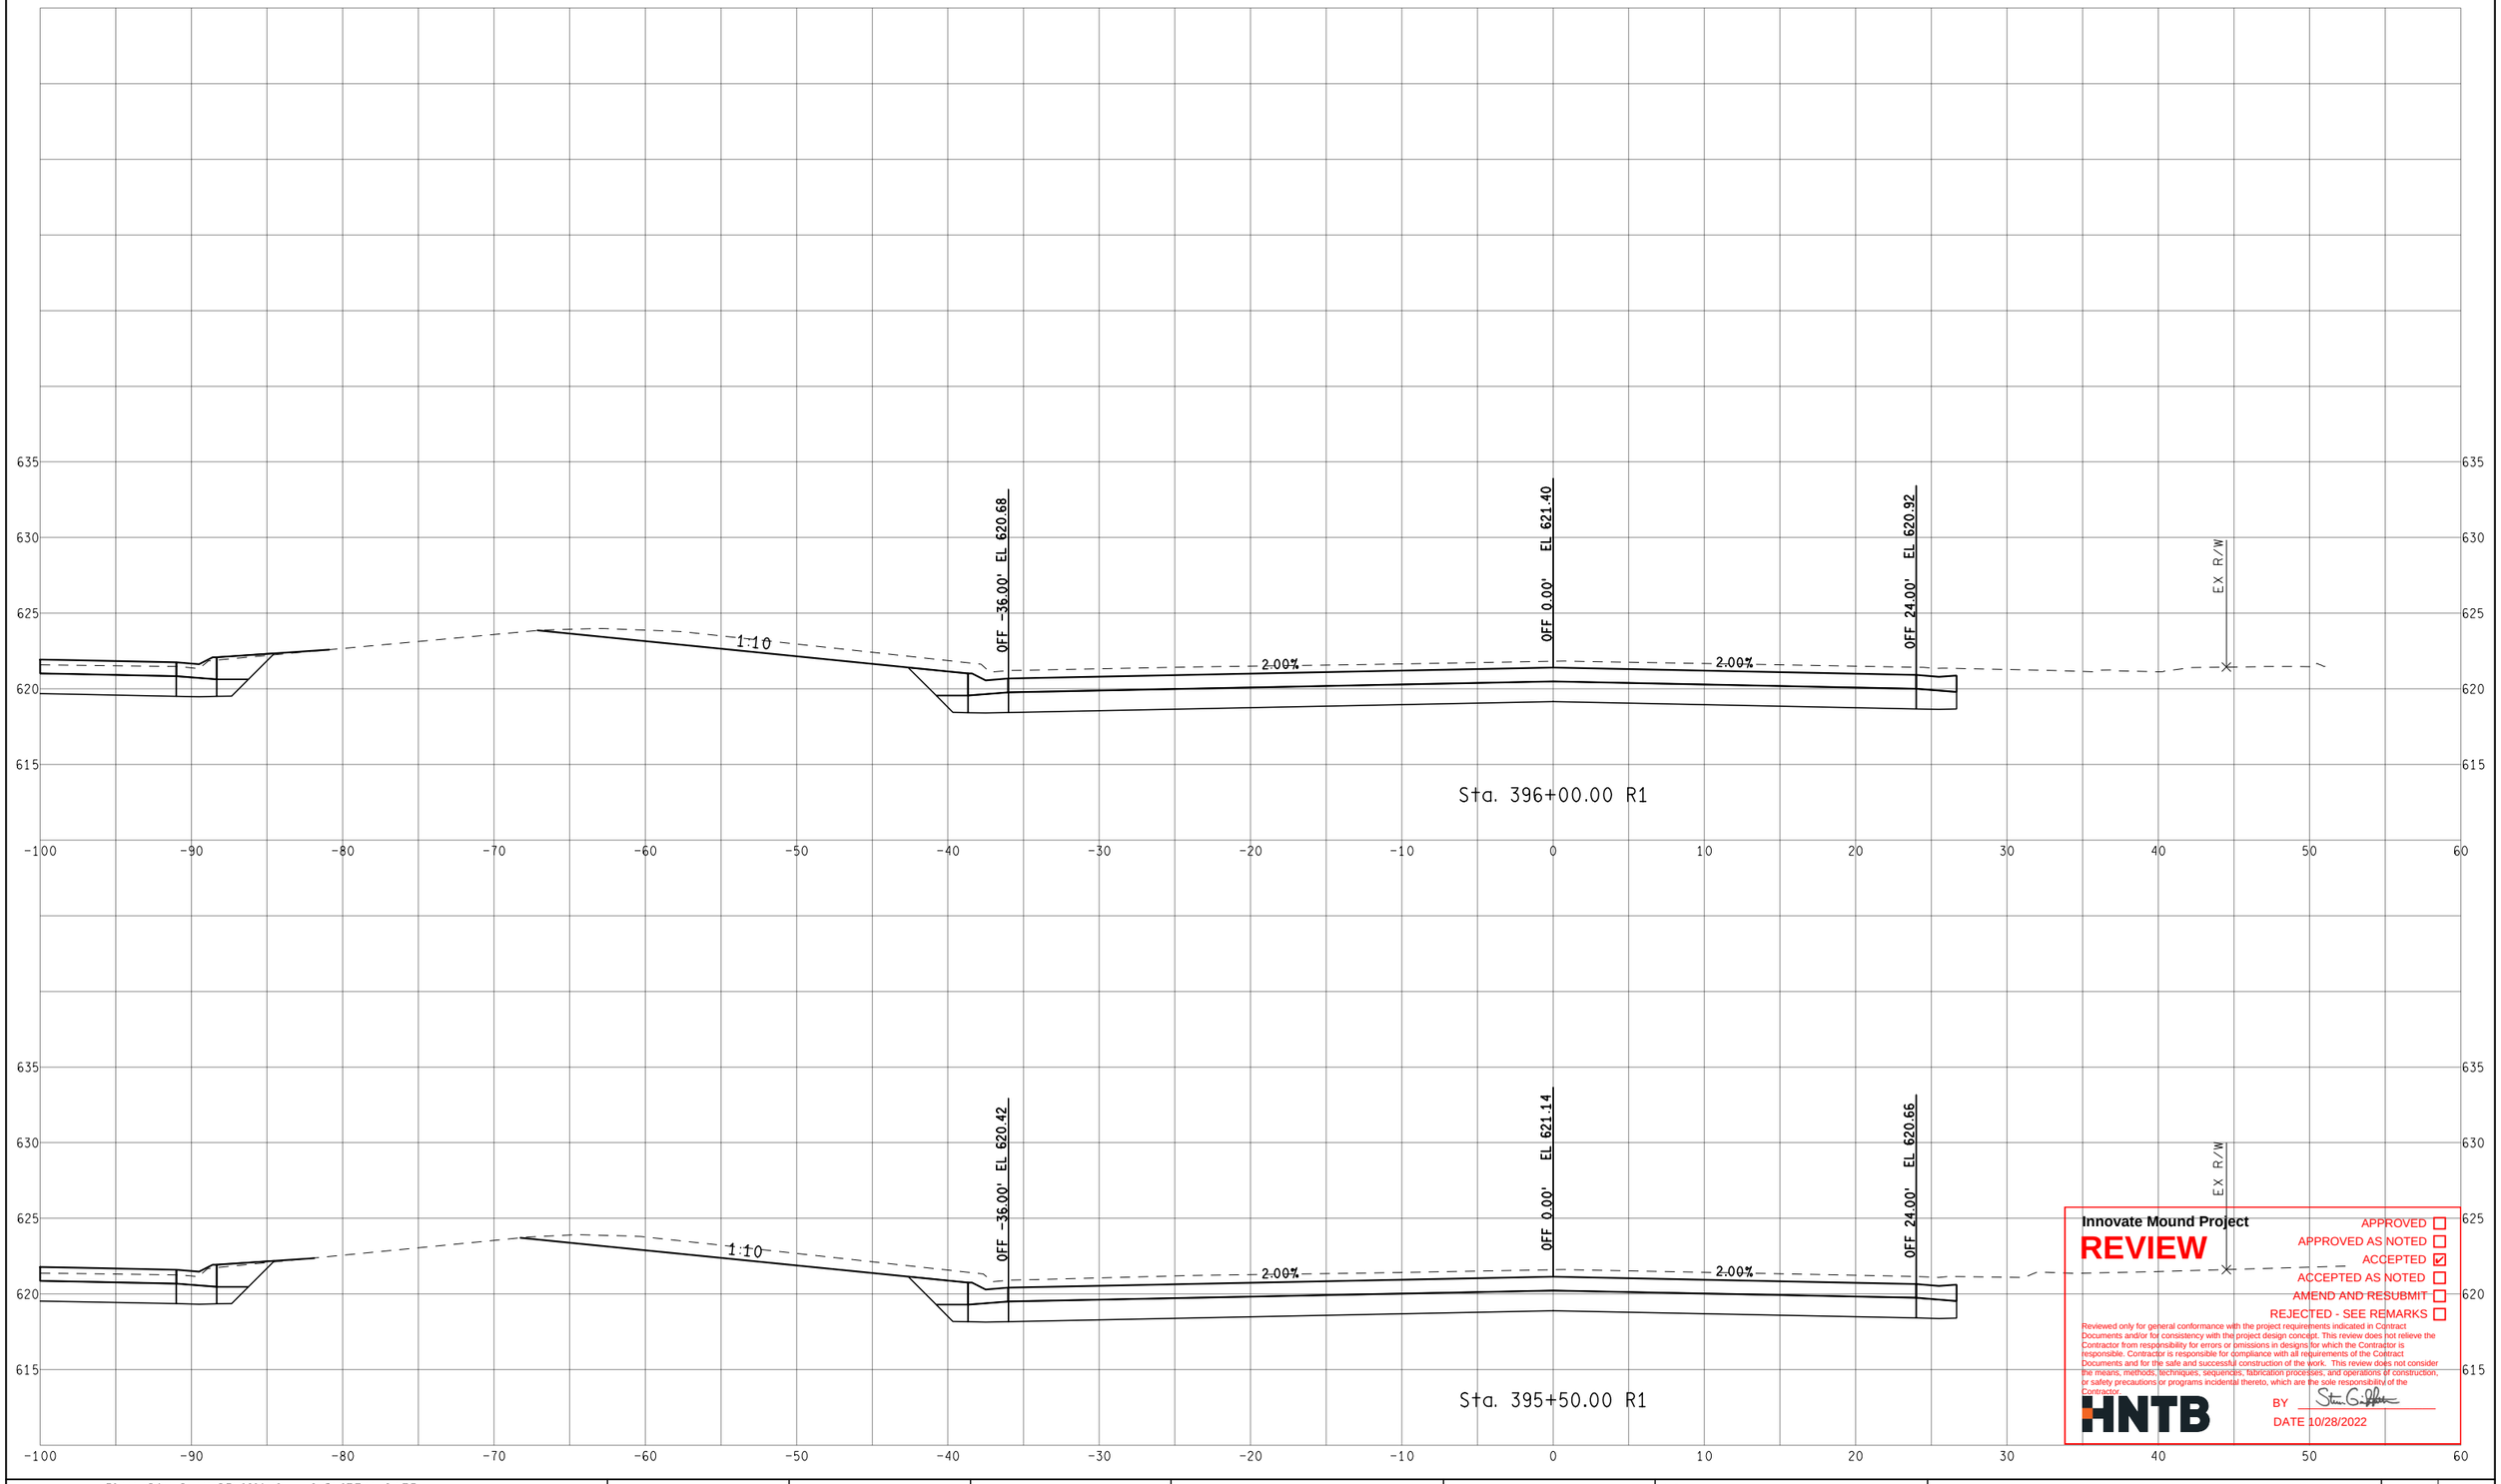

Innovate Mound Project

REVIEW

- APPROVED ☐
- APPROVED AS NOTED ☐
- ACCEPTED ☑
- ACCEPTED AS NOTED ☐
- AMEND AND RESUBMIT ☐
- REJECTED - SEE REMARKS ☐

Reviewed only for general conformance with the project requirements indicated in Contract Documents and/or for consistency with the project design concept. This review does not relieve the Contractor from responsibility for errors or omissions in designs for which the Contractor is responsible. Contractor is responsible for compliance with all requirements of the Contract Documents and for the safe and successful construction of the work. This review does not consider the means, methods, techniques, sequences, fabrication processes, and operations of construction, or safety precautions or programs incidental thereto, which are the sole responsibility of the Contractor.

HNTB

BY

DATE 10/28/2022

FINAL ROW PLAN REVISIONS (SUBMITTAL DATE:)							
NO.	DATE	AUTH	DESCRIPTION	NO.	DATE	AUTH	DESCRIPTION

Department of Roads

0 VERT. (FT) 10

0 HORZ. (FT) 10

FILE:

DATE: 10/12/22

DESIGN UNIT: XXX

TSC: MACOMB

CS: INFR50000

JN: 207178A

STA. 395+50.00 R1 TO STA. 396+00.00 R1

NB MOUND RD

DRAWING

SHEET

SECT

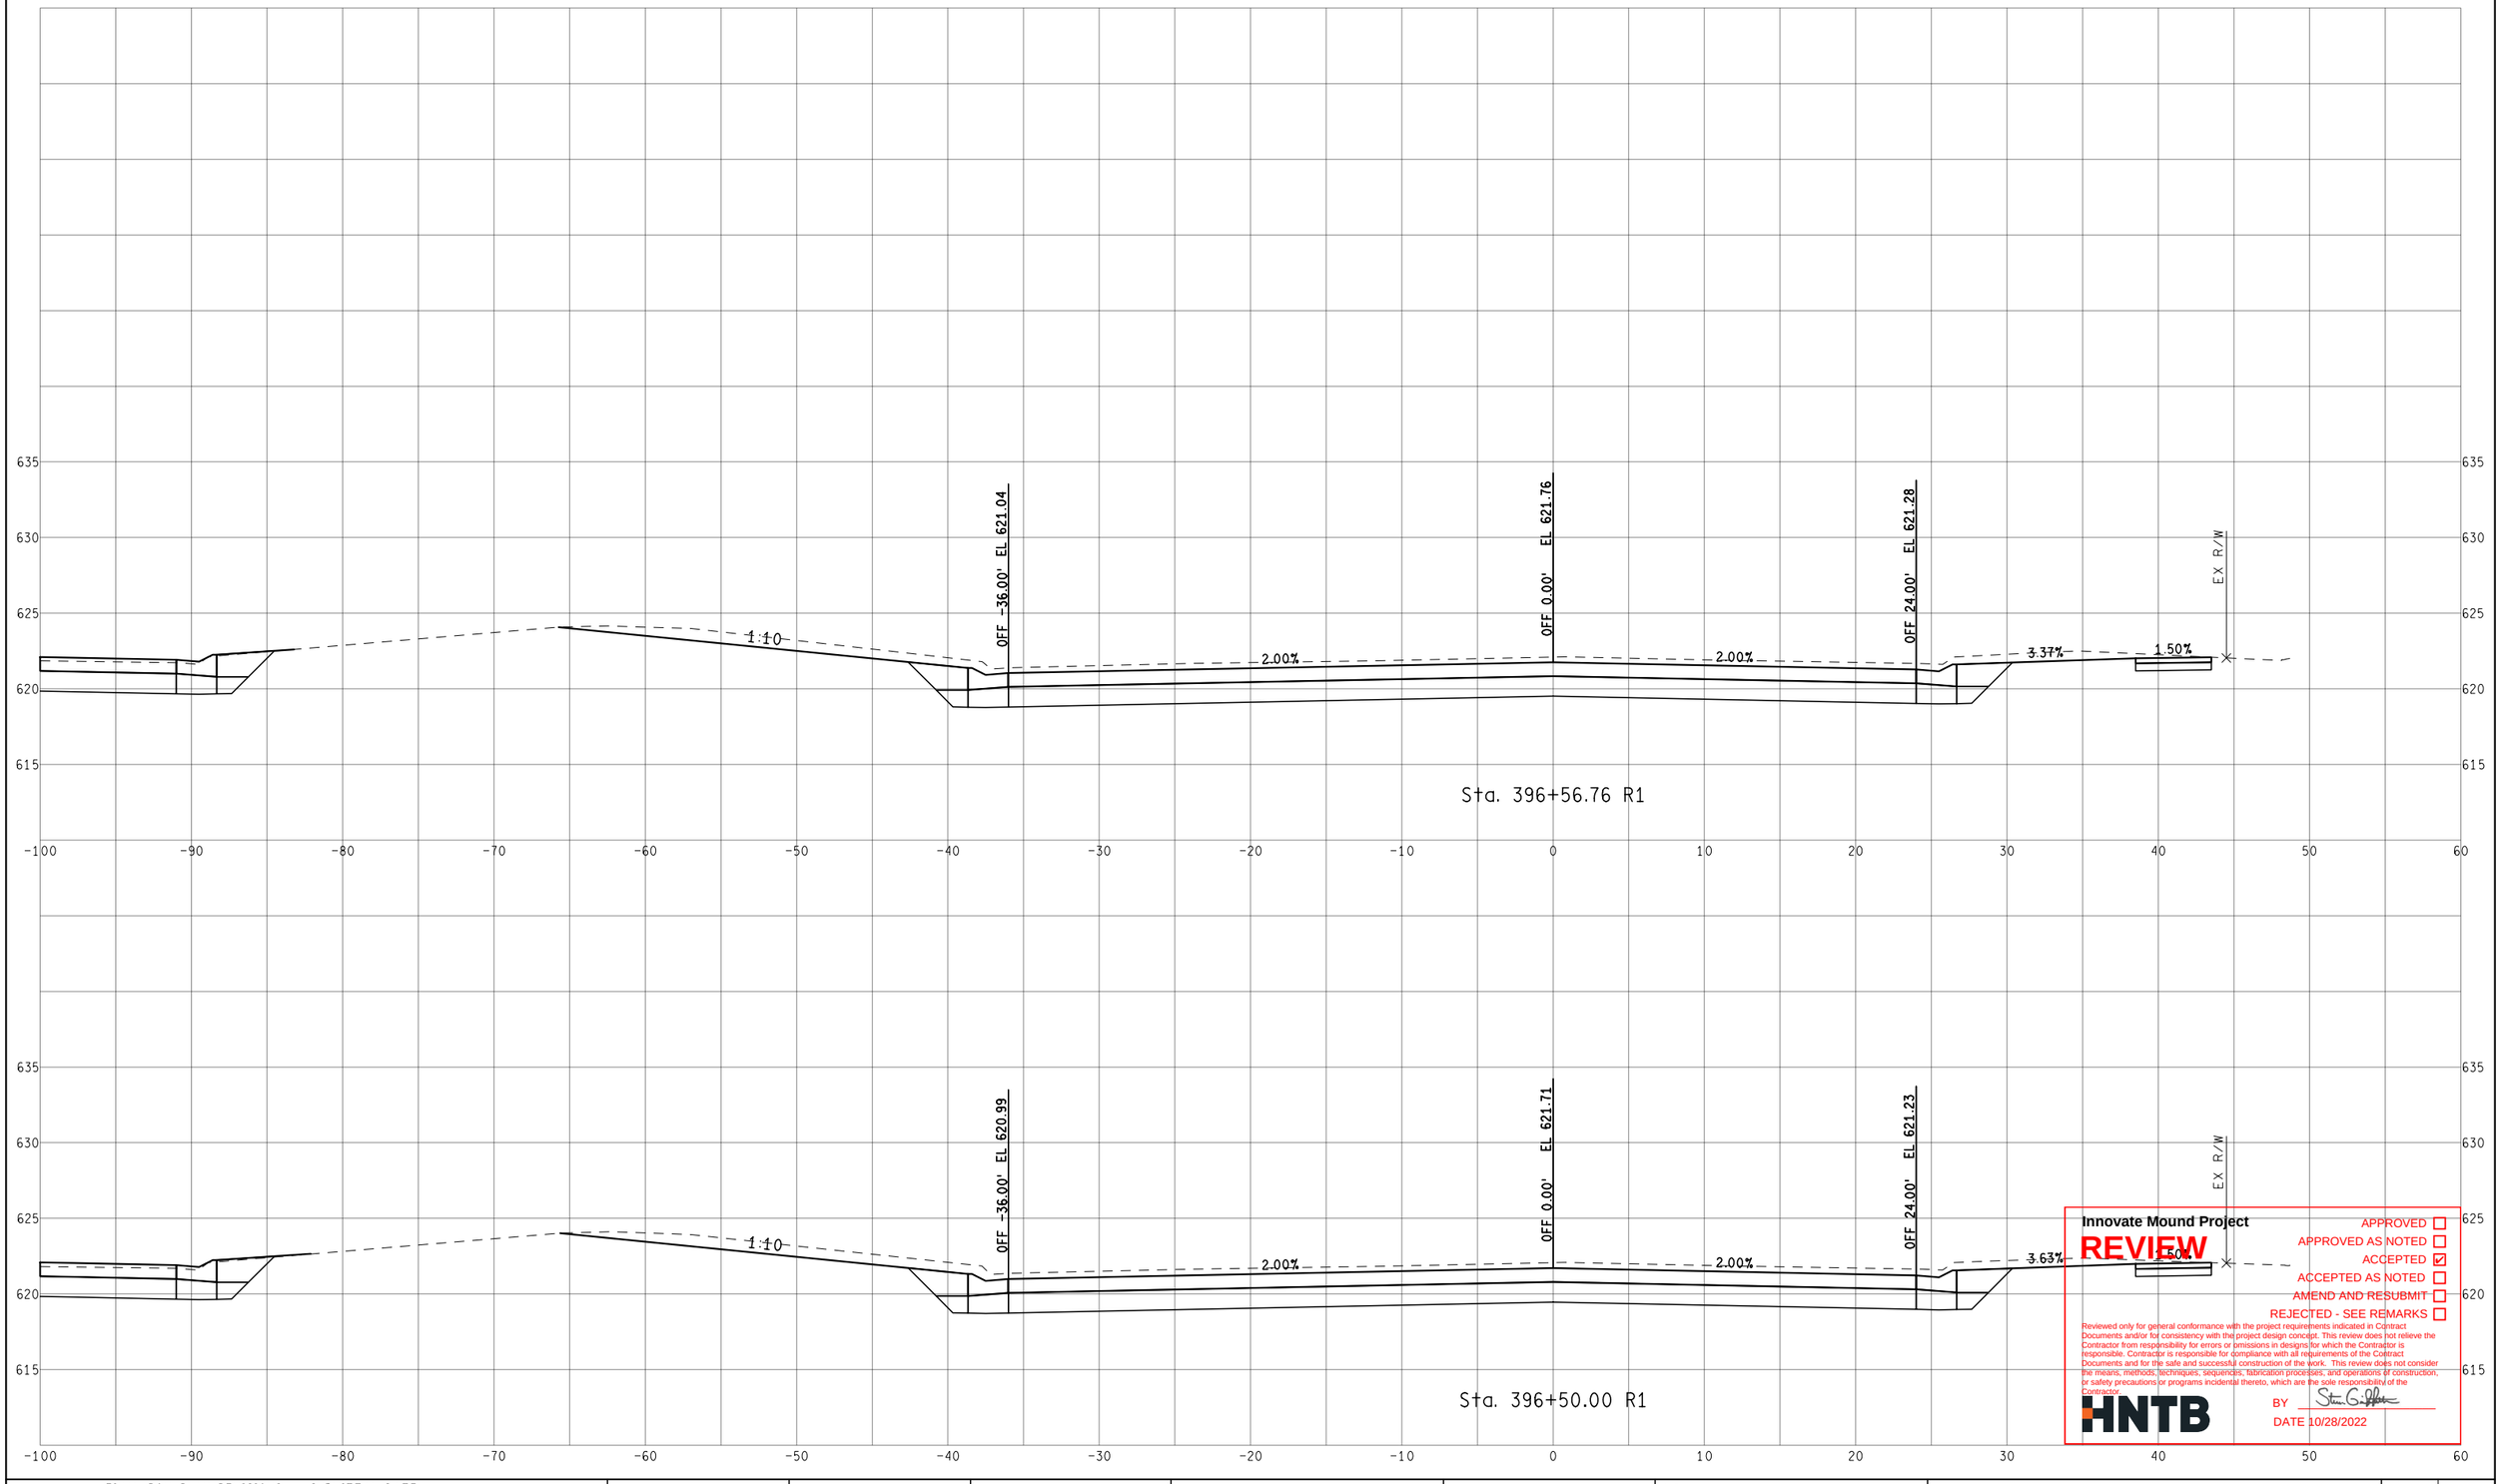

Innovate Mound Project

REVIEW

APPROVED ☐
APPROVED AS NOTED ☐
ACCEPTED ☑
ACCEPTED AS NOTED ☐
AMEND AND RESUBMIT ☐
REJECTED - SEE REMARKS ☐

Reviewed only for general conformance with the project requirements indicated in Contract Documents and/or for consistency with the project design concept. This review does not relieve the Contractor from responsibility for errors or omissions in designs for which the Contractor is responsible. Contractor is responsible for compliance with all requirements of the Contract Documents and for the safe and successful construction of the work. This review does not consider the means, methods, techniques, sequences, fabrication processes, and operations of construction, or safety precautions or programs incidental thereto, which are the sole responsibility of the Contractor.

HNTB

BY Steven G. Palmer

DATE 10/28/2022

FINAL ROW PLAN REVISIONS (SUBMITTAL DATE:)							
NO.	DATE	AUTH	DESCRIPTION	NO.	DATE	AUTH	DESCRIPTION

Department of Roads

0 VERT. (FT) 10

0 HORZ. (FT) 10

FILE:

DATE: 10/12/22

DESIGN UNIT: XXX

TSC: MACOMB

CS: INFR50000

JN: 207178A

STA. 396+50.00 R1 TO STA. 396+56.76 R1

NB MOUND RD

DRAWING

SHEET

SECT

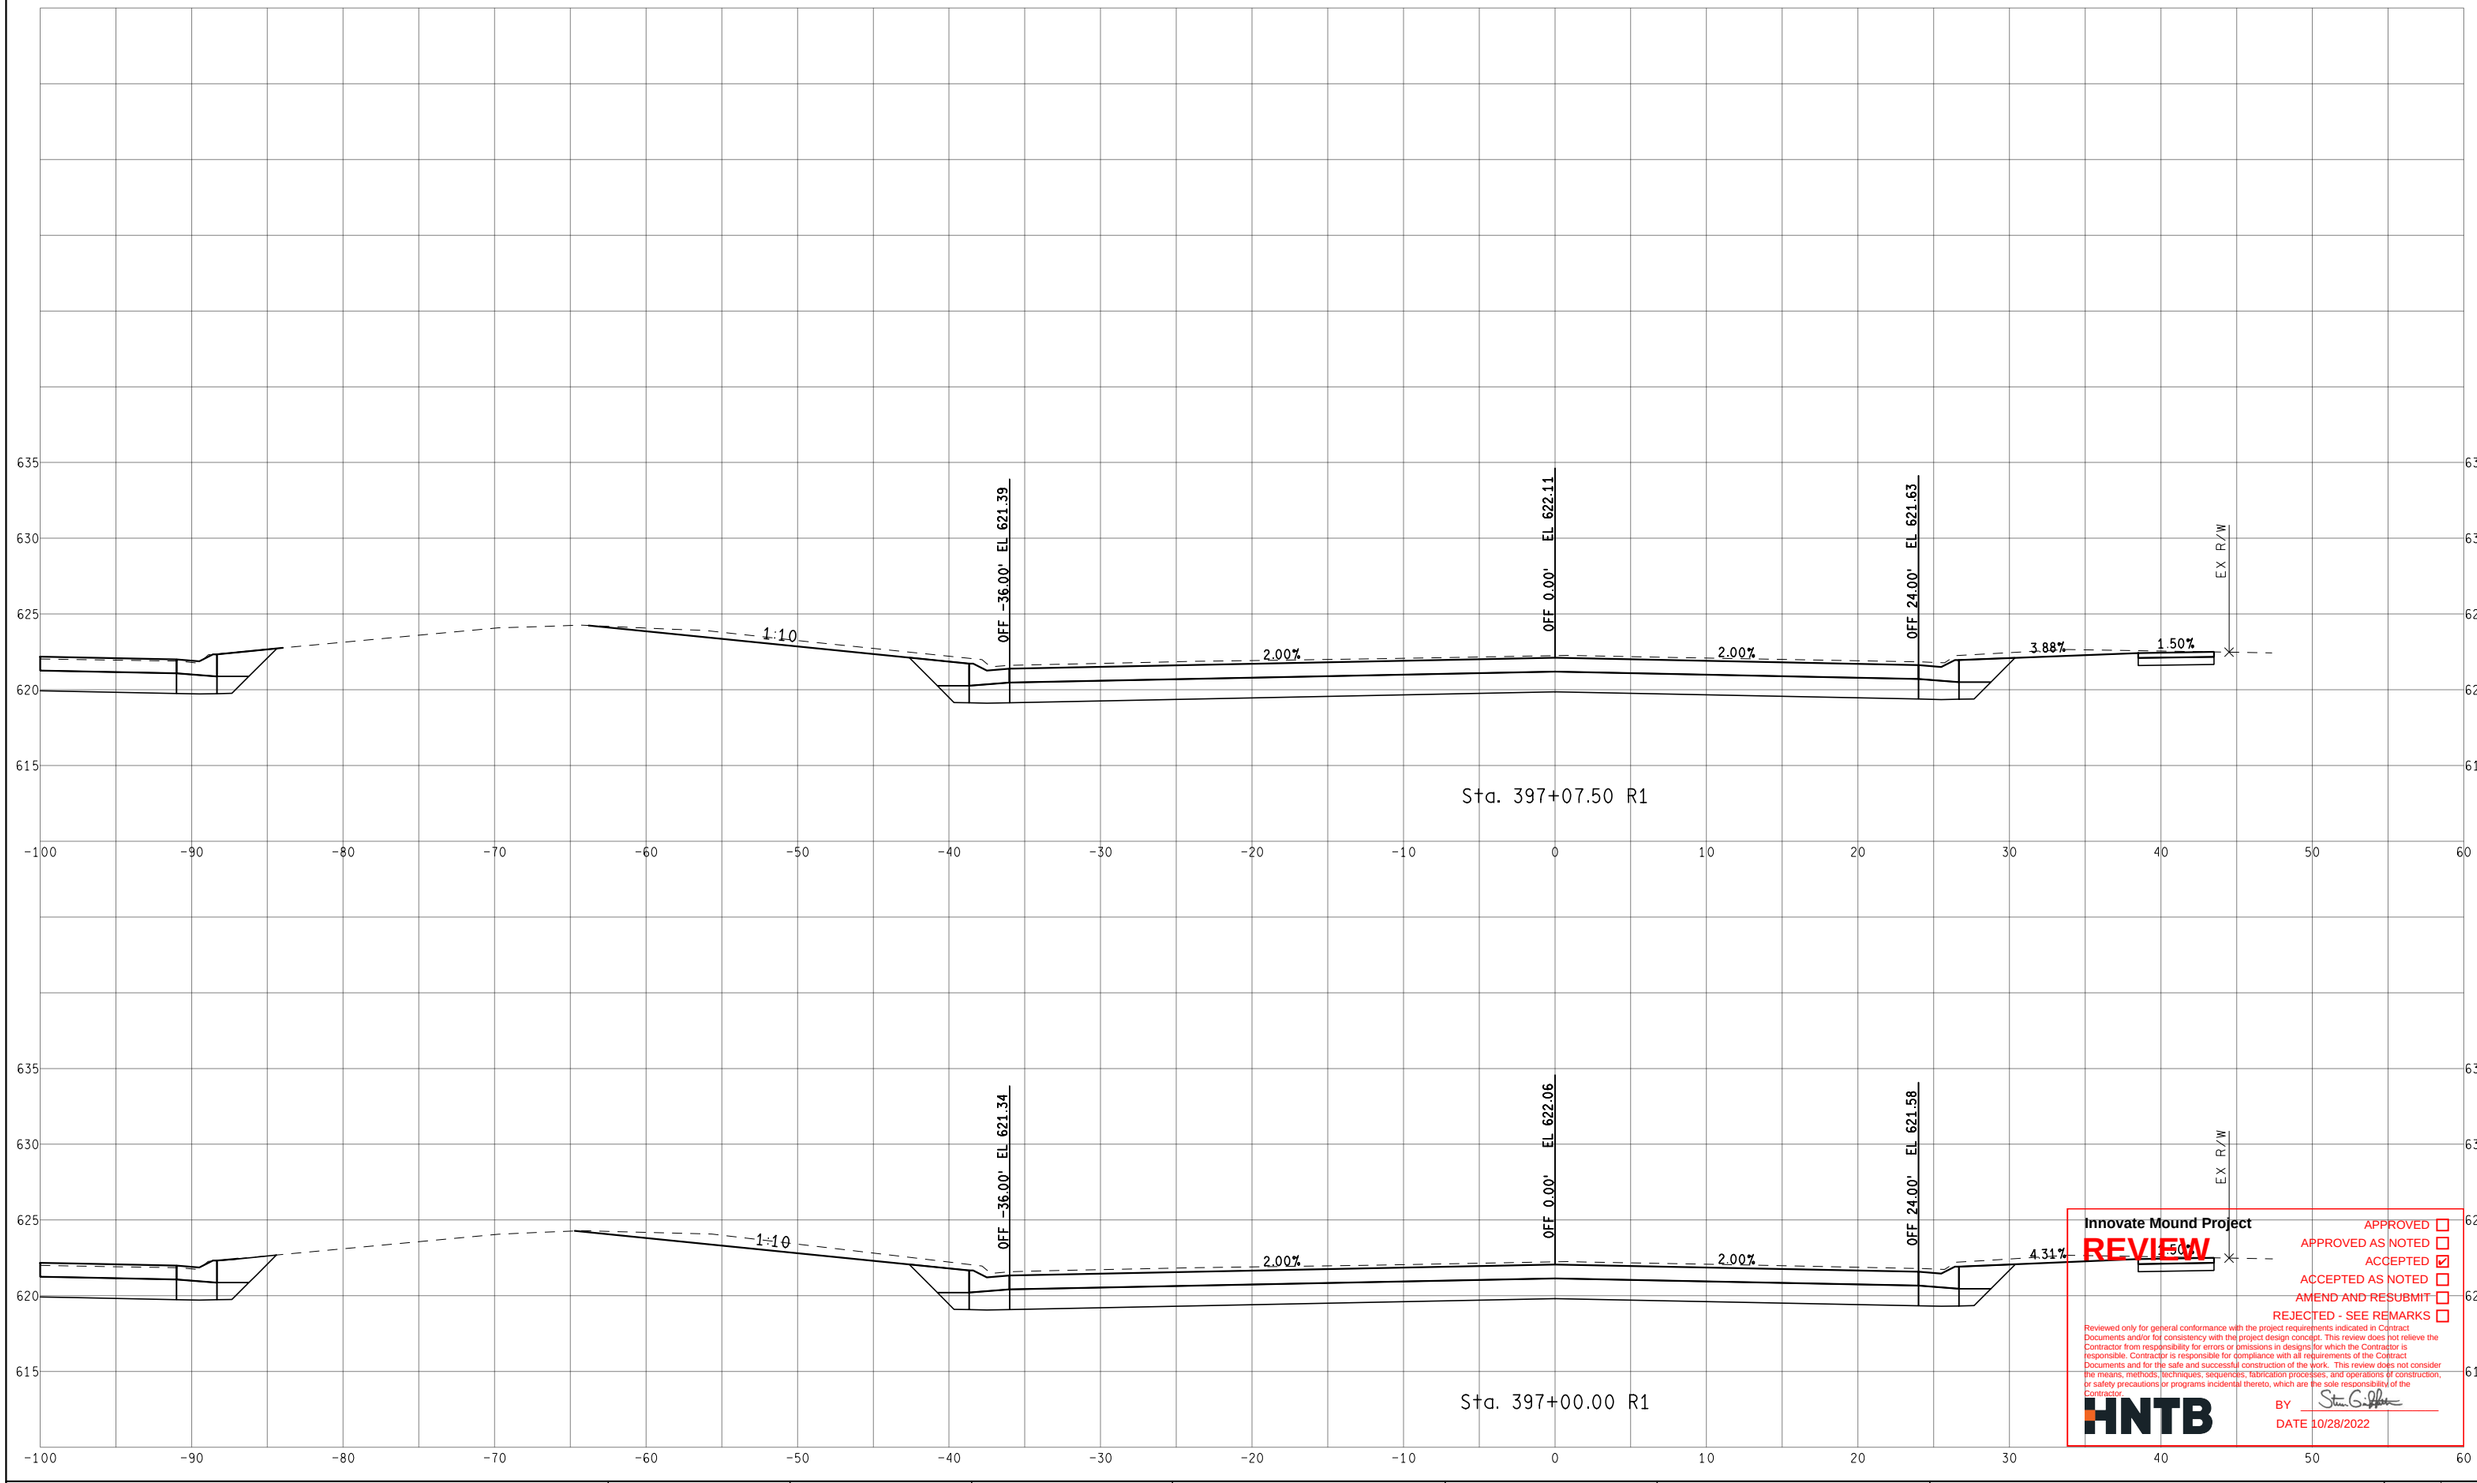

Innovate Mound Project

REVIEW

APPROVED ☐
APPROVED AS NOTED ☐
ACCEPTED ☑
ACCEPTED AS NOTED ☐
AMEND AND RESUBMIT ☐
REJECTED - SEE REMARKS ☐

Reviewed only for general conformance with the project requirements indicated in Contract Documents and/or for consistency with the project design concept. This review does not relieve the Contractor from responsibility for errors or omissions in designs for which the Contractor is responsible. Contractor is responsible for compliance with all requirements of the Contract Documents and for the safe and successful construction of the work. This review does not consider the means, methods, techniques, sequences, fabrication processes, and operations of construction, or safety precautions or programs incidental thereto, which are the sole responsibility of the Contractor.

HNTB

BY

DATE 10/28/2022

FINAL ROW PLAN REVISIONS (SUBMITTAL DATE:)							
NO.	DATE	AUTH	DESCRIPTION	NO.	DATE	AUTH	DESCRIPTION

Department of Roads

VERT. (FT) 0 10

HORZ. (FT) 0 10

FILE:

DATE: 10/12/22

DESIGN UNIT: XXX

TSC: MACOMB

CS: INFR50000

JN: 207178A

STA. 397+00.00 R1 TO STA. 397+07.50 R1

NB MOUND RD

DRAWING

SHEET

SECT

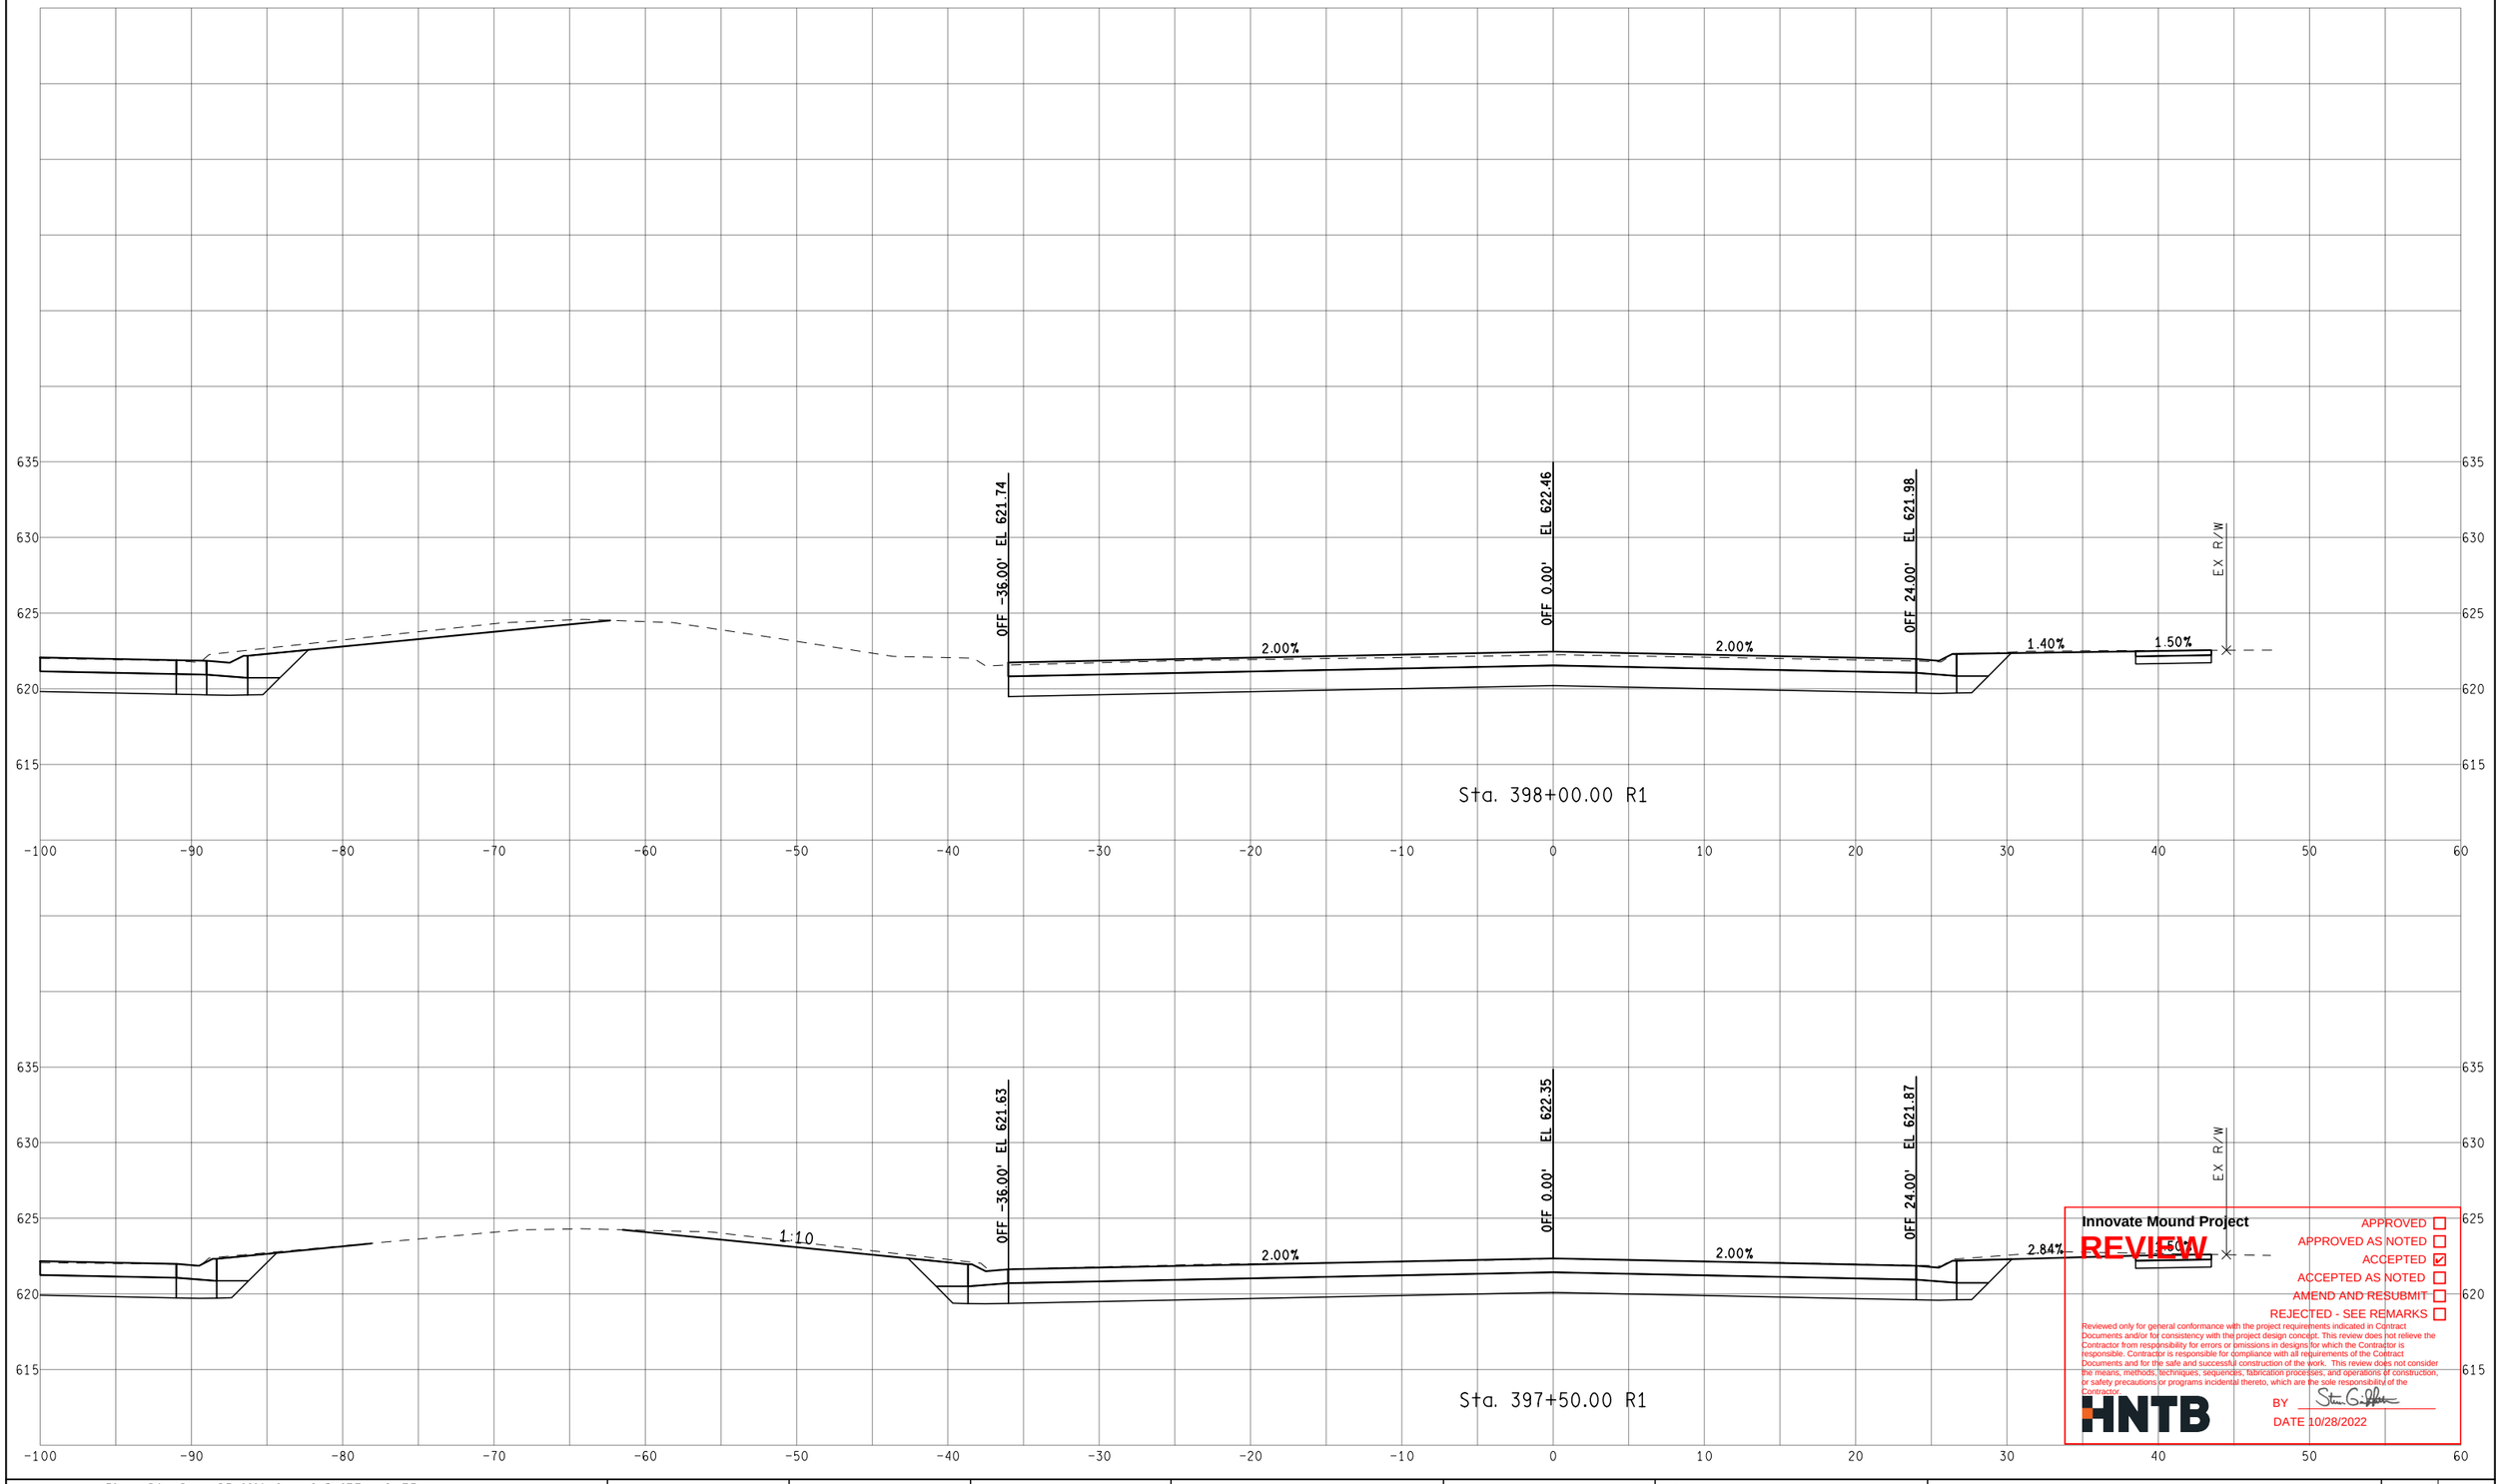

Innovate Mound Project

REVIEW

APPROVED ☐
APPROVED AS NOTED ☐
ACCEPTED ☑
ACCEPTED AS NOTED ☐
AMEND AND RESUBMIT ☐
REJECTED - SEE REMARKS ☐

Reviewed only for general conformance with the project requirements indicated in Contract Documents and/or for consistency with the project design concept. This review does not relieve the Contractor from responsibility for errors or omissions in designs for which the Contractor is responsible. Contractor is responsible for compliance with all requirements of the Contract Documents and for the safe and successful construction of the work. This review does not consider the means, methods, techniques, sequences, fabrication processes, and operations of construction, or safety precautions or programs incidental thereto, which are the sole responsibility of the Contractor.

HNTB

BY

DATE 10/28/2022

FINAL ROW PLAN REVISIONS (SUBMITTAL DATE:)							
NO.	DATE	AUTH	DESCRIPTION	NO.	DATE	AUTH	DESCRIPTION

Department of Roads

0 VERT. (FT) 10

0 HORZ. (FT) 10

FILE:

DATE: 10/12/22

DESIGN UNIT: XXX

TSC: MACOMB

CS: INFR50000

JN: 207178A

STA. 397+50.00 R1 TO STA. 398+00.00 R1

NB MOUND RD

DRAWING

SHEET

SECT

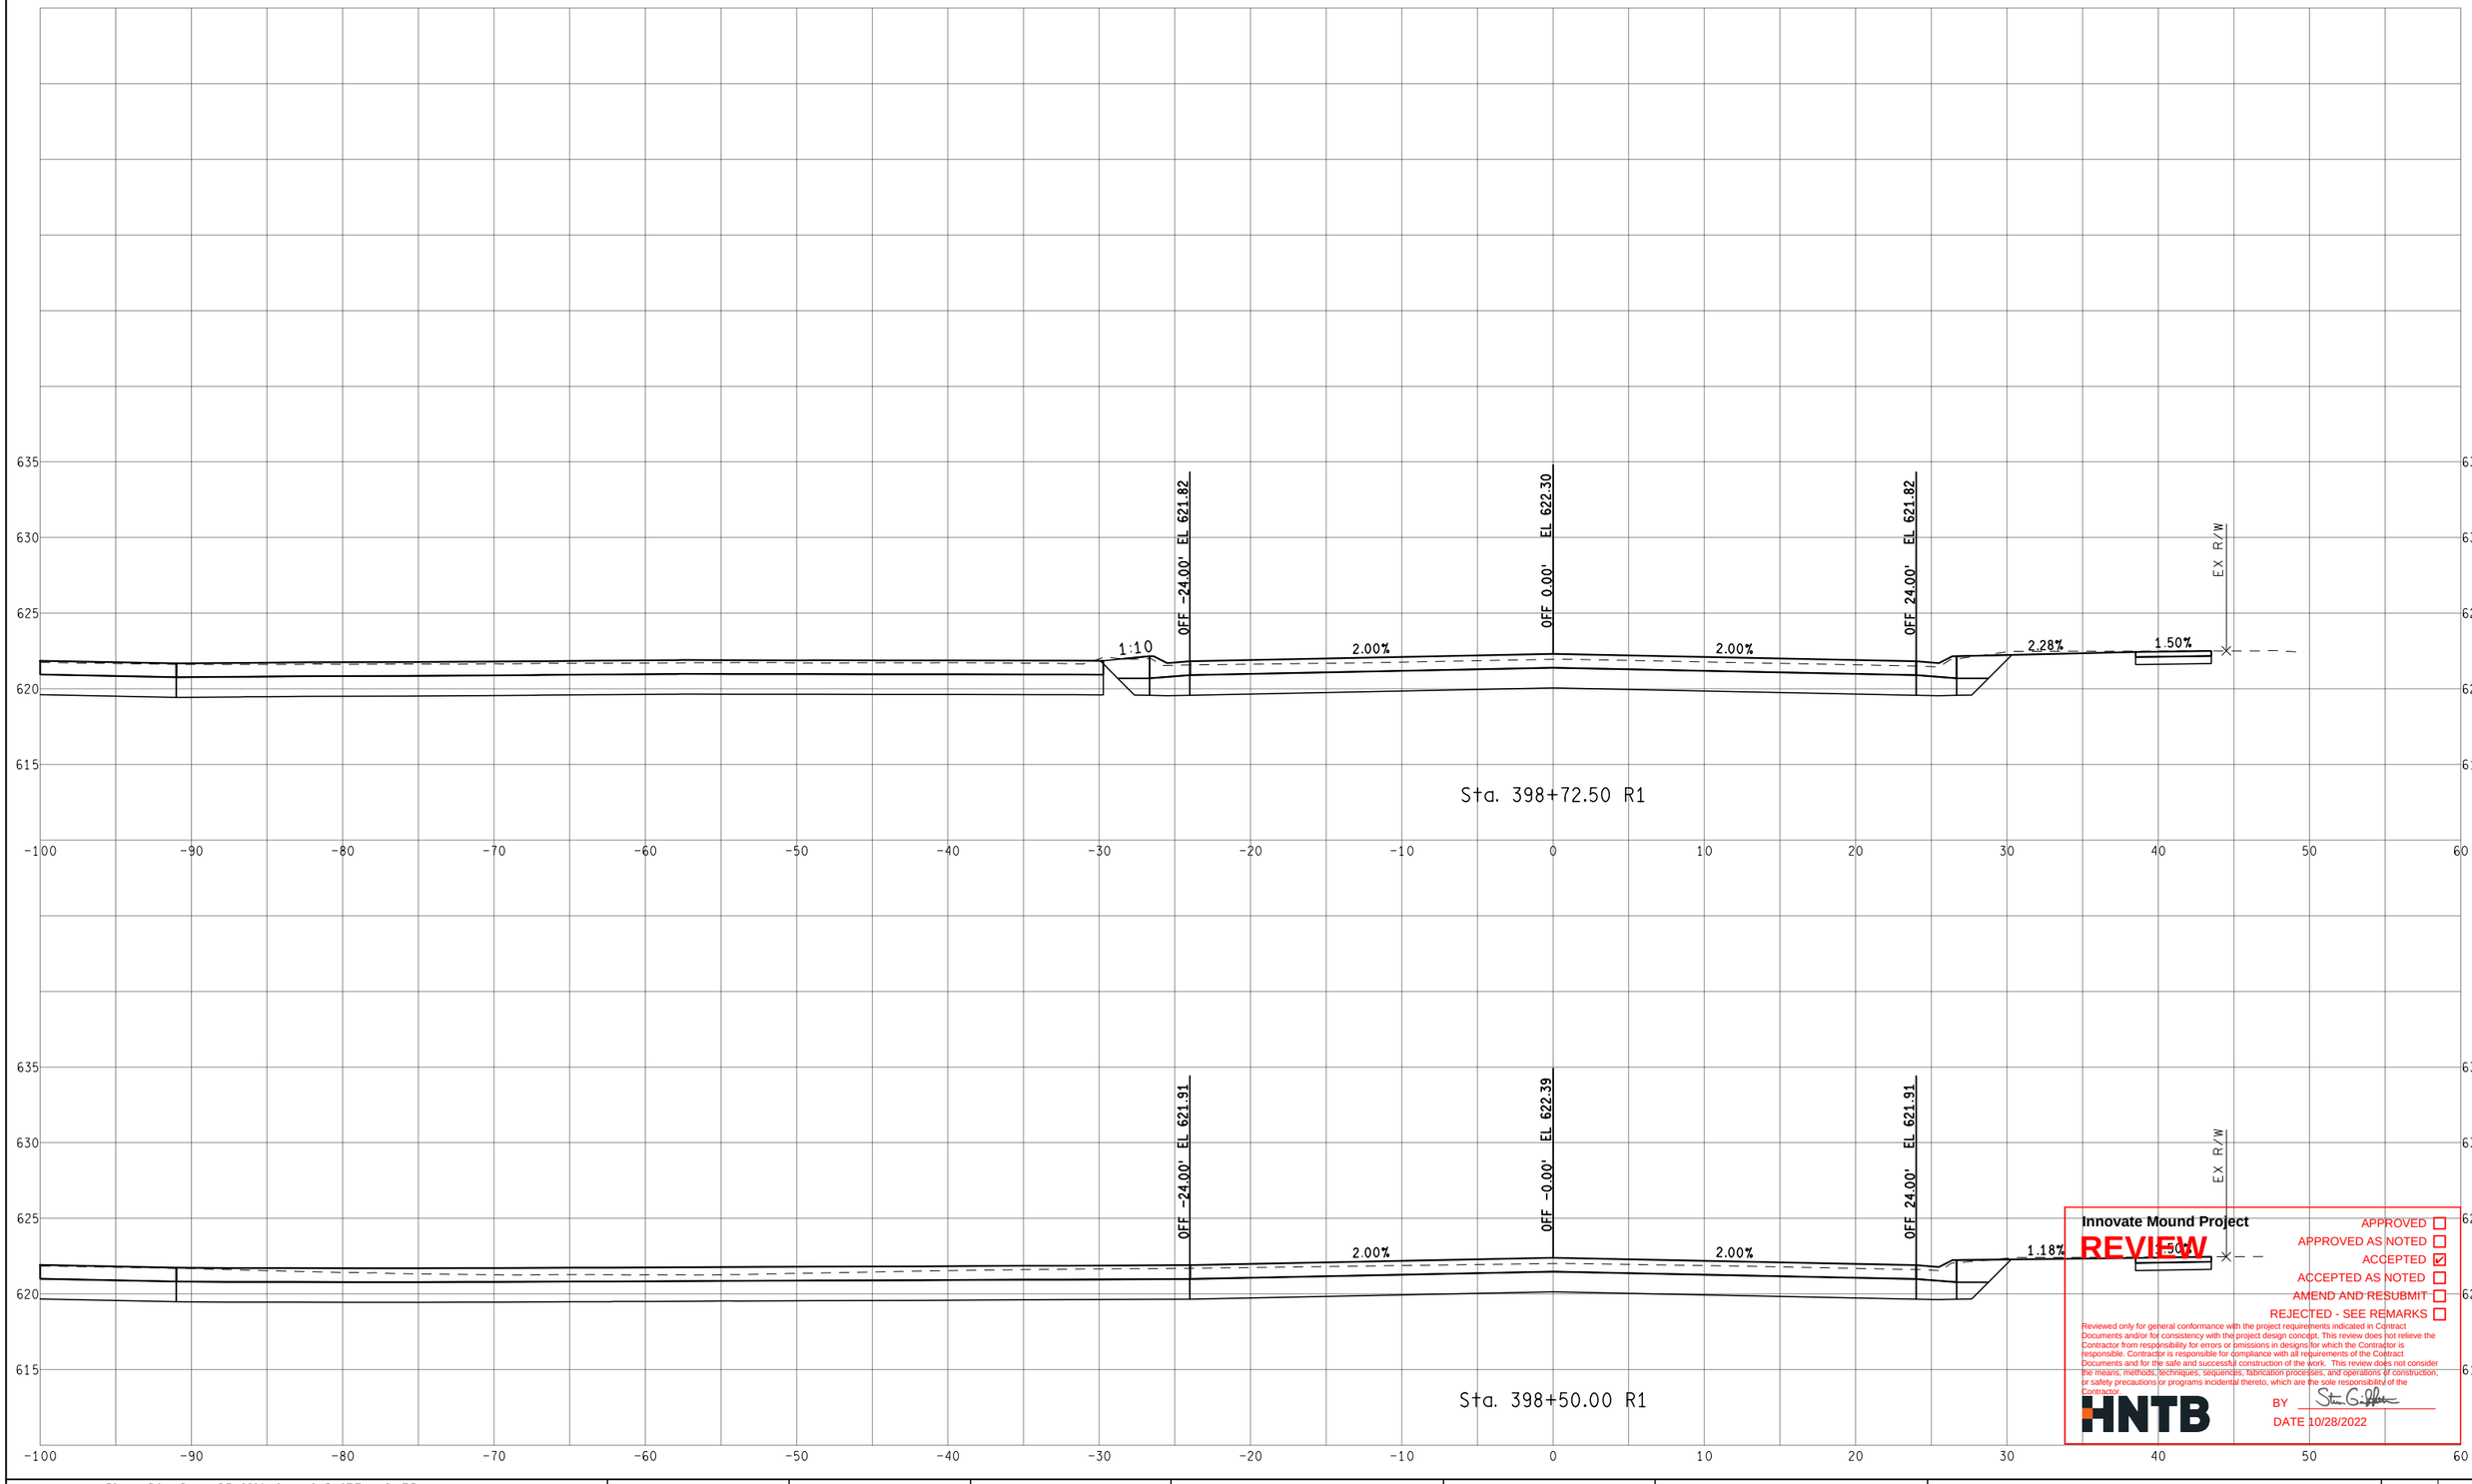

Innovate Mound Project

REVIEW

APPROVED ☐
APPROVED AS NOTED ☐
ACCEPTED ☑
ACCEPTED AS NOTED ☐
AMEND AND RESUBMIT ☐
REJECTED - SEE REMARKS ☐

Reviewed only for general conformance with the project requirements indicated in Contract Documents and/or for consistency with the project design concept. This review does not relieve the Contractor from responsibility for errors or omissions in designs for which the Contractor is responsible. Contractor is responsible for compliance with all requirements of the Contract Documents and for the safe and successful construction of the work. This review does not consider the means, methods, techniques, sequences, fabrication processes, and operations of construction, or safety precautions or programs incidental thereto, which are the sole responsibility of the Contractor.

HNTB

BY

DATE 10/28/2022

FINAL ROW PLAN REVISIONS (SUBMITTAL DATE:)							
NO.	DATE	AUTH	DESCRIPTION	NO.	DATE	AUTH	DESCRIPTION

Department of Roads

VERT. (FT) 0 10

HORZ. (FT) 0 10

FILE:

DATE: 10/12/22

DESIGN UNIT: XXX

TSC: MACOMB

CS: INFR50000

JN: 207178A

STA. 398+50.00 R1 TO STA. 398+72.50 R1

NB MOUND RD

DRAWING

SHEET

SECT

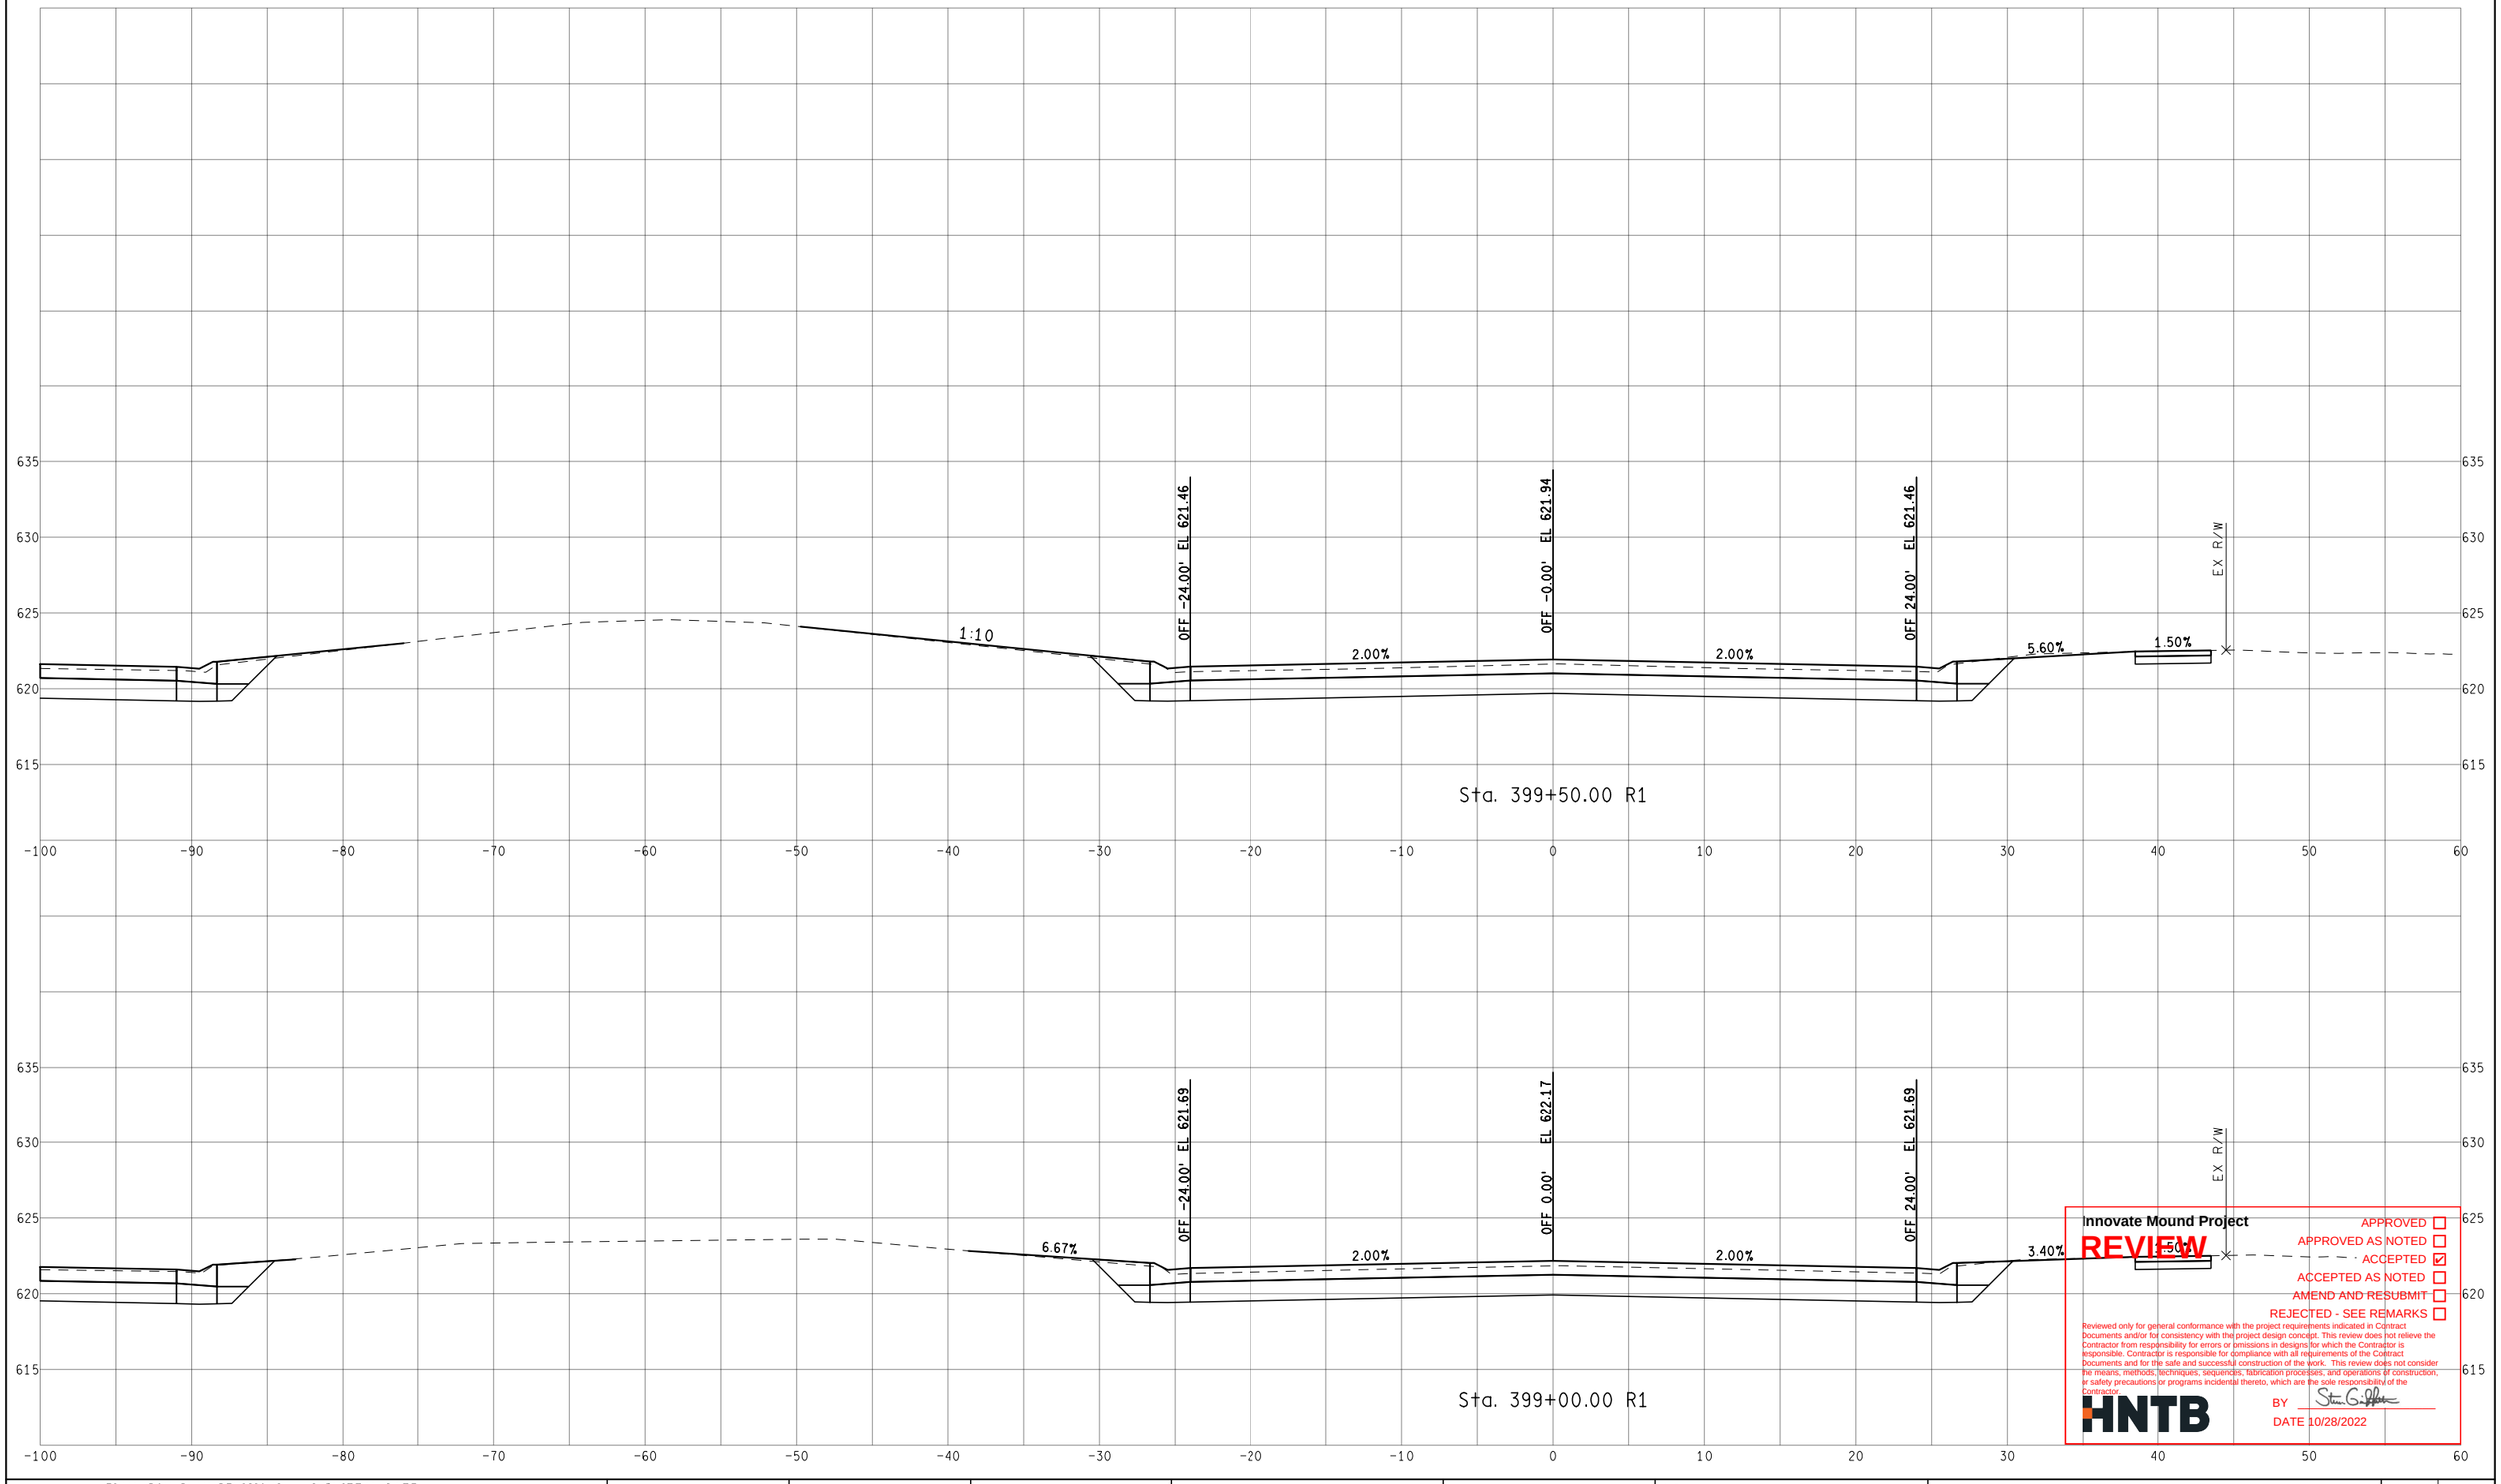

Innovate Mound Project

REVIEW

APPROVED ☐
APPROVED AS NOTED ☐
ACCEPTED ☑
ACCEPTED AS NOTED ☐
AMEND AND RESUBMIT ☐
REJECTED - SEE REMARKS ☐

Reviewed only for general conformance with the project requirements indicated in Contract Documents and/or for consistency with the project design concept. This review does not relieve the Contractor from responsibility for errors or omissions in designs for which the Contractor is responsible. Contractor is responsible for compliance with all requirements of the Contract Documents and for the safe and successful construction of the work. This review does not consider the means, methods, techniques, sequences, fabrication processes, and operations of construction, or safety precautions or programs incidental thereto, which are the sole responsibility of the Contractor.

HNTB

BY

DATE 10/28/2022

FINAL ROW PLAN REVISIONS (SUBMITTAL DATE:)							
NO.	DATE	AUTH	DESCRIPTION	NO.	DATE	AUTH	DESCRIPTION

Macomb County Michigan — Department of Roads

VERT. (FT) 0 10
HORZ. (FT) 0 10

FILE:

DATE: 10/12/22
DESIGN UNIT: XXX
TSC: MACOMB

CS: INFR50000
JN: 207178A

STA. 399+00.00 R1 TO STA. 399+50.00 R1
NB MOUND RD

DRAWING
SHEET
SECT

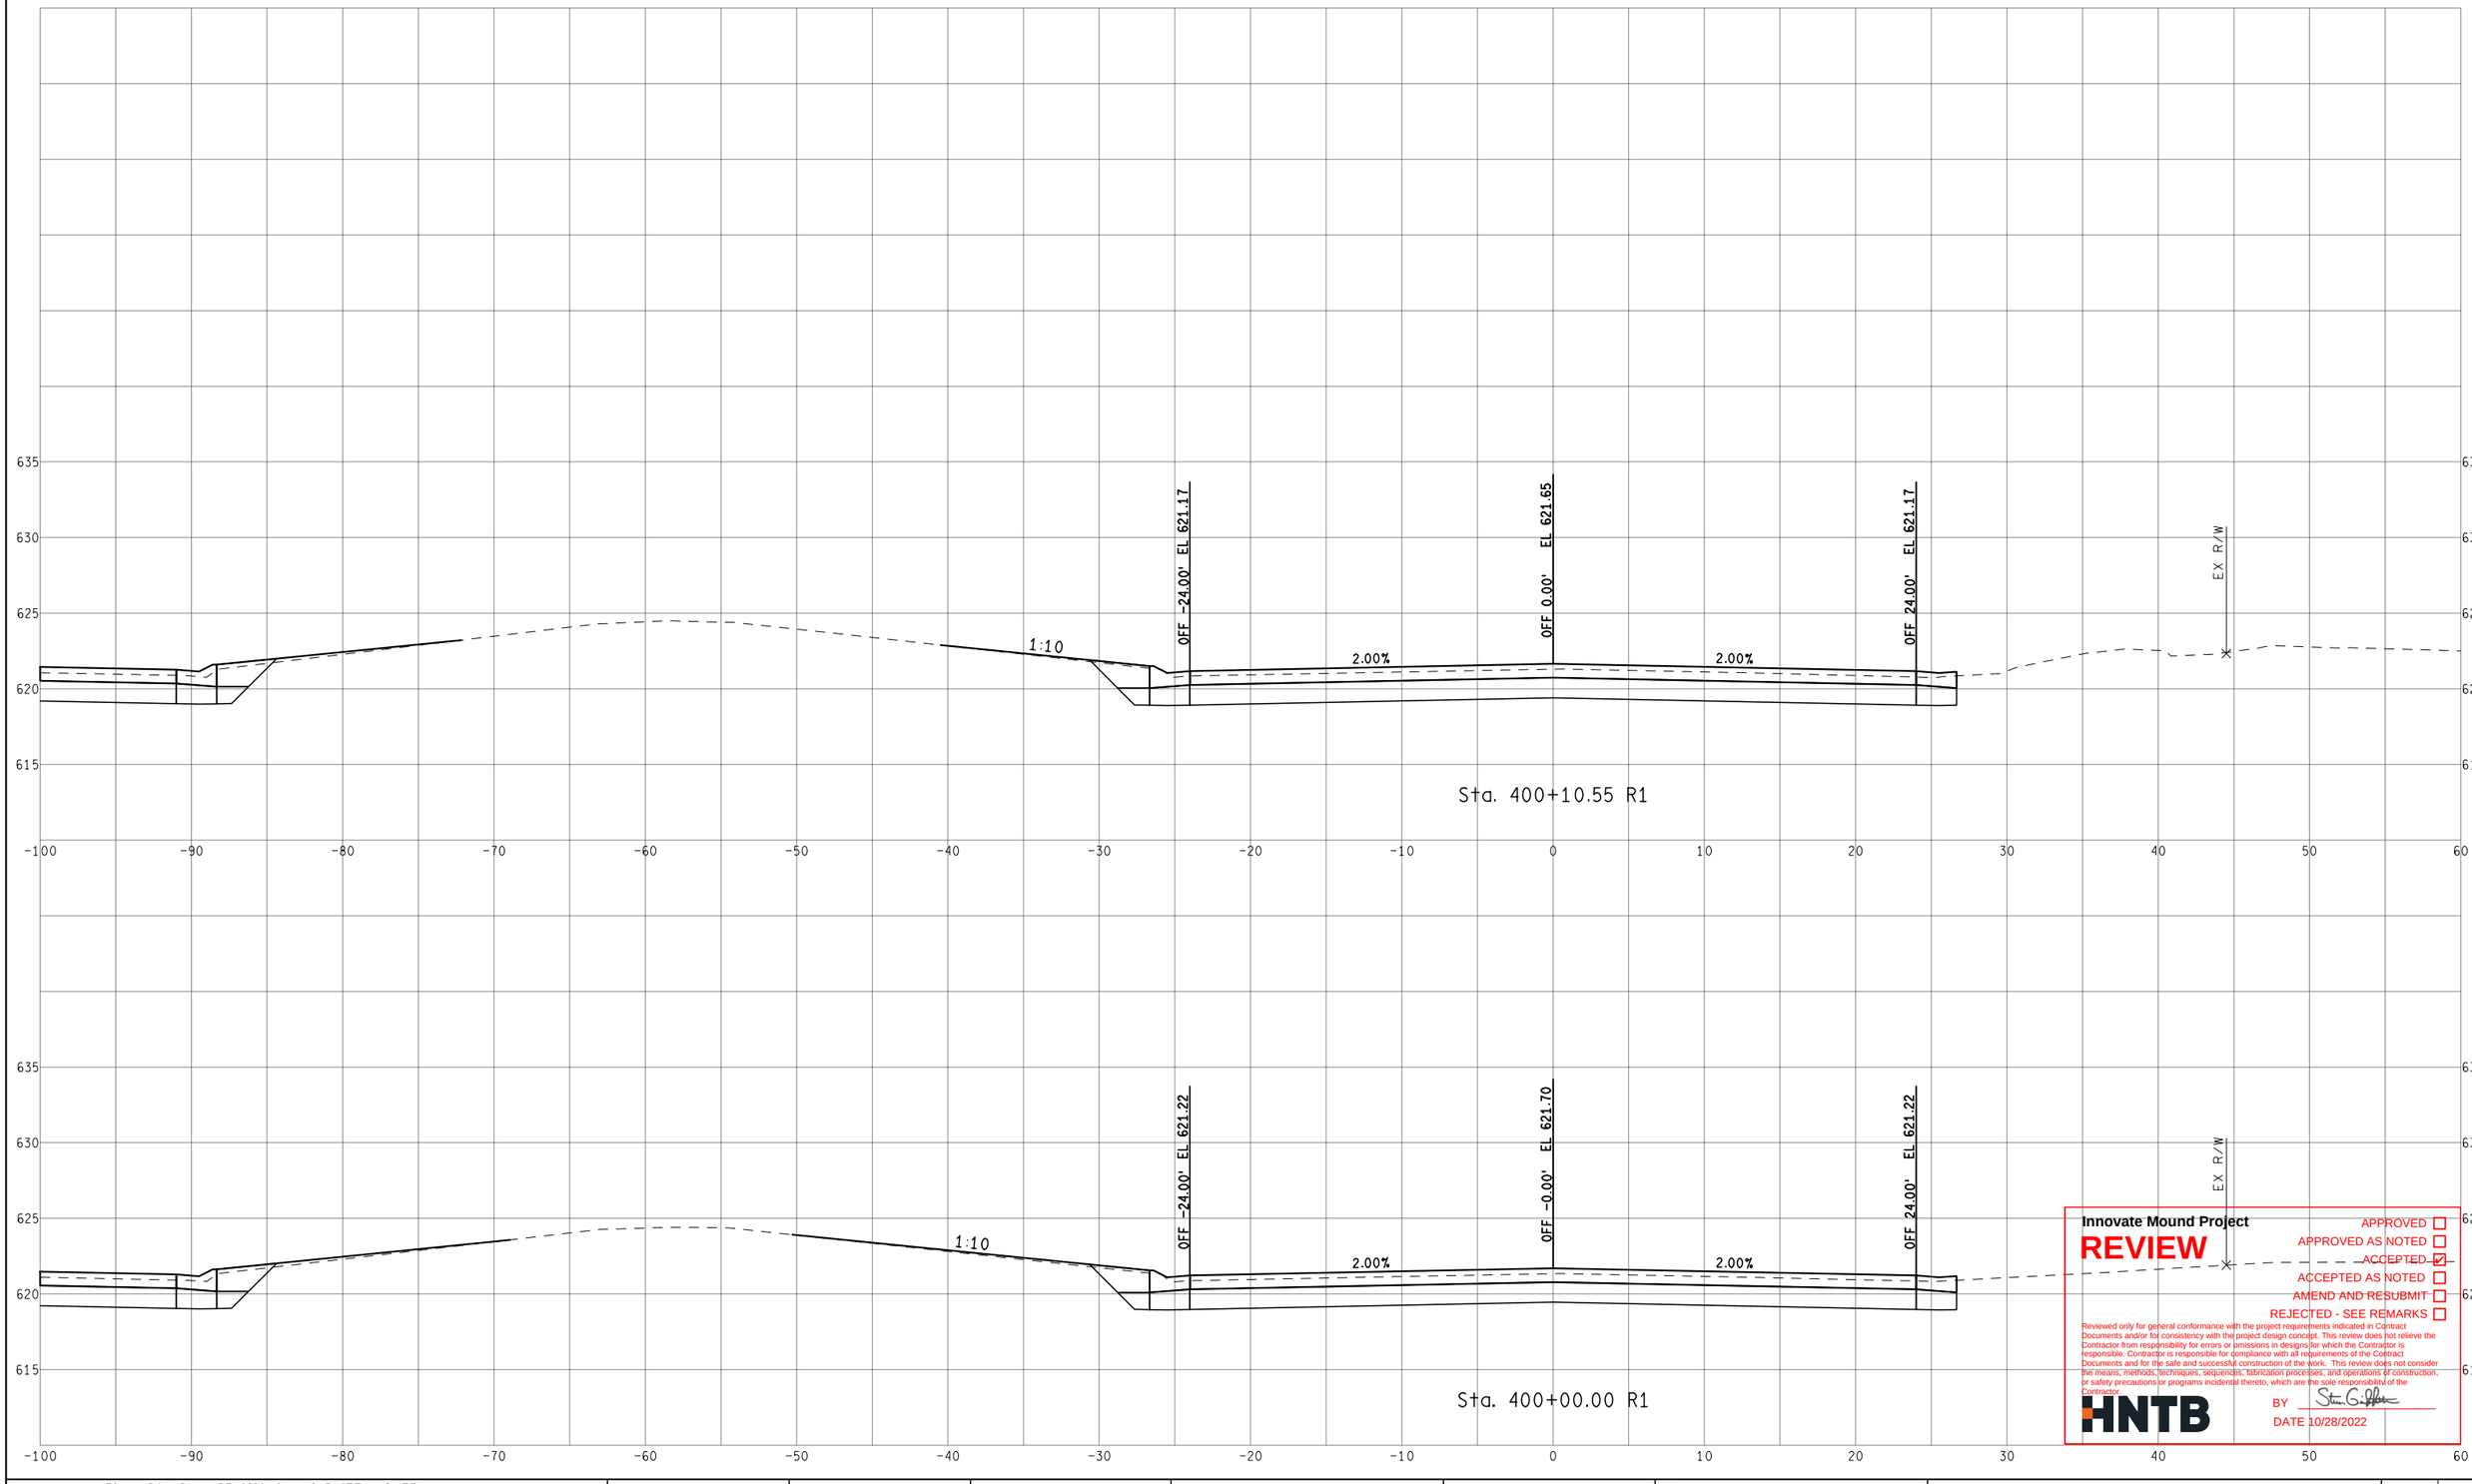

Innovate Mound Project

REVIEW

APPROVED ☐
APPROVED AS NOTED ☐
ACCEPTED ☑
ACCEPTED AS NOTED ☐
AMEND AND RESUBMIT ☐
REJECTED - SEE REMARKS ☐

Reviewed only for general conformance with the project requirements indicated in Contract Documents and/or for consistency with the project design concept. This review does not relieve the Contractor from responsibility for errors or omissions in designs for which the Contractor is responsible. Contractor is responsible for compliance with all requirements of the Contract Documents and for the safe and successful construction of the work. This review does not consider the means, methods, techniques, sequences, fabrication processes, and operations of construction, or safety precautions or programs incidental thereto, which are the sole responsibility of the Contractor.

HNTB

BY [signature]

DATE 10/28/2022

FINAL ROW PLAN REVISIONS (SUBMITTAL DATE:)

NO.	DATE	AUTH	DESCRIPTION	NO.	DATE	AUTH	DESCRIPTION

Department of Roads

VERT. (FT) 0 10
HORZ. (FT) 0 10

FILE:

DATE: 10/12/22
DESIGN UNIT: XXX
TSC: MACOMB

CS: INFR50000
JN: 207178A

STA. 400+00.00 R1 TO STA. 400+10.55 R1
NB MOUND RD

DRAWING
SHEET
SECT

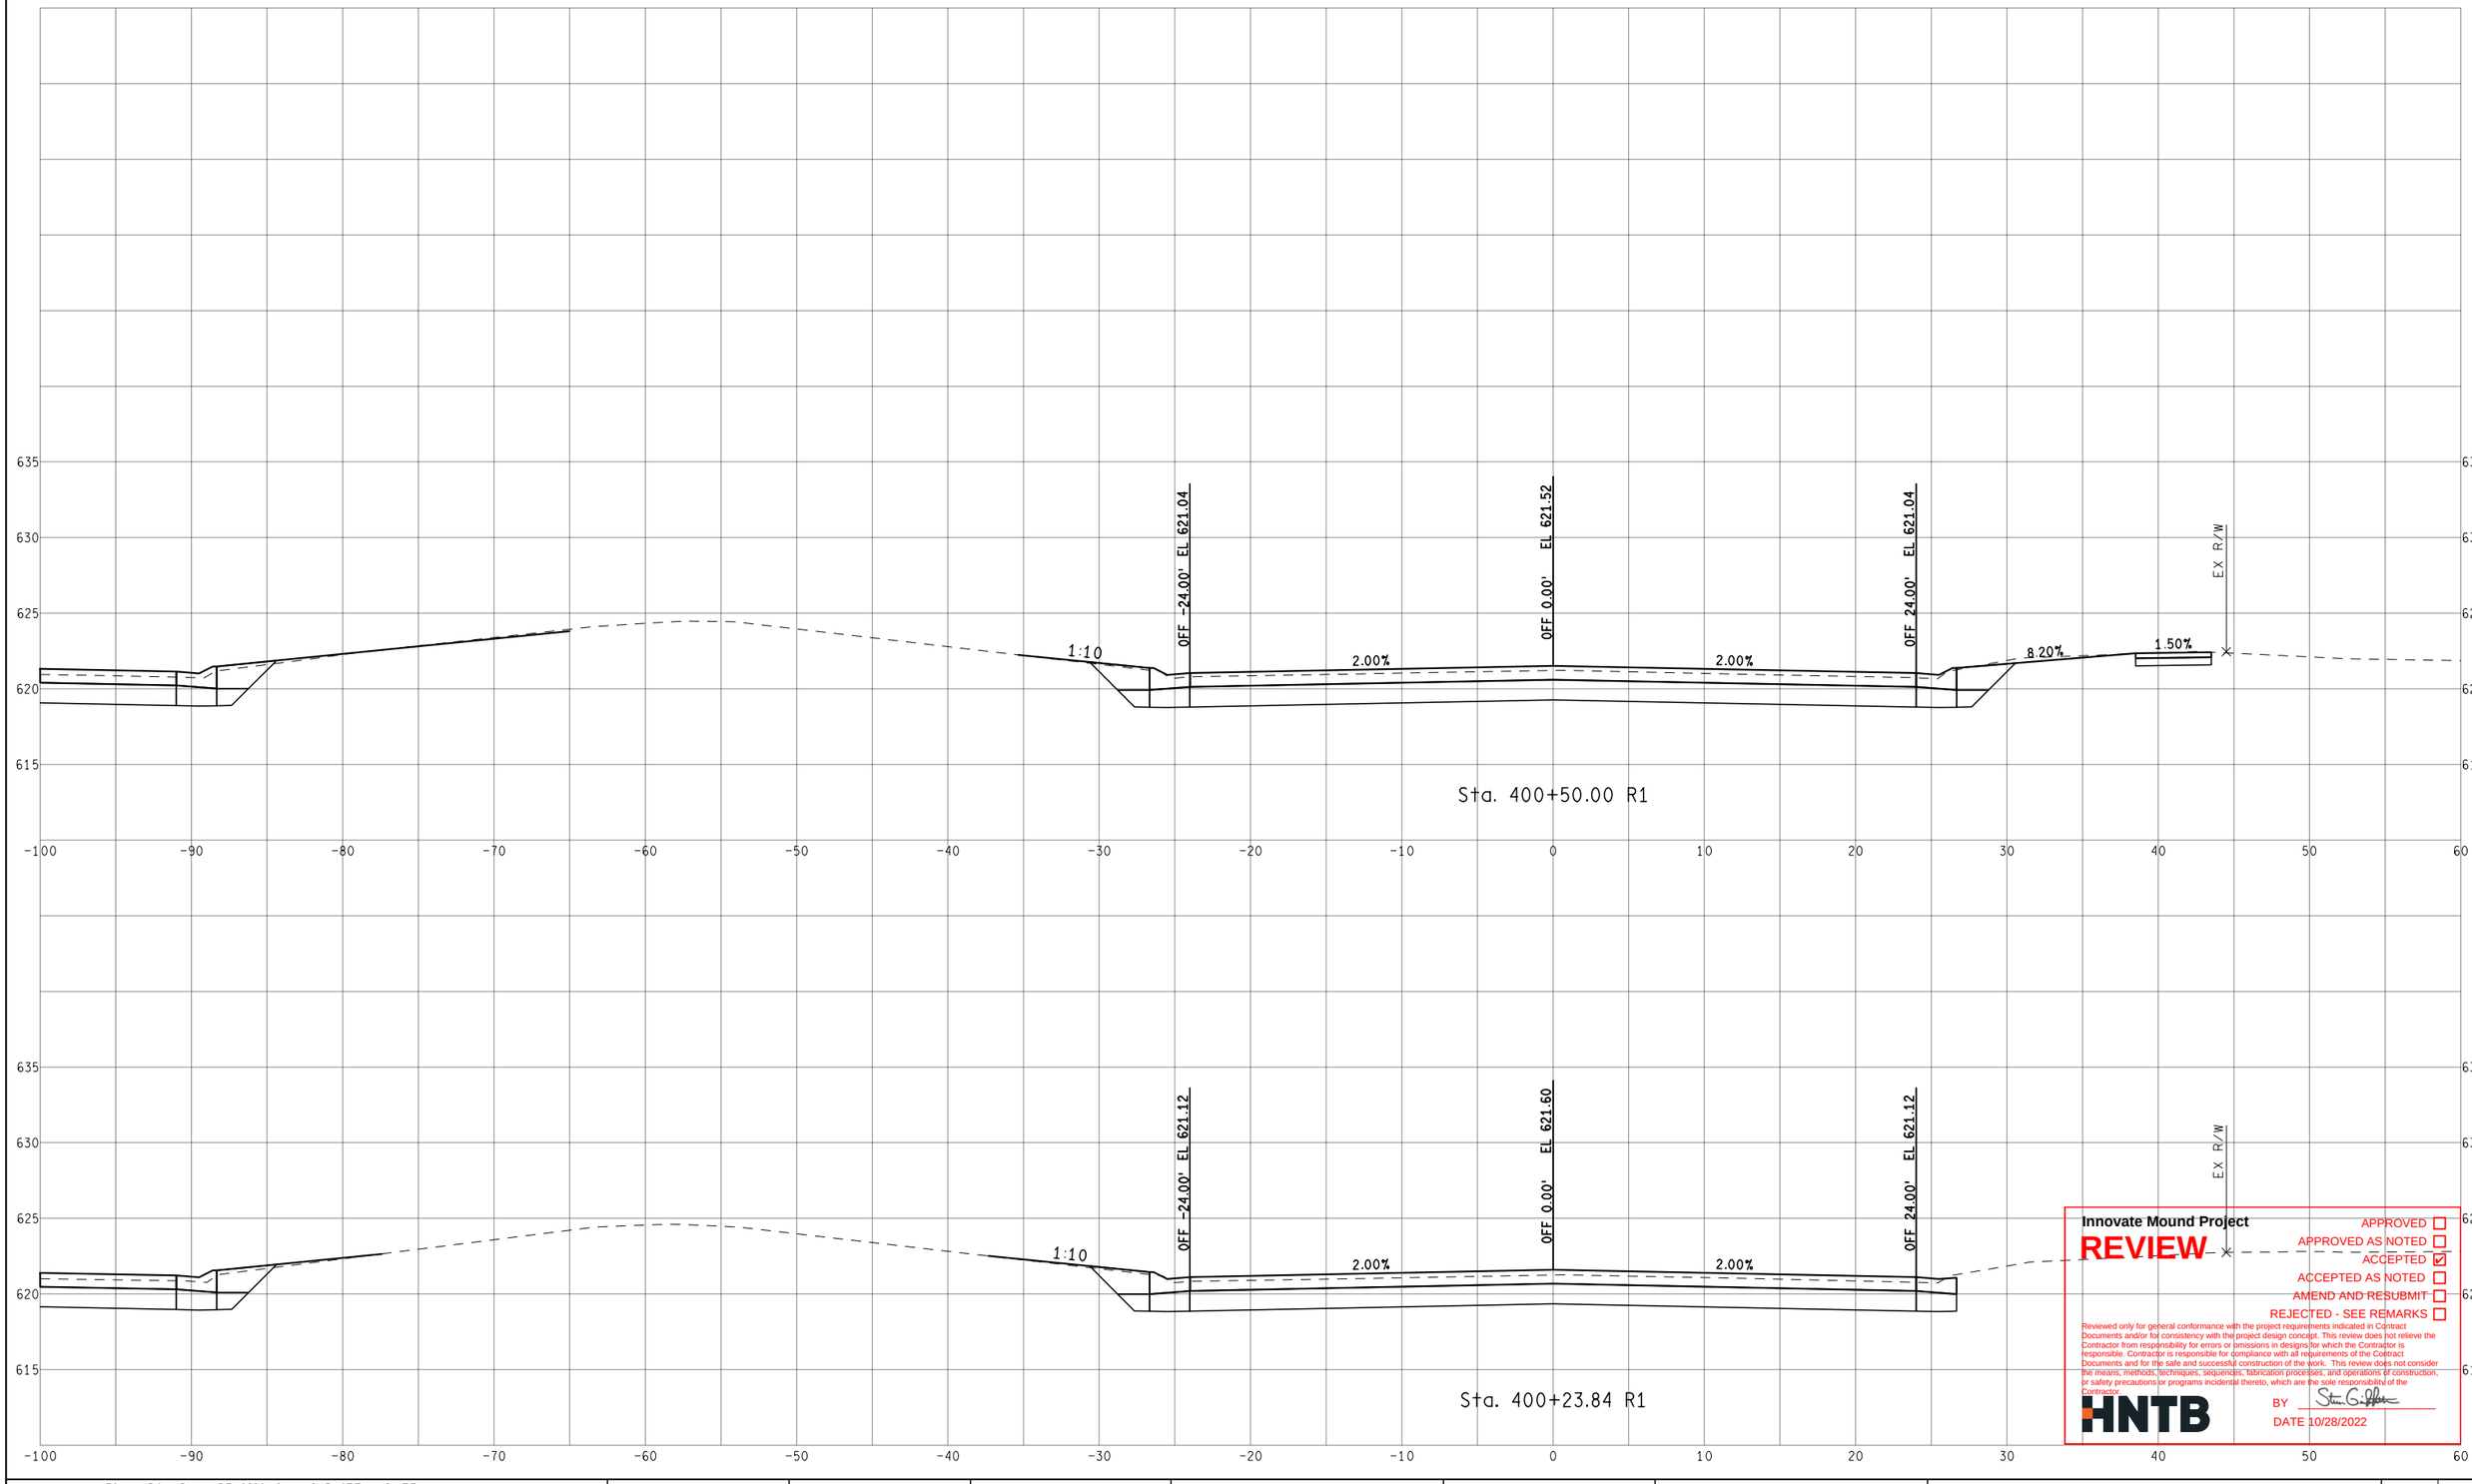

Innovate Mound Project

REVIEW

APPROVED ☐
APPROVED AS NOTED ☐
ACCEPTED ☑
ACCEPTED AS NOTED ☐
AMEND AND RESUBMIT ☐
REJECTED - SEE REMARKS ☐

Reviewed only for general conformance with the project requirements indicated in Contract Documents and/or for consistency with the project design concept. This review does not relieve the Contractor from responsibility for errors or omissions in designs for which the Contractor is responsible. Contractor is responsible for compliance with all requirements of the Contract Documents and for the safe and successful construction of the work. This review does not consider the means, methods, techniques, sequences, fabrication processes, and operations of construction, or safety precautions or programs incidental thereto, which are the sole responsibility of the Contractor.

HNTB

BY

DATE 10/28/2022

FINAL ROW PLAN REVISIONS (SUBMITTAL DATE:)							
NO.	DATE	AUTH	DESCRIPTION	NO.	DATE	AUTH	DESCRIPTION

Department of Roads

VERT. (FT) 0 10
HORZ. (FT) 0 10

FILE:

DATE: 10/12/22
DESIGN UNIT: XXX
TSC: MACOMB

CS: INFR50000
JN: 207178A

STA. 400+23.84 R1 TO STA. 400+50.00 R1
NB MOUND RD

DRAWING
SHEET
SECT

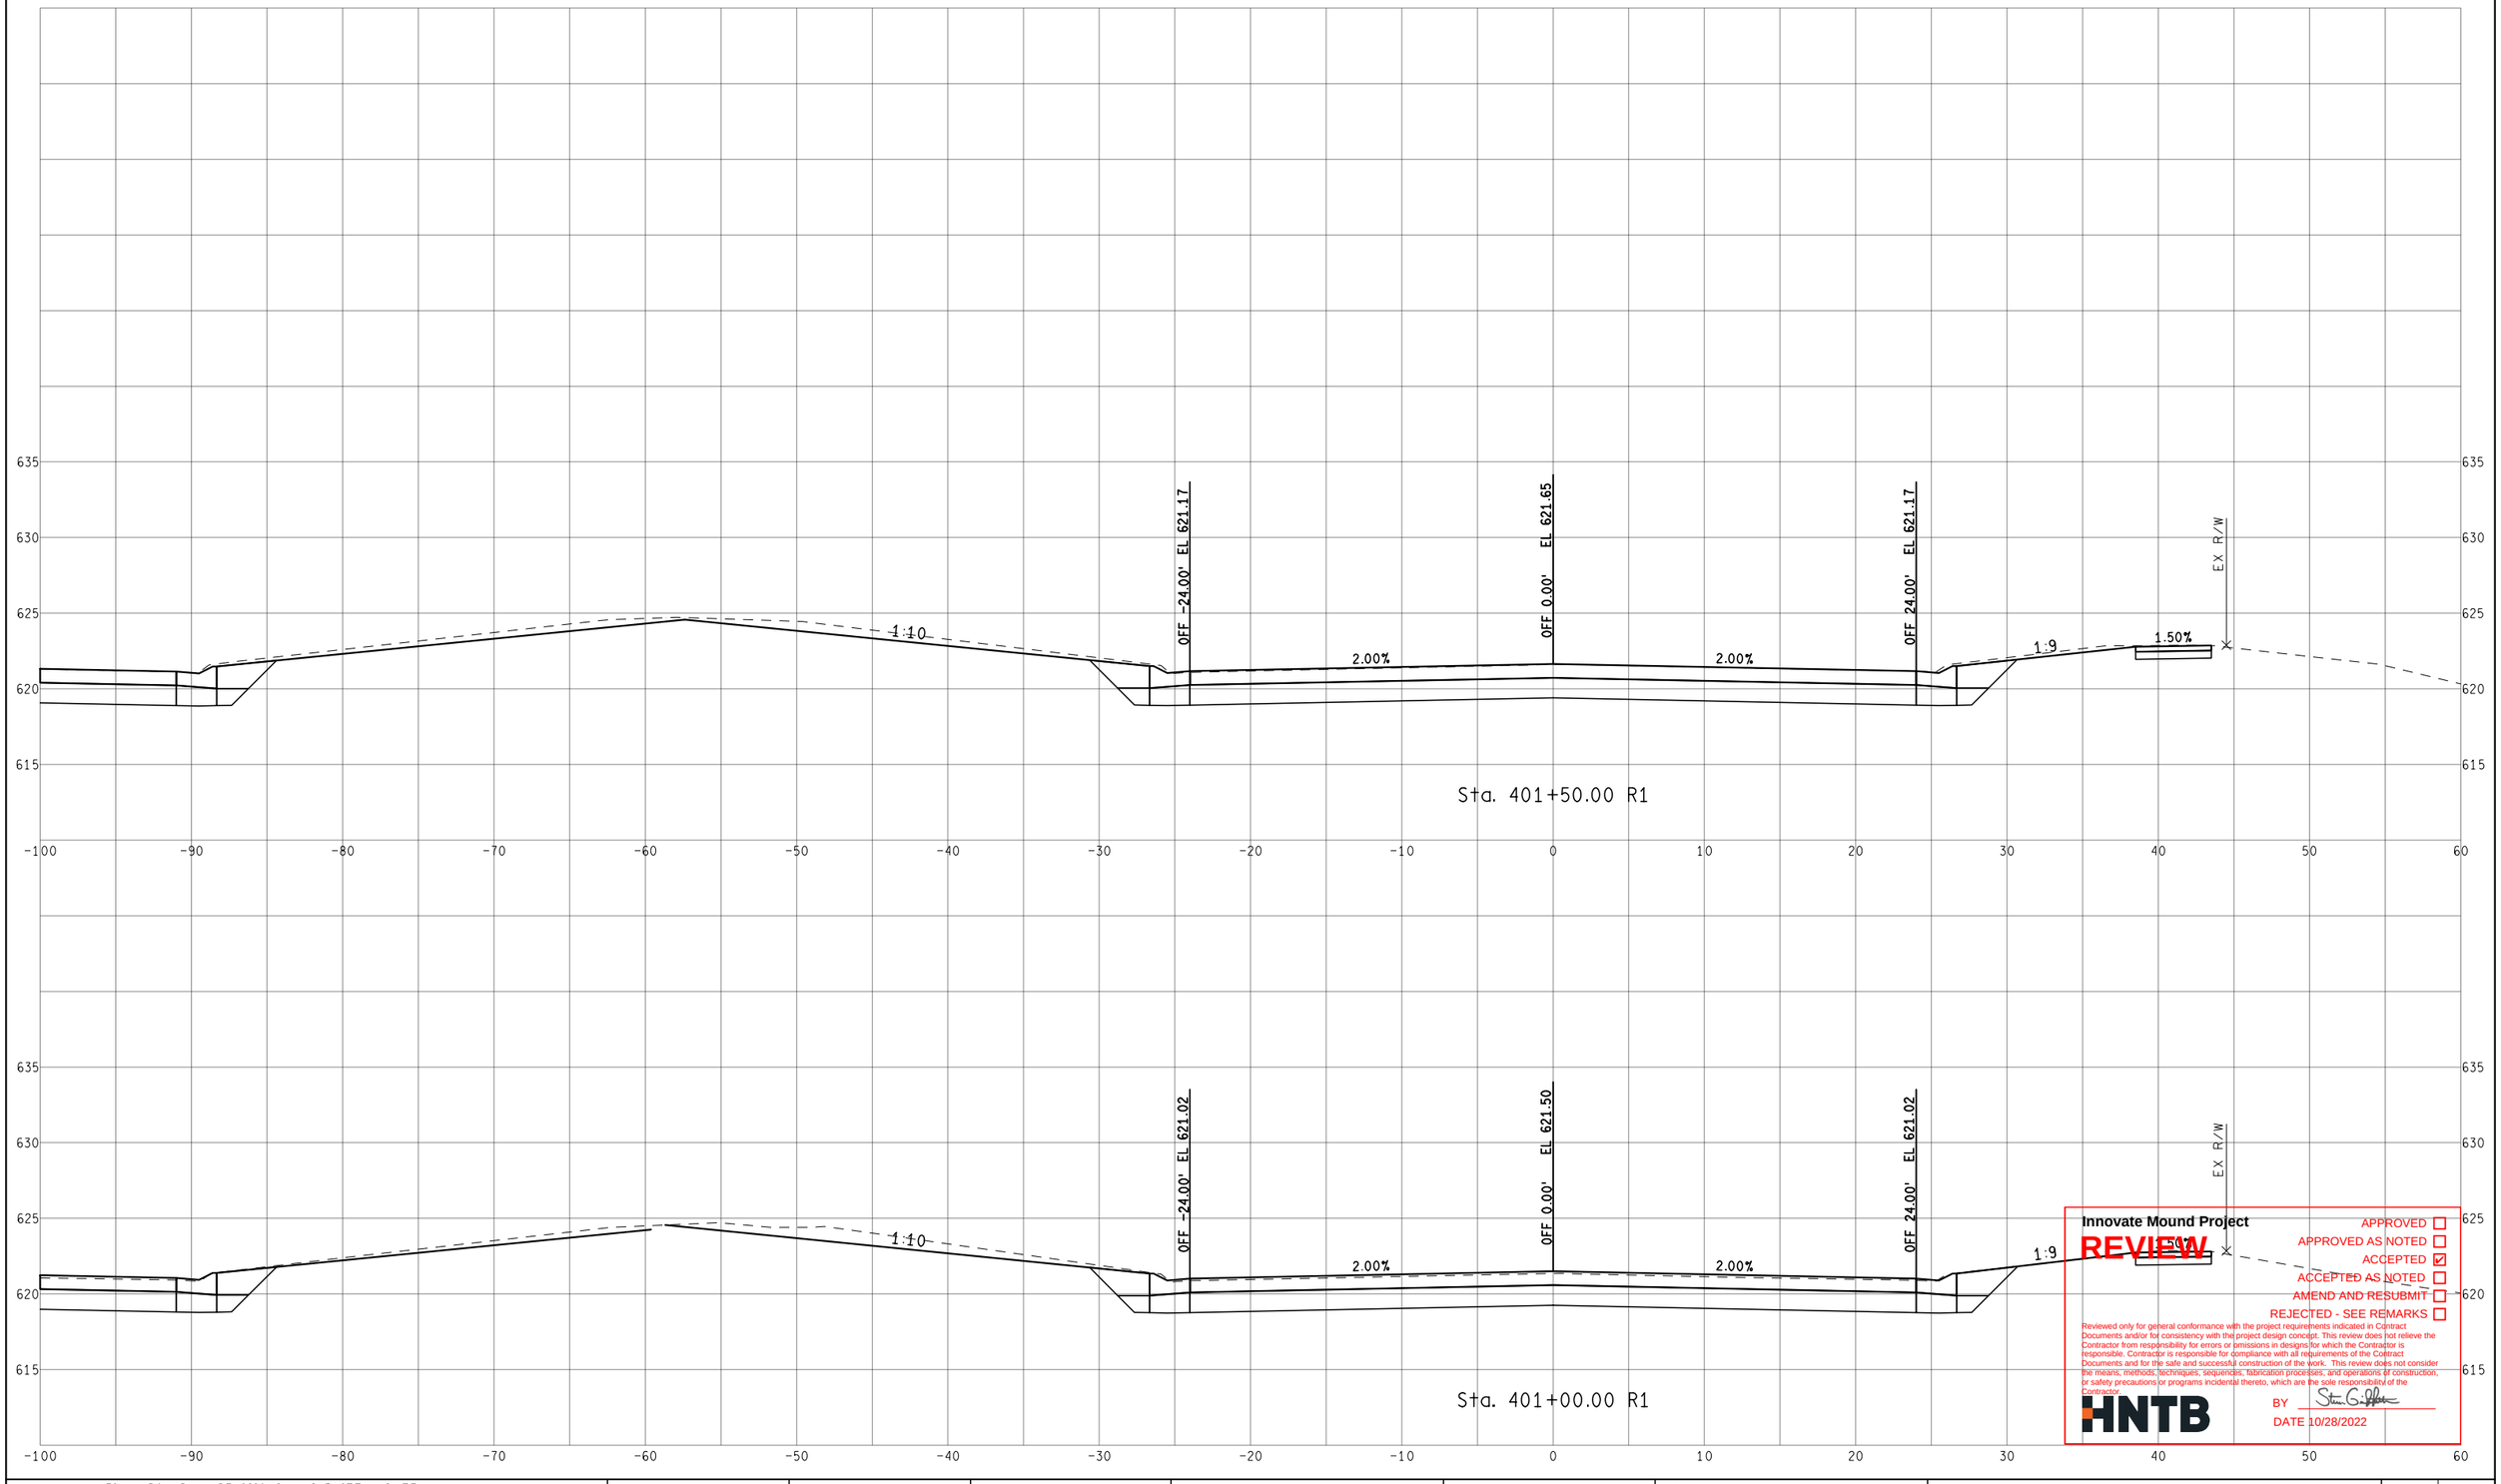

Innovate Mound Project

REVIEW

APPROVED ☐
APPROVED AS NOTED ☐
ACCEPTED ☑
ACCEPTED AS NOTED ☐
AMEND AND RESUBMIT ☐
REJECTED - SEE REMARKS ☐

Reviewed only for general conformance with the project requirements indicated in Contract Documents and/or for consistency with the project design concept. This review does not relieve the Contractor from responsibility for errors or omissions in designs for which the Contractor is responsible. Contractor is responsible for compliance with all requirements of the Contract Documents and for the safe and successful construction of the work. This review does not consider the means, methods, techniques, sequences, fabrication processes, and operations of construction, or safety precautions or programs incidental thereto, which are the sole responsibility of the Contractor.

HNTB

BY

DATE 10/28/2022

FINAL ROW PLAN REVISIONS (SUBMITTAL DATE:)							
NO.	DATE	AUTH	DESCRIPTION	NO.	DATE	AUTH	DESCRIPTION

Department of Roads

VERT. (FT) 0 10
HORZ. (FT) 0 10

FILE:

DATE: 10/12/22
DESIGN UNIT: XXX
TSC: MACOMB

CS: INFR50000
JN: 207178A

STA. 401+00.00 R1 TO STA. 401+50.00 R1
NB MOUND RD

DRAWING
SHEET
SECT

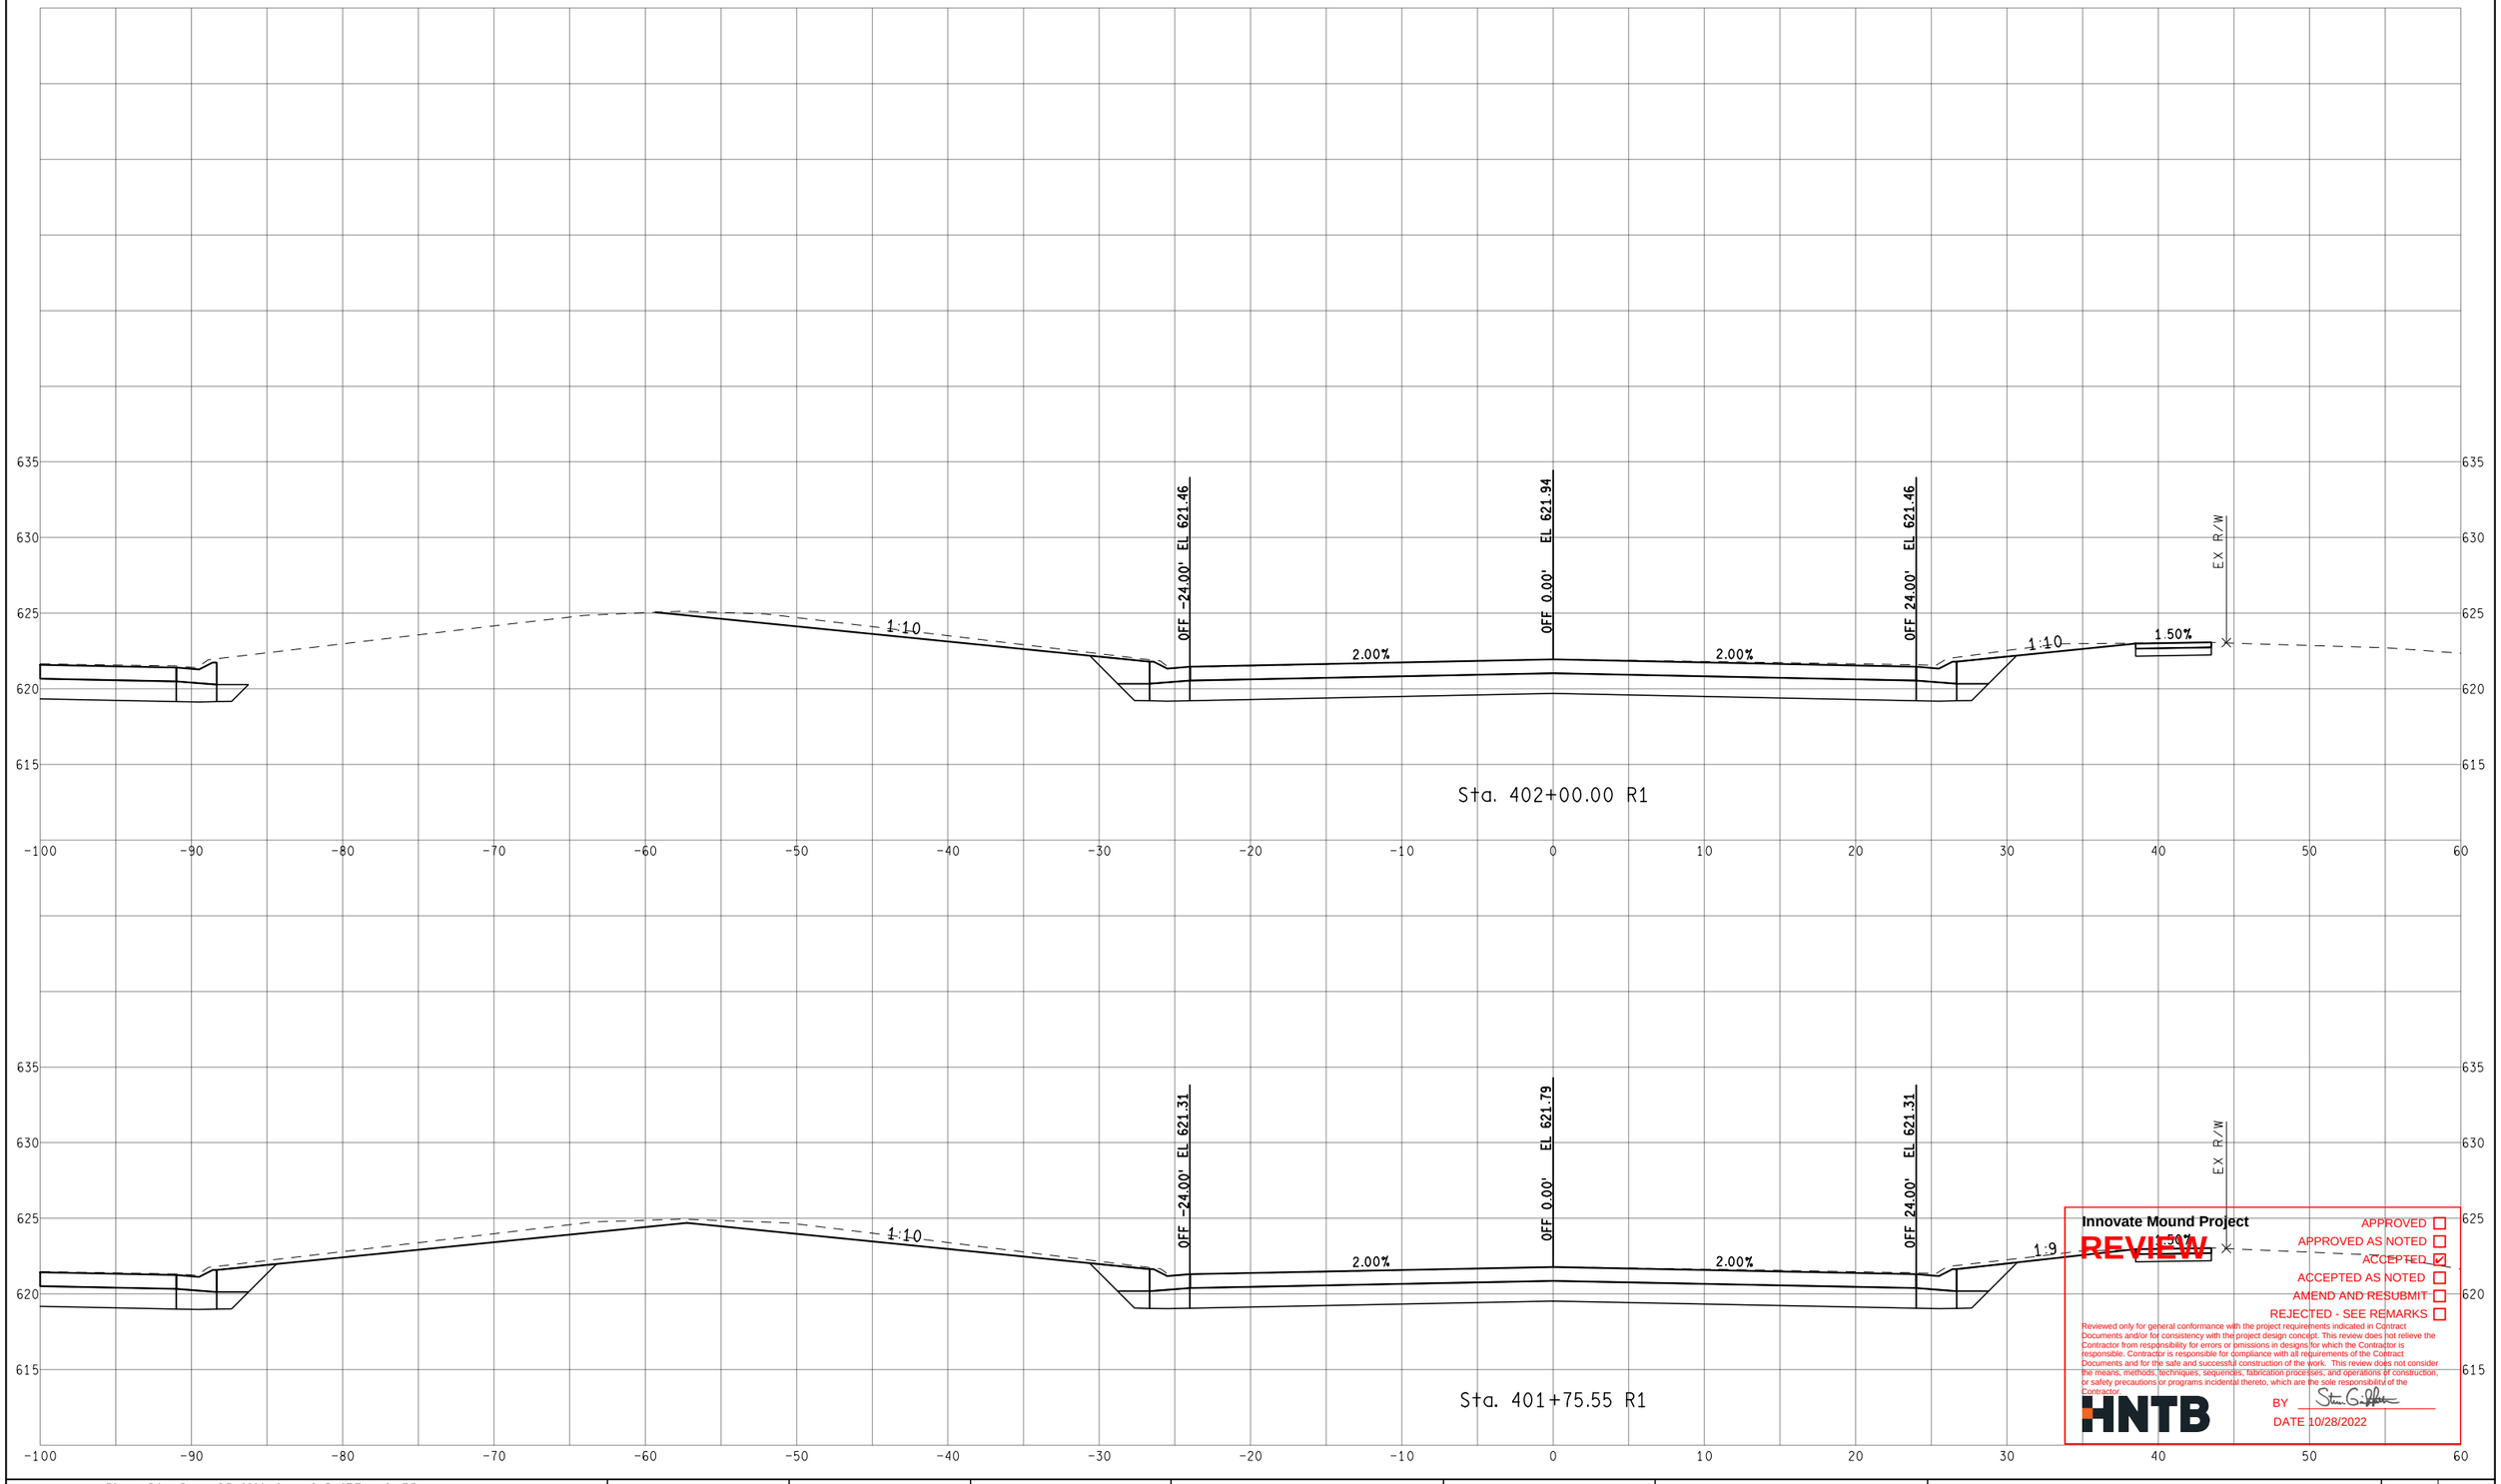

Innovate Mound Project

REVIEW

APPROVED ☐
APPROVED AS NOTED ☐
ACCEPTED ☑
ACCEPTED AS NOTED ☐
AMEND AND RESUBMIT ☐
REJECTED - SEE REMARKS ☐

Reviewed only for general conformance with the project requirements indicated in Contract Documents and/or for consistency with the project design concept. This review does not relieve the Contractor from responsibility for errors or omissions in designs for which the Contractor is responsible. Contractor is responsible for compliance with all requirements of the Contract Documents and for the safe and successful construction of the work. This review does not consider the means, methods, techniques, sequences, fabrication processes, and operations of construction, or safety precautions or programs incidental thereto, which are the sole responsibility of the Contractor.

HNTB

BY [signature]

DATE 10/28/2022

FINAL ROW PLAN REVISIONS (SUBMITTAL DATE:)							
NO.	DATE	AUTH	DESCRIPTION	NO.	DATE	AUTH	DESCRIPTION

Department of Roads

VERT. (FT) 0 10
HORZ. (FT) 0 10

FILE:

DATE: 10/12/22
DESIGN UNIT: XXX
TSC: MACOMB

CS: INFR50000
JN: 207178A

STA. 401+75.55 R1 TO STA. 402+00.00 R1
NB MOUND RD

DRAWING
SHEET
SECT