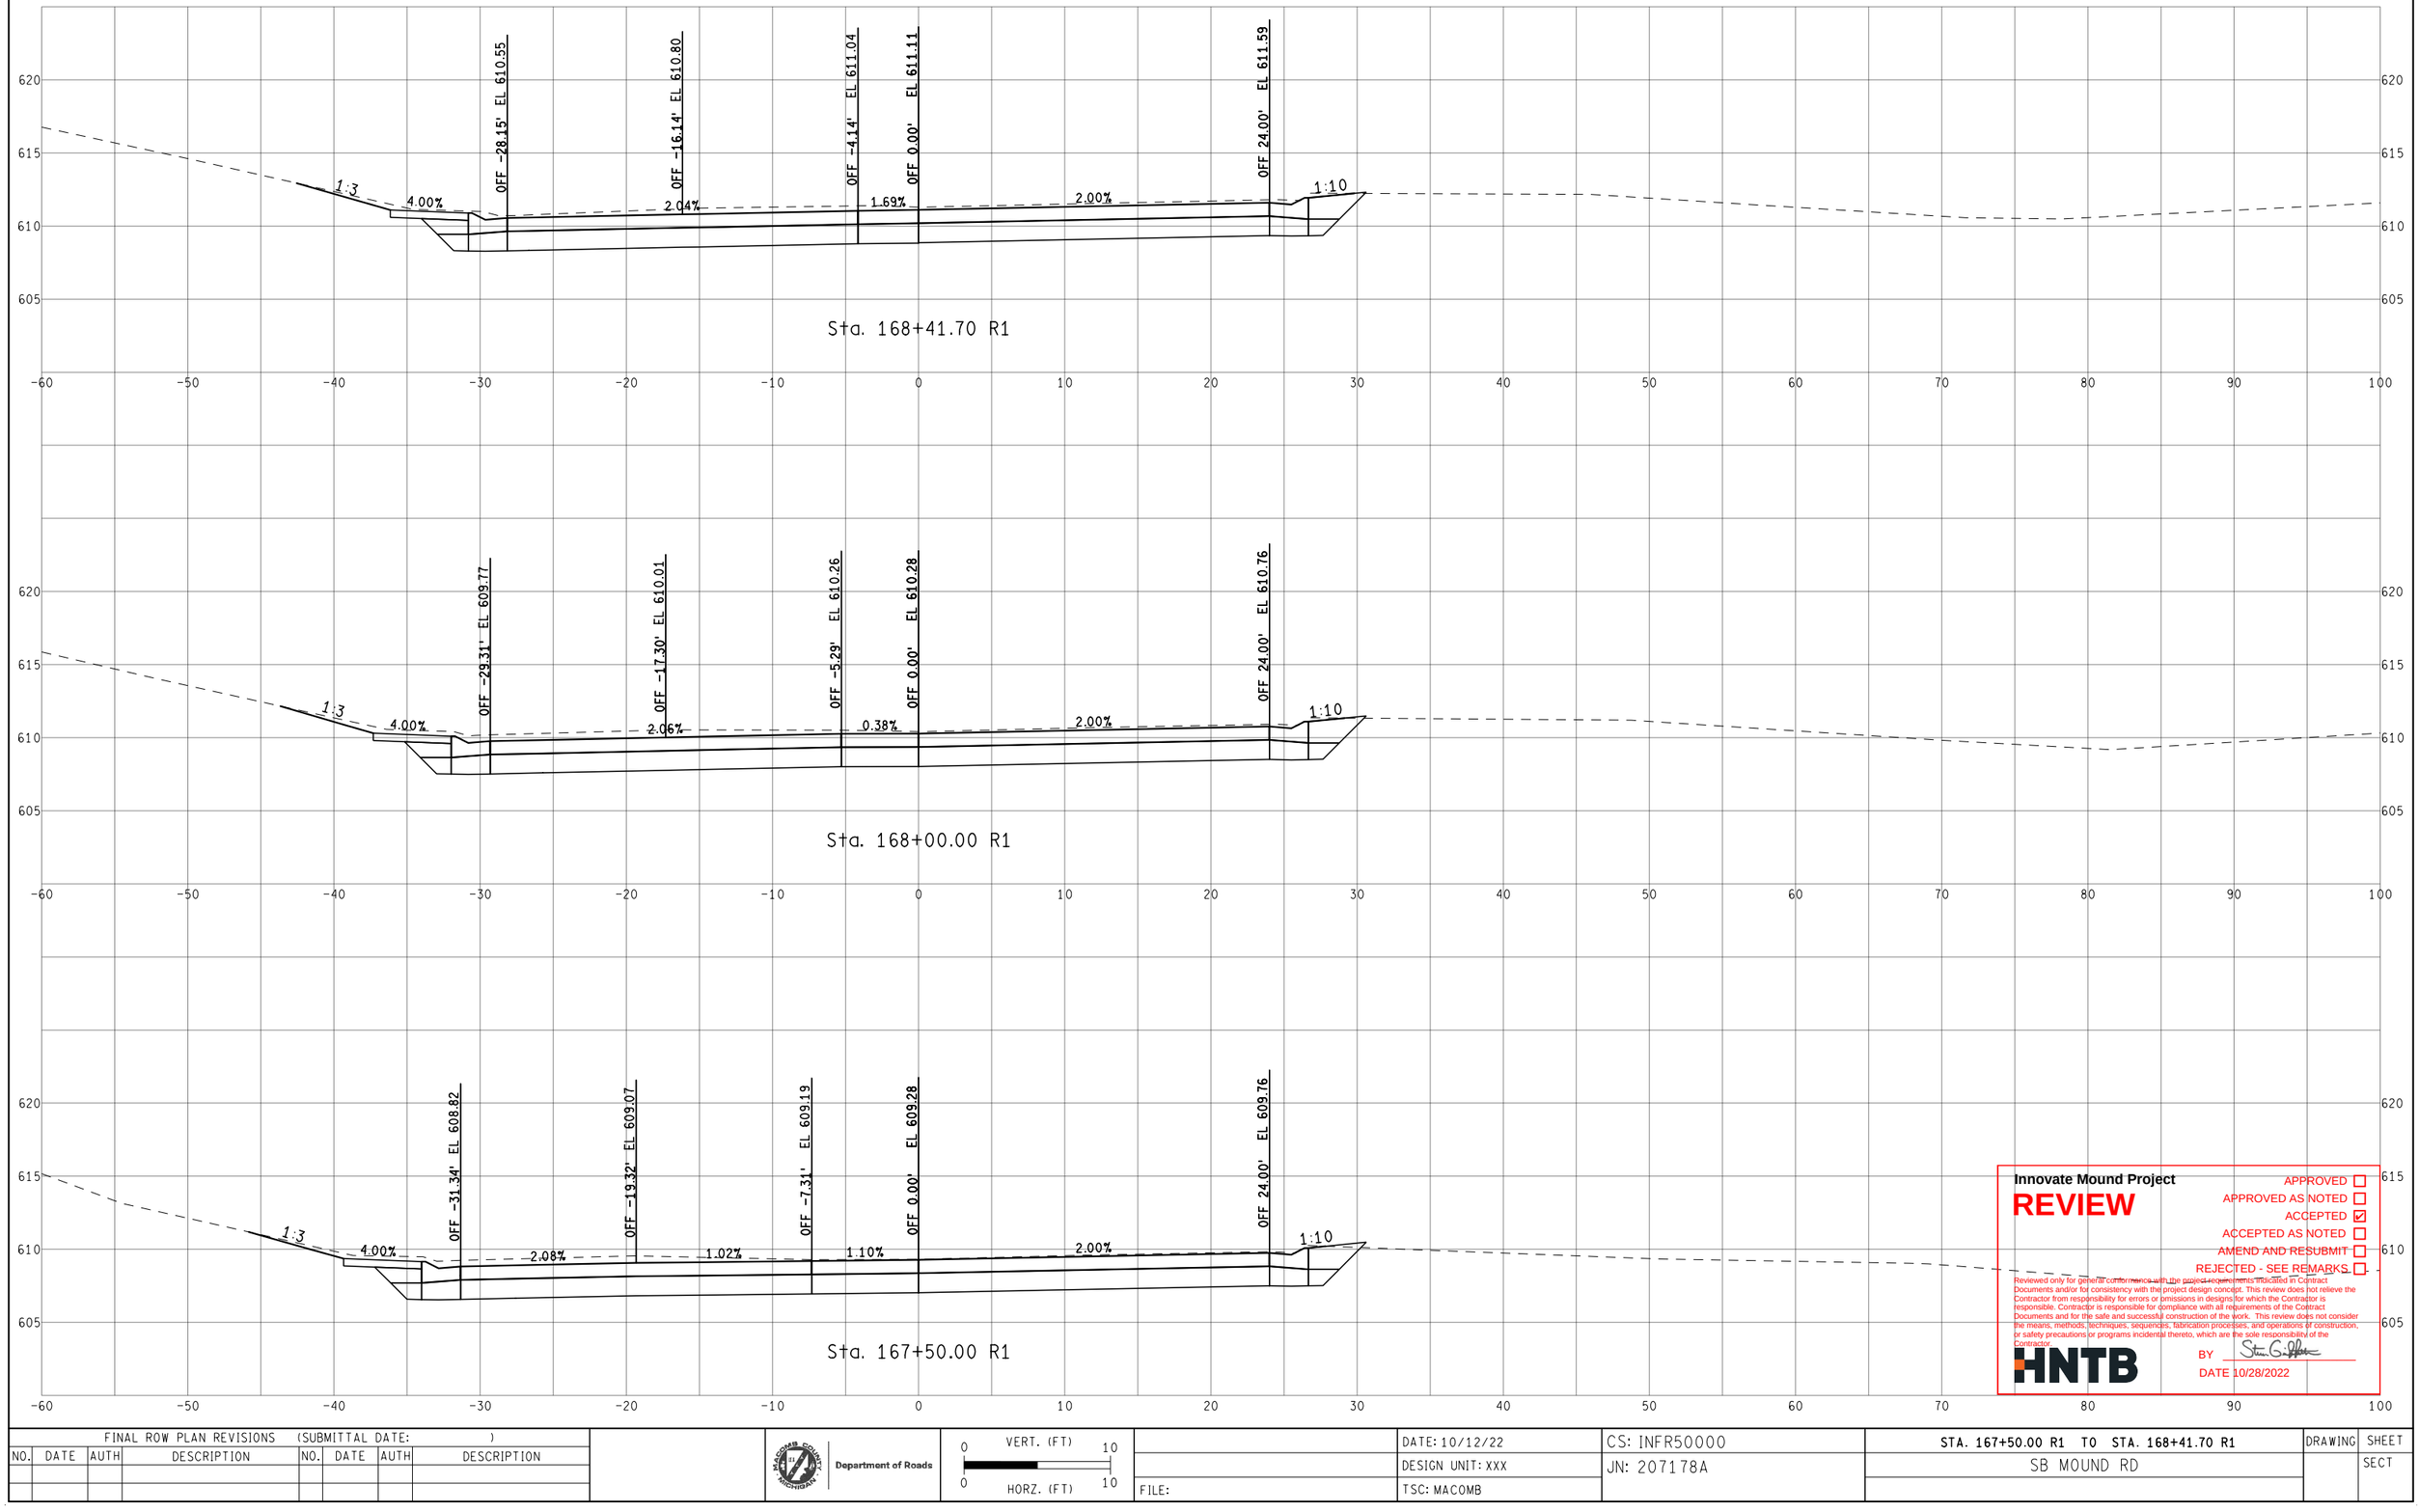


Innovate Mound Project

REVIEW

APPROVED ☐
APPROVED AS NOTED ☐
ACCEPTED ☑
ACCEPTED AS NOTED ☐
AMEND AND RESUBMIT ☐
REJECTED - SEE REMARKS ☐

Reviewed only for general conformance with the project requirements indicated in Contract Documents and/or for consistency with the project design concept. This review does not relieve the Contractor from responsibility for errors or omissions in designs for which the Contractor is responsible. Contractor is responsible for compliance with all requirements of the Contract Documents and for the safe and successful construction of the work. This review does not consider the means, methods, techniques, sequences, fabrication processes, and operations of construction, or safety precautions or programs incidental thereto, which are the sole responsibility of the Contractor.

HNTB

BY Steven Griffin

DATE 10/28/2022

FINAL ROW PLAN REVISIONS (SUBMITTAL DATE:)							
NO.	DATE	AUTH	DESCRIPTION	NO.	DATE	AUTH	DESCRIPTION

Department of Roads

0 VERT. (FT) 10

0 HORZ. (FT) 10

FILE:

DATE: 10/12/22

DESIGN UNIT: XXX

TSC: MACOMB

CS: INFR50000

JN: 207178A


STA. 167+50.00 R1 TO STA. 168+41.70 R1

SB MOUND RD

DRAWING

SHEET

SECT

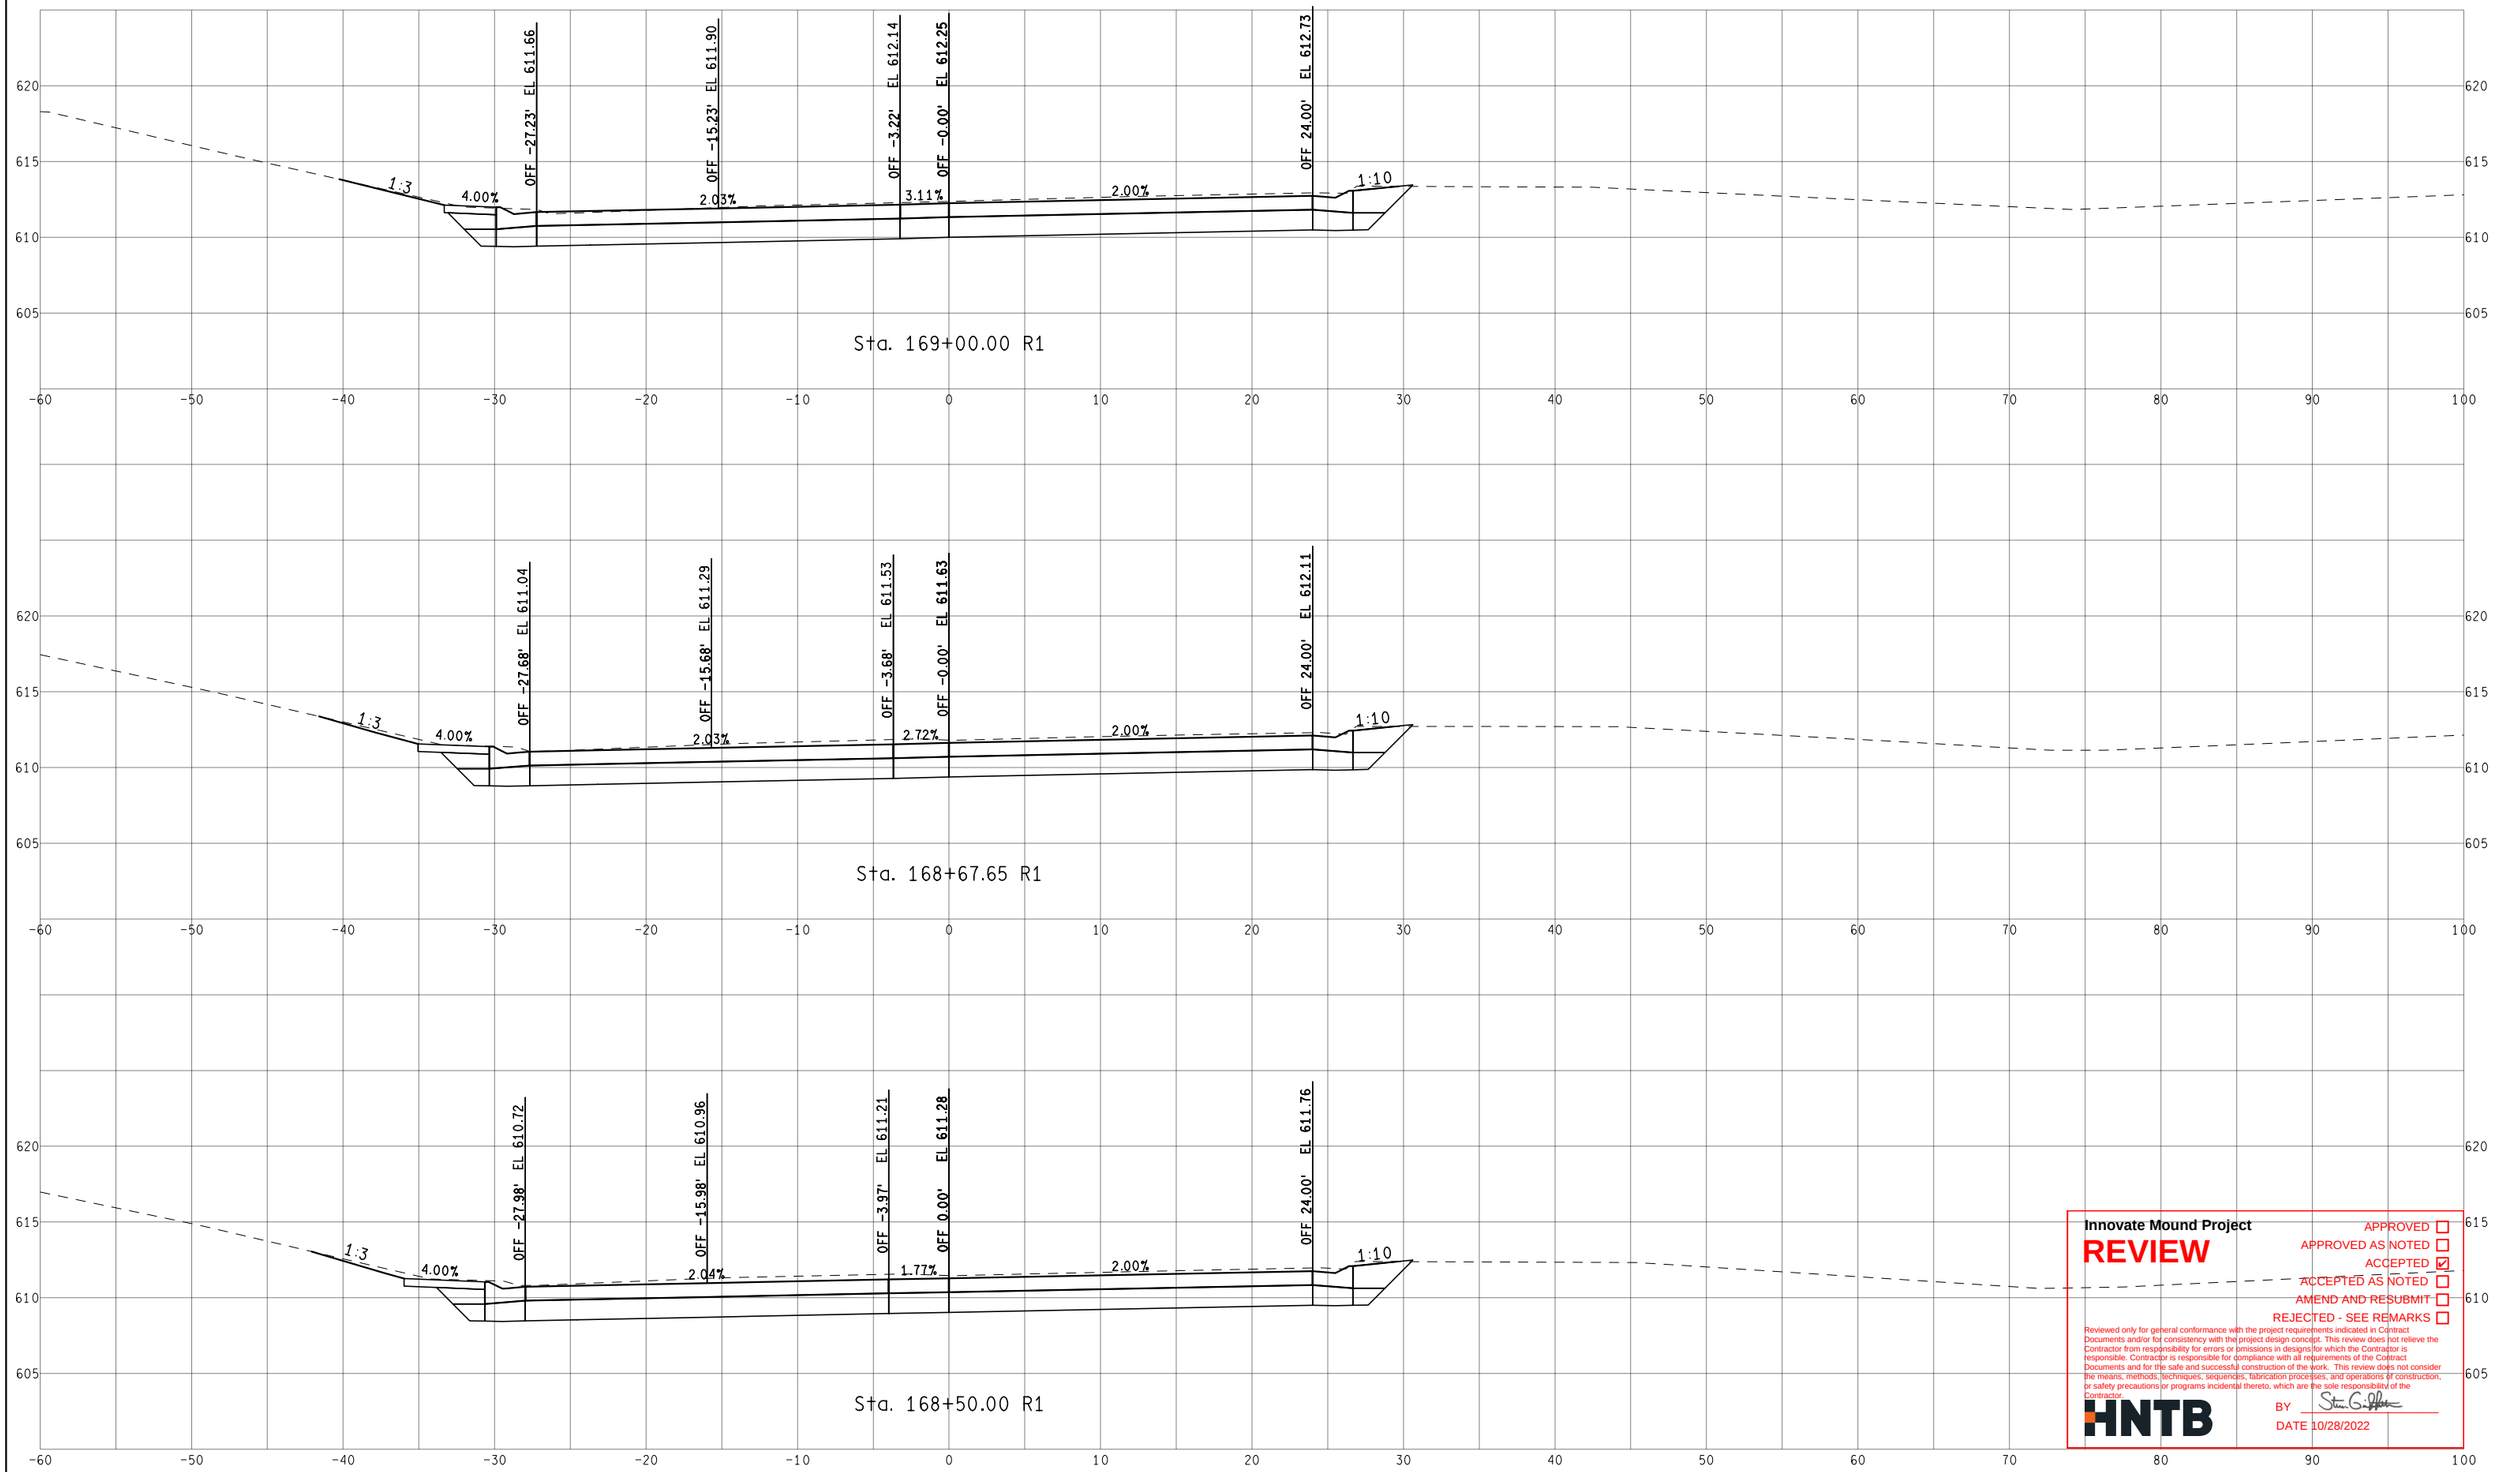

Innovate Mound Project

REVIEW

APPROVED ☐
APPROVED AS NOTED ☐
ACCEPTED ☑
ACCEPTED AS NOTED ☐
AMEND AND RESUBMIT ☐
REJECTED - SEE REMARKS ☐

Reviewed only for general conformance with the project requirements indicated in Contract Documents and/or for consistency with the project design concept. This review does not relieve the Contractor from responsibility for errors or omissions in designs for which the Contractor is responsible. Contractor is responsible for compliance with all requirements of the Contract Documents and for the safe and successful construction of the work. This review does not consider the means, methods, techniques, sequences, fabrication processes, and operations of construction, or safety precautions or programs incidental thereto, which are the sole responsibility of the Contractor.

HNTB

BY Steven G. Peltier

DATE 10/28/2022


FINAL ROW PLAN REVISIONS (SUBMITTAL DATE:)							
NO.	DATE	AUTH	DESCRIPTION	NO.	DATE	AUTH	DESCRIPTION

Department of Roads


VERT. (FT) 0 10

HORZ. (FT) 0 10


	DATE: 10/12/22	CS: INFR50000	STA. 168+50.00 R1 TO STA. 169+00.00 R1	DRAWING	SHEET
	DESIGN UNIT: XXX	JN: 207178A	SB MOUND RD		SECT
FILE:	TSC: MACOMB				

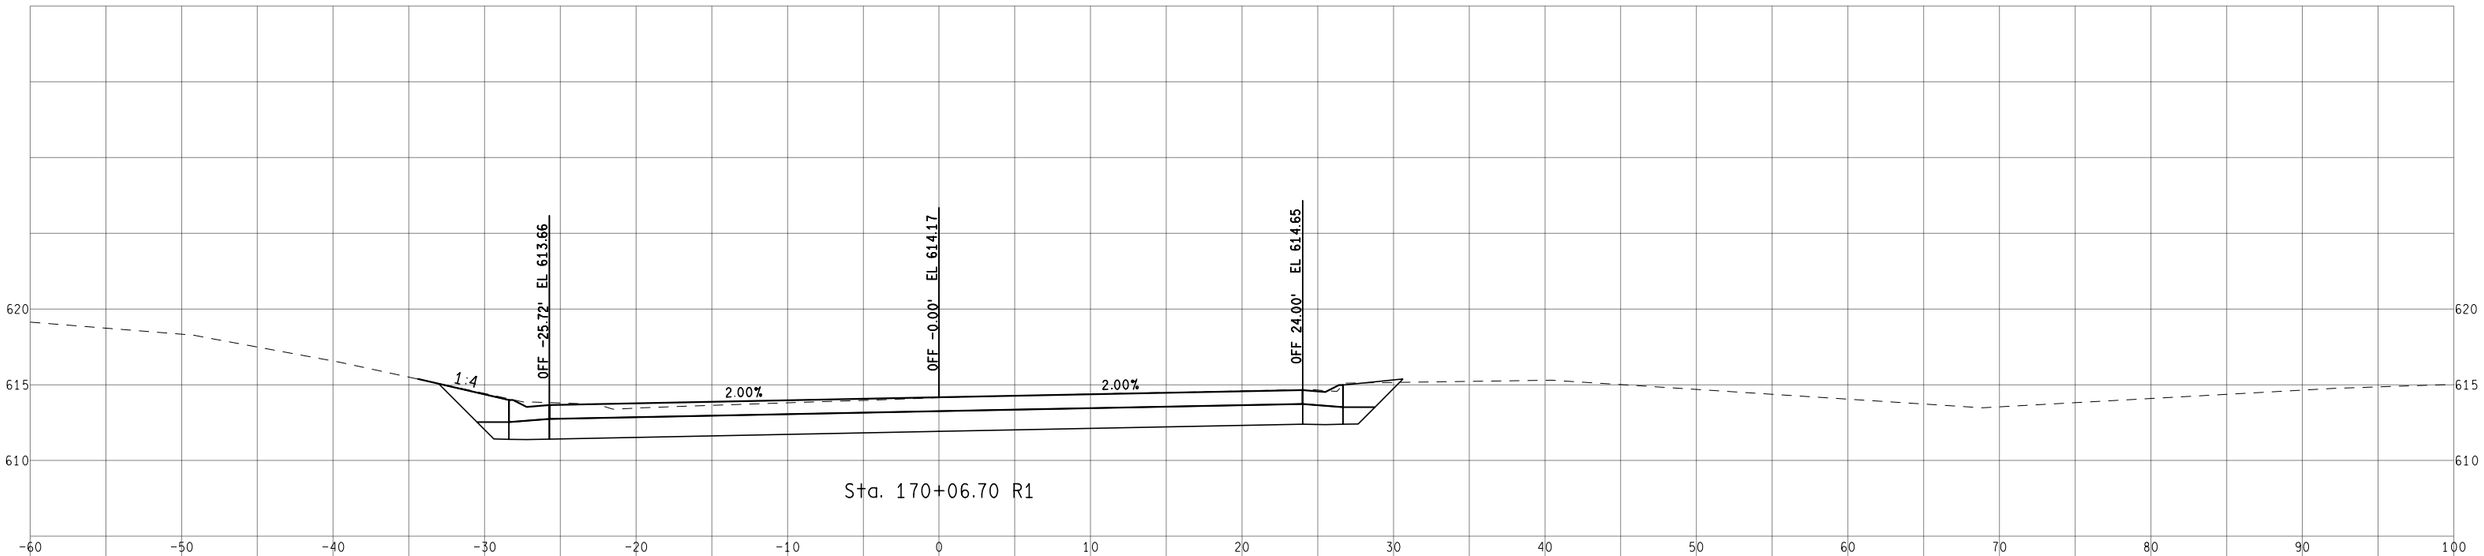

Sta. 170+06.70 R1

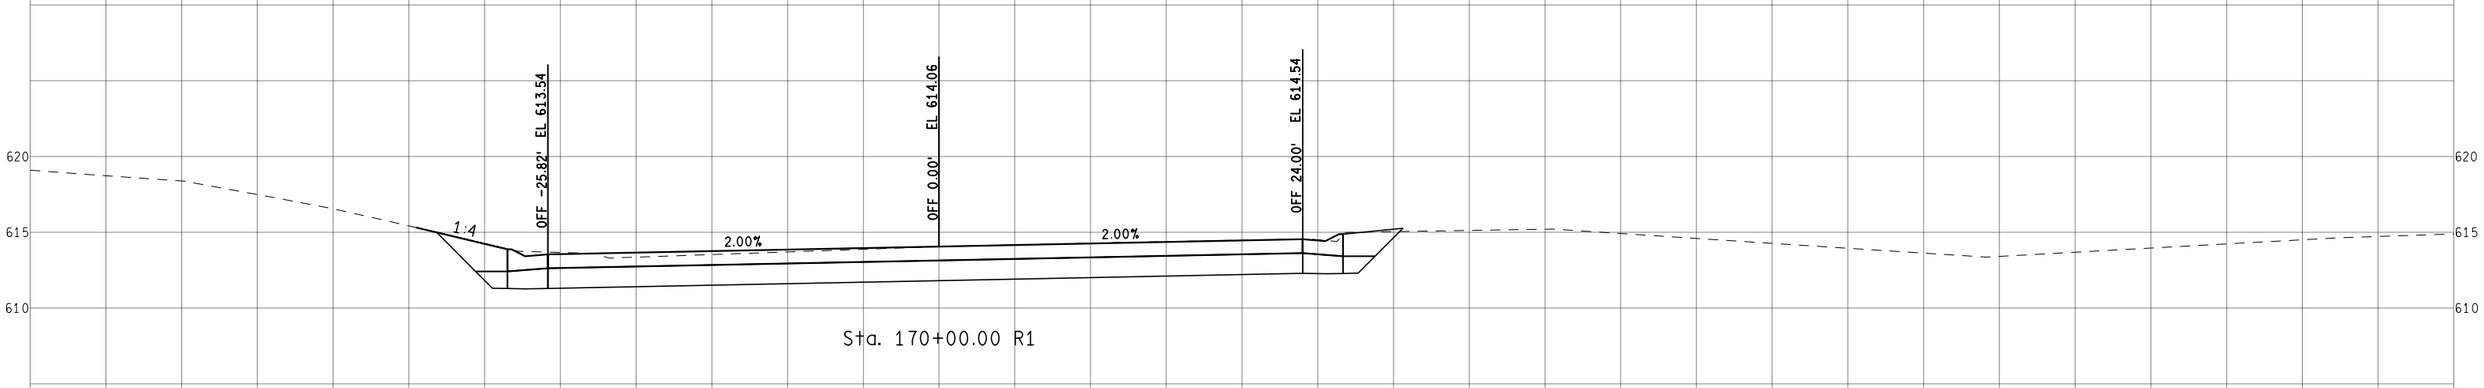

Sta. 170+00.00 R1

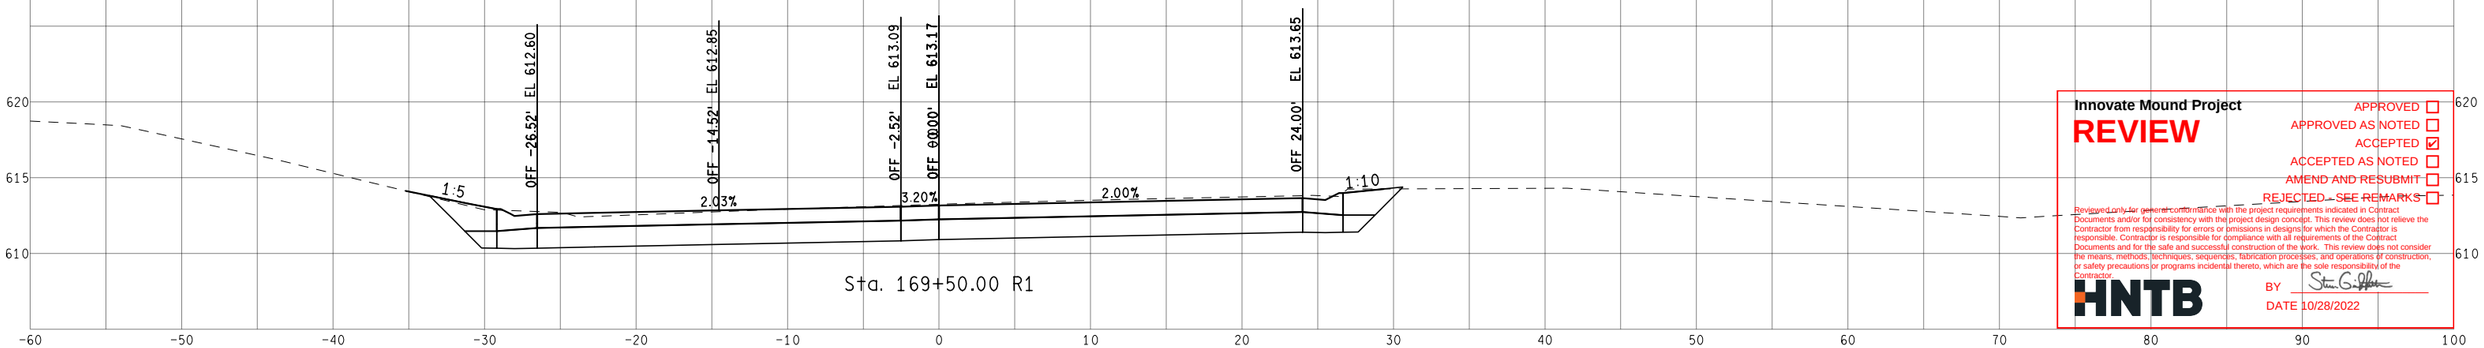

Sta. 169+50.00 R1

Innovate Mound Project

REVIEW

APPROVED ☐
APPROVED AS NOTED ☐
ACCEPTED ☑
ACCEPTED AS NOTED ☐
AMEND AND RESUBMIT ☐
REJECTED - SEE REMARKS ☐

Review is only for general conformance with the project requirements indicated in Contract Documents and/or for consistency with the project design concept. This review does not relieve the Contractor from responsibility for errors or omissions in designs for which the Contractor is responsible. Contractor is responsible for compliance with all requirements of the Contract Documents and for the safe and successful construction of the work. This review does not consider the means, methods, techniques, sequences, fabrication processes, and operations of construction, or safety precautions or programs incidental thereto, which are the sole responsibility of the Contractor.

HNTB

BY

DATE 10/28/2022

FINAL ROW PLAN REVISIONS (SUBMITTAL DATE:)

NO.	DATE	AUTH	DESCRIPTION	NO.	DATE	AUTH	DESCRIPTION

Department of Roads

VERT. (FT) 0 10
HORZ. (FT) 0 10


FILE:

DATE: 10/12/22
DESIGN UNIT: XXX
TSC: MACOMB


CS: INFR50000
JN: 207178A

STA. 169+50.00 R1 TO STA. 170+06.70 R1
SB MOUND RD


DRAWING
SHEET
SECT

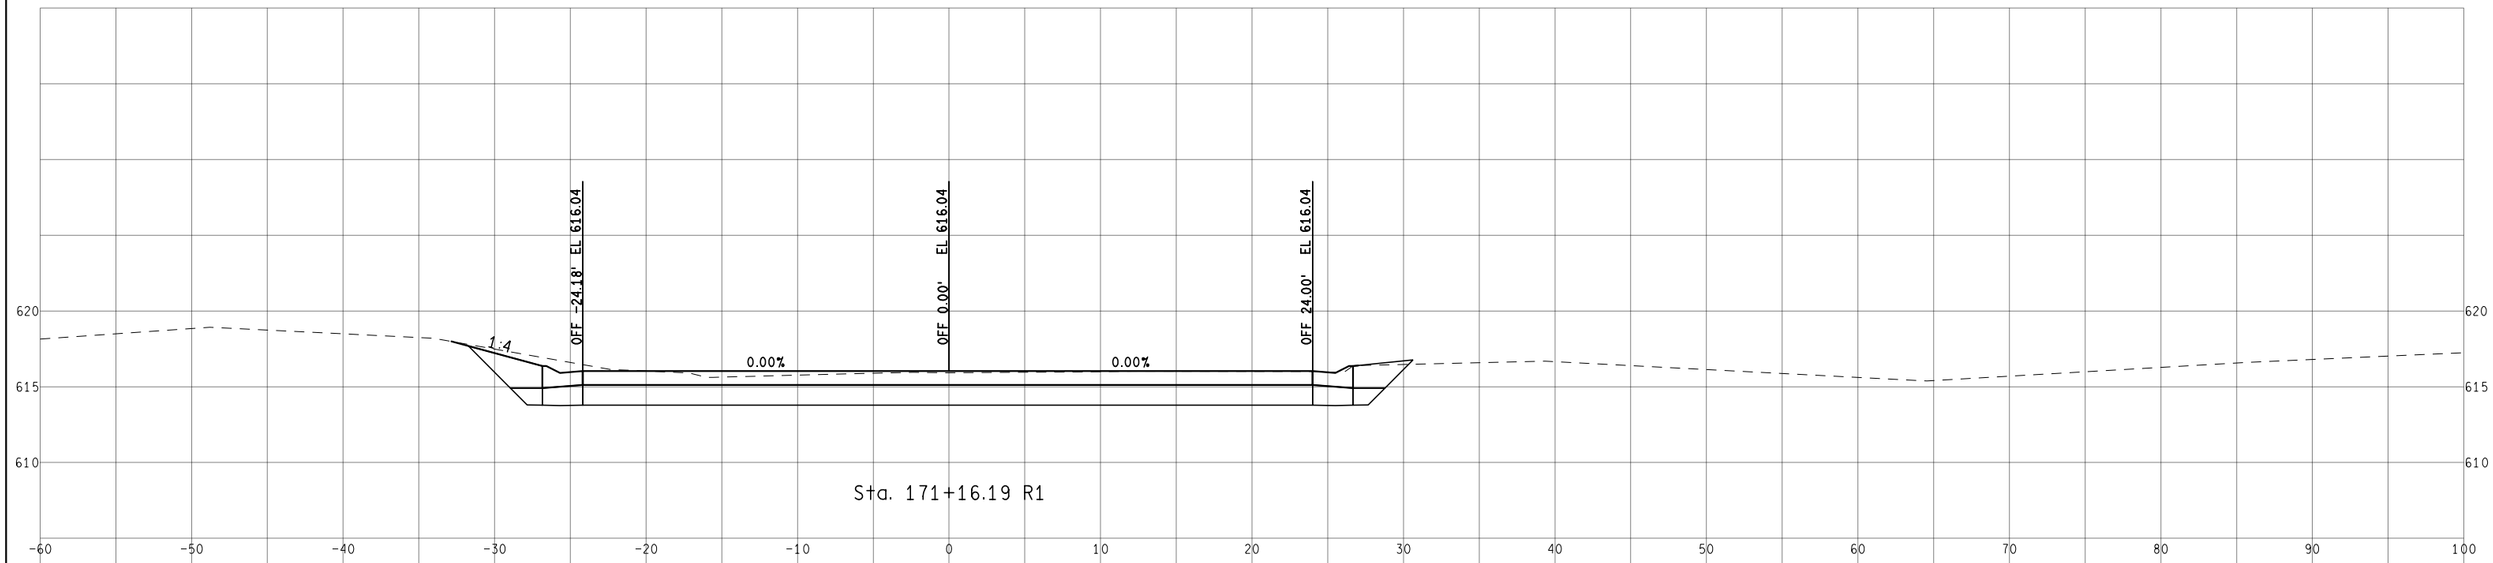

Sta. 171+16.19 R1

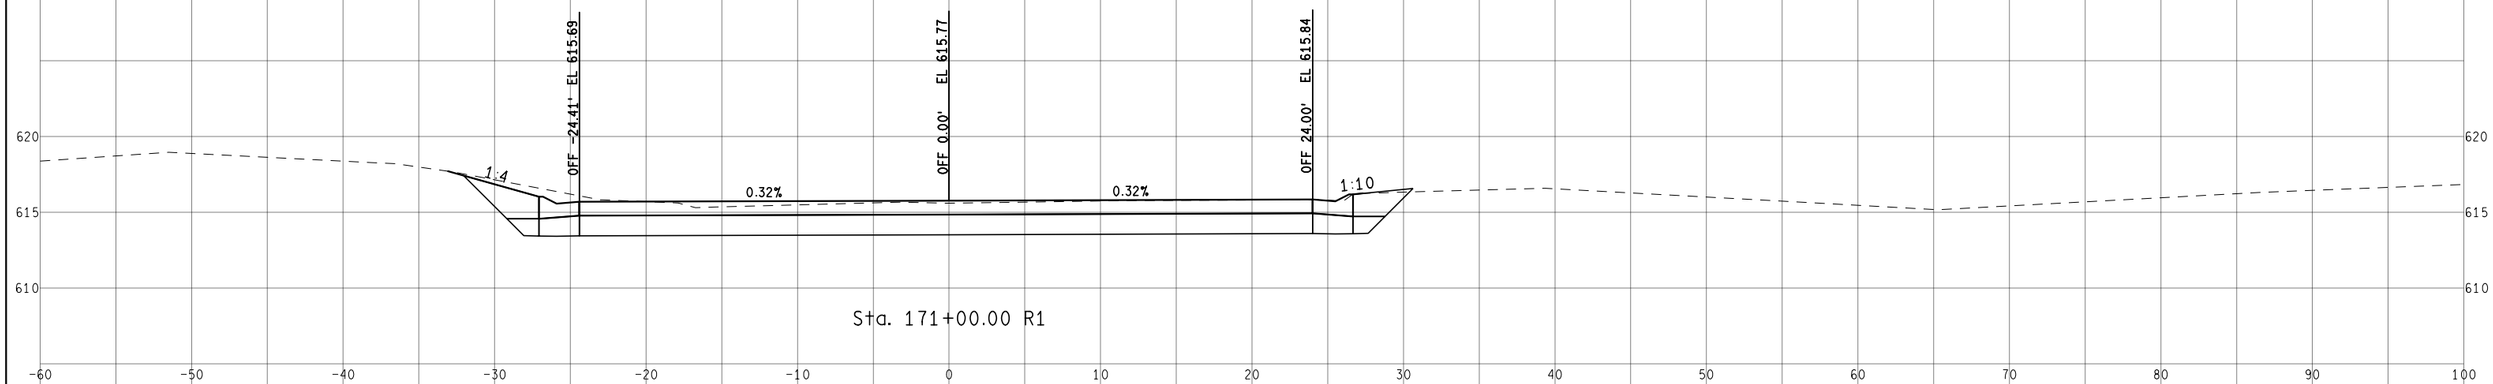

Sta. 171+00.00 R1

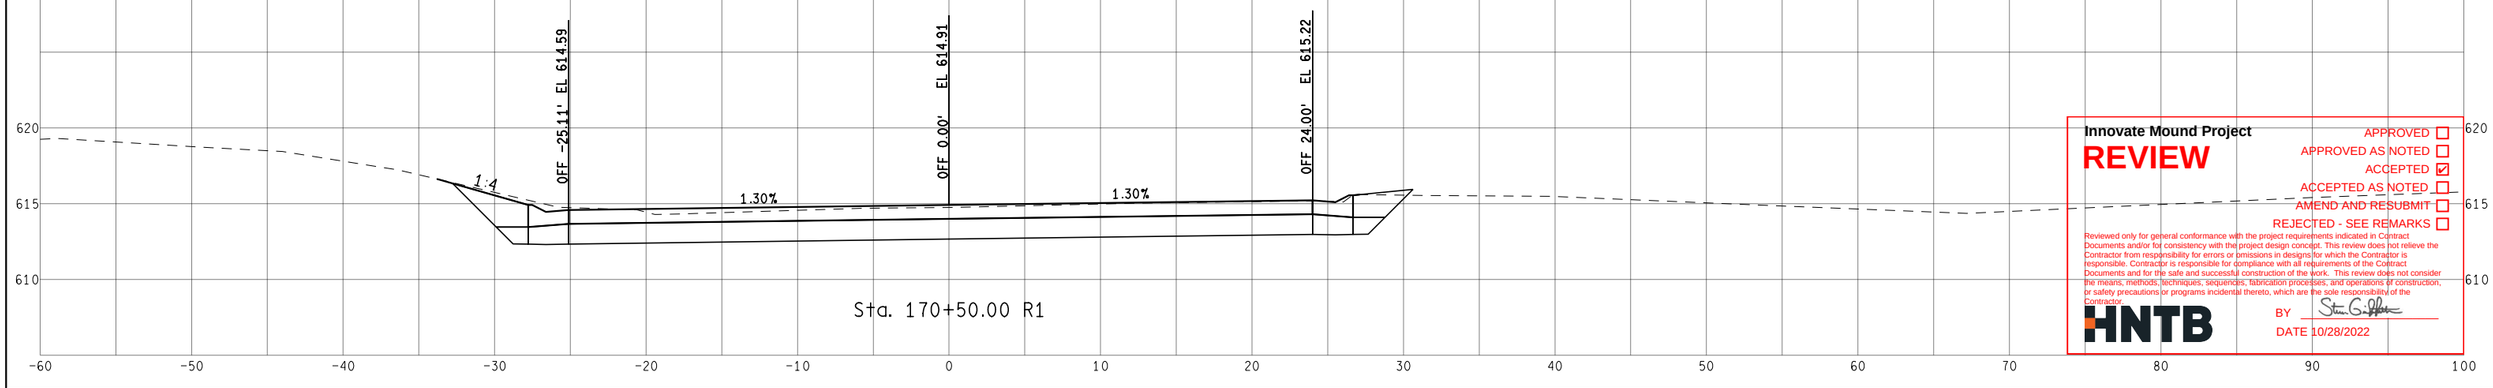

Sta. 170+50.00 R1

Innovate Mound Project

REVIEW

APPROVED ☐
APPROVED AS NOTED ☐
ACCEPTED ☑
ACCEPTED AS NOTED ☐
AMEND AND RESUBMIT ☐
REJECTED - SEE REMARKS ☐

Reviewed only for general conformance with the project requirements indicated in Contract Documents and/or for consistency with the project design concept. This review does not relieve the Contractor from responsibility for errors or omissions in designs for which the Contractor is responsible. Contractor is responsible for compliance with all requirements of the Contract Documents and for the safe and successful construction of the work. This review does not consider the means, methods, techniques, sequences, fabrication processes, and operations of construction, or safety precautions or programs incidental thereto, which are the sole responsibility of the Contractor.

HNTB

BY Steven G. Fisher

DATE 10/28/2022

FINAL ROW PLAN REVISIONS (SUBMITTAL DATE:)							
NO.	DATE	AUTH	DESCRIPTION	NO.	DATE	AUTH	DESCRIPTION

Department of Roads

0 VERT. (FT) 10

0 HORZ. (FT) 10

FILE:

DATE: 10/12/22

DESIGN UNIT: XXX

TSC: MACOMB

CS: INFR50000

JN: 207178A


STA. 170+50.00 R1 TO STA. 171+16.19 R1

SB MOUND RD

DRAWING

SHEET

SECT

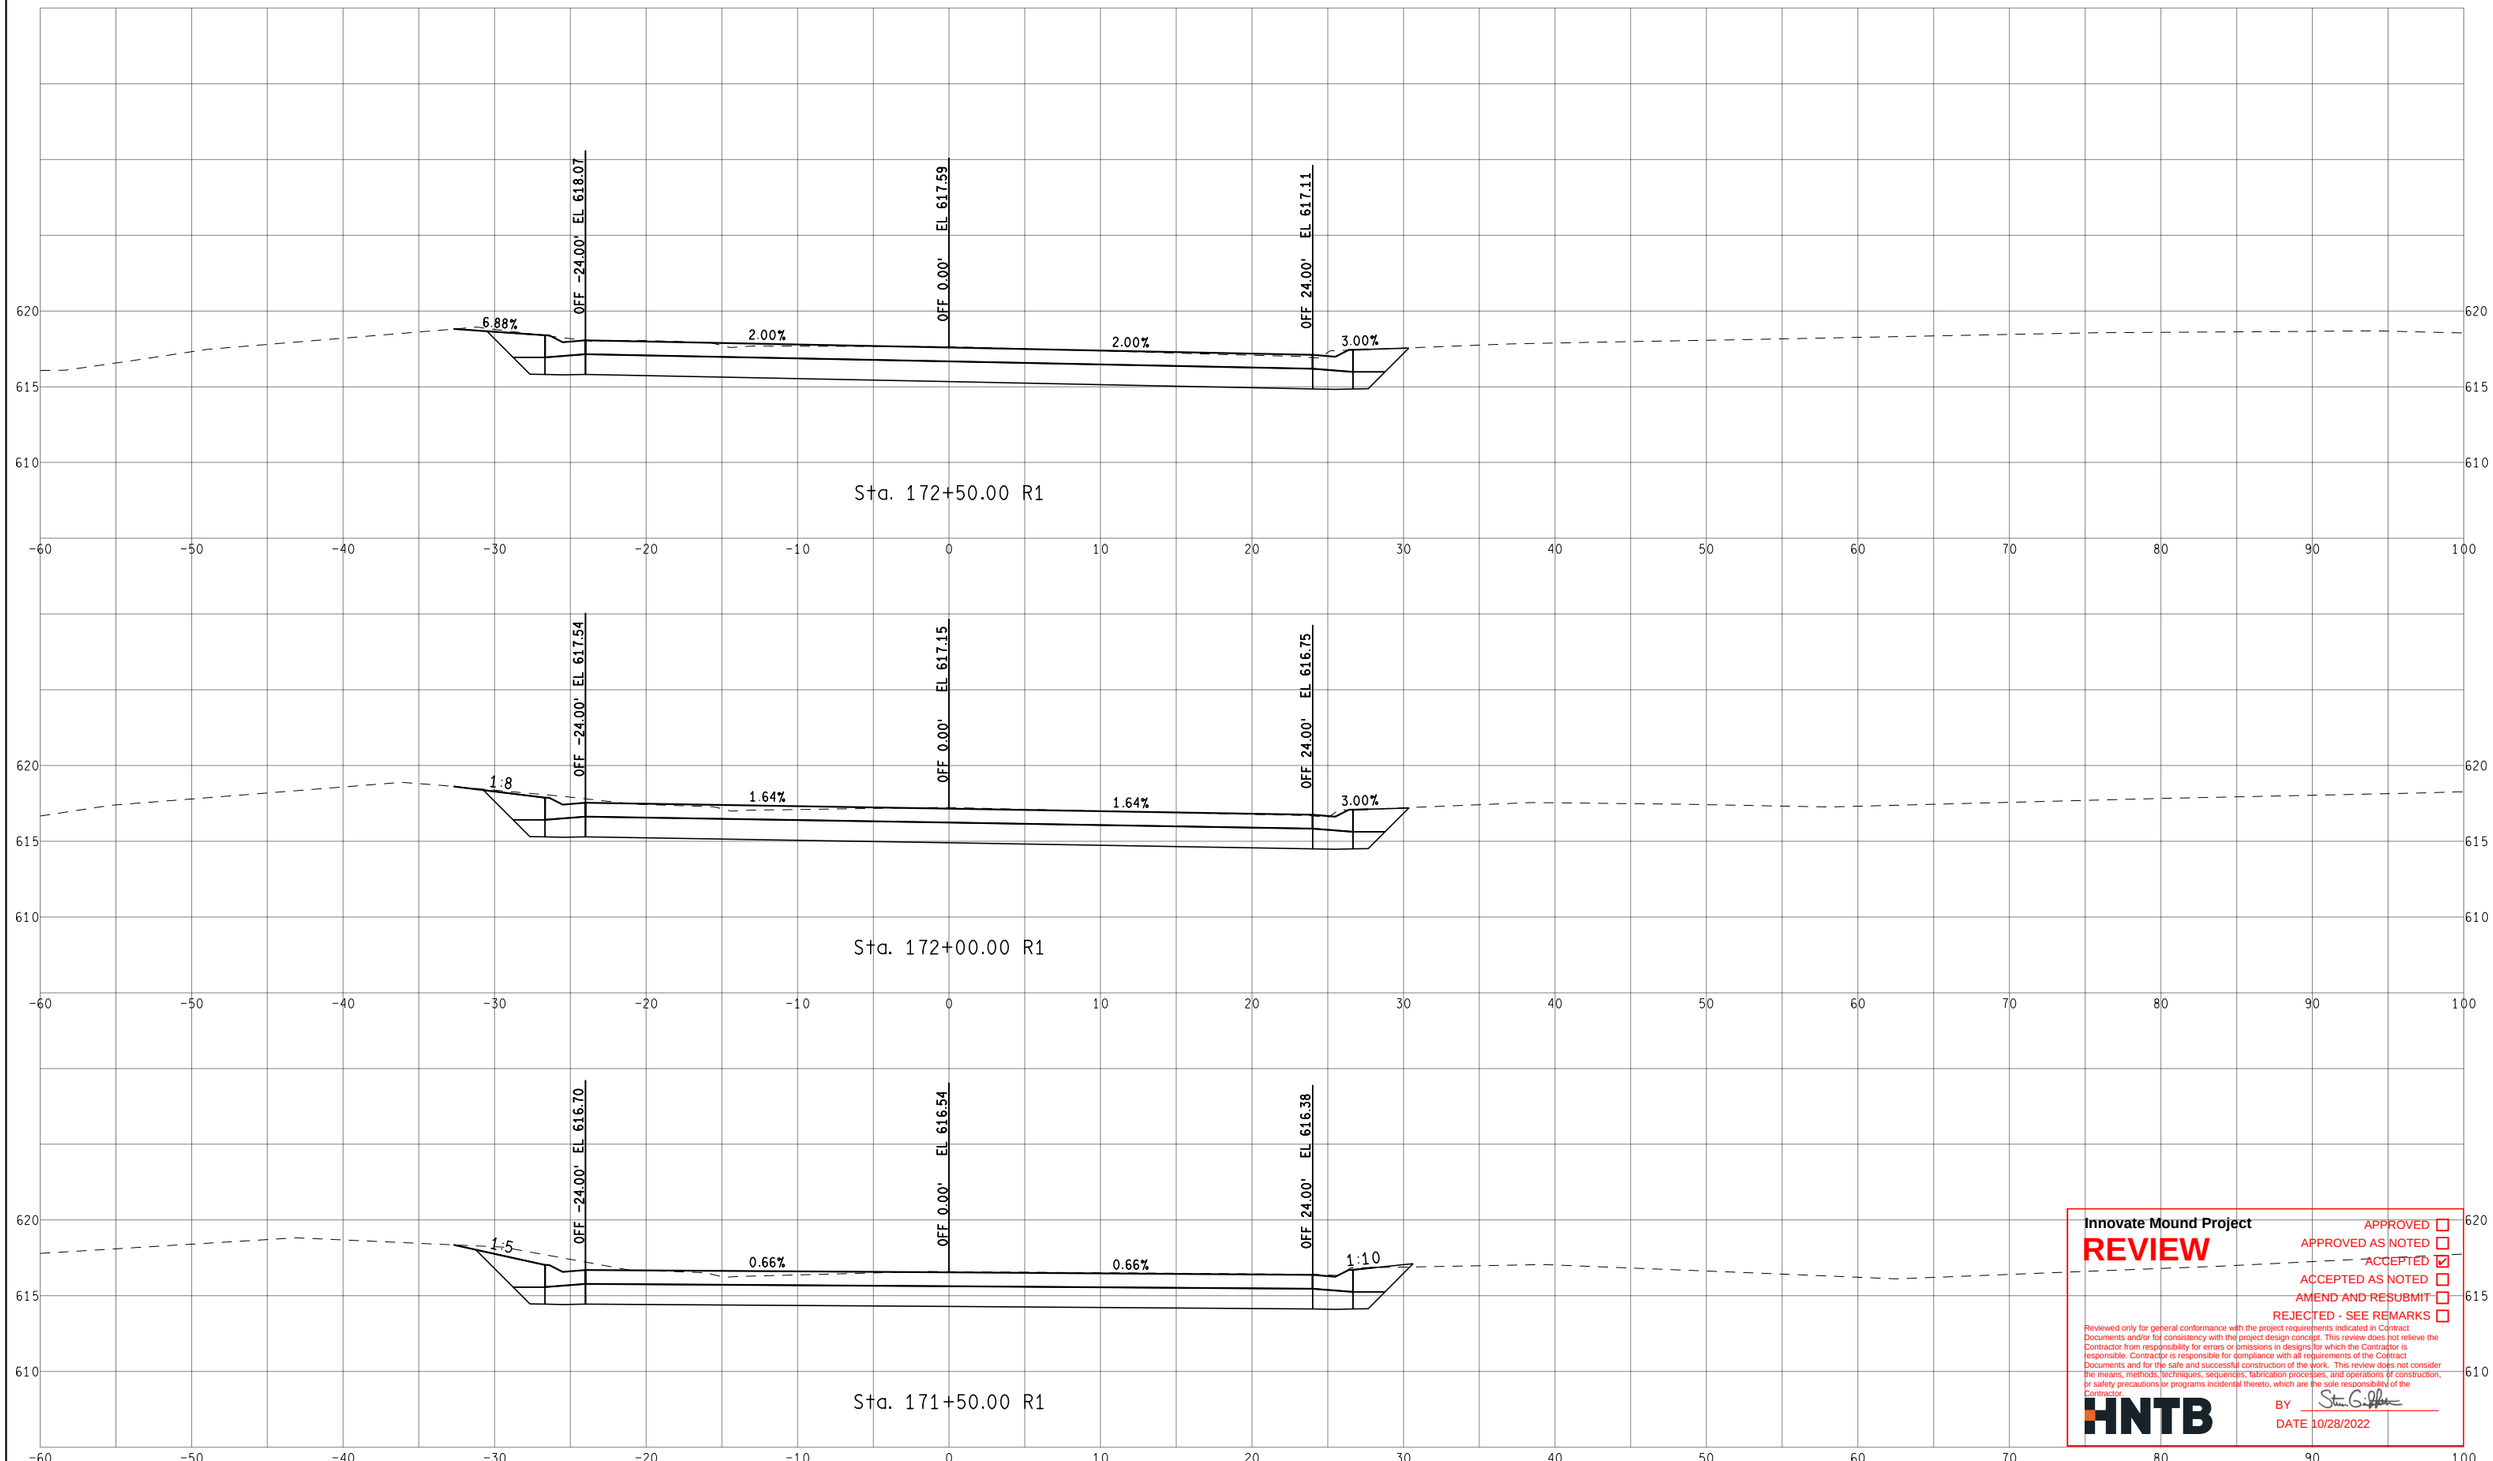

Innovate Mound Project

REVIEW

APPROVED ☐
APPROVED AS NOTED ☐
ACCEPTED ☑
ACCEPTED AS NOTED ☐
AMEND AND RESUBMIT ☐
REJECTED - SEE REMARKS ☐

Reviewed only for general conformance with the project requirements indicated in Contract Documents and/or for consistency with the project design concept. This review does not relieve the Contractor from responsibility for errors or omissions in designs for which the Contractor is responsible. Contractor is responsible for compliance with all requirements of the Contract Documents and for the safe and successful construction of the work. This review does not consider the means, methods, techniques, sequences, fabrication processes, and operations of construction, or safety precautions or programs incidental thereto, which are the sole responsibility of the Contractor.

HNTB

BY Steven G. Peltier

DATE 10/28/2022

FINAL ROW PLAN REVISIONS (SUBMITTAL DATE:)							
NO.	DATE	AUTH	DESCRIPTION	NO.	DATE	AUTH	DESCRIPTION

Department of Roads

VERT. (FT) 0 10
HORZ. (FT) 0 10

FILE:

DATE: 10/12/22
DESIGN UNIT: XXX
TSC: MACOMB

CS: INFR50000
JN: 207178A

STA. 171+50.00 R1 TO STA. 172+50.00 R1
SB MOUND RD

DRAWING
SHEET
SECT

Innovate Mound Project

REVIEW

APPROVED ☐
APPROVED AS NOTED ☐
ACCEPTED ☑
ACCEPTED AS NOTED ☐
AMEND AND RESUBMIT ☐
REJECTED - SEE REMARKS ☐

Reviewed only for general conformance with the project requirements indicated in Contract Documents and/or for consistency with the project design concept. This review does not relieve the Contractor from responsibility for errors or omissions in designs for which the Contractor is responsible. Contractor is responsible for compliance with all requirements of the Contract Documents and for the safe and successful construction of the work. This review does not consider the means, methods, techniques, sequences, fabrication processes, and operations of construction, or safety precautions or programs incidental thereto, which are the sole responsibility of the Contractor.

HNTB

BY Steven G. Griffin

DATE 10/28/2022

FINAL ROW PLAN REVISIONS (SUBMITTAL DATE:)							
NO.	DATE	AUTH	DESCRIPTION	NO.	DATE	AUTH	DESCRIPTION

Department of Roads

VERT. (FT) 0 10

HORZ. (FT) 0 10

FILE:

DATE: 10/12/22

DESIGN UNIT: XXX

TSC: MACOMB

CS: INFR50000

JN: 207178A


STA. 173+00.00 R1 TO STA. 174+00.00 R1

SB MOUND RD

DRAWING

SHEET

SECT

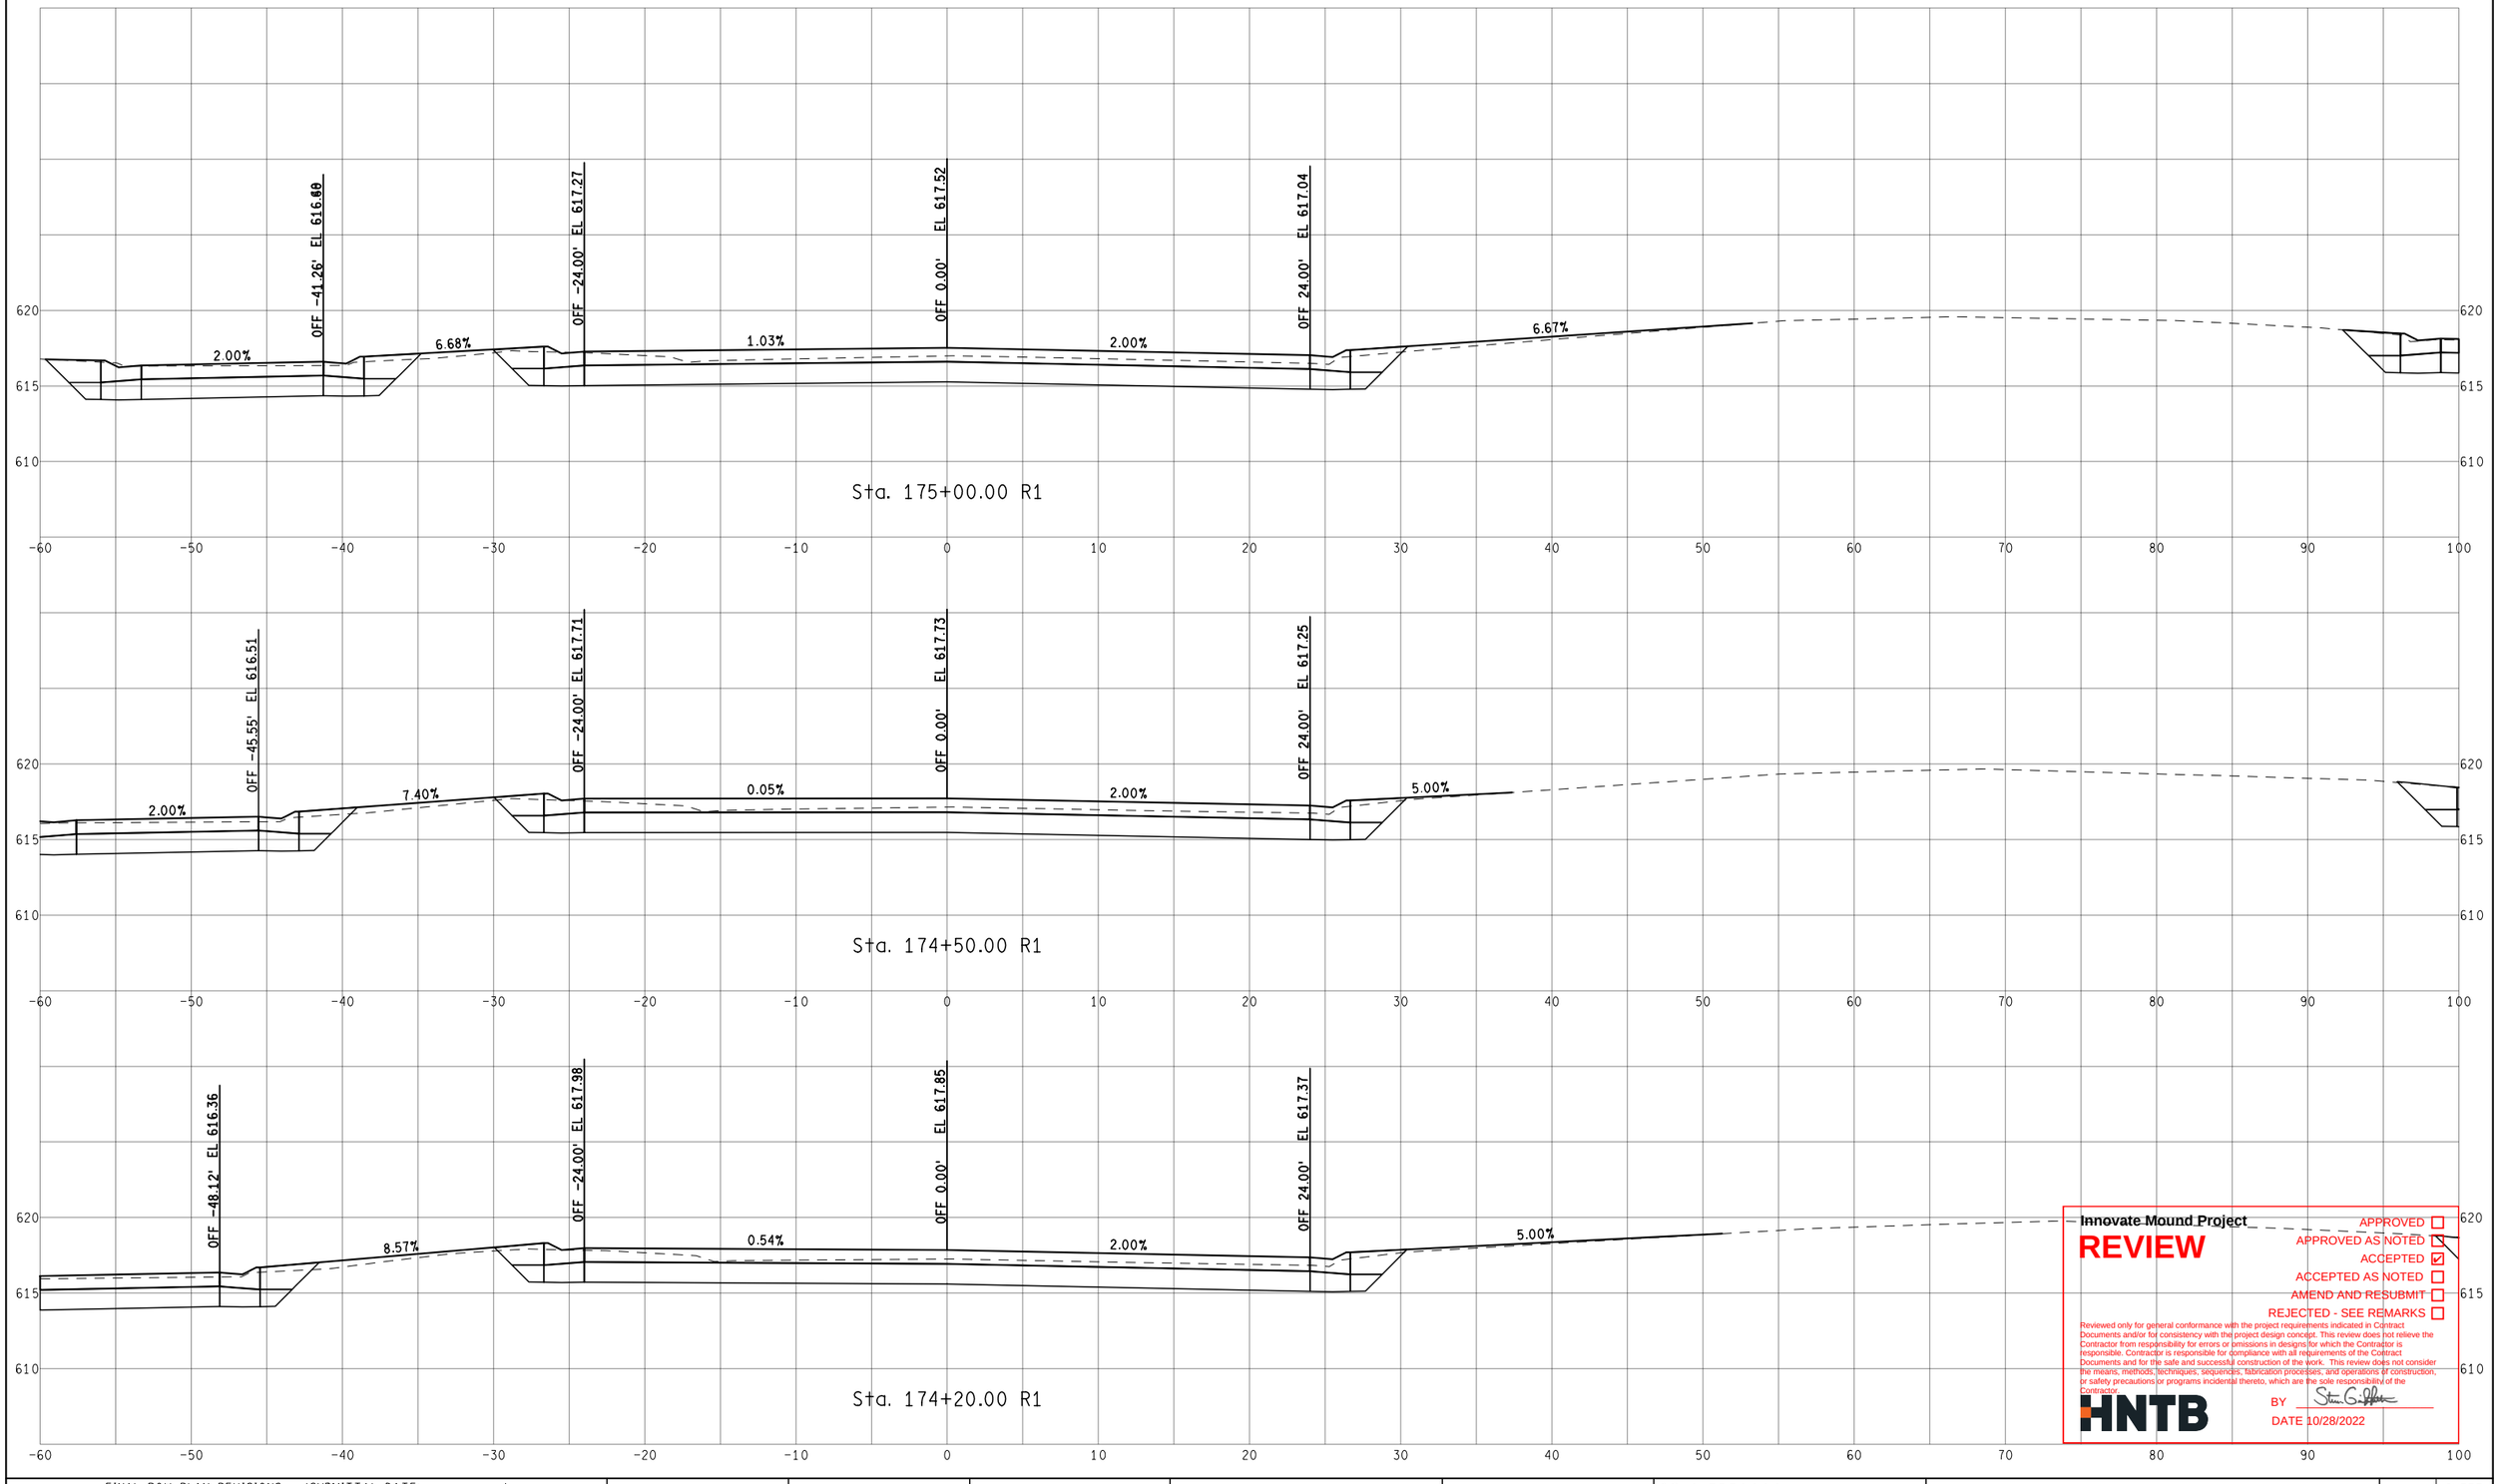

Innovate Mound Project

REVIEW

APPROVED ☐
APPROVED AS NOTED ☐
ACCEPTED ☑
ACCEPTED AS NOTED ☐
AMEND AND RESUBMIT ☐
REJECTED - SEE REMARKS ☐

Reviewed only for general conformance with the project requirements indicated in Contract Documents and/or for consistency with the project design concept. This review does not relieve the Contractor from responsibility for errors or omissions in designs for which the Contractor is responsible. Contractor is responsible for compliance with all requirements of the Contract Documents and for the safe and successful construction of the work. This review does not consider the means, methods, techniques, sequences, fabrication processes, and operations of construction, or safety precautions or programs incidental thereto, which are the sole responsibility of the Contractor.

HNTB

BY Steven Griffith

DATE 10/28/2022

FINAL ROW PLAN REVISIONS (SUBMITTAL DATE:)							
NO.	DATE	AUTH	DESCRIPTION	NO.	DATE	AUTH	DESCRIPTION

Department of Roads

VERT. (FT) 0 10
HORZ. (FT) 0 10


FILE:

DATE: 10/12/22
DESIGN UNIT: XXX
TSC: MACOMB


CS: INFR50000
JN: 207178A

STA. 174+20.00 R1 TO STA. 175+00.00 R1
SB MOUND RD


DRAWING
SHEET
SECT

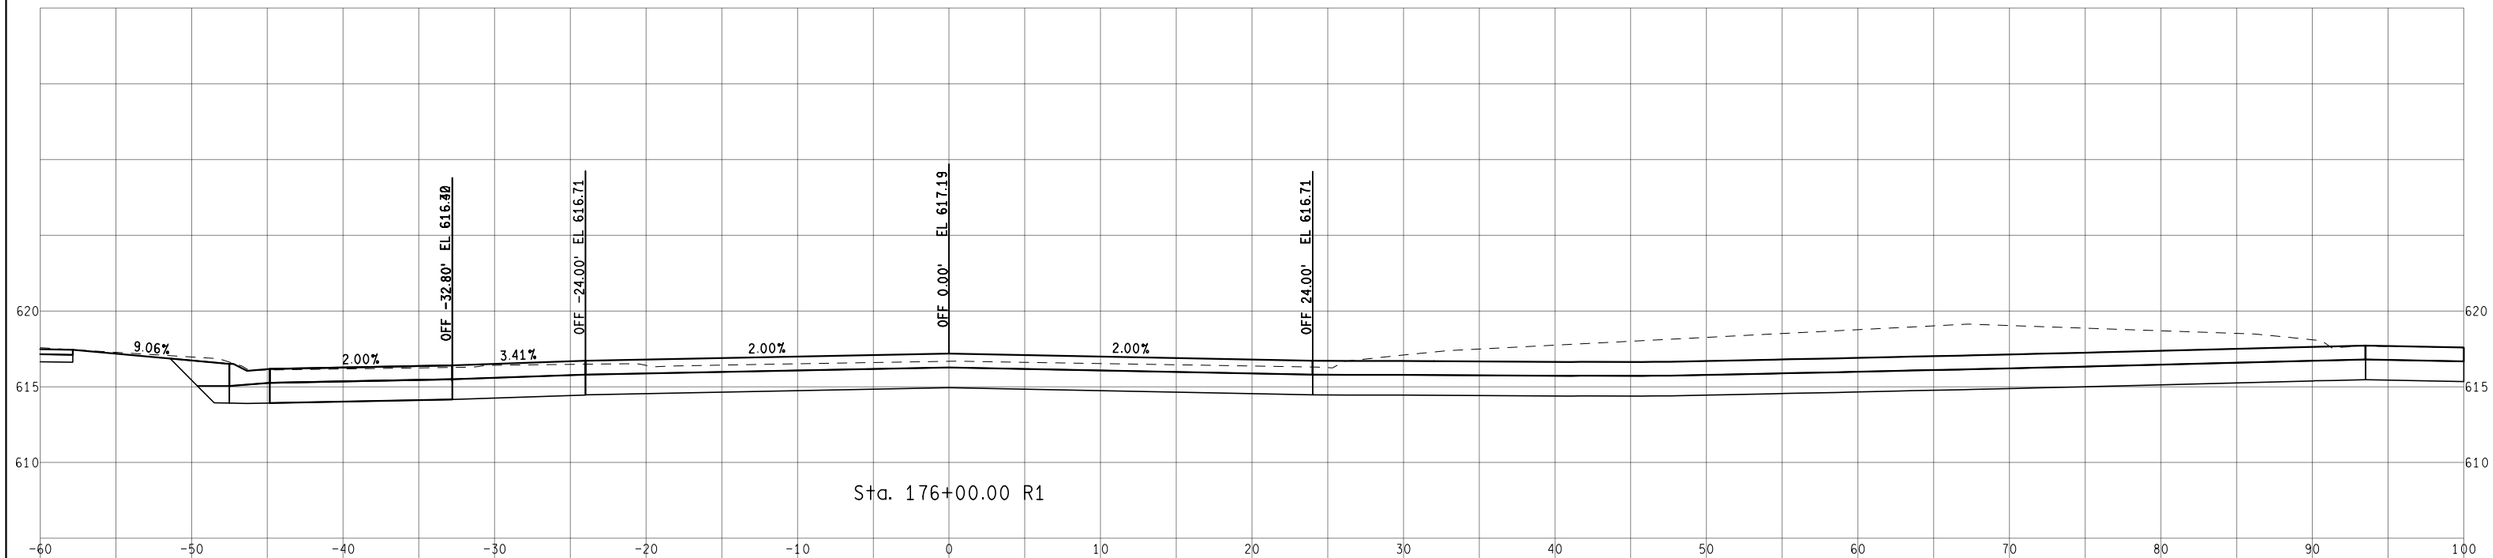

Sta. 176+00.00 R1

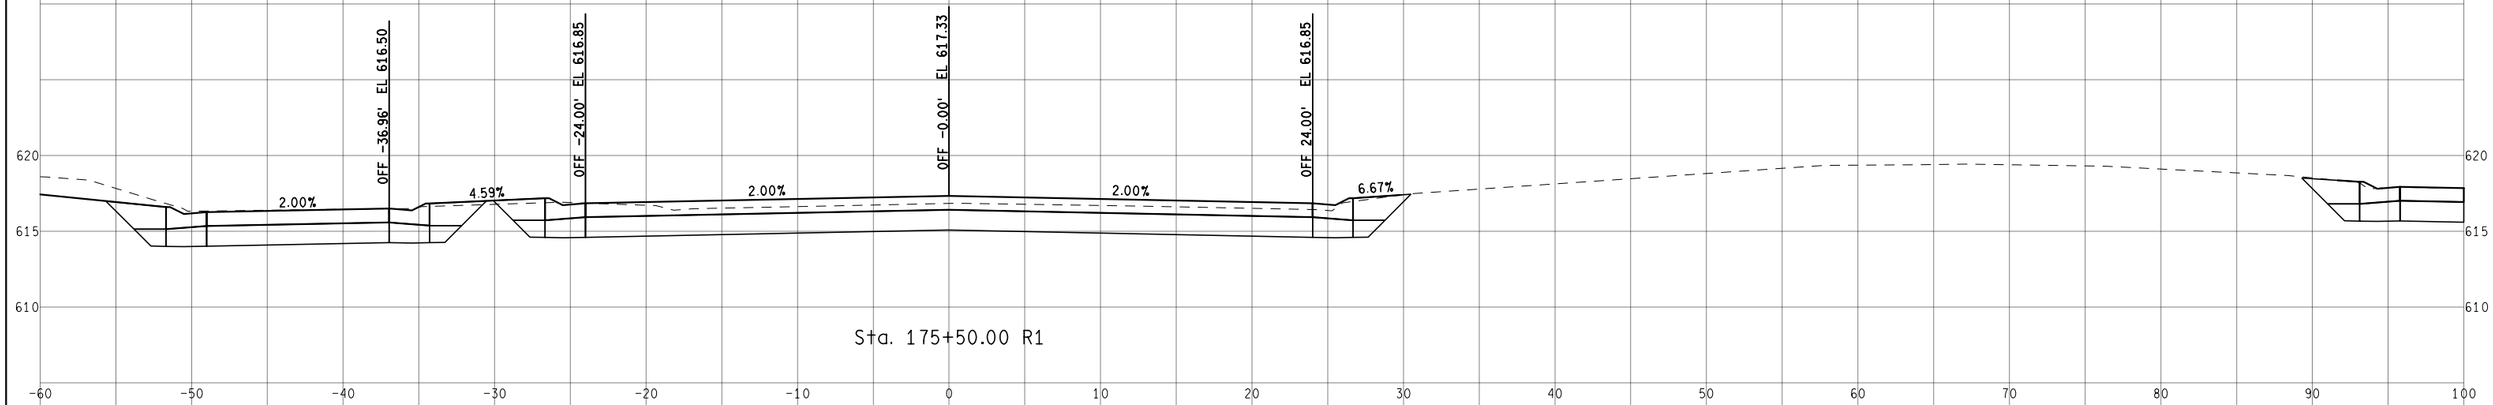

Sta. 175+50.00 R1

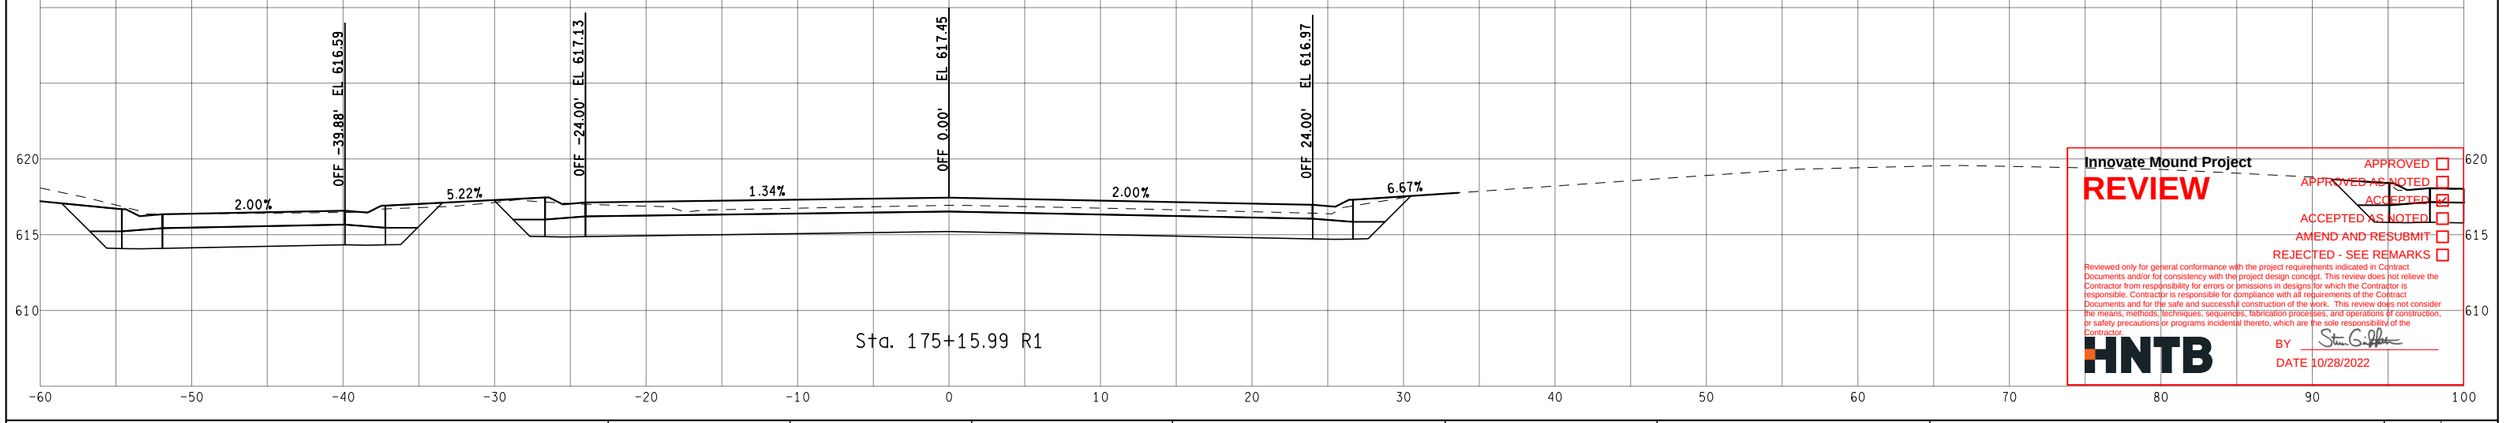

Sta. 175+15.99 R1

Innovate Mound Project

REVIEW

APPROVED ☐
APPROVED AS NOTED ☐
ACCEPTED ☑
ACCEPTED AS NOTED ☐
AMEND AND RESUBMIT ☐
REJECTED - SEE REMARKS ☐

Reviewed only for general conformance with the project requirements indicated in Contract Documents and/or for consistency with the project design concept. This review does not relieve the Contractor from responsibility for errors or omissions in designs for which the Contractor is responsible. Contractor is responsible for compliance with all requirements of the Contract Documents and for the safe and successful construction of the work. This review does not consider the means, methods, techniques, sequences, fabrication processes, and operations of construction, or safety precautions or programs incidental thereto, which are the sole responsibility of the Contractor.

HNTB

BY Steven G. Peltier

DATE 10/28/2022

FINAL ROW PLAN REVISIONS (SUBMITTAL DATE:)							
NO.	DATE	AUTH	DESCRIPTION	NO.	DATE	AUTH	DESCRIPTION

Department of Roads

VERT. (FT) 0 10

HORZ. (FT) 0 10

FILE:

DATE: 10/12/22

DESIGN UNIT: XXX

TSC: MACOMB

CS: INFR50000

JN: 207178A

STA. 175+15.99 R1 TO STA. 176+00.00 R1

SB MOUND RD

DRAWING

SHEET

SECT



Innovate Mound Project

REVIEW

APPROVED ☐
APPROVED AS NOTED ☐
ACCEPTED ☑
ACCEPTED AS NOTED ☐
AMEND AND RESUBMIT ☐
REJECTED - SEE REMARKS ☐

Reviewed only for general conformance with the project requirements indicated in Contract Documents and/or for consistency with the project design concept. This review does not relieve the Contractor from responsibility for errors or omissions in designs for which the Contractor is responsible. Contractor is responsible for compliance with all requirements of the Contract Documents and for the safe and successful construction of the work. This review does not consider the means, methods, techniques, sequences, fabrication processes, and operations of construction, or safety precautions or programs incidental thereto, which are the sole responsibility of the Contractor.

HNTB

BY

DATE 10/28/2022

FINAL ROW PLAN REVISIONS (SUBMITTAL DATE:)							
NO.	DATE	AUTH	DESCRIPTION	NO.	DATE	AUTH	DESCRIPTION

Department of Roads

VERT. (FT) 0 10

HORZ. (FT) 0 10

FILE:

DATE: 10/12/22

DESIGN UNIT: XXX

TSC: MACOMB

CS: INFR50000

JN: 207178A

STA. 176+50.00 R1 TO STA. 177+00.00 R1

SB MOUND RD

DRAWING

SHEET

SECT



Innovate Mound Project

REVIEW

APPROVED ☐
APPROVED AS NOTED ☐
ACCEPTED ☑
ACCEPTED AS NOTED ☐
AMEND AND RESUBMIT ☐
REJECTED - SEE REMARKS ☐

Reviewed only for general conformance with the project requirements indicated in Contract Documents and/or for consistency with the project design concept. This review does not relieve the Contractor from responsibility for errors or omissions in designs for which the Contractor is responsible. Contractor is responsible for compliance with all requirements of the Contract Documents and for the safe and successful construction of the work. This review does not consider the means, methods, techniques, sequences, fabrication processes, and operations of construction, or safety precautions or programs incidental thereto, which are the sole responsibility of the Contractor.

HNTB

BY

DATE 10/28/2022

FINAL ROW PLAN REVISIONS (SUBMITTAL DATE:)							
NO.	DATE	AUTH	DESCRIPTION	NO.	DATE	AUTH	DESCRIPTION

Macomb County Department of Roads

VERT. (FT) 0 10
HORZ. (FT) 0 10


FILE:

DATE: 10/12/22
DESIGN UNIT: XXX
TSC: MACOMB

CS: INFR50000
JN: 207178A

STA. 177+50.00 R1 TO STA. 178+00.00 R1
SB MOUND RD

DRAWING
SHEET
SECT

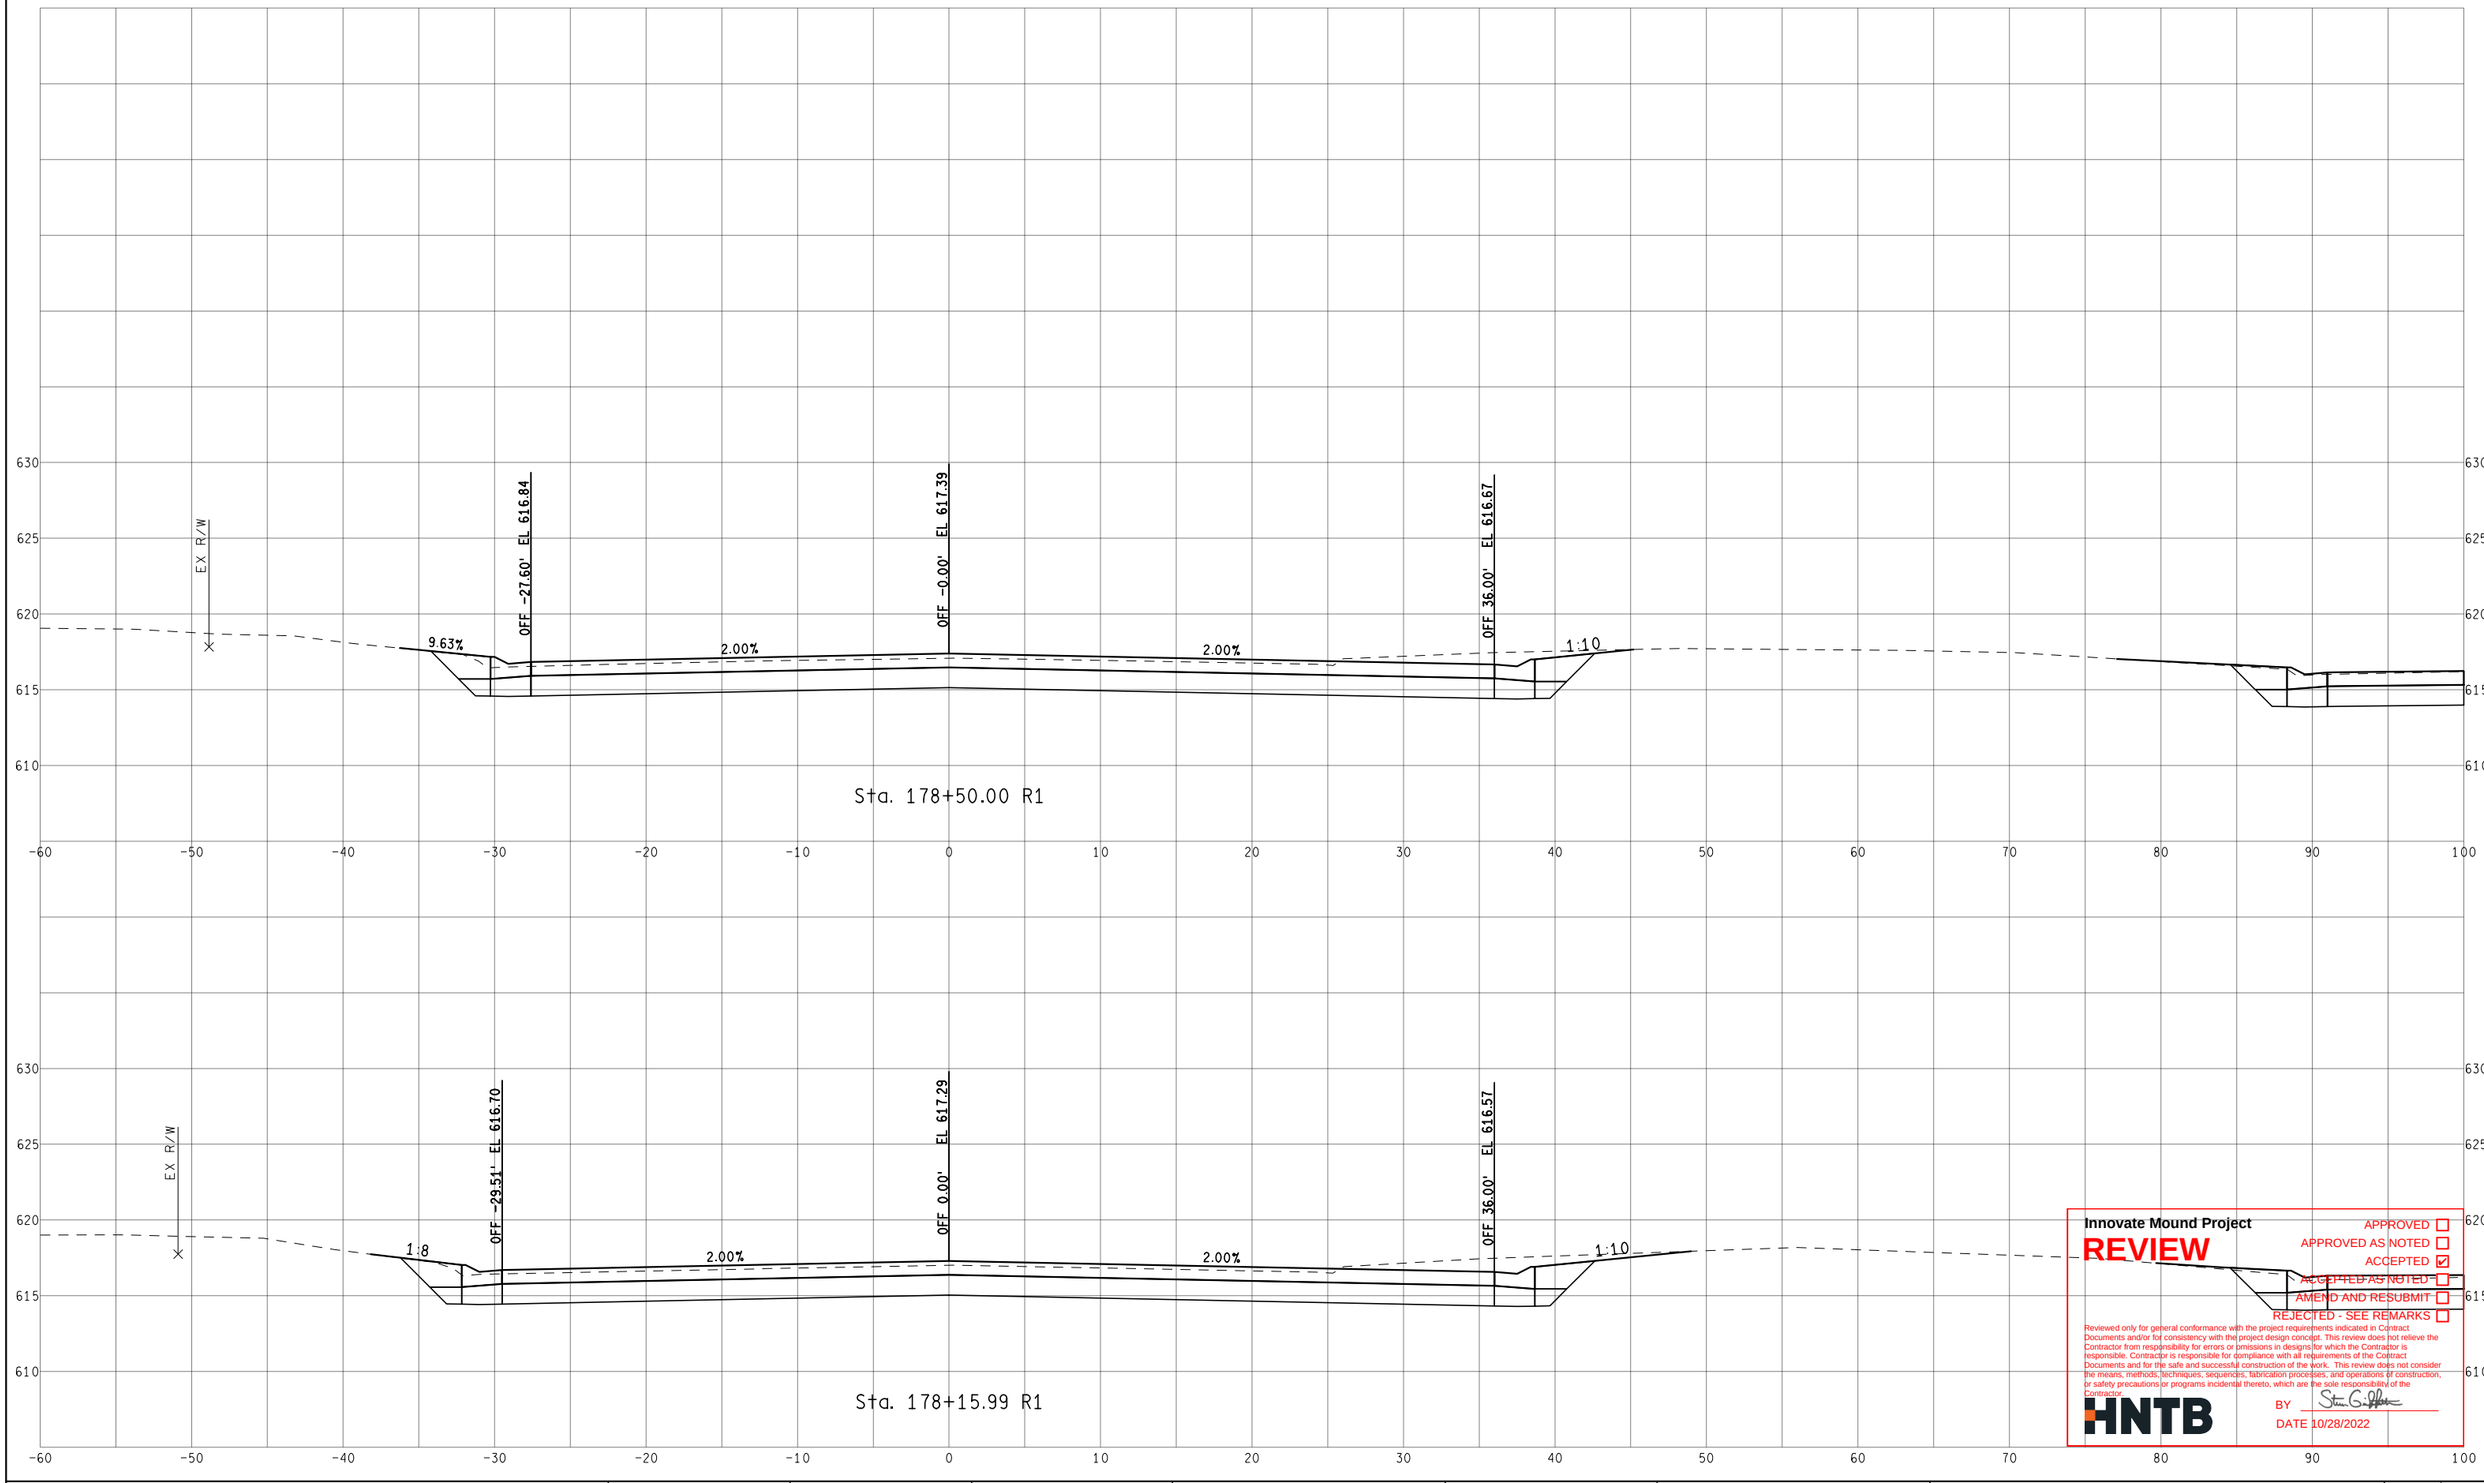

Innovate Mound Project

REVIEW

APPROVED ☐
APPROVED AS NOTED ☐
ACCEPTED ☑
ACCEPTED AS NOTED ☐
AMEND AND RESUBMIT ☐
REJECTED - SEE REMARKS ☐

Reviewed only for general conformance with the project requirements indicated in Contract Documents and/or for consistency with the project design concept. This review does not relieve the Contractor from responsibility for errors or omissions in designs for which the Contractor is responsible. Contractor is responsible for compliance with all requirements of the Contract Documents and for the safe and successful construction of the work. This review does not consider the means, methods, techniques, sequences, fabrication processes, and operations of construction, or safety precautions or programs incidental thereto, which are the sole responsibility of the Contractor.

HNTB

BY

DATE 10/28/2022

FINAL ROW PLAN REVISIONS (SUBMITTAL DATE:)							
NO.	DATE	AUTH	DESCRIPTION	NO.	DATE	AUTH	DESCRIPTION

Department of Roads

VERT. (FT) 0 10

HORZ. (FT) 0 10

FILE:

DATE: 10/12/22

DESIGN UNIT: XXX

TSC: MACOMB

CS: INFR50000

JN: 207178A


STA. 178+15.99 R1 TO STA. 178+50.00 R1

SB MOUND RD

DRAWING

SHEET

SECT

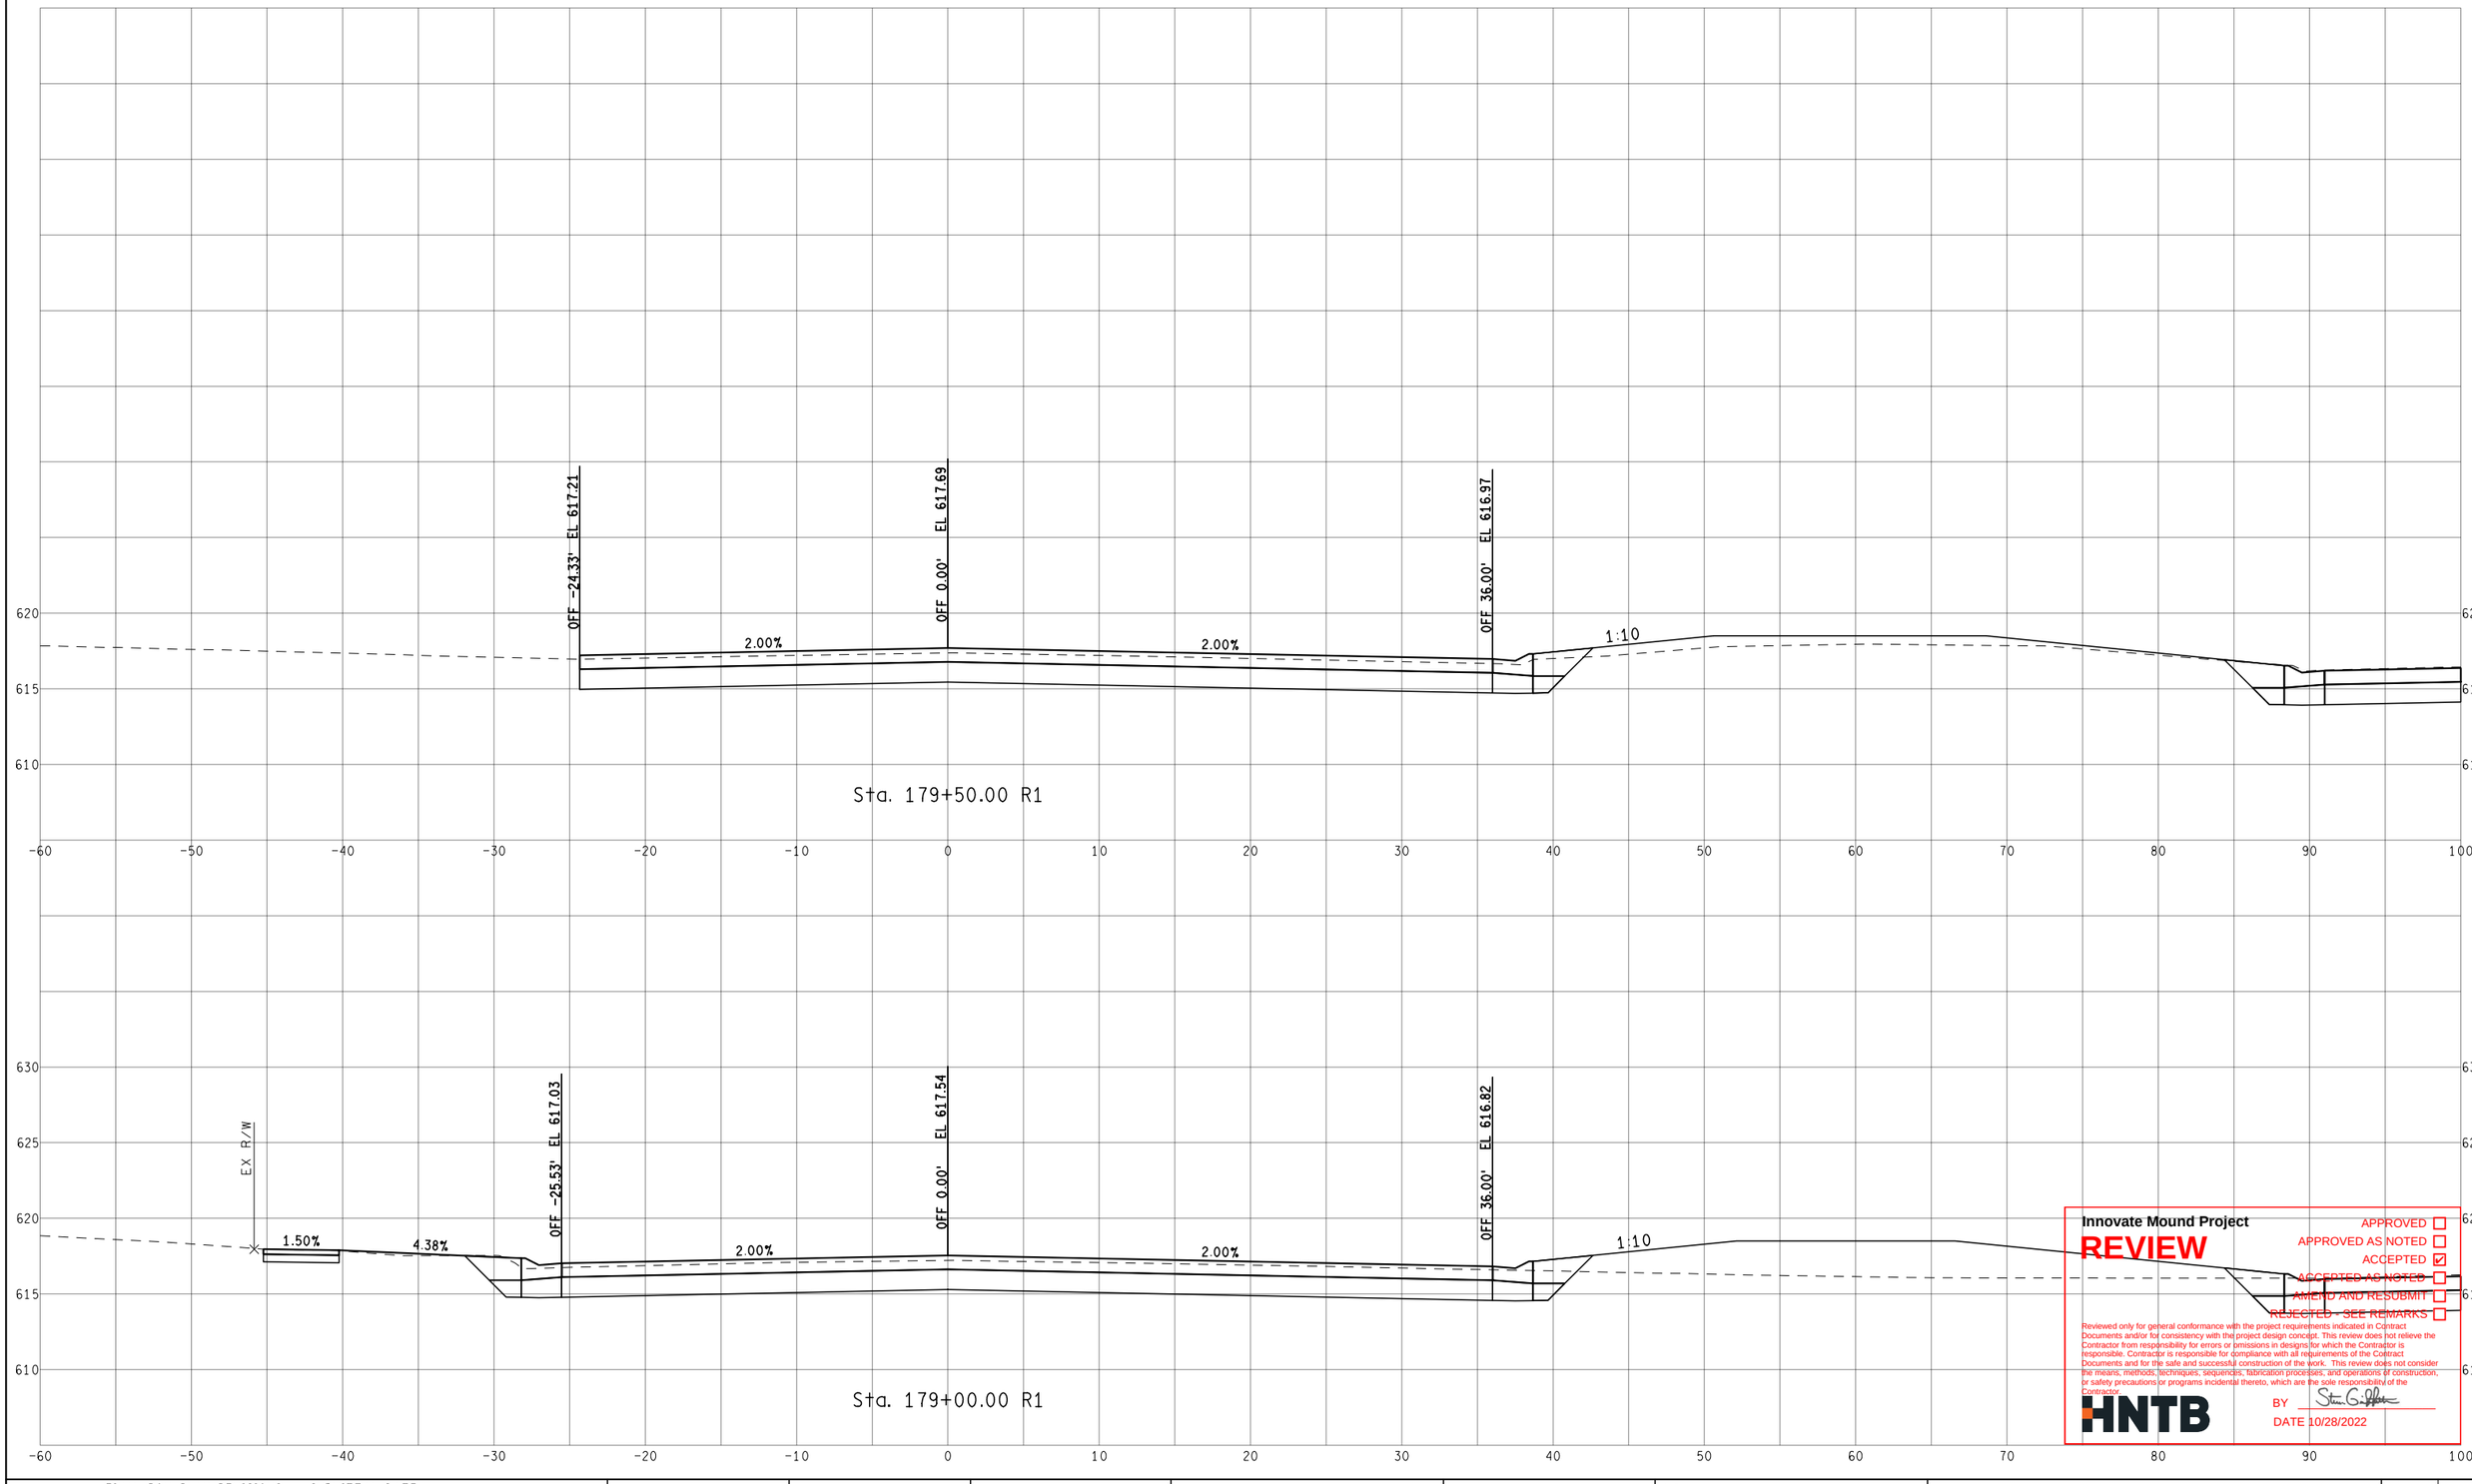

Innovate Mound Project

REVIEW

APPROVED ☐
APPROVED AS NOTED ☐
ACCEPTED ☑
ACCEPTED AS NOTED ☐
AMEND AND RESUBMIT ☐
REJECTED - SEE REMARKS ☐

Reviewed only for general conformance with the project requirements indicated in Contract Documents and/or for consistency with the project design concept. This review does not relieve the Contractor from responsibility for errors or omissions in designs for which the Contractor is responsible. Contractor is responsible for compliance with all requirements of the Contract Documents and for the safe and successful construction of the work. This review does not consider the means, methods, techniques, sequences, fabrication processes, and operations of construction, or safety precautions or programs incidental thereto, which are the sole responsibility of the Contractor.

HNTB

BY Steven G. Palmer

DATE 10/28/2022

FINAL ROW PLAN REVISIONS (SUBMITTAL DATE:)							
NO.	DATE	AUTH	DESCRIPTION	NO.	DATE	AUTH	DESCRIPTION

Department of Roads

VERT. (FT) 0 10

HORZ. (FT) 0 10

FILE:

DATE: 10/12/22

DESIGN UNIT: XXX

TSC: MACOMB

CS: INFR50000

JN: 207178A


STA. 179+00.00 R1 TO STA. 179+50.00 R1

SB MOUND RD

DRAWING

SHEET

SECT

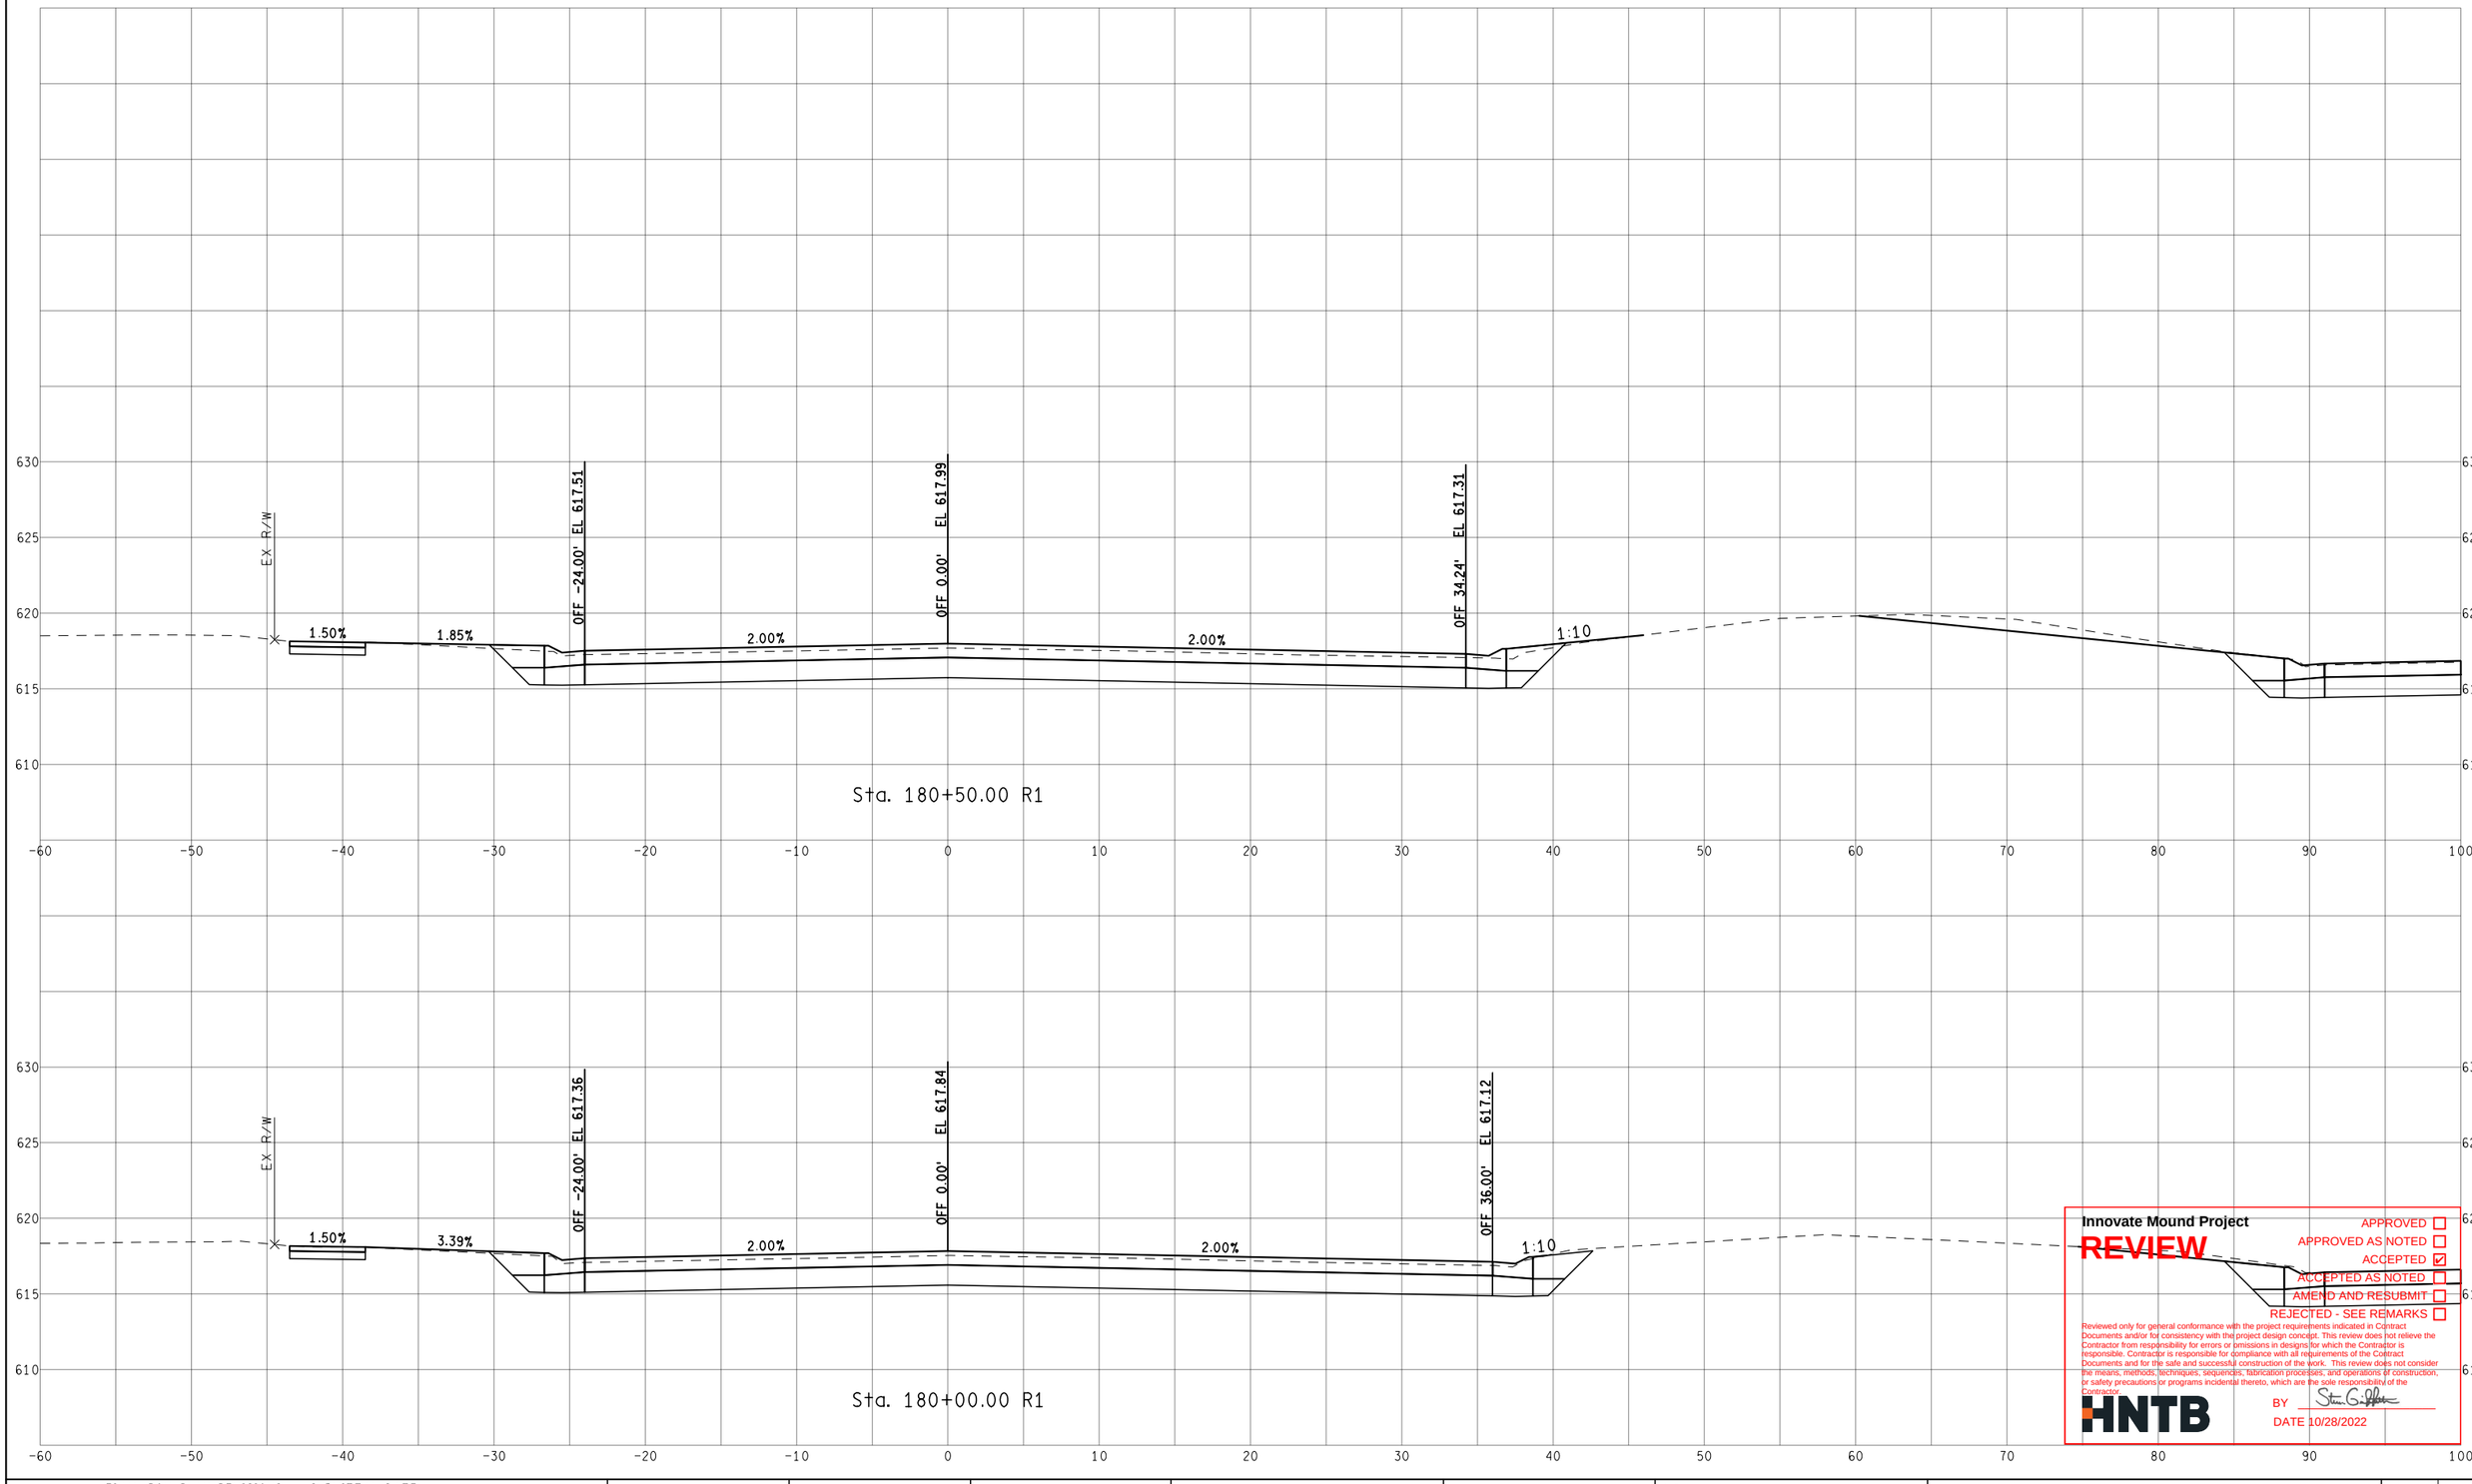

Innovate Mound Project

REVIEW

APPROVED ☐
APPROVED AS NOTED ☐
ACCEPTED ☑
ACCEPTED AS NOTED ☐
AMEND AND RESUBMIT ☐
REJECTED - SEE REMARKS ☐

Reviewed only for general conformance with the project requirements indicated in Contract Documents and/or for consistency with the project design concept. This review does not relieve the Contractor from responsibility for errors or omissions in designs for which the Contractor is responsible. Contractor is responsible for compliance with all requirements of the Contract Documents and for the safe and successful construction of the work. This review does not consider the means, methods, techniques, sequences, fabrication processes, and operations of construction, or safety precautions or programs incidental thereto, which are the sole responsibility of the Contractor.

HNTB

BY

DATE 10/28/2022

FINAL ROW PLAN REVISIONS (SUBMITTAL DATE:)							
NO.	DATE	AUTH	DESCRIPTION	NO.	DATE	AUTH	DESCRIPTION

Department of Roads

VERT. (FT) 0 10

HORZ. (FT) 0 10

FILE:

DATE: 10/12/22

DESIGN UNIT: XXX

TSC: MACOMB

CS: INFR50000

JN: 207178A


STA. 180+00.00 R1 TO STA. 180+50.00 R1

SB MOUND RD

DRAWING

SHEET

SECT

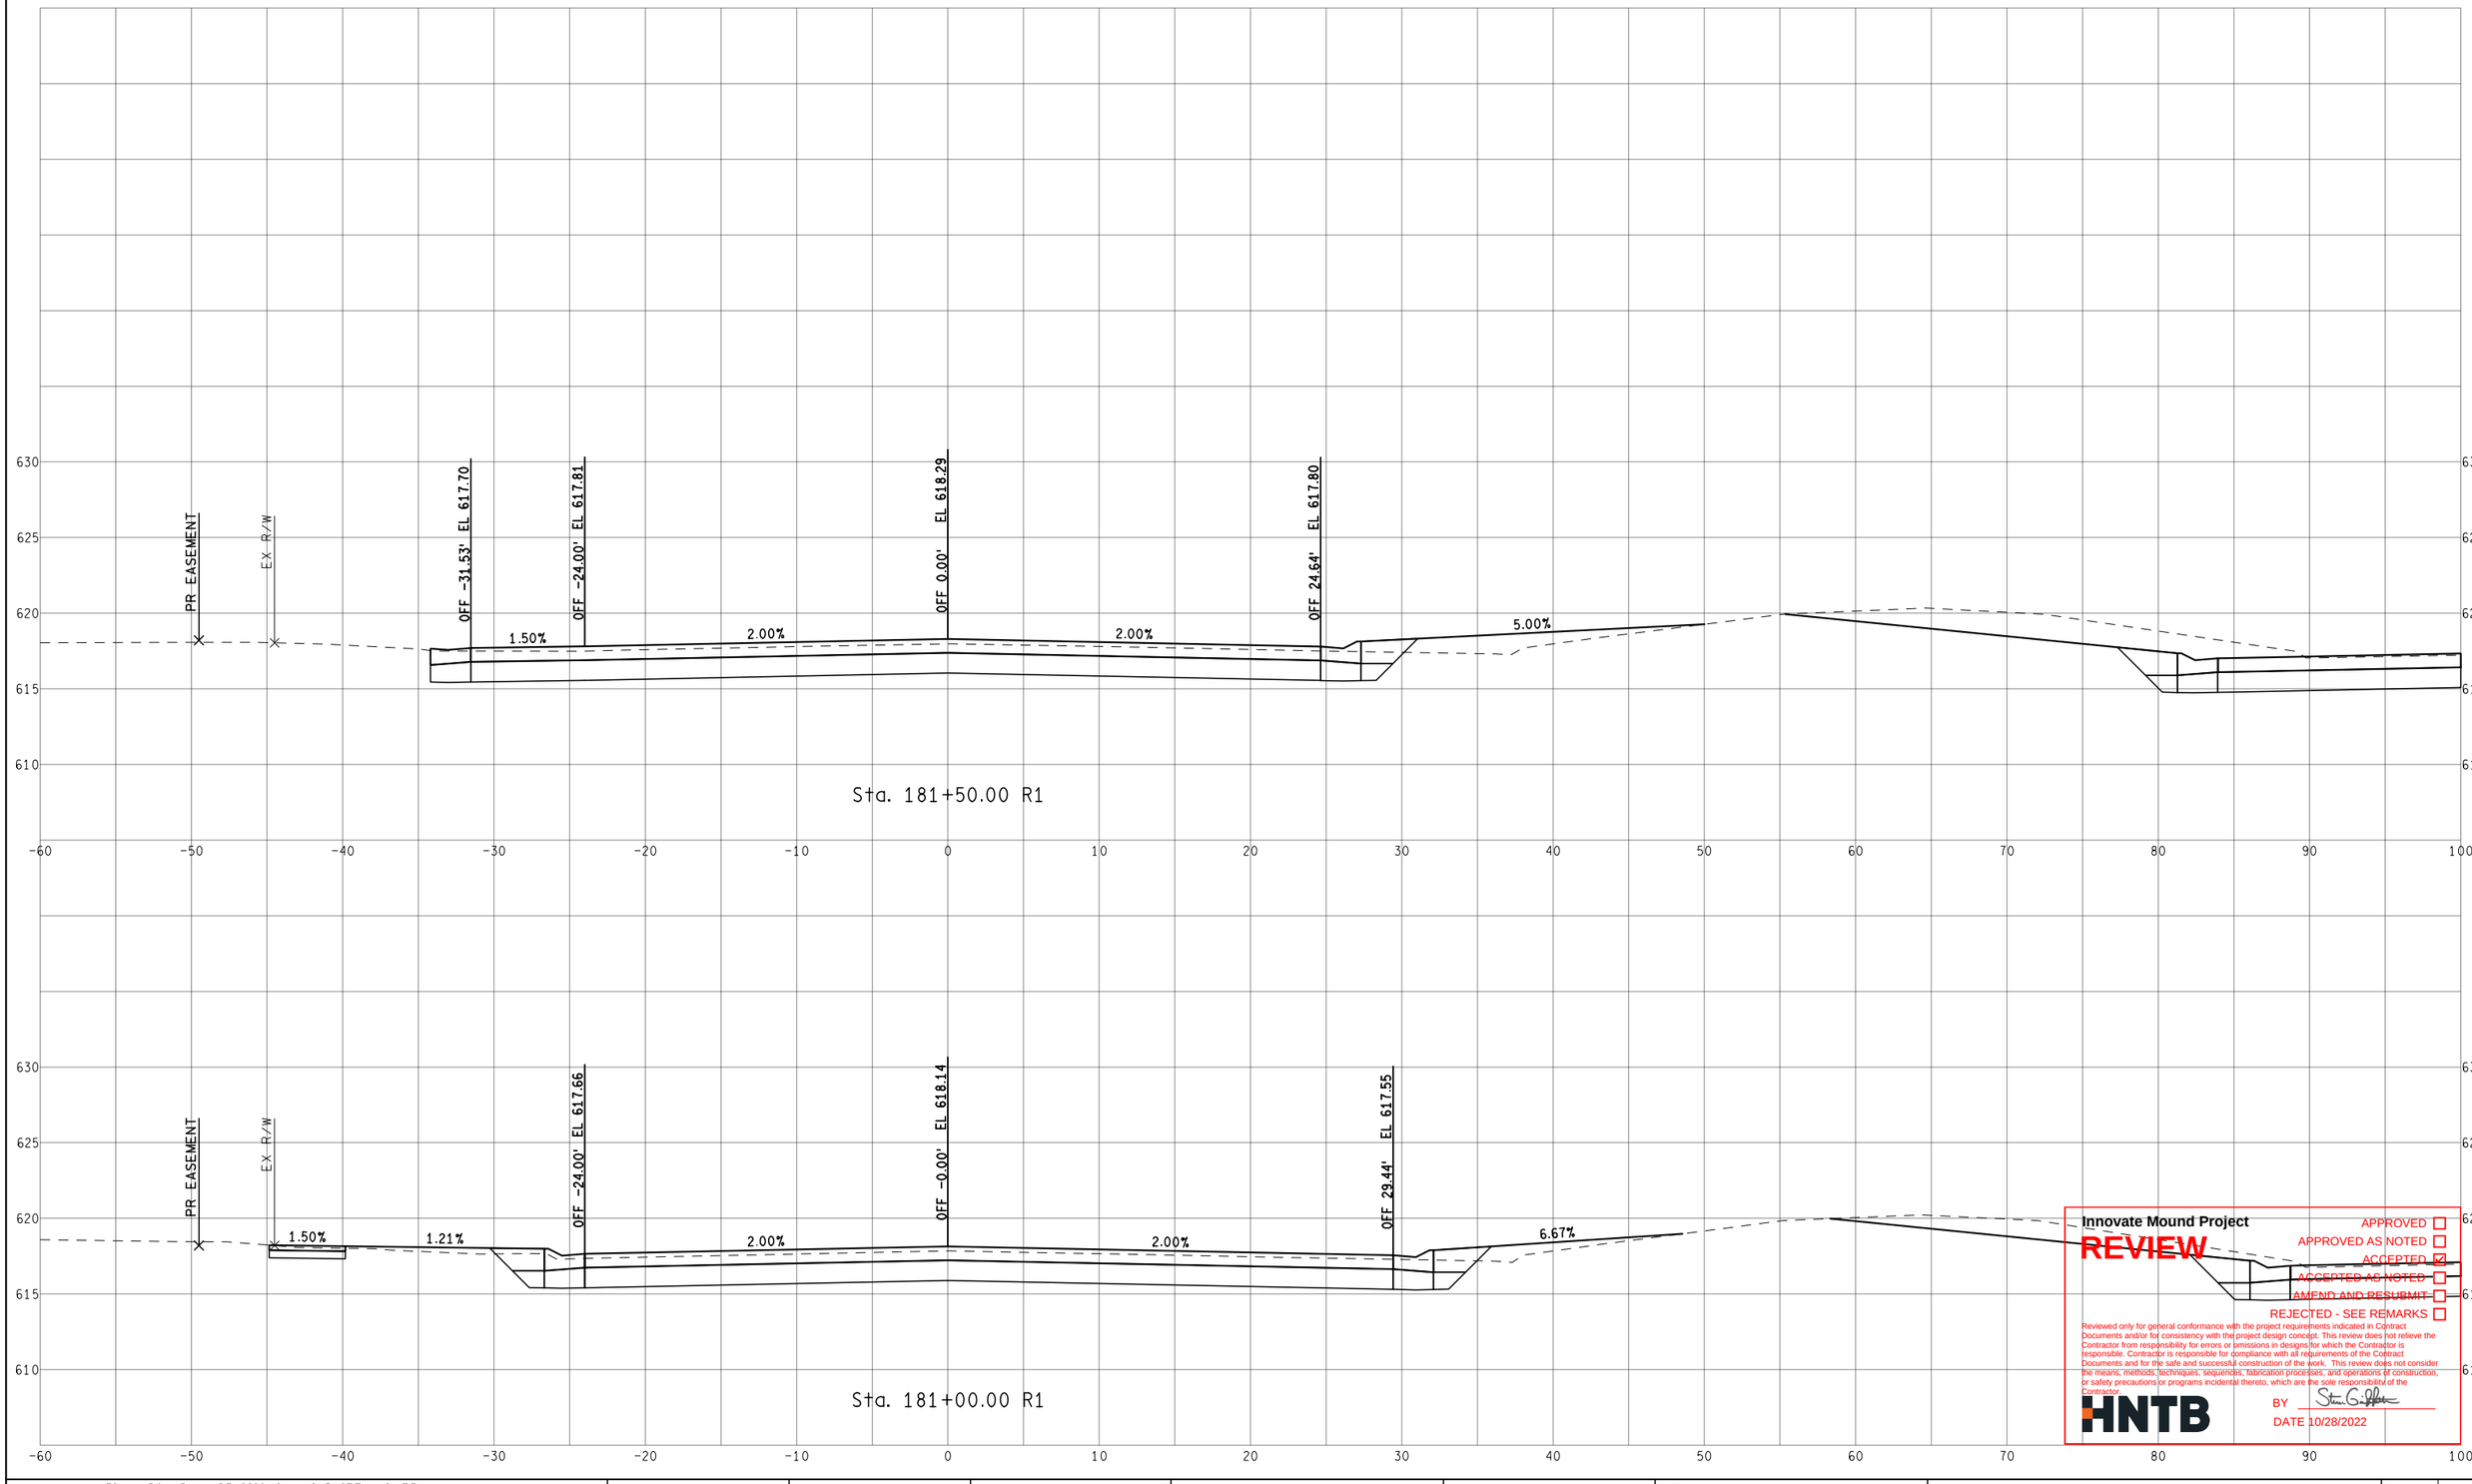

Innovate Mound Project

REVIEW

APPROVED ☐
APPROVED AS NOTED ☐
ACCEPTED ☑
ACCEPTED AS NOTED ☐
AMEND AND RESUBMIT ☐
REJECTED - SEE REMARKS ☐

Reviewed only for general conformance with the project requirements indicated in Contract Documents and/or for consistency with the project design concept. This review does not relieve the Contractor from responsibility for errors or omissions in designs for which the Contractor is responsible. Contractor is responsible for compliance with all requirements of the Contract Documents and for the safe and successful construction of the work. This review does not consider the means, methods, techniques, sequences, fabrication processes, and operations of construction, or safety precautions or programs incidental thereto, which are the sole responsibility of the Contractor.

HNTB

BY

DATE 10/28/2022

FINAL ROW PLAN REVISIONS (SUBMITTAL DATE:)							
NO.	DATE	AUTH	DESCRIPTION	NO.	DATE	AUTH	DESCRIPTION

Department of Roads

VERT. (FT) 0 10

HORZ. (FT) 0 10

FILE:

DATE: 10/12/22

DESIGN UNIT: XXX

TSC: MACOMB

CS: INFR50000

JN: 207178A


STA. 181+00.00 R1 TO STA. 181+50.00 R1

SB MOUND RD

DRAWING

SHEET

SECT

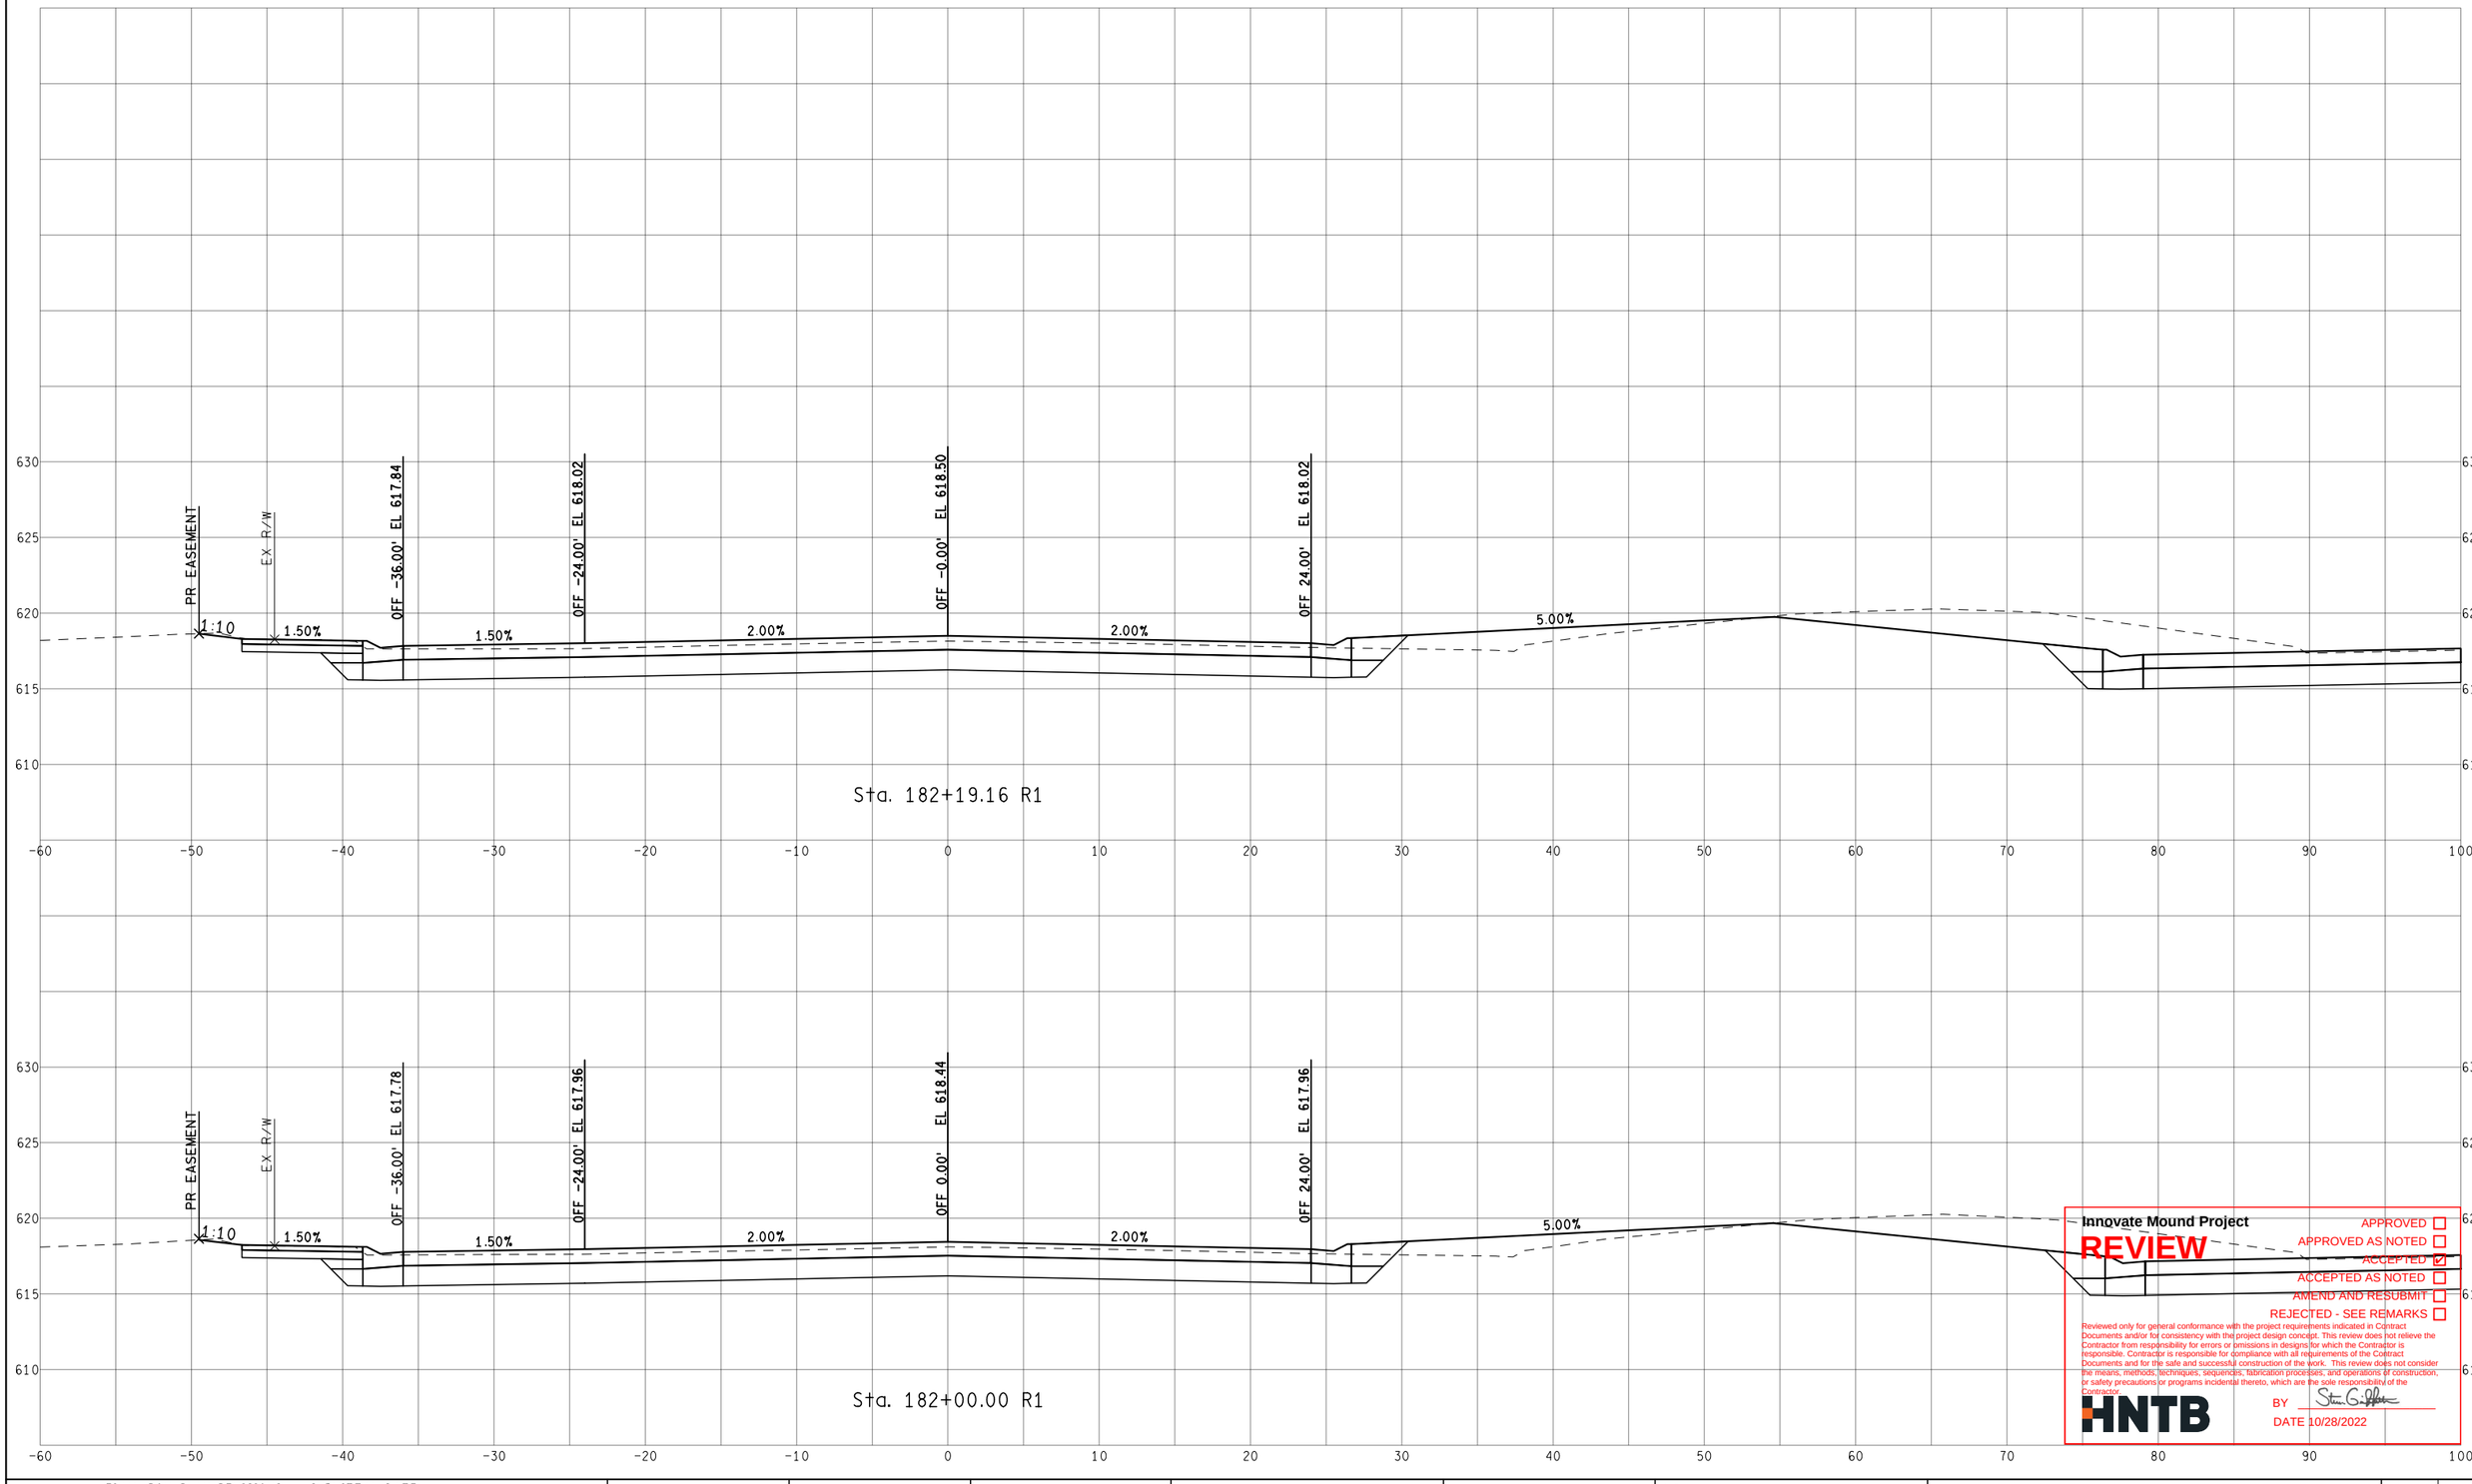

Innovate Mound Project

REVIEW

APPROVED ☐
APPROVED AS NOTED ☐
ACCEPTED ☑
ACCEPTED AS NOTED ☐
AMEND AND RESUBMIT ☐
REJECTED - SEE REMARKS ☐

Reviewed only for general conformance with the project requirements indicated in Contract Documents and/or for consistency with the project design concept. This review does not relieve the Contractor from responsibility for errors or omissions in designs for which the Contractor is responsible. Contractor is responsible for compliance with all requirements of the Contract Documents and for the safe and successful construction of the work. This review does not consider the means, methods, techniques, sequences, fabrication processes, and operations of construction, or safety precautions or programs incidental thereto, which are the sole responsibility of the Contractor.

HNTB

BY

DATE 10/28/2022

FINAL ROW PLAN REVISIONS (SUBMITTAL DATE:)							
NO.	DATE	AUTH	DESCRIPTION	NO.	DATE	AUTH	DESCRIPTION

Department of Roads

VERT. (FT) 0 10
HORZ. (FT) 0 10


FILE:

DATE: 10/12/22
DESIGN UNIT: XXX
TSC: MACOMB


CS: INFR50000
JN: 207178A

STA. 182+00.00 R1 TO STA. 182+19.16 R1
SB MOUND RD


DRAWING
SHEET
SECT

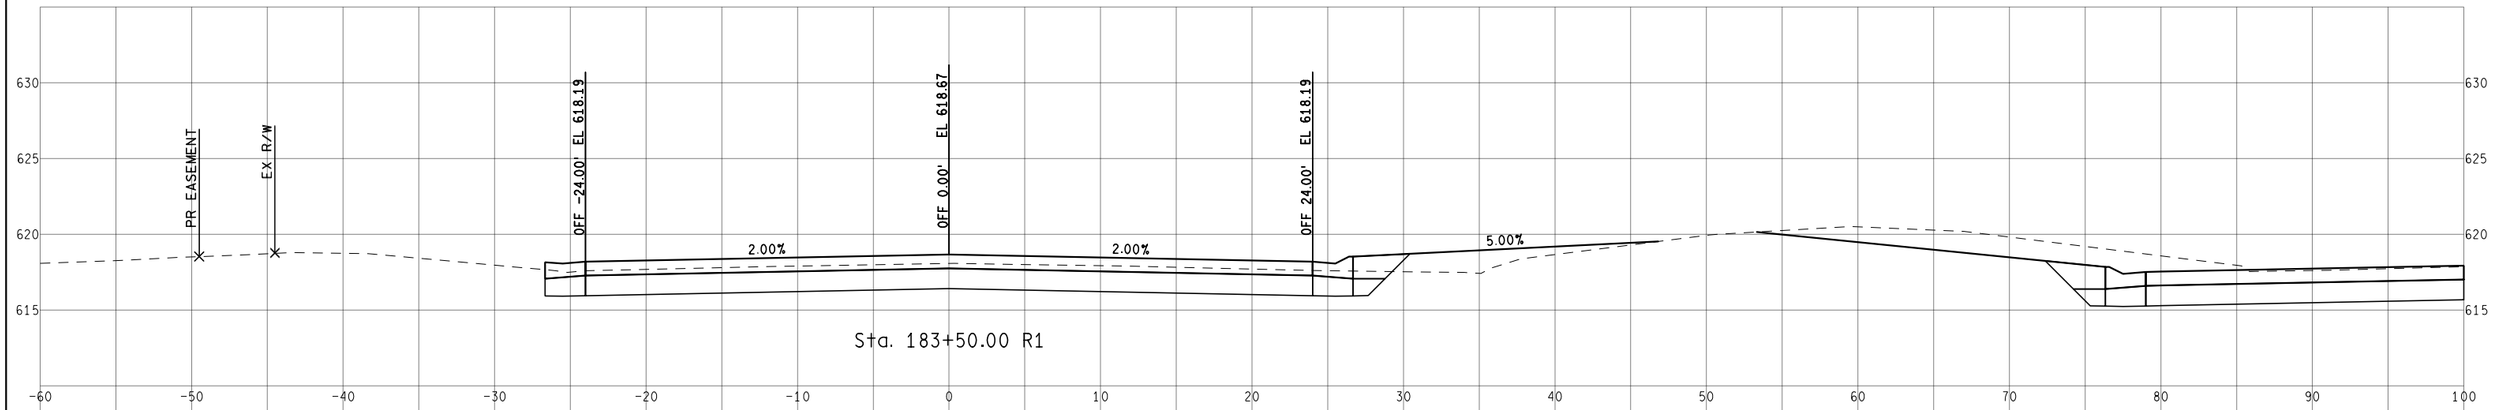

Sta. 183+50.00 R1

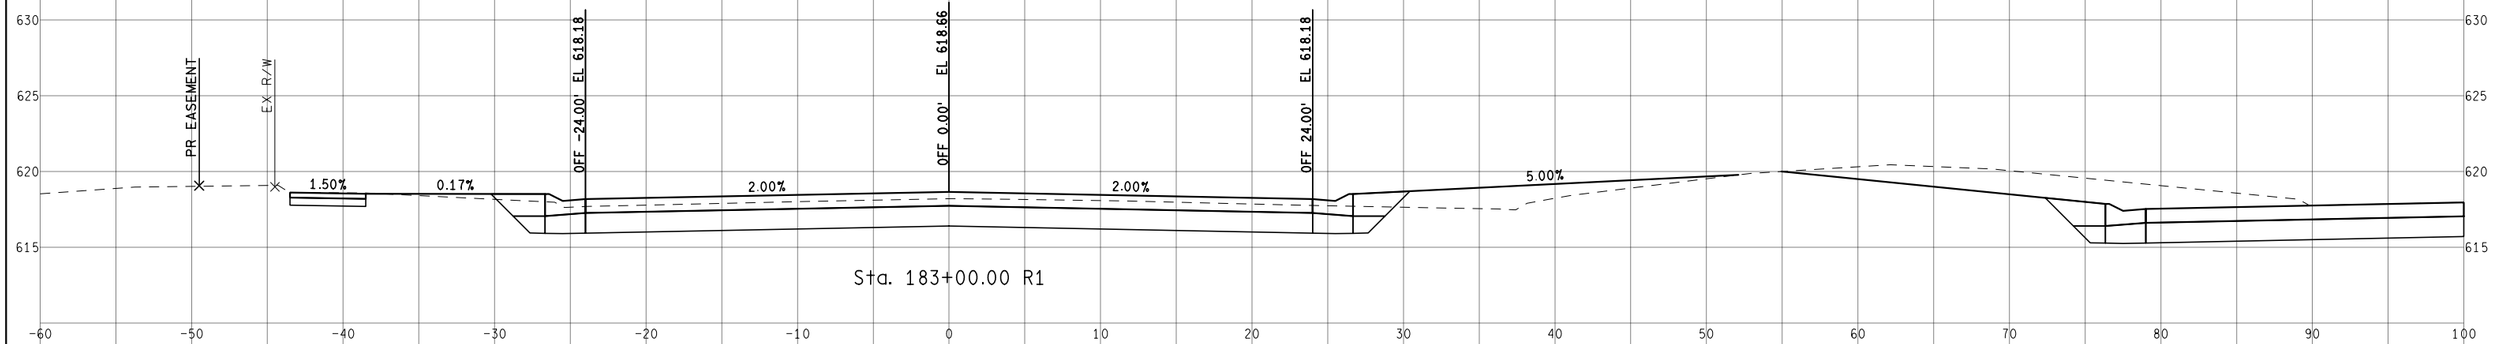

Sta. 183+00.00 R1

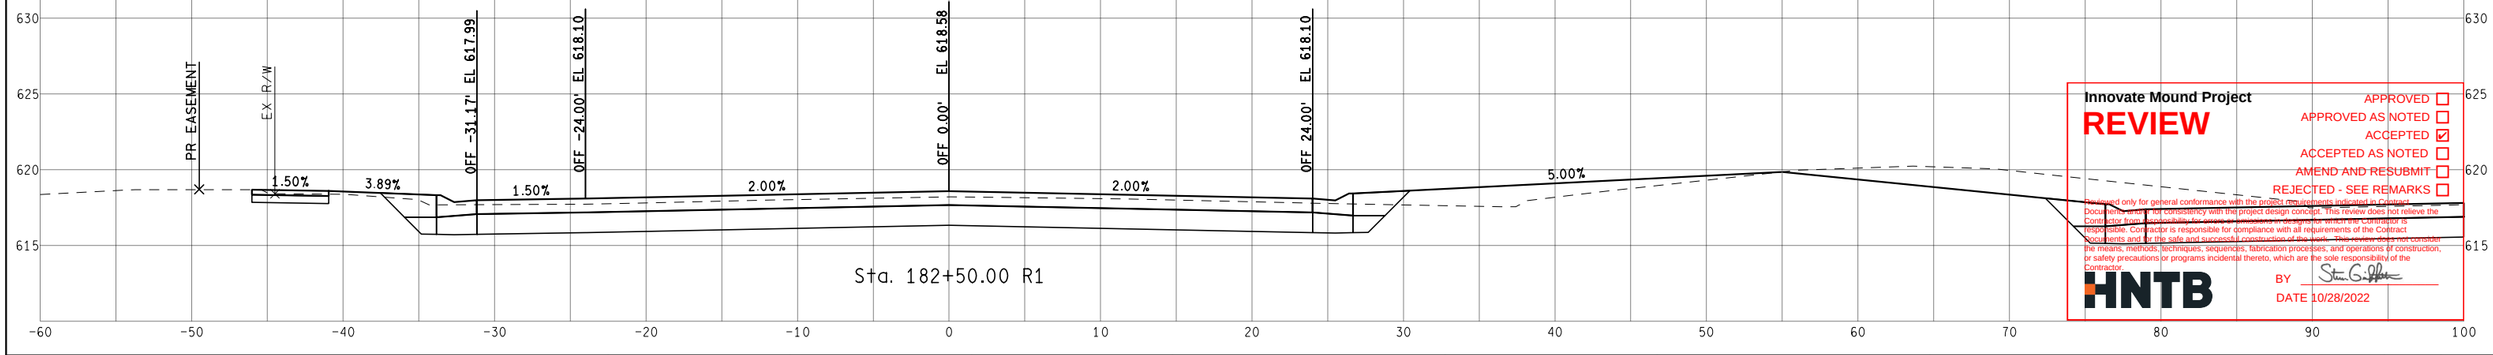

Sta. 182+50.00 R1

Innovate Mound Project

REVIEW

- APPROVED ☐
- APPROVED AS NOTED ☐
- ACCEPTED ☑
- ACCEPTED AS NOTED ☐
- AMEND AND RESUBMIT ☐
- REJECTED - SEE REMARKS ☐

Reviewed only for general conformance with the project requirements indicated in Contract Documents, and for consistency with the project design concept. This review does not relieve the Contractor from responsibility for errors or omissions in designs which the Contractor is responsible. Contractor is responsible for compliance with all requirements of the Contract Documents and for the safe and successful construction of the work. This review does not consider the means, methods, techniques, sequences, fabrication processes, and operations of construction, or safety precautions or programs incidental thereto, which are the sole responsibility of the Contractor.

HNTB

BY

DATE 10/28/2022

FINAL ROW PLAN REVISIONS (SUBMITTAL DATE:)							
NO.	DATE	AUTH	DESCRIPTION	NO.	DATE	AUTH	DESCRIPTION

Department of Roads

VERT. (FT) 0 10

HORZ. (FT) 0 10

FILE:

DATE: 10/12/22

DESIGN UNIT: XXX

TSC: MACOMB

CS: INFR50000

JN: 207178A


STA. 182+50.00 R1 TO STA. 183+50.00 R1

SB MOUND RD

DRAWING

SHEET

SECT

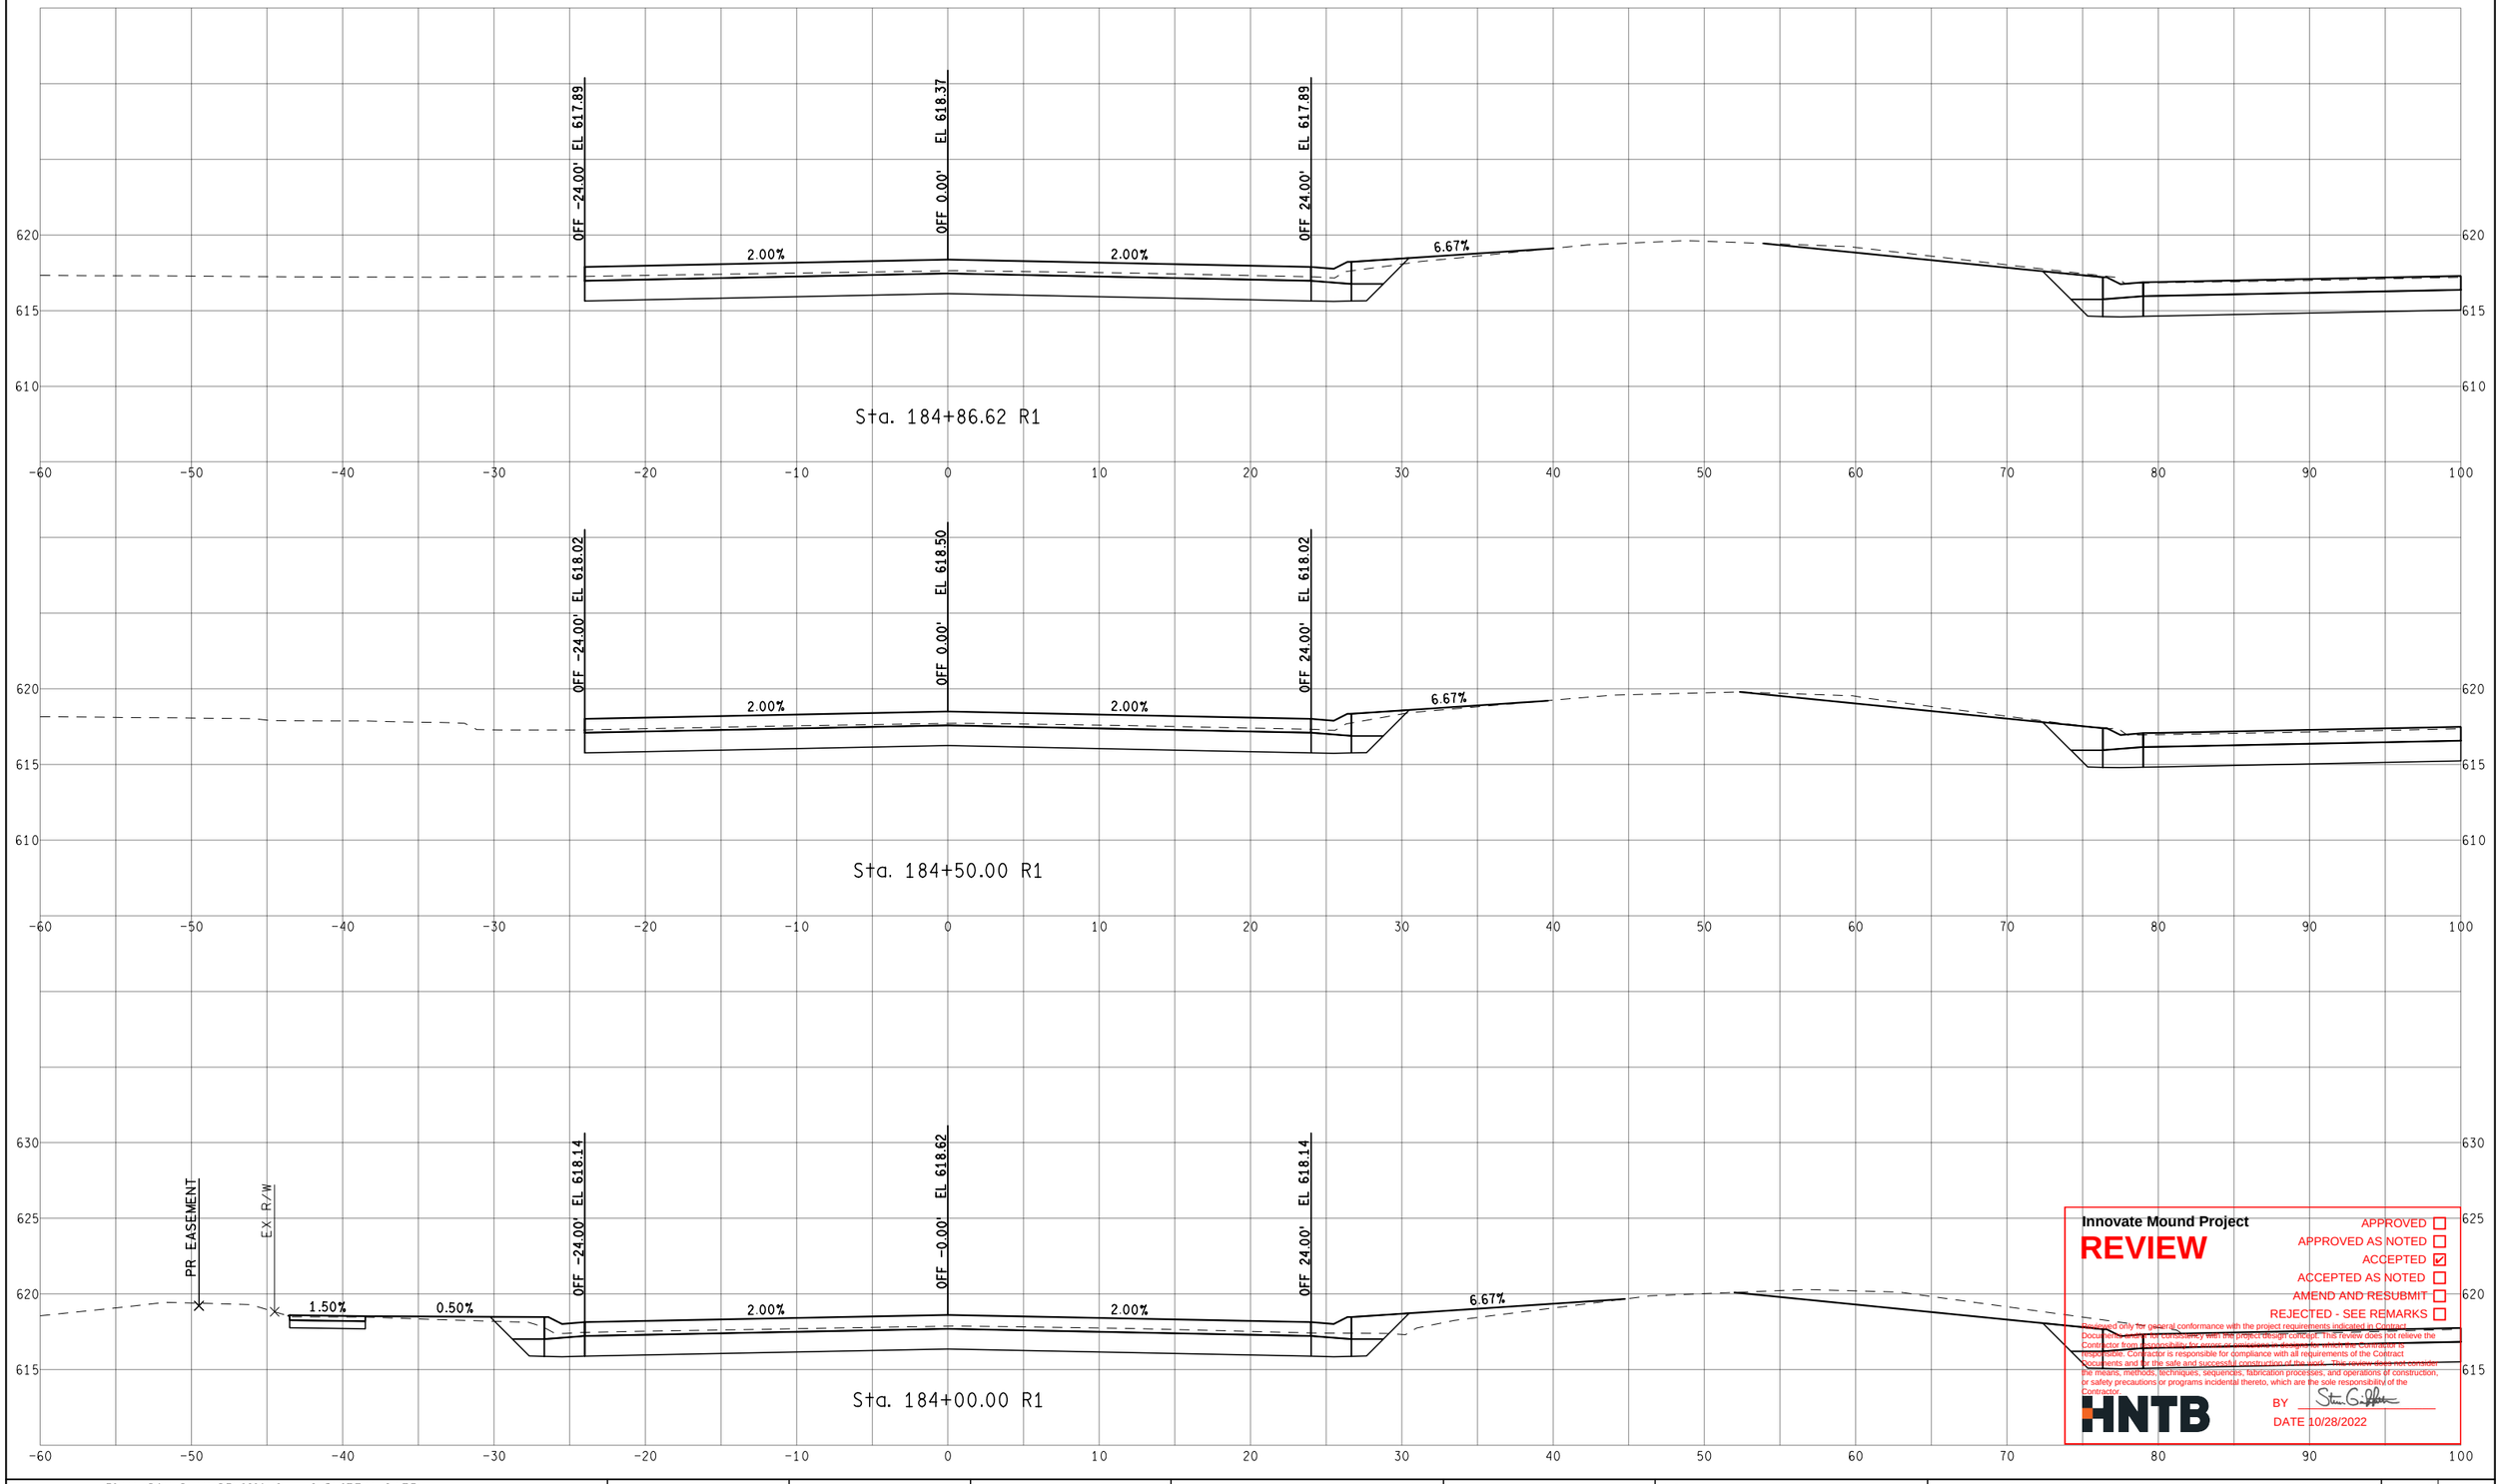

Innovate Mound Project

REVIEW

APPROVED ☐
APPROVED AS NOTED ☐
ACCEPTED ☑
ACCEPTED AS NOTED ☐
AMEND AND RESUBMIT ☐
REJECTED - SEE REMARKS ☐

Reviewed only for general conformance with the project requirements indicated in Contract Documents and for consistency with the project design concept. This review does not relieve the Contractor from responsibility for errors or omissions in design data which are Contractor's responsible. Contractor is responsible for compliance with all requirements of the Contract Documents and for the safe and successful construction of the work. This review does not consider the means, methods, techniques, sequences, fabrication processes, and operations of construction, or safety precautions or programs incidental thereto, which are the sole responsibility of the Contractor.

HNTB

BY Steven G. Palmer

DATE 10/28/2022

FINAL ROW PLAN REVISIONS (SUBMITTAL DATE:)							
NO.	DATE	AUTH	DESCRIPTION	NO.	DATE	AUTH	DESCRIPTION

Department of Roads

VERT. (FT) 0 10

HORZ. (FT) 0 10

FILE:

DATE: 10/12/22

DESIGN UNIT: XXX

TSC: MACOMB

CS: INFR50000

JN: 207178A


STA. 184+00.00 R1 TO STA. 184+86.62 R1

SB MOUND RD


DRAWING

SHEET


SECT

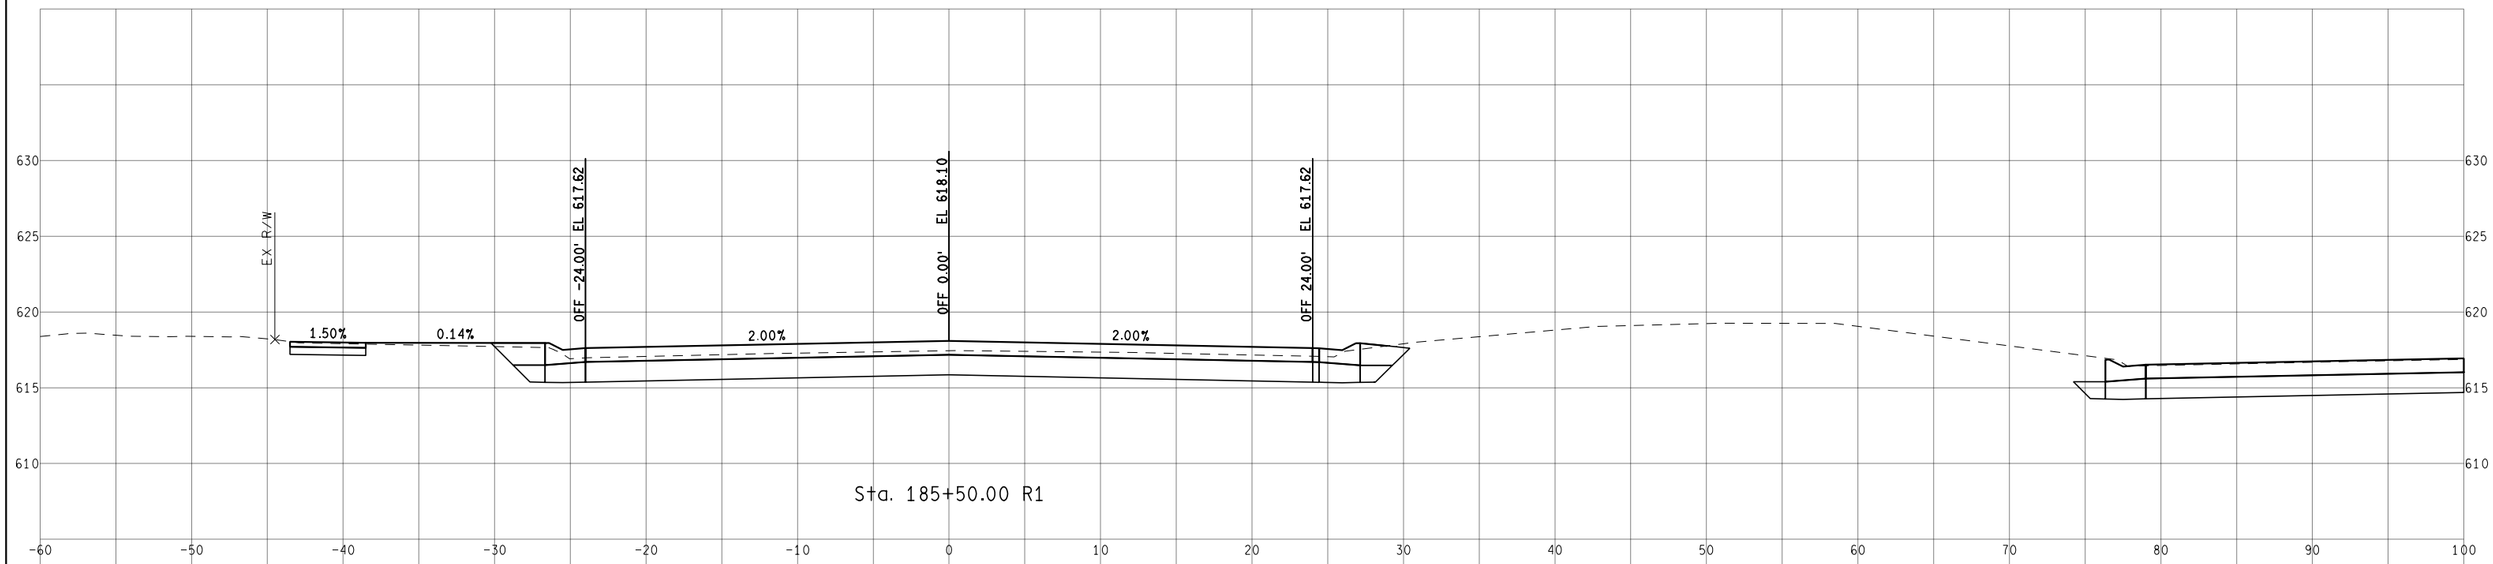

Sta. 185+50.00 R1

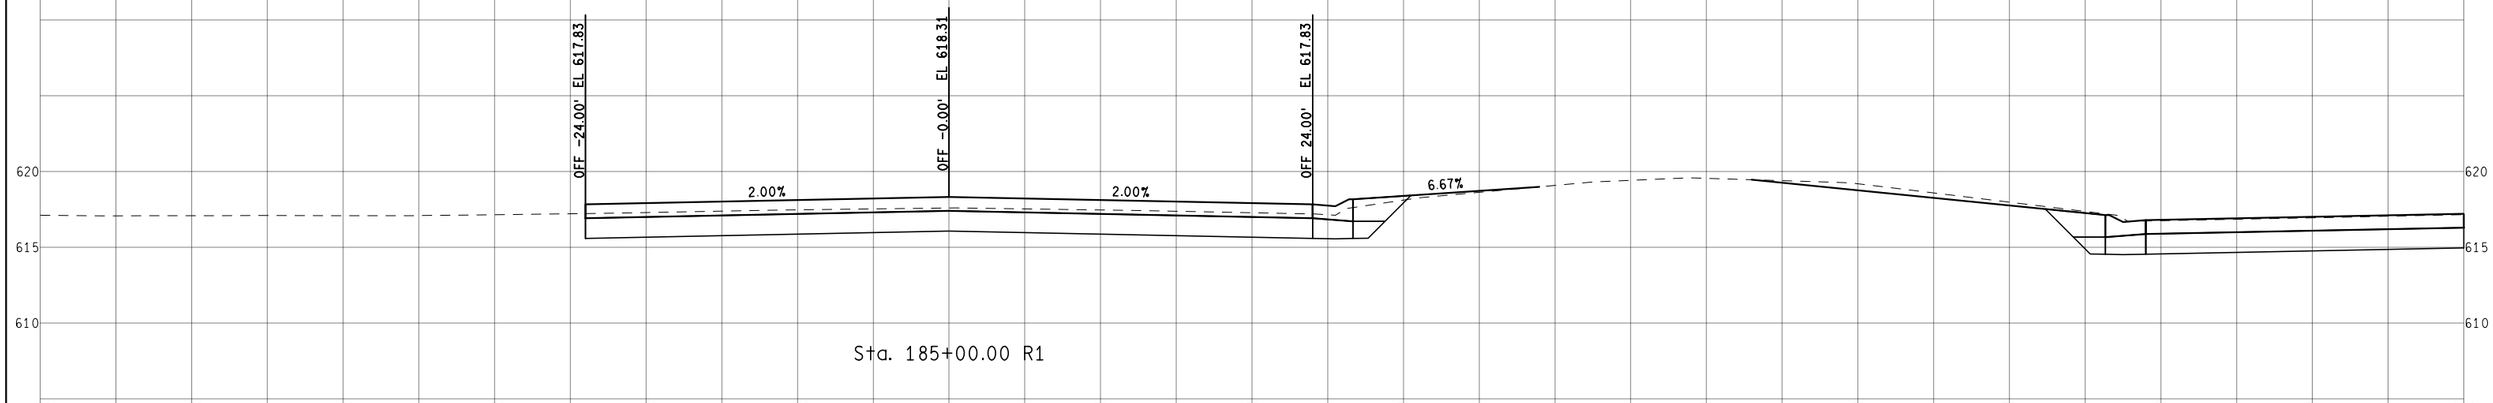

Sta. 185+00.00 R1

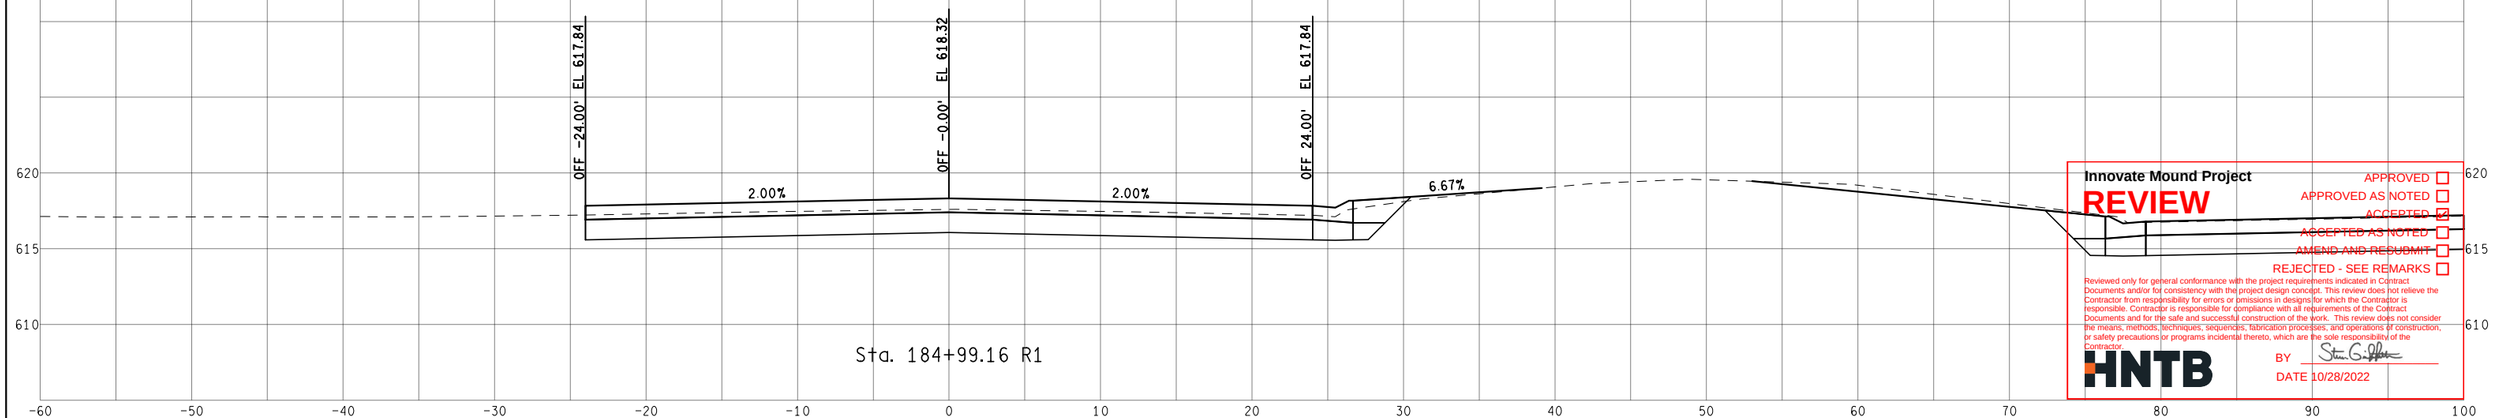

Sta. 184+99.16 R1

Innovate Mound Project

REVIEW

APPROVED ☐
APPROVED AS NOTED ☐
ACCEPTED ☑
~~ACCEPTED AS NOTED~~ ☐
~~AMEND AND RESUBMIT~~ ☐
REJECTED - SEE REMARKS ☐

Reviewed only for general conformance with the project requirements indicated in Contract Documents and/or for consistency with the project design concept. This review does not relieve the Contractor from responsibility for errors or omissions in designs for which the Contractor is responsible. Contractor is responsible for compliance with all requirements of the Contract Documents and for the safe and successful construction of the work. This review does not consider the means, methods, techniques, sequences, fabrication processes, and operations of construction, or safety precautions or programs incidental thereto, which are the sole responsibility of the Contractor.

HNTB

BY

DATE 10/28/2022

FINAL ROW PLAN REVISIONS (SUBMITTAL DATE:)							
NO.	DATE	AUTH	DESCRIPTION	NO.	DATE	AUTH	DESCRIPTION

Department of Roads

VERT. (FT) 0 10

HORZ. (FT) 0 10

FILE:

DATE: 10/12/22

DESIGN UNIT: XXX

TSC: MACOMB

CS: INFR50000

JN: 207178A

STA. 184+99.16 R1 TO STA. 185+50.00 R1

SB MOUND RD

DRAWING

SHEET

SECT



Innovate Mound Project

REVIEW

APPROVED ☐
APPROVED AS NOTED ☐
ACCEPTED ☑
ACCEPTED AS NOTED ☐
AMEND AND RESUBMIT ☐
REJECTED - SEE REMARKS ☐

Reviewed only for general conformance with the project requirements indicated in Contract Documents and/or for consistency with the project design concept. This review does not relieve the Contractor from responsibility for errors or omissions in designs for which the Contractor is responsible. Contractor is responsible for compliance with all requirements of the Contract Documents and for the safe and successful construction of the work. This review does not consider the means, methods, techniques, sequences, fabrication processes, and operations of construction, or safety precautions or programs incidental thereto, which are the sole responsibility of the Contractor.

HNTB

BY

DATE 10/28/2022

FINAL ROW PLAN REVISIONS (SUBMITTAL DATE:)							
NO.	DATE	AUTH	DESCRIPTION	NO.	DATE	AUTH	DESCRIPTION

MADONNA COLLEGE — Department of Roads

VERT. (FT) 0 10
HORZ. (FT) 0 10


FILE:

DATE: 10/12/22
DESIGN UNIT: XXX
TSC: MACOMB

CS: INFR50000
JN: 207178A

STA. 186+00.00 R1 TO STA. 186+50.00 R1
SB MOUND RD

DRAWING
SHEET
SECT

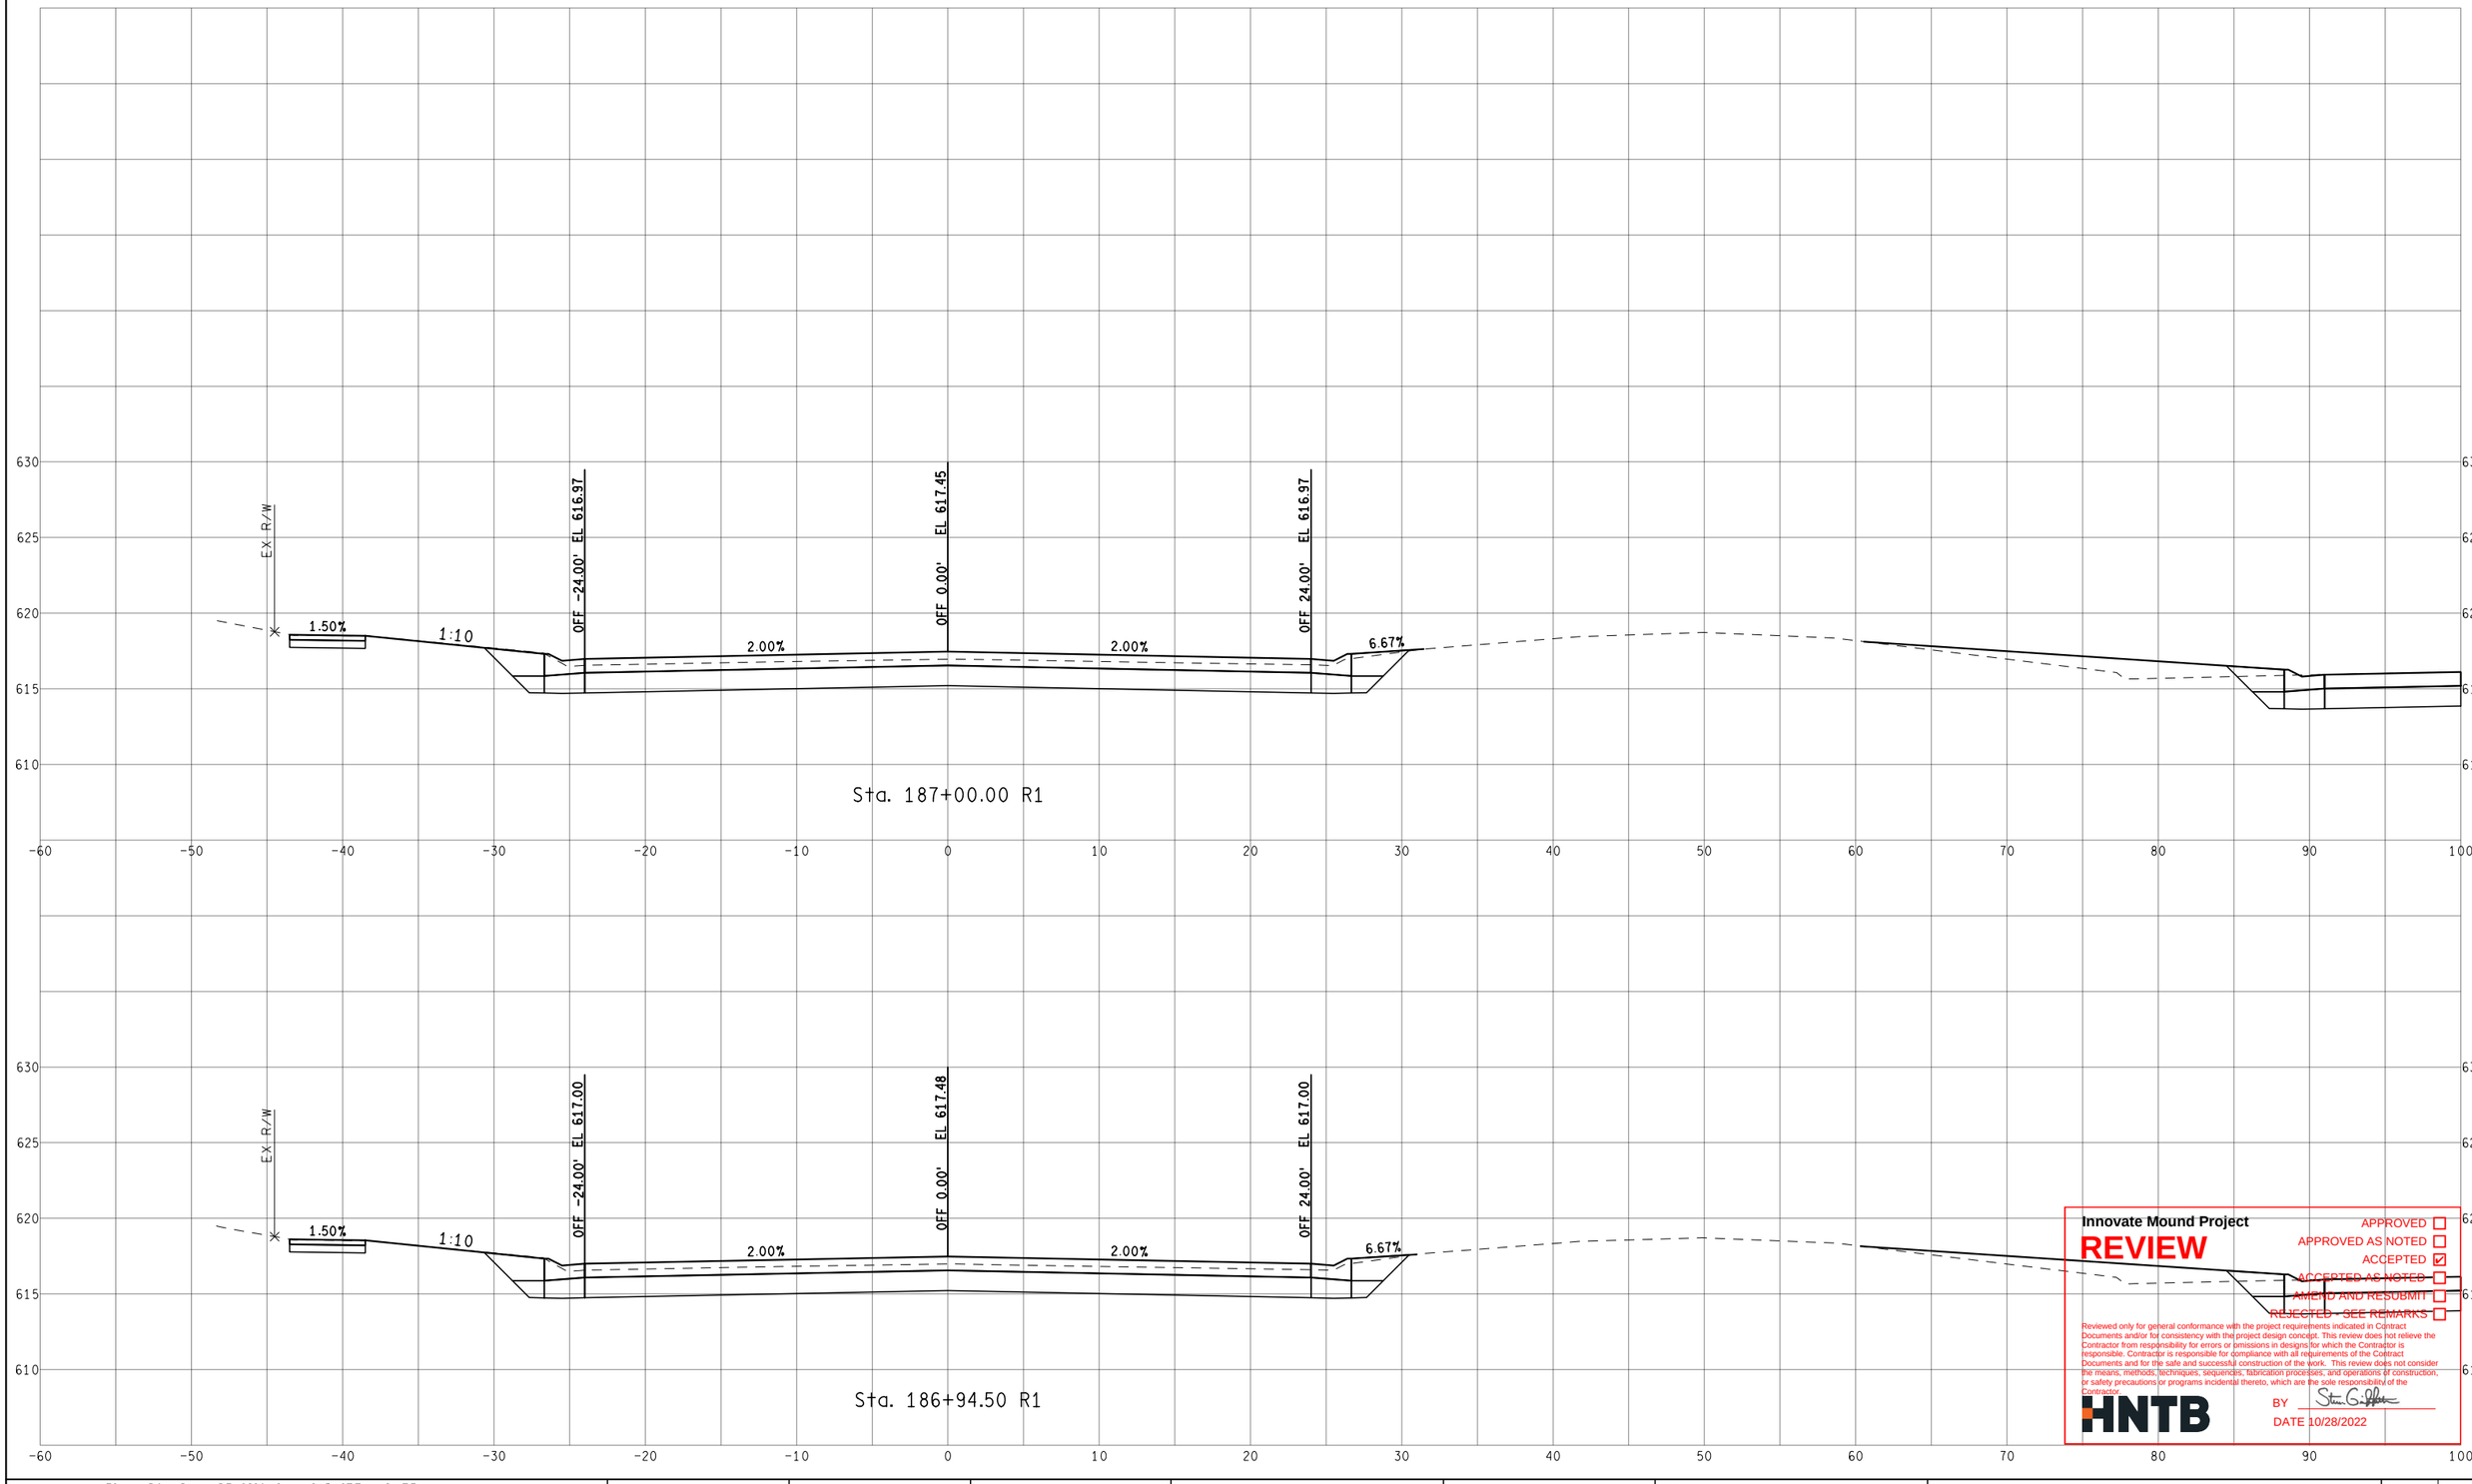

Innovate Mound Project

REVIEW

APPROVED ☐
APPROVED AS NOTED ☐
ACCEPTED ☑
ACCEPTED AS NOTED ☐
AMEND AND RESUBMIT ☐
REJECTED - SEE REMARKS ☐

Reviewed only for general conformance with the project requirements indicated in Contract Documents and/or for consistency with the project design concept. This review does not relieve the Contractor from responsibility for errors or omissions in designs for which the Contractor is responsible. Contractor is responsible for compliance with all requirements of the Contract Documents and for the safe and successful construction of the work. This review does not consider the means, methods, techniques, sequences, fabrication processes, and operations of construction, or safety precautions or programs incidental thereto, which are the sole responsibility of the Contractor.

HNTB

BY Steven G. Palmer

DATE 10/28/2022

FINAL ROW PLAN REVISIONS (SUBMITTAL DATE:)							
NO.	DATE	AUTH	DESCRIPTION	NO.	DATE	AUTH	DESCRIPTION

Department of Roads

VERT. (FT) 0 10

HORZ. (FT) 0 10

FILE:

DATE: 10/12/22

DESIGN UNIT: XXX

TSC: MACOMB

CS: INFR50000

JN: 207178A


STA. 186+94.50 R1 TO STA. 187+00.00 R1

SB MOUND RD

DRAWING

SHEET

SECT

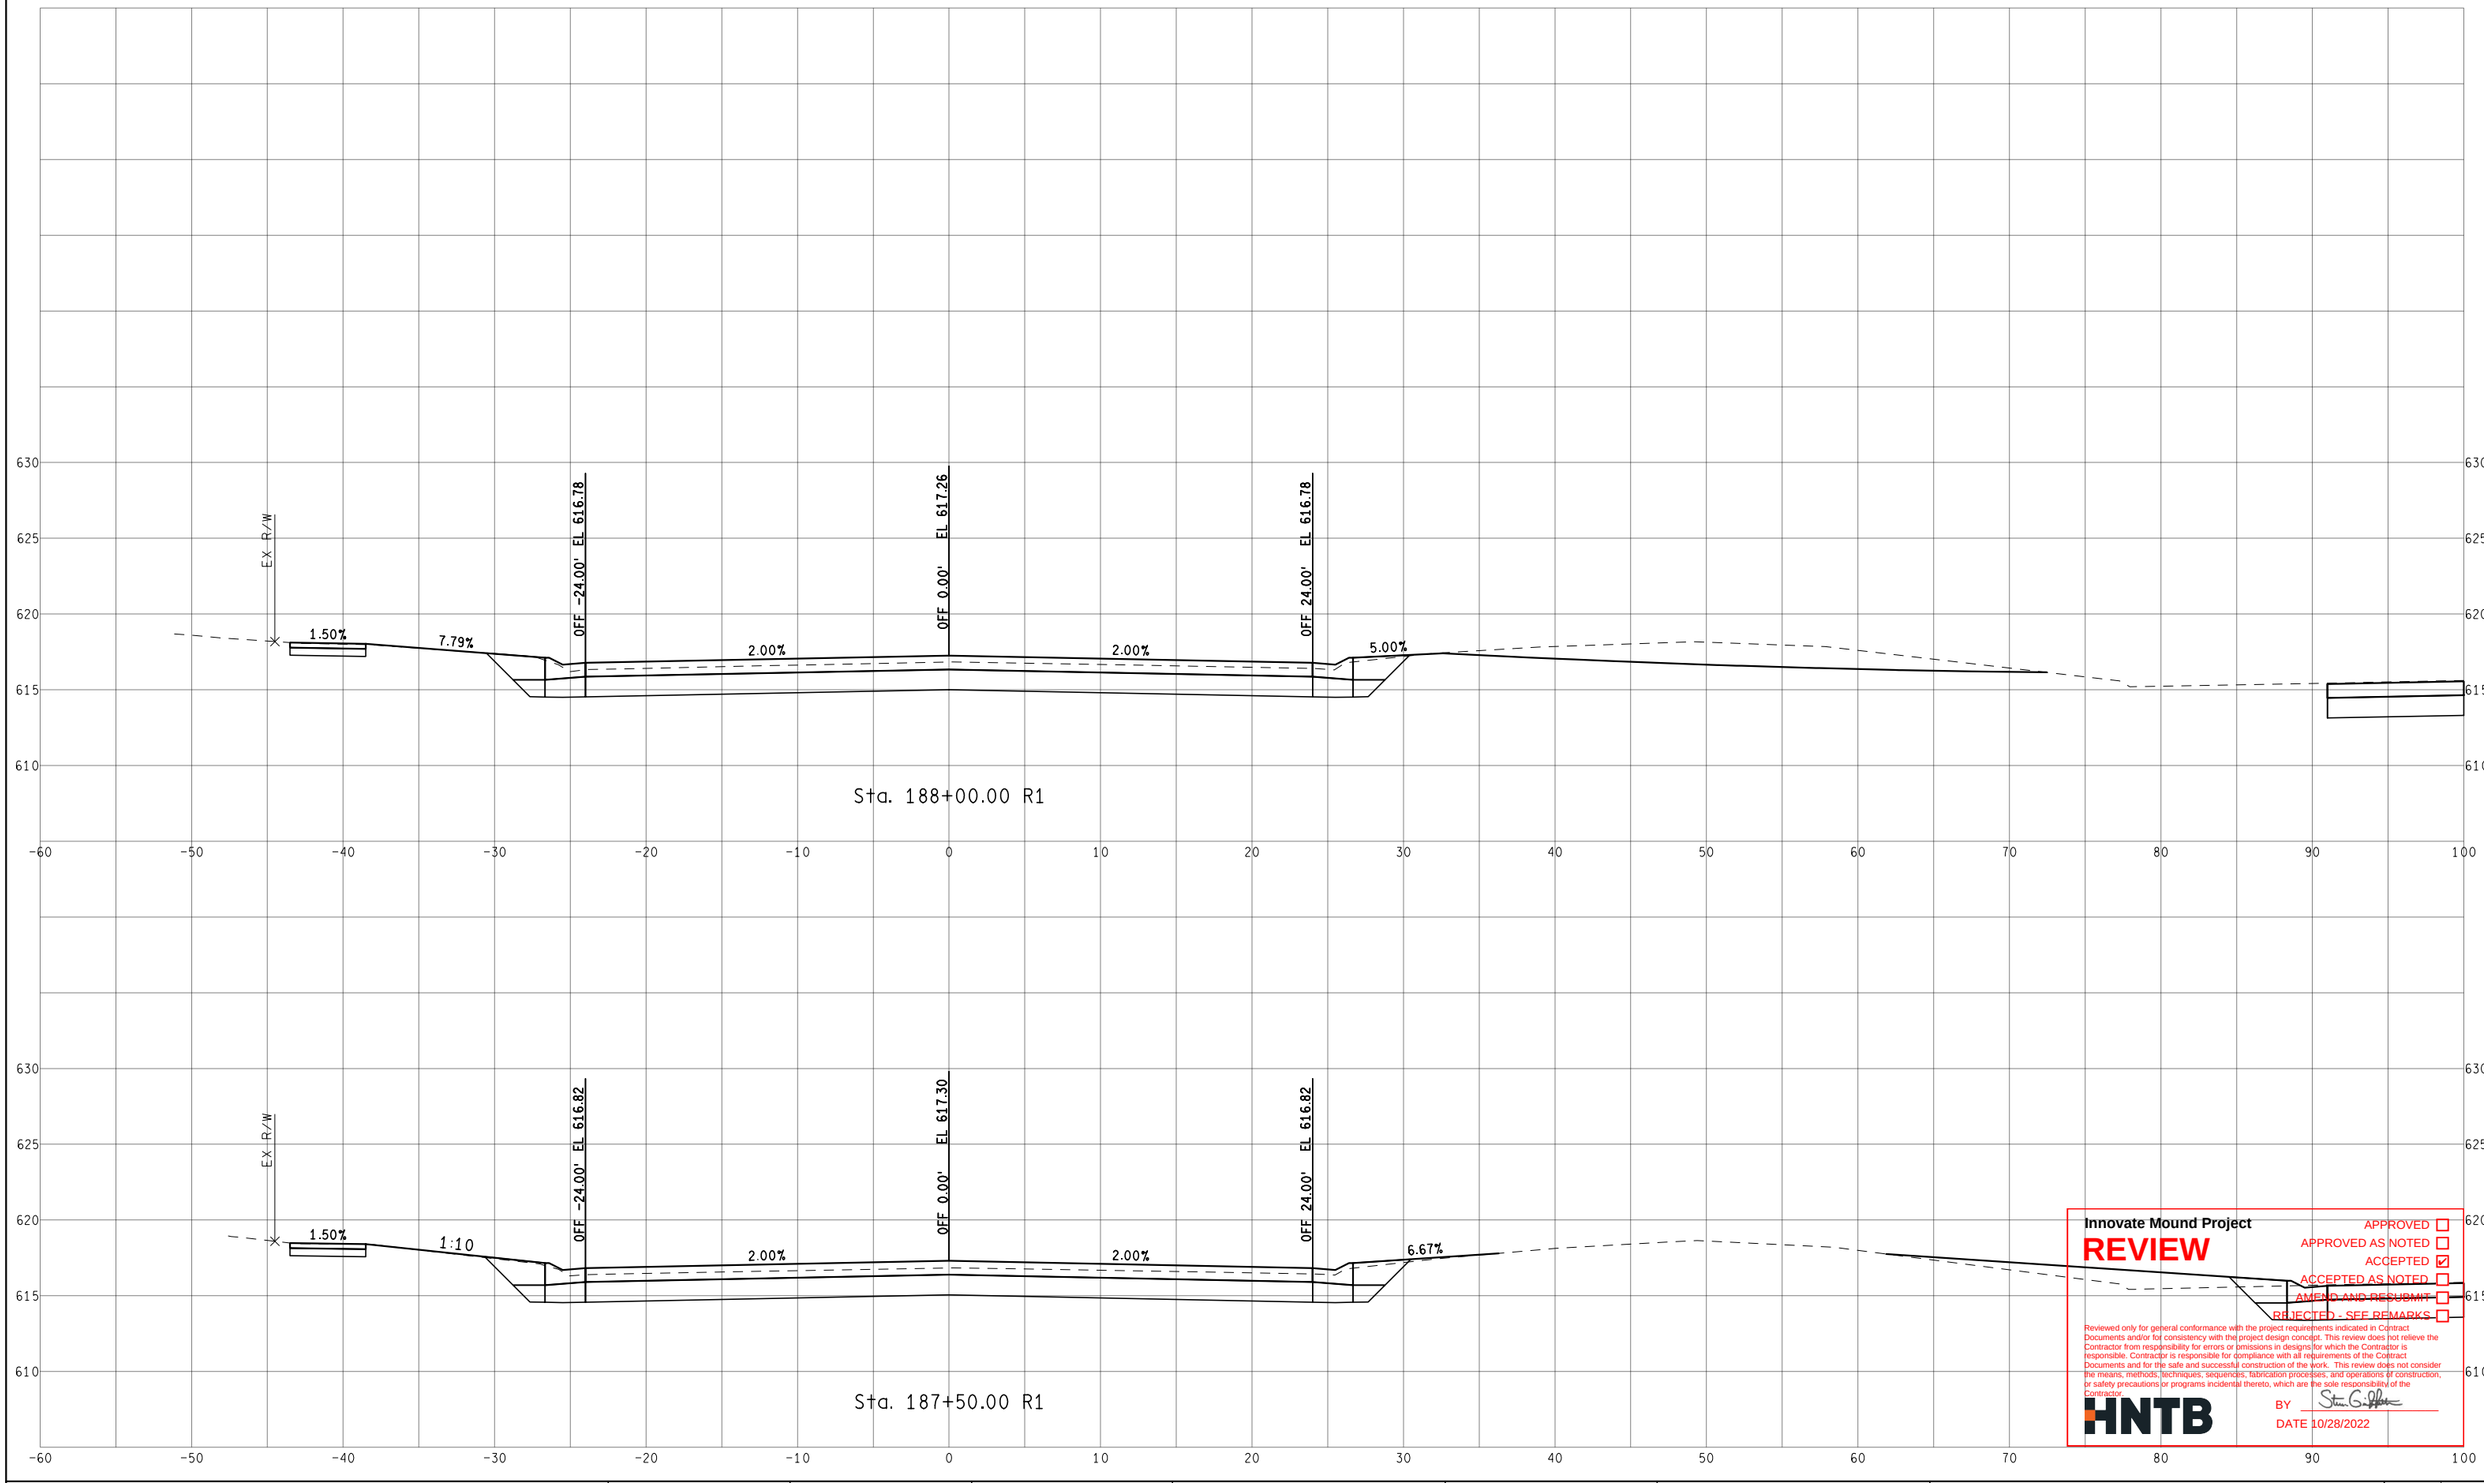

Innovate Mound Project

REVIEW

APPROVED ☐
APPROVED AS NOTED ☐
ACCEPTED ☑
ACCEPTED AS NOTED ☐
AMEND AND RESUBMIT ☐
REJECTED - SEE REMARKS ☐

Reviewed only for general conformance with the project requirements indicated in Contract Documents and/or for consistency with the project design concept. This review does not relieve the Contractor from responsibility for errors or omissions in designs for which the Contractor is responsible. Contractor is responsible for compliance with all requirements of the Contract Documents and for the safe and successful construction of the work. This review does not consider the means, methods, techniques, sequences, fabrication processes, and operations of construction, or safety precautions or programs incidental thereto, which are the sole responsibility of the Contractor.

HNTB

BY Steven G. Palmer

DATE 10/28/2022

FINAL ROW PLAN REVISIONS (SUBMITTAL DATE:)							
NO.	DATE	AUTH	DESCRIPTION	NO.	DATE	AUTH	DESCRIPTION

Macomb County Michigan — Department of Roads

0 VERT. (FT) 10
0 HORZ. (FT) 10


FILE:

DATE: 10/12/22
DESIGN UNIT: XXX
TSC: MACOMB

CS: INFR50000
JN: 207178A

STA. 187+50.00 R1 TO STA. 188+00.00 R1
SB MOUND RD

DRAWING
SHEET
SECT

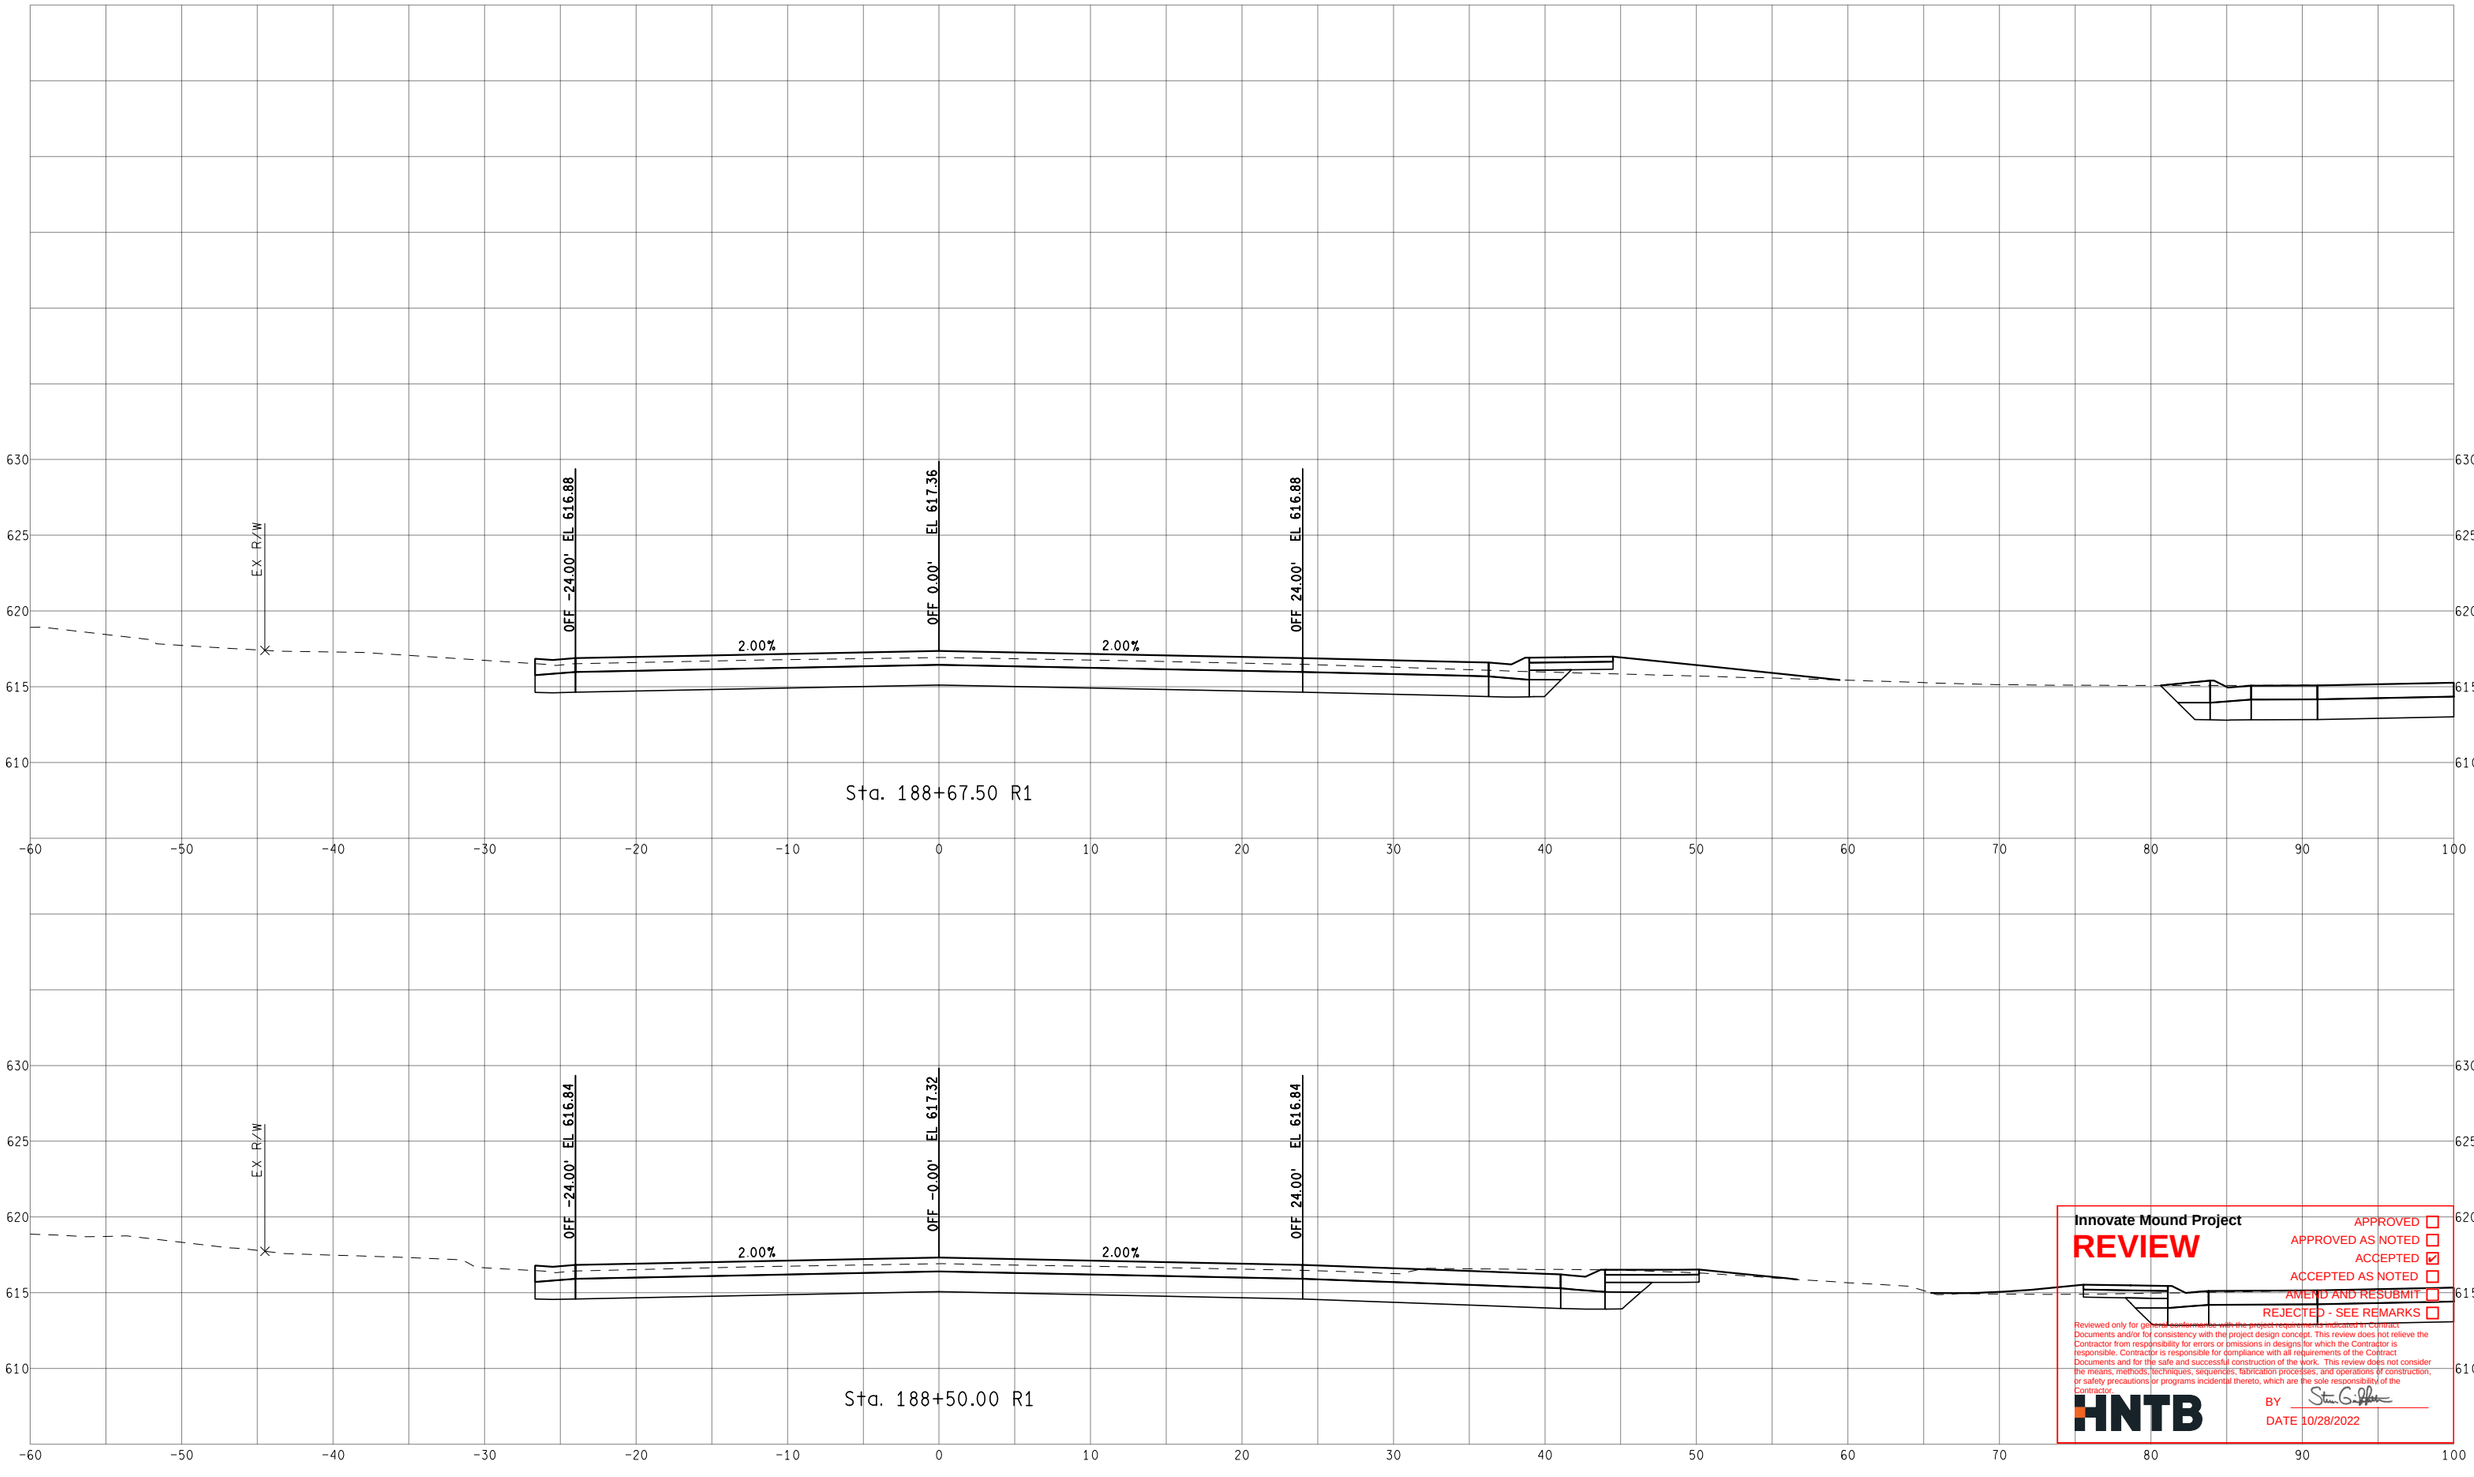

Innovate Mound Project

REVIEW

APPROVED ☐
APPROVED AS NOTED ☐
ACCEPTED ☑
ACCEPTED AS NOTED ☐
AMEND AND RESUBMIT ☐
REJECTED - SEE REMARKS ☐

Reviewed only for general conformance with the project design concept and documents indicated in Contract Documents and/or for consistency with the project design concept. This review does not relieve the Contractor from responsibility for errors or omissions in designs for which the Contractor is responsible. Contractor is responsible for compliance with all requirements of the Contract Documents and for the safe and successful construction of the work. This review does not consider the means, methods, techniques, sequences, fabrication processes, and operations of construction, or safety precautions or programs incidental thereto, which are the sole responsibility of the Contractor.

HNTB

BY Steven G. Palmer

DATE 10/28/2022

FINAL ROW PLAN REVISIONS (SUBMITTAL DATE:)							
NO.	DATE	AUTH	DESCRIPTION	NO.	DATE	AUTH	DESCRIPTION

Department of Roads

VERT. (FT) 0 10

HORZ. (FT) 0 10

FILE:

DATE: 10/12/22

DESIGN UNIT: XXX

TSC: MACOMB

CS: INFR50000

JN: 207178A


STA. 188+50.00 R1 TO STA. 188+67.50 R1

SB MOUND RD

DRAWING

SHEET

SECT

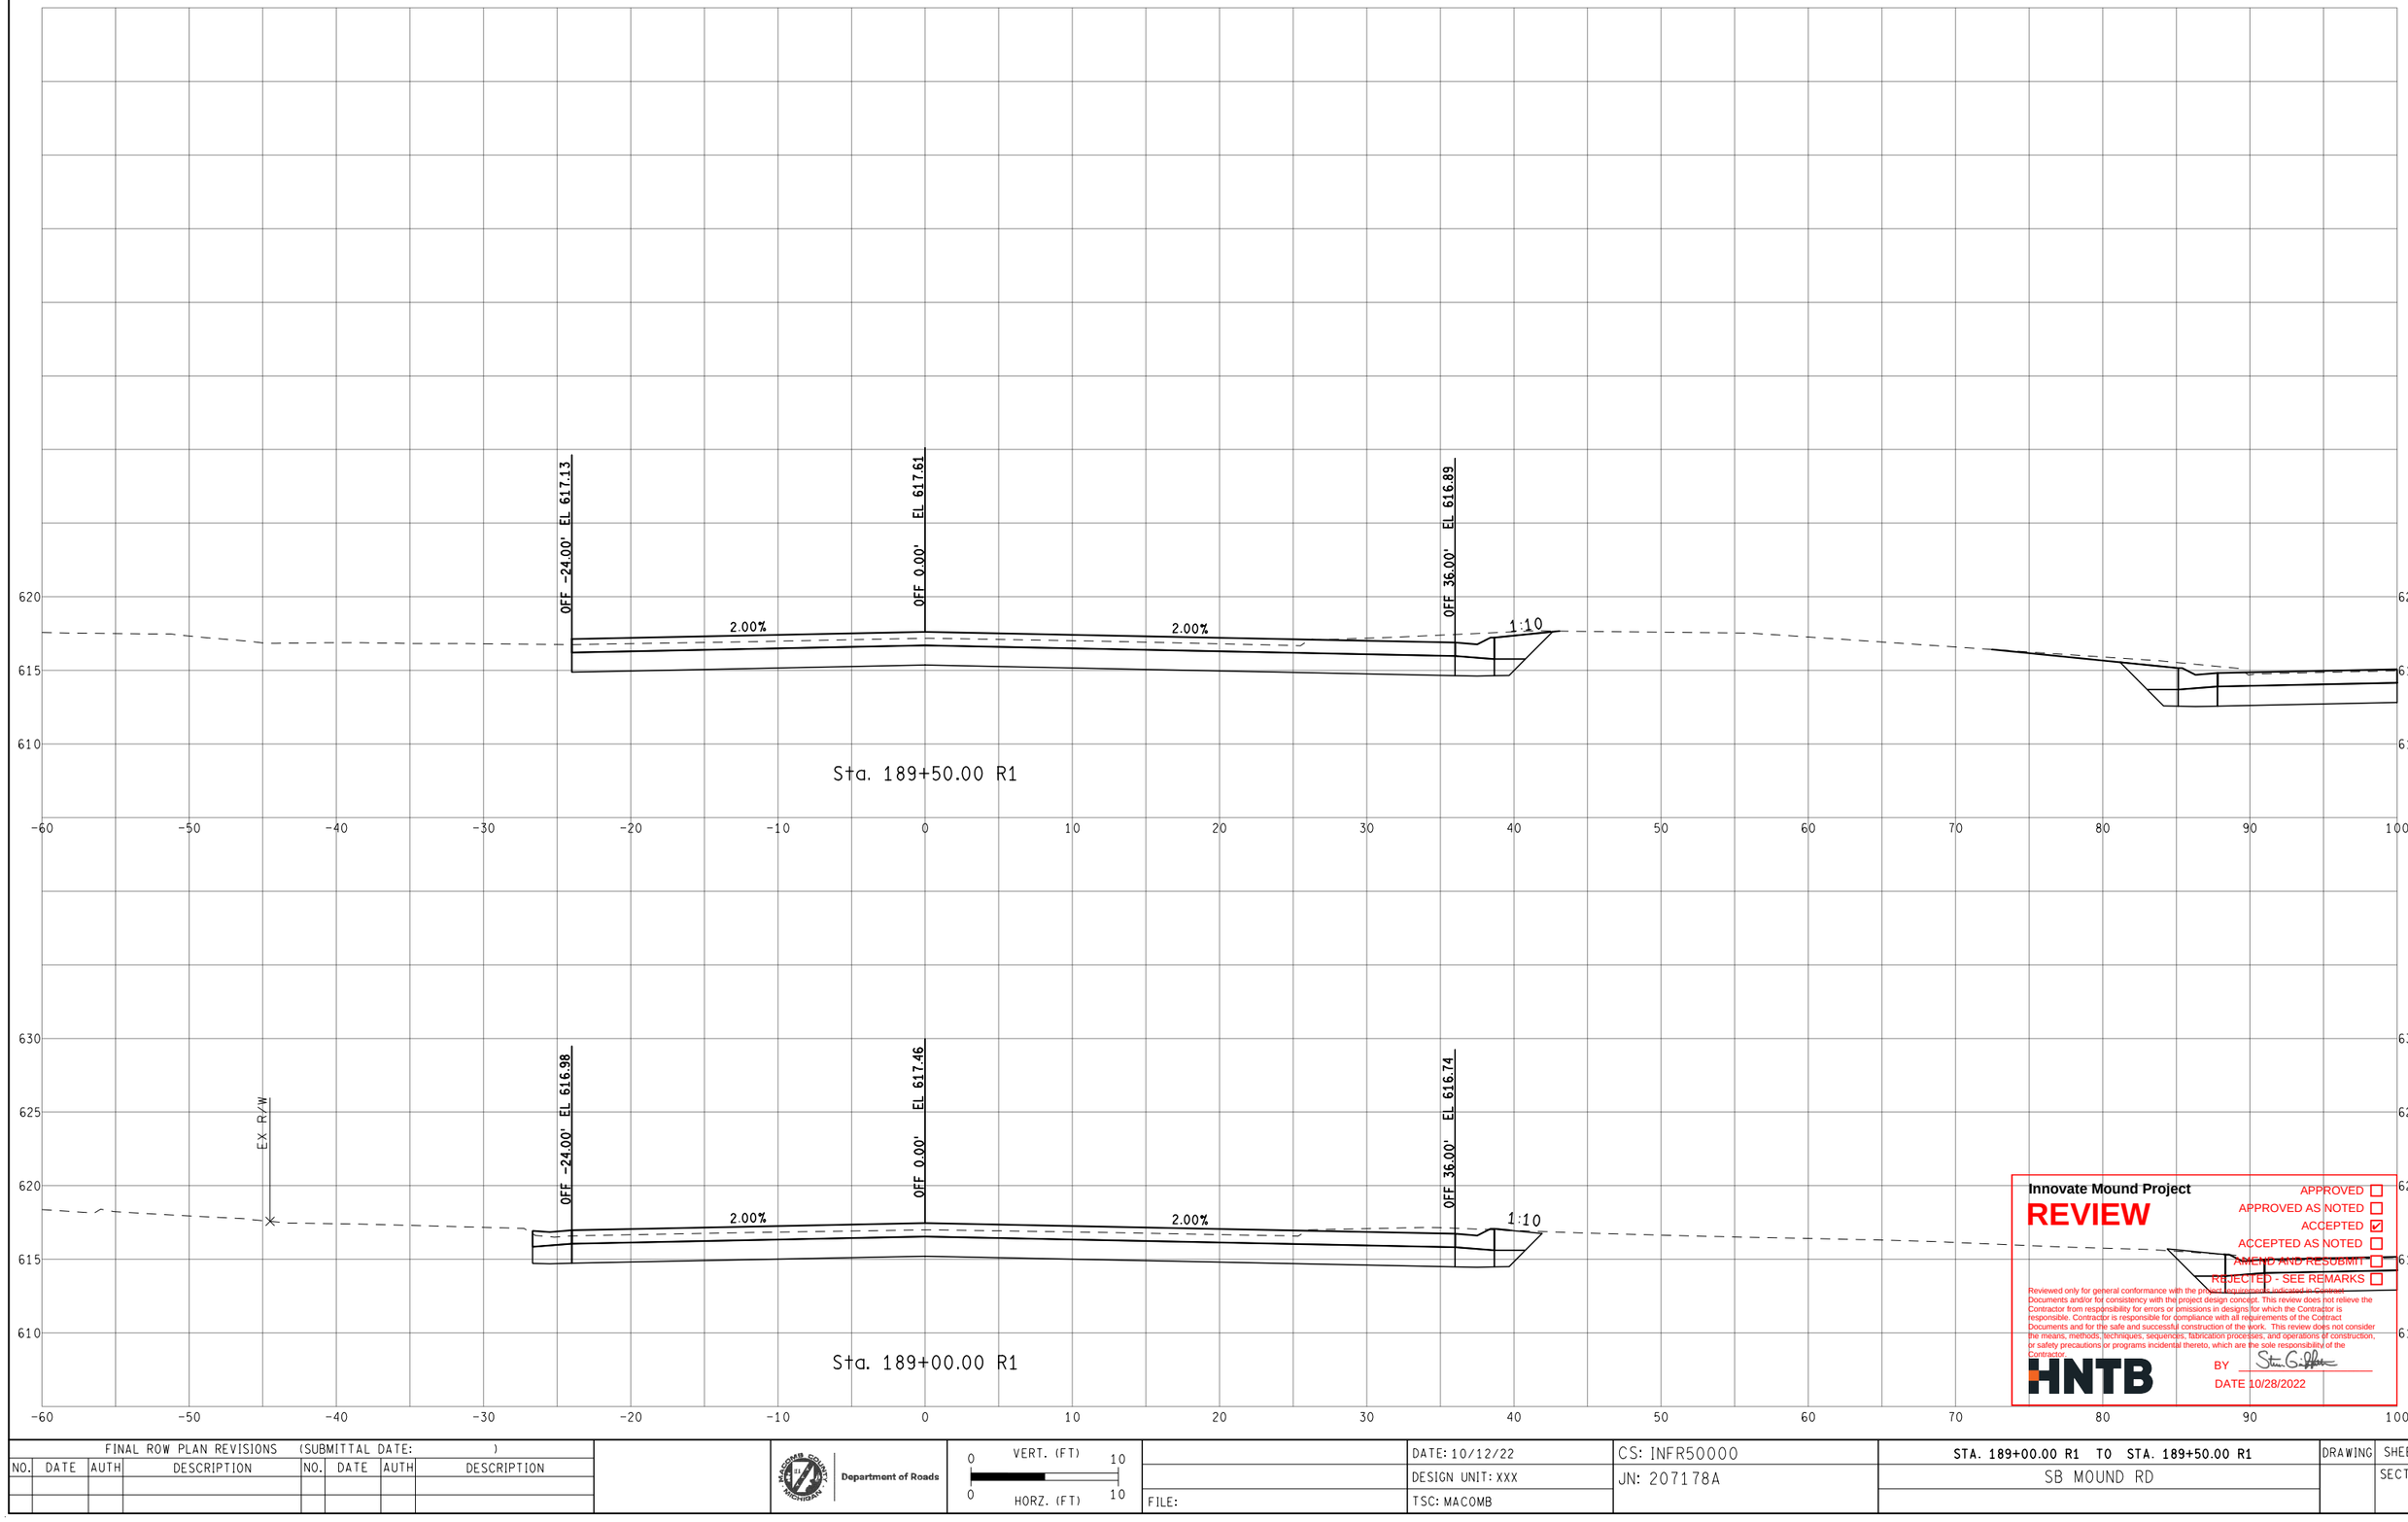

Innovate Mound Project

REVIEW

APPROVED ☐
APPROVED AS NOTED ☐
ACCEPTED ☑
ACCEPTED AS NOTED ☐
AMEND AND RESUBMIT ☐
REJECTED - SEE REMARKS ☐

Reviewed only for general conformance with the project requirements indicated in Contract Documents and/or for consistency with the project design concept. This review does not relieve the Contractor from responsibility for errors or omissions in designs for which the Contractor is responsible. Contractor is responsible for compliance with all requirements of the Contract Documents and for the safe and successful construction of the work. This review does not consider the means, methods, techniques, sequences, fabrication processes, and operations of construction, or safety precautions or programs incidental thereto, which are the sole responsibility of the Contractor.

HNTB

BY Steven G. Palmer

DATE 10/28/2022

FINAL ROW PLAN REVISIONS (SUBMITTAL DATE:)							
NO.	DATE	AUTH	DESCRIPTION	NO.	DATE	AUTH	DESCRIPTION

Department of Roads

VERT. (FT) 0 10

HORZ. (FT) 0 10

FILE:

DATE: 10/12/22

DESIGN UNIT: XXX

TSC: MACOMB

CS: INFR50000

JN: 207178A


STA. 189+00.00 R1 TO STA. 189+50.00 R1

SB MOUND RD

DRAWING

SHEET

SECT

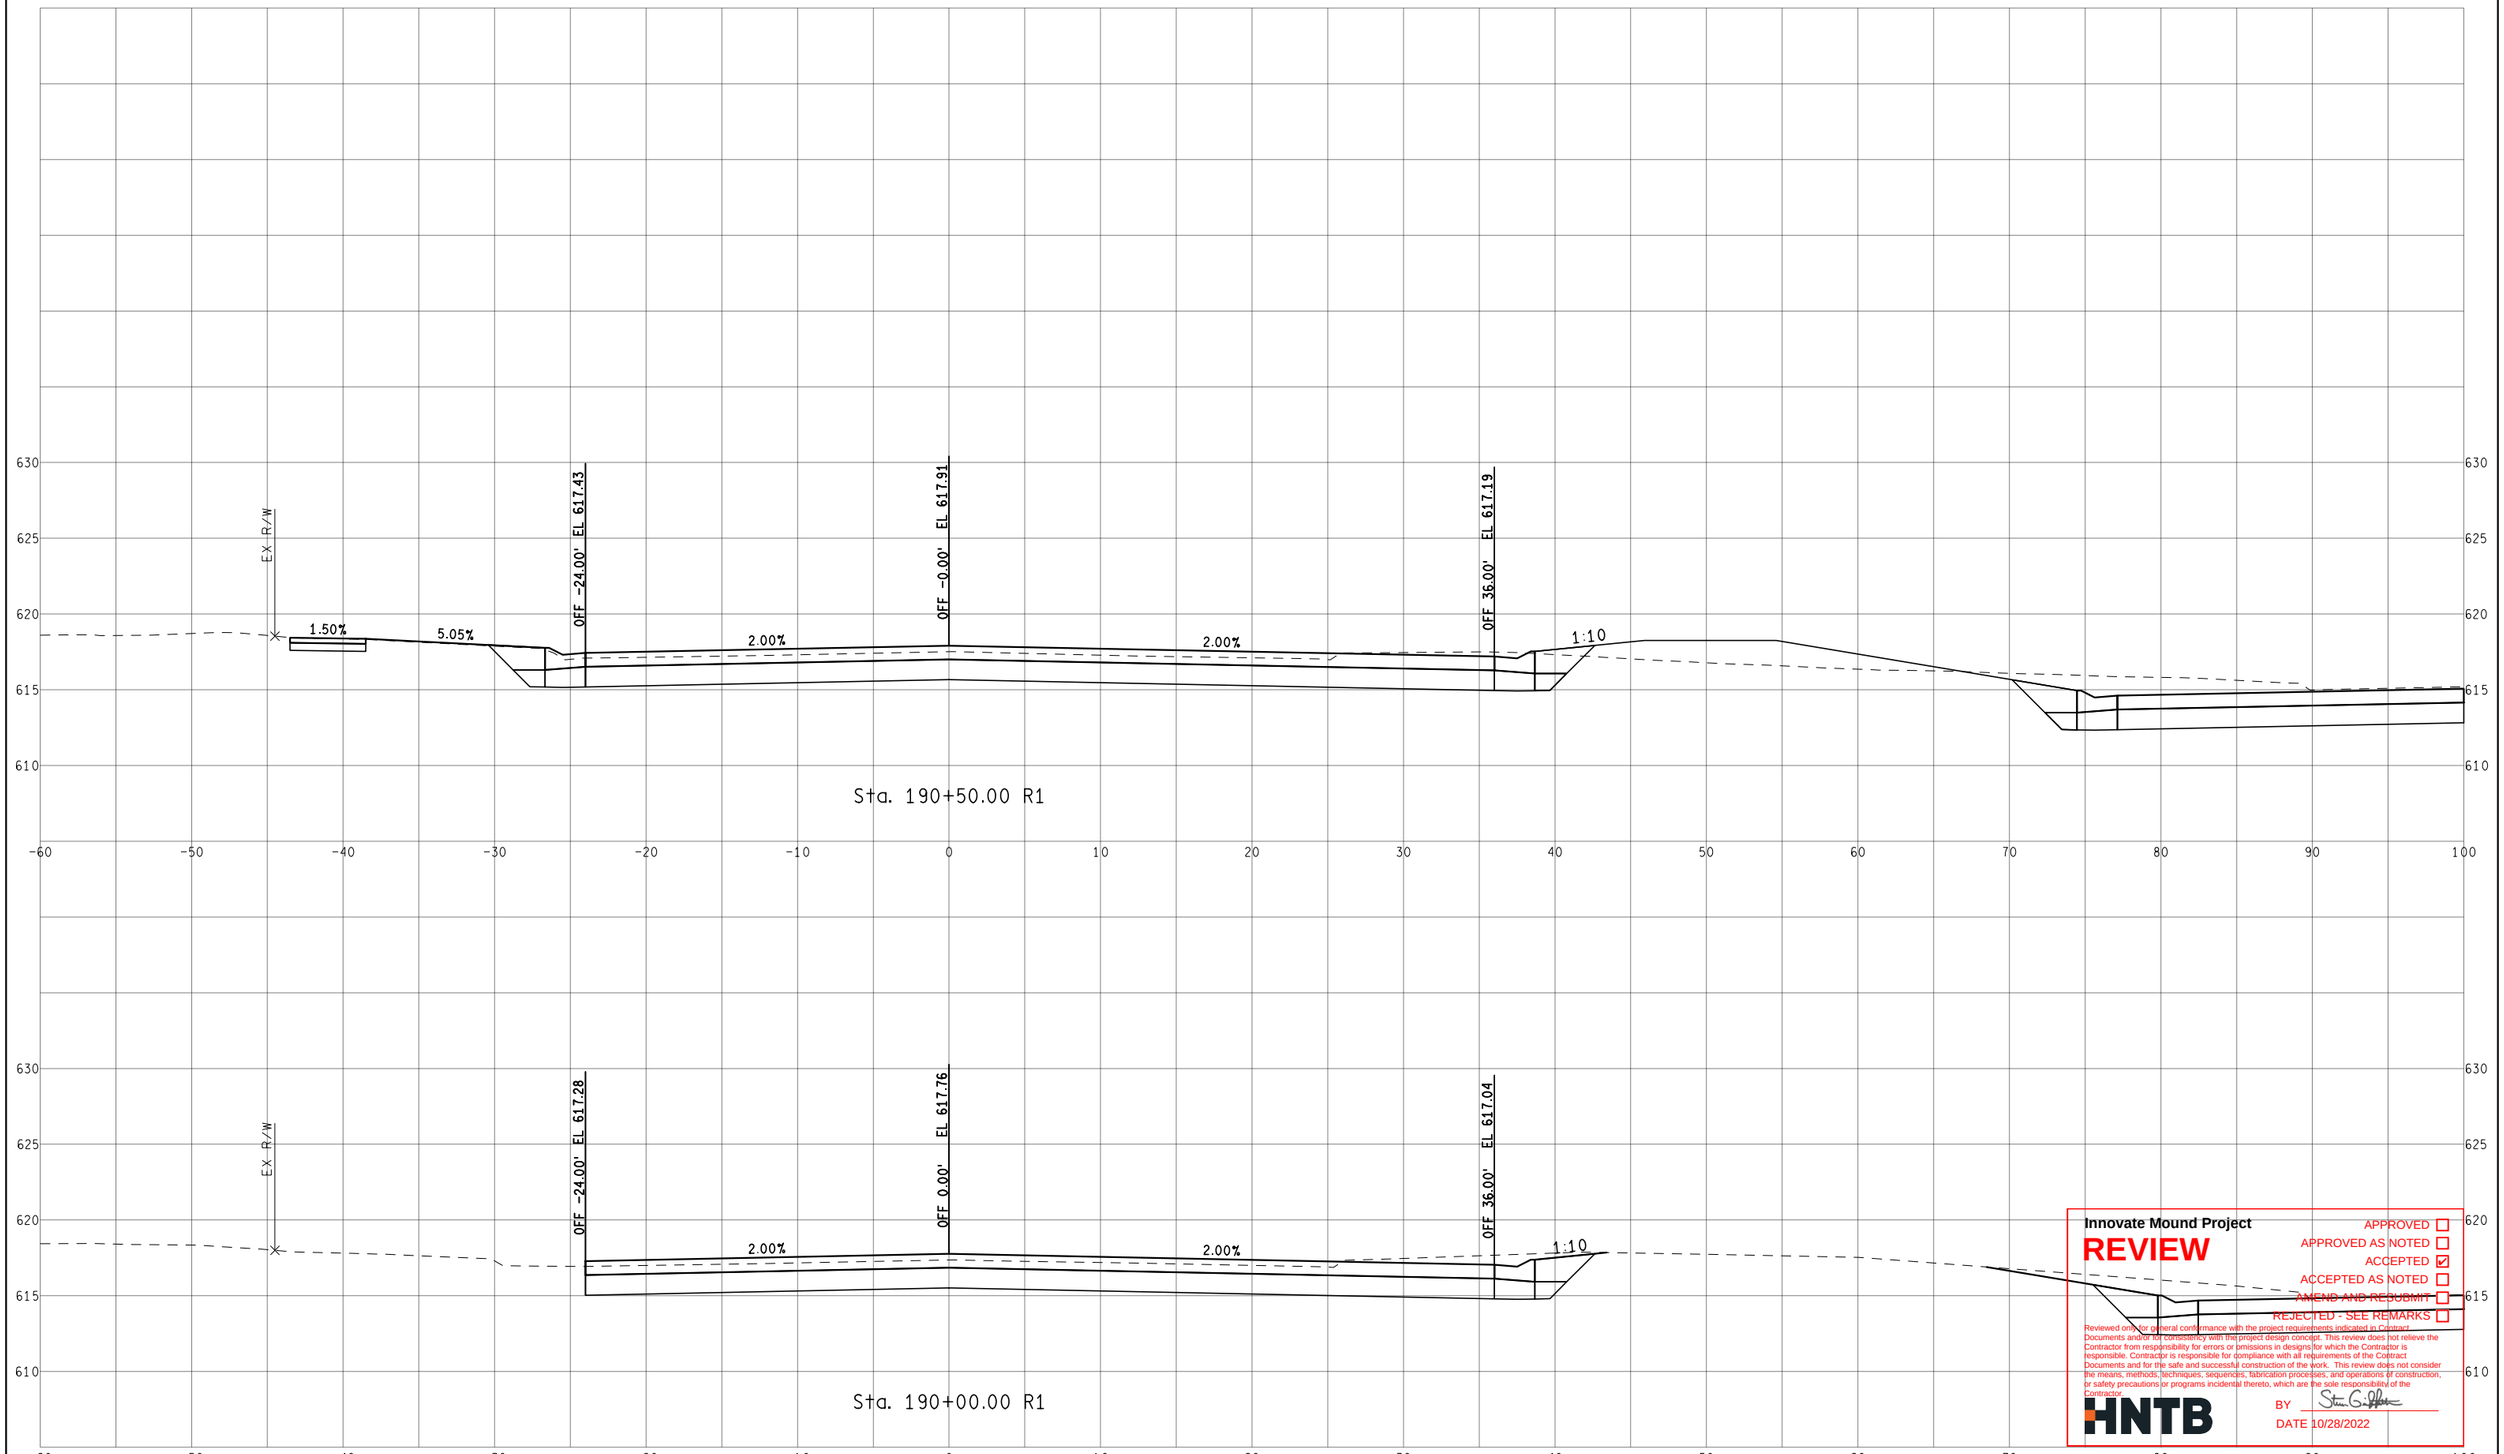

Innovate Mound Project

REVIEW

APPROVED ☐
APPROVED AS NOTED ☐
ACCEPTED ☑
ACCEPTED AS NOTED ☐
AMEND AND RESUBMIT ☐
REJECTED - SEE REMARKS ☐

Reviewed only for general conformance with the project requirements indicated in Contract Documents and/or for consistency with the project design concept. This review does not relieve the Contractor from responsibility for errors or omissions in designs for which the Contractor is responsible. Contractor is responsible for compliance with all requirements of the Contract Documents and for the safe and successful construction of the work. This review does not consider the means, methods, techniques, sequences, fabrication processes, and operations of construction, or safety precautions or programs incidental thereto, which are the sole responsibility of the Contractor.

HNTB

BY Steven G. Fisher

DATE 10/28/2022

FINAL ROW PLAN REVISIONS (SUBMITTAL DATE:)							
NO.	DATE	AUTH	DESCRIPTION	NO.	DATE	AUTH	DESCRIPTION

Department of Roads

VERT. (FT) 0 10

HORZ. (FT) 0 10

FILE:

DATE: 10/12/22

DESIGN UNIT: XXX

TSC: MACOMB

CS: INFR50000

JN: 207178A

STA. 190+00.00 R1 TO STA. 190+50.00 R1

SB MOUND RD

DRAWING

SHEET

SECT



Innovate Mound Project

REVIEW

- APPROVED ☐
- APPROVED AS NOTED ☐
- ACCEPTED ☑
- ACCEPTED AS NOTED ☐
- AMEND AND RESUBMIT ☐
- REJECTED - SEE REMARKS ☐

Reviewed only for general conformance with the project requirements indicated in the Contract Documents and/or for consistency with the project design concept. This review does not relieve the Contractor from responsibility for errors or omissions in designs for which the Contractor is responsible. Contractor is responsible for compliance with all requirements of the Contract Documents and for the safe and successful construction of the work. This review does not consider the means, methods, techniques, sequences, fabrication processes, and operations of construction, or safety precautions or programs incidental thereto, which are the sole responsibility of the Contractor.

HNTB

BY Steven G. Palmer

DATE 10/28/2022

FINAL ROW PLAN REVISIONS (SUBMITTAL DATE:)							
NO.	DATE	AUTH	DESCRIPTION	NO.	DATE	AUTH	DESCRIPTION

Department of Roads

VERT. (FT) 0 10

HORZ. (FT) 0 10

FILE:

DATE: 10/12/22

DESIGN UNIT: XXX

TSC: MACOMB

CS: INFR50000

JN: 207178A


STA. 191+00.00 R1 TO STA. 191+50.00 R1

SB MOUND RD

DRAWING

SHEET

SECT

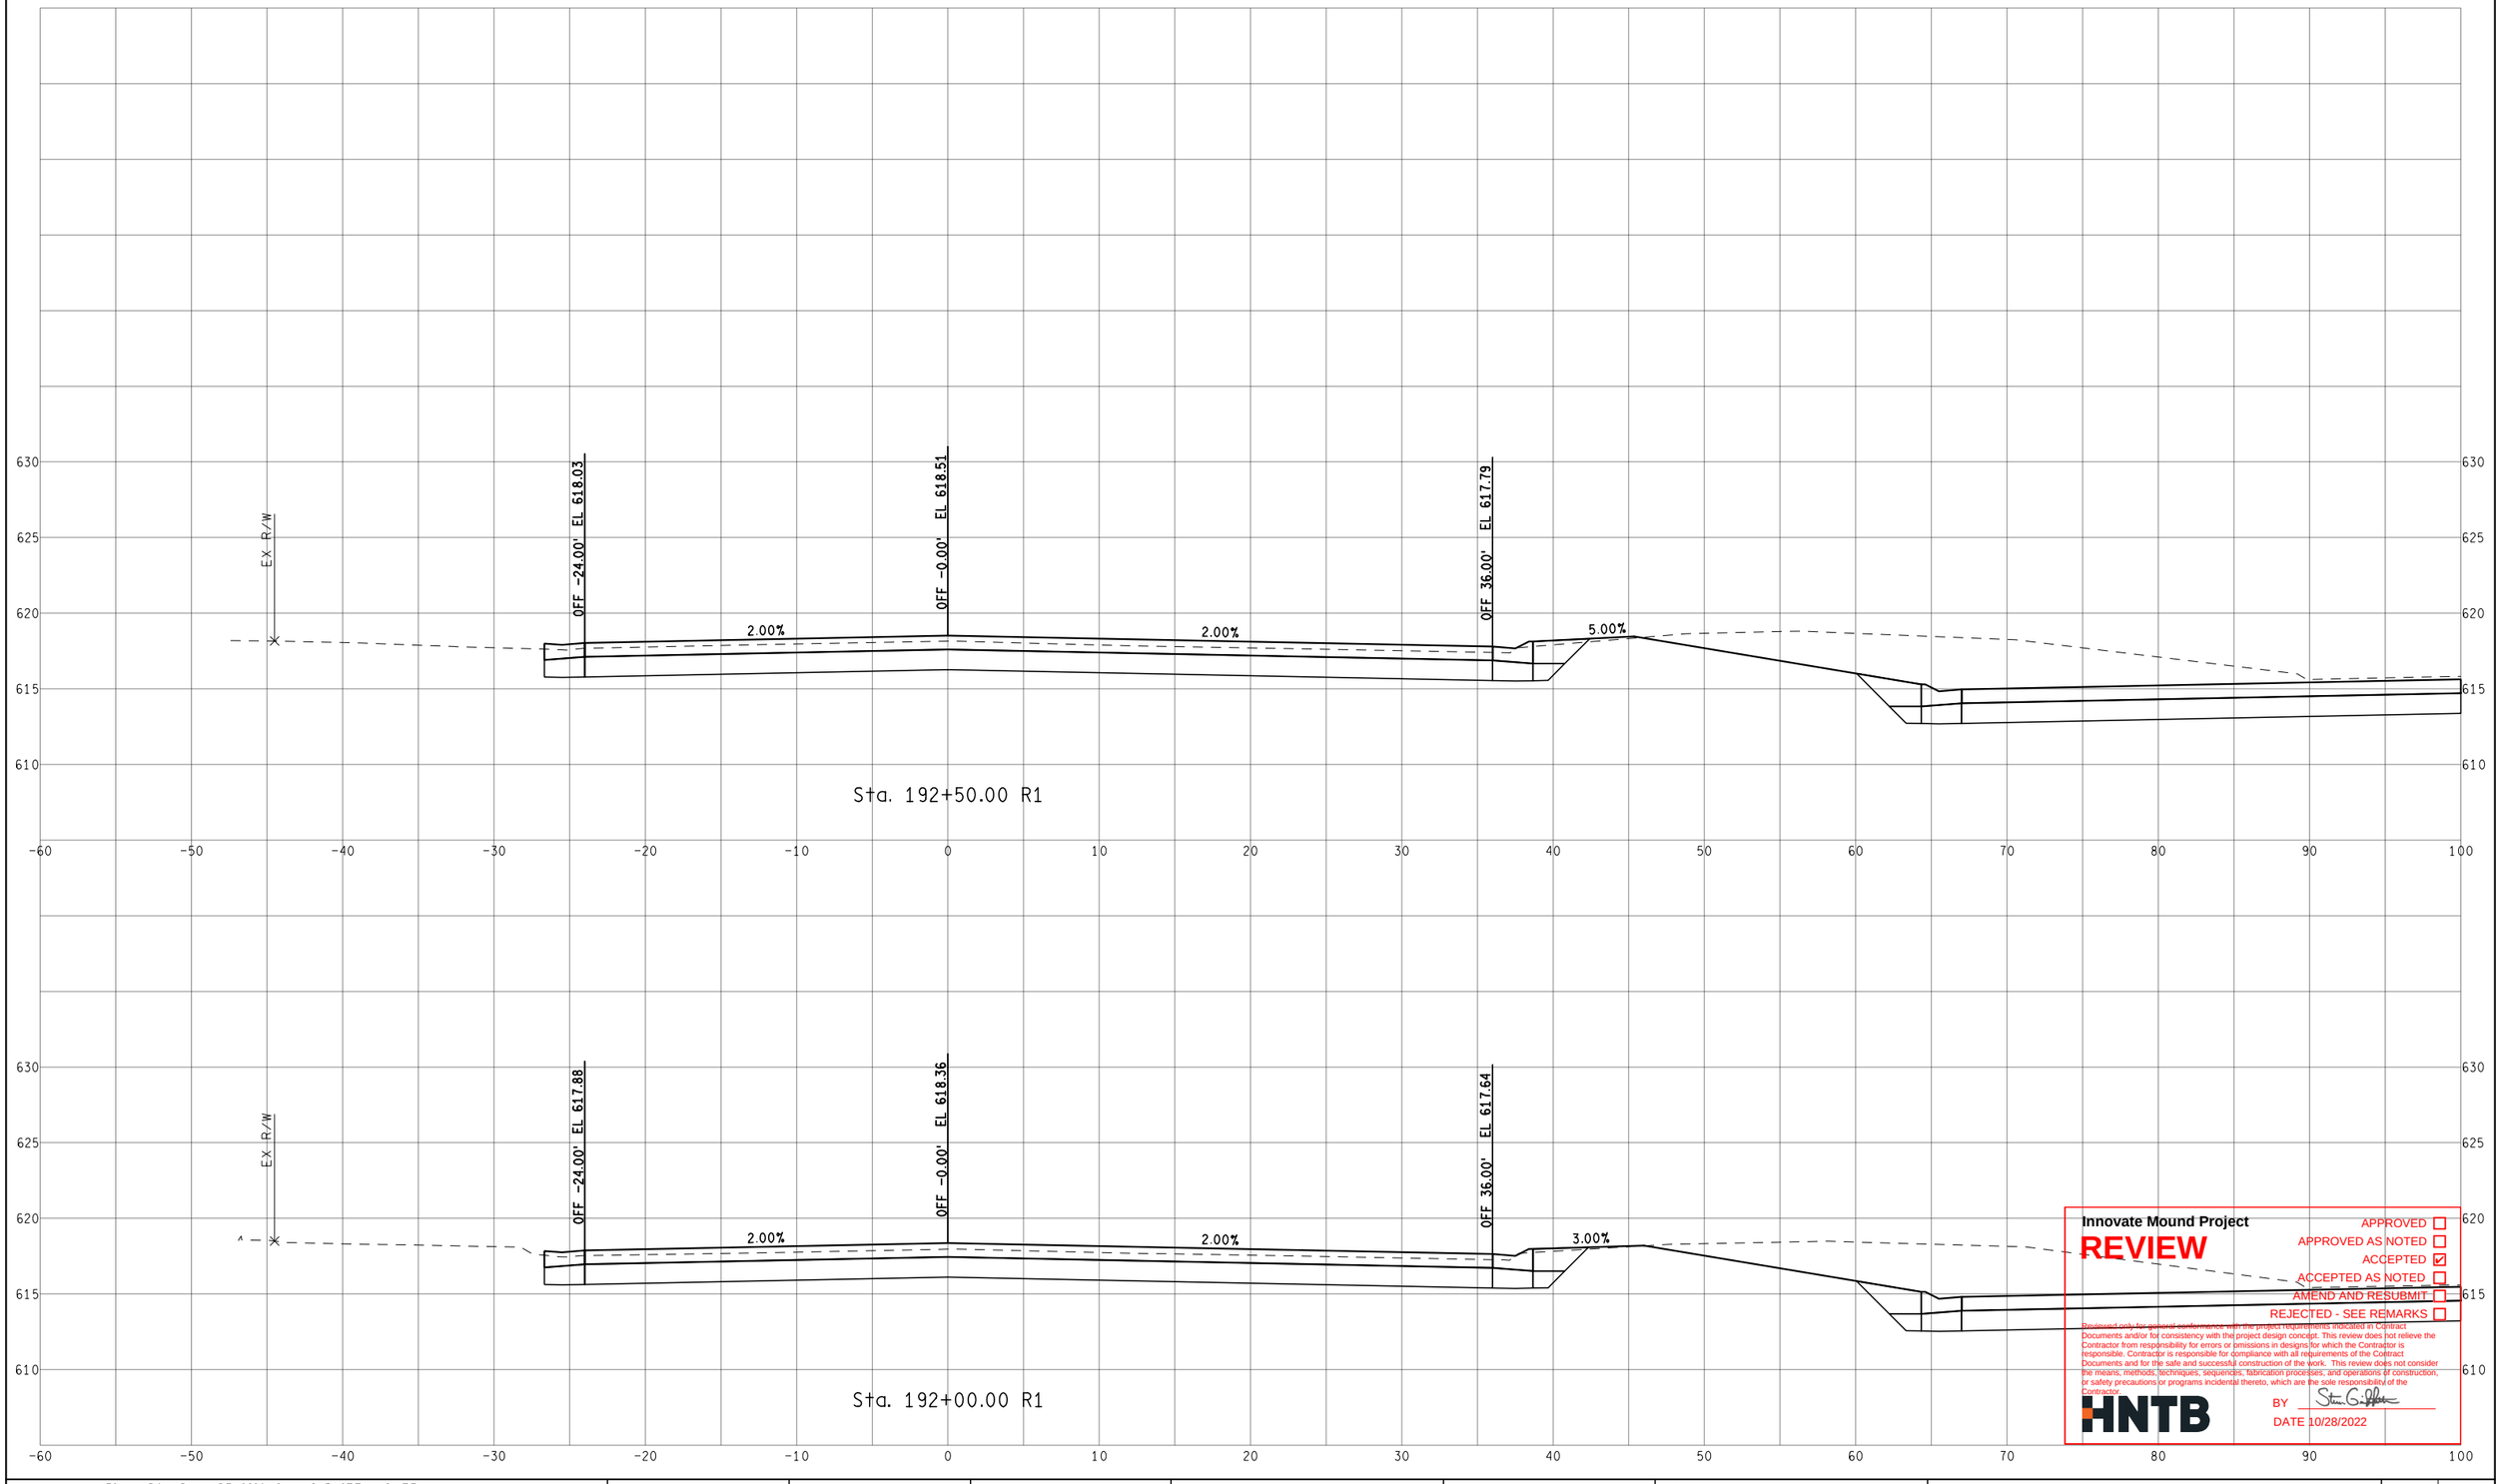

Innovate Mound Project

REVIEW

APPROVED ☐
APPROVED AS NOTED ☐
ACCEPTED ☑
ACCEPTED AS NOTED ☐
AMEND AND RESUBMIT ☐
REJECTED - SEE REMARKS ☐

Reviewed only for general conformance with the project requirements indicated in Contract Documents and/or for consistency with the project design concept. This review does not relieve the Contractor from responsibility for errors or omissions in designs for which the Contractor is responsible. Contractor is responsible for compliance with all requirements of the Contract Documents and for the safe and successful construction of the work. This review does not consider the means, methods, techniques, sequences, fabrication processes, and operations of construction, or safety precautions or programs incidental thereto, which are the sole responsibility of the Contractor.

HNTB

BY Steven G. Palmer

DATE 10/28/2022

FINAL ROW PLAN REVISIONS (SUBMITTAL DATE:)							
NO.	DATE	AUTH	DESCRIPTION	NO.	DATE	AUTH	DESCRIPTION

Department of Roads

VERT. (FT) 0 10

HORZ. (FT) 0 10

FILE:

DATE: 10/12/22

DESIGN UNIT: XXX

TSC: MACOMB

CS: INFR50000

JN: 207178A


STA. 192+00.00 R1 TO STA. 192+50.00 R1

SB MOUND RD

DRAWING

SHEET

SECT

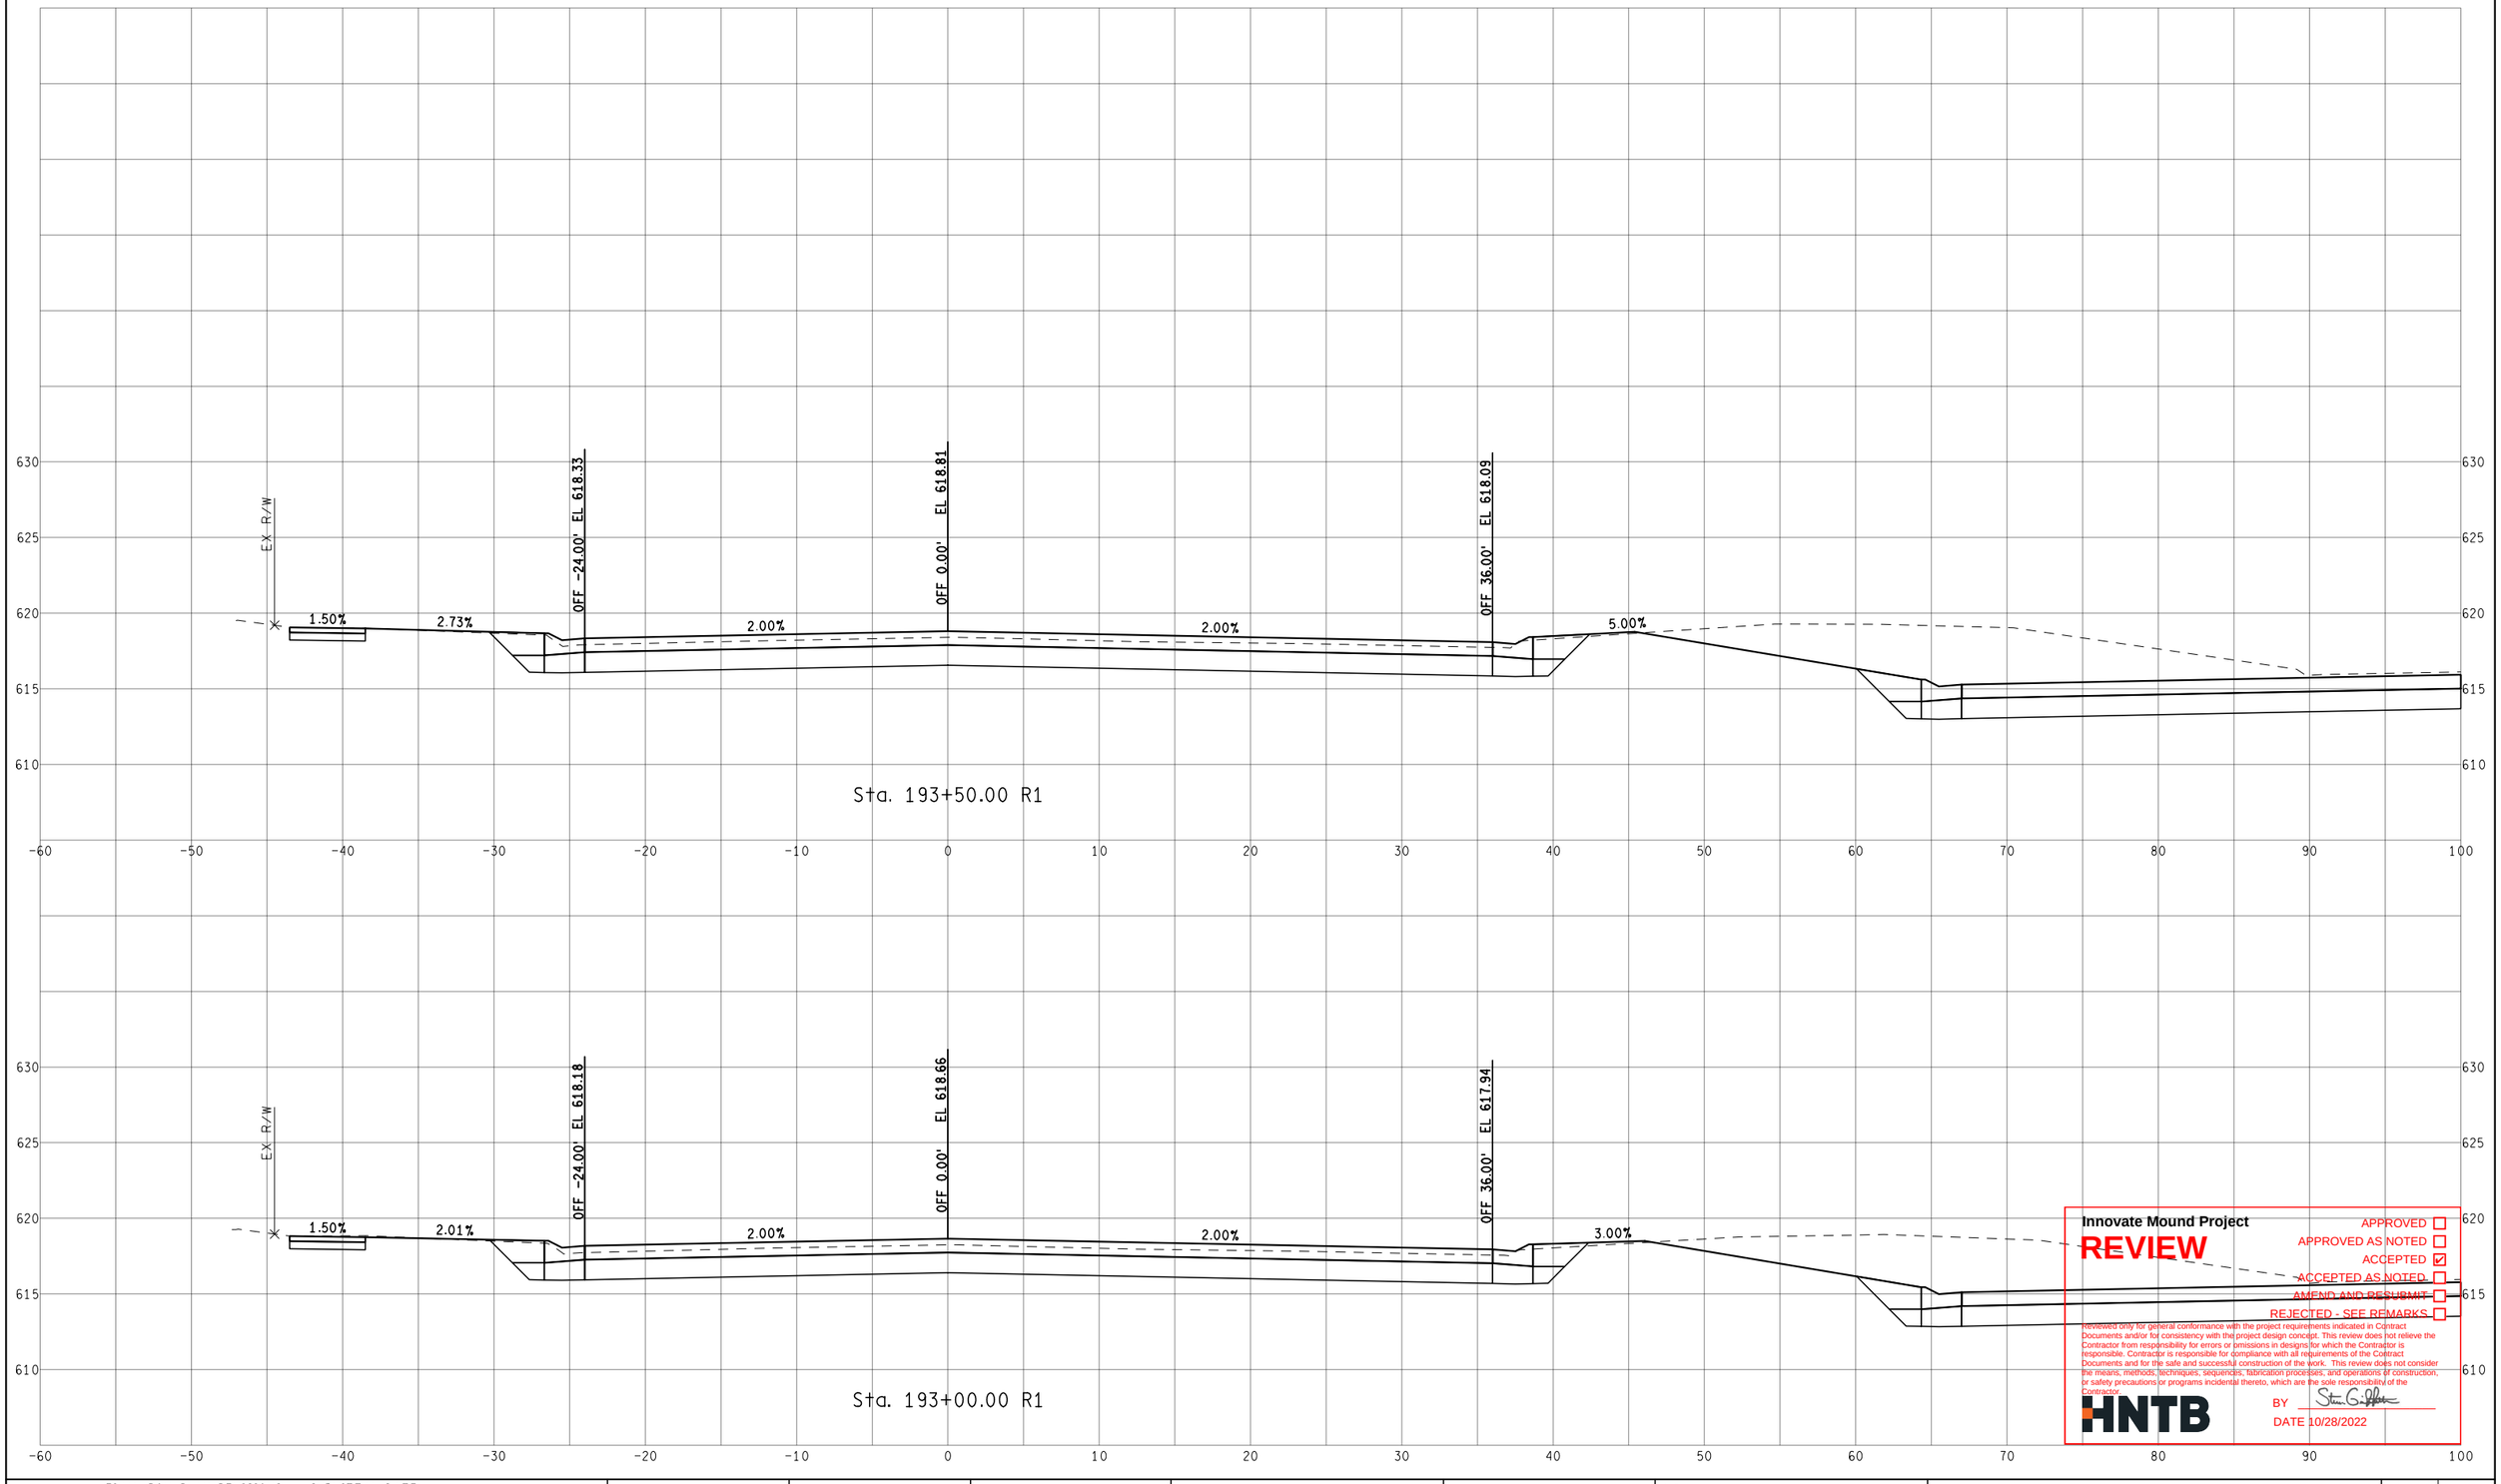

Innovate Mound Project

REVIEW

APPROVED ☐
APPROVED AS NOTED ☐
ACCEPTED ☑
ACCEPTED AS NOTED ☐
AMEND AND RESUBMIT ☐
REJECTED - SEE REMARKS ☐

Reviewed only for general conformance with the project requirements indicated in Contract Documents and/or for consistency with the project design concept. This review does not relieve the Contractor from responsibility for errors or omissions in designs for which the Contractor is responsible. Contractor is responsible for compliance with all requirements of the Contract Documents and for the safe and successful construction of the work. This review does not consider the means, methods, techniques, sequences, fabrication processes, and operations of construction, or safety precautions or programs incidental thereto, which are the sole responsibility of the Contractor.

HNTB

BY Steven G. Palmer

DATE 10/28/2022

FINAL ROW PLAN REVISIONS (SUBMITTAL DATE:)							
NO.	DATE	AUTH	DESCRIPTION	NO.	DATE	AUTH	DESCRIPTION

Department of Roads

VERT. (FT) 0 10

HORZ. (FT) 0 10

FILE:

DATE: 10/12/22

DESIGN UNIT: XXX

TSC: MACOMB

CS: INFR50000

JN: 207178A


STA. 193+00.00 R1 TO STA. 193+50.00 R1

SB MOUND RD

DRAWING

SHEET

SECT

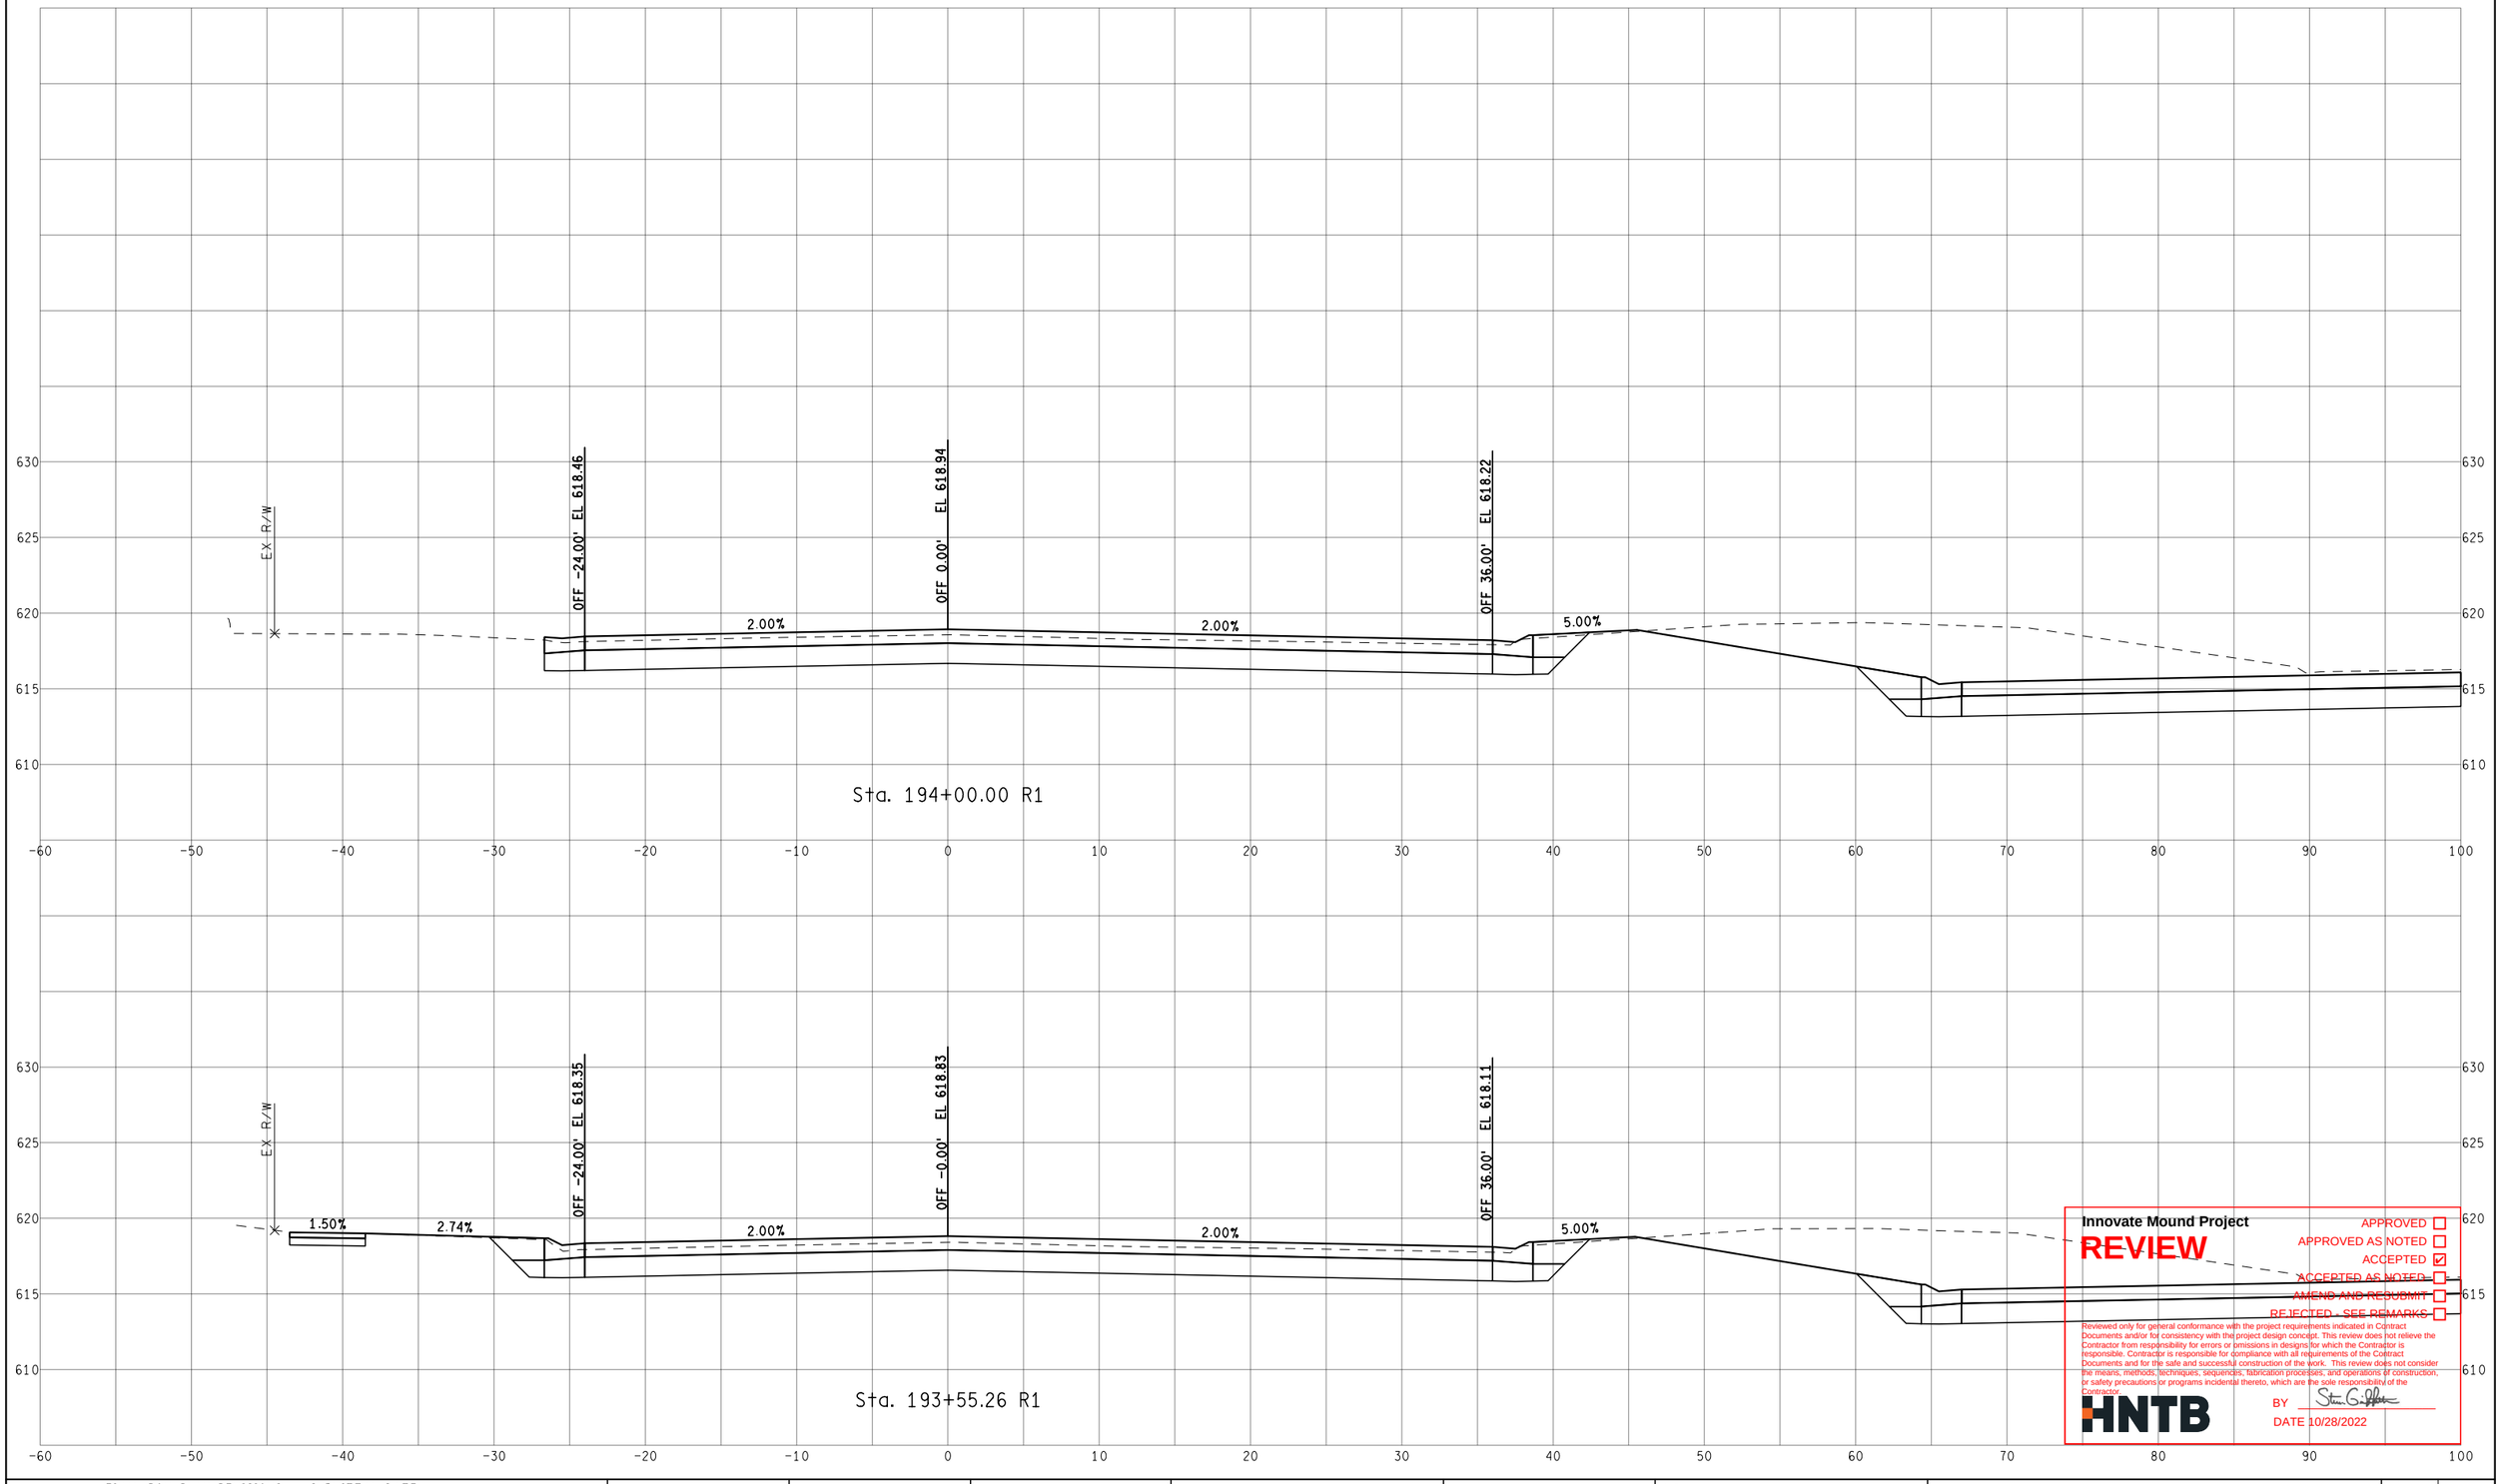

Innovate Mound Project

REVIEW

APPROVED ☐
APPROVED AS NOTED ☐
ACCEPTED ☑
ACCEPTED AS NOTED ☐
AMEND AND RESUBMIT ☐
REJECTED - SEE REMARKS ☐

Reviewed only for general conformance with the project requirements indicated in Contract Documents and/or for consistency with the project design concept. This review does not relieve the Contractor from responsibility for errors or omissions in designs for which the Contractor is responsible. Contractor is responsible for compliance with all requirements of the Contract Documents and for the safe and successful construction of the work. This review does not consider the means, methods, techniques, sequences, fabrication processes, and operations of construction, or safety precautions or programs incidental thereto, which are the sole responsibility of the Contractor.

HNTB

BY

DATE 10/28/2022

FINAL ROW PLAN REVISIONS (SUBMITTAL DATE:)							
NO.	DATE	AUTH	DESCRIPTION	NO.	DATE	AUTH	DESCRIPTION

Macomb County Michigan — Department of Roads

0 VERT. (FT) 10

0 HORZ. (FT) 10

FILE:

DATE: 10/12/22

DESIGN UNIT: XXX

TSC: MACOMB

CS: INFR50000

JN: 207178A


STA. 193+55.26 R1 TO STA. 194+00.00 R1

SB MOUND RD

DRAWING

SHEET

SECT

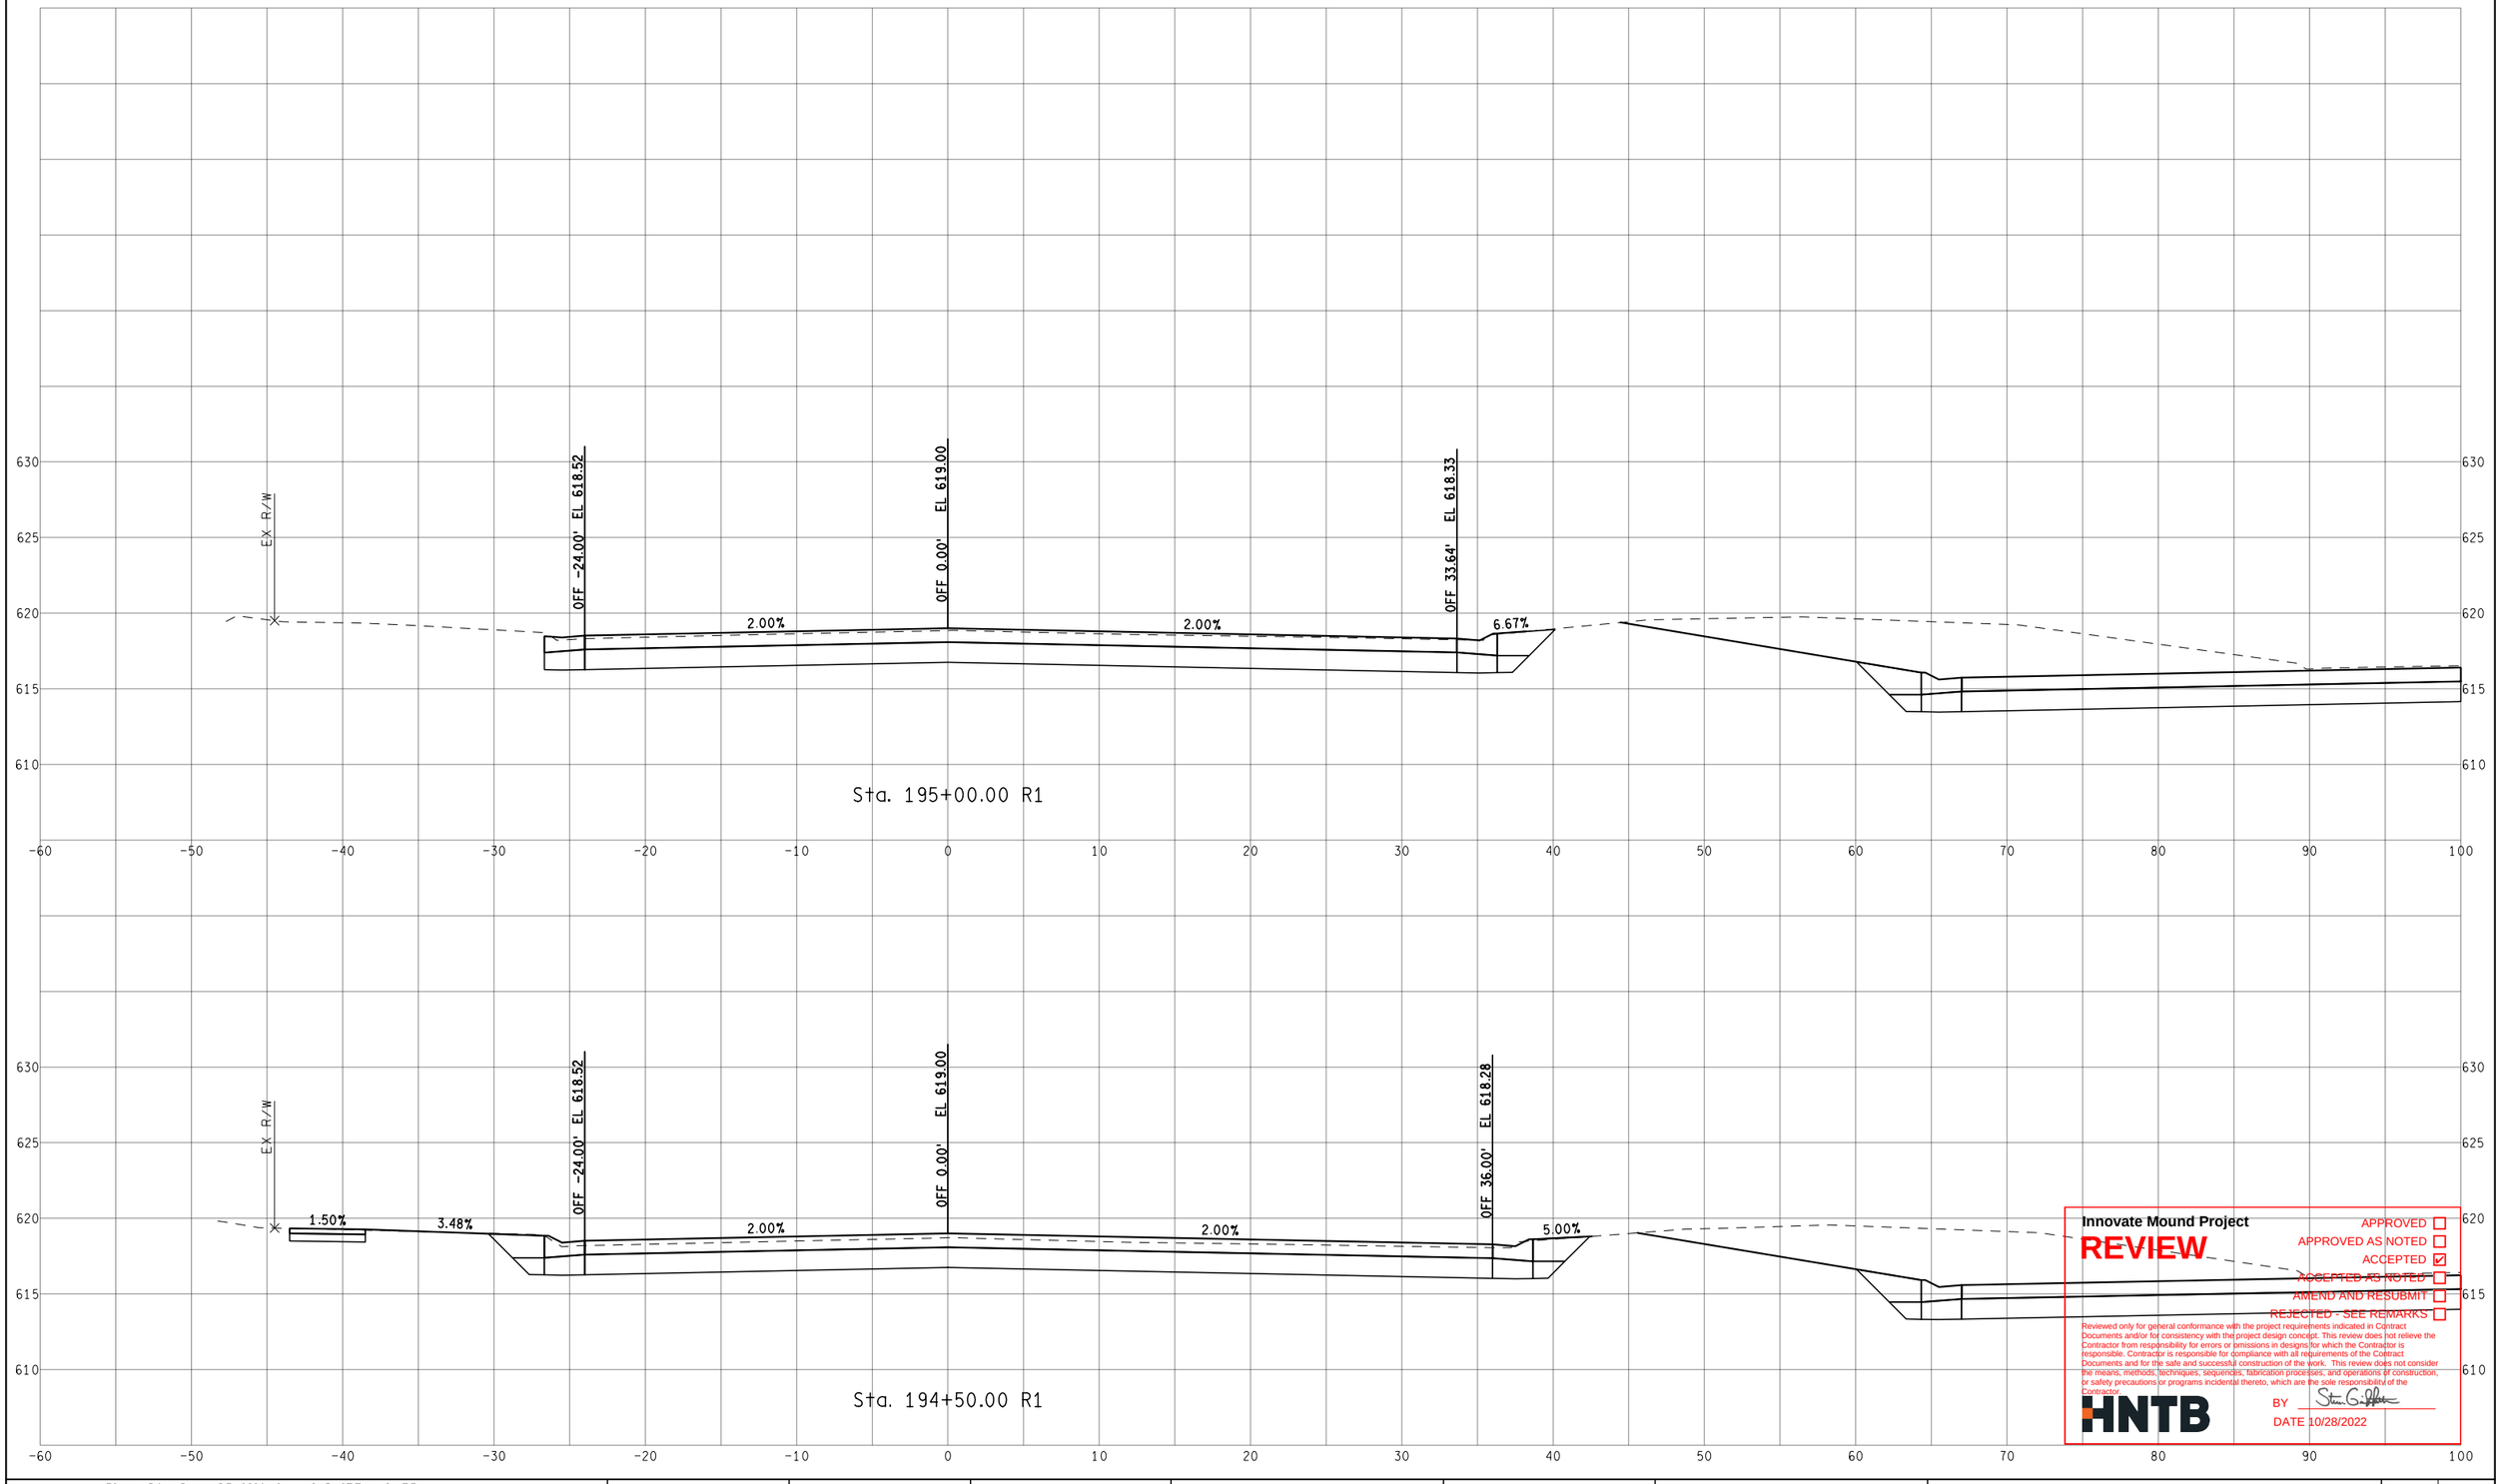

Sta. 195+00.00 R1

Sta. 194+50.00 R1

Innovate Mound Project

REVIEW

APPROVED ☐
APPROVED AS NOTED ☐
ACCEPTED ☑
ACCEPTED AS NOTED ☐
AMEND AND RESUBMIT ☐
REJECTED - SEE REMARKS ☐

Reviewed only for general conformance with the project requirements indicated in Contract Documents and/or for consistency with the project design concept. This review does not relieve the Contractor from responsibility for errors or omissions in designs for which the Contractor is responsible. Contractor is responsible for compliance with all requirements of the Contract Documents and for the safe and successful construction of the work. This review does not consider the means, methods, techniques, sequences, fabrication processes, and operations of construction, or safety precautions or programs incidental thereto, which are the sole responsibility of the Contractor.

HNTB

BY

DATE 10/28/2022

FINAL ROW PLAN REVISIONS (SUBMITTAL DATE:)							
NO.	DATE	AUTH	DESCRIPTION	NO.	DATE	AUTH	DESCRIPTION

Department of Roads

VERT. (FT) 0 10

HORZ. (FT) 0 10

FILE:

DATE: 10/12/22

DESIGN UNIT: XXX

TSC: MACOMB

CS: INFR50000

JN: 207178A


STA. 194+50.00 R1 TO STA. 195+00.00 R1

SB MOUND RD

DRAWING

SHEET

SECT

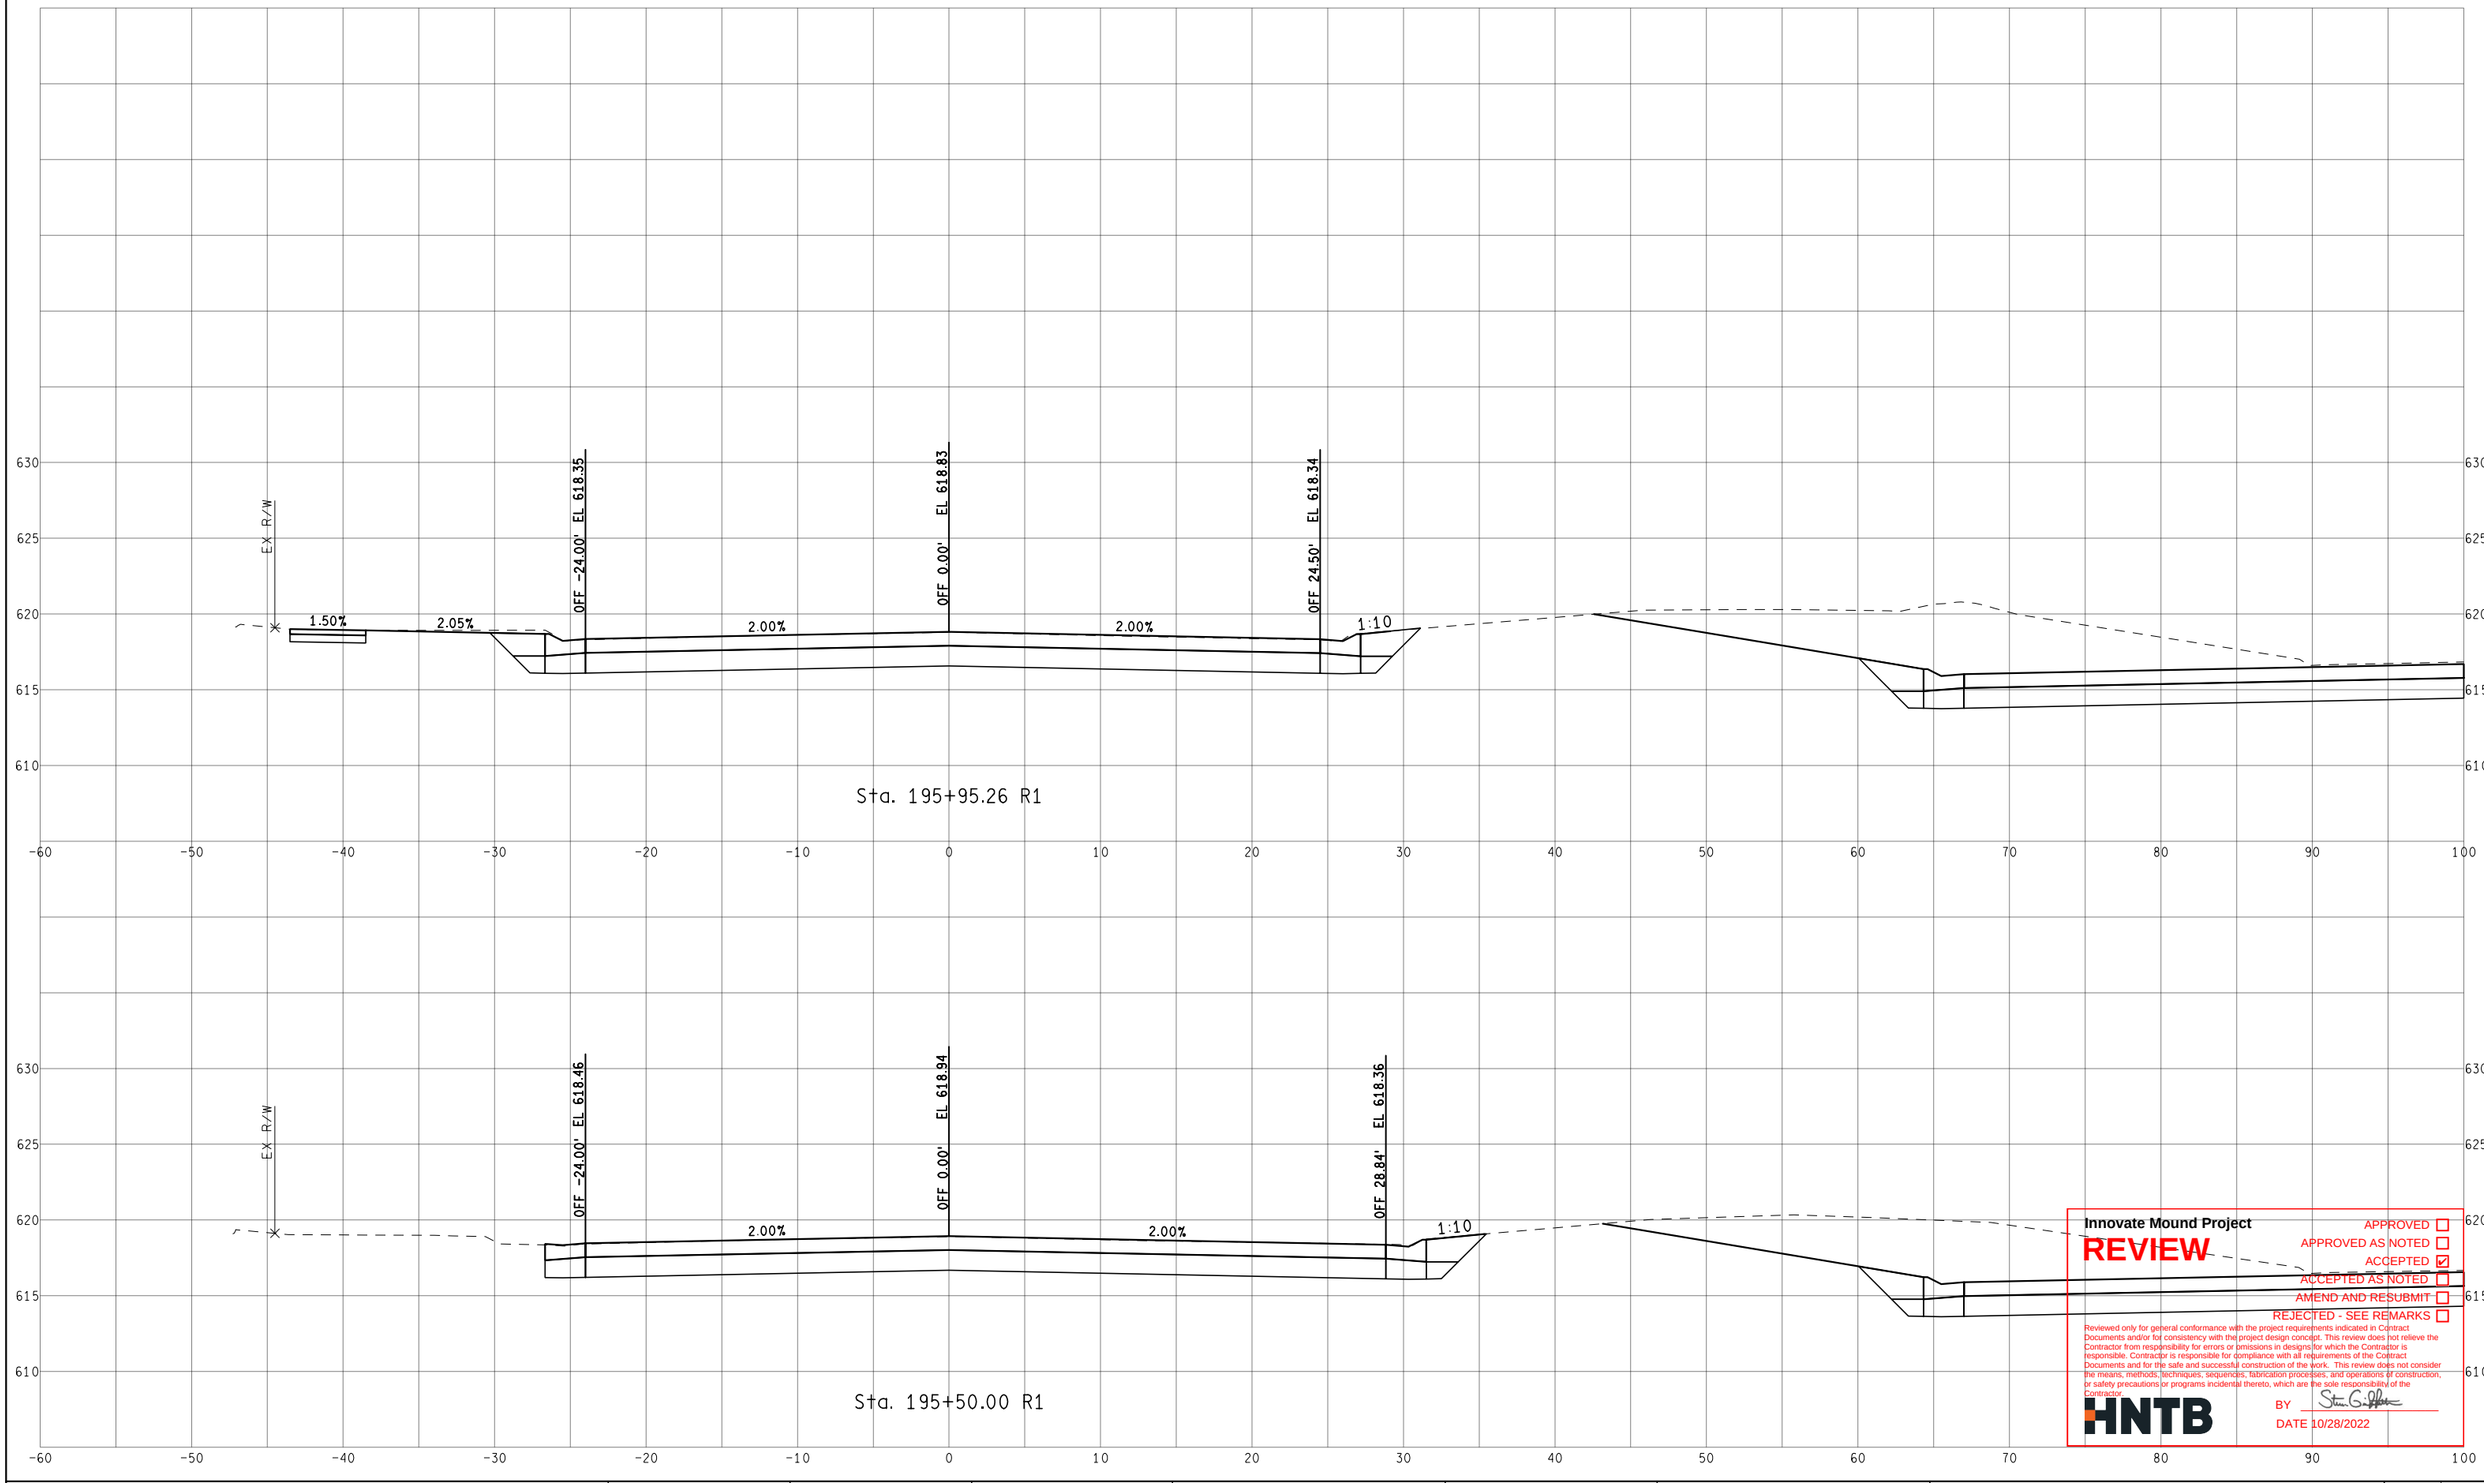

Innovate Mound Project

REVIEW

APPROVED ☐
APPROVED AS NOTED ☐
ACCEPTED ☑
ACCEPTED AS NOTED ☐
AMEND AND RESUBMIT ☐
REJECTED - SEE REMARKS ☐

Reviewed only for general conformance with the project requirements indicated in Contract Documents and/or for consistency with the project design concept. This review does not relieve the Contractor from responsibility for errors or omissions in designs for which the Contractor is responsible. Contractor is responsible for compliance with all requirements of the Contract Documents and for the safe and successful construction of the work. This review does not consider the means, methods, techniques, sequences, fabrication processes, and operations of construction, or safety precautions or programs incidental thereto, which are the sole responsibility of the Contractor.

HNTB

BY

DATE 10/28/2022

FINAL ROW PLAN REVISIONS (SUBMITTAL DATE:)							
NO.	DATE	AUTH	DESCRIPTION	NO.	DATE	AUTH	DESCRIPTION

Department of Roads

VERT. (FT) 0 10

HORZ. (FT) 0 10

FILE:

DATE: 10/12/22

DESIGN UNIT: XXX

TSC: MACOMB

CS: INFR50000

JN: 207178A

STA. 195+50.00 R1 TO STA. 195+95.26 R1

SB MOUND RD

DRAWING

SHEET

SECT



Innovate Mound Project

REVIEW

APPROVED ☐
APPROVED AS NOTED ☐
ACCEPTED ☑
ACCEPTED AS NOTED ☐
AMEND AND RESUBMIT ☐
REJECTED - SEE REMARKS ☐

Reviewed only for general conformance with the project requirements indicated in Contract Documents and/or for consistency with the project design concept. This review does not relieve the Contractor from responsibility for errors or omissions in designs for which the Contractor is responsible. Contractor is responsible for compliance with all requirements of the Contract Documents and for the safe and successful construction of the work. This review does not consider the means, methods, techniques, sequences, fabrication processes, and operations of construction, or safety precautions or programs incidental thereto, which are the sole responsibility of the Contractor.

HNTB

BY

DATE 10/28/2022

FINAL ROW PLAN REVISIONS (SUBMITTAL DATE:)							
NO.	DATE	AUTH	DESCRIPTION	NO.	DATE	AUTH	DESCRIPTION

Department of Roads

VERT. (FT) 0 10

HORZ. (FT) 0 10

FILE:

DATE: 10/12/22

DESIGN UNIT: XXX

TSC: MACOMB

CS: INFR50000

JN: 207178A


STA. 196+00.00 R1 TO STA. 196+50.00 R1

SB MOUND RD

DRAWING

SHEET

SECT

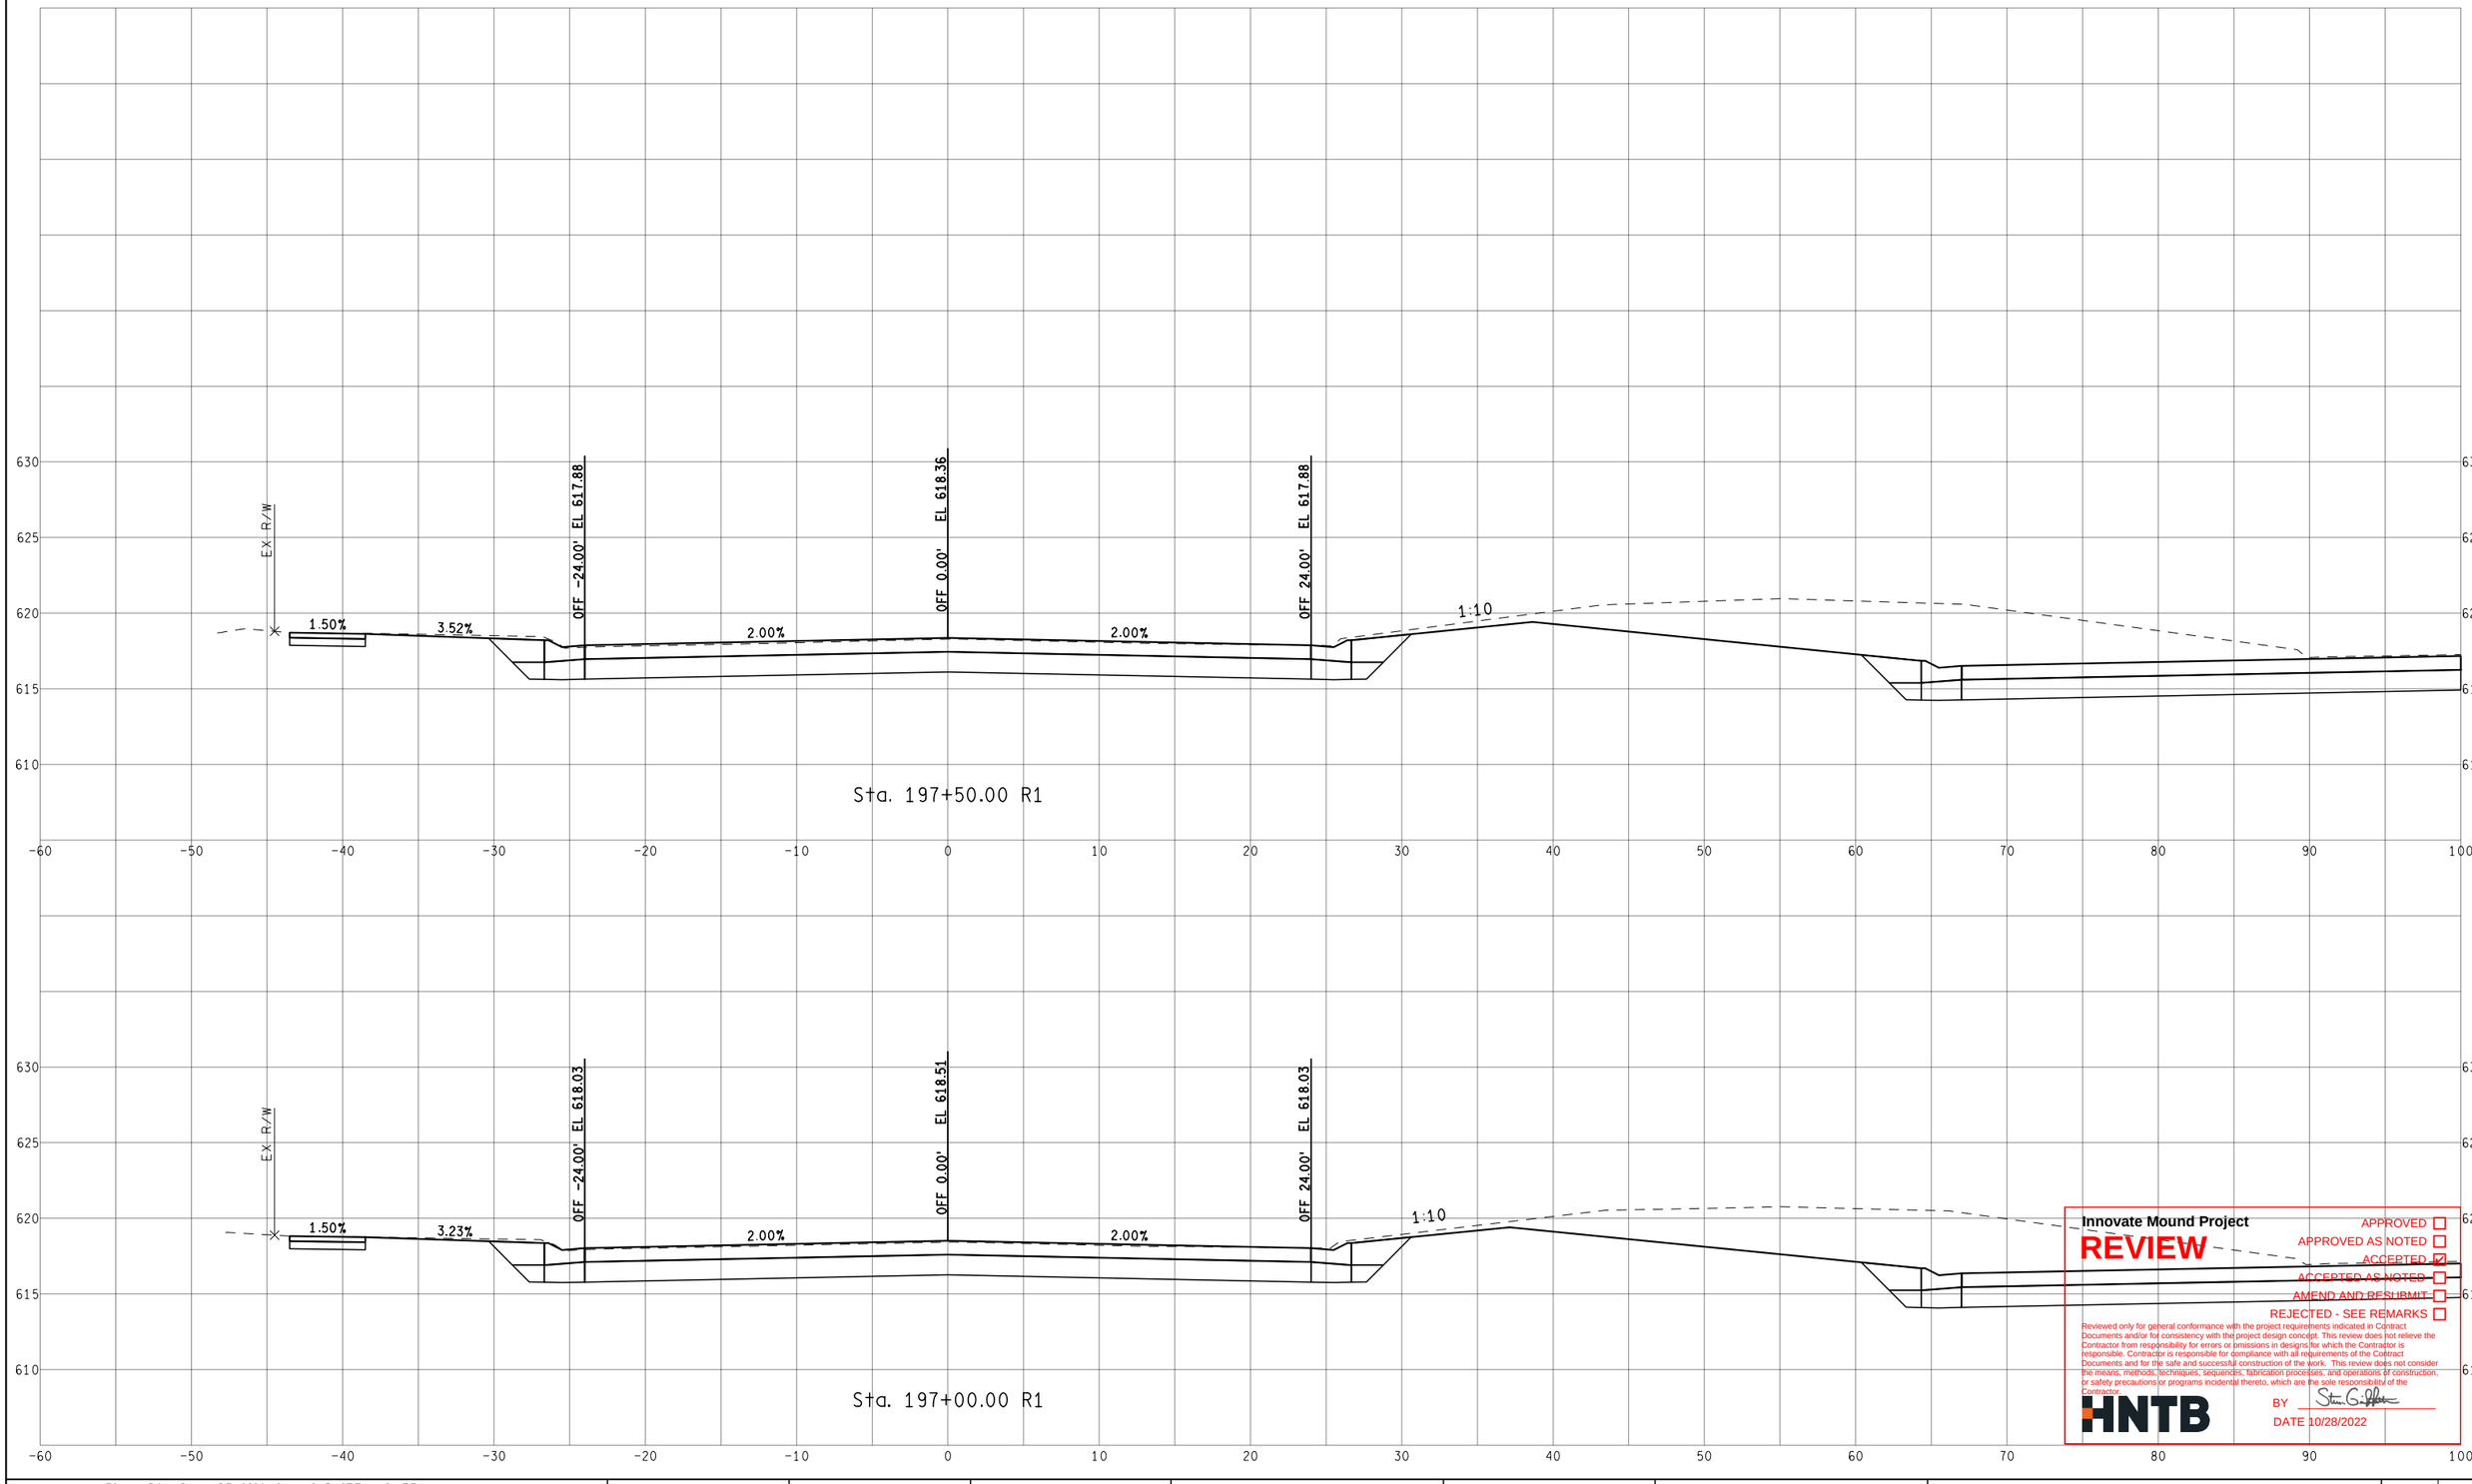

Sta. 197+50.00 R1

Sta. 197+00.00 R1

Innovate Mound Project

REVIEW

APPROVED ☐
APPROVED AS NOTED ☐
ACCEPTED ☑
ACCEPTED AS NOTED ☐
AMEND AND RESUBMIT ☐
REJECTED - SEE REMARKS ☐

Reviewed only for general conformance with the project requirements indicated in Contract Documents and/or for consistency with the project design concept. This review does not relieve the Contractor from responsibility for errors or omissions in designs for which the Contractor is responsible. Contractor is responsible for compliance with all requirements of the Contract Documents and for the safe and successful construction of the work. This review does not consider the means, methods, techniques, sequences, fabrication processes, and operations of construction, or safety precautions or programs incidental thereto, which are the sole responsibility of the Contractor.

HNTB

BY

DATE 10/28/2022

FINAL ROW PLAN REVISIONS (SUBMITTAL DATE:)							
NO.	DATE	AUTH	DESCRIPTION	NO.	DATE	AUTH	DESCRIPTION

MACOMB COUNTY MICHIGAN Department of Roads

VERT. (FT) 0 10

HORZ. (FT) 0 10

FILE:

DATE: 10/12/22

DESIGN UNIT: XXX

TSC: MACOMB

CS: INFR50000

JN: 207178A


STA. 197+00.00 R1 TO STA. 197+50.00 R1

SB MOUND RD

DRAWING

SHEET

SECT

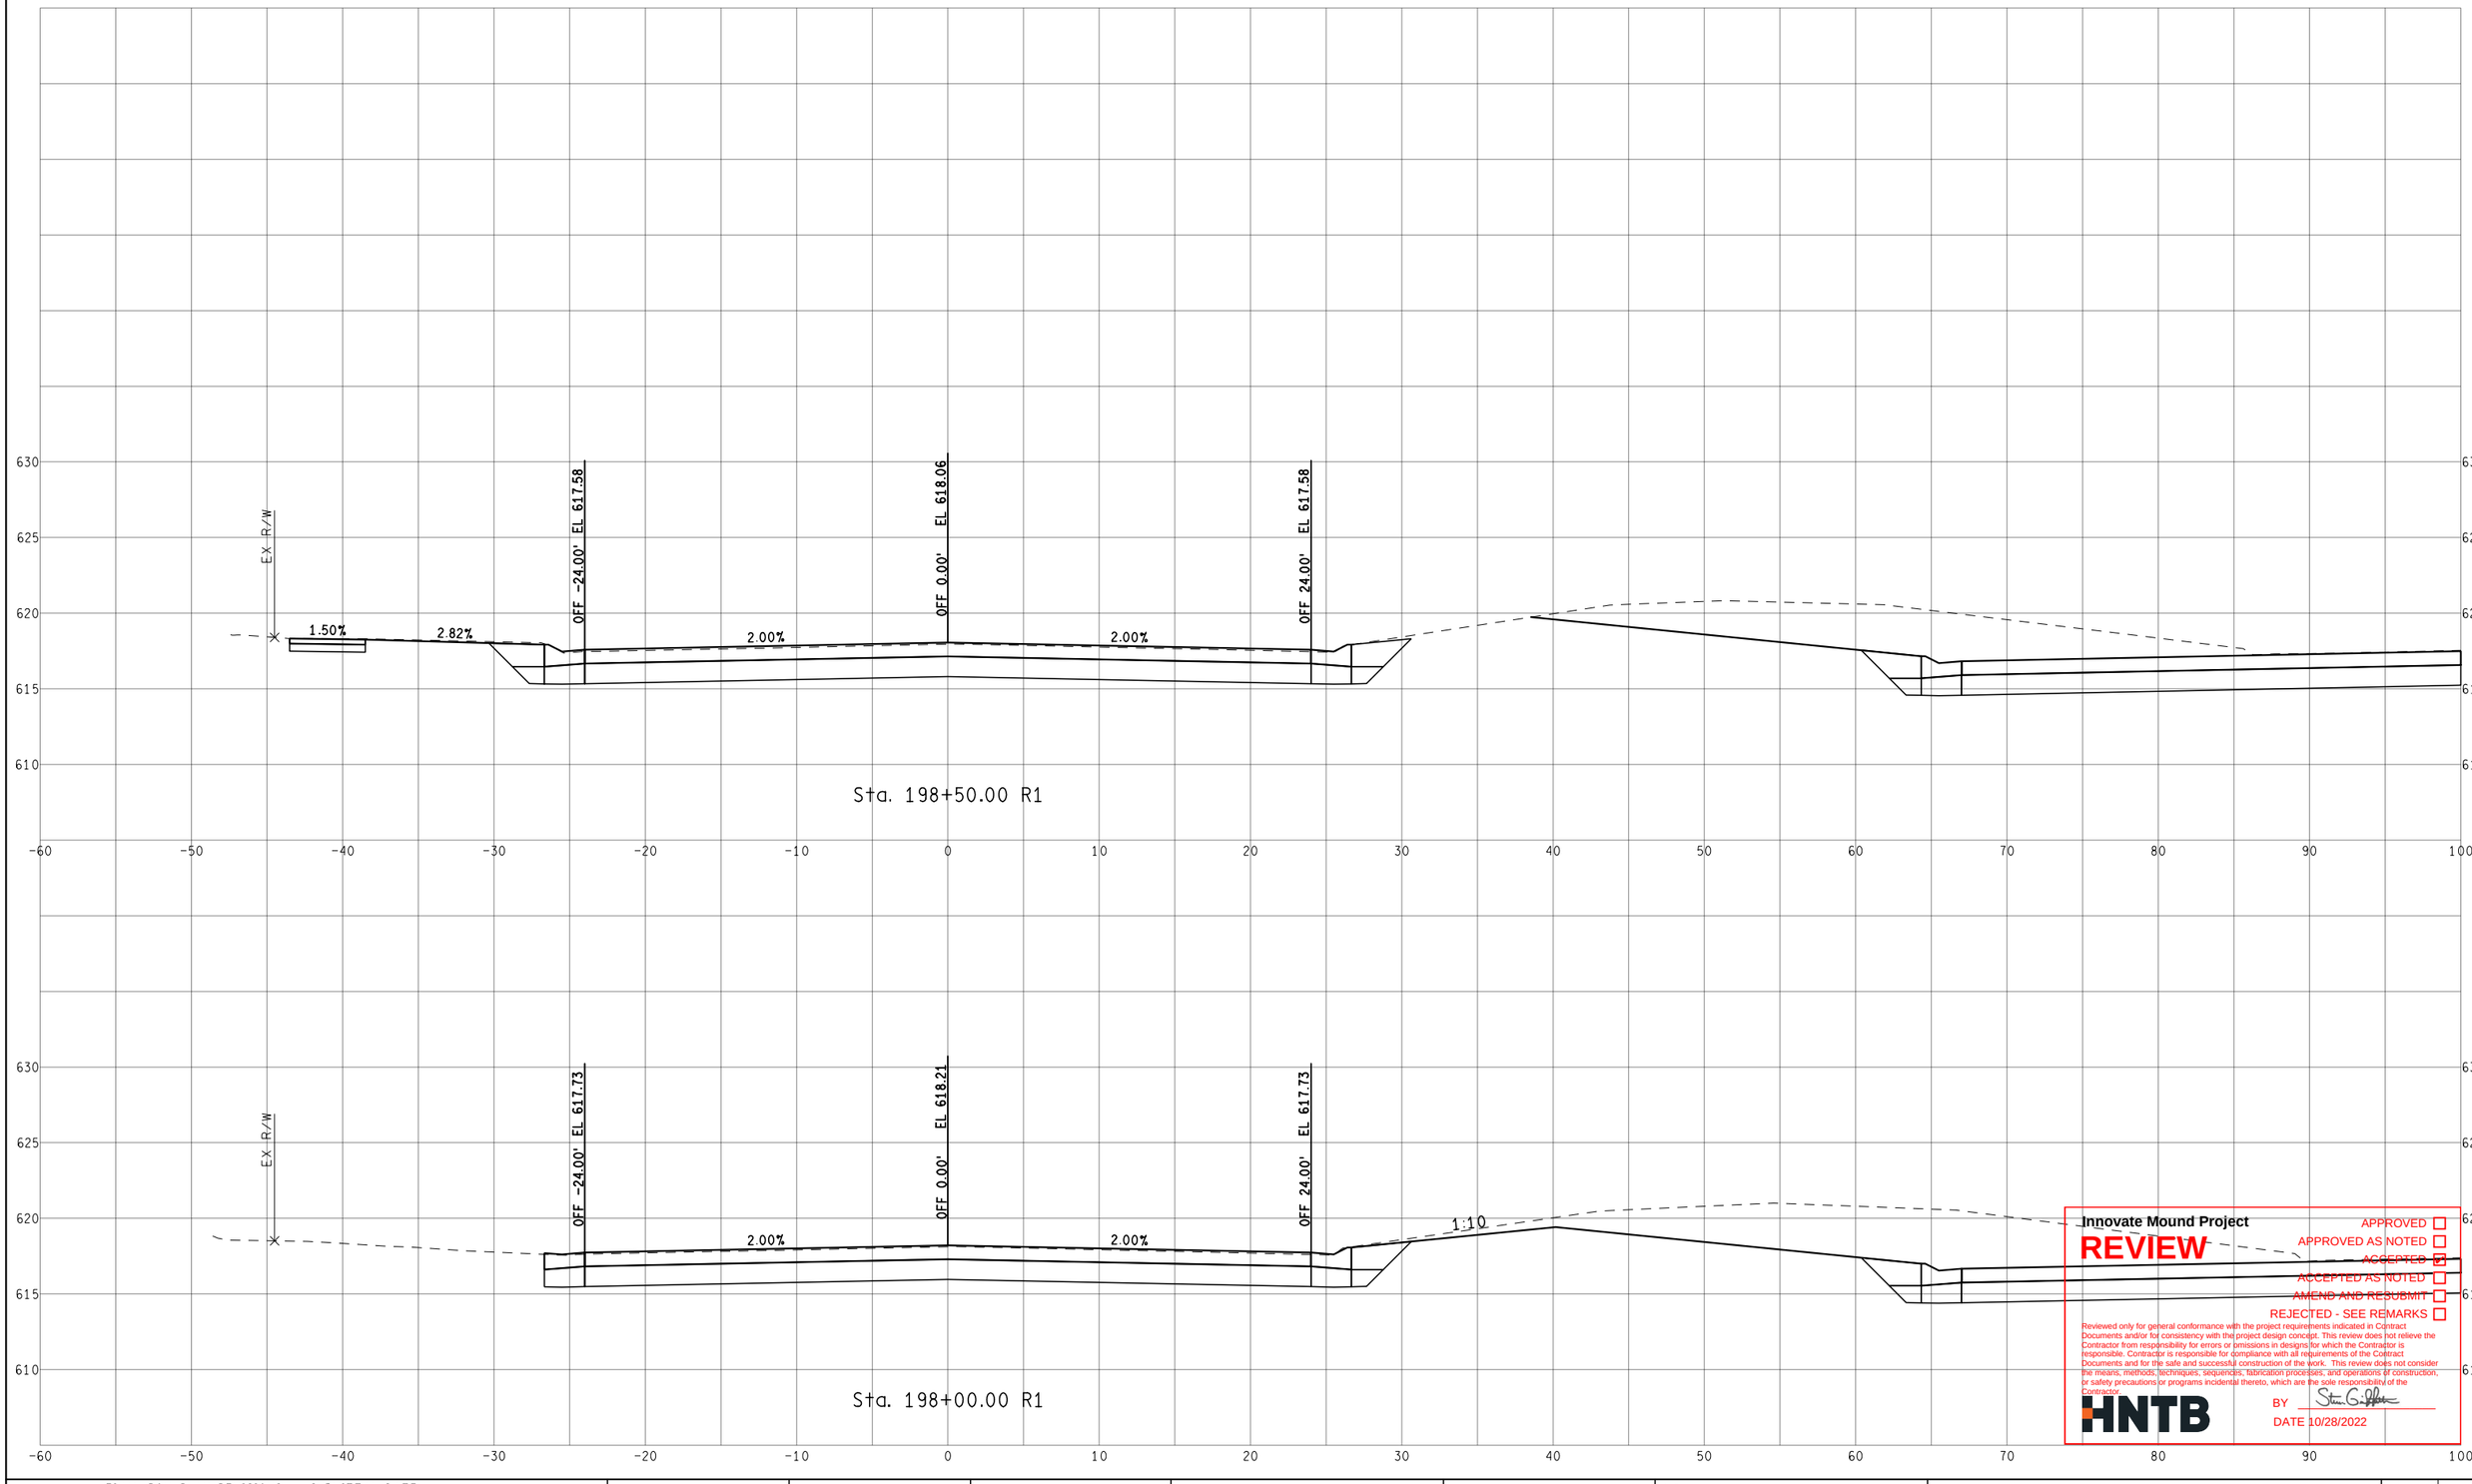

Innovate Mound Project

REVIEW

APPROVED ☐
APPROVED AS NOTED ☐
ACCEPTED ☒
ACCEPTED AS NOTED ☐
AMEND AND RESUBMIT ☐
REJECTED - SEE REMARKS ☐

Reviewed only for general conformance with the project requirements indicated in Contract Documents and/or for consistency with the project design concept. This review does not relieve the Contractor from responsibility for errors or omissions in designs for which the Contractor is responsible. Contractor is responsible for compliance with all requirements of the Contract Documents and for the safe and successful construction of the work. This review does not consider the means, methods, techniques, sequences, fabrication processes, and operations of construction, or safety precautions or programs incidental thereto, which are the sole responsibility of the Contractor.

HNTB

BY

DATE 10/28/2022

FINAL ROW PLAN REVISIONS (SUBMITTAL DATE:)							
NO.	DATE	AUTH	DESCRIPTION	NO.	DATE	AUTH	DESCRIPTION

Department of Roads

VERT. (FT) 0 10

HORZ. (FT) 0 10

FILE:

DATE: 10/12/22

DESIGN UNIT: XXX

TSC: MACOMB

CS: INFR50000

JN: 207178A


STA. 198+00.00 R1 TO STA. 198+50.00 R1

SB MOUND RD

DRAWING

SHEET

SECT

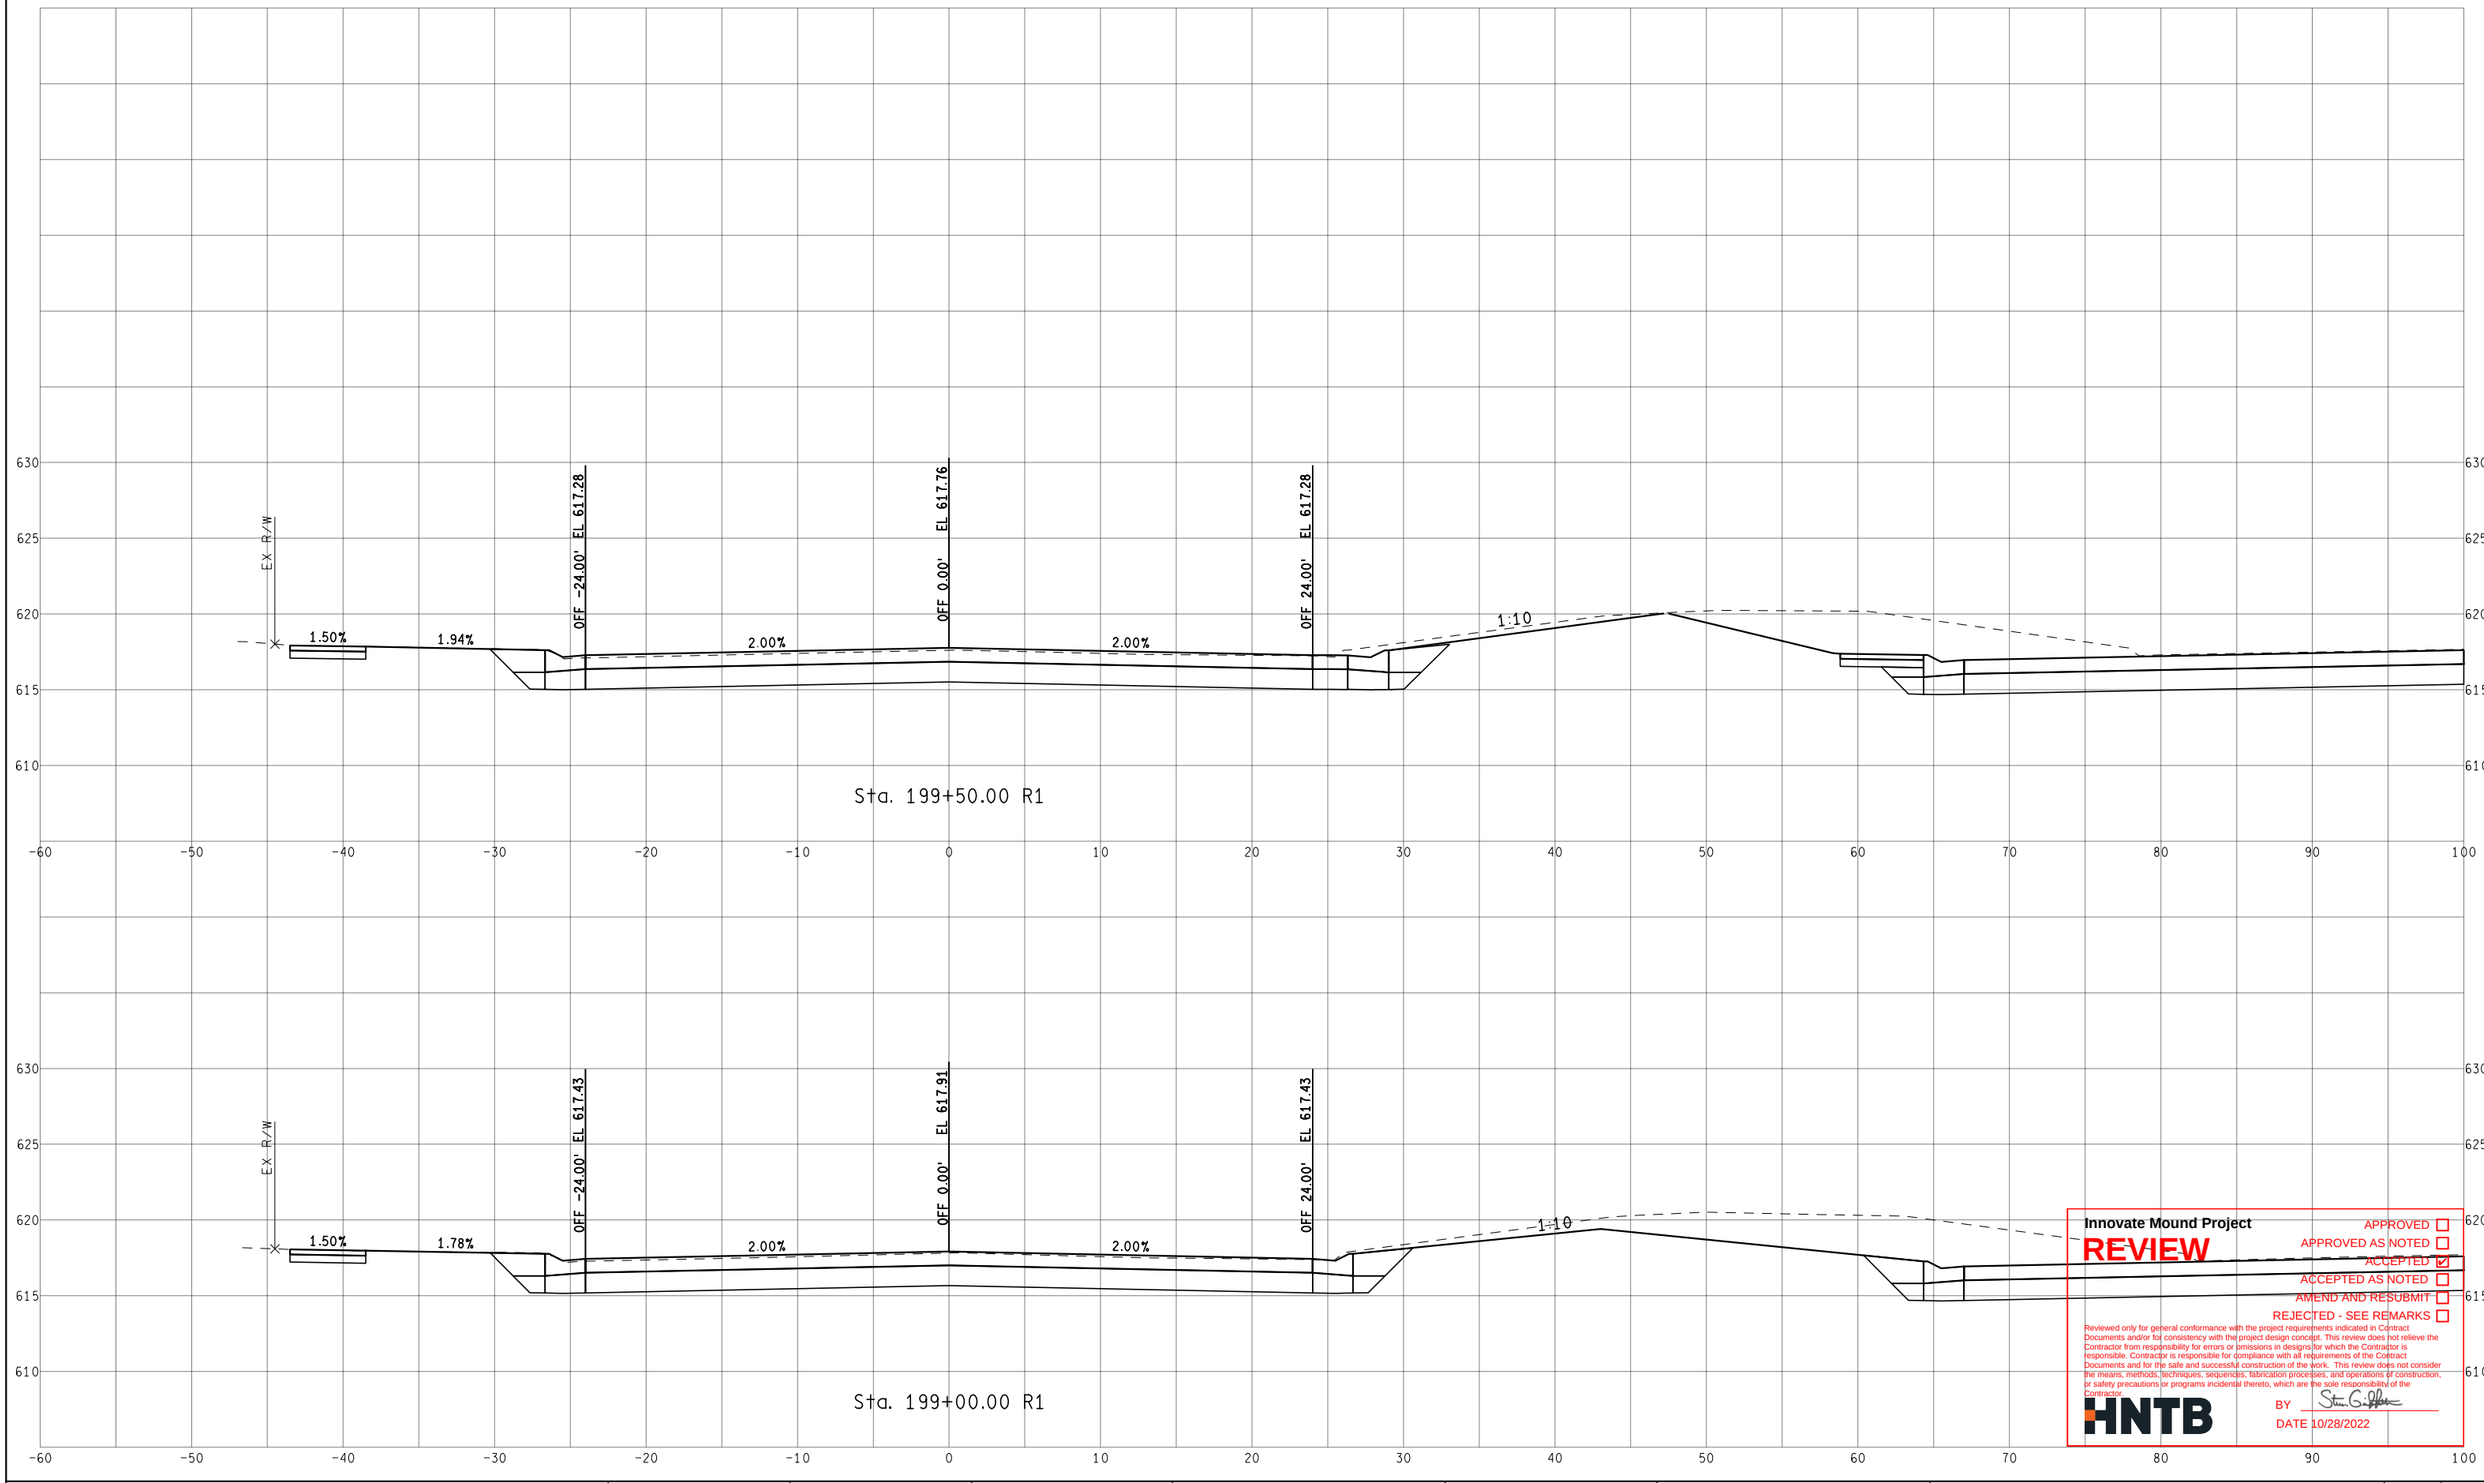

Innovate Mound Project

REVIEW

APPROVED ☐
APPROVED AS NOTED ☐
ACCEPTED ☑
ACCEPTED AS NOTED ☐
AMEND AND RESUBMIT ☐
REJECTED - SEE REMARKS ☐

Reviewed only for general conformance with the project requirements indicated in Contract Documents and/or for consistency with the project design concept. This review does not relieve the Contractor from responsibility for errors or omissions in designs for which the Contractor is responsible. Contractor is responsible for compliance with all requirements of the Contract Documents and for the safe and successful construction of the work. This review does not consider the means, methods, techniques, sequences, fabrication processes, and operations of construction, or safety precautions or programs incidental thereto, which are the sole responsibility of the Contractor.

HNTB

BY

DATE 10/28/2022

FINAL ROW PLAN REVISIONS (SUBMITTAL DATE:)							
NO.	DATE	AUTH	DESCRIPTION	NO.	DATE	AUTH	DESCRIPTION

Department of Roads

VERT. (FT) 0 10

HORZ. (FT) 0 10

FILE:

DATE: 10/12/22

DESIGN UNIT: XXX

TSC: MACOMB

CS: INFR50000

JN: 207178A


STA. 199+00.00 R1 TO STA. 199+50.00 R1

SB MOUND RD

DRAWING

SHEET

SECT

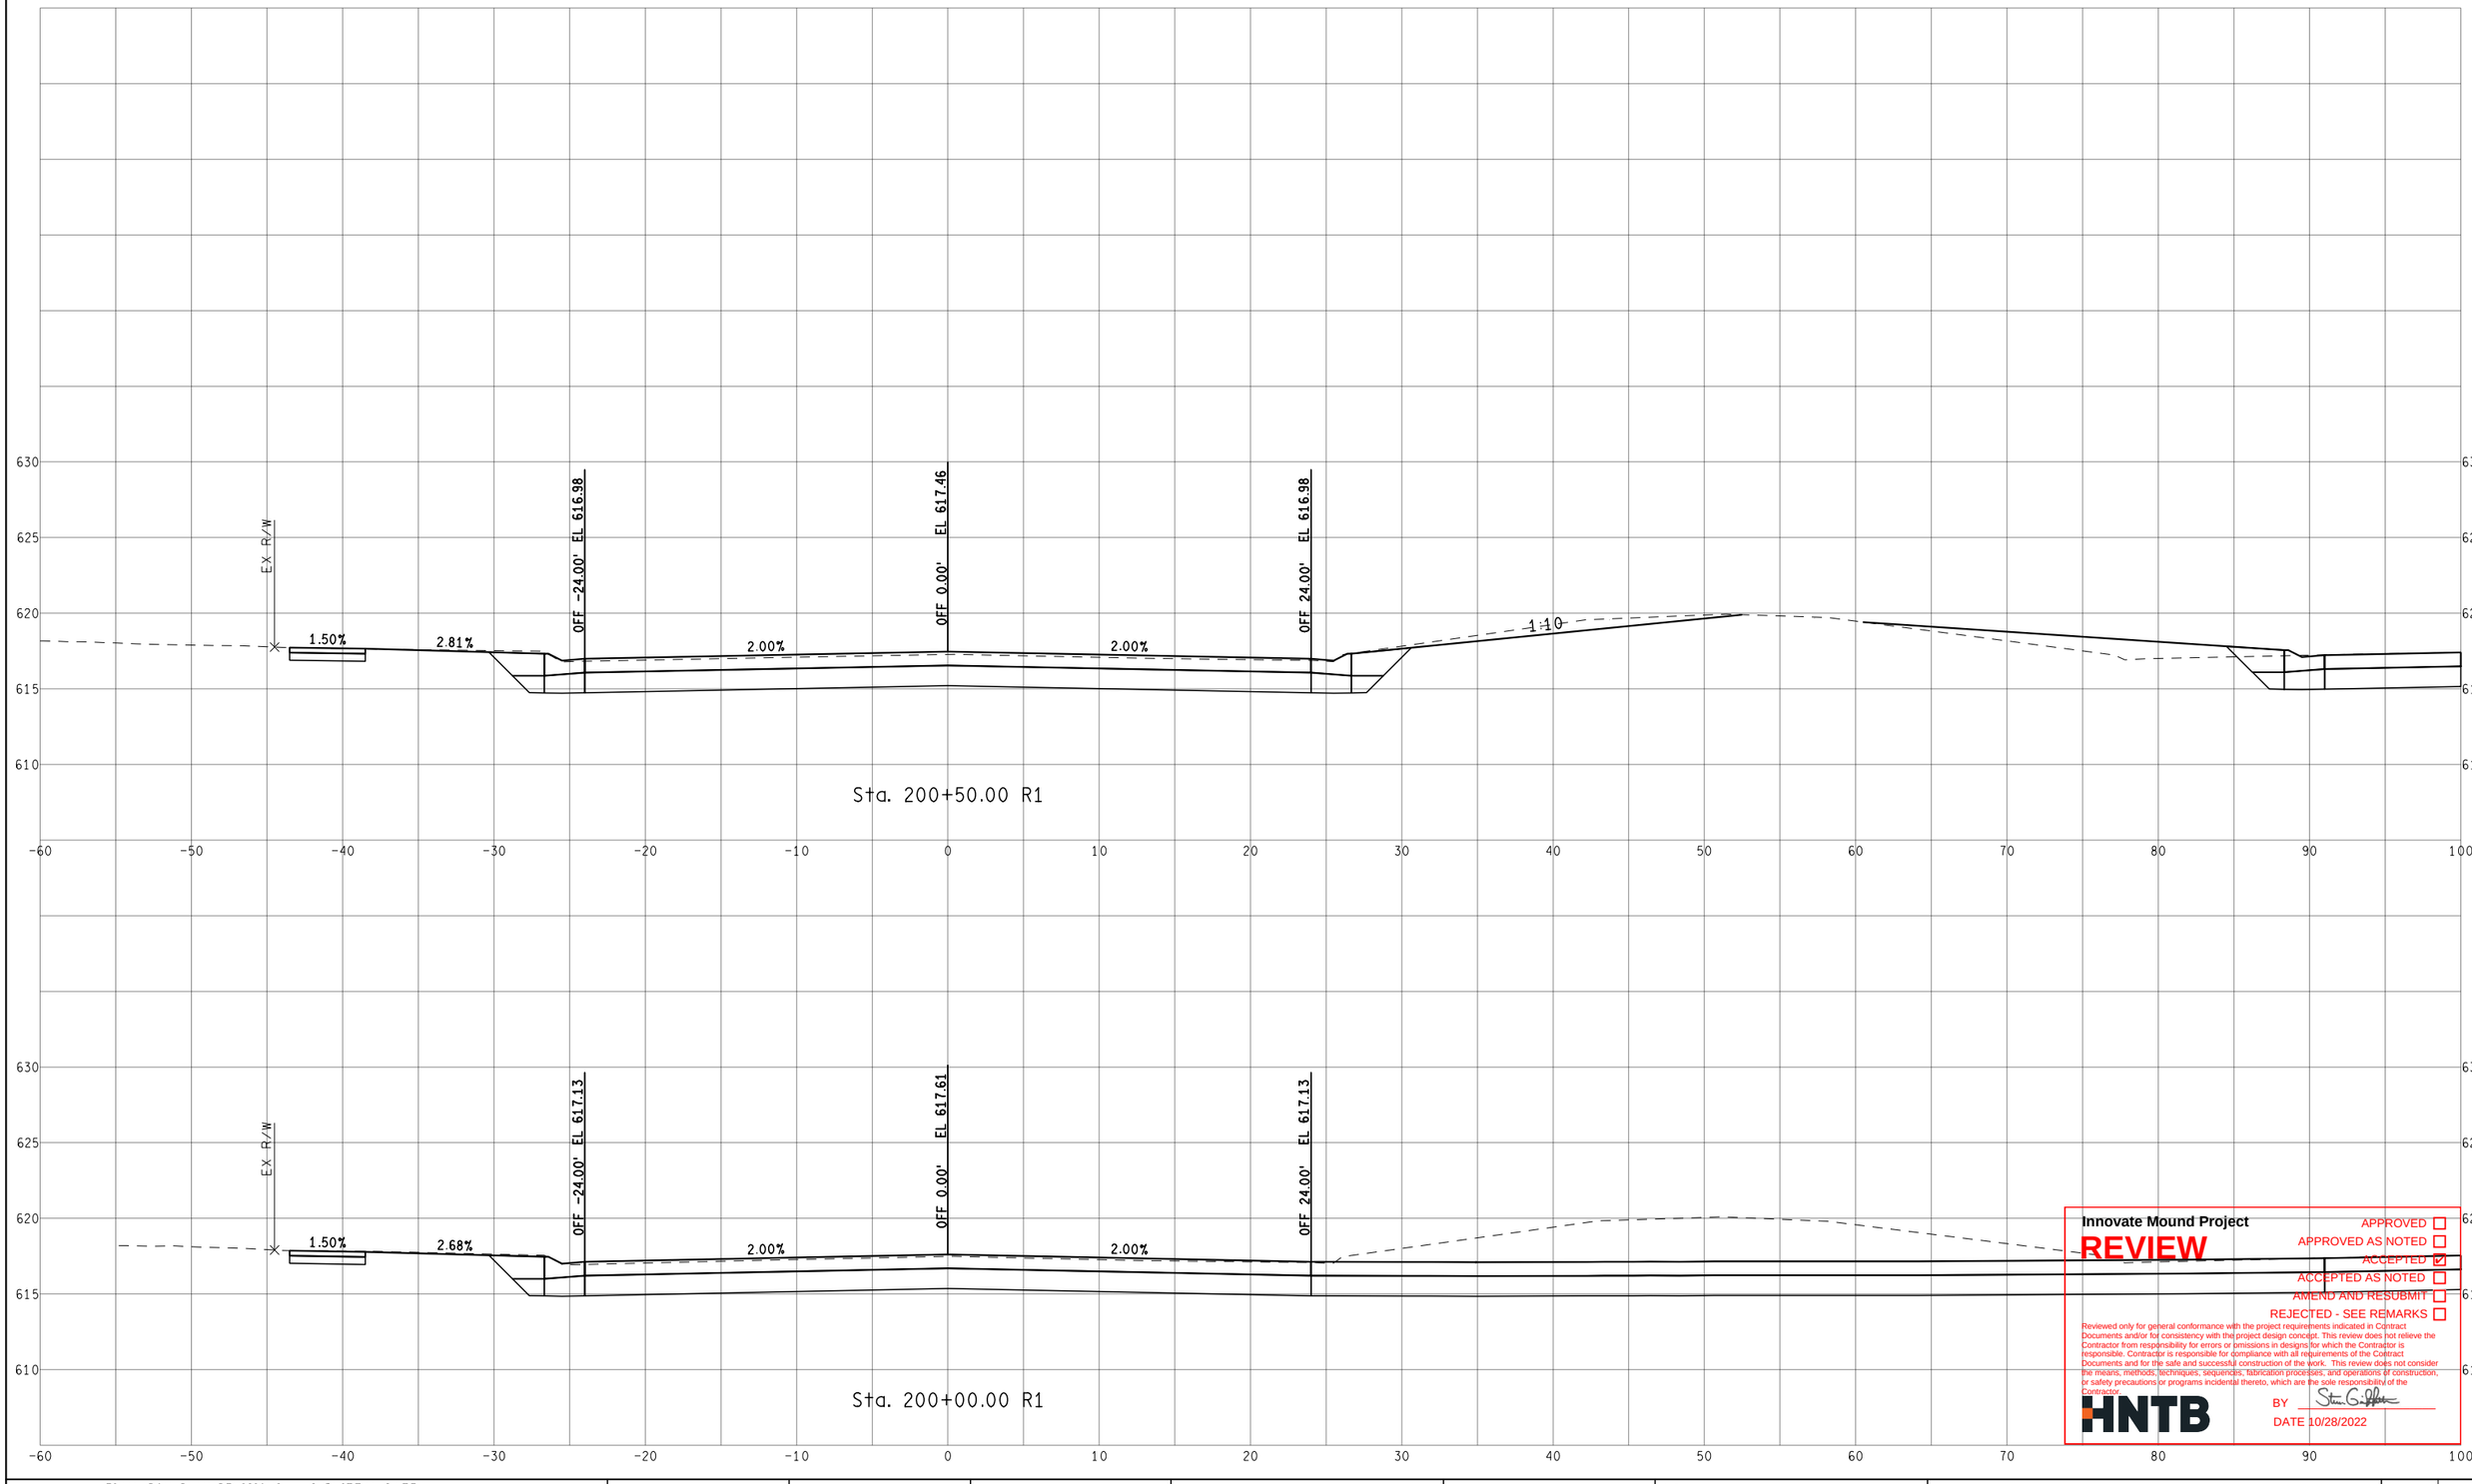

Innovate Mound Project

REVIEW

APPROVED ☐
APPROVED AS NOTED ☐
ACCEPTED ☑
ACCEPTED AS NOTED ☐
AMEND AND RESUBMIT ☐
REJECTED - SEE REMARKS ☐

Reviewed only for general conformance with the project requirements indicated in Contract Documents and/or for consistency with the project design concept. This review does not relieve the Contractor from responsibility for errors or omissions in designs for which the Contractor is responsible. Contractor is responsible for compliance with all requirements of the Contract Documents and for the safe and successful construction of the work. This review does not consider the means, methods, techniques, sequences, fabrication processes, and operations of construction, or safety precautions or programs incidental thereto, which are the sole responsibility of the Contractor.

HNTB

BY

DATE 10/28/2022

FINAL ROW PLAN REVISIONS (SUBMITTAL DATE:)							
NO.	DATE	AUTH	DESCRIPTION	NO.	DATE	AUTH	DESCRIPTION

Department of Roads

VERT. (FT) 0 10

HORZ. (FT) 0 10

FILE:

DATE: 10/12/22

DESIGN UNIT: XXX

TSC: MACOMB

CS: INFR50000

JN: 207178A

STA. 200+00.00 R1 TO STA. 200+50.00 R1

SB MOUND RD

DRAWING

SHEET

SECT



Innovate Mound Project

REVIEW

APPROVED ☐
APPROVED AS NOTED ☐
ACCEPTED ☑
ACCEPTED AS NOTED ☐
AMEND AND RESUBMIT ☐
REJECTED - SEE REMARKS ☐

Reviewed only for general conformance with the project requirements indicated in Contract Documents and/or for consistency with the project design concept. This review does not relieve the Contractor from responsibility for errors or omissions in designs for which the Contractor is responsible. Contractor is responsible for compliance with all requirements of the Contract Documents and for the safe and successful construction of the work. This review does not consider the means, methods, techniques, sequences, fabrication processes, and operations of construction, or safety precautions or programs incidental thereto, which are the sole responsibility of the Contractor.

HNTB

BY

DATE 10/28/2022

FINAL ROW PLAN REVISIONS (SUBMITTAL DATE:)							
NO.	DATE	AUTH	DESCRIPTION	NO.	DATE	AUTH	DESCRIPTION

MACOMB COUNTY MICHIGAN Department of Roads

0 VERT. (FT) 10
0 HORZ. (FT) 10


FILE:

DATE: 10/12/22
DESIGN UNIT: XXX
TSC: MACOMB

CS: INFR50000
JN: 207178A

STA. 201+00.00 R1 TO STA. 201+50.00 R1
SB MOUND RD

DRAWING
SHEET
SECT

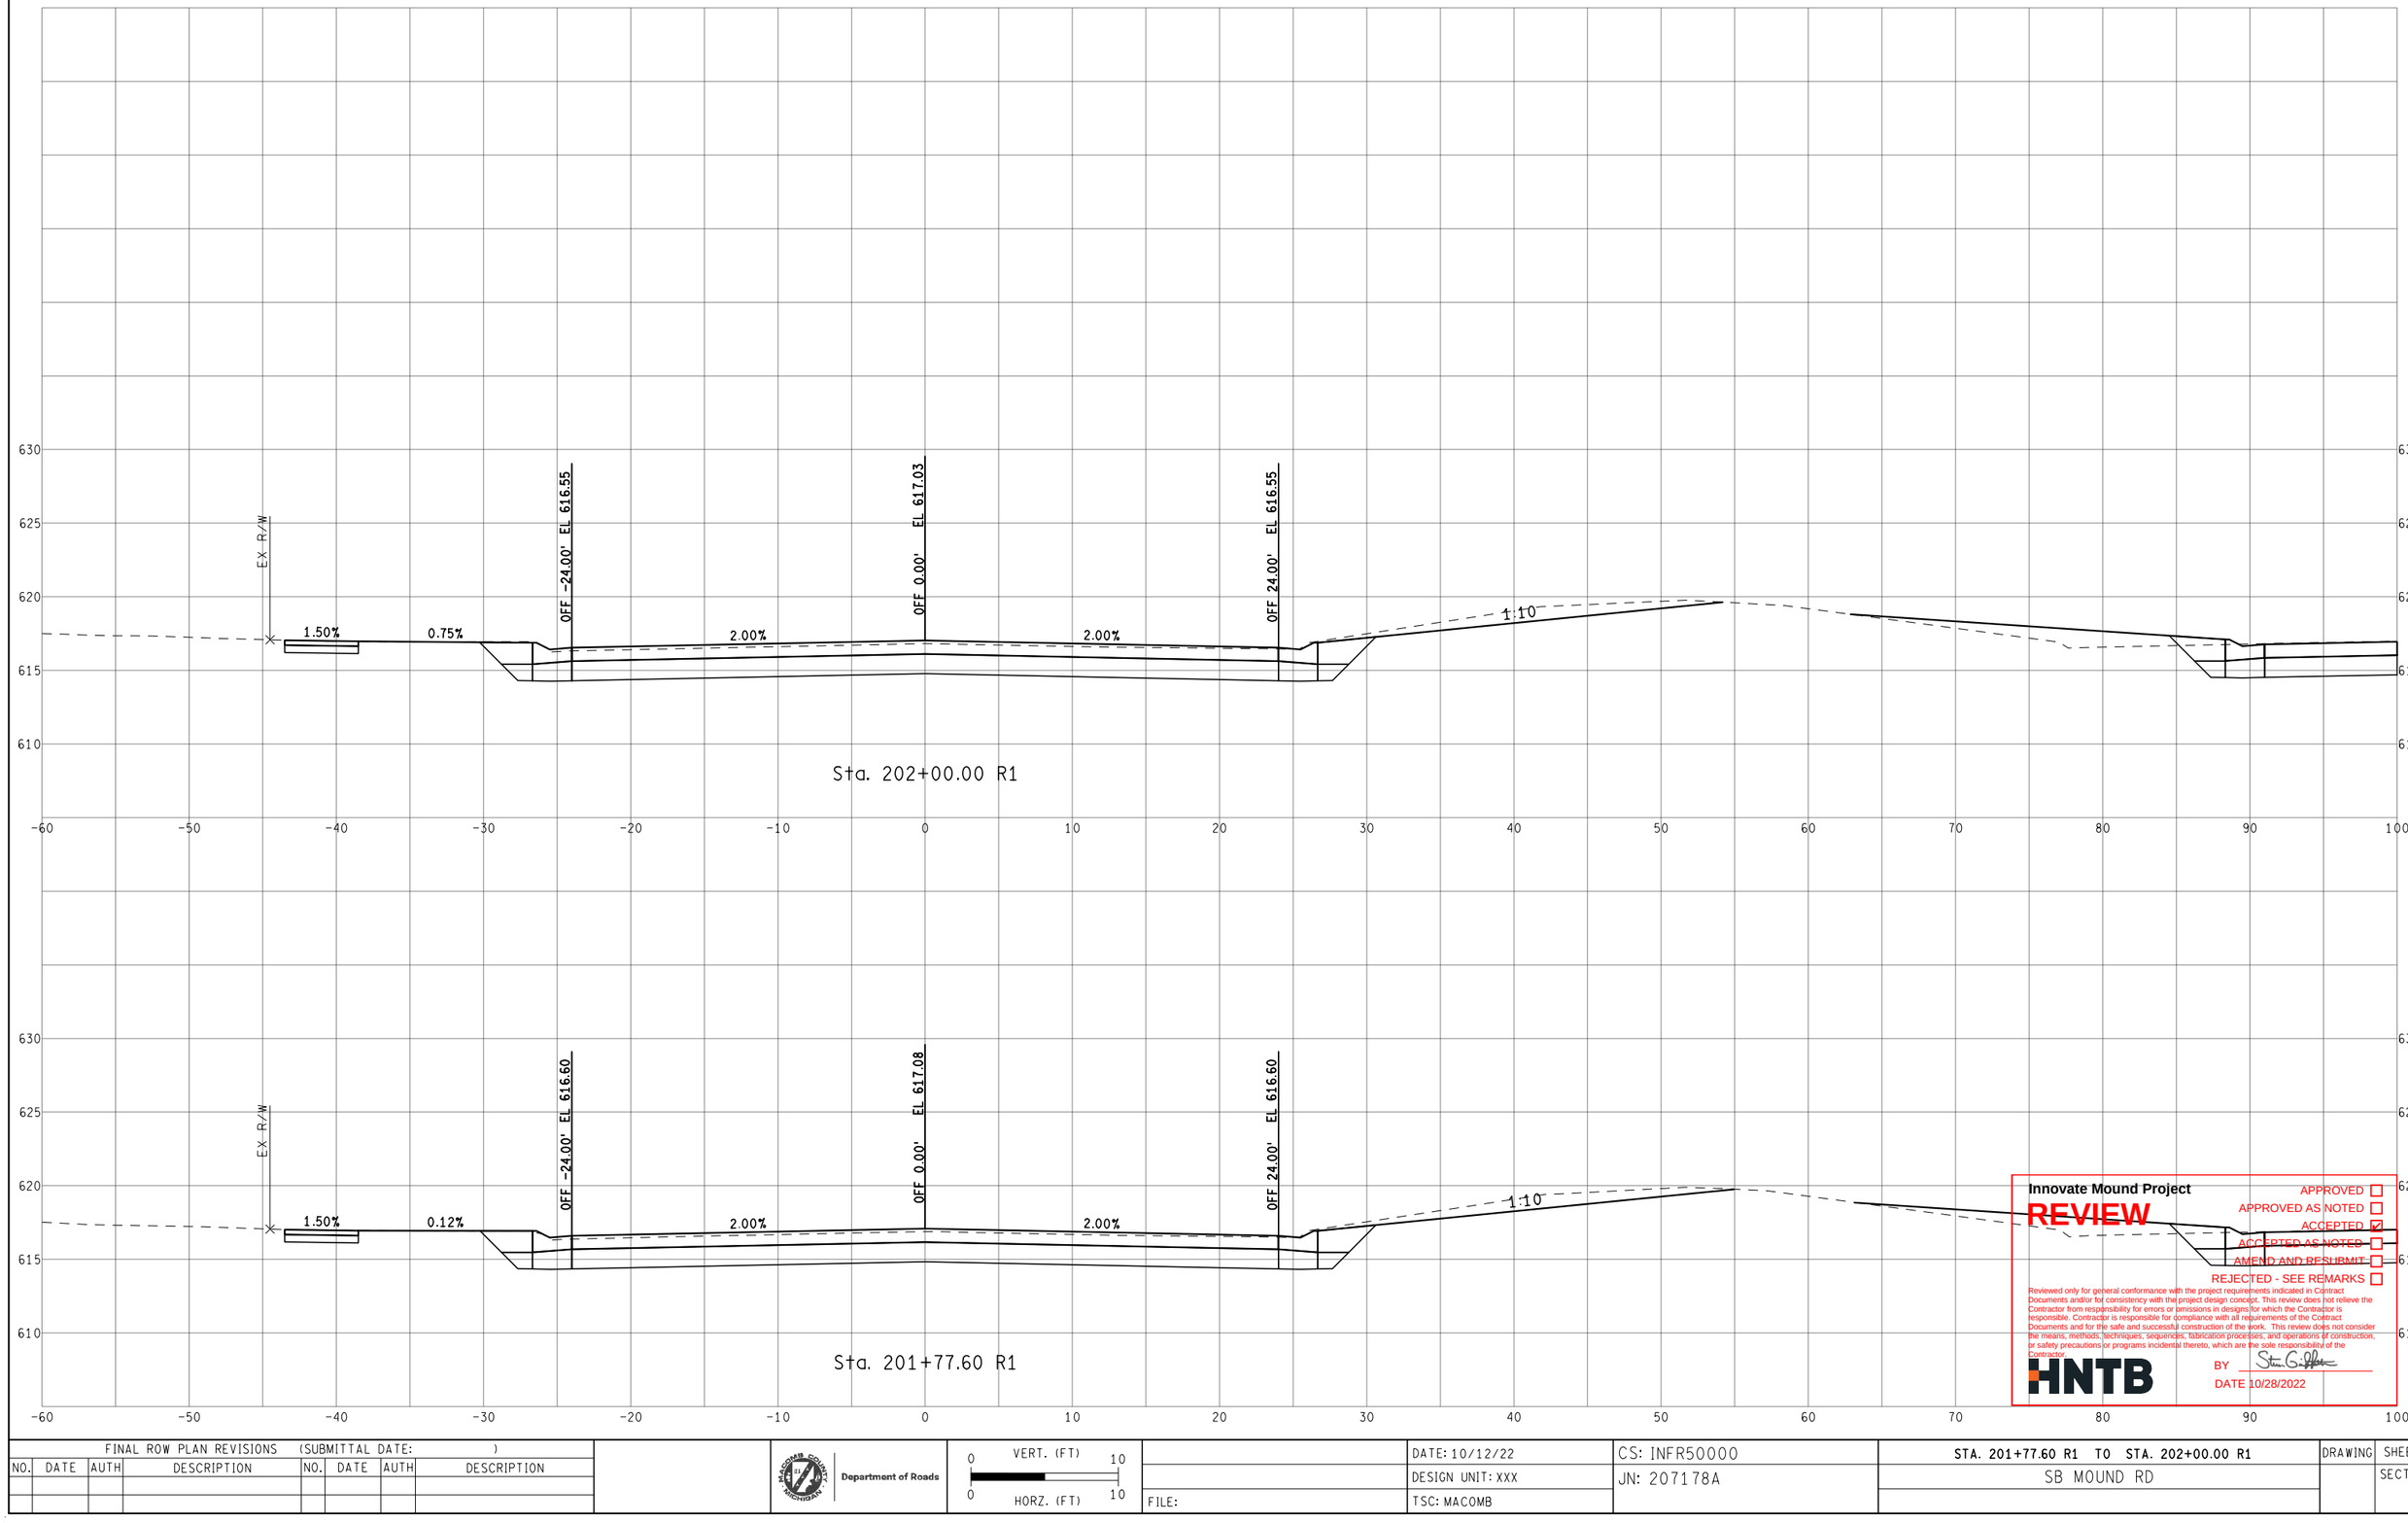

Innovate Mound Project

REVIEW

APPROVED ☐
APPROVED AS NOTED ☐
ACCEPTED ☑
ACCEPTED AS NOTED ☐
AMEND AND RESUBMIT ☐
REJECTED - SEE REMARKS ☐

Reviewed only for general conformance with the project requirements indicated in Contract Documents and/or for consistency with the project design concept. This review does not relieve the Contractor from responsibility for errors or omissions in designs for which the Contractor is responsible. Contractor is responsible for compliance with all requirements of the Contract Documents and for the safe and successful construction of the work. This review does not consider the means, methods, techniques, sequences, fabrication processes, and operations of construction, or safety precautions or programs incidental thereto, which are the sole responsibility of the Contractor.

BY Steven G. Peltier

DATE 10/28/2022

HNTB

FINAL ROW PLAN REVISIONS (SUBMITTAL DATE:)							
NO.	DATE	AUTH	DESCRIPTION	NO.	DATE	AUTH	DESCRIPTION

MACOMB COUNTY MICHIGAN — Department of Roads

VERT. (FT) 0 10

HORZ. (FT) 0 10

FILE:

DATE: 10/12/22

DESIGN UNIT: XXX

TSC: MACOMB

CS: INFR50000

JN: 207178A


STA. 201+77.60 R1 TO STA. 202+00.00 R1

SB MOUND RD

DRAWING

SHEET

SECT

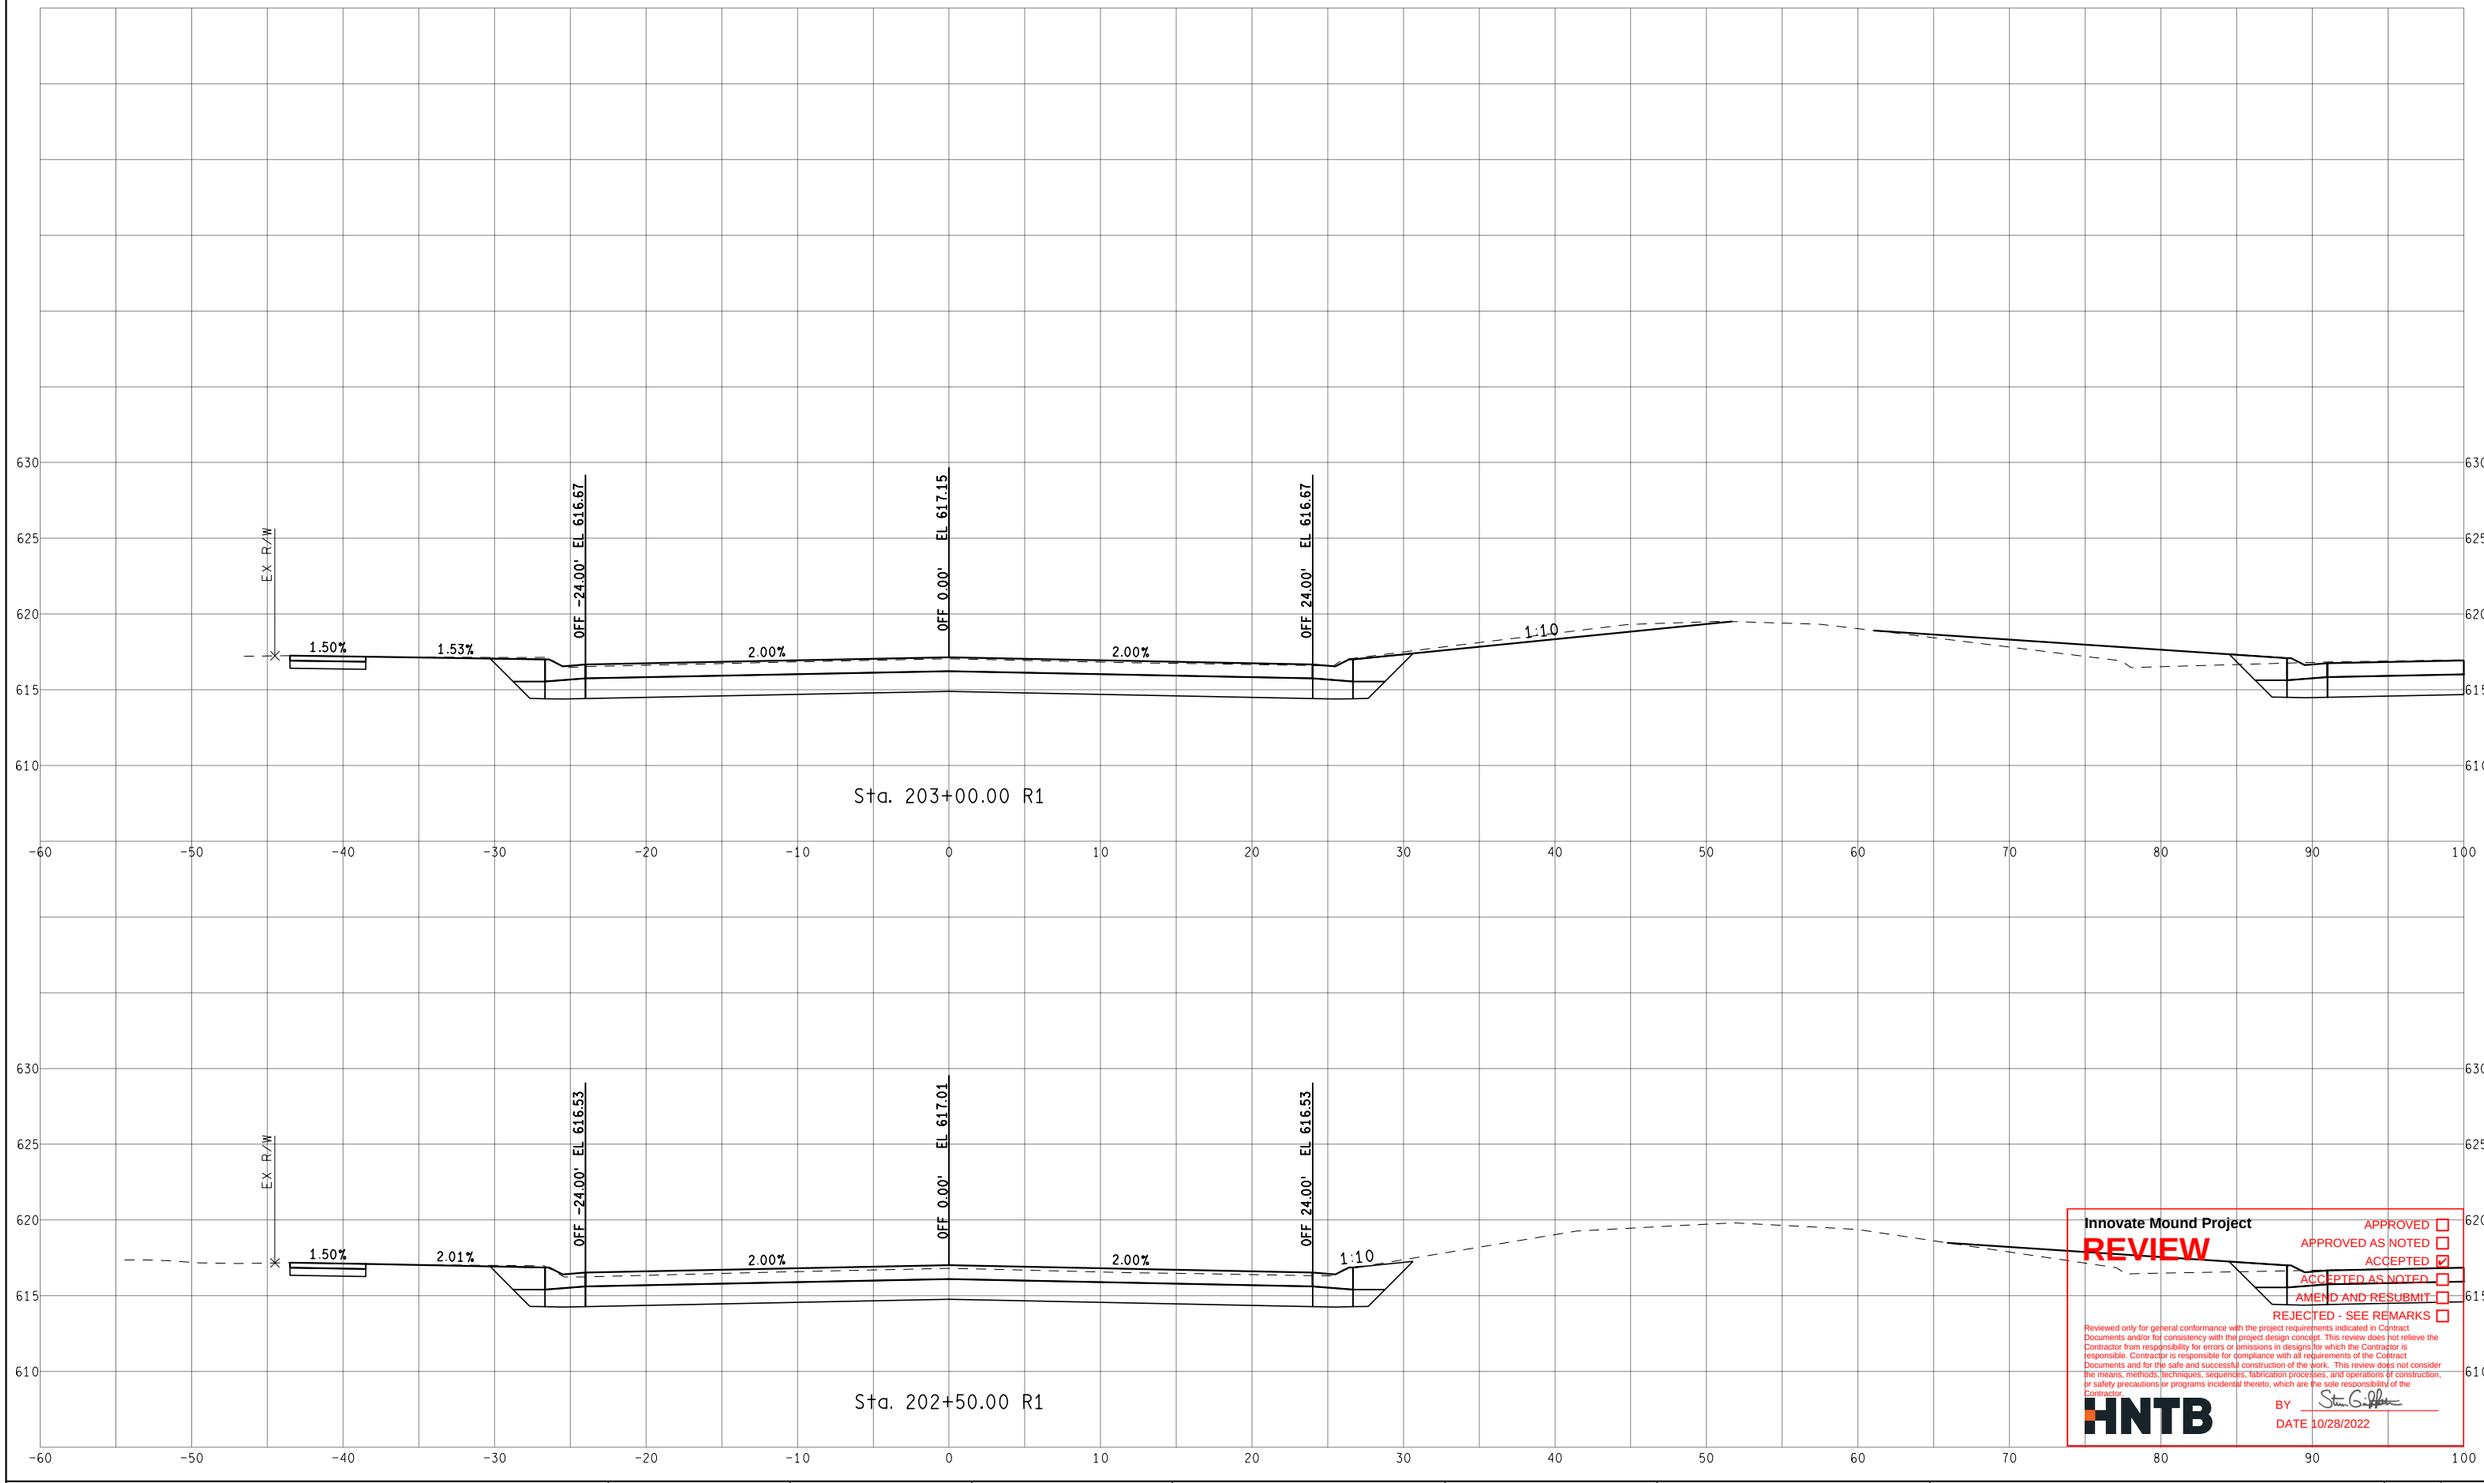

Innovate Mound Project

REVIEW

APPROVED ☐
APPROVED AS NOTED ☐
ACCEPTED ☑
ACCEPTED AS NOTED ☐
AMEND AND RESUBMIT ☐
REJECTED - SEE REMARKS ☐

Reviewed only for general conformance with the project requirements indicated in Contract Documents and/or for consistency with the project design concept. This review does not relieve the Contractor from responsibility for errors or omissions in designs for which the Contractor is responsible. Contractor is responsible for compliance with all requirements of the Contract Documents and for the safe and successful construction of the work. This review does not consider the means, methods, techniques, sequences, fabrication processes, and operations of construction, or safety precautions or programs incidental thereto, which are the sole responsibility of the Contractor.

HNTB

BY

DATE 10/28/2022

FINAL ROW PLAN REVISIONS (SUBMITTAL DATE:)							
NO.	DATE	AUTH	DESCRIPTION	NO.	DATE	AUTH	DESCRIPTION

Department of Roads

VERT. (FT) 0 10

HORZ. (FT) 0 10

FILE:

DATE: 10/12/22

DESIGN UNIT: XXX

TSC: MACOMB

CS: INFR50000

JN: 207178A


STA. 202+50.00 R1 TO STA. 203+00.00 R1

SB MOUND RD

DRAWING

SHEET

SECT

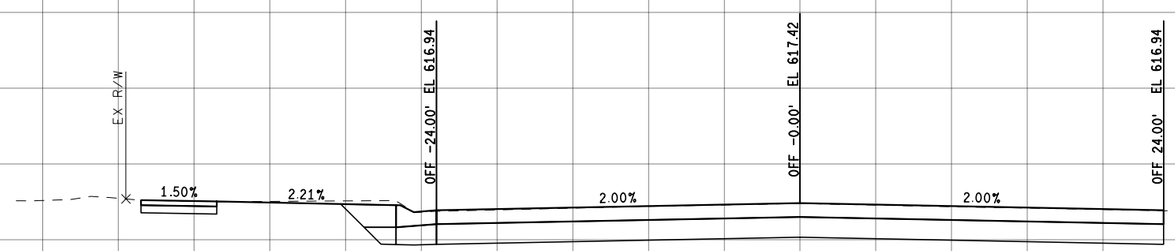

Sta. 203+50.00 R1



Sta. 203+47.60 R1

Innovate Mound Project

REVIEW

APPROVED ☐
APPROVED AS NOTED ☐
~~ACCEPTED~~ ☒
~~ACCEPTED AS NOTED~~ ☐
~~AMEND AND RESUBMIT~~ ☐
REJECTED - SEE REMARKS ☐

Reviewed only for general conformance with the project requirements indicated in Contract Documents and/or for consistency with the project design concept. This review does not relieve the Contractor from responsibility for errors or omissions in designs for which the Contractor is responsible. Contractor is responsible for compliance with all requirements of the Contract Documents and for the safe and successful construction of the work. This review does not consider the means, methods, techniques, sequences, fabrication processes, and operations of construction, or safety precautions or programs incidental thereto, which are the sole responsibility of the Contractor.

HNTB

BY

DATE 10/28/2022

FINAL ROW PLAN REVISIONS (SUBMITTAL DATE:)							
NO.	DATE	AUTH	DESCRIPTION	NO.	DATE	AUTH	DESCRIPTION

Department of Roads

VERT. (FT) 0 10
HORZ. (FT) 0 10

FILE:

DATE: 10/12/22
DESIGN UNIT: XXX
TSC: MACOMB

CS: INFR50000
JN: 207178A

STA. 203+47.60 R1 TO STA. 203+50.00 R1
SB MOUND RD

DRAWING
SHEET
SECT



Innovate Mound Project

REVIEW

APPROVED ☐
APPROVED AS NOTED ☐
ACCEPTED ☑
ACCEPTED AS NOTED ☐
AMEND AND RESUBMIT ☐
REJECTED - SEE REMARKS ☐

Reviewed only for general conformance with the project requirements indicated in Contract Documents and/or for consistency with the project design concept. This review does not relieve the Contractor from responsibility for errors or omissions in designs for which the Contractor is responsible. Contractor is responsible for compliance with all requirements of the Contract Documents and for the safe and successful construction of the work. This review does not consider the means, methods, techniques, sequences, fabrication processes, and operations of construction, or safety precautions or programs incidental thereto, which are the sole responsibility of the Contractor.

HNTB

BY

DATE 10/28/2022

FINAL ROW PLAN REVISIONS (SUBMITTAL DATE:)							
NO.	DATE	AUTH	DESCRIPTION	NO.	DATE	AUTH	DESCRIPTION

Macomb County Michigan — Department of Roads

VERT. (FT) 0 10
HORZ. (FT) 0 10

FILE:

DATE: 10/12/22
DESIGN UNIT: XXX
TSC: MACOMB

CS: INFR50000
JN: 207178A

STA. 204+00.00 R1 TO STA. 204+50.00 R1
SB MOUND RD

DRAWING
SHEET
SECT

Innovate Mound Project

REVIEW

APPROVED ☐
APPROVED AS NOTED ☐
ACCEPTED ☑
ACCEPTED AS NOTED ☐
AMEND AND RESUBMIT ☐
REJECTED - SEE REMARKS ☐

Reviewed only for general conformance with the project drawings, delivered to Owner's Documents and/or for consistency with the project design concept. This review does not relieve the Contractor from responsibility for errors or omissions in the Shop Drawings that the Contractor is responsible. Contractor is responsible for compliance with all requirements of the Contract Documents and for the safe and successful construction of the work. This review does not consider the means, methods, techniques, sequences, fabrication processes, and operations of construction, or safety precautions or programs incidental thereto, which are the sole responsibility of the Contractor.

HNTB

BY Steven G. Gilbert

DATE 10/28/2022

FINAL ROW PLAN REVISIONS (SUBMITTAL DATE:)							
NO.	DATE	AUTH	DESCRIPTION	NO.	DATE	AUTH	DESCRIPTION

Department of Roads

VERT. (FT) 0 10

HORZ. (FT) 0 10

FILE:

DATE: 10/12/22

DESIGN UNIT: XXX

TSC: MACOMB

CS: INFR50000

JN: 207178A


STA. 205+00.00 R1 TO STA. 206+00.00 R1

SB MOUND RD

DRAWING

SHEET

SECT

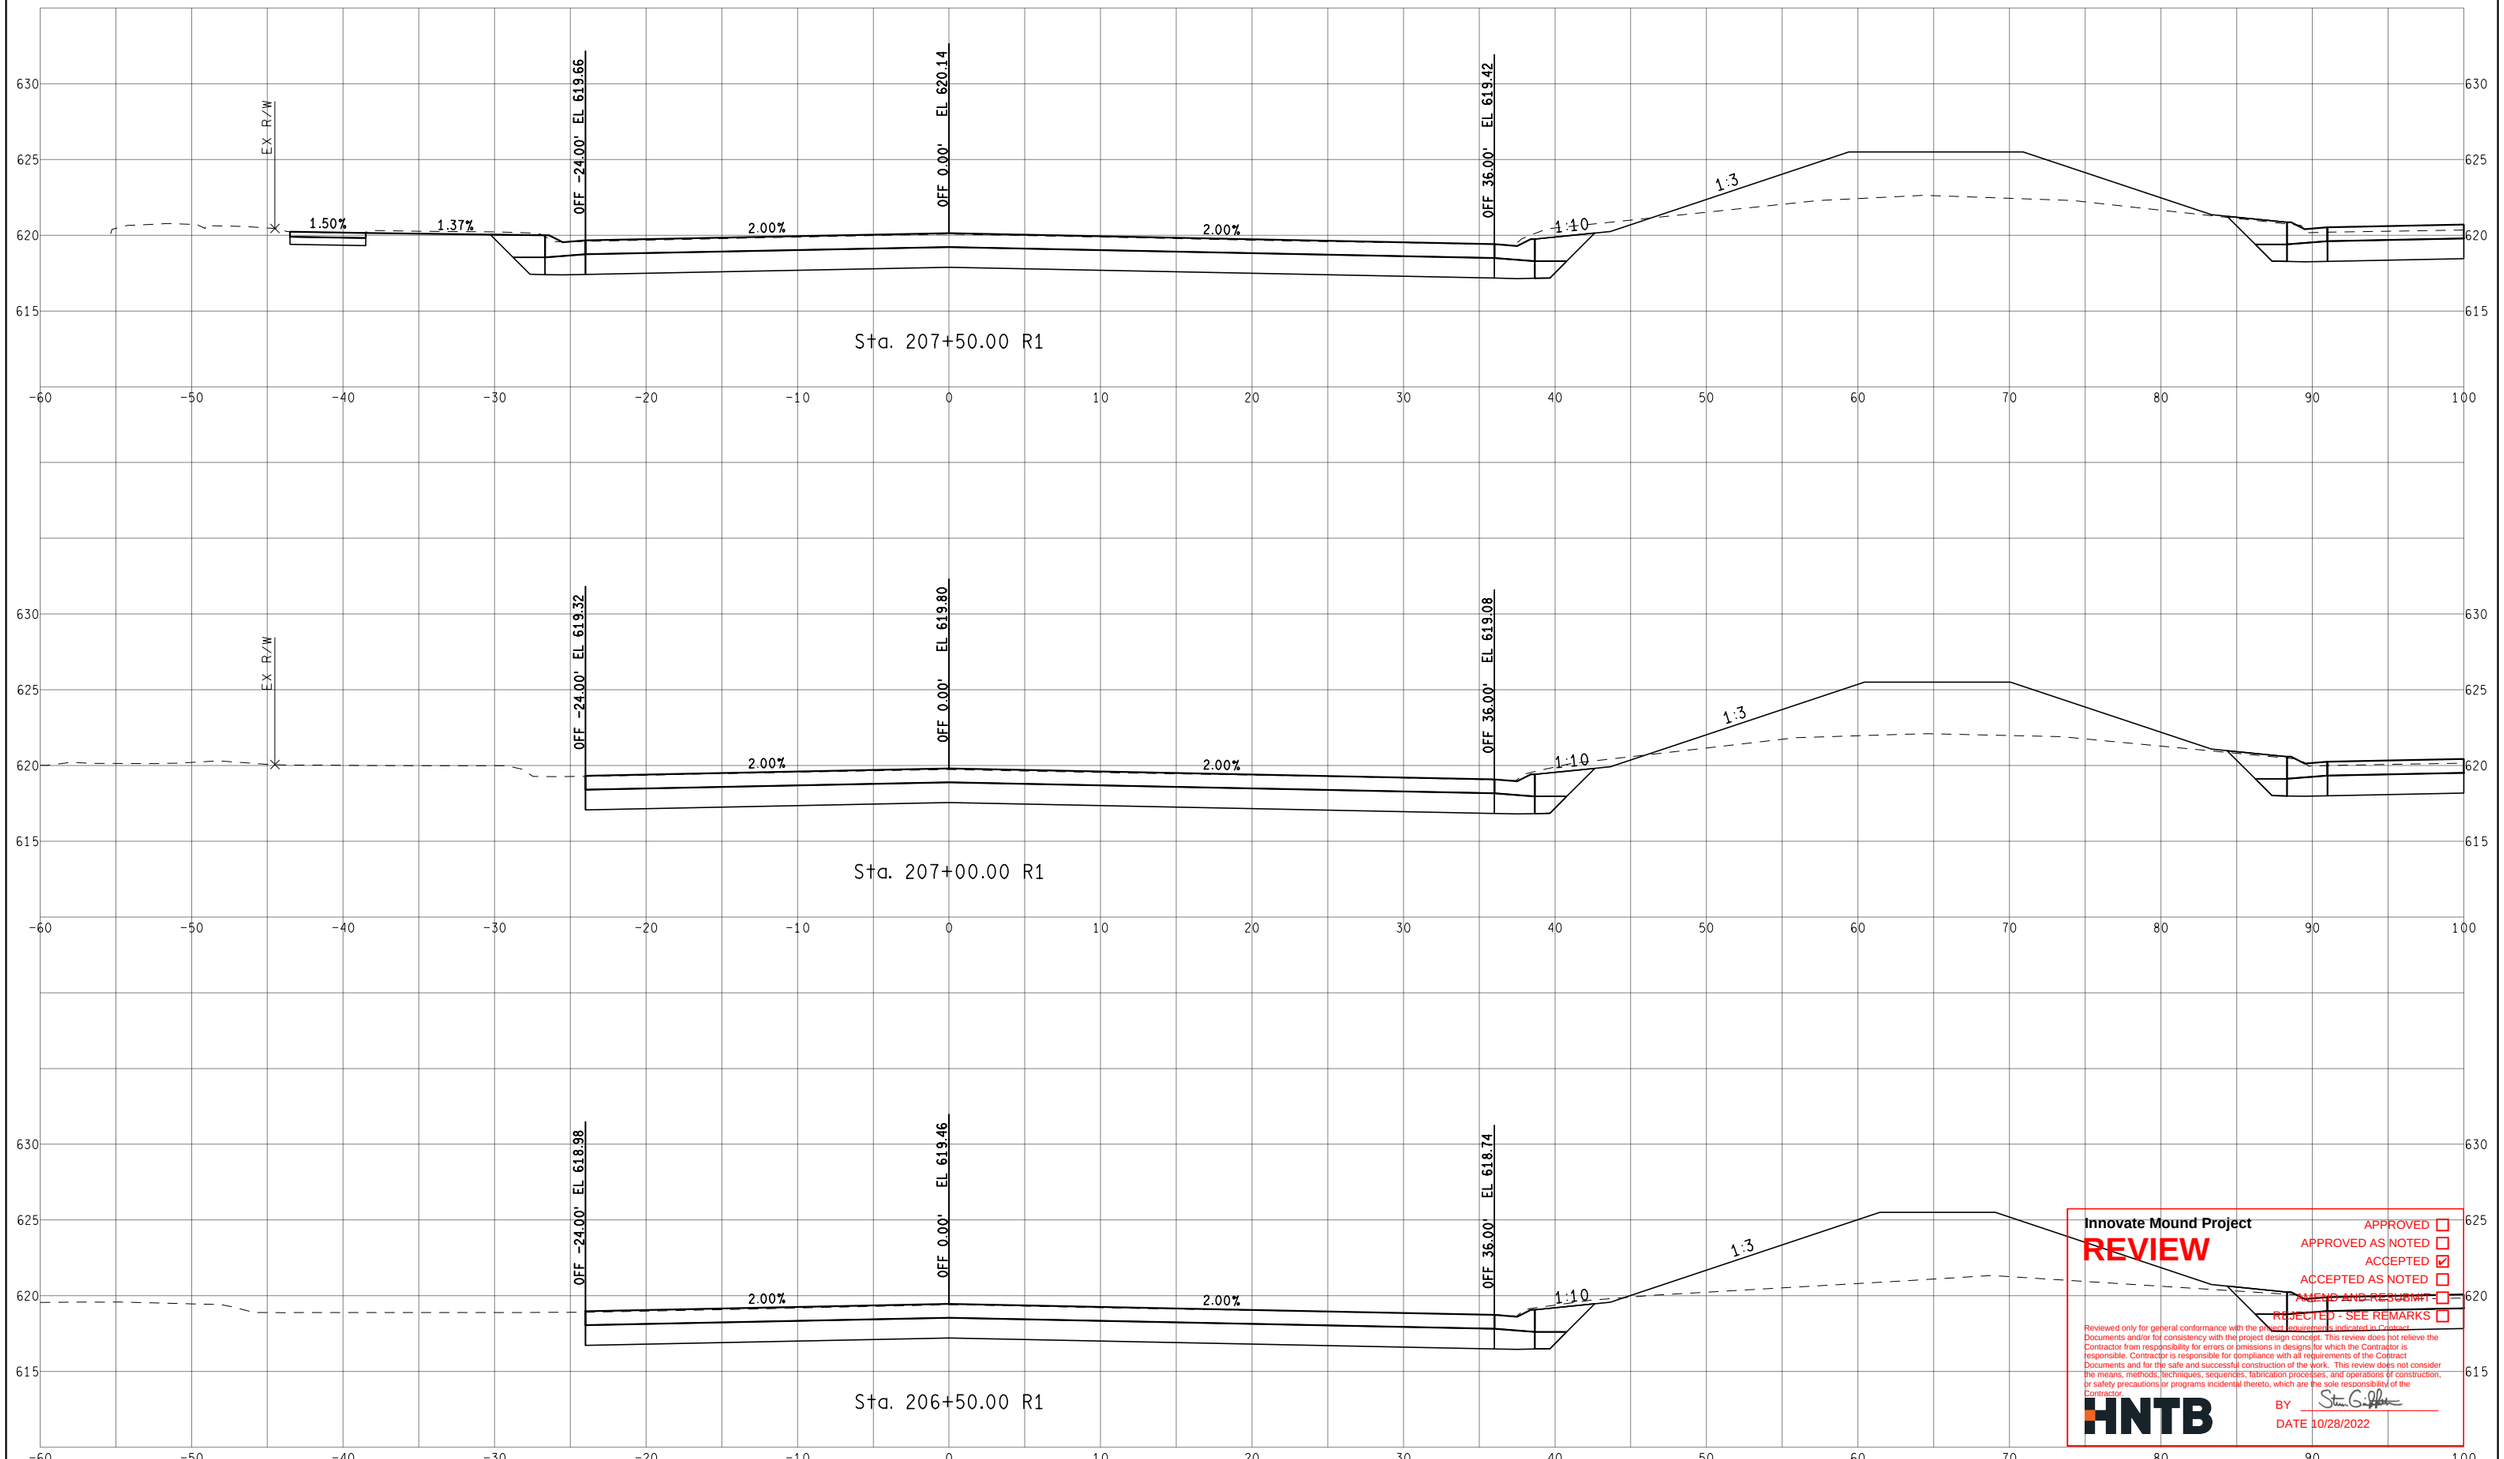

Innovate Mound Project

REVIEW

APPROVED ☐
APPROVED AS NOTED ☐
ACCEPTED ☑
ACCEPTED AS NOTED ☐
AMEND AND RESUBMIT ☐
REJECTED - SEE REMARKS ☐

Reviewed only for general conformance with the project requirements indicated in Contract Documents and/or for consistency with the project design concept. This review does not relieve the Contractor from responsibility for errors or omissions in designs for which the Contractor is responsible. Contractor is responsible for compliance with all requirements of the Contract Documents and for the safe and successful construction of the work. This review does not consider the means, methods, techniques, sequences, fabrication processes, and operations of construction, or safety precautions or programs incidental thereto, which are the sole responsibility of the Contractor.

HNTB

BY Steven G. Fisher

DATE 10/28/2022

FINAL ROW PLAN REVISIONS (SUBMITTAL DATE:)							
NO.	DATE	AUTH	DESCRIPTION	NO.	DATE	AUTH	DESCRIPTION

Department of Roads

VERT. (FT) 0 10

HORZ. (FT) 0 10

FILE:

DATE: 10/12/22

DESIGN UNIT: XXX

TSC: MACOMB

CS: INFR50000

JN: 207178A


STA. 206+50.00 R1 TO STA. 207+50.00 R1

SB MOUND RD


DRAWING

SHEET


SECT

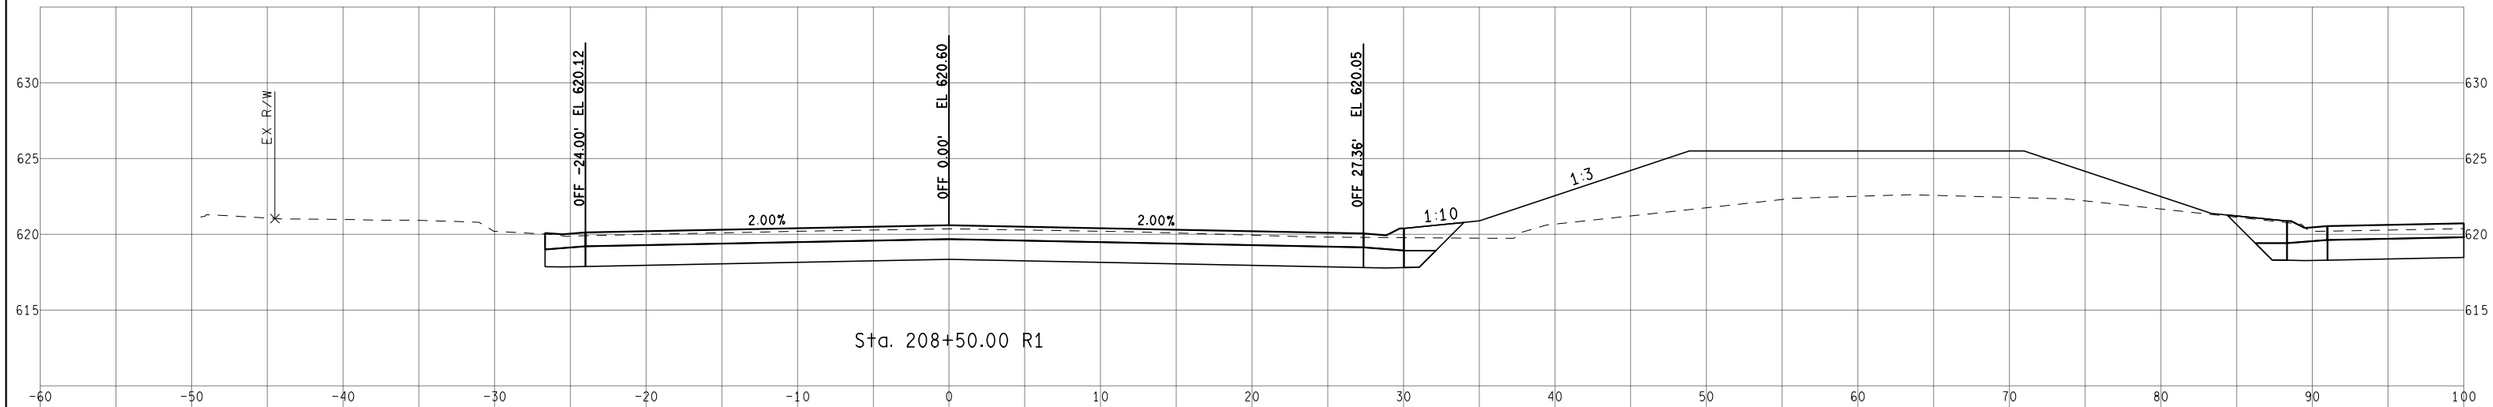

Sta. 208+50.00 R1

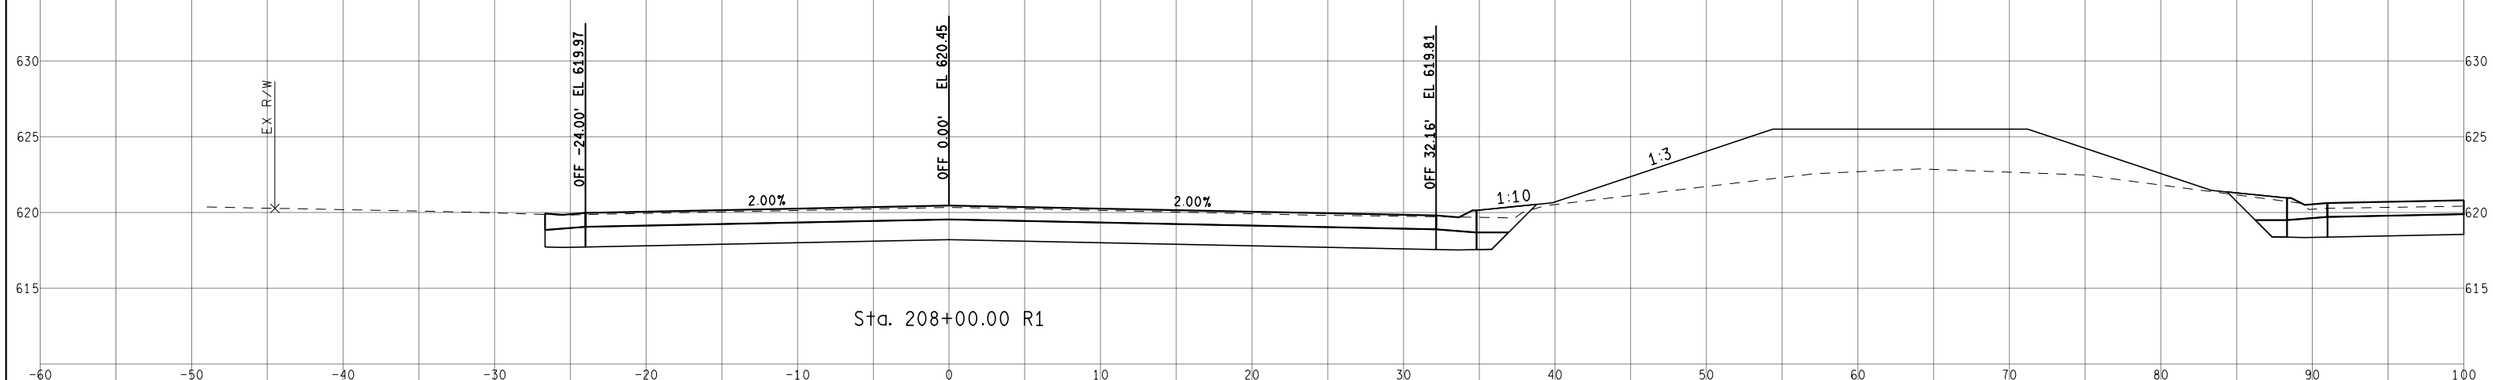

Sta. 208+00.00 R1

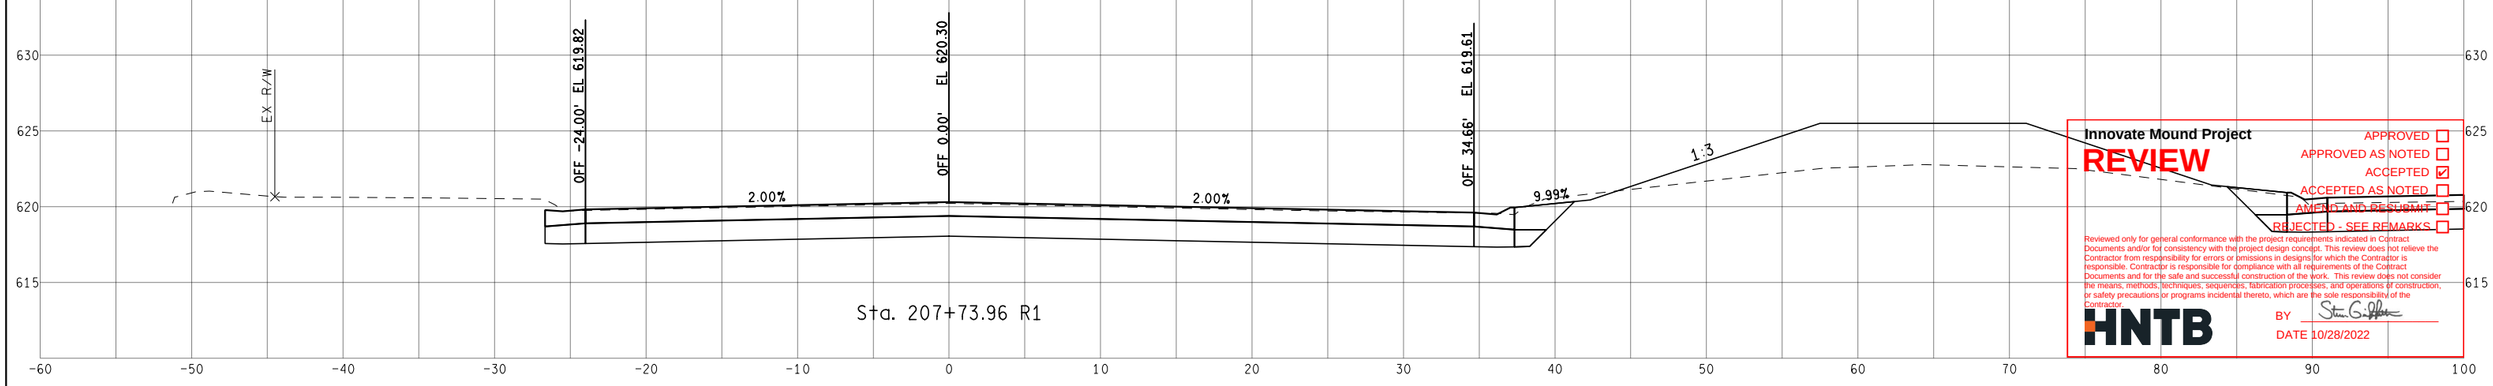

Sta. 207+73.96 R1

Innovate Mound Project

REVIEW

APPROVED ☐
APPROVED AS NOTED ☐
ACCEPTED ☑
ACCEPTED AS NOTED ☐
AMEND AND RESUBMIT ☐
REJECTED - SEE REMARKS ☐

Reviewed only for general conformance with the project requirements indicated in Contract Documents and/or for consistency with the project design concept. This review does not relieve the Contractor from responsibility for errors or omissions in designs for which the Contractor is responsible. Contractor is responsible for compliance with all requirements of the Contract Documents and for the safe and successful construction of the work. This review does not consider the means, methods, techniques, sequences, fabrication processes, and operations of construction, or safety precautions or programs incidental thereto, which are the sole responsibility of the Contractor.

HNTB

BY Steven G. Griffin

DATE 10/28/2022

FINAL ROW PLAN REVISIONS (SUBMITTAL DATE:)							
NO.	DATE	AUTH	DESCRIPTION	NO.	DATE	AUTH	DESCRIPTION

Department of Roads

VERT. (FT) 0 10

HORZ. (FT) 0 10

FILE:

DATE: 10/12/22

DESIGN UNIT: XXX

TSC: MACOMB

CS: INFR50000

JN: 207178A


STA. 207+73.96 R1 TO STA. 208+50.00 R1

SB MOUND RD


DRAWING

SHEET


SECT

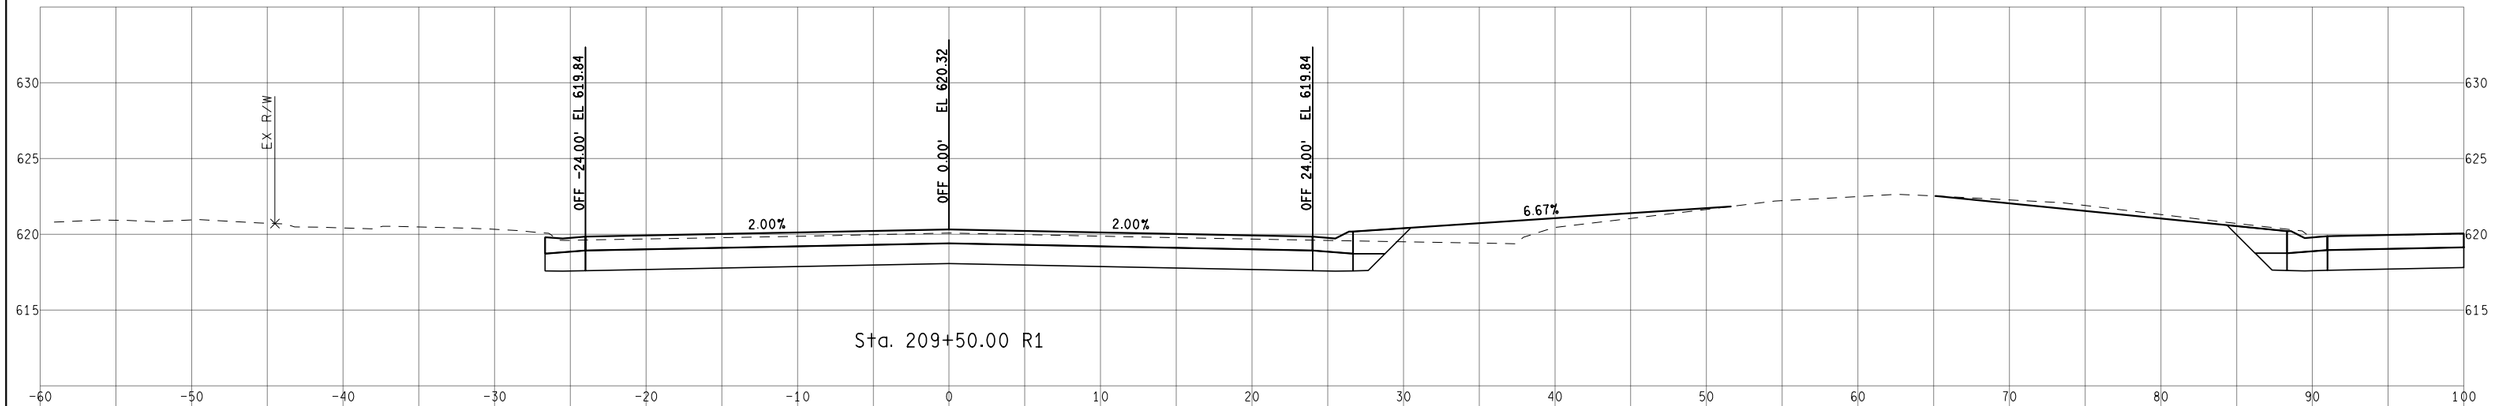

Sta. 209+50.00 R1

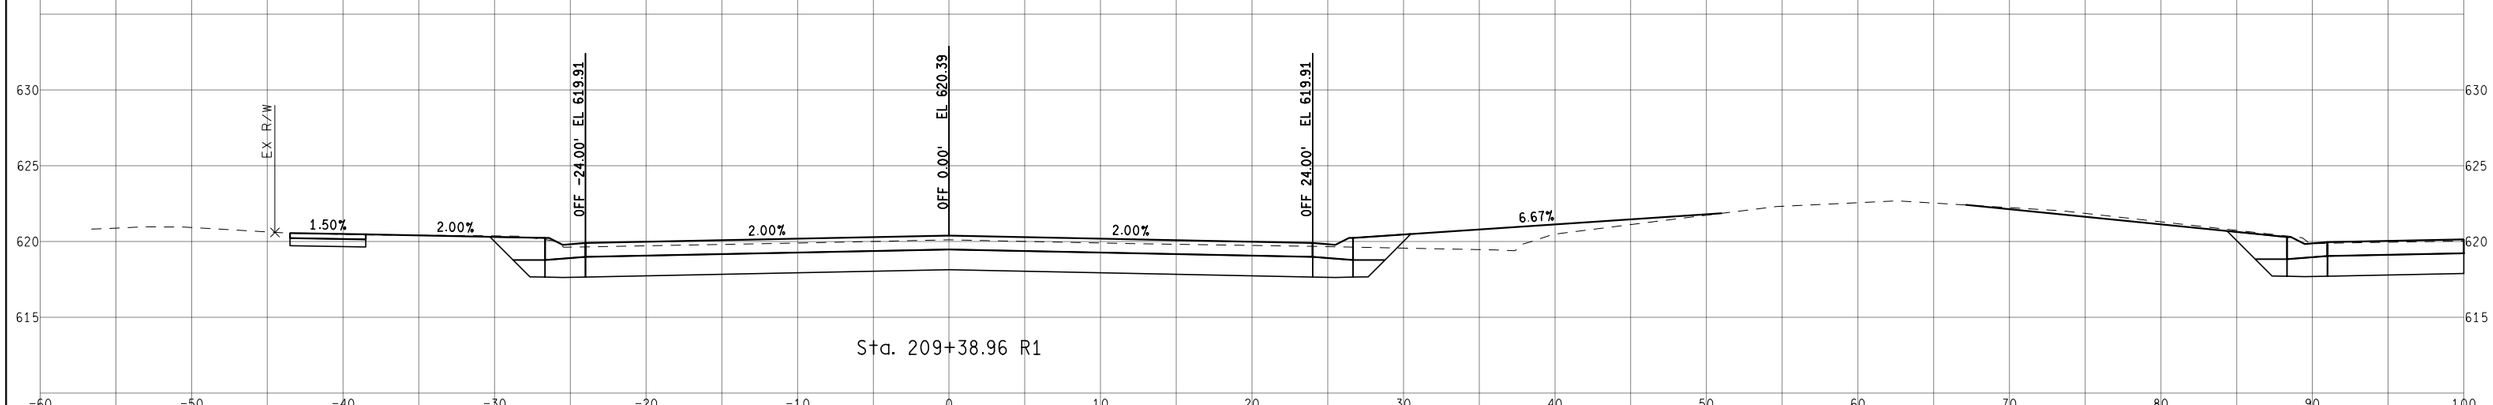

Sta. 209+38.96 R1

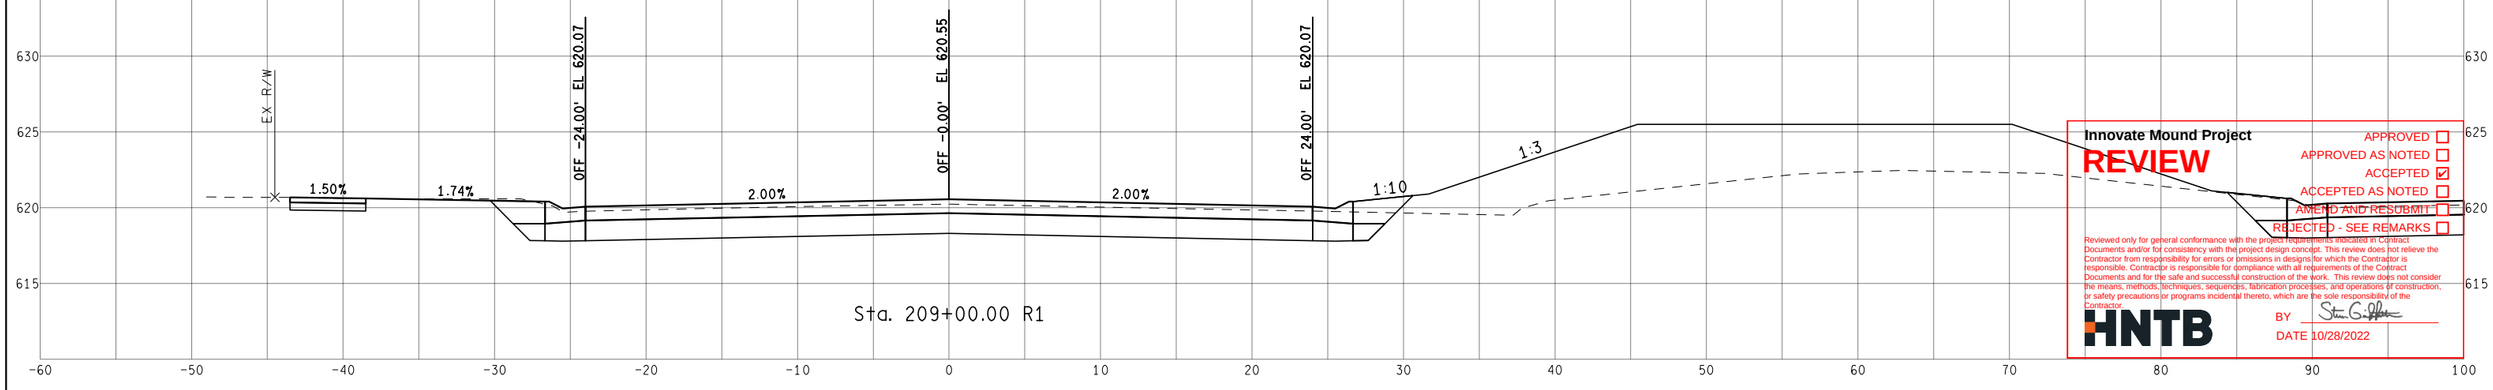

Sta. 209+00.00 R1

Innovate Mound Project

REVIEW

APPROVED ☐
APPROVED AS NOTED ☐
ACCEPTED ☑
ACCEPTED AS NOTED ☐
AMEND AND RESUBMIT ☐
REJECTED - SEE REMARKS ☐

Reviewed only for general conformance with the project comments indicated in Contract Documents and/or for consistency with the project design concept. This review does not relieve the Contractor from responsibility for errors or omissions in designs for which the Contractor is responsible. Contractor is responsible for compliance with all requirements of the Contract Documents and for the safe and successful construction of the work. This review does not consider the means, methods, techniques, sequences, fabrication processes, and operations of construction, or safety precautions or programs incidental thereto, which are the sole responsibility of the Contractor.

HNTB

BY

DATE 10/28/2022

FINAL ROW PLAN REVISIONS (SUBMITTAL DATE:)							
NO.	DATE	AUTH	DESCRIPTION	NO.	DATE	AUTH	DESCRIPTION

Department of Roads

0 VERT. (FT) 10

0 HORZ. (FT) 10

FILE:

DATE: 10/12/22

DESIGN UNIT: XXX

TSC: MACOMB

CS: INFR50000

JN: 207178A


STA. 209+00.00 R1 TO STA. 209+50.00 R1

SB MOUND RD

DRAWING

SHEET

SECT

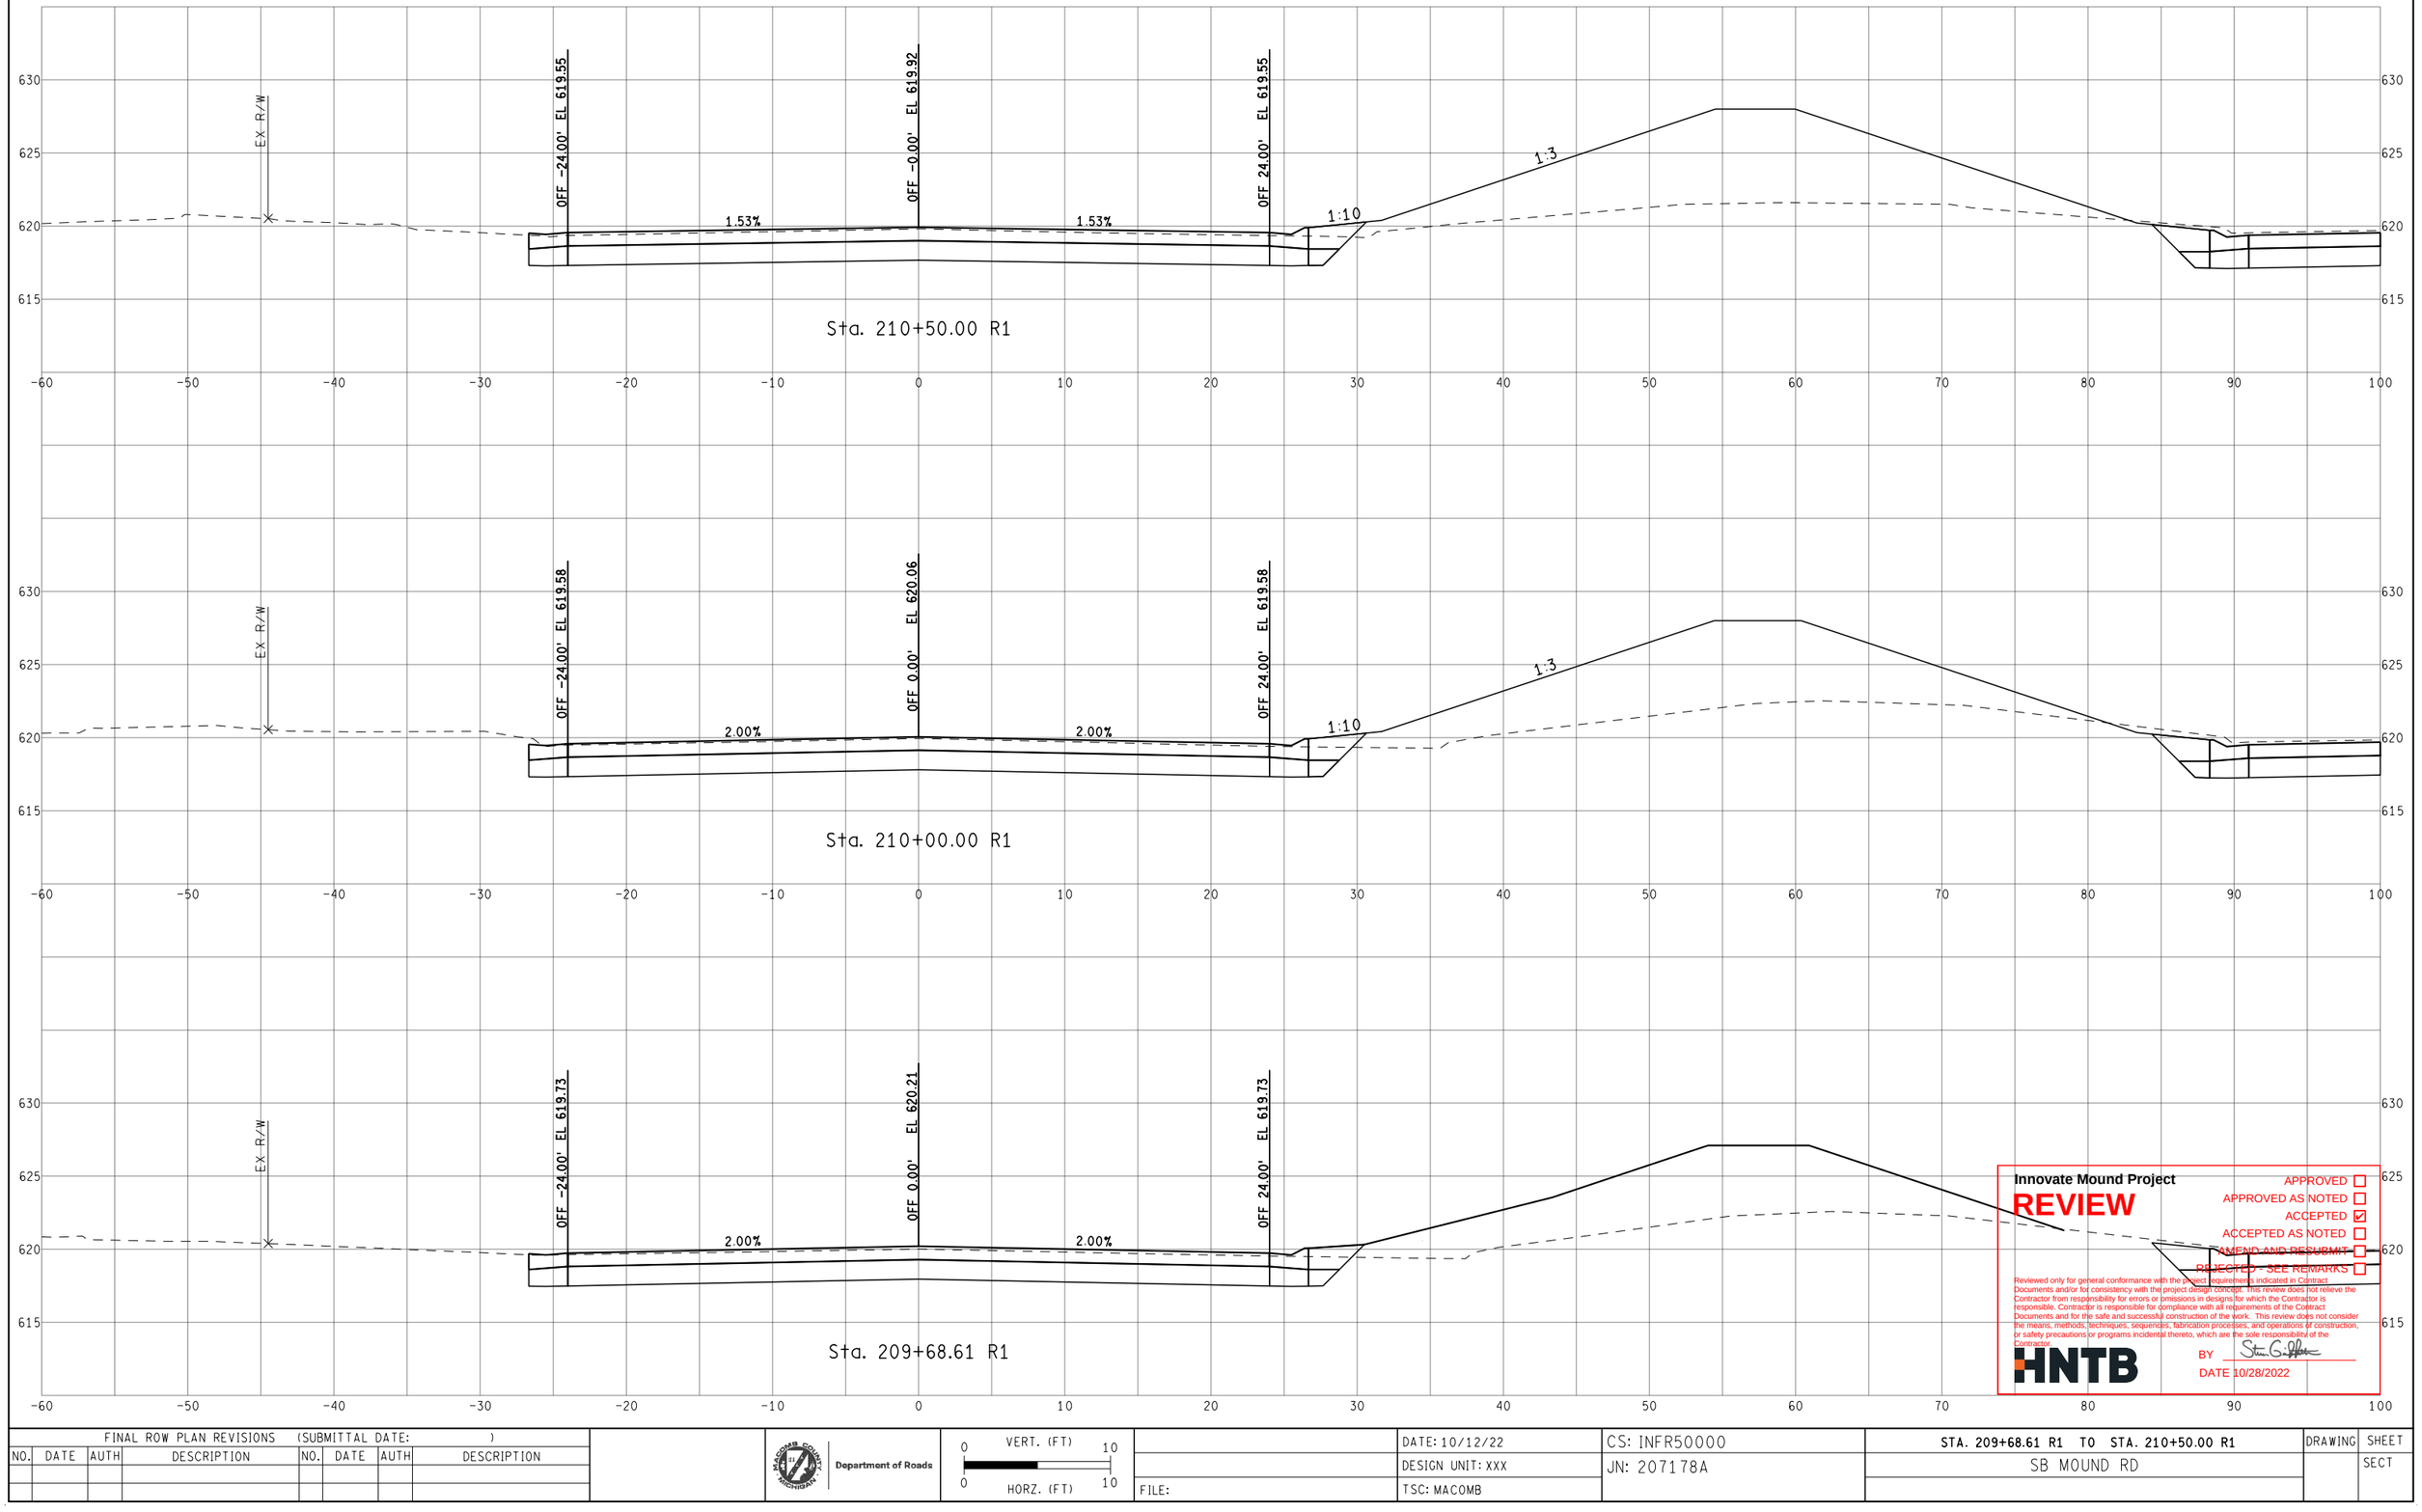

Innovate Mound Project

REVIEW

APPROVED ☐
APPROVED AS NOTED ☐
ACCEPTED ☑
ACCEPTED AS NOTED ☐
AMEND AND RESUBMIT ☐
REJECTED - SEE REMARKS ☐

Reviewed only for general conformance with the project requirements indicated in Contract Documents and/or for consistency with the project design concept. This review does not relieve the Contractor from responsibility for errors or omissions in designs for which the Contractor is responsible. Contractor is responsible for compliance with all requirements of the Contract Documents and for the safe and successful construction of the work. This review does not consider the means, methods, techniques, sequences, fabrication processes, and operations of construction, or safety precautions or programs incidental thereto, which are the sole responsibility of the Contractor.

HNTB

BY Stan G. Gilbert

DATE 10/28/2022

FINAL ROW PLAN REVISIONS (SUBMITTAL DATE:)							
NO.	DATE	AUTH	DESCRIPTION	NO.	DATE	AUTH	DESCRIPTION

Department of Roads

VERT. (FT) 0 10

HORZ. (FT) 0 10

FILE:

DATE: 10/12/22

DESIGN UNIT: XXX

TSC: MACOMB

CS: INFR50000

JN: 207178A


STA. 209+68.61 R1 TO STA. 210+50.00 R1

SB MOUND RD

DRAWING

SHEET

SECT

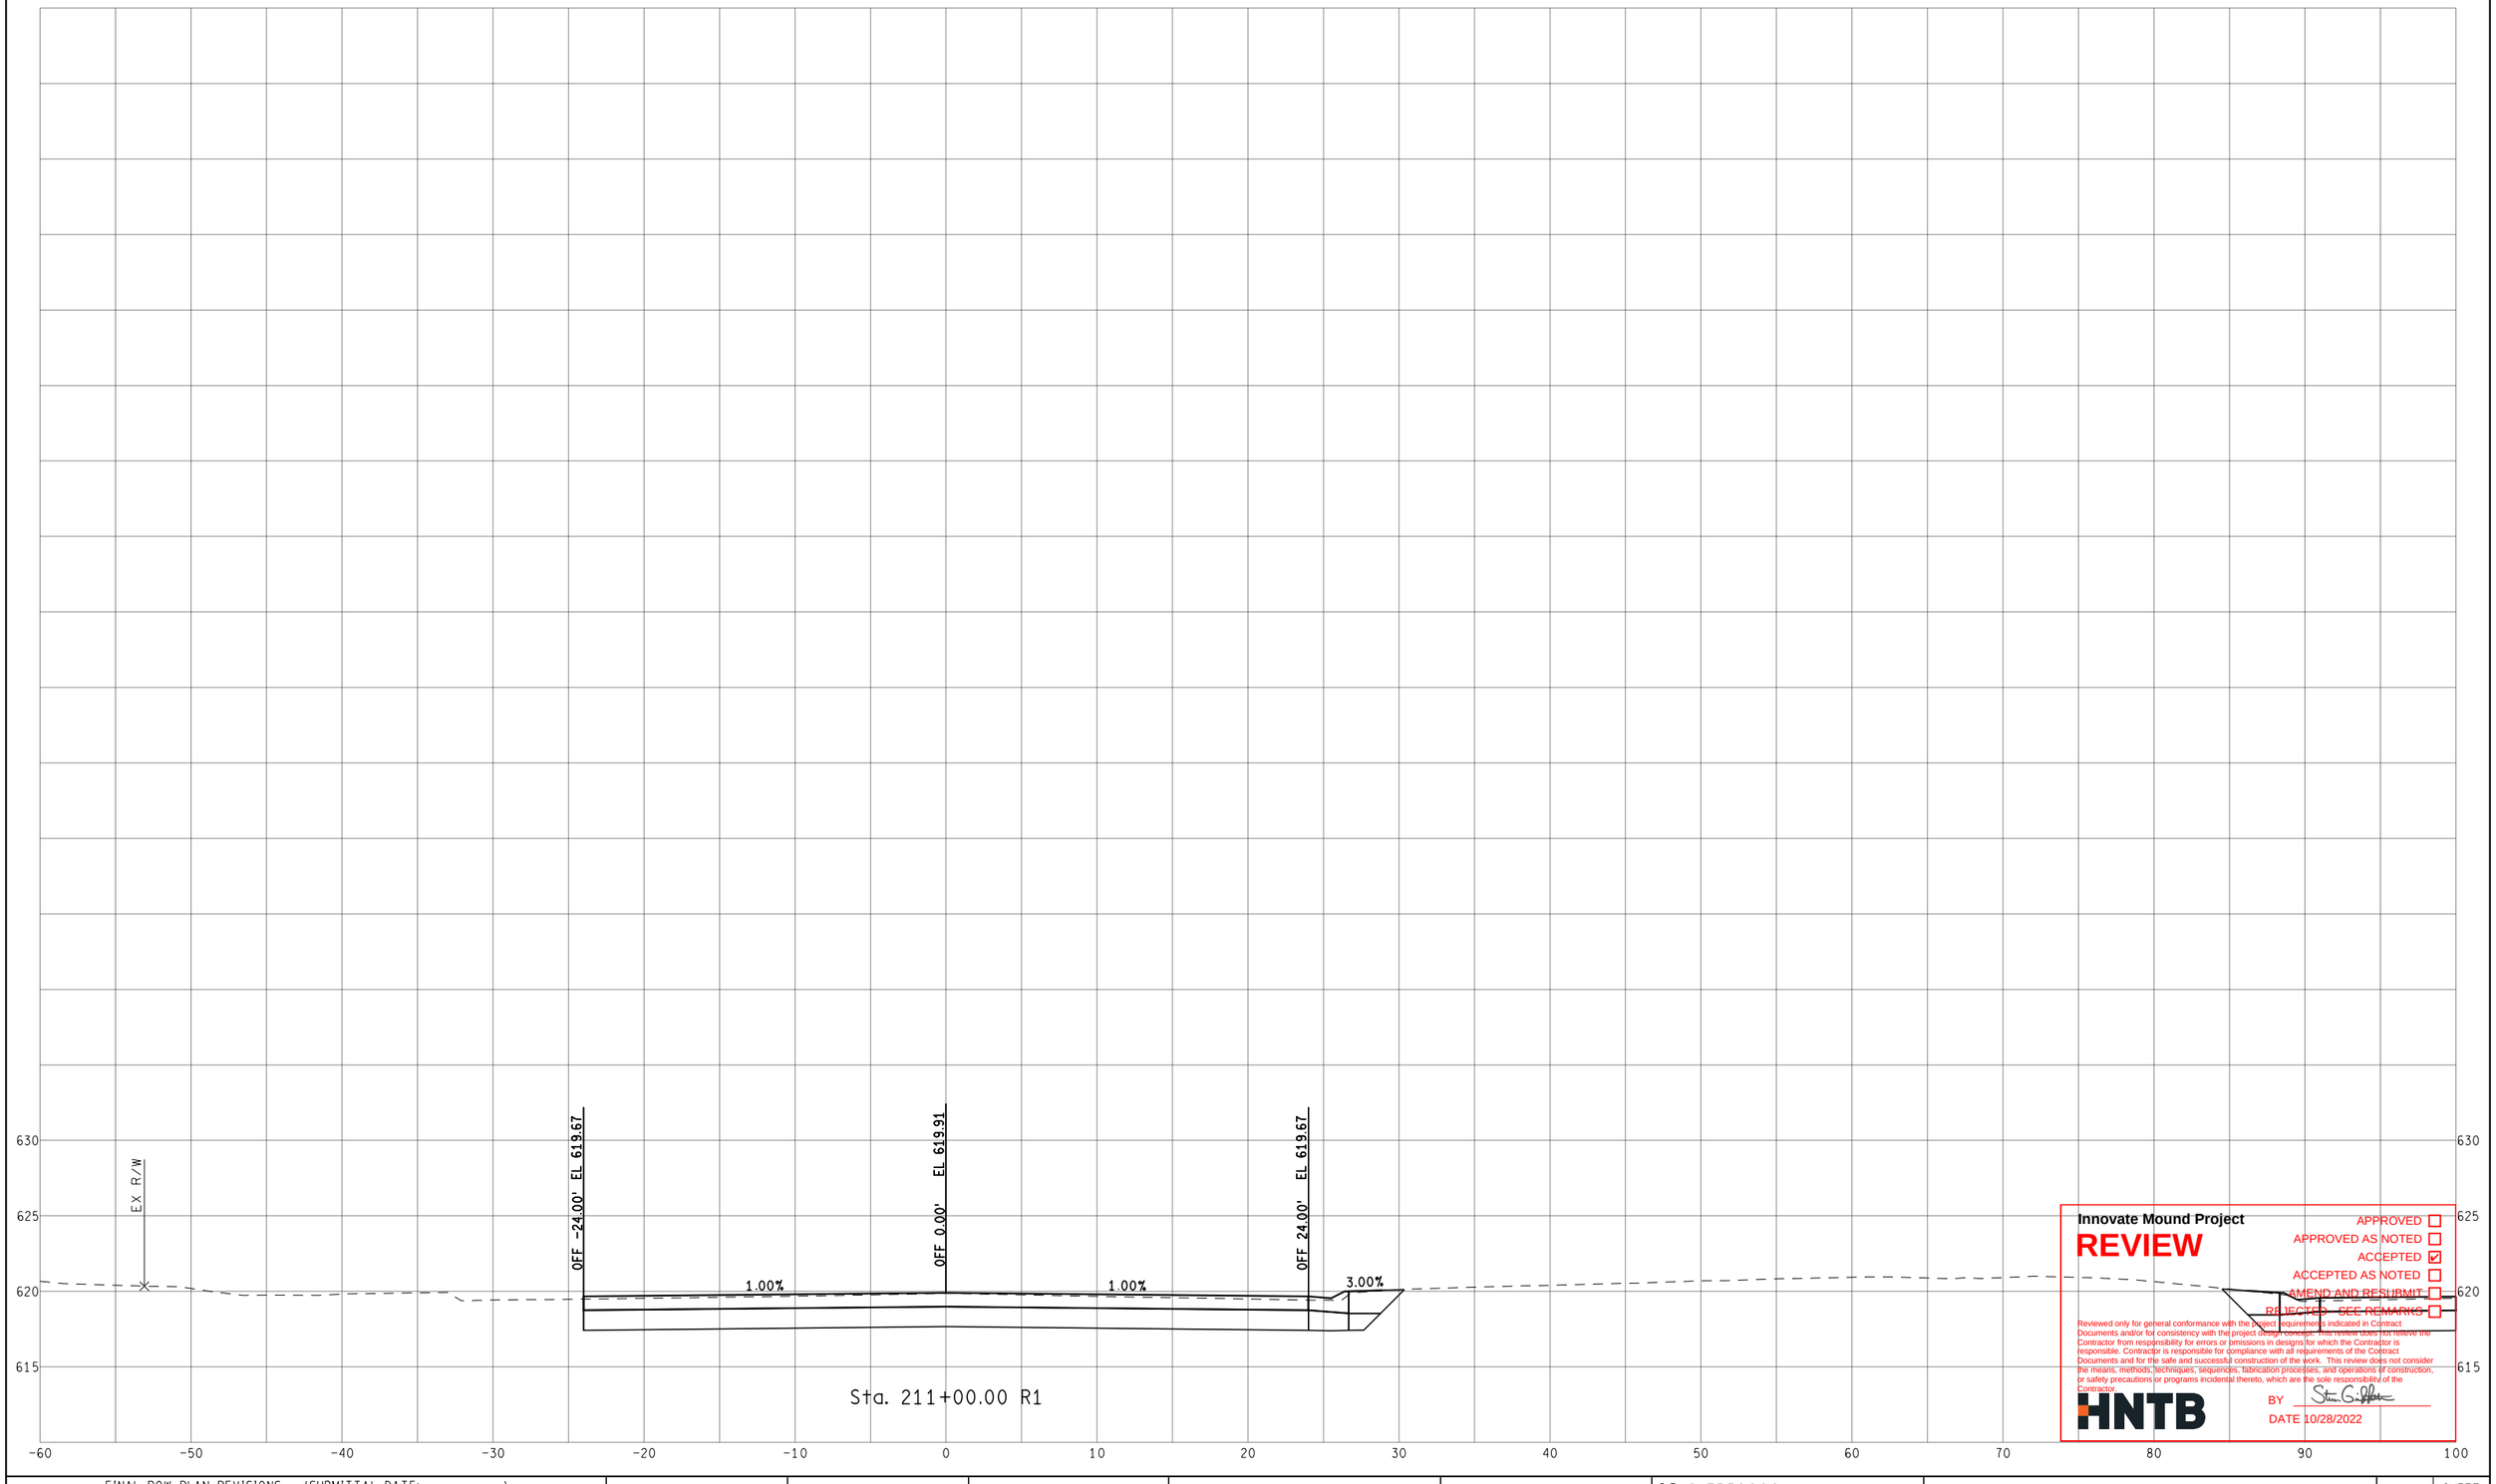

Sta. 211+00.00 R1

Innovate Mound Project

REVIEW

APPROVED ☐
APPROVED AS NOTED ☐
ACCEPTED ☑
ACCEPTED AS NOTED ☐
AMEND AND RESUBMIT ☐
REJECTED - SEE REMARKS ☐

Reviewed only for general conformance with the project requirements indicated in Contract Documents and/or for consistency with the project design concept. This review does not relieve the Contractor from responsibility for errors or omissions in designs for which the Contractor is responsible. Contractor is responsible for compliance with all requirements of the Contract Documents and for the safe and successful construction of the work. This review does not consider the means, methods, techniques, sequences, fabrication processes, and operations of construction; or safety precautions or programs incidental thereto, which are the sole responsibility of the Contractor.

HNTB

BY Stan Griffith

DATE 10/28/2022

FINAL ROW PLAN REVISIONS (SUBMITTAL DATE:)							
NO.	DATE	AUTH	DESCRIPTION	NO.	DATE	AUTH	DESCRIPTION


Department of Roads

VERT. (FT) 0 10

HORZ. (FT) 0 10

	DATE: 10/12/22	CS: INFR50000	STA. 211+00.00 R1 TO STA. 211+00.00 R1
	DESIGN UNIT: XXX	JN: 207178A	SB MOUND RD
FILE:	TSC: MACOMB		

DRAWING | SHEET | SECT

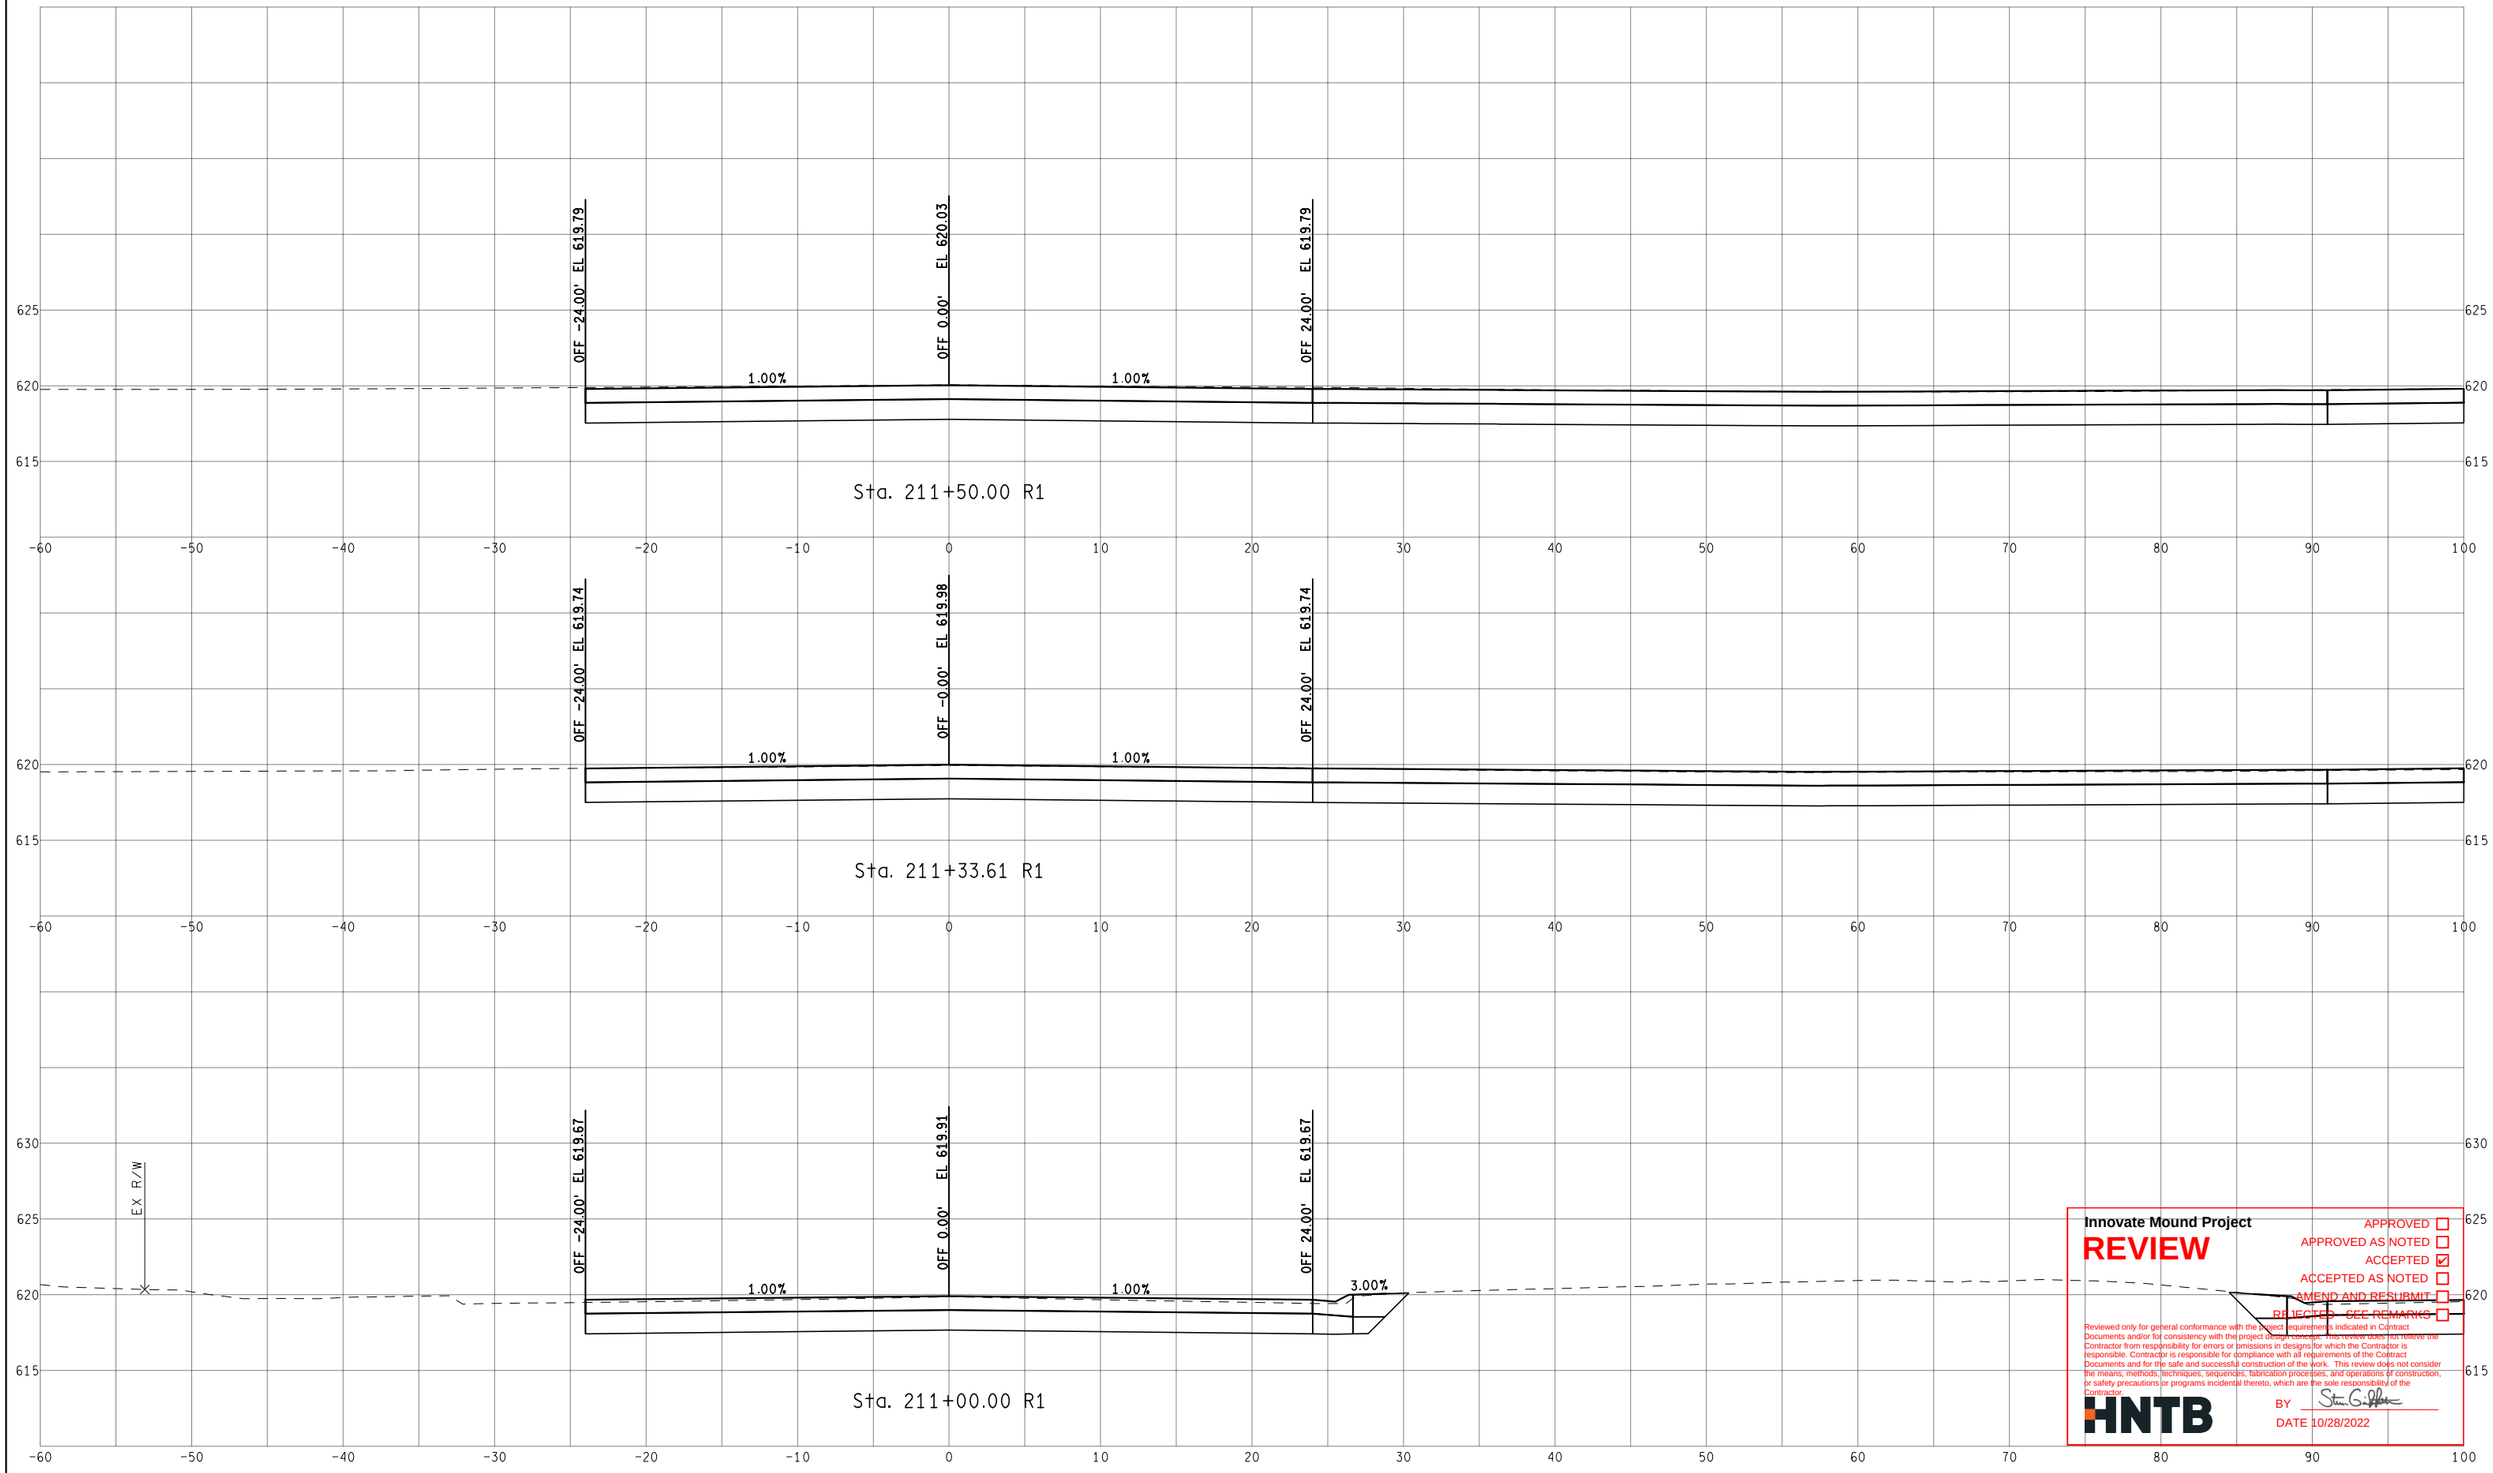

Innovate Mound Project

REVIEW

APPROVED ☐
APPROVED AS NOTED ☐
ACCEPTED ☑
ACCEPTED AS NOTED ☐
AMEND AND RESUBMIT ☐
REJECTED - SEE REMARKS ☐

Reviewed only for general conformance with the project requirements indicated in Contract Documents and/or for consistency with the project design concept. This review does not relieve the Contractor from responsibility for errors or omissions in designs for which the Contractor is responsible. Contractor is responsible for compliance with all requirements of the Contract Documents and for the safe and successful construction of the work. This review does not consider the means, methods, techniques, sequences, fabrication processes, and operations of construction; or safety precautions or programs incidental thereto, which are the sole responsibility of the Contractor.

HNTB

BY Steven G. Gilbert

DATE 10/28/2022

FINAL ROW PLAN REVISIONS (SUBMITTAL DATE:)							
NO.	DATE	AUTH	DESCRIPTION	NO.	DATE	AUTH	DESCRIPTION

Department of Roads

VERT. (FT) 0 10

HORZ. (FT) 0 10

FILE:

DATE: 10/12/22

DESIGN UNIT: XXX

TSC: MACOMB

CS: INFR50000

JN: 207178A

STA. 211+00.00 R1 TO STA. 211+50.00 R1

SB MOUND RD

DRAWING

SHEET

SECT

Innovate Mound Project

REVIEW

APPROVED ☐
APPROVED AS NOTED ☐
ACCEPTED ☑
ACCEPTED AS NOTED ☐
AMEND AND RESUBMIT ☐
REJECTED - SEE REMARKS ☐

Reviewed only for general conformance with the project requirements indicated in Contract Documents and/or for consistency with the project design concept. This review does not relieve the Contractor from responsibility for errors or omissions in designs for which the Contractor is responsible. Contractor is responsible for compliance with all requirements of the Contract Documents and for the safe and successful construction of the work. This review does not consider the means, methods, techniques, sequences, fabrication processes, and operations of construction, or safety precautions or programs incidental thereto, which are the sole responsibility of the Contractor.

HNTB

BY Steven G. Peltier

DATE 10/28/2022

FINAL ROW PLAN REVISIONS (SUBMITTAL DATE:)							
NO.	DATE	AUTH	DESCRIPTION	NO.	DATE	AUTH	DESCRIPTION

Department of Roads

VERT. (FT) 0 10

HORZ. (FT) 0 10

FILE:

DATE: 10/12/22

DESIGN UNIT: XXX

TSC: MACOMB

CS: INFR50000

JN: 207178A


STA. 211+62.23 R1 TO STA. 212+00.00 R1

SB MOUND RD


DRAWING

SHEET


SECT

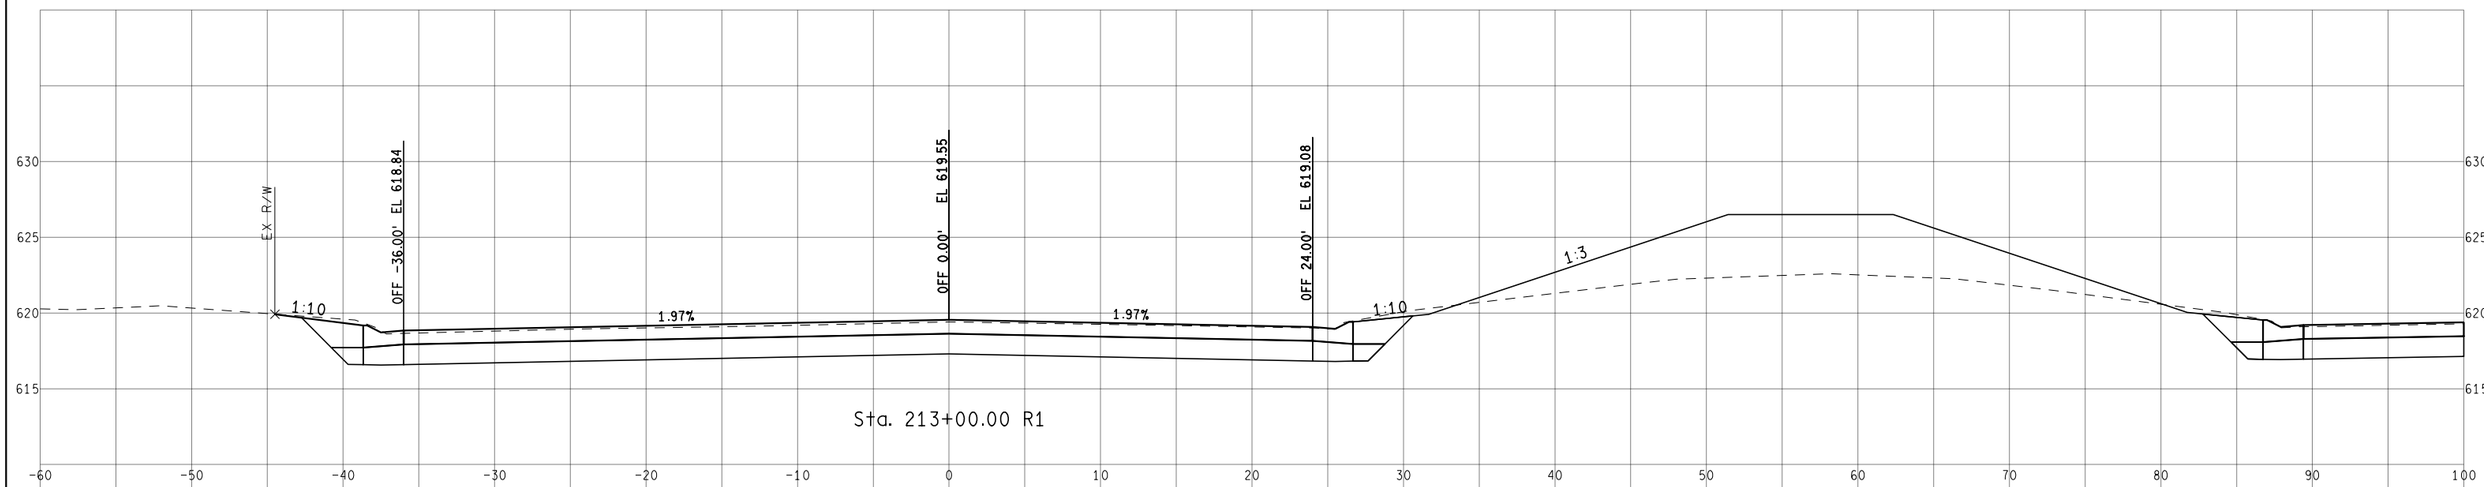

Sta. 213+00.00 R1

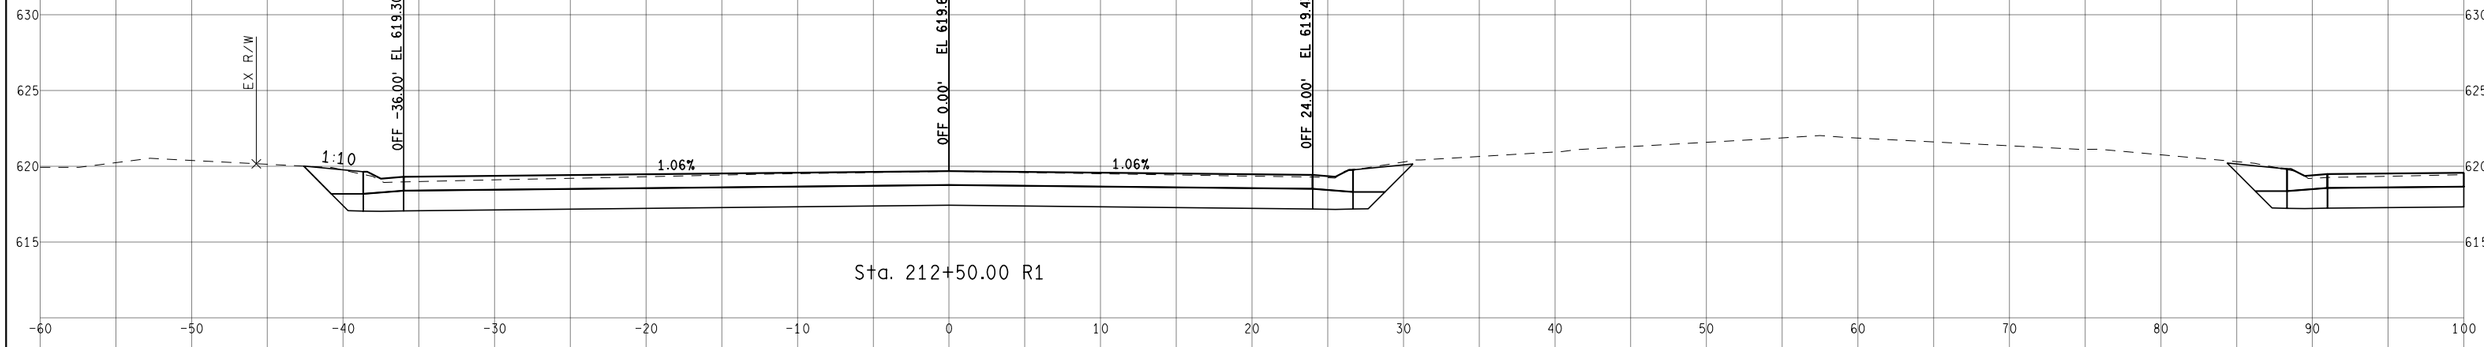

Sta. 212+50.00 R1

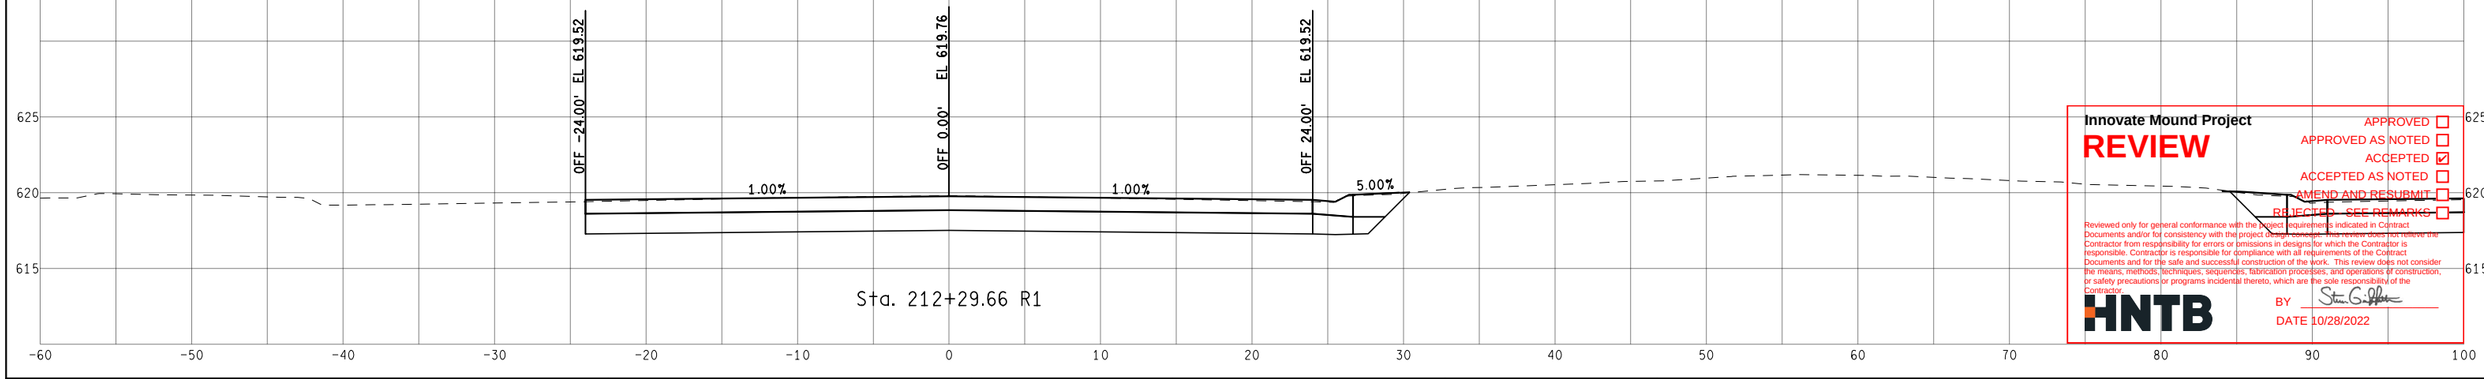

Sta. 212+29.66 R1

Innovate Mound Project

REVIEW

APPROVED ☐
APPROVED AS NOTED ☐
ACCEPTED ☑
ACCEPTED AS NOTED ☐
AMEND AND RESUBMIT ☐
REJECTED - SEE REMARKS ☐

Reviewed only for general conformance with the project requirements indicated in Contract Documents and/or for consistency with the project design concept. This review does not relieve the Contractor from responsibility for errors or omissions in designs for which the Contractor is responsible. Contractor is responsible for compliance with all requirements of the Contract Documents and for the safe and successful construction of the work. This review does not consider the means, methods, techniques, sequences, fabrication processes, and operations of construction, or safety precautions or programs incidental thereto, which are the sole responsibility of the Contractor.

HNTB

BY Steven G. Jeffers

DATE 10/28/2022

FINAL ROW PLAN REVISIONS (SUBMITTAL DATE:)							
NO.	DATE	AUTH	DESCRIPTION	NO.	DATE	AUTH	DESCRIPTION

Department of Roads

VERT. (FT) 0 10

HORZ. (FT) 0 10

FILE:

DATE: 10/12/22

DESIGN UNIT: XXX

TSC: MACOMB

CS: INFR50000

JN: 207178A


STA. 212+29.66 R1 TO STA. 213+00.00 R1

SB MOUND RD


DRAWING

SHEET


SECT

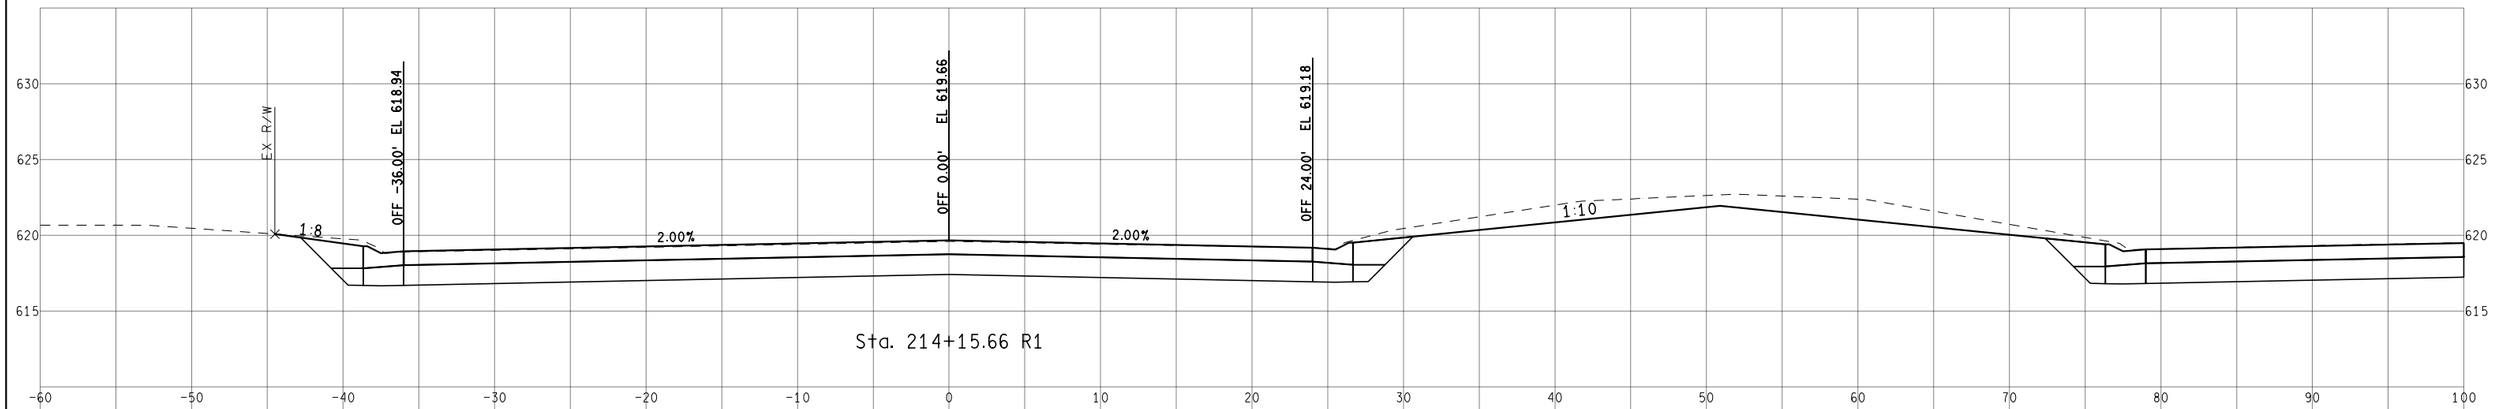

Sta. 214+15.66 R1

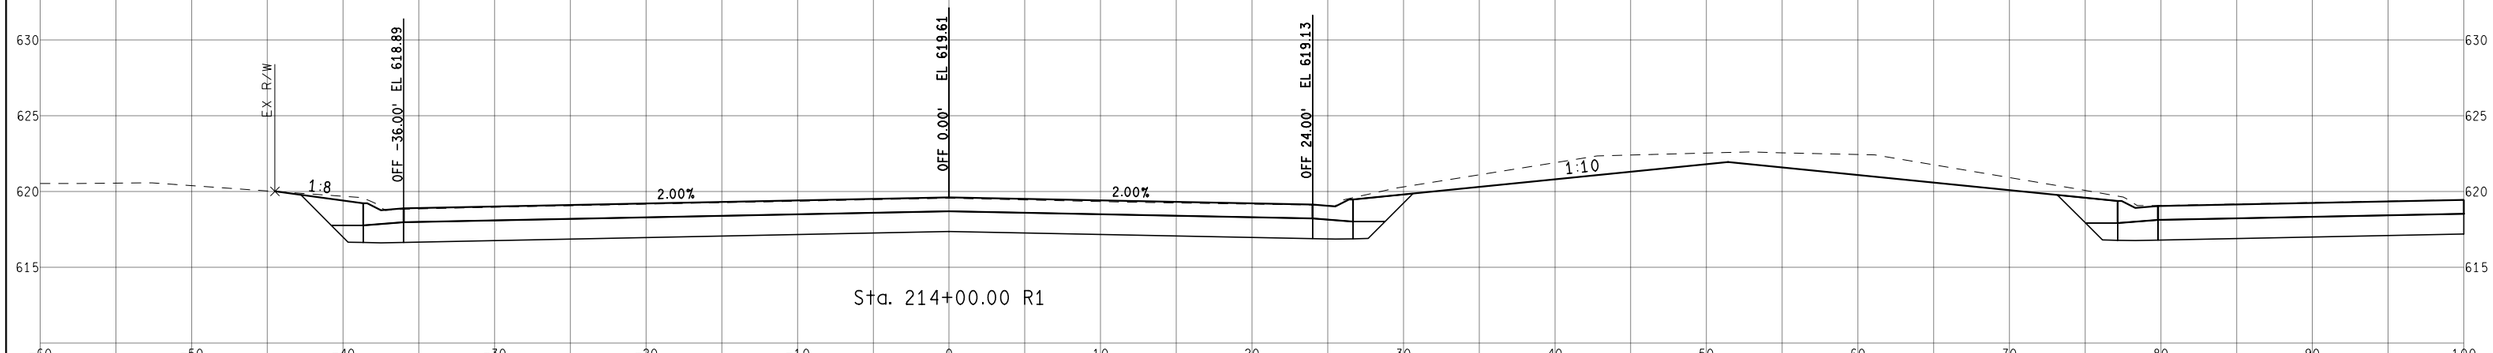

Sta. 214+00.00 R1

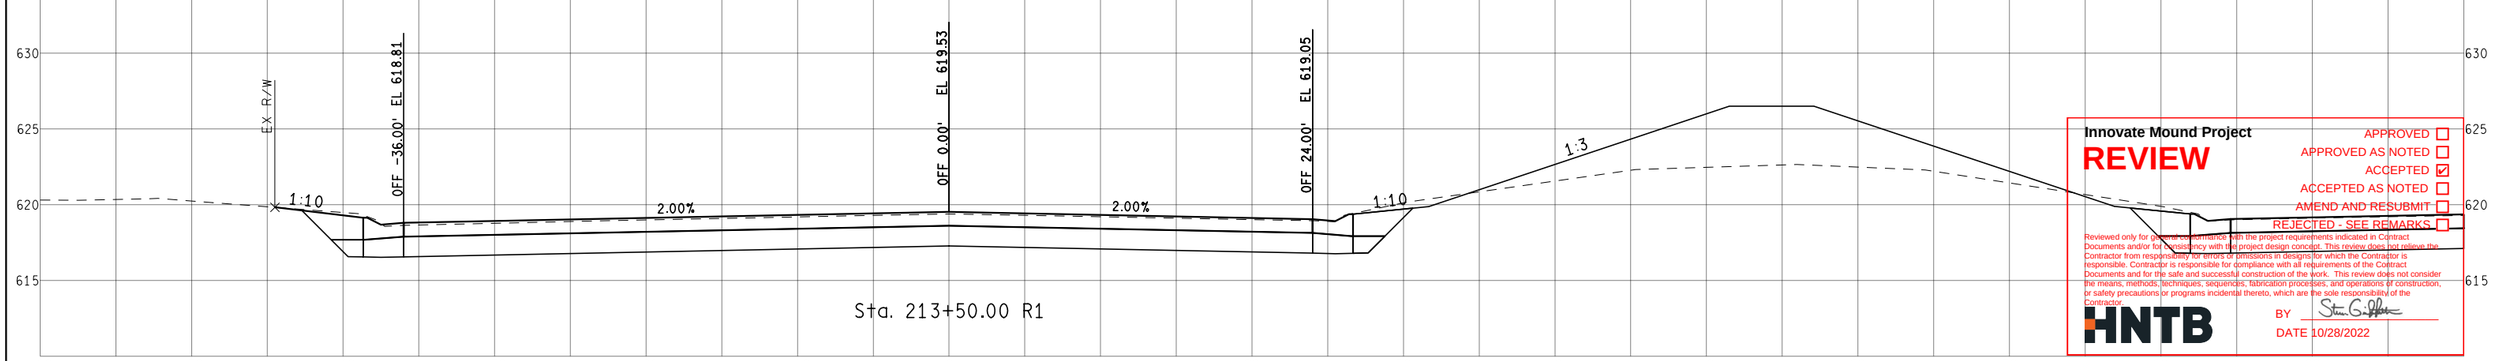

Sta. 213+50.00 R1

Innovate Mound Project

REVIEW

APPROVED ☐
APPROVED AS NOTED ☐
ACCEPTED ☑
ACCEPTED AS NOTED ☐
AMEND AND RESUBMIT ☐
REJECTED - SEE REMARKS ☐

Reviewed only for general conformance with the project requirements indicated in Contract Documents and/or for consistency with the project design concept. This review does not relieve the Contractor from responsibility for errors or omissions in designs for which the Contractor is responsible. Contractor is responsible for compliance with all requirements of the Contract Documents and for the safe and successful construction of the work. This review does not consider the means, methods, techniques, sequences, fabrication processes, and operations of construction, or safety precautions or programs incidental thereto, which are the sole responsibility of the Contractor.

HNTB

BY Steven G. Hoffman

DATE 10/28/2022

FINAL ROW PLAN REVISIONS (SUBMITTAL DATE:)							
NO.	DATE	AUTH	DESCRIPTION	NO.	DATE	AUTH	DESCRIPTION

Department of Roads

VERT. (FT) 0 10

HORZ. (FT) 0 10

FILE:

DATE: 10/12/22

DESIGN UNIT: XXX

TSC: MACOMB

CS: INFR50000

JN: 207178A


STA. 213+50.00 R1 TO STA. 214+15.66 R1

SB MOUND RD

DRAWING

SHEET

SECT

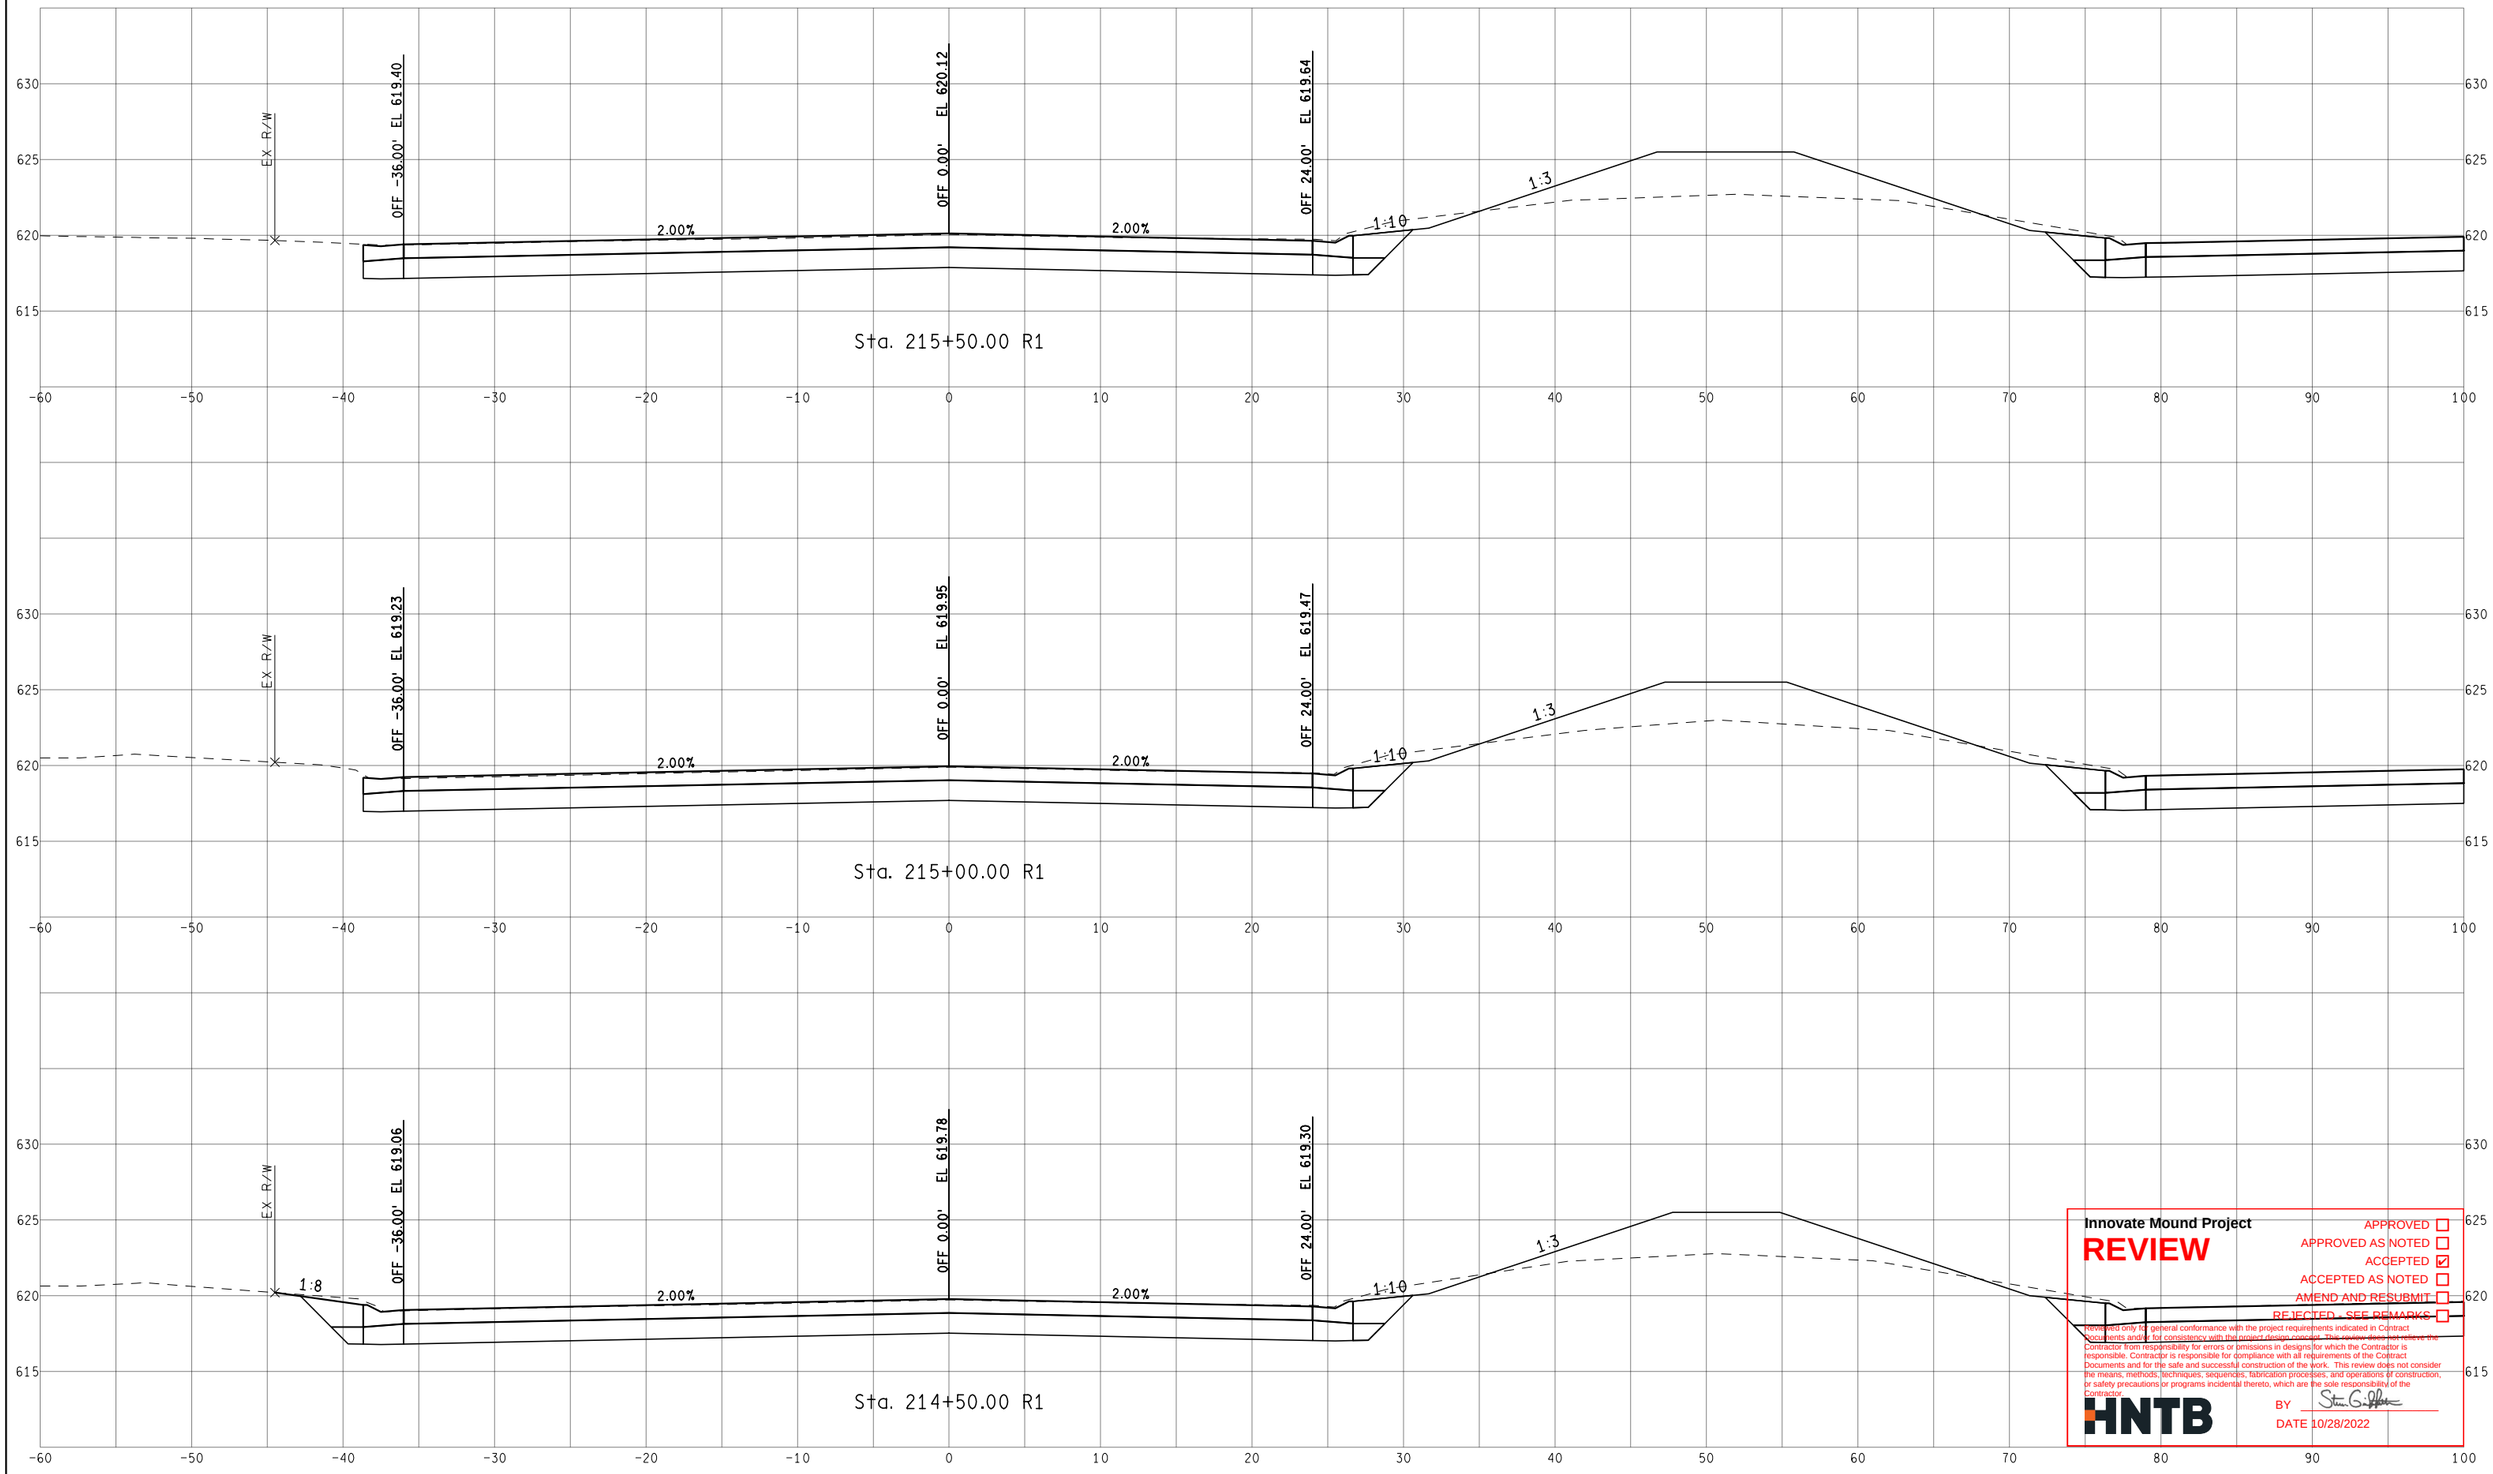

Innovate Mound Project

REVIEW

APPROVED ☐
APPROVED AS NOTED ☐
ACCEPTED ☑
ACCEPTED AS NOTED ☐
AMEND AND RESUBMIT ☐
REJECTED - SEE REMARKS ☐

Reviewed only for general conformance with the project requirements indicated in Contract Documents and/or for consistency with the project design concept. This review does not relieve the Contractor from responsibility for errors or omissions in designs for which the Contractor is responsible. Contractor is responsible for compliance with all requirements of the Contract Documents and for the safe and successful construction of the work. This review does not consider the means, methods, techniques, sequences, fabrication processes, and operations of construction, or safety precautions or programs incidental thereto, which are the sole responsibility of the Contractor.

HNTB

BY Steven G. Peltier

DATE 10/28/2022

FINAL ROW PLAN REVISIONS (SUBMITTAL DATE:)							
NO.	DATE	AUTH	DESCRIPTION	NO.	DATE	AUTH	DESCRIPTION

Department of Roads

VERT. (FT) 0 10

HORZ. (FT) 0 10

FILE:

DATE: 10/12/22

DESIGN UNIT: XXX

TSC: MACOMB

CS: INFR50000

JN: 207178A


STA. 214+50.00 R1 TO STA. 215+50.00 R1

SB MOUND RD

DRAWING

SHEET

SECT

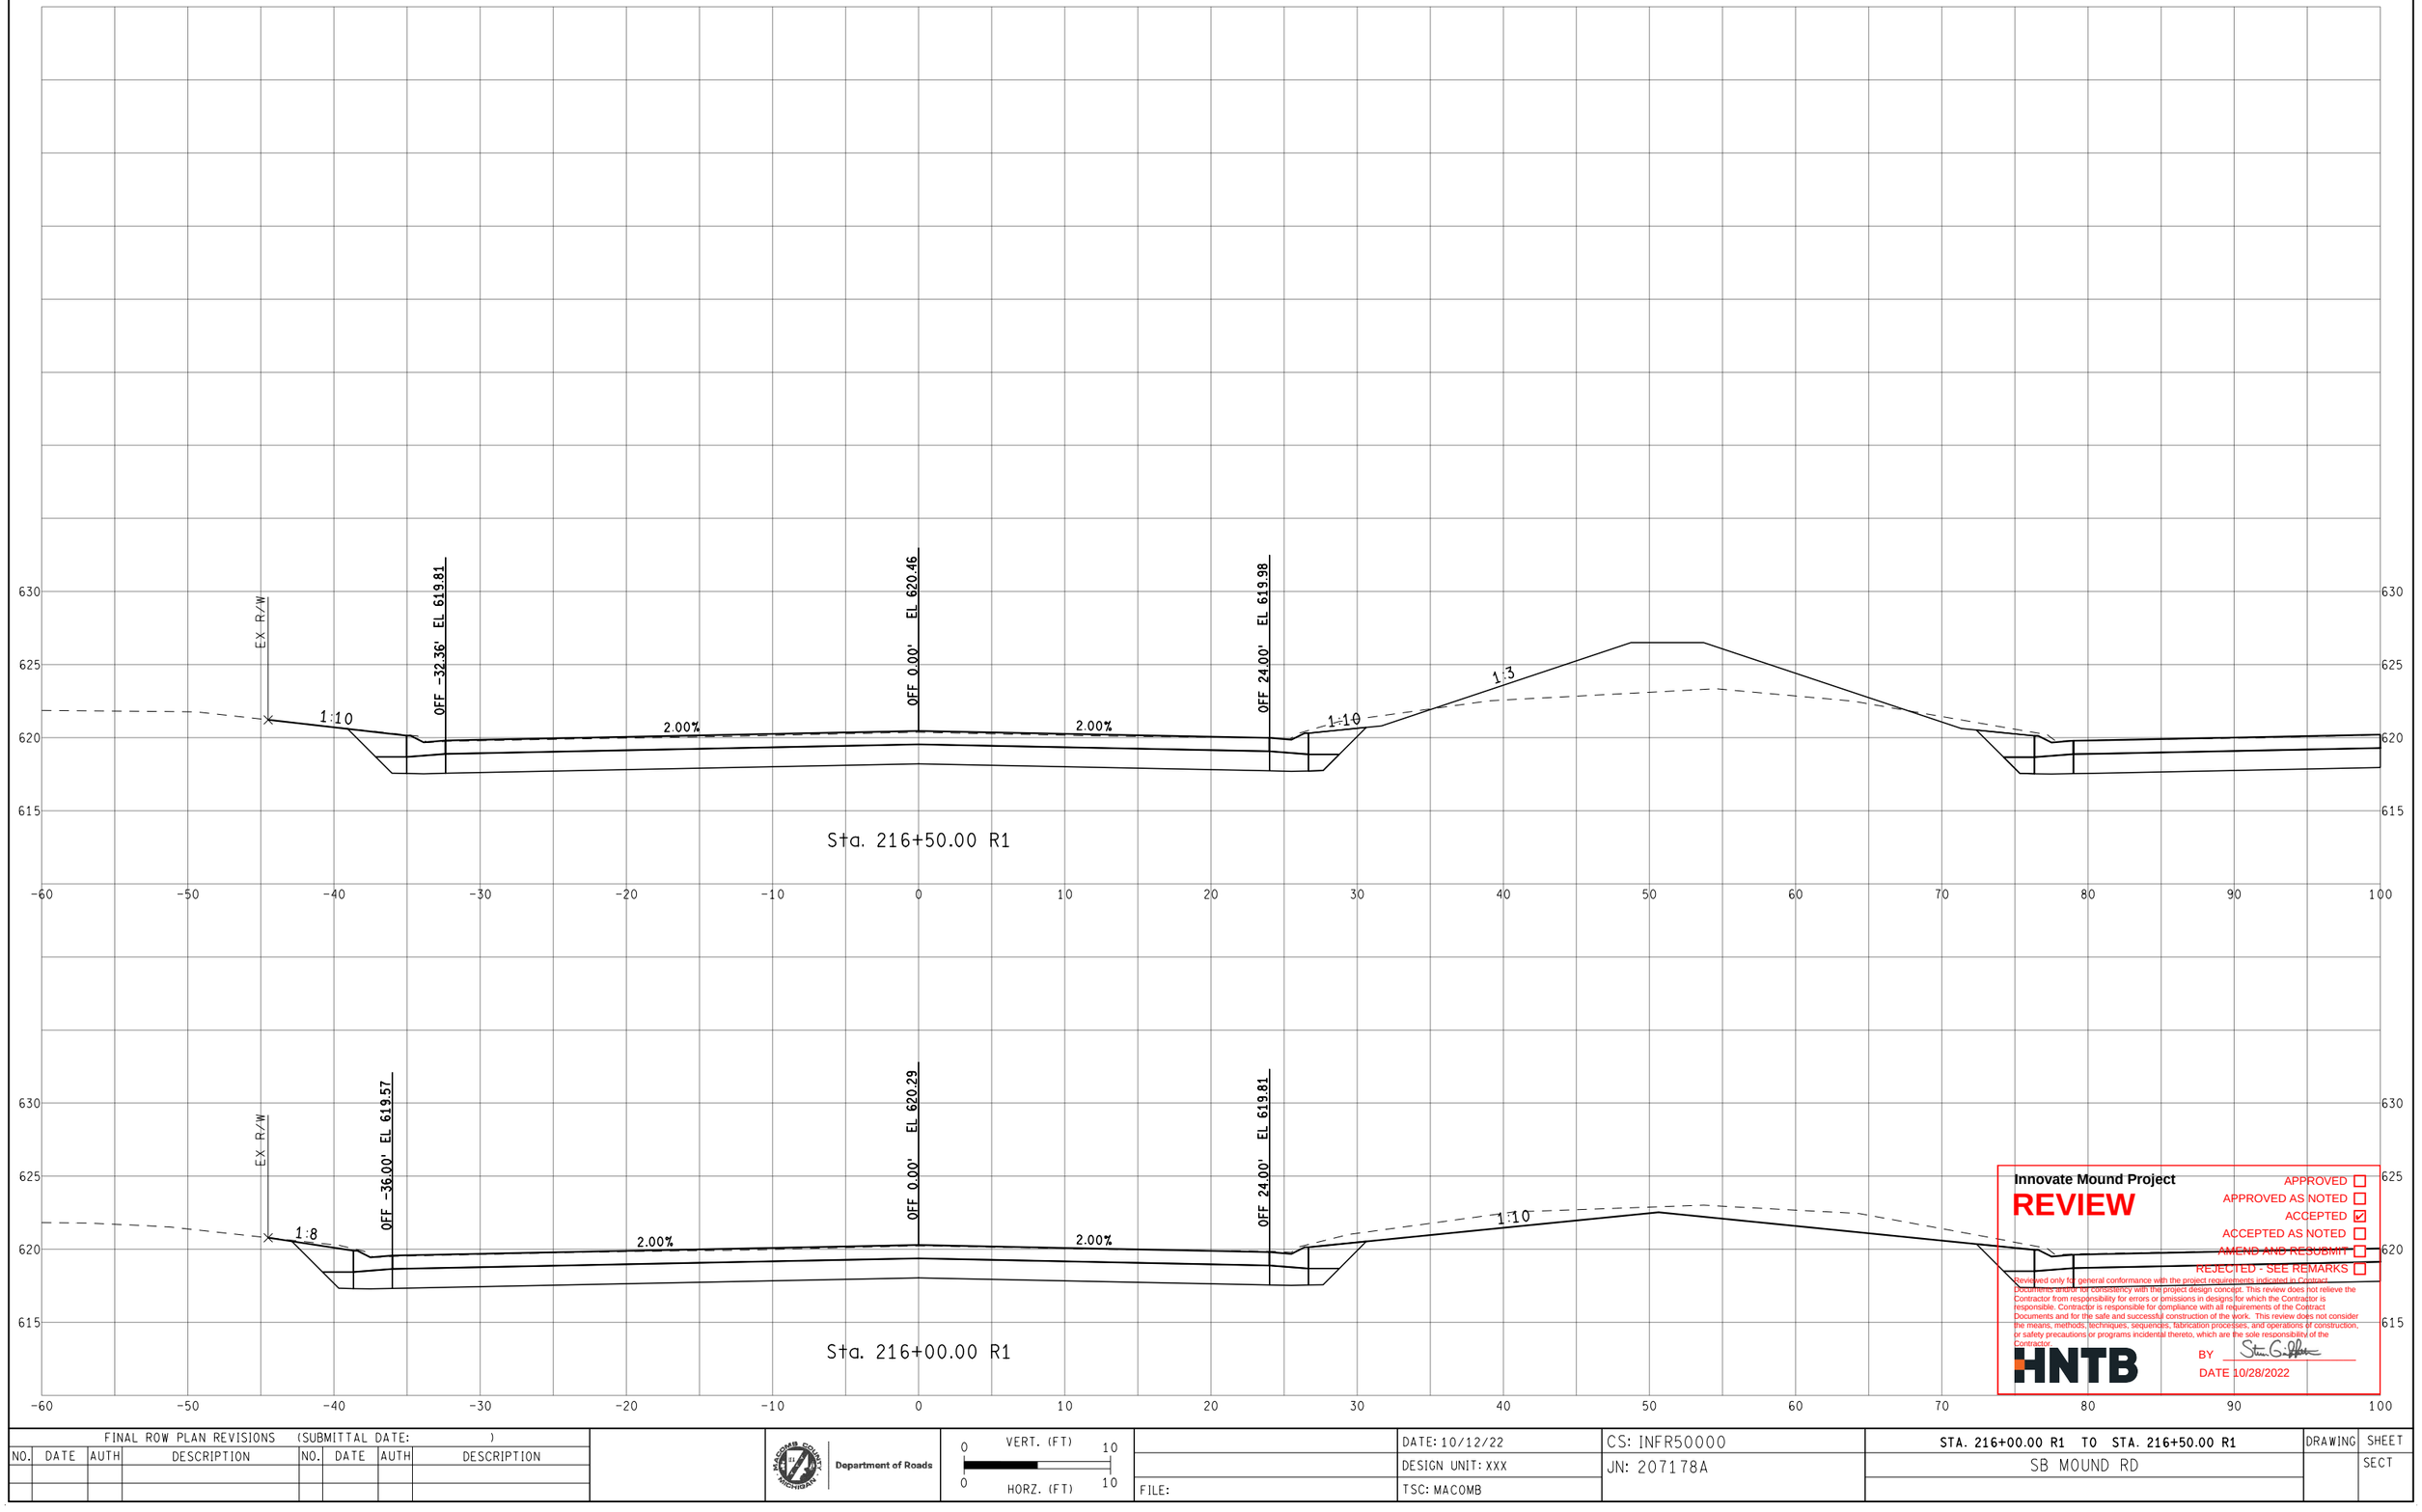

Innovate Mound Project

REVIEW

APPROVED ☐
APPROVED AS NOTED ☐
ACCEPTED ☑
ACCEPTED AS NOTED ☐
AMEND AND RESUBMIT ☐
REJECTED - SEE REMARKS ☐

Reviewed only for general conformance with the project requirements indicated in Contract Documents and/or for consistency with the project design concept. This review does not relieve the Contractor from responsibility for errors or omissions in designs for which the Contractor is responsible. Contractor is responsible for compliance with all requirements of the Contract Documents and for the safe and successful construction of the work. This review does not consider the means, methods, techniques, sequences, fabrication processes, and operations of construction, or safety precautions or programs incidental thereto, which are the sole responsibility of the Contractor.

HNTB

BY Steven G. Griffin

DATE 10/28/2022

FINAL ROW PLAN REVISIONS (SUBMITTAL DATE:)							
NO.	DATE	AUTH	DESCRIPTION	NO.	DATE	AUTH	DESCRIPTION

Department of Roads

0 VERT. (FT) 10

0 HORZ. (FT) 10

FILE:

DATE: 10/12/22

DESIGN UNIT: XXX

TSC: MACOMB

CS: INFR50000

JN: 207178A


STA. 216+00.00 R1 TO STA. 216+50.00 R1

SB MOUND RD

DRAWING

SHEET

SECT

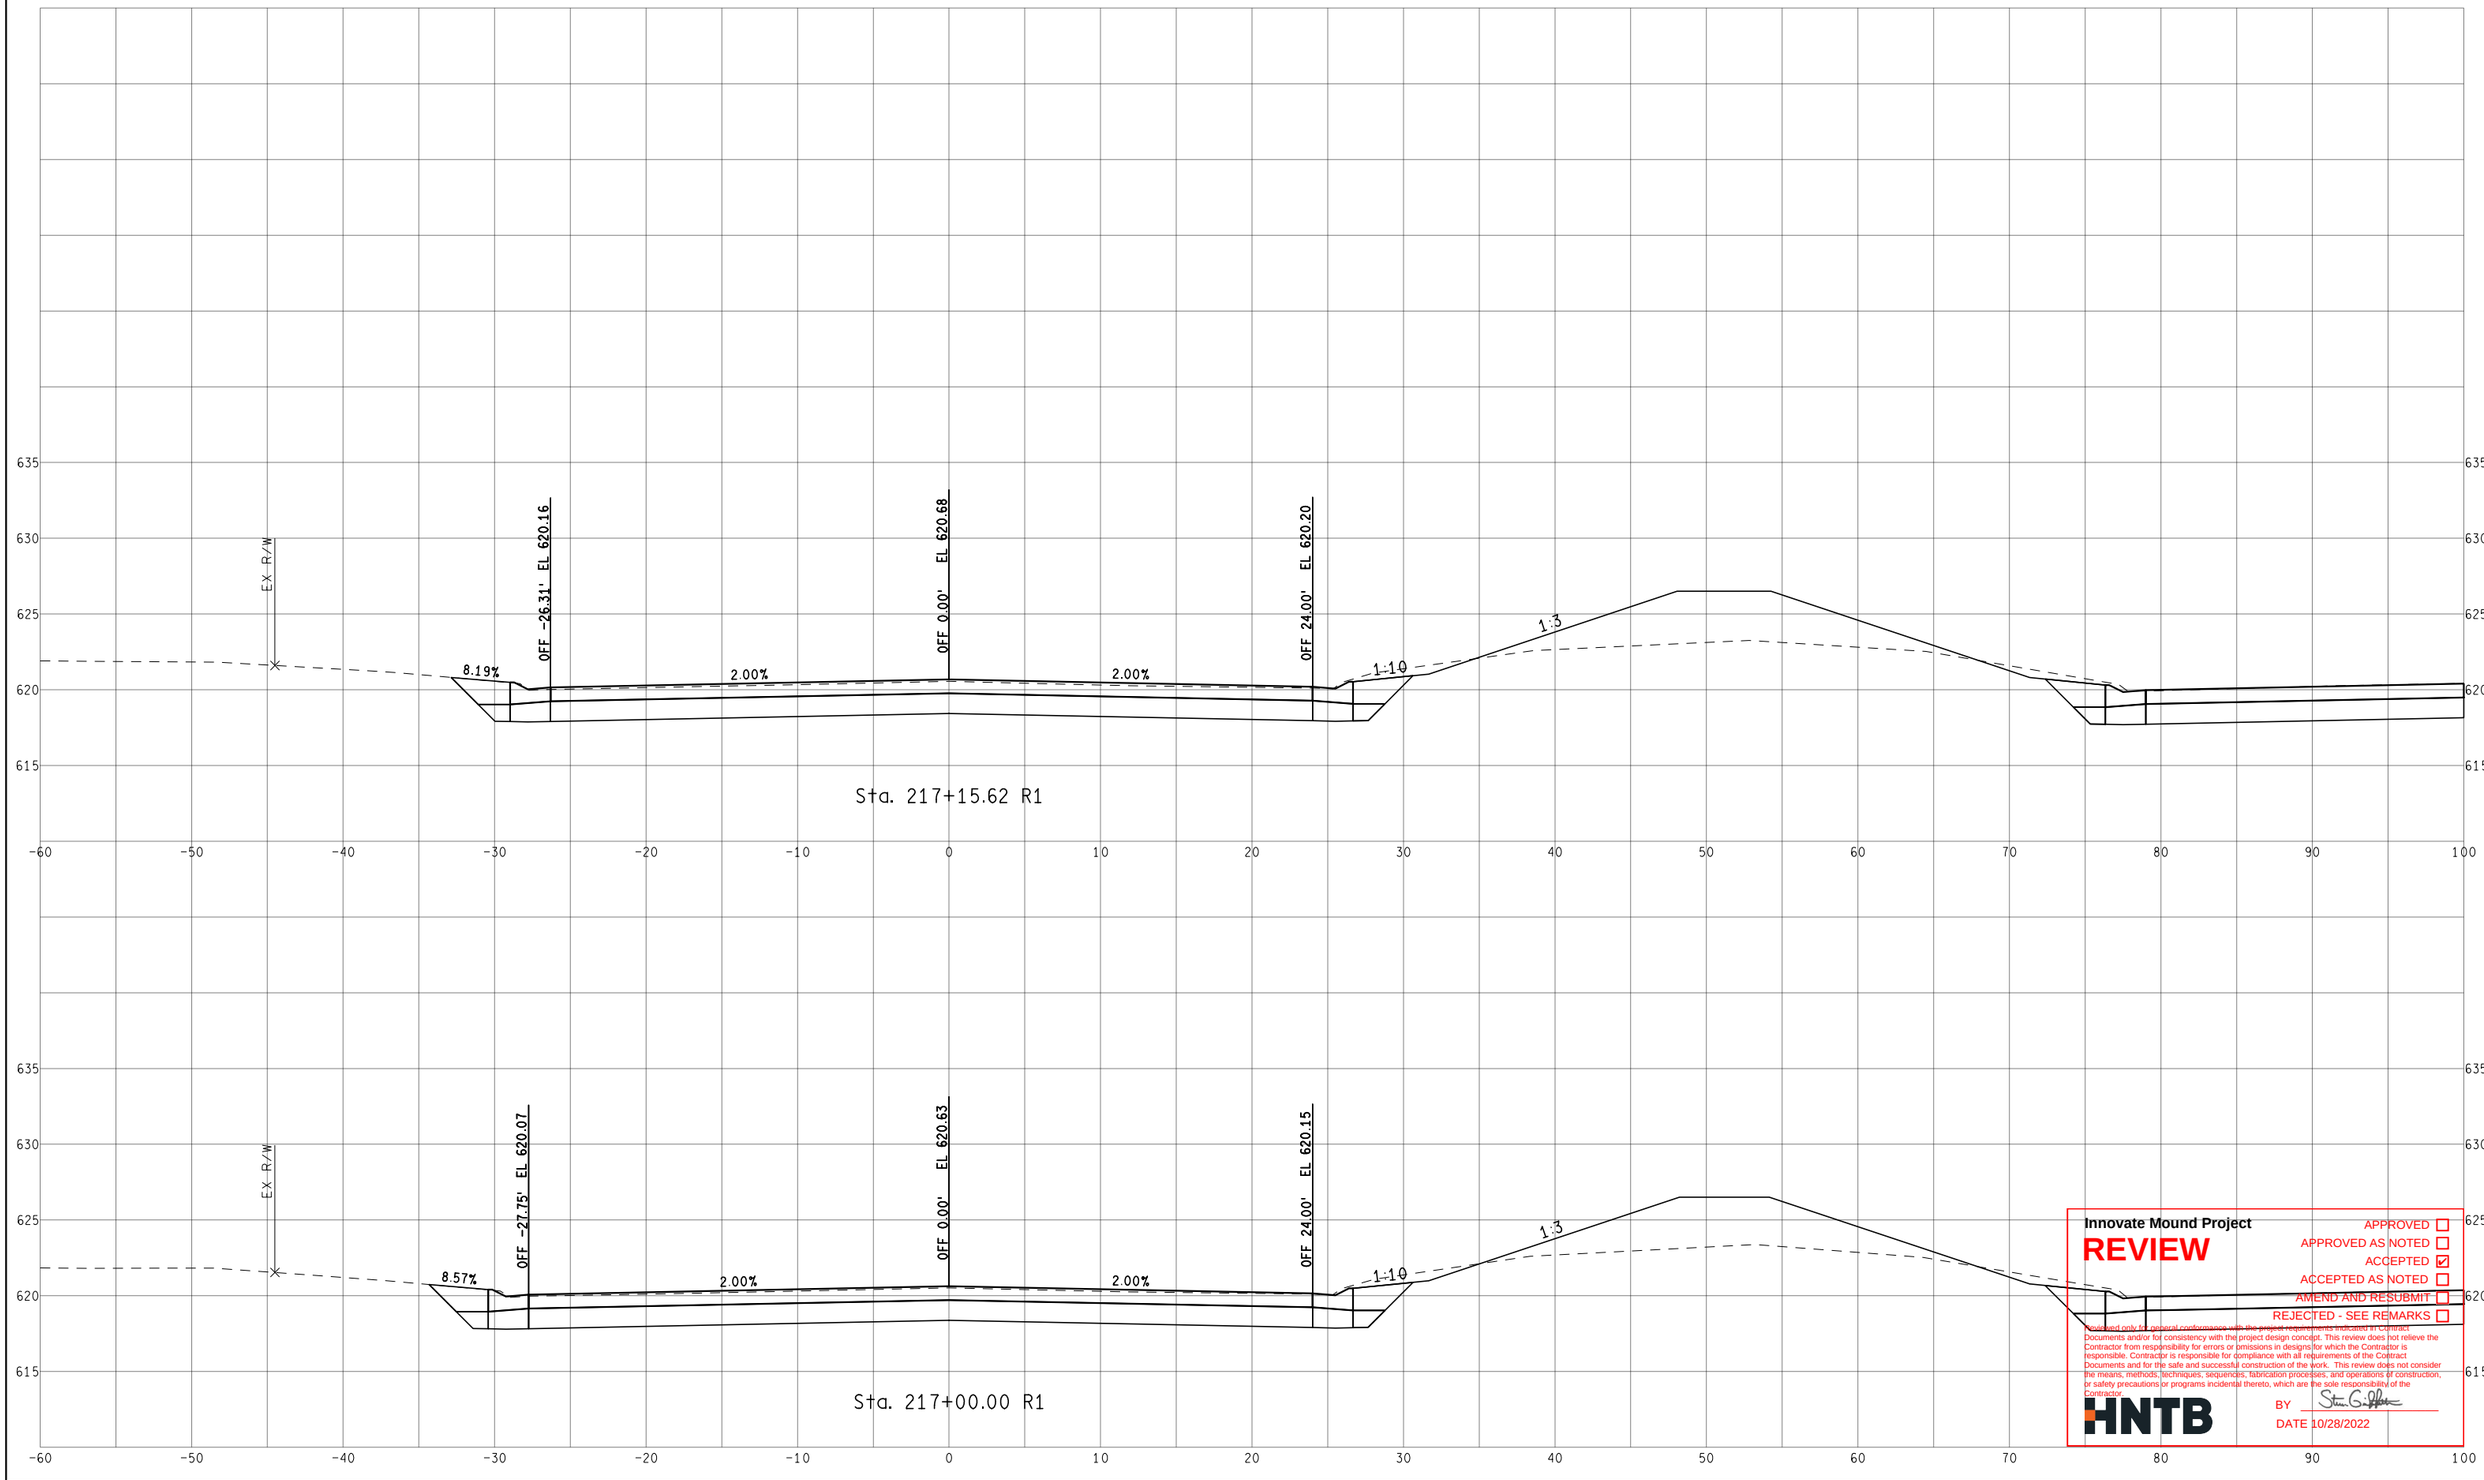

Innovate Mound Project

REVIEW

APPROVED ☐
APPROVED AS NOTED ☐
ACCEPTED ☑
ACCEPTED AS NOTED ☐
AMEND AND RESUBMIT ☐
REJECTED - SEE REMARKS ☐

Reviewed only for general conformance with the design intent and concepts indicated in Contract Documents and/or for consistency with the project design concept. This review does not relieve the Contractor from responsibility for errors or omissions in designs for which the Contractor is responsible. Contractor is responsible for compliance with all requirements of the Contract Documents and for the safe and successful construction of the work. This review does not consider the means, methods, techniques, sequences, fabrication processes, and operations of construction, or safety precautions or programs incidental thereto, which are the sole responsibility of the Contractor.

HNTB

BY Steven G. Palmer

DATE 10/28/2022

FINAL ROW PLAN REVISIONS (SUBMITTAL DATE:)							
NO.	DATE	AUTH	DESCRIPTION	NO.	DATE	AUTH	DESCRIPTION

Department of Roads

VERT. (FT) 0 10

HORZ. (FT) 0 10

FILE:

DATE: 10/12/22

DESIGN UNIT: XXX

TSC: MACOMB

CS: INFR50000

JN: 207178A


STA. 217+00.00 R1 TO STA. 217+15.62 R1

SB MOUND RD

DRAWING

SHEET

SECT

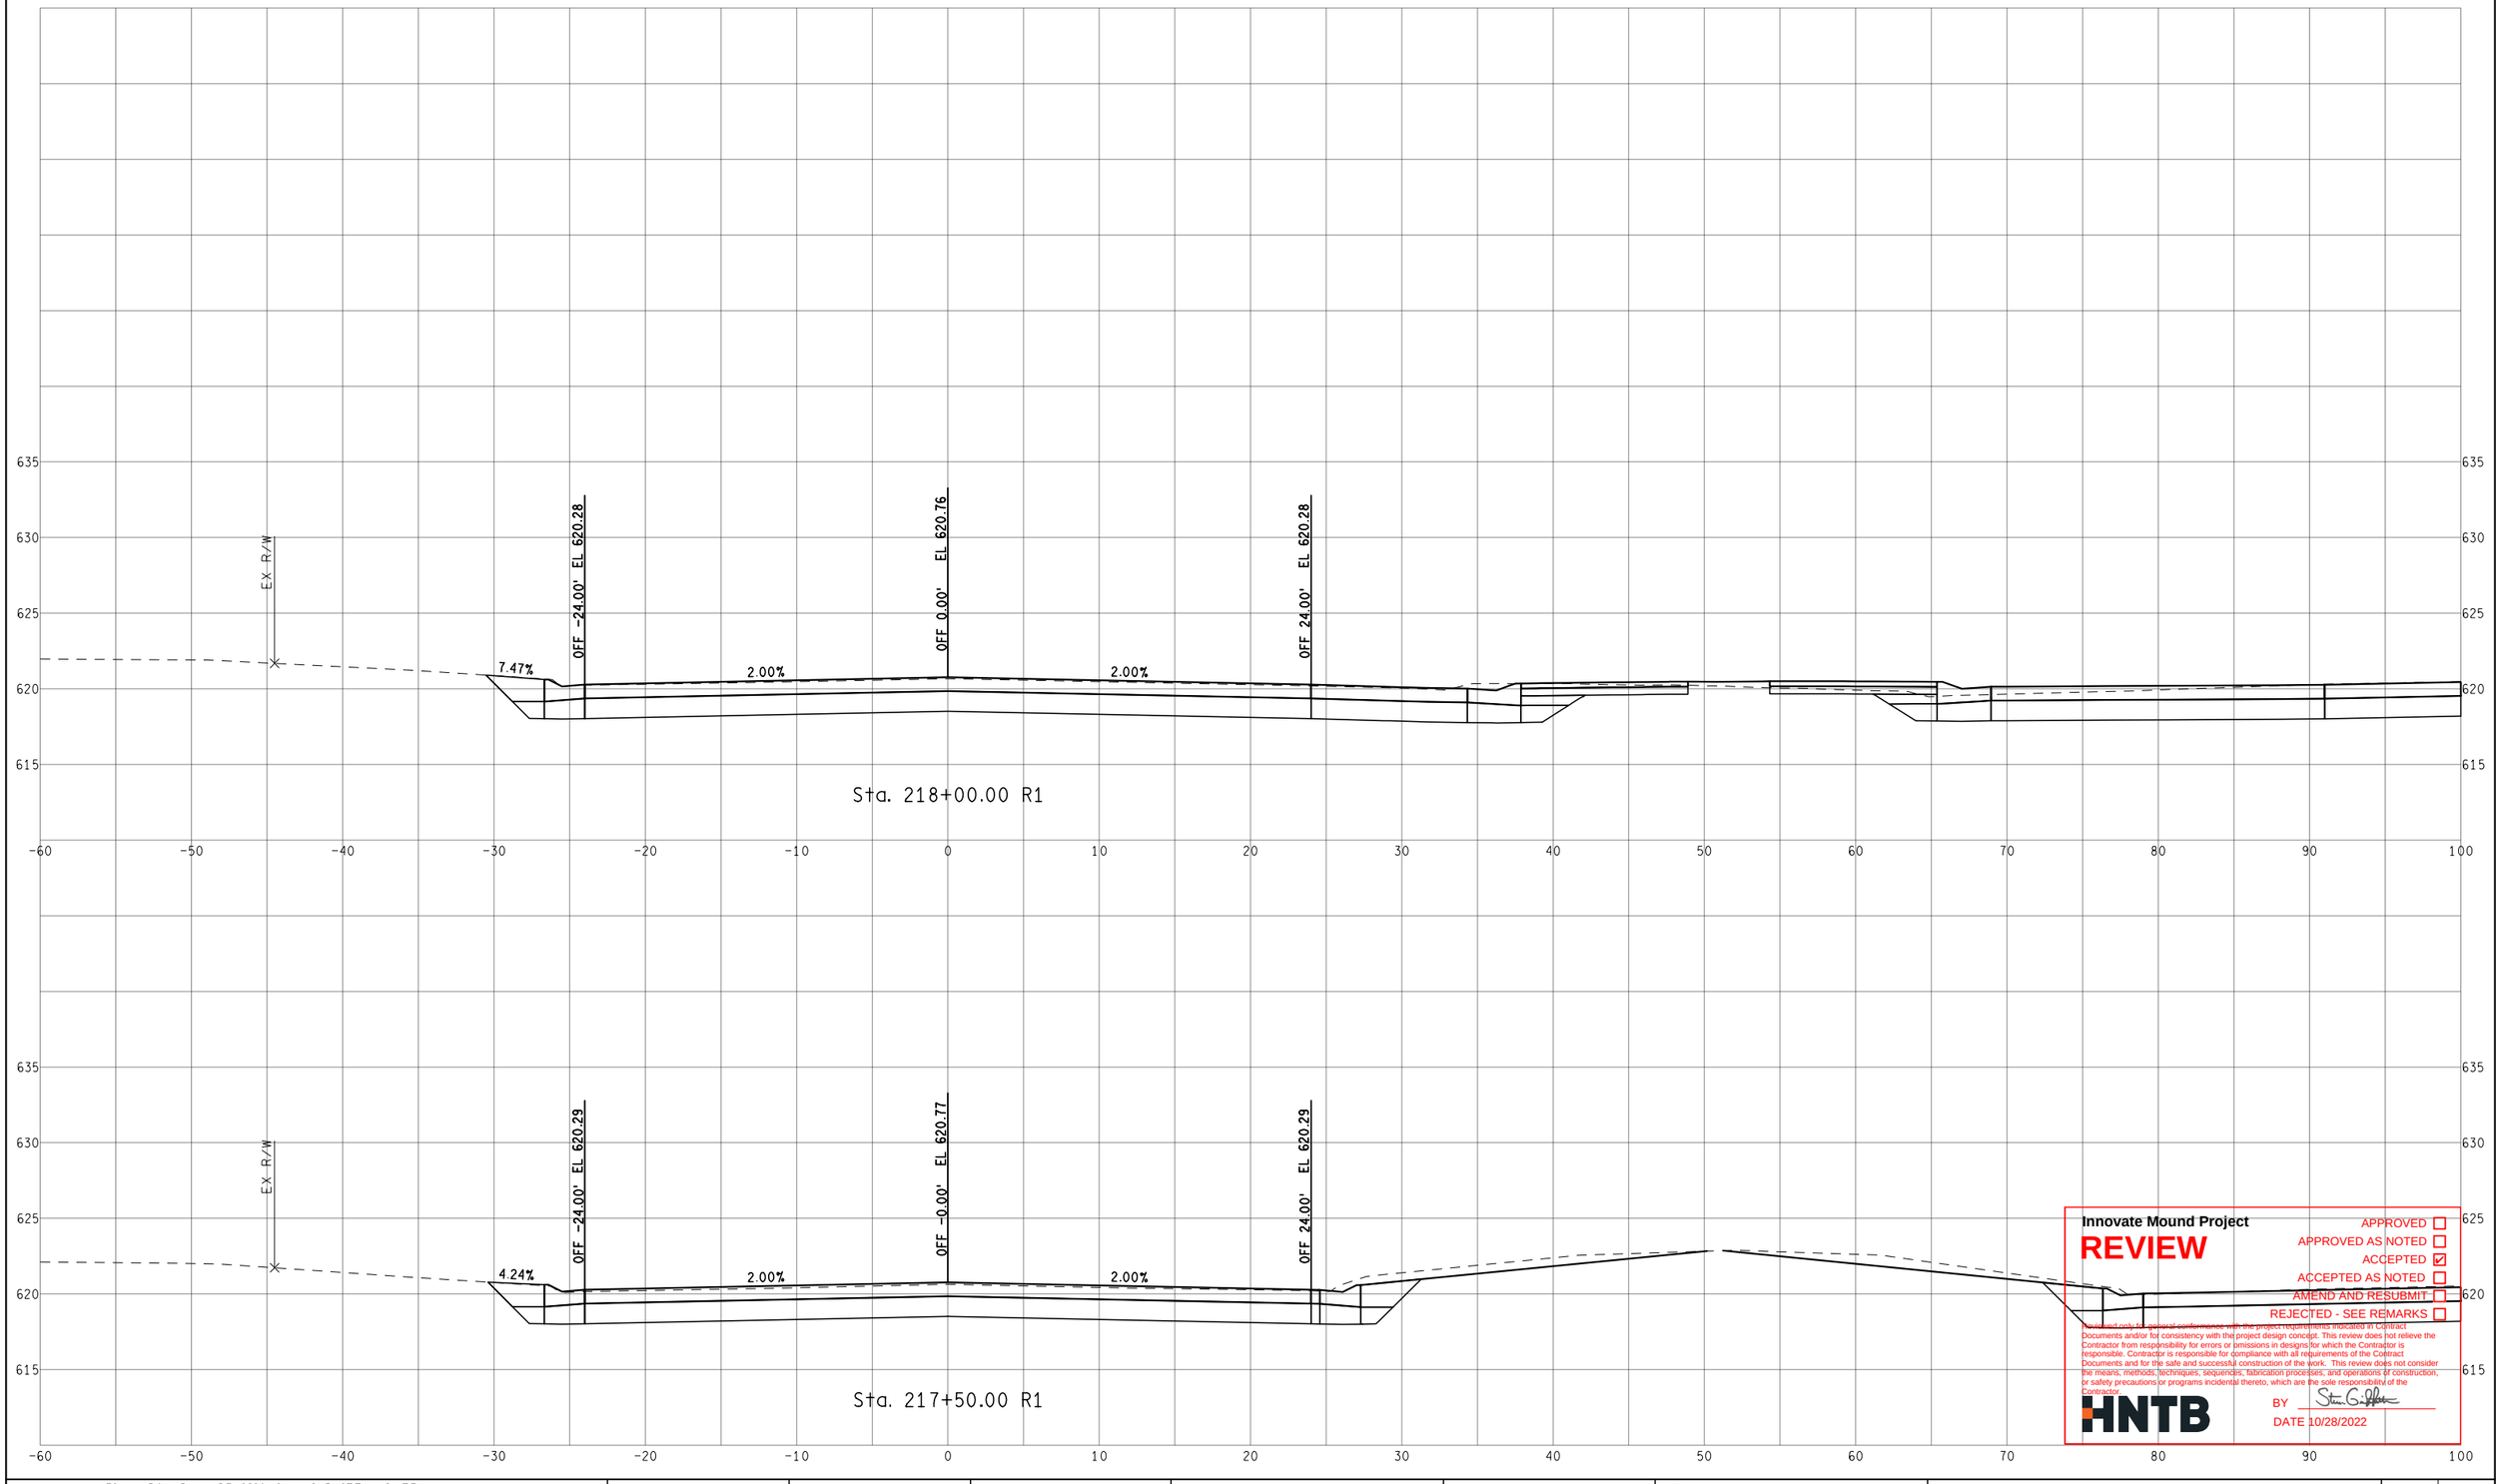

Innovate Mound Project

REVIEW

APPROVED ☐
APPROVED AS NOTED ☐
ACCEPTED ☑
ACCEPTED AS NOTED ☐
AMEND AND RESUBMIT ☐
REJECTED - SEE REMARKS ☐

Reviewed only for general conformance with the project requirements indicated in Contract Documents and/or for consistency with the project design concept. This review does not relieve the Contractor from responsibility for errors or omissions in designs for which the Contractor is responsible. Contractor is responsible for compliance with all requirements of the Contract Documents and for the safe and successful construction of the work. This review does not consider the means, methods, techniques, sequences, fabrication processes, and operations of construction, or safety precautions or programs incidental thereto, which are the sole responsibility of the Contractor.

HNTB

BY Steven G. Palmer

DATE 10/28/2022

FINAL ROW PLAN REVISIONS (SUBMITTAL DATE:)							
NO.	DATE	AUTH	DESCRIPTION	NO.	DATE	AUTH	DESCRIPTION

Department of Roads

0 VERT. (FT) 10

0 HORZ. (FT) 10

FILE:

DATE: 10/12/22

DESIGN UNIT: XXX

TSC: MACOMB

CS: INFR50000

JN: 207178A


STA. 217+50.00 R1 TO STA. 218+00.00 R1

SB MOUND RD

DRAWING

SHEET

SECT

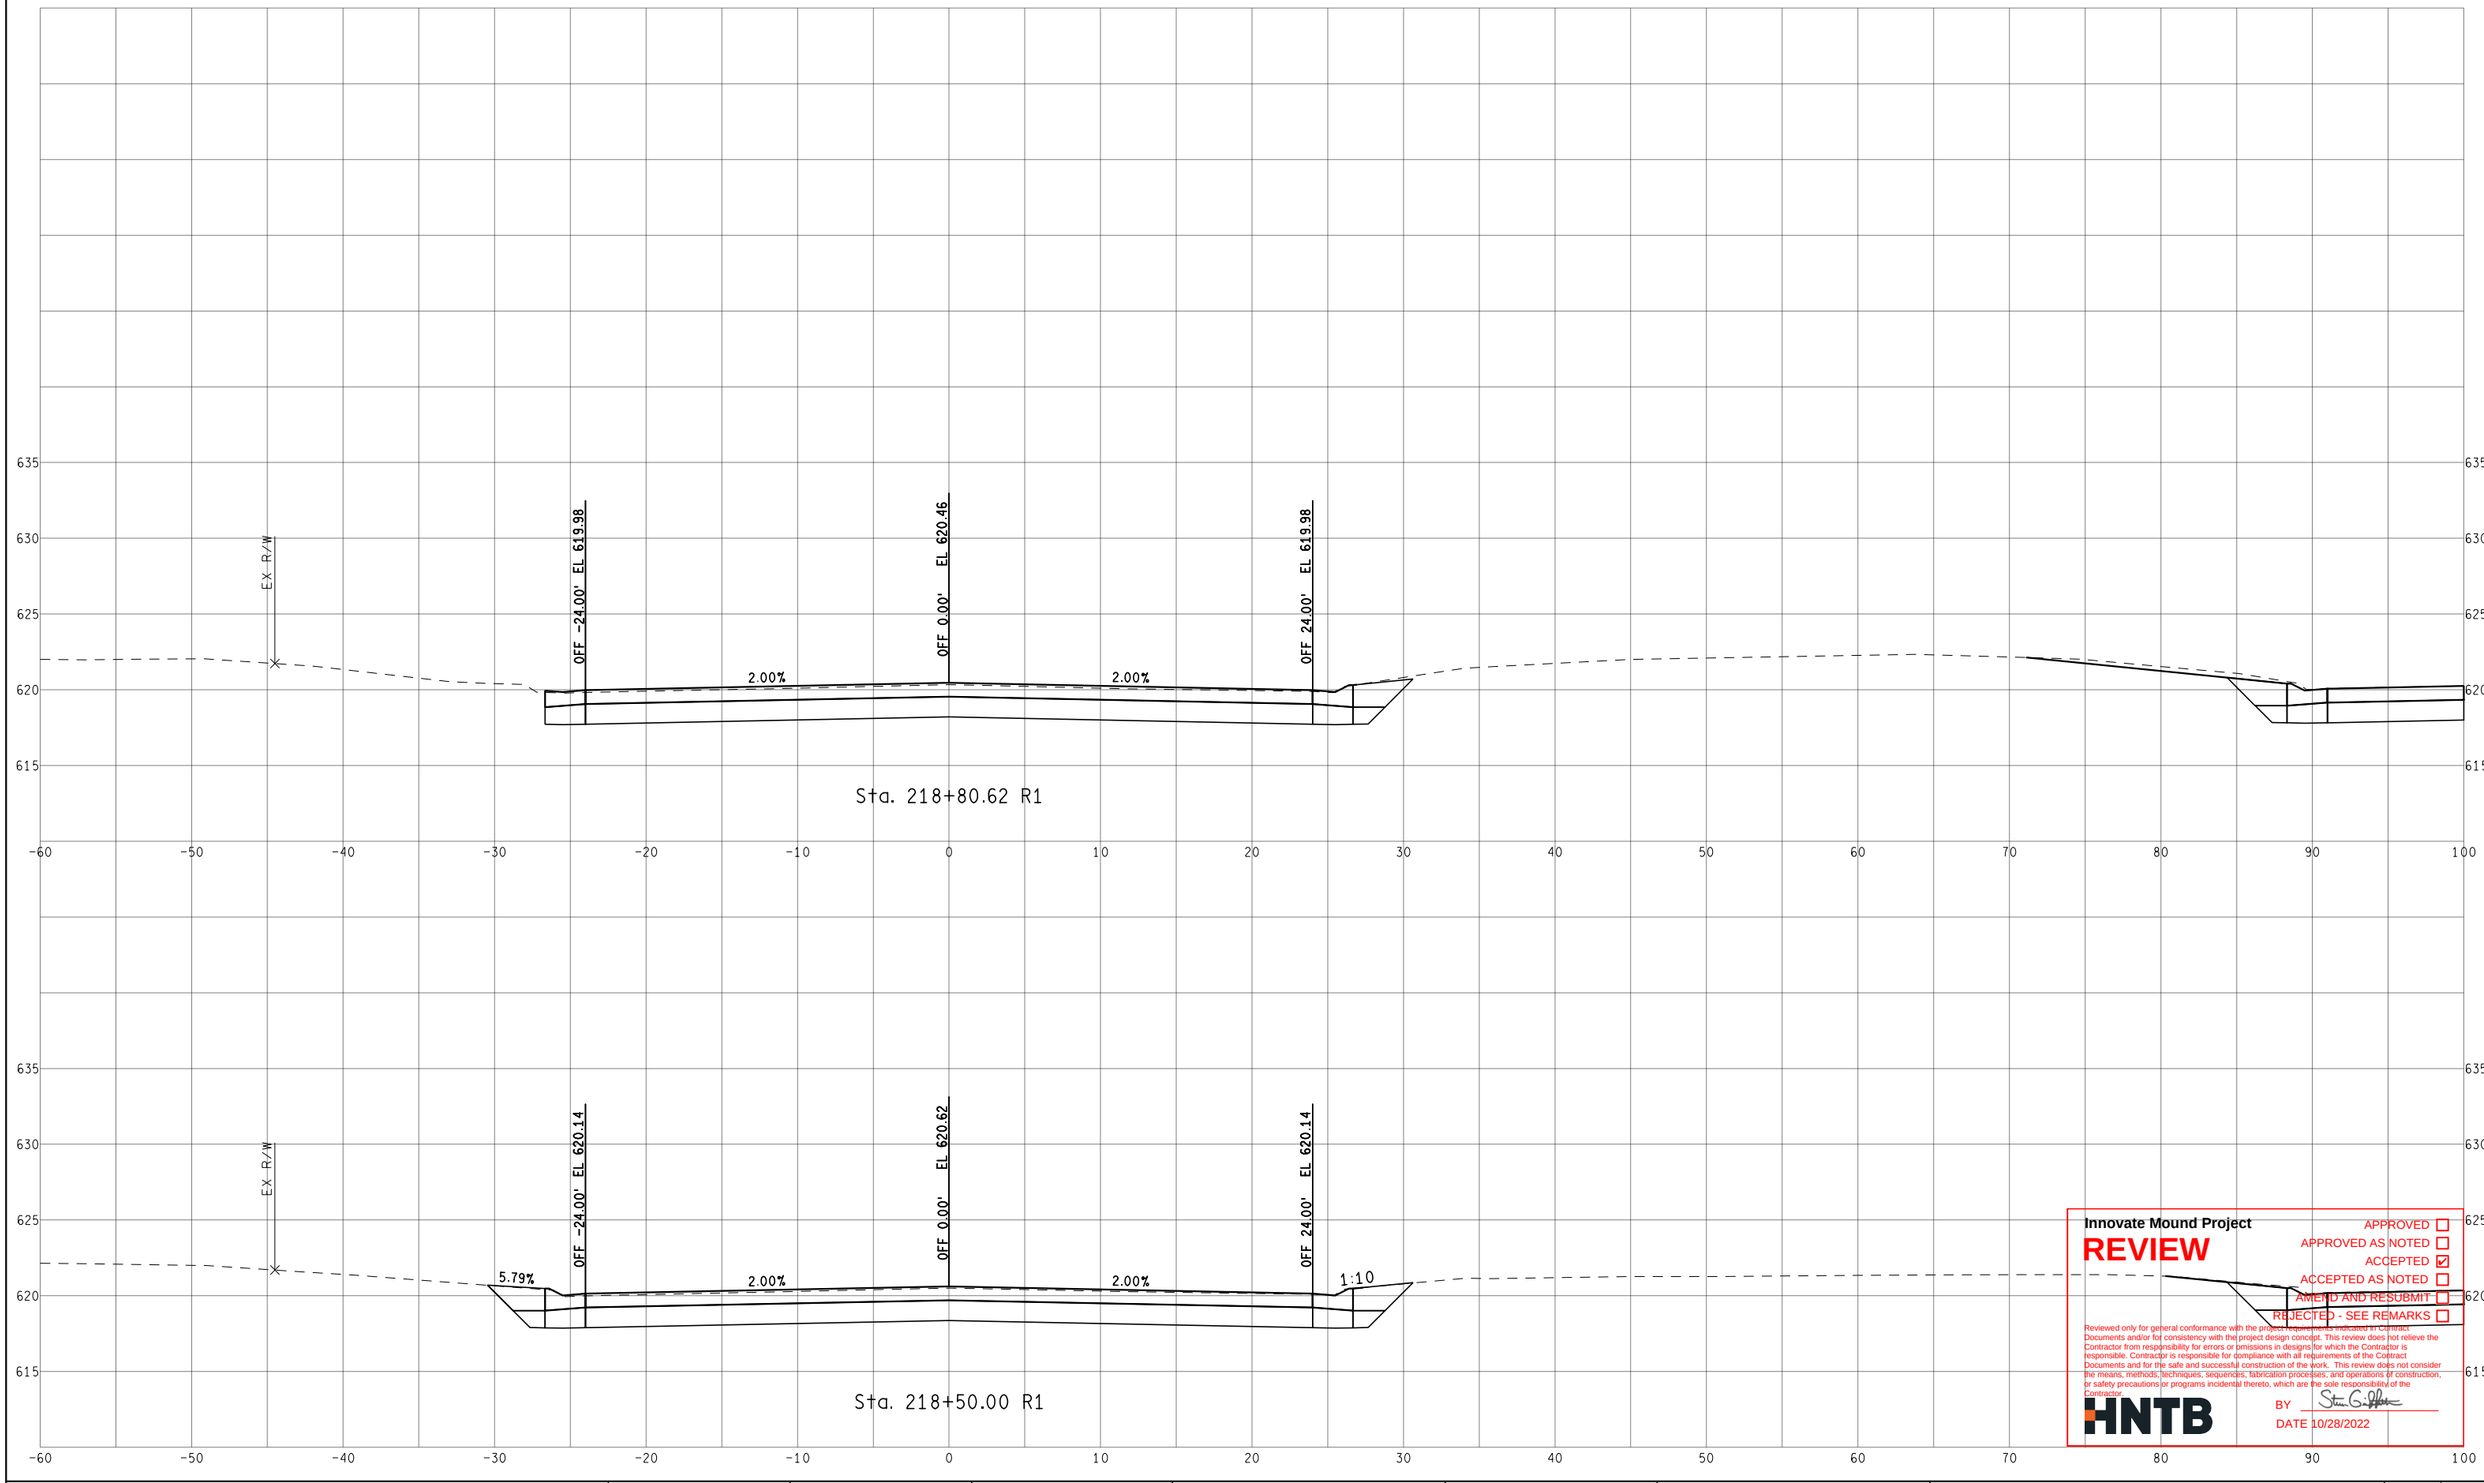

Sta. 218+80.62 R1

Sta. 218+50.00 R1

Innovate Mound Project

REVIEW

APPROVED ☐
APPROVED AS NOTED ☐
ACCEPTED ☑
ACCEPTED AS NOTED ☐
AMEND AND RESUBMIT ☐
REJECTED - SEE REMARKS ☐

Reviewed only for general conformance with the project requirements indicated in Contract Documents and/or for consistency with the project design concept. This review does not relieve the Contractor from responsibility for errors or omissions in designs for which the Contractor is responsible. Contractor is responsible for compliance with all requirements of the Contract Documents and for the safe and successful construction of the work. This review does not consider the means, methods, techniques, sequences, fabrication processes, and operations of construction, or safety precautions or programs incidental thereto, which are the sole responsibility of the Contractor.

HNTB

BY

DATE 10/28/2022

FINAL ROW PLAN REVISIONS (SUBMITTAL DATE:)							
NO.	DATE	AUTH	DESCRIPTION	NO.	DATE	AUTH	DESCRIPTION

Department of Roads

VERT. (FT) 0 10

HORZ. (FT) 0 10

FILE:

DATE: 10/12/22

DESIGN UNIT: XXX

TSC: MACOMB

CS: INFR50000

JN: 207178A

STA. 218+50.00 R1 TO STA. 218+80.62 R1

SB MOUND RD

DRAWING

SHEET

SECT



Innovate Mound Project

REVIEW

APPROVED ☐
APPROVED AS NOTED ☐
ACCEPTED ☑
ACCEPTED AS NOTED ☐
AMEND AND RESUBMIT ☐
REJECTED - SEE REMARKS ☐

Reviewed only for general conformance with the project requirements indicated in Contract Documents and/or for consistency with the project design concept. This review does not relieve the Contractor from responsibility for errors or omissions in designs for which the Contractor is responsible. Contractor is responsible for compliance with all requirements of the Contract Documents and for the safe and successful construction of the work. This review does not consider the means, methods, techniques, sequences, fabrication processes, and operations of construction; or safety precautions or programs incidental thereto, which are the sole responsibility of the Contractor.

HNTB

BY Steven G. Gilbert

DATE 10/28/2022

FINAL ROW PLAN REVISIONS (SUBMITTAL DATE:)							
NO.	DATE	AUTH	DESCRIPTION	NO.	DATE	AUTH	DESCRIPTION

Department of Roads

VERT. (FT) 0 10

HORZ. (FT) 0 10

FILE:

DATE: 10/12/22

DESIGN UNIT: XXX

TSC: MACOMB

CS: INFR50000

JN: 207178A


STA. 219+00.00 R1 TO STA. 220+00.00 R1

SB MOUND RD


DRAWING

SHEET


SECT

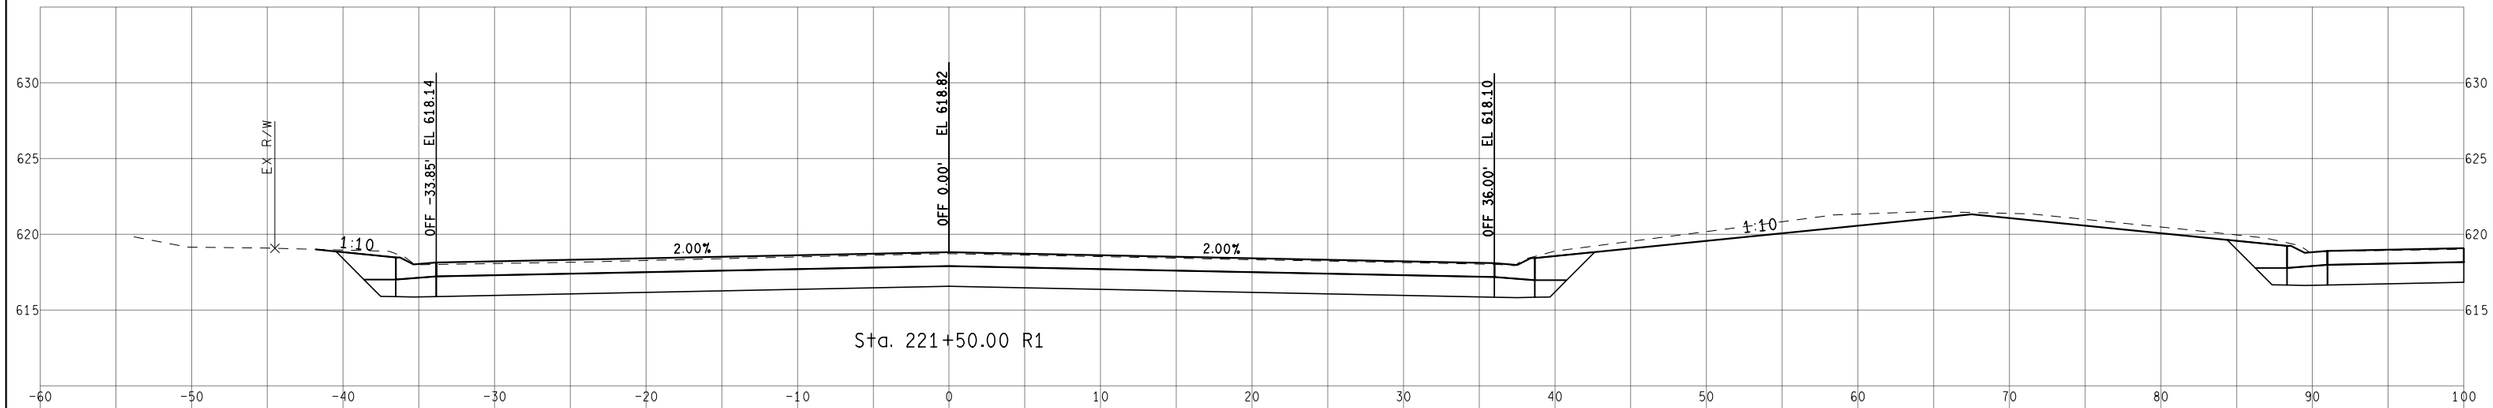

Sta. 221+50.00 R1

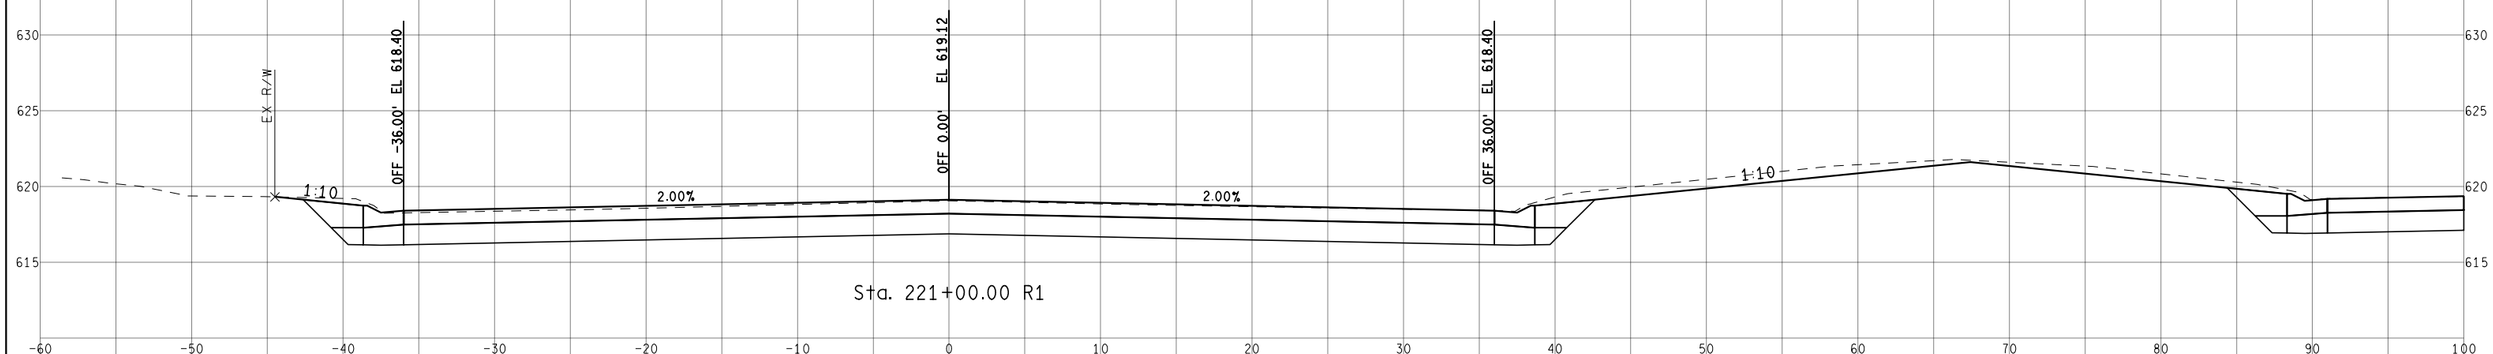

Sta. 221+00.00 R1

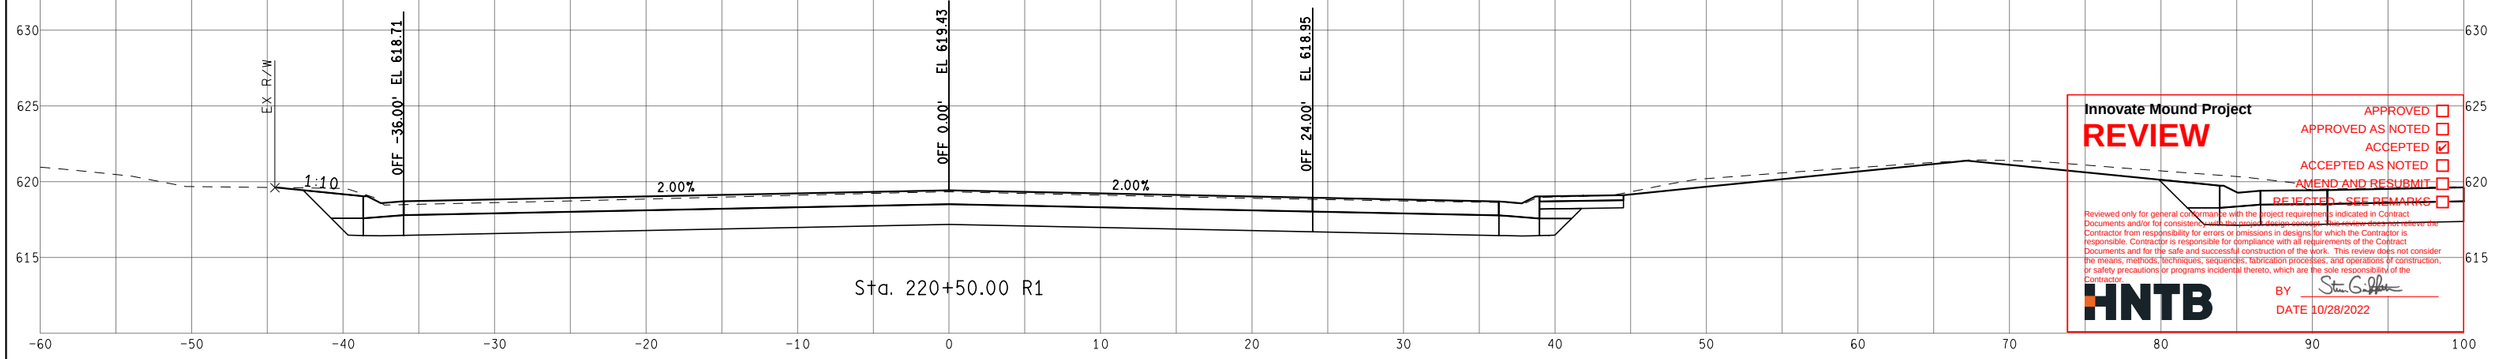

Sta. 220+50.00 R1

Innovate Mound Project

REVIEW

APPROVED ☐
APPROVED AS NOTED ☐
ACCEPTED ☑
ACCEPTED AS NOTED ☐
AMEND AND RESUBMIT ☐
REJECTED - SEE REMARKS ☐

Reviewed only for general conformance with the project requirements indicated in Contract Documents and/or for consistency with the overall design concept. The review does not relieve the Contractor from responsibility for errors or omissions in designs for which the Contractor is responsible. Contractor is responsible for compliance with all requirements of the Contract Documents and for the safe and successful construction of the work. This review does not consider the means, methods, techniques, sequences, fabrication processes, and operations of construction, or safety precautions or programs incidental thereto, which are the sole responsibility of the Contractor.

HNTB

BY

DATE 10/28/2022

FINAL ROW PLAN REVISIONS (SUBMITTAL DATE:)							
NO.	DATE	AUTH	DESCRIPTION	NO.	DATE	AUTH	DESCRIPTION

Macomb County Michigan — Department of Roads

VERT. (FT) 0 10
HORZ. (FT) 0 10

FILE:


DATE: 10/12/22
DESIGN UNIT: XXX
TSC: MACOMB

CS: INFR50000
JN: 207178A

STA. 220+50.00 R1 TO STA. 221+50.00 R1
SB MOUND RD

DRAWING
SHEET
SECT



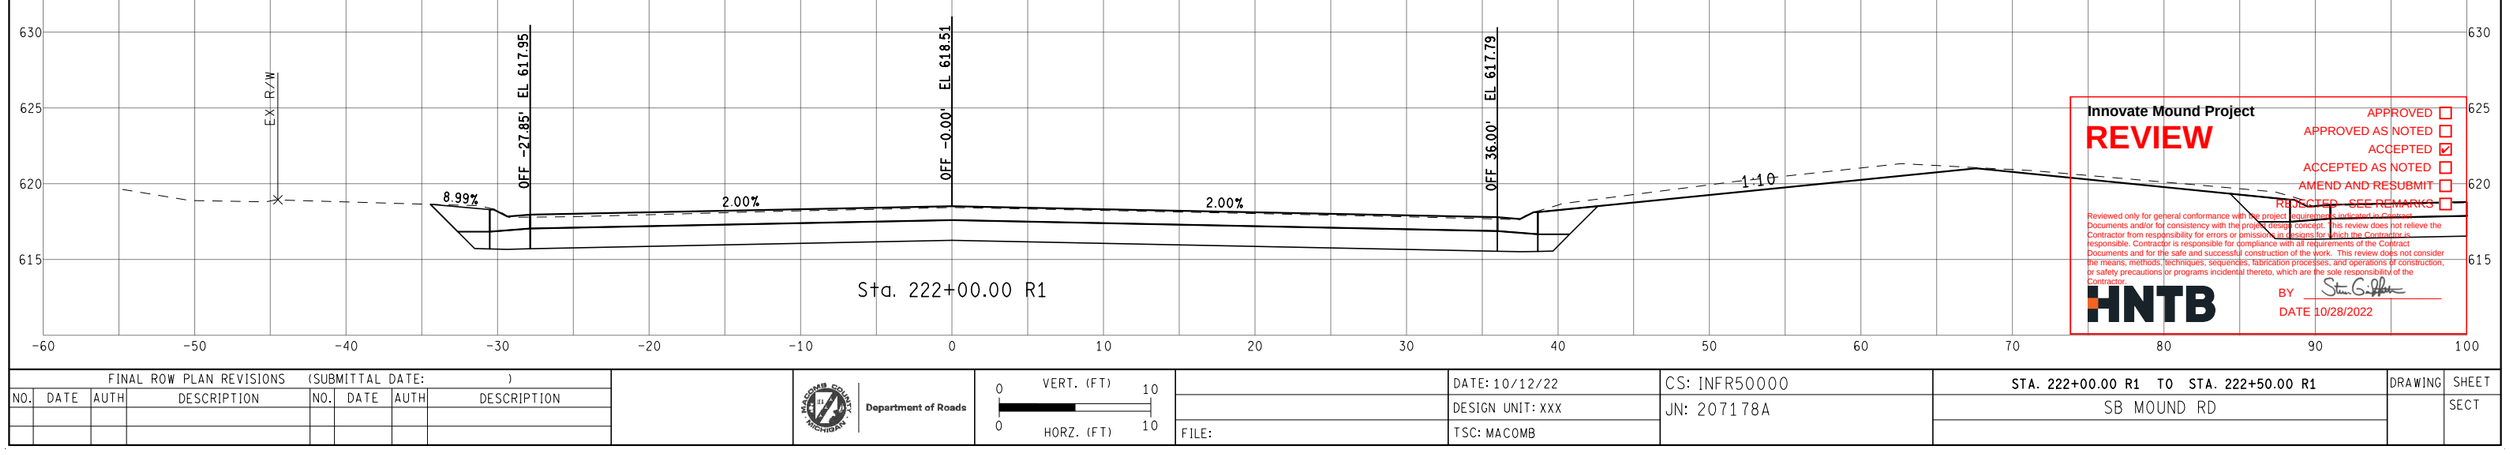

Innovate Mound Project

REVIEW

APPROVED ☐
APPROVED AS NOTED ☐
ACCEPTED ☑
ACCEPTED AS NOTED ☐
AMEND AND RESUBMIT ☐
REJECTED - SEE REMARKS ☐

Reviewed only for general conformance with the project requirements indicated on Contract Documents and/or for consistency with the project design concept. This review does not relieve the Contractor from responsibility for errors or omissions in designs for which the Contractor is responsible. Contractor is responsible for compliance with all requirements of the Contract Documents and for the safe and successful construction of the work. This review does not consider the means, methods, techniques, sequences, fabrication processes, and operations of construction, or safety precautions or programs incidental thereto, which are the sole responsibility of the Contractor.

HNTB

BY

DATE 10/28/2022

FINAL ROW PLAN REVISIONS (SUBMITTAL DATE:)							
NO.	DATE	AUTH	DESCRIPTION	NO.	DATE	AUTH	DESCRIPTION

Department of Roads

0 VERT. (FT) 10

0 HORZ. (FT) 10

FILE:

DATE: 10/12/22

DESIGN UNIT: XXX

TSC: MACOMB

CS: INFR50000

JN: 207178A


STA. 222+00.00 R1 TO STA. 222+50.00 R1

SB MOUND RD

DRAWING

SHEET

SECT

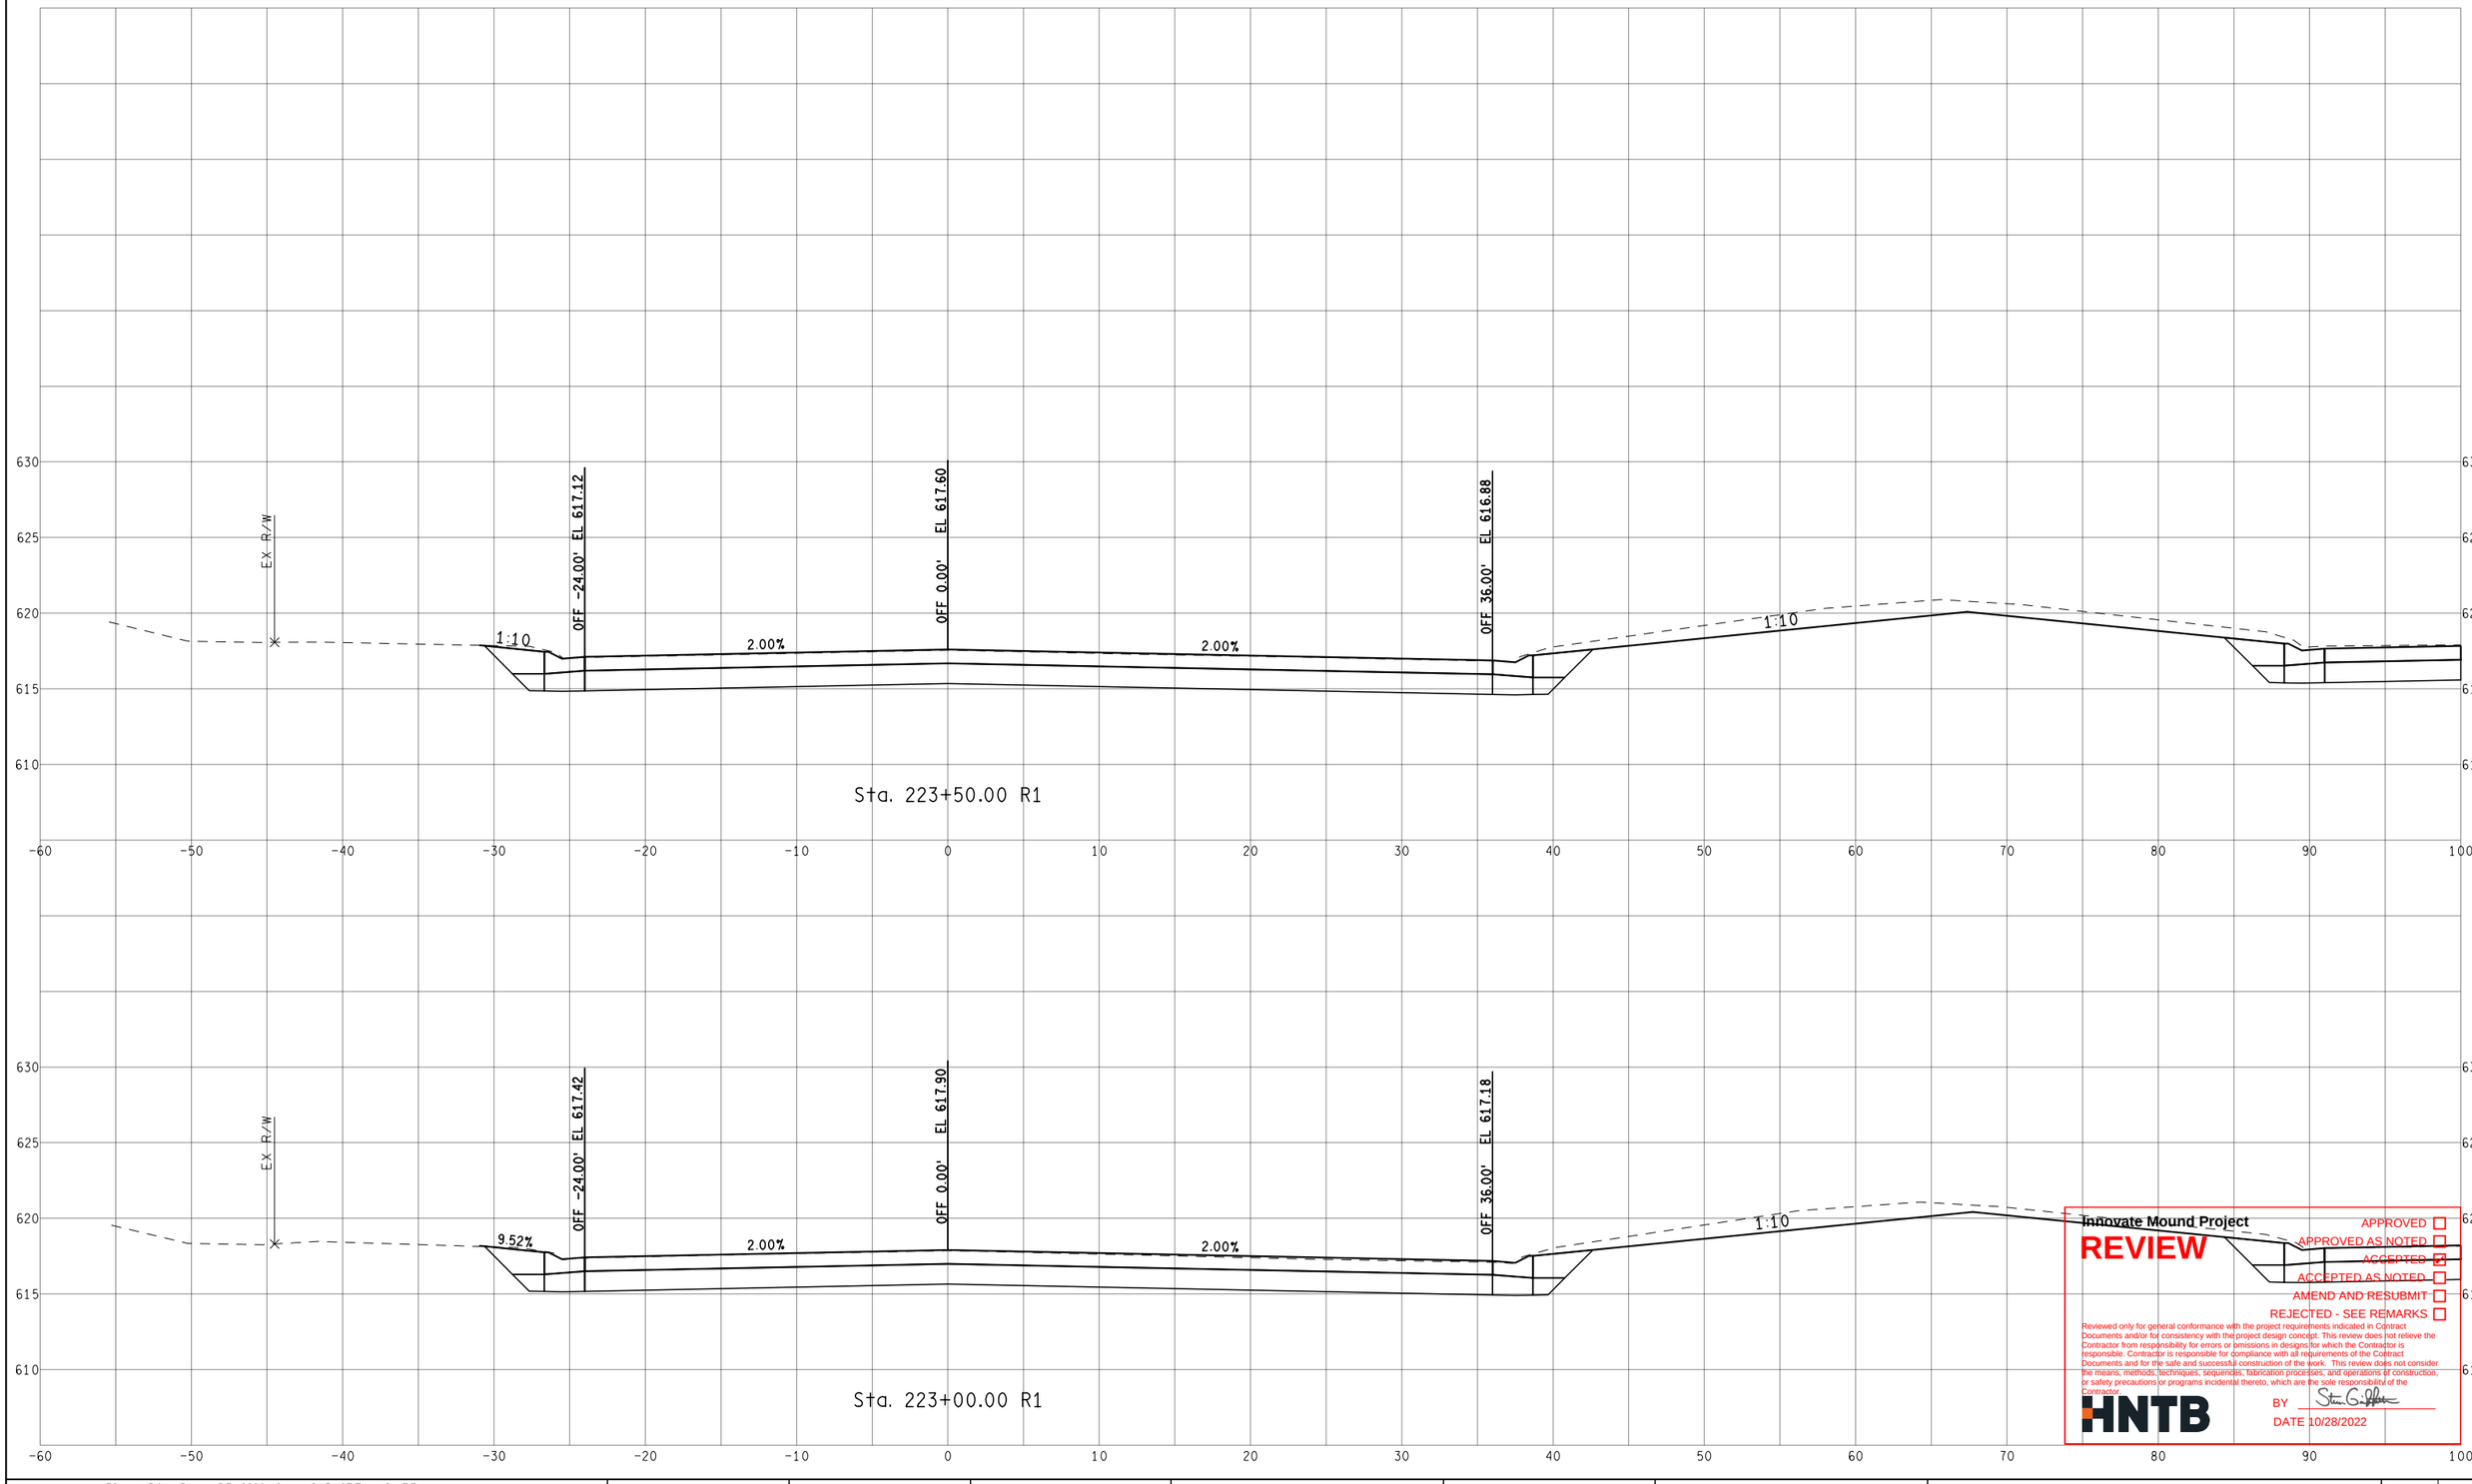

Innovate Mound Project

REVIEW

APPROVED ☐
APPROVED AS NOTED ☐
ACCEPTED ☒
ACCEPTED AS NOTED ☐
AMEND AND RESUBMIT ☐
REJECTED - SEE REMARKS ☐

Reviewed only for general conformance with the project requirements indicated in Contract Documents and/or for consistency with the project design concept. This review does not relieve the Contractor from responsibility for errors or omissions in designs for which the Contractor is responsible. Contractor is responsible for compliance with all requirements of the Contract Documents and for the safe and successful construction of the work. This review does not consider the means, methods, techniques, sequences, fabrication processes, and operations of construction, or safety precautions or programs incidental thereto, which are the sole responsibility of the Contractor.

HNTB

BY

DATE 10/28/2022

FINAL ROW PLAN REVISIONS (SUBMITTAL DATE:)							
NO.	DATE	AUTH	DESCRIPTION	NO.	DATE	AUTH	DESCRIPTION

Macomb County Michigan — Department of Roads

VERT. (FT) 0 10
HORZ. (FT) 0 10


FILE:

DATE: 10/12/22
DESIGN UNIT: XXX
TSC: MACOMB

CS: INFR50000
JN: 207178A

STA. 223+00.00 R1 TO STA. 223+50.00 R1
SB MOUND RD

DRAWING
SHEET
SECT

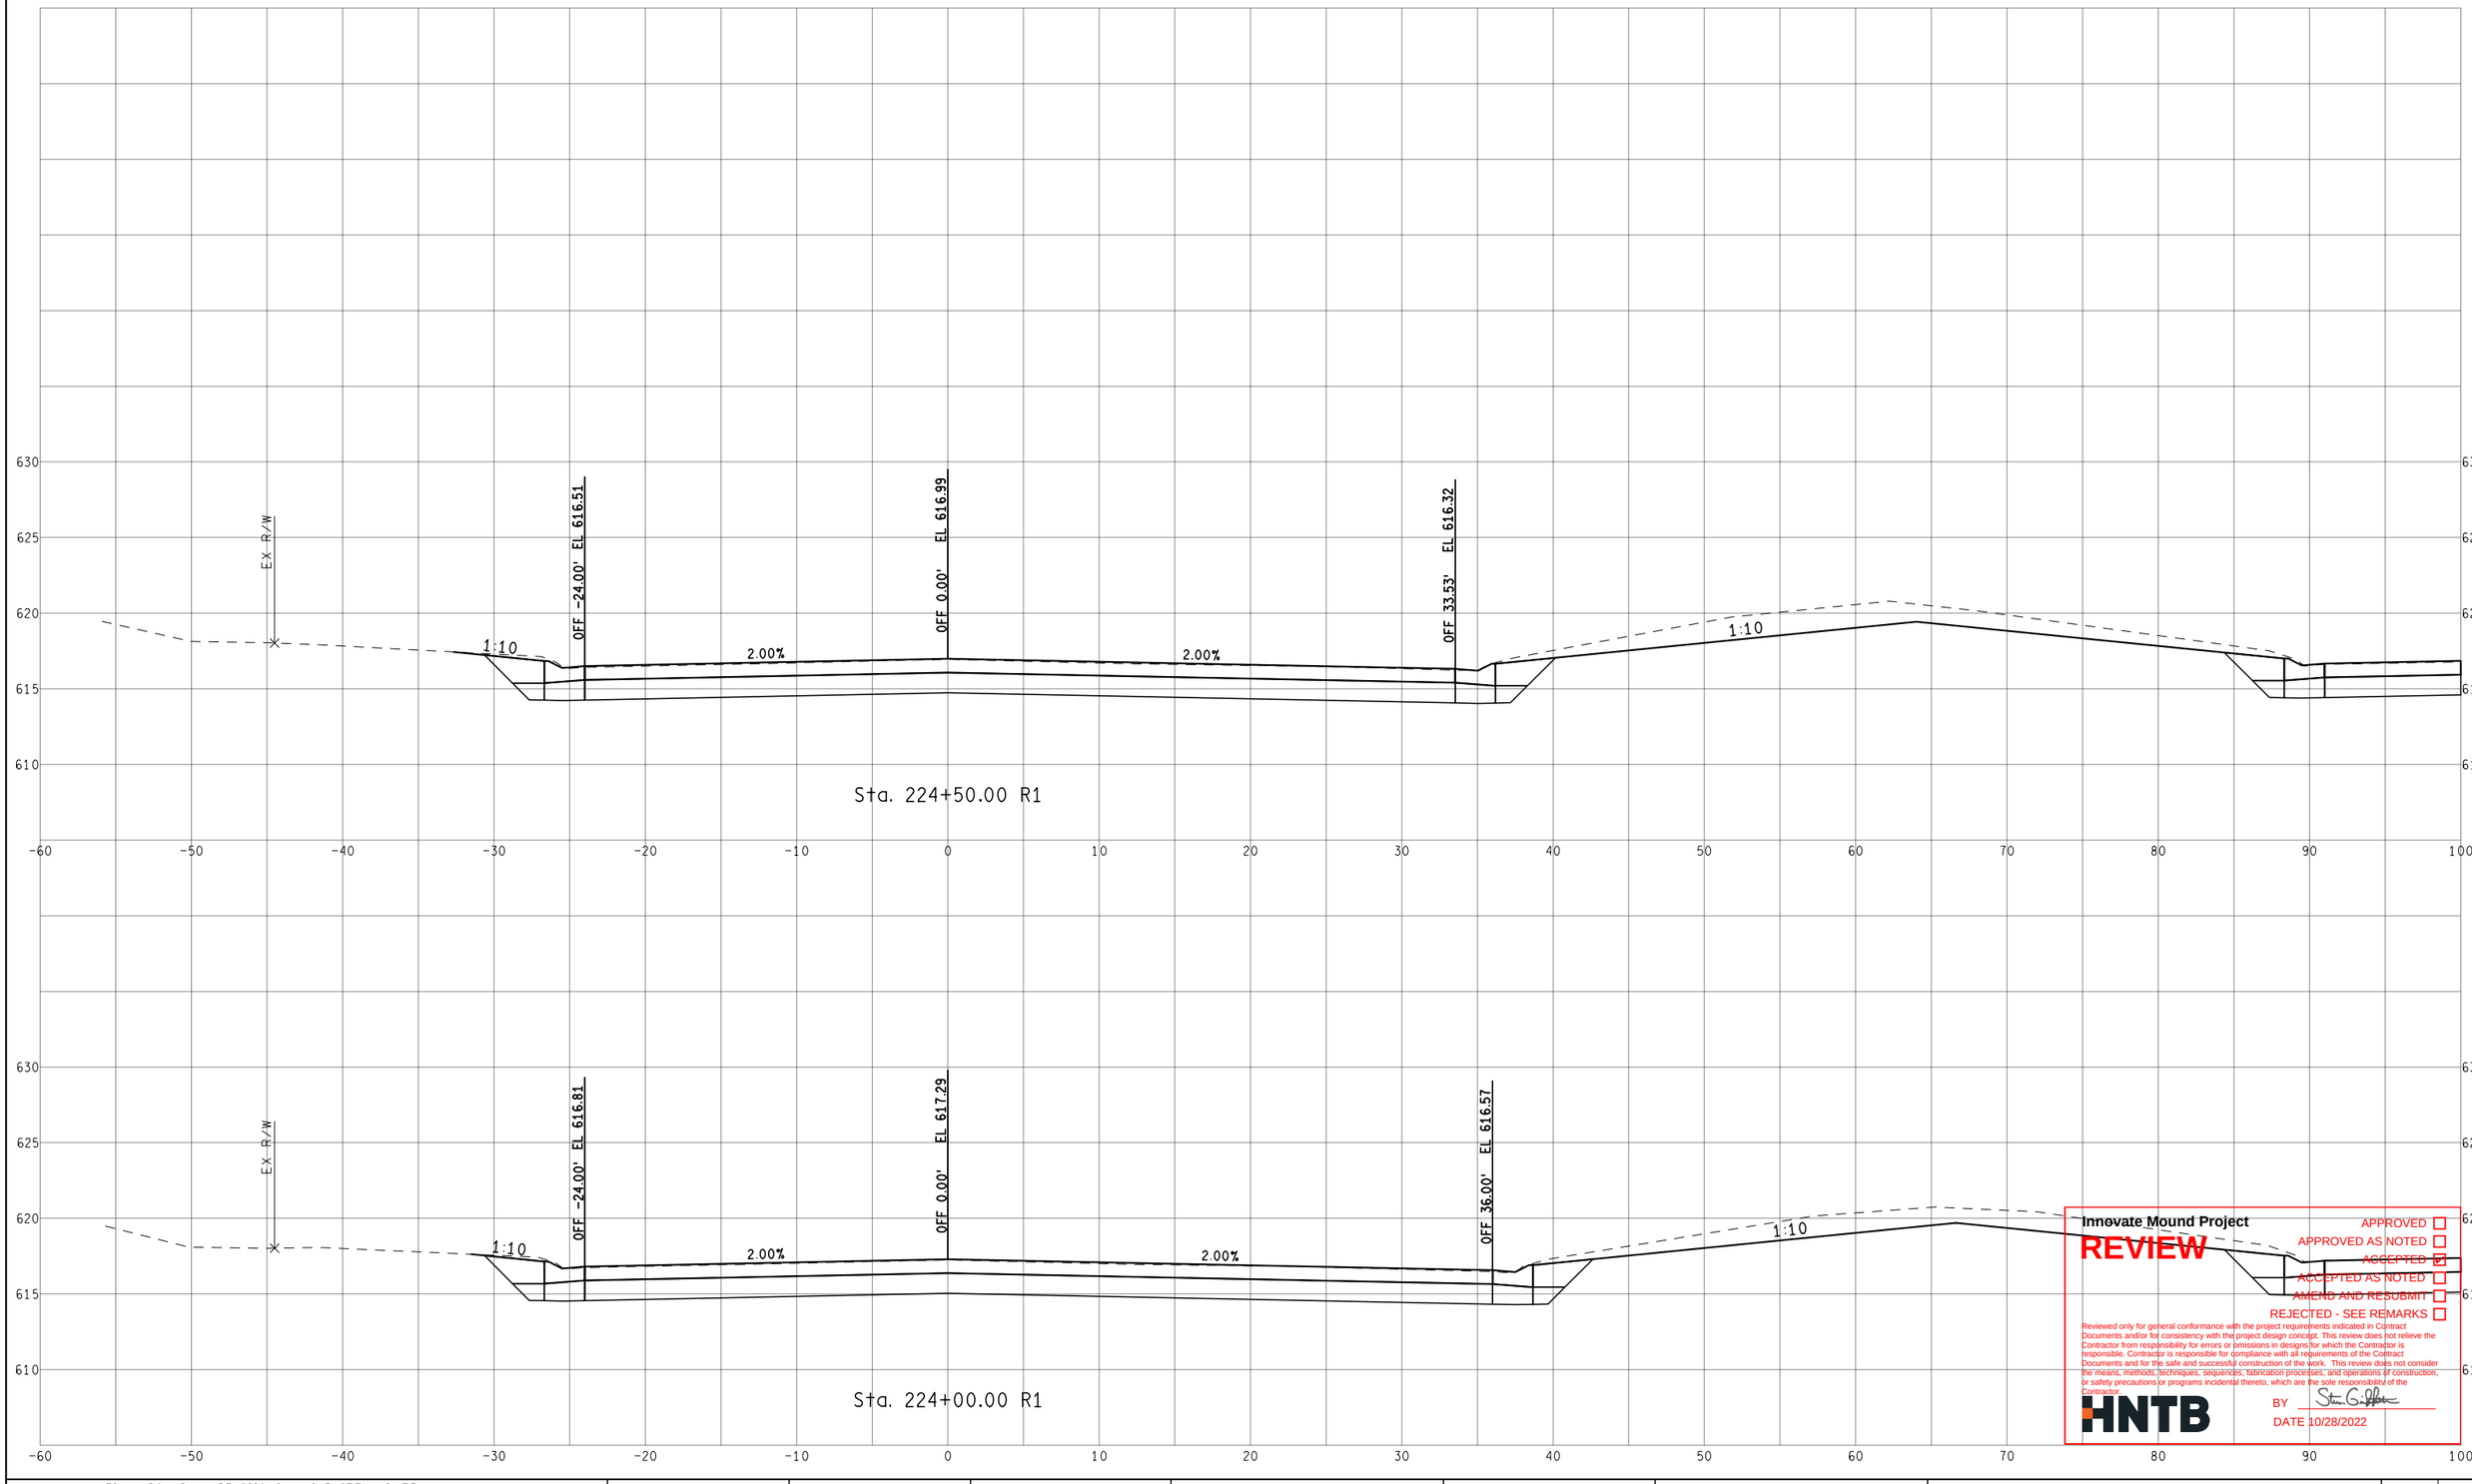

Innovate Mound Project

REVIEW

APPROVED ☐
APPROVED AS NOTED ☐
ACCEPTED ☑
ACCEPTED AS NOTED ☐
AMEND AND RESUBMIT ☐
REJECTED - SEE REMARKS ☐

Reviewed only for general conformance with the project requirements indicated in Contract Documents and/or for consistency with the project design concept. This review does not relieve the Contractor from responsibility for errors or omissions in designs for which the Contractor is responsible. Contractor is responsible for compliance with all requirements of the Contract Documents and for the safe and successful construction of the work. This review does not consider the means, methods, techniques, sequences, fabrication processes, and operations of construction, or safety precautions or programs incidental thereto, which are the sole responsibility of the Contractor.

HNTB

BY

DATE 10/28/2022

FINAL ROW PLAN REVISIONS (SUBMITTAL DATE:)							
NO.	DATE	AUTH	DESCRIPTION	NO.	DATE	AUTH	DESCRIPTION

Department of Roads

VERT. (FT) 0 10

HORZ. (FT) 0 10

FILE:

DATE: 10/12/22

DESIGN UNIT: XXX

TSC: MACOMB

CS: INFR50000

JN: 207178A

STA. 224+00.00 R1 TO STA. 224+50.00 R1

SB MOUND RD

DRAWING

SHEET

SECT



Innovate Mound Project

REVIEW

APPROVED ☐
APPROVED AS NOTED ☐
ACCEPTED ☑
ACCEPTED AS NOTED ☐
AMEND AND RESUBMIT ☐
REJECTED - SEE REMARKS ☐

Reviewed only for general conformance with the project requirements indicated in Contract Documents and/or for consistency with the project design concept. This review does not relieve the Contractor from responsibility for errors or omissions in designs for which the Contractor is responsible. Contractor is responsible for compliance with all requirements of the Contract Documents and for the safe and successful construction of the work. This review does not consider the means, methods, techniques, sequences, fabrication processes, and operations of construction, or safety precautions or programs incidental thereto, which are the sole responsibility of the Contractor.

HNTB

BY

DATE 10/28/2022

FINAL ROW PLAN REVISIONS (SUBMITTAL DATE:)							
NO.	DATE	AUTH	DESCRIPTION	NO.	DATE	AUTH	DESCRIPTION

Department of Roads

VERT. (FT) 0 10

HORZ. (FT) 0 10

FILE:

DATE: 10/12/22

DESIGN UNIT: XXX

TSC: MACOMB

CS: INFR50000

JN: 207178A


STA. 224+74.60 R1 TO STA. 225+00.00 R1

SB MOUND RD

DRAWING

SHEET

SECT

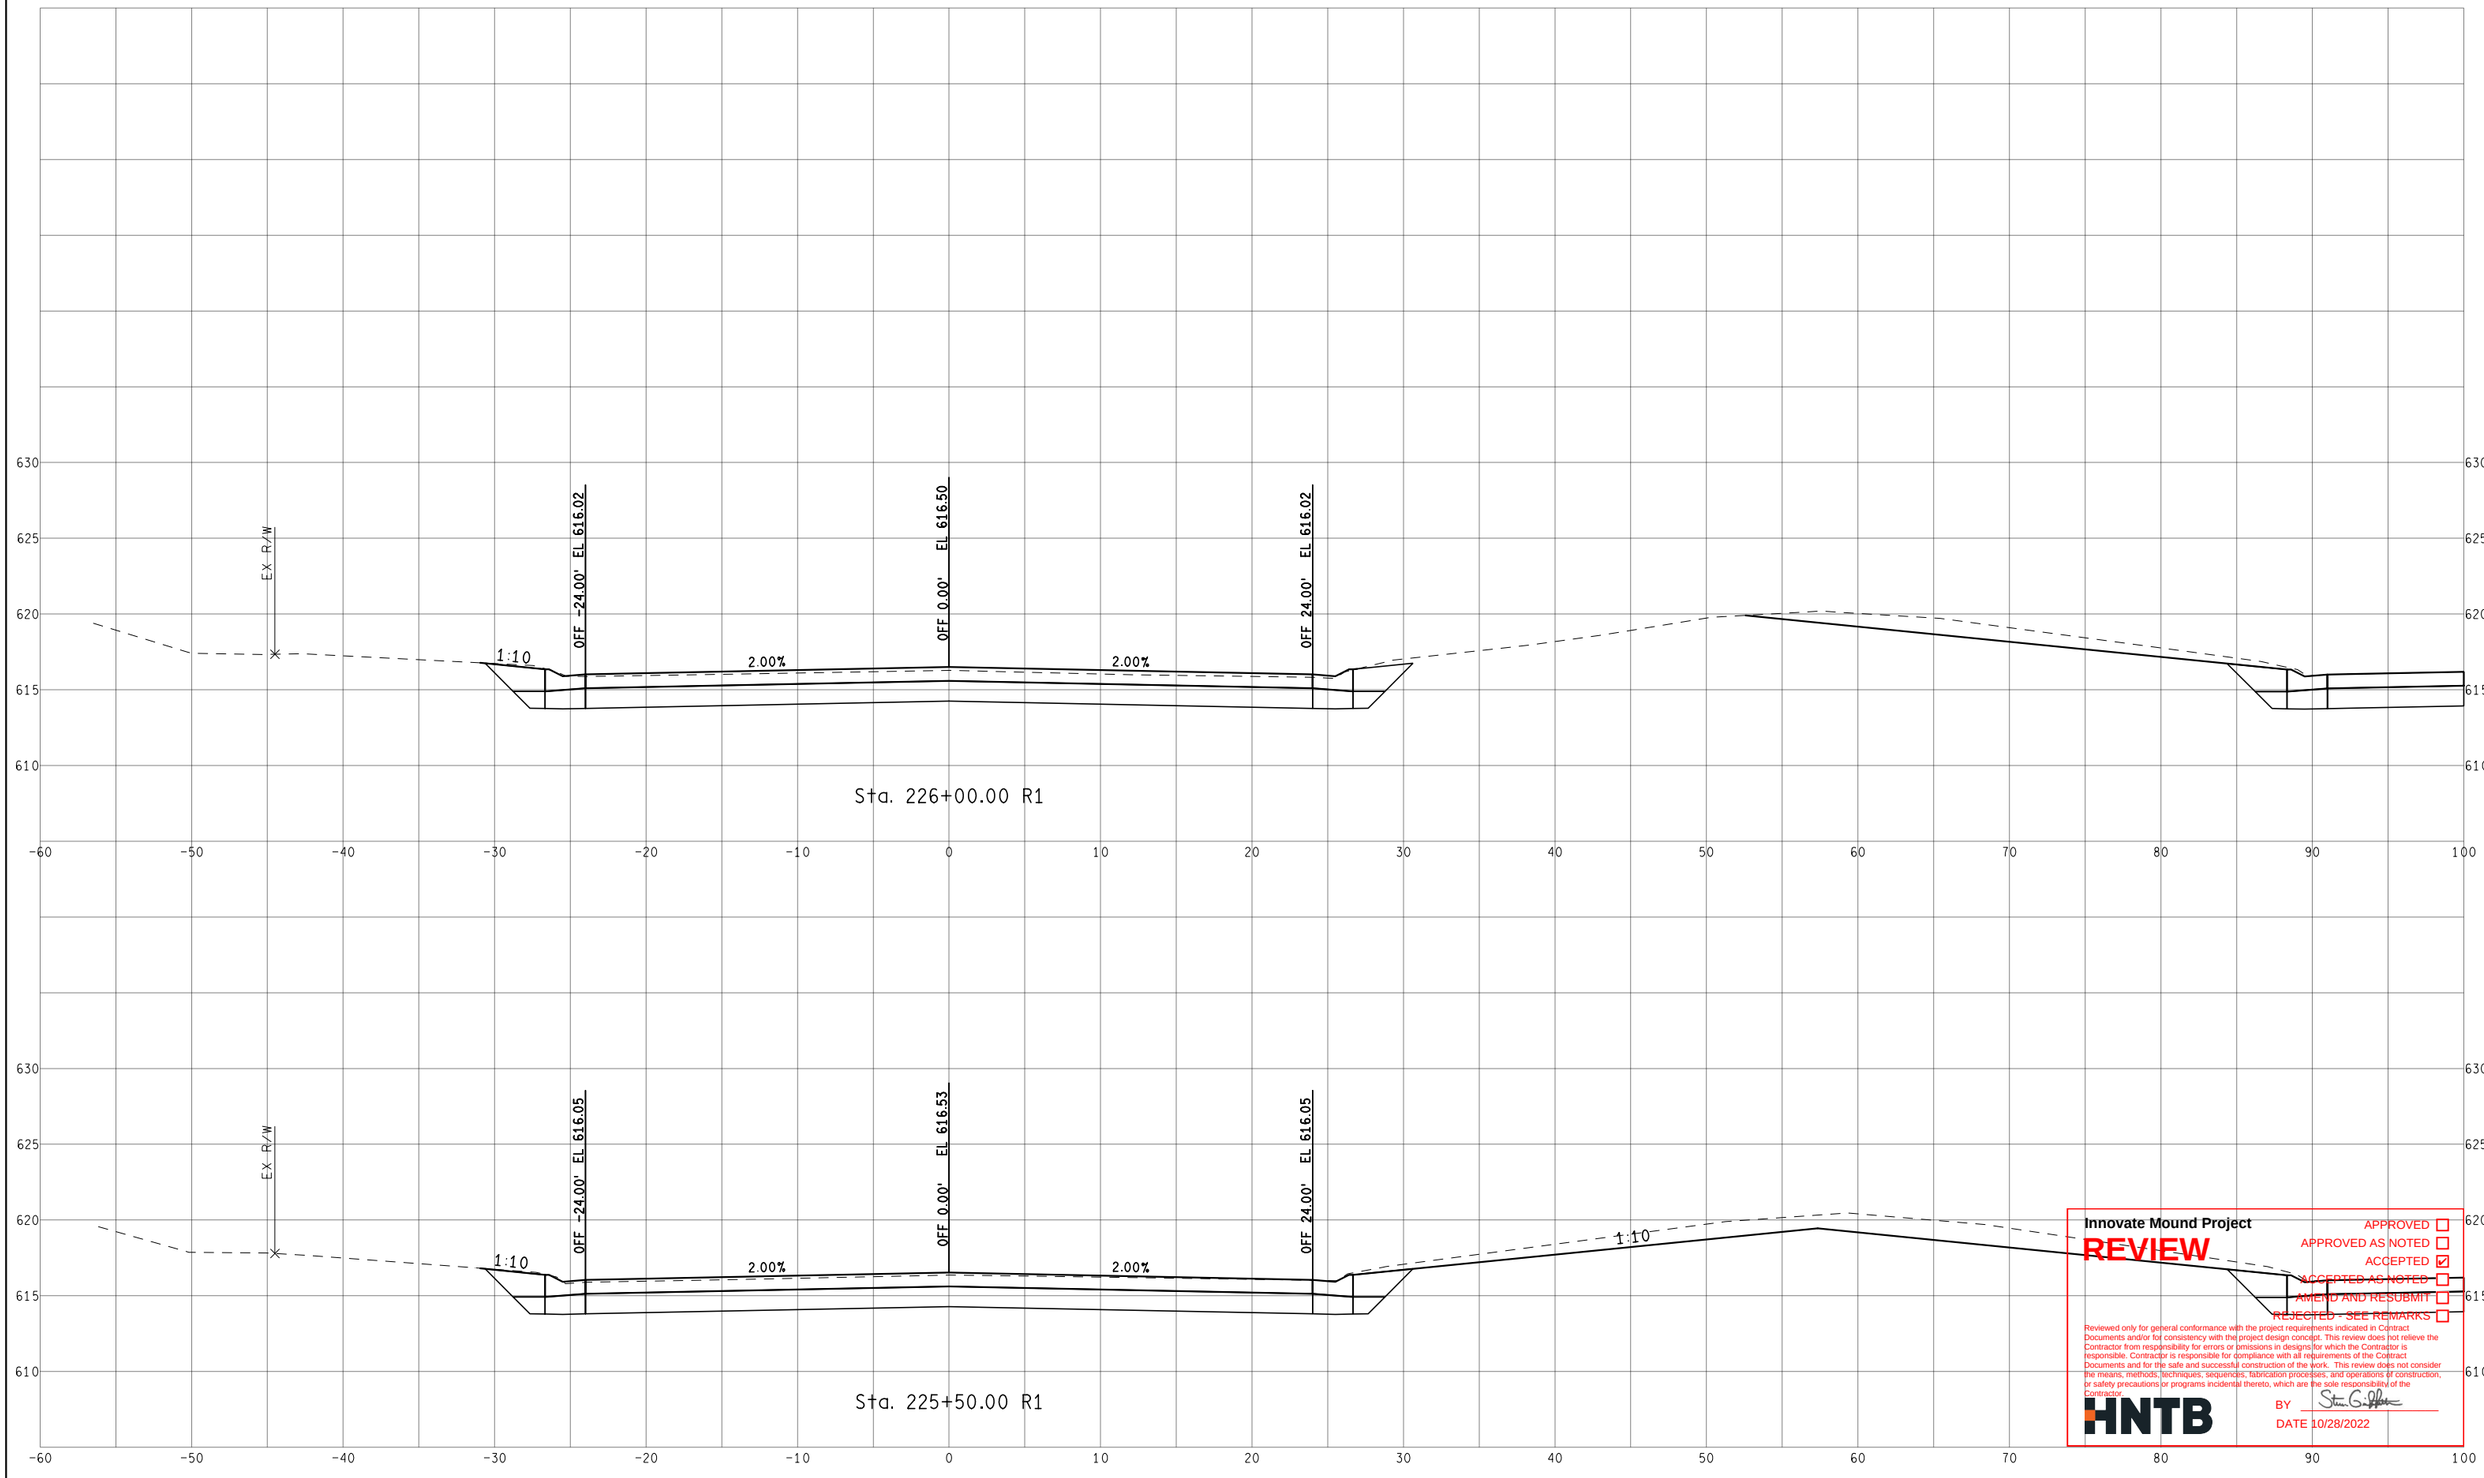

Innovate Mound Project

REVIEW

APPROVED ☐
APPROVED AS NOTED ☐
ACCEPTED ☑
ACCEPTED AS NOTED ☐
AMEND AND RESUBMIT ☐
REJECTED - SEE REMARKS ☐

Reviewed only for general conformance with the project requirements indicated in Contract Documents and/or for consistency with the project design concept. This review does not relieve the Contractor from responsibility for errors or omissions in designs for which the Contractor is responsible. Contractor is responsible for compliance with all requirements of the Contract Documents and for the safe and successful construction of the work. This review does not consider the means, methods, techniques, sequences, fabrication processes, and operations of construction; or safety precautions or programs incidental thereto, which are the sole responsibility of the Contractor.

HNTB

BY Stan Griffith

DATE 10/28/2022

FINAL ROW PLAN REVISIONS (SUBMITTAL DATE:)							
NO.	DATE	AUTH	DESCRIPTION	NO.	DATE	AUTH	DESCRIPTION

Department of Roads

VERT. (FT) 0 10

HORZ. (FT) 0 10

FILE:

DATE: 10/12/22

DESIGN UNIT: XXX

TSC: MACOMB

CS: INFR50000

JN: 207178A

STA. 225+50.00 R1 TO STA. 226+00.00 R1

SB MOUND RD

DRAWING

SHEET

SECT



Innovate Mound Project

REVIEW

APPROVED ☐
APPROVED AS NOTED ☐
ACCEPTED ☑
ACCEPTED AS NOTED ☐
AMEND AND RESUBMIT ☐
REJECTED - SEE REMARKS ☐

Reviewed only for general conformance with the project requirements indicated in Contract Documents and/or for consistency with the project design concept. This review does not relieve the Contractor from responsibility for errors or omissions in designs for which the Contractor is responsible. Contractor is responsible for compliance with all requirements of the Contract Documents and for the safe and successful construction of the work. This review does not consider the means, methods, techniques, sequences, fabrication processes, and operations of construction, or safety precautions or programs incidental thereto, which are the sole responsibility of the Contractor.

HNTB

BY Steven G. Palmer

DATE 10/28/2022

FINAL ROW PLAN REVISIONS (SUBMITTAL DATE:)							
NO.	DATE	AUTH	DESCRIPTION	NO.	DATE	AUTH	DESCRIPTION

Department of Roads

VERT. (FT) 0 10

HORZ. (FT) 0 10

FILE:

DATE: 10/12/22

DESIGN UNIT: XXX

TSC: MACOMB

CS: INFR50000

JN: 207178A

STA. 226+43.60 R1 TO STA. 226+50.00 R1

SB MOUND RD

DRAWING

SHEET

SECT



Innovate Mound Project

REVIEW

APPROVED ☐
APPROVED AS NOTED ☐
ACCEPTED ☑
ACCEPTED AS NOTED ☐
AMEND AND RESUBMIT ☐
REJECTED - SEE REMARKS ☐

Reviewed only for general conformance with the project requirements indicated in Contract Documents and/or for consistency with the project design concept. This review does not relieve the Contractor from responsibility for errors or omissions in designs for which the Contractor is responsible. Contractor is responsible for compliance with all requirements of the Contract Documents and for the safe and successful construction of the work. This review does not consider the means, methods, techniques, sequences, fabrication processes, and operations of construction, or safety precautions or programs incidental thereto, which are the sole responsibility of the Contractor.

HNTB

BY

DATE 10/28/2022

FINAL ROW PLAN REVISIONS (SUBMITTAL DATE:)							
NO.	DATE	AUTH	DESCRIPTION	NO.	DATE	AUTH	DESCRIPTION

Department of Roads

VERT. (FT) 0 10
HORZ. (FT) 0 10


FILE:

DATE: 10/12/22
DESIGN UNIT: XXX
TSC: MACOMB

CS: INFR50000
JN: 207178A

STA. 226+72.00 R1 TO STA. 227+00.00 R1
SB MOUND RD

DRAWING
SHEET
SECT

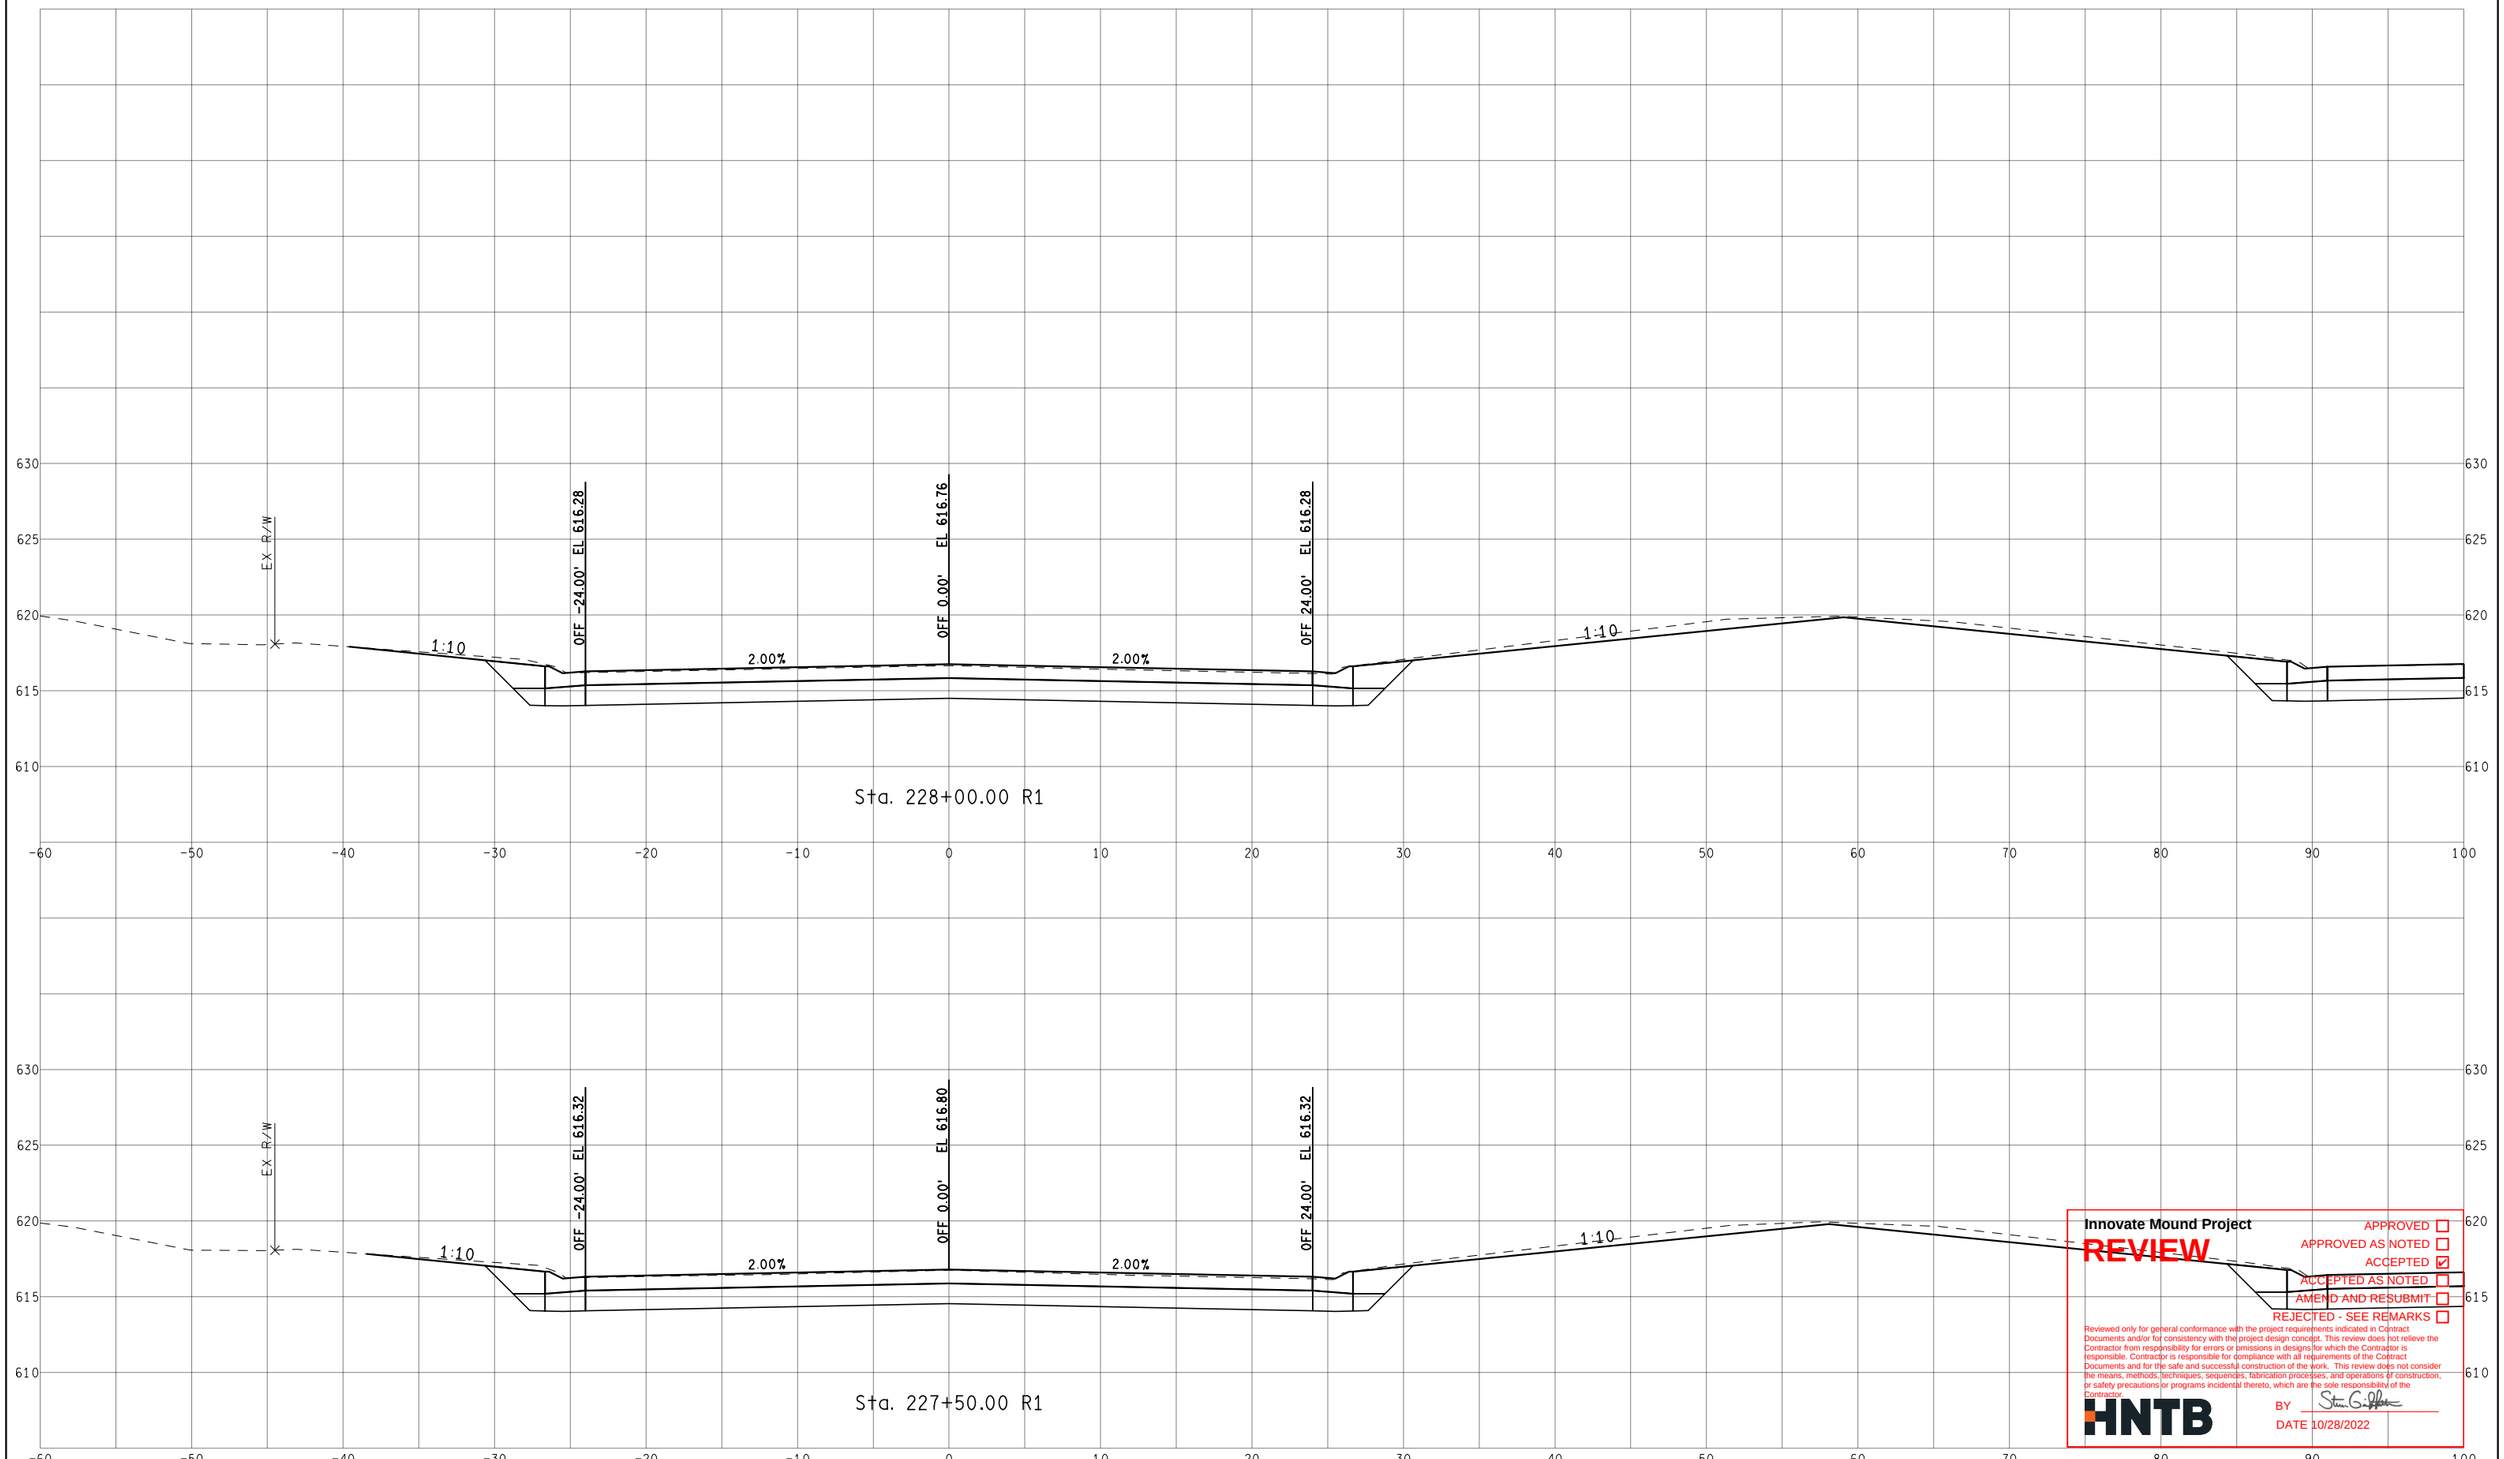

Sta. 228+00.00 R1

Sta. 227+50.00 R1

Innovate Mound Project

REVIEW

APPROVED ☐
APPROVED AS NOTED ☐
ACCEPTED ☑
ACCEPTED AS NOTED ☐
AMEND AND RESUBMIT ☐
REJECTED - SEE REMARKS ☐

Reviewed only for general conformance with the project requirements indicated in Contract Documents and/or for consistency with the project design concept. This review does not relieve the Contractor from responsibility for errors or omissions in designs for which the Contractor is responsible. Contractor is responsible for compliance with all requirements of the Contract Documents and for the safe and successful construction of the work. This review does not consider the means, methods, techniques, sequences, fabrication processes, and operations of construction, or safety precautions or programs incidental thereto, which are the sole responsibility of the Contractor.

HNTB

BY Steven G. Gilbert

DATE 10/28/2022

FINAL ROW PLAN REVISIONS (SUBMITTAL DATE:)							
NO.	DATE	AUTH	DESCRIPTION	NO.	DATE	AUTH	DESCRIPTION

Department of Roads

VERT. (FT) 0 10

HORZ. (FT) 0 10

FILE:

DATE: 10/12/22

DESIGN UNIT: XXX

TSC: MACOMB

CS: INFR50000

JN: 207178A


STA. 227+50.00 R1 TO STA. 228+00.00 R1

SB MOUND RD

DRAWING

SHEET

SECT

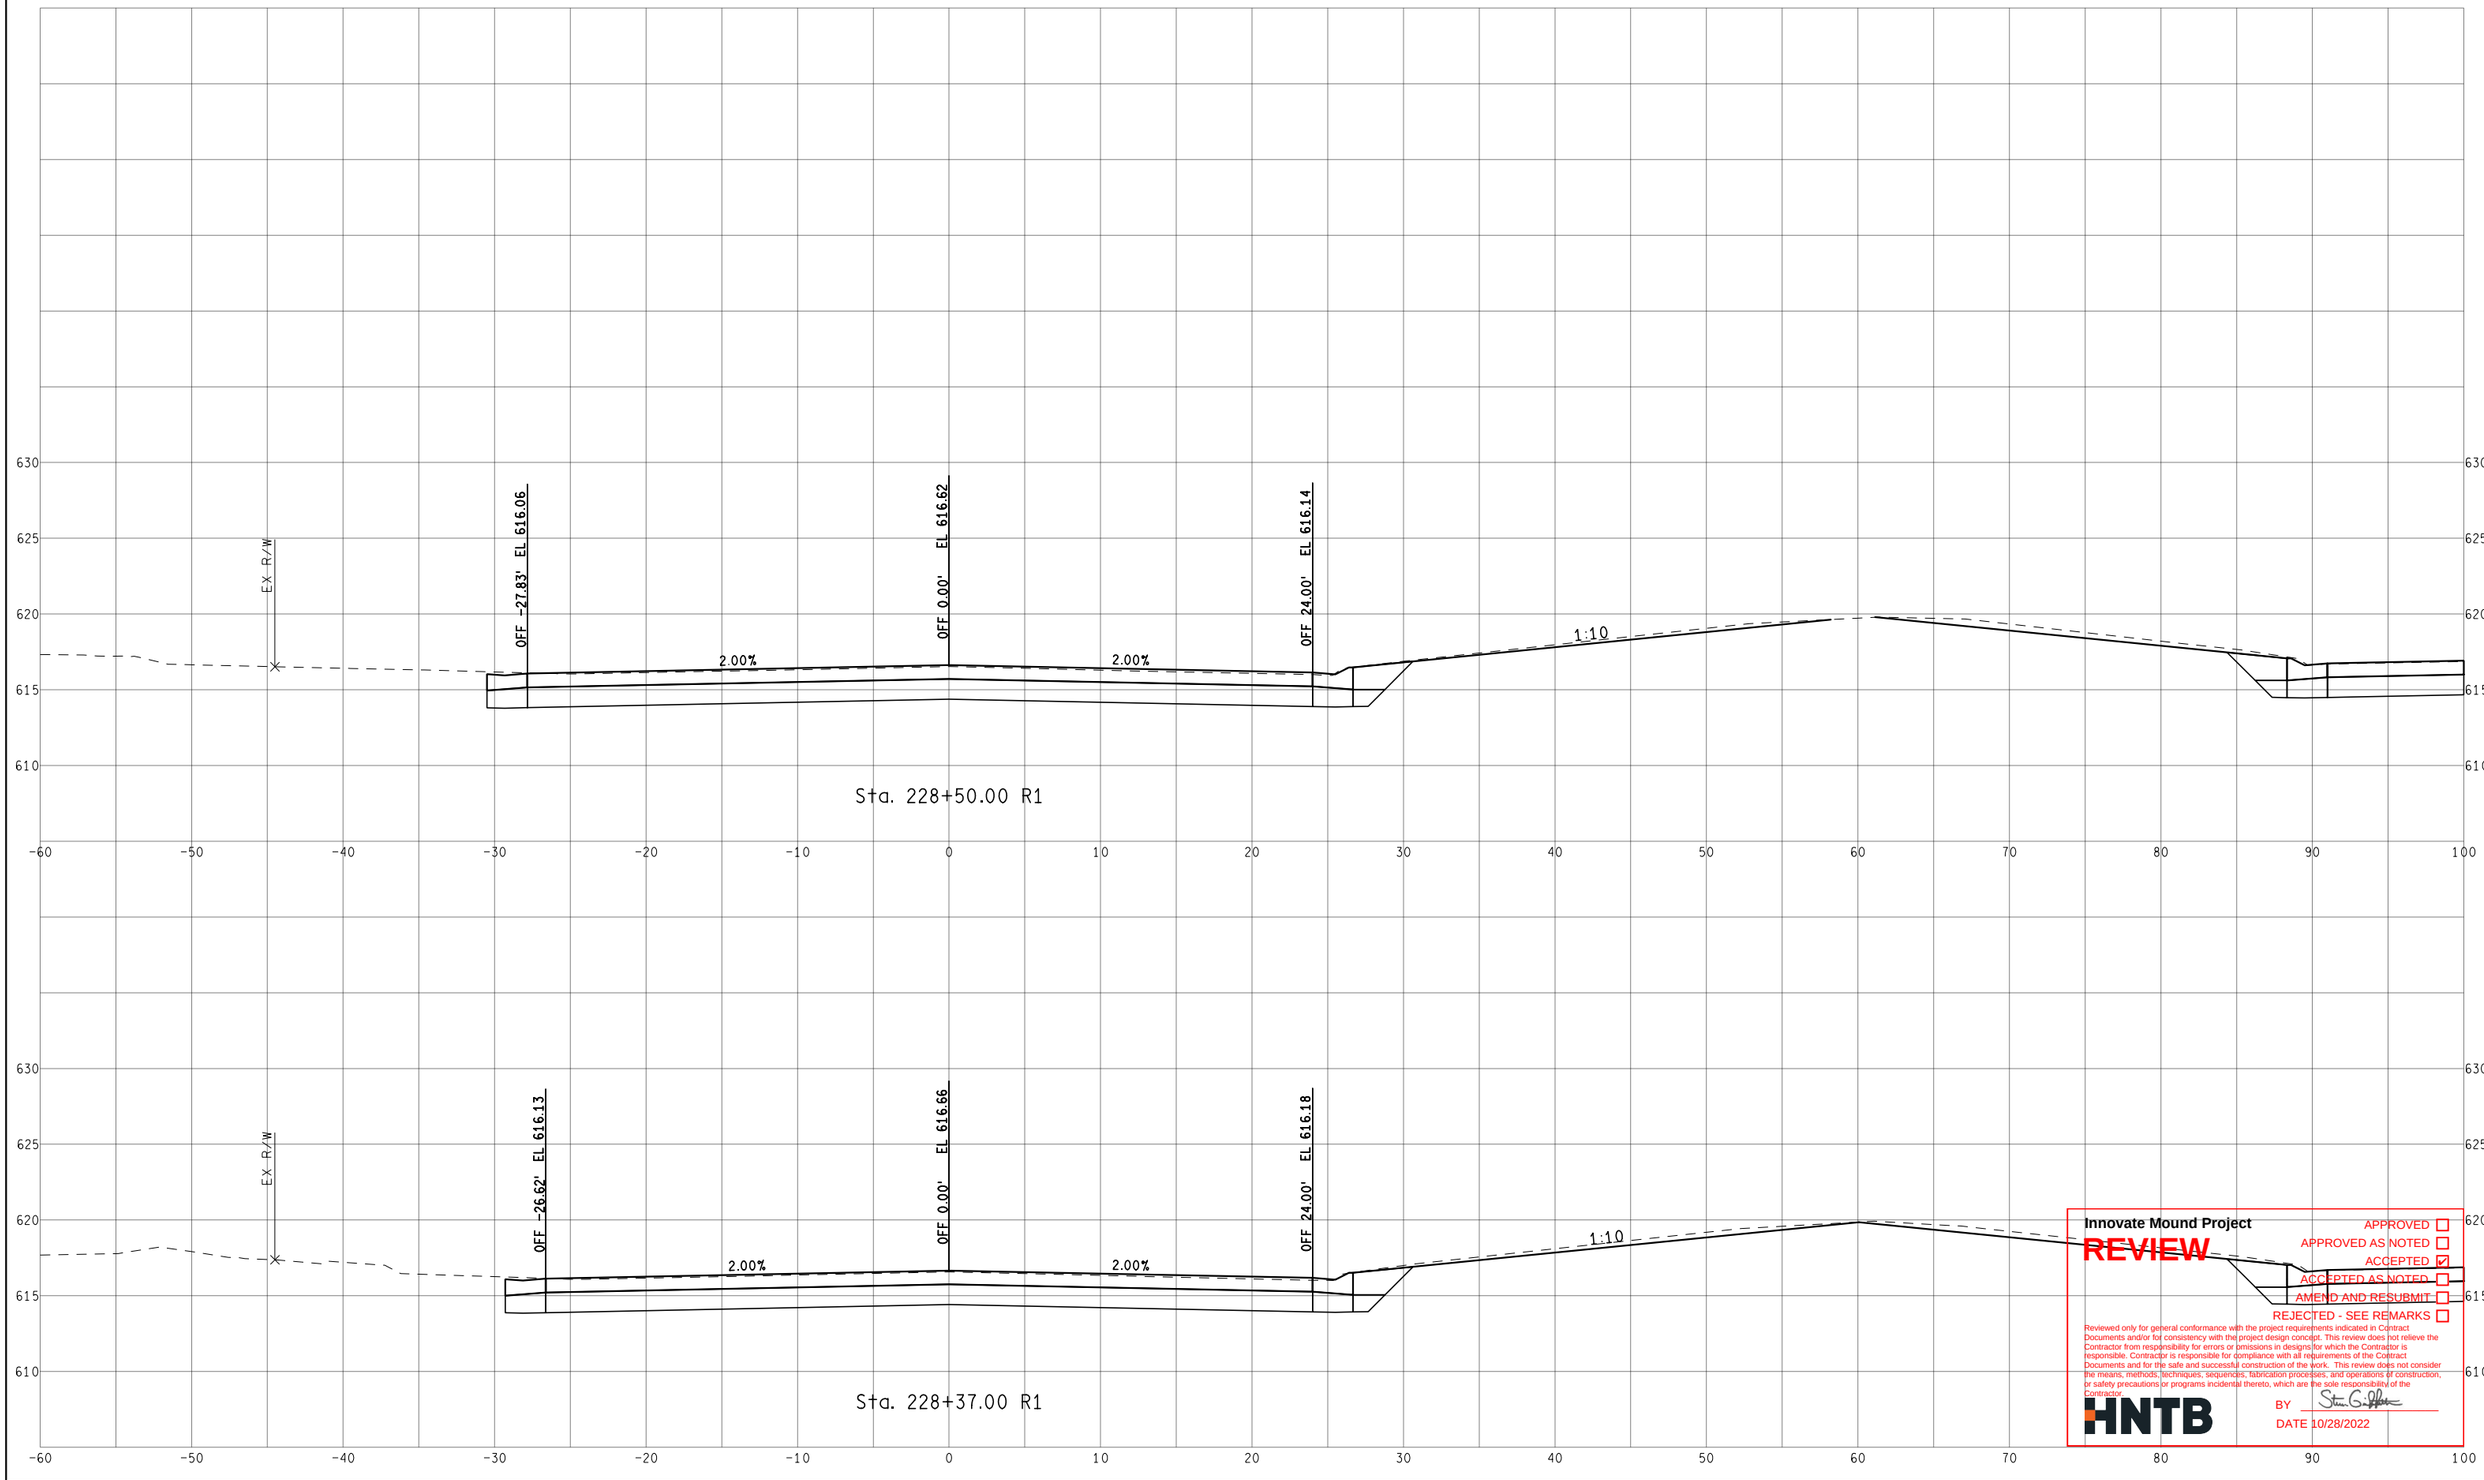

Innovate Mound Project

REVIEW

APPROVED ☐
APPROVED AS NOTED ☐
ACCEPTED ☑
ACCEPTED AS NOTED ☐
AMEND AND RESUBMIT ☐
REJECTED - SEE REMARKS ☐

Reviewed only for general conformance with the project requirements indicated in Contract Documents and/or for consistency with the project design concept. This review does not relieve the Contractor from responsibility for errors or omissions in designs for which the Contractor is responsible. Contractor is responsible for compliance with all requirements of the Contract Documents and for the safe and successful construction of the work. This review does not consider the means, methods, techniques, sequences, fabrication processes, and operations of construction, or safety precautions or programs incidental thereto, which are the sole responsibility of the Contractor.

HNTB

BY Steven G. Peltier

DATE 10/28/2022

FINAL ROW PLAN REVISIONS (SUBMITTAL DATE:)							
NO.	DATE	AUTH	DESCRIPTION	NO.	DATE	AUTH	DESCRIPTION

Macomb County Michigan — Department of Roads

VERT. (FT) 0 10
HORZ. (FT) 0 10


FILE:

DATE: 10/12/22
DESIGN UNIT: XXX
TSC: MACOMB

CS: INFR50000
JN: 207178A

STA. 228+37.00 R1 TO STA. 228+50.00 R1
SB MOUND RD

DRAWING
SHEET
SECT

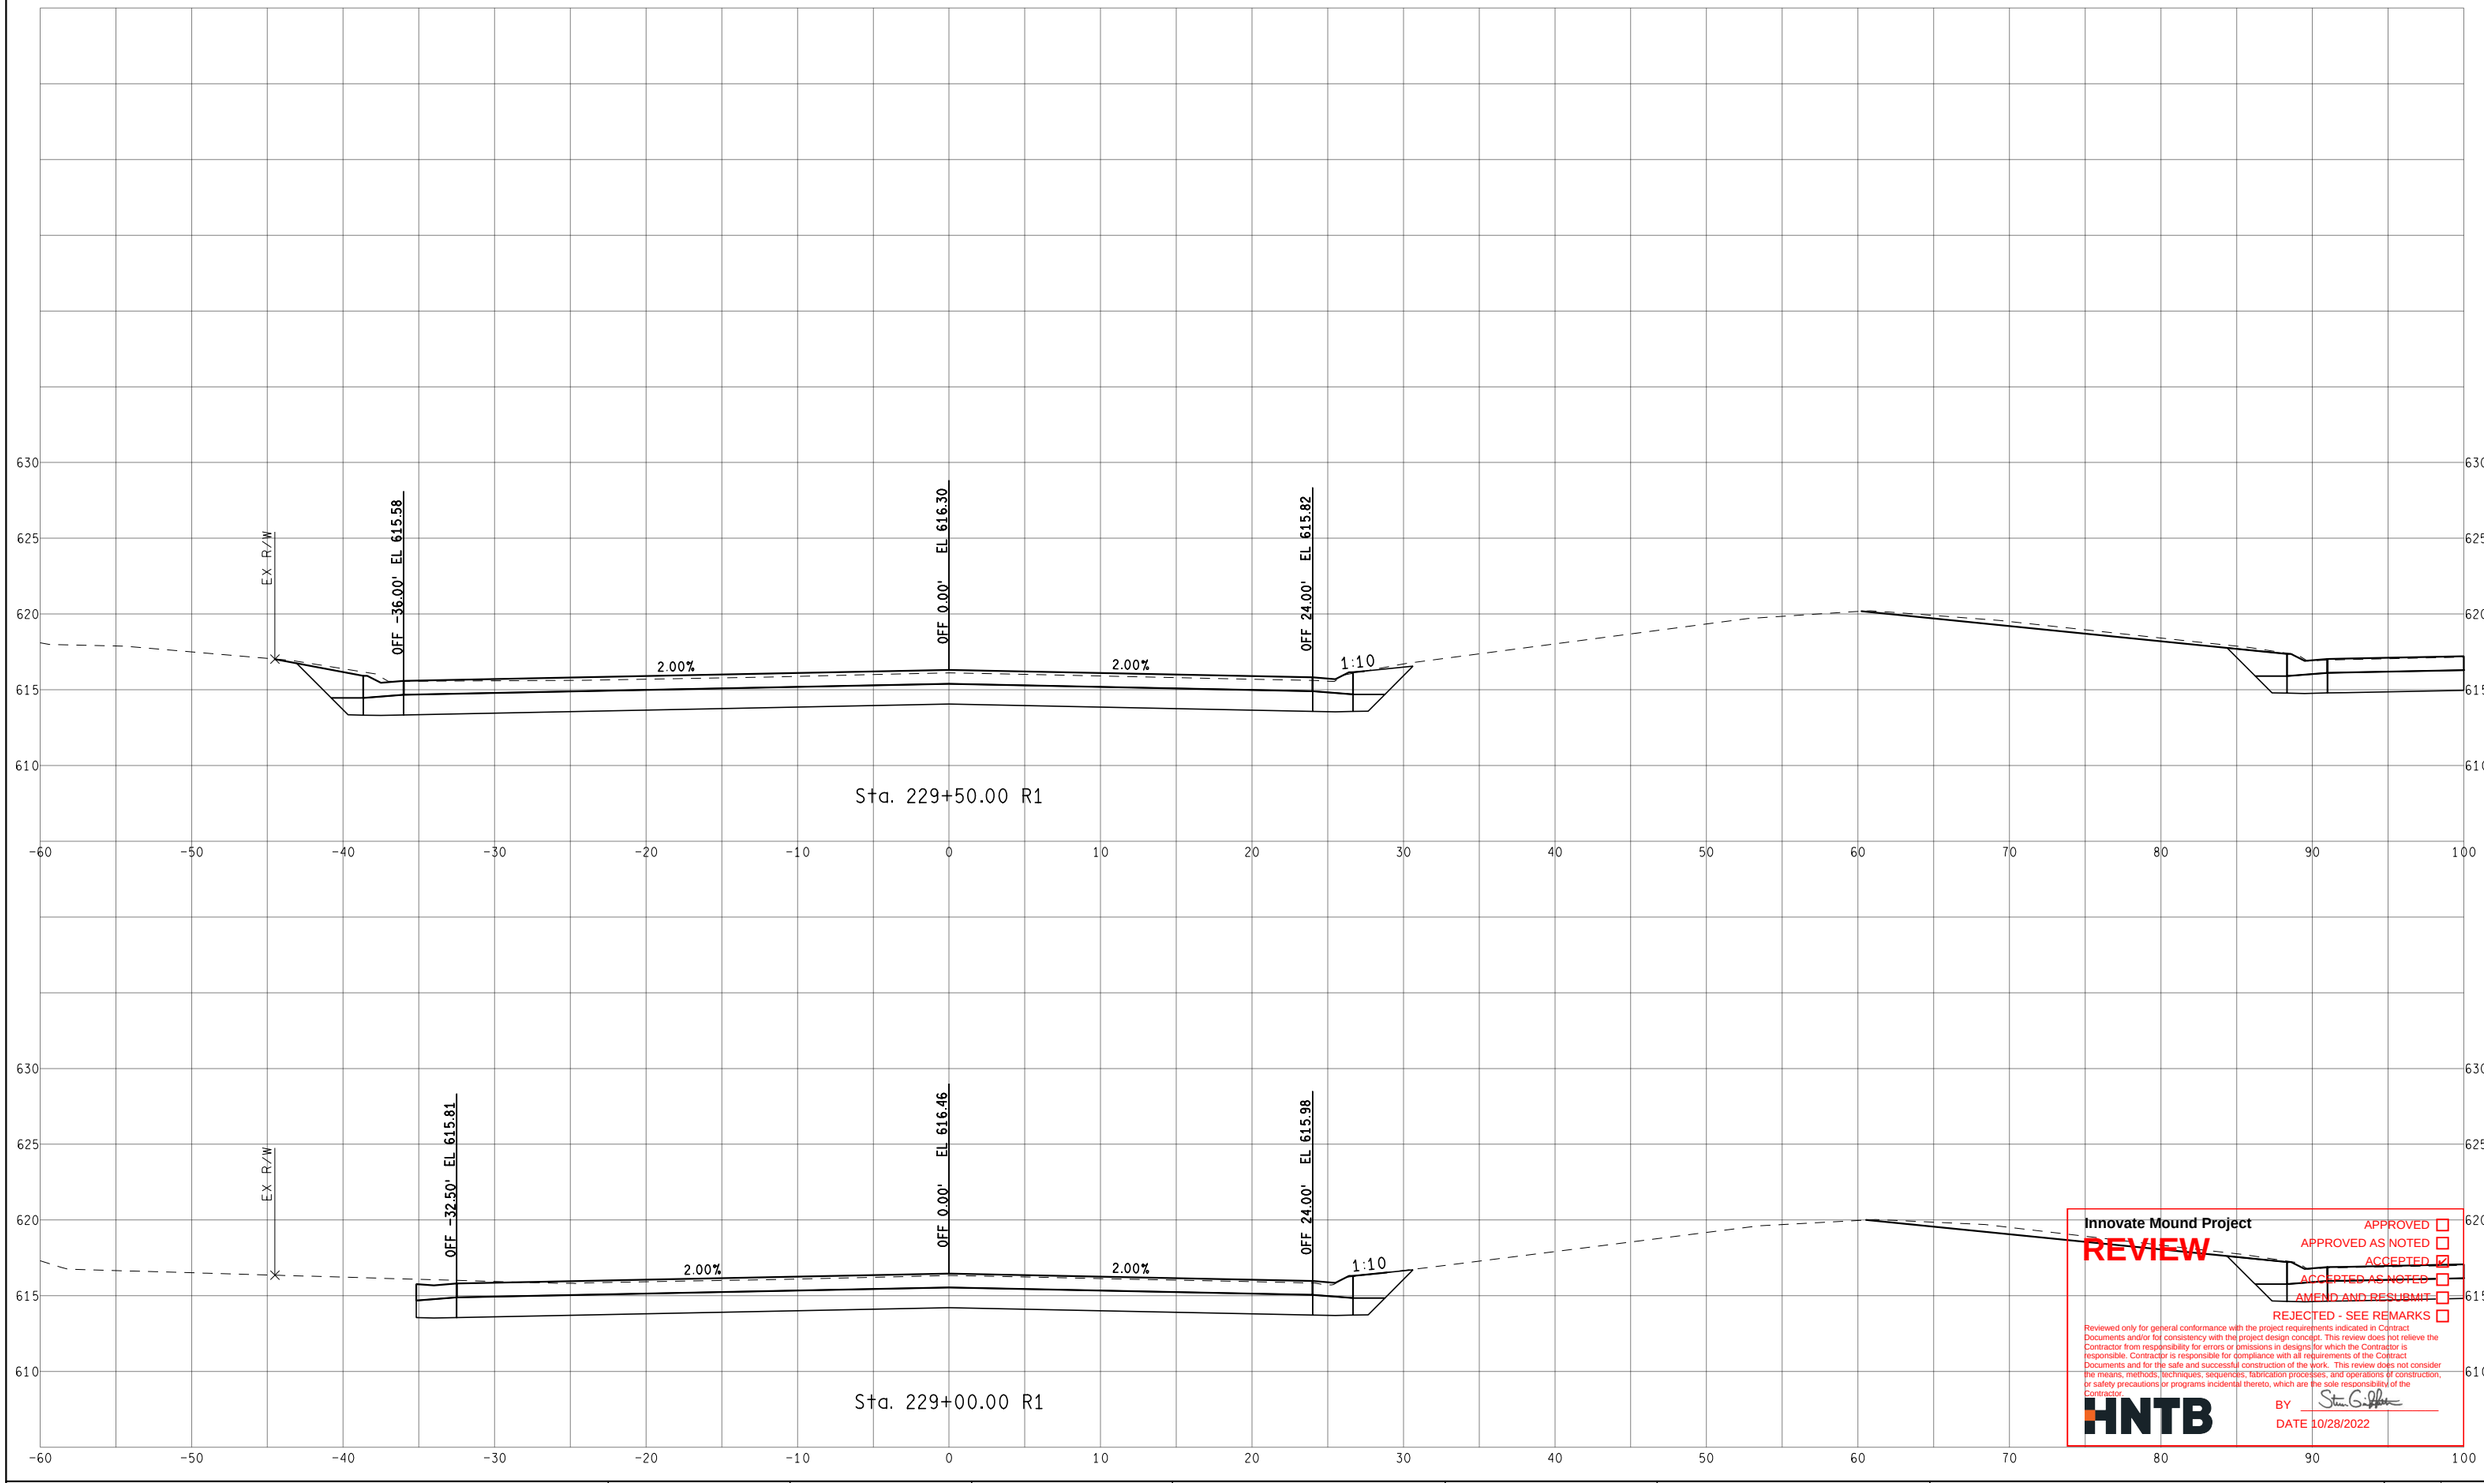

Innovate Mound Project

REVIEW

APPROVED ☐
APPROVED AS NOTED ☐
ACCEPTED ☑
ACCEPTED AS NOTED ☐
AMEND AND RESUBMIT ☐
REJECTED - SEE REMARKS ☐

Reviewed only for general conformance with the project requirements indicated in Contract Documents and/or for consistency with the project design concept. This review does not relieve the Contractor from responsibility for errors or omissions in designs for which the Contractor is responsible. Contractor is responsible for compliance with all requirements of the Contract Documents and for the safe and successful construction of the work. This review does not consider the means, methods, techniques, sequences, fabrication processes, and operations of construction, or safety precautions or programs incidental thereto, which are the sole responsibility of the Contractor.

HNTB

BY

DATE 10/28/2022

FINAL ROW PLAN REVISIONS (SUBMITTAL DATE:)							
NO.	DATE	AUTH	DESCRIPTION	NO.	DATE	AUTH	DESCRIPTION

Department of Roads

VERT. (FT) 0 10

HORZ. (FT) 0 10

FILE:

DATE: 10/12/22

DESIGN UNIT: XXX

TSC: MACOMB

CS: INFR50000

JN: 207178A


STA. 229+00.00 R1 TO STA. 229+50.00 R1

SB MOUND RD

DRAWING

SHEET

SECT

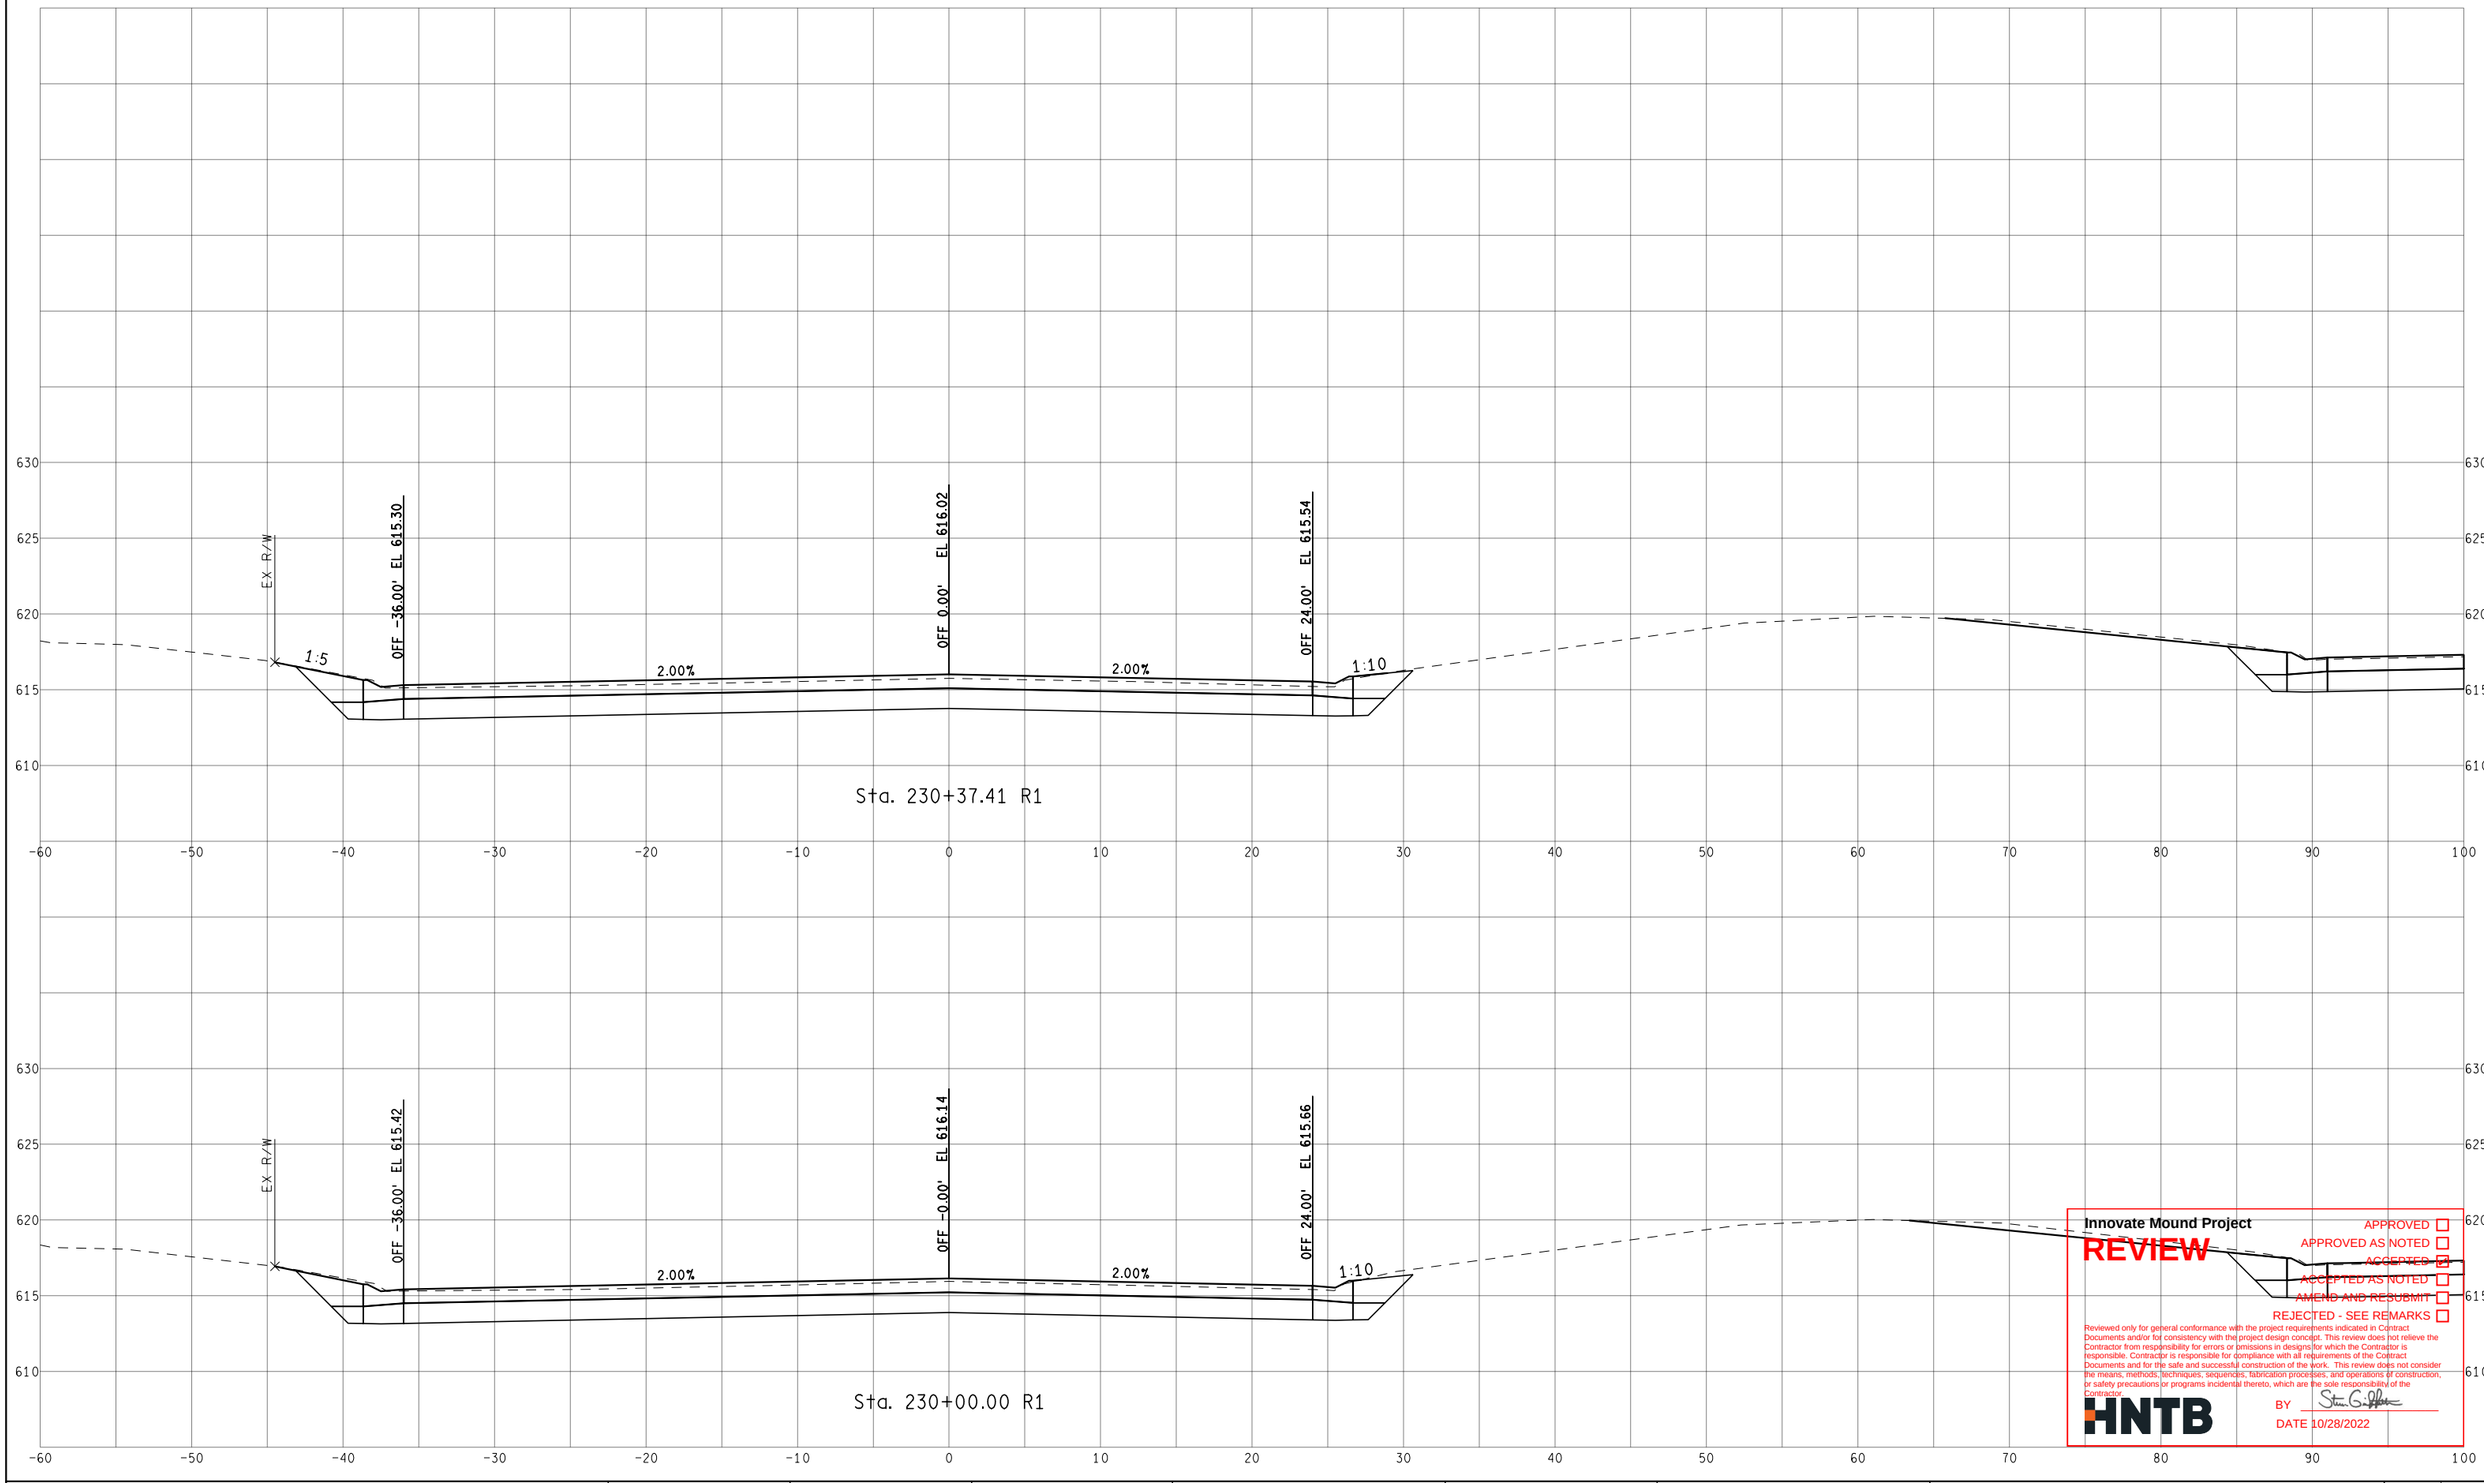

Innovate Mound Project

REVIEW

APPROVED ☐
APPROVED AS NOTED ☐
ACCEPTED ☒
ACCEPTED AS NOTED ☐
AMEND AND RESUBMIT ☐
REJECTED - SEE REMARKS ☐

Reviewed only for general conformance with the project requirements indicated in Contract Documents and/or for consistency with the project design concept. This review does not relieve the Contractor from responsibility for errors or omissions in designs for which the Contractor is responsible. Contractor is responsible for compliance with all requirements of the Contract Documents and for the safe and successful construction of the work. This review does not consider the means, methods, techniques, sequences, fabrication processes, and operations of construction, or safety precautions or programs incidental thereto, which are the sole responsibility of the Contractor.

HNTB

BY

DATE 10/28/2022

FINAL ROW PLAN REVISIONS (SUBMITTAL DATE:)							
NO.	DATE	AUTH	DESCRIPTION	NO.	DATE	AUTH	DESCRIPTION

Department of Roads

VERT. (FT) 0 10
HORZ. (FT) 0 10


FILE:

DATE: 10/12/22
DESIGN UNIT: XXX
TSC: MACOMB

CS: INFR50000
JN: 207178A

STA. 230+00.00 R1 TO STA. 230+37.41 R1
SB MOUND RD

DRAWING
SHEET
SECT

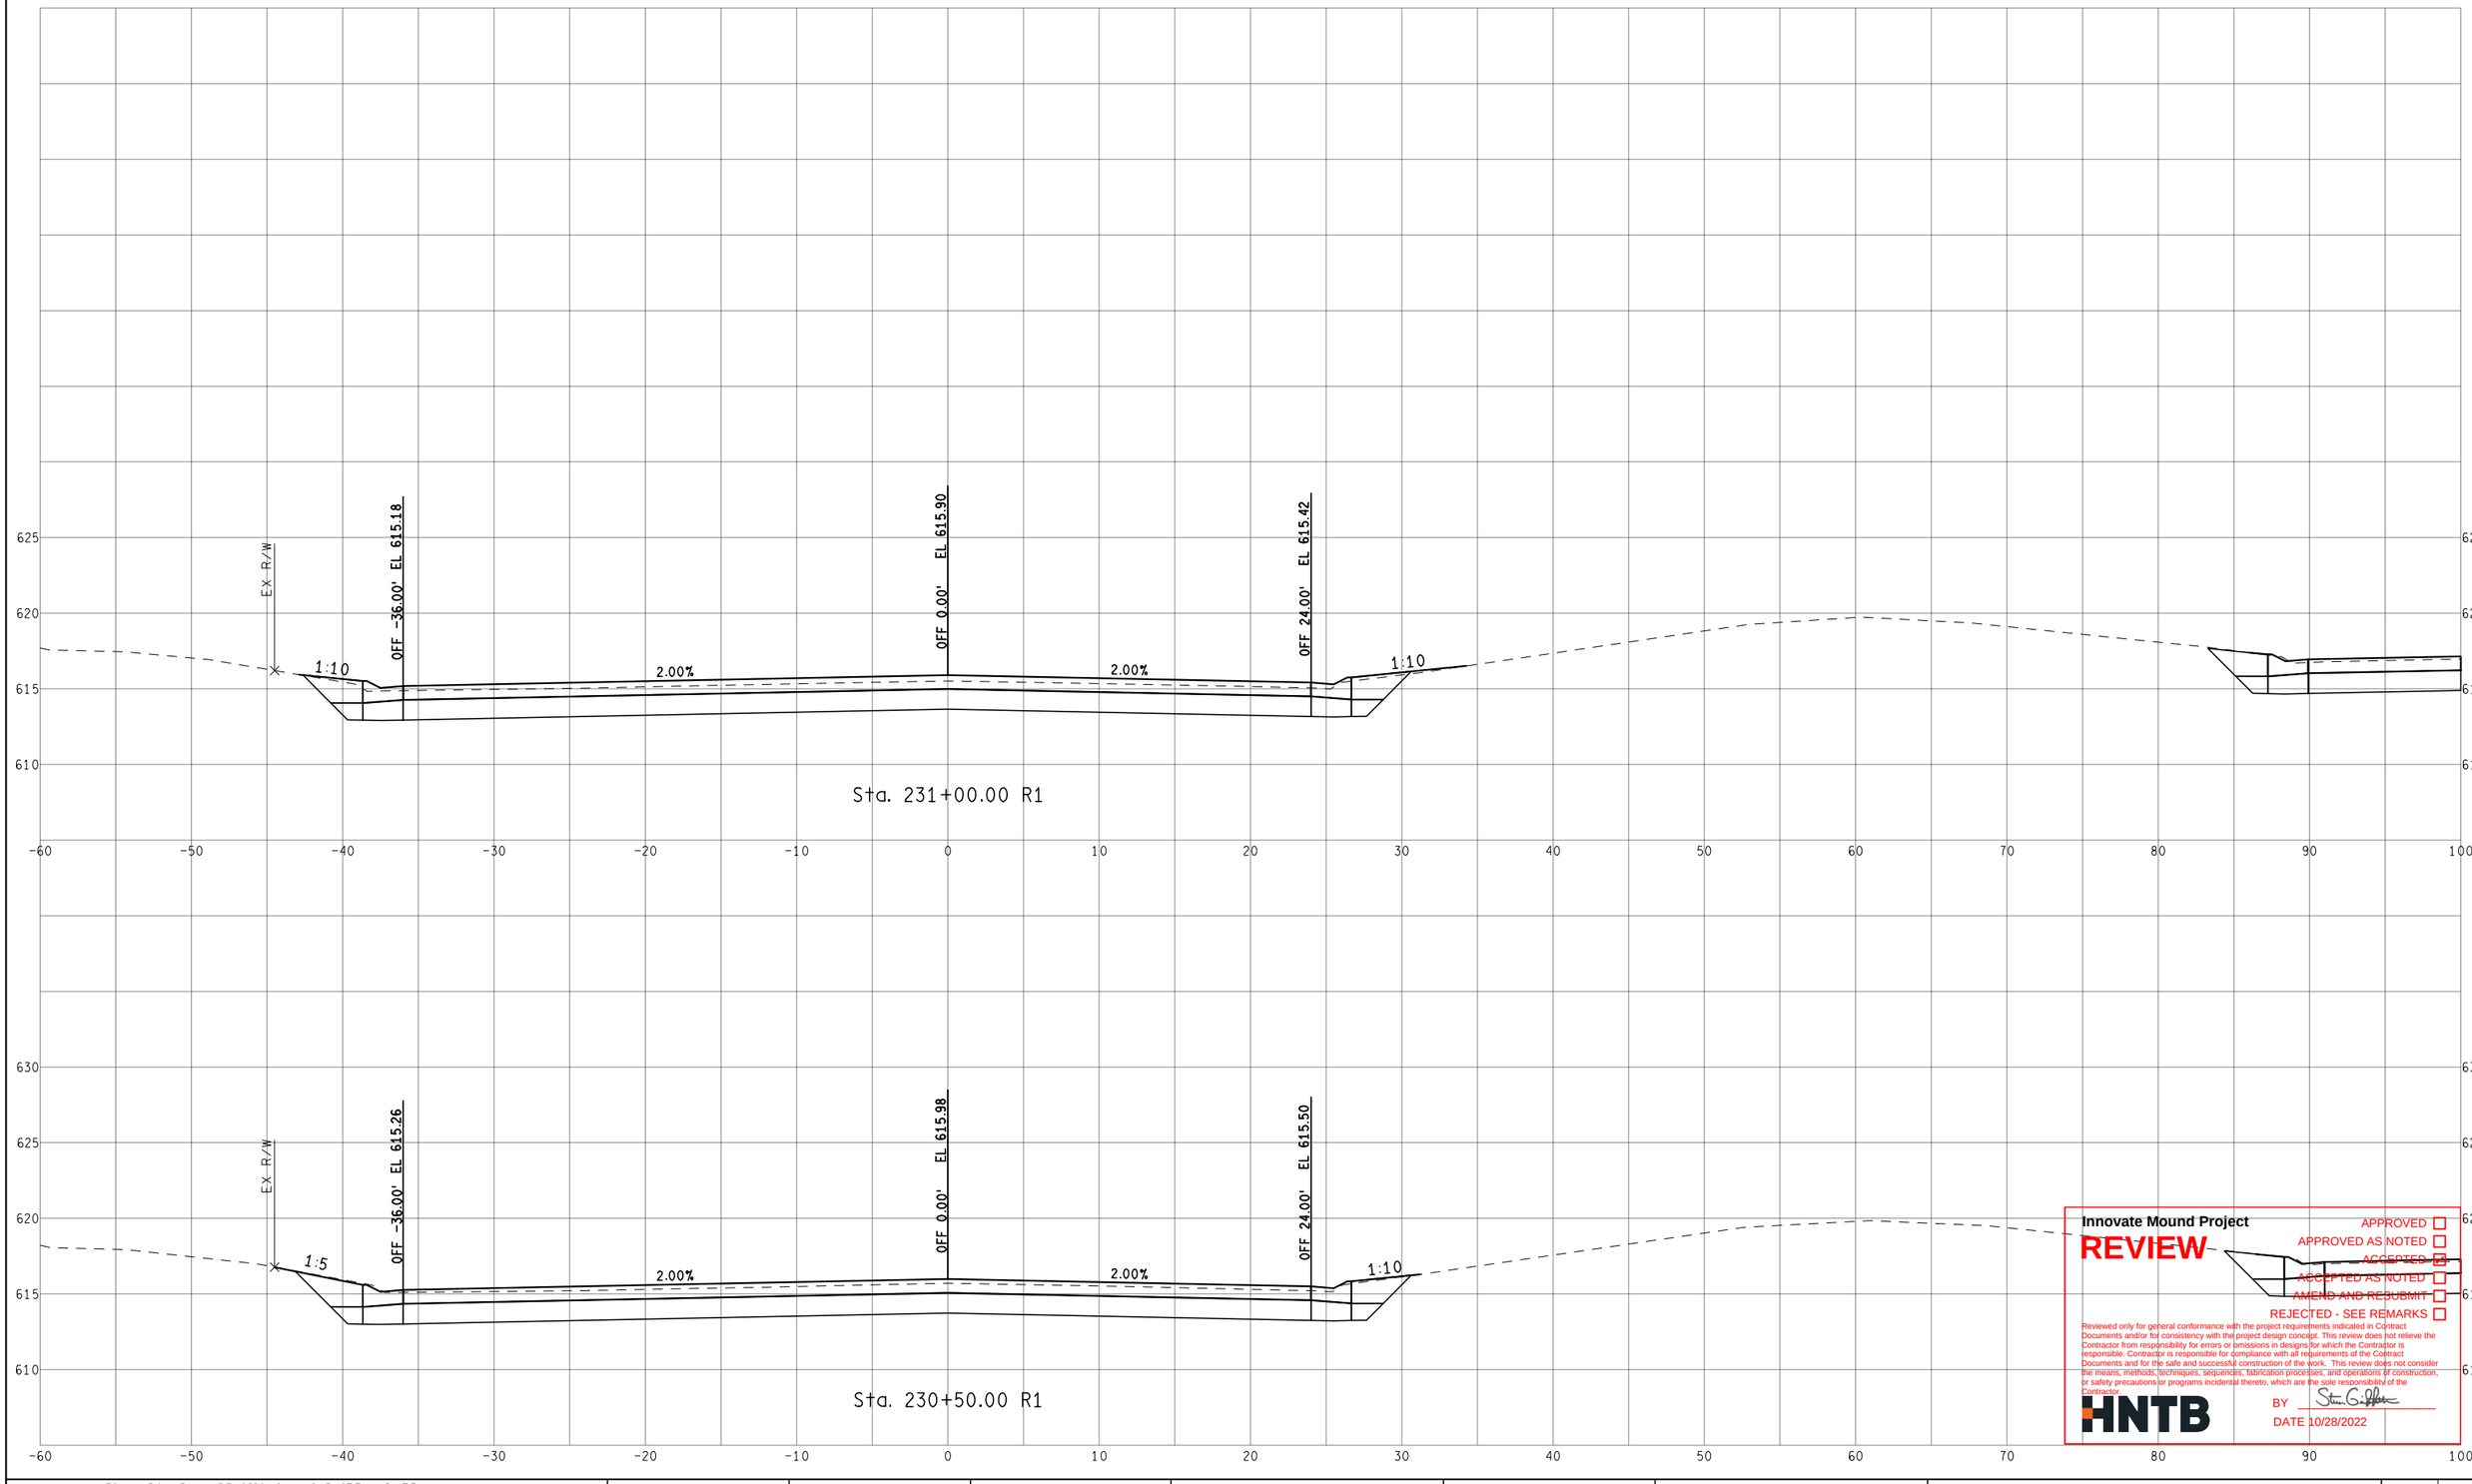

Innovate Mound Project

REVIEW

APPROVED ☐
APPROVED AS NOTED ☐
ACCEPTED ☒
ACCEPTED AS NOTED ☐
AMEND AND RESUBMIT ☐
REJECTED - SEE REMARKS ☐

Reviewed only for general conformance with the project requirements indicated in Contract Documents and/or for consistency with the project design concept. This review does not relieve the Contractor from responsibility for errors or omissions in designs for which the Contractor is responsible. Contractor is responsible for compliance with all requirements of the Contract Documents and for the safe and successful construction of the work. This review does not consider the means, methods, techniques, sequences, fabrication processes, and operations of construction, or safety precautions or programs incidental thereto, which are the sole responsibility of the Contractor.

HNTB

BY Steven G. Palmer

DATE 10/28/2022

FINAL ROW PLAN REVISIONS (SUBMITTAL DATE:)							
NO.	DATE	AUTH	DESCRIPTION	NO.	DATE	AUTH	DESCRIPTION

Macomb County Michigan — Department of Roads

VERT. (FT) 0 10
HORZ. (FT) 0 10


FILE:

DATE: 10/12/22
DESIGN UNIT: XXX
TSC: MACOMB

CS: INFR50000
JN: 207178A

STA. 230+50.00 R1 TO STA. 231+00.00 R1
SB MOUND RD

DRAWING
SHEET
SECT

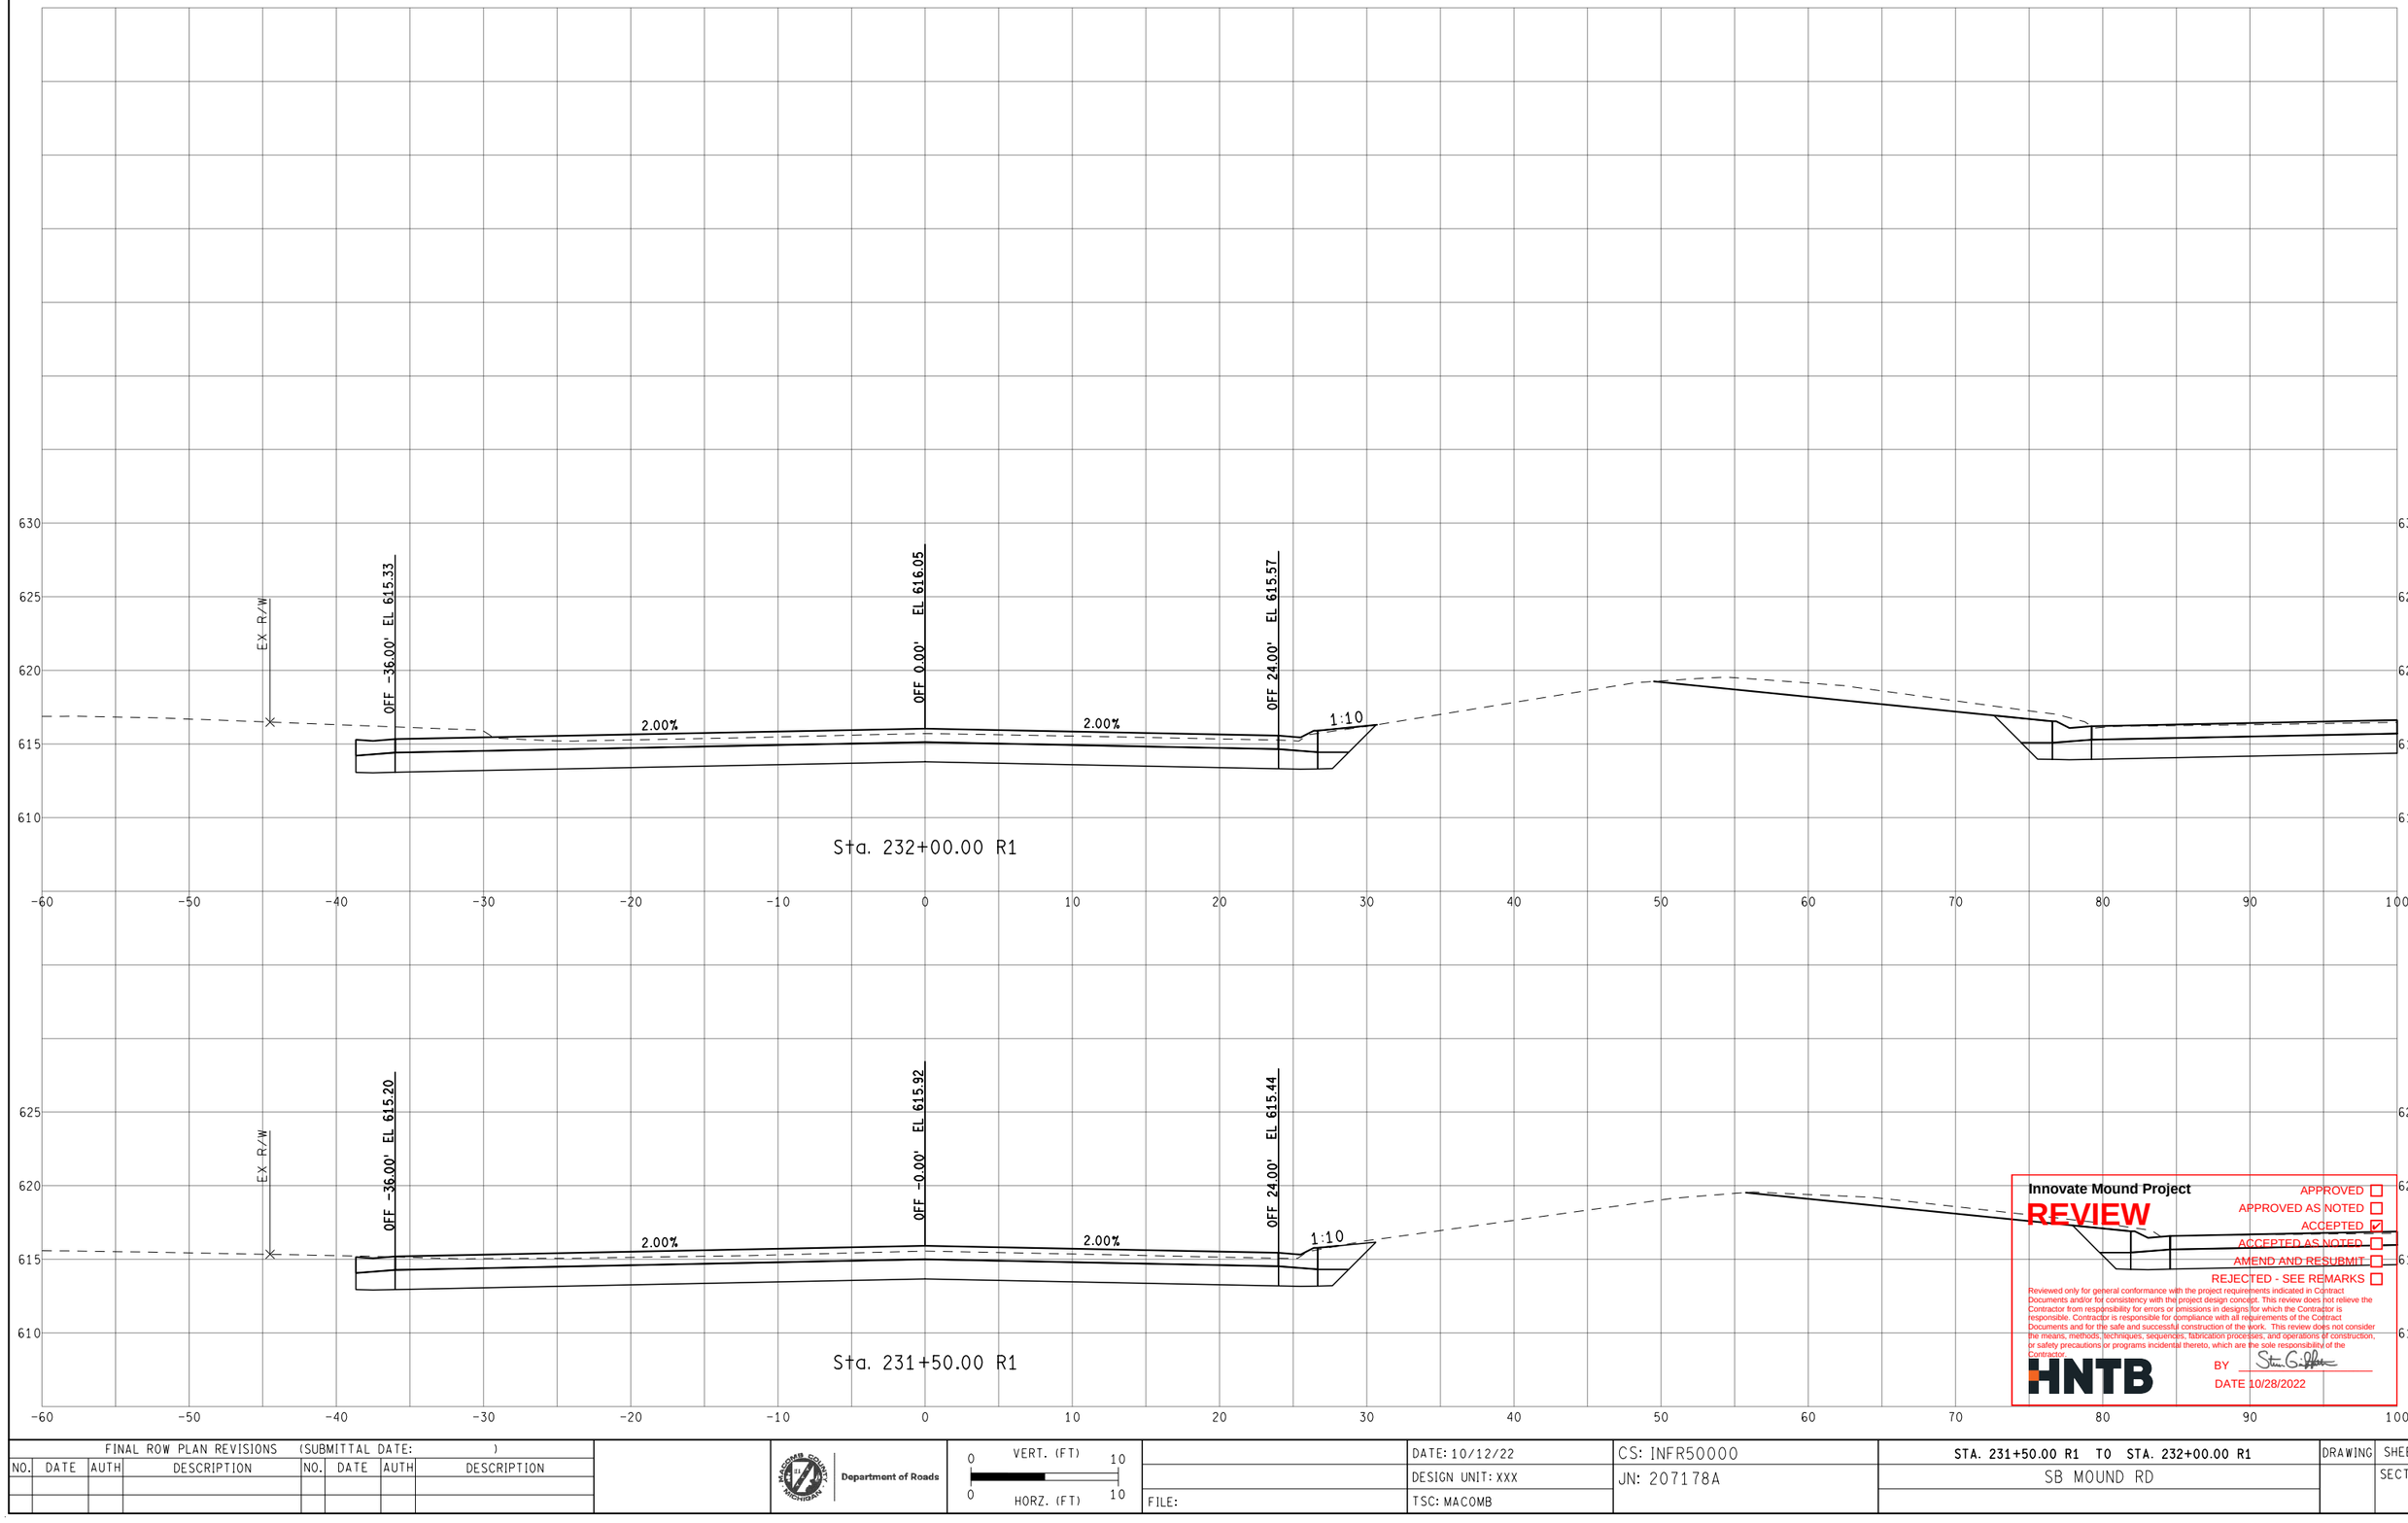

Innovate Mound Project

REVIEW

APPROVED ☐
APPROVED AS NOTED ☐
ACCEPTED ☑
ACCEPTED AS NOTED ☐
AMEND AND RESUBMIT ☐
REJECTED - SEE REMARKS ☐

Reviewed only for general conformance with the project requirements indicated in Contract Documents and/or for consistency with the project design concept. This review does not relieve the Contractor from responsibility for errors or omissions in designs for which the Contractor is responsible. Contractor is responsible for compliance with all requirements of the Contract Documents and for the safe and successful construction of the work. This review does not consider the means, methods, techniques, sequences, fabrication processes, and operations of construction, or safety precautions or programs incidental thereto, which are the sole responsibility of the Contractor.

HNTB

BY

DATE 10/28/2022

FINAL ROW PLAN REVISIONS (SUBMITTAL DATE:)

NO.	DATE	AUTH	DESCRIPTION	NO.	DATE	AUTH	DESCRIPTION

Department of Roads

VERT. (FT) 0 10
HORZ. (FT) 0 10


FILE:

DATE: 10/12/22
DESIGN UNIT: XXX
TSC: MACOMB

CS: INFR50000
JN: 207178A

STA. 231+50.00 R1 TO STA. 232+00.00 R1
SB MOUND RD

DRAWING
SHEET
SECT

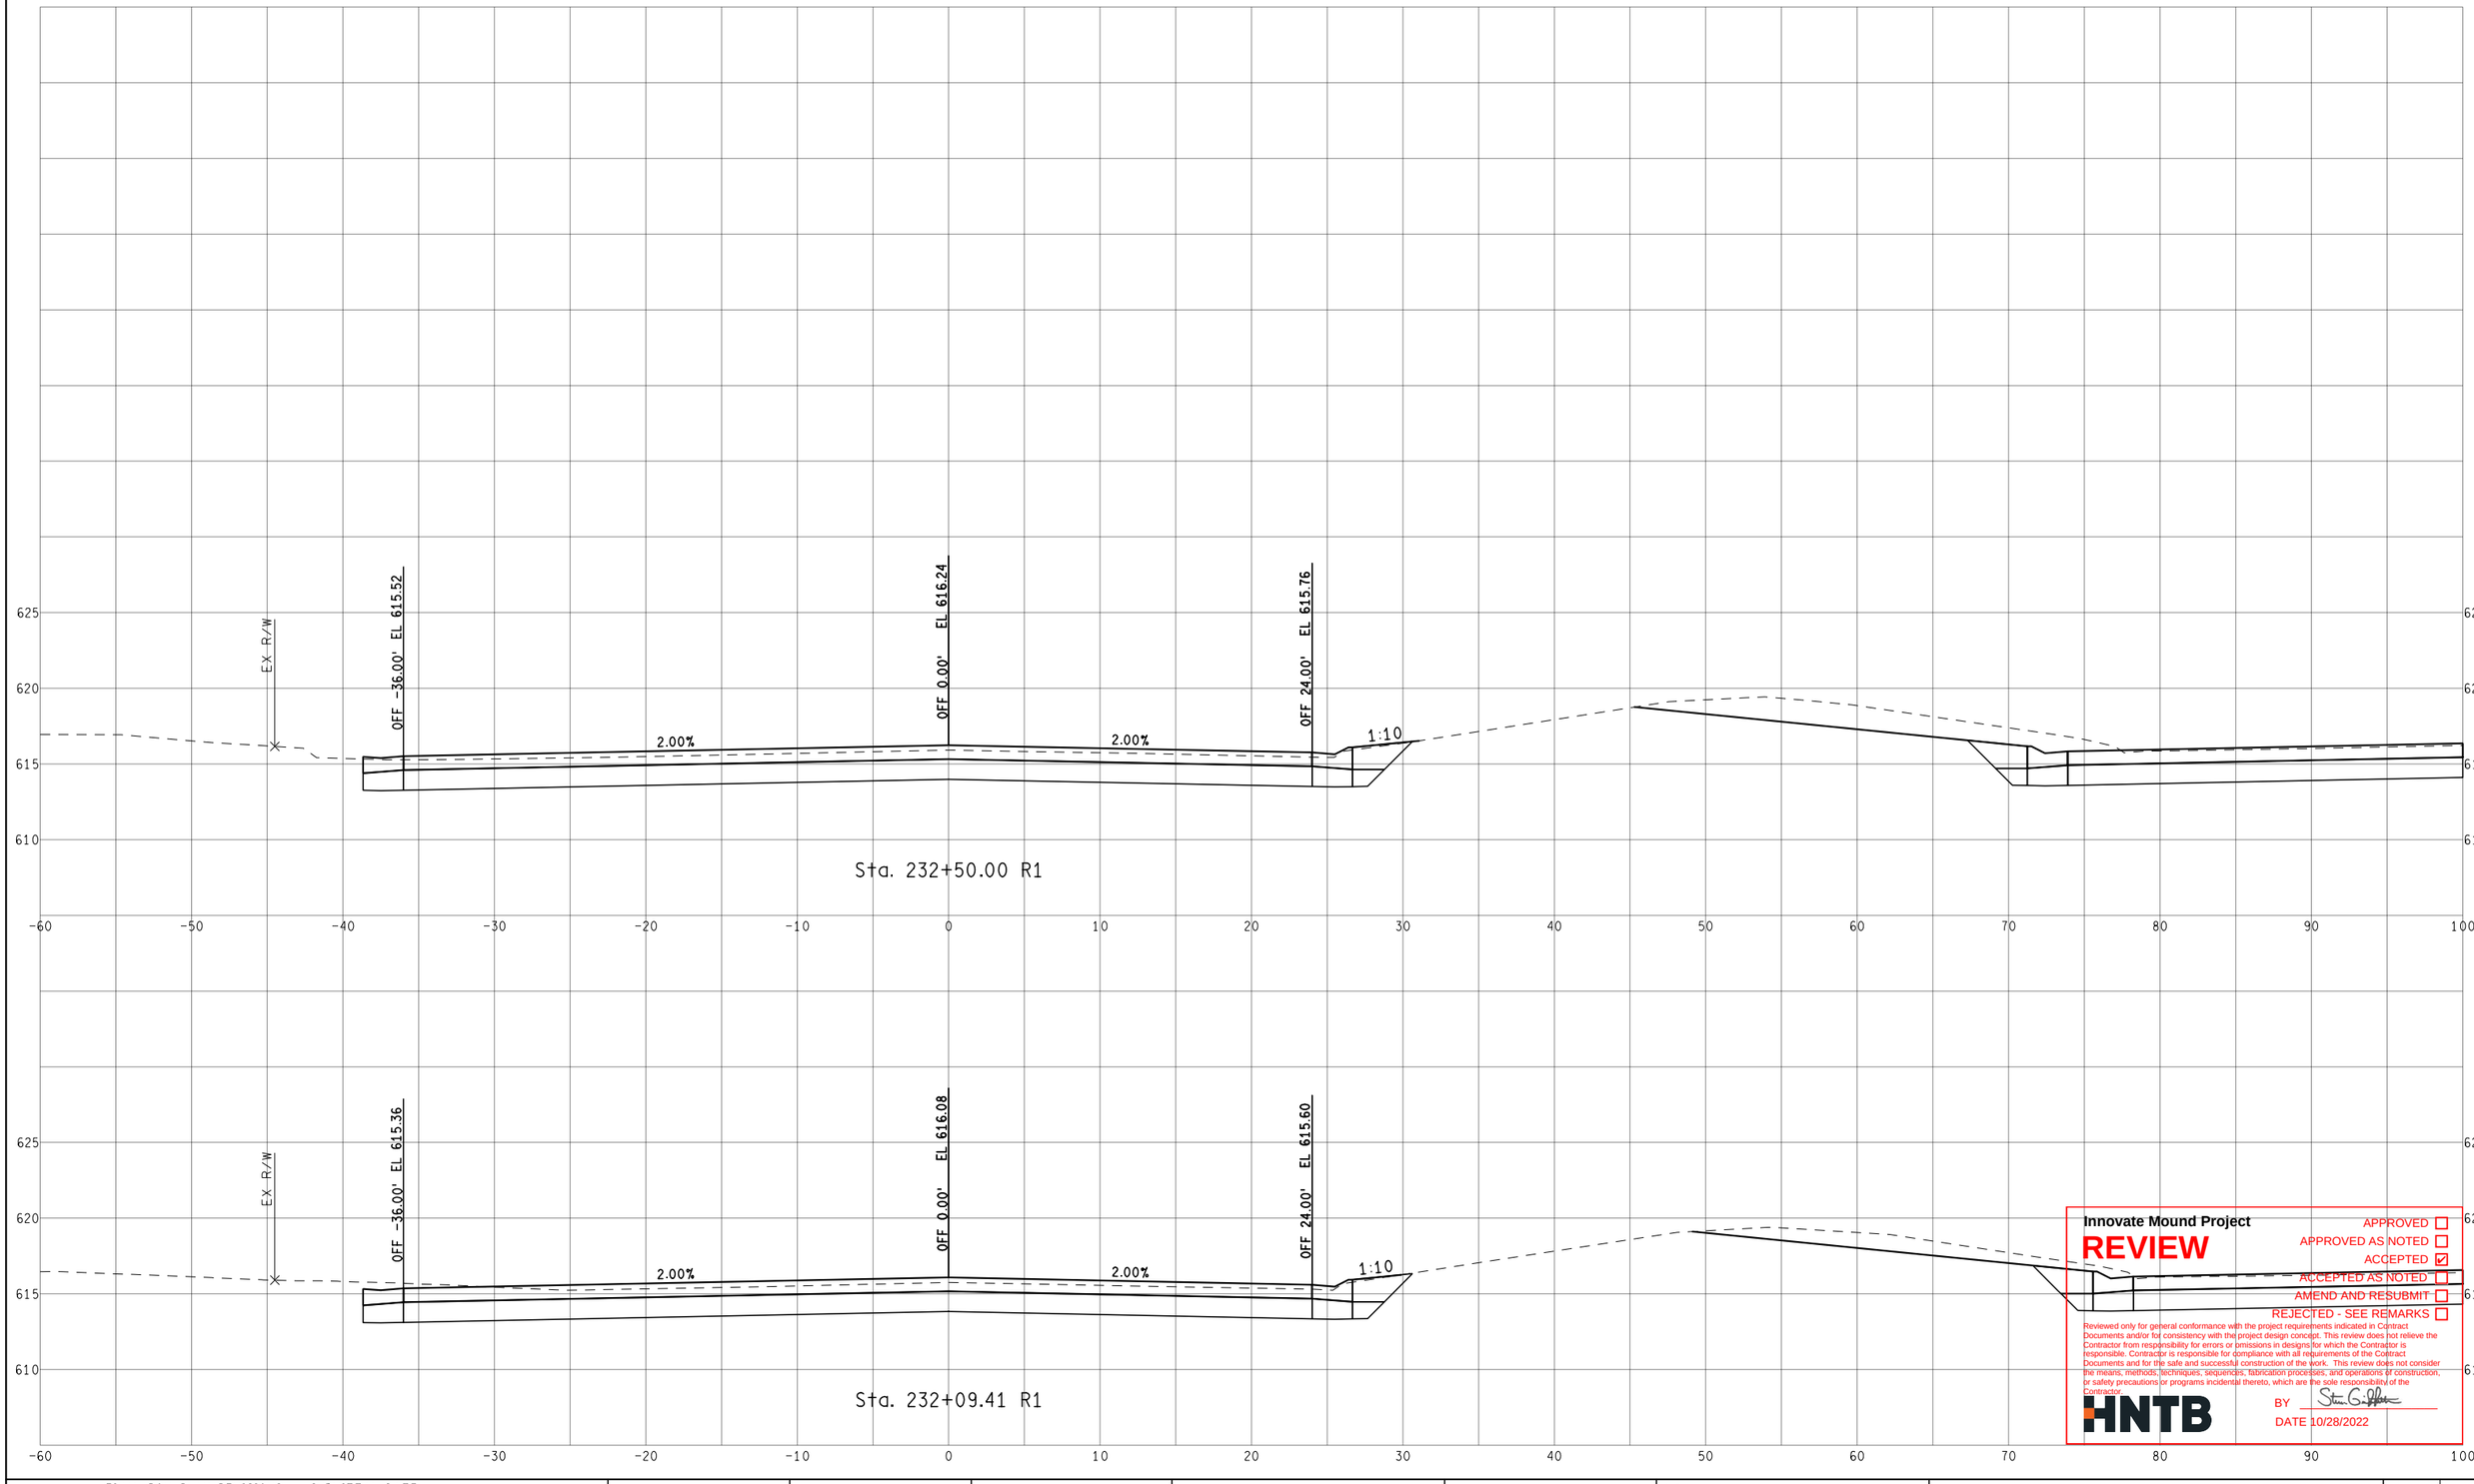

Innovate Mound Project

REVIEW

APPROVED ☐
APPROVED AS NOTED ☐
ACCEPTED ☑
ACCEPTED AS NOTED ☐
AMEND AND RESUBMIT ☐
REJECTED - SEE REMARKS ☐

Reviewed only for general conformance with the project requirements indicated in Contract Documents and/or for consistency with the project design concept. This review does not relieve the Contractor from responsibility for errors or omissions in designs for which the Contractor is responsible. Contractor is responsible for compliance with all requirements of the Contract Documents and for the safe and successful construction of the work. This review does not consider the means, methods, techniques, sequences, fabrication processes, and operations of construction; or safety precautions or programs incidental thereto, which are the sole responsibility of the Contractor.

HNTB

BY Steven G. Gilbert

DATE 10/28/2022


FINAL ROW PLAN REVISIONS (SUBMITTAL DATE:)							
NO.	DATE	AUTH	DESCRIPTION	NO.	DATE	AUTH	DESCRIPTION

MACOMB COUNTY MICHIGAN — Department of Roads

VERT. (FT) 0 10

HORZ. (FT) 0 10

	DATE: 10/12/22	CS: INFR50000	STA. 232+09.41 R1 TO STA. 232+50.00 R1	DRAWING / SHEET
	DESIGN UNIT: XXX	JN: 207178A	SB MOUND RD	SECT
FILE:	TSC: MACOMB			

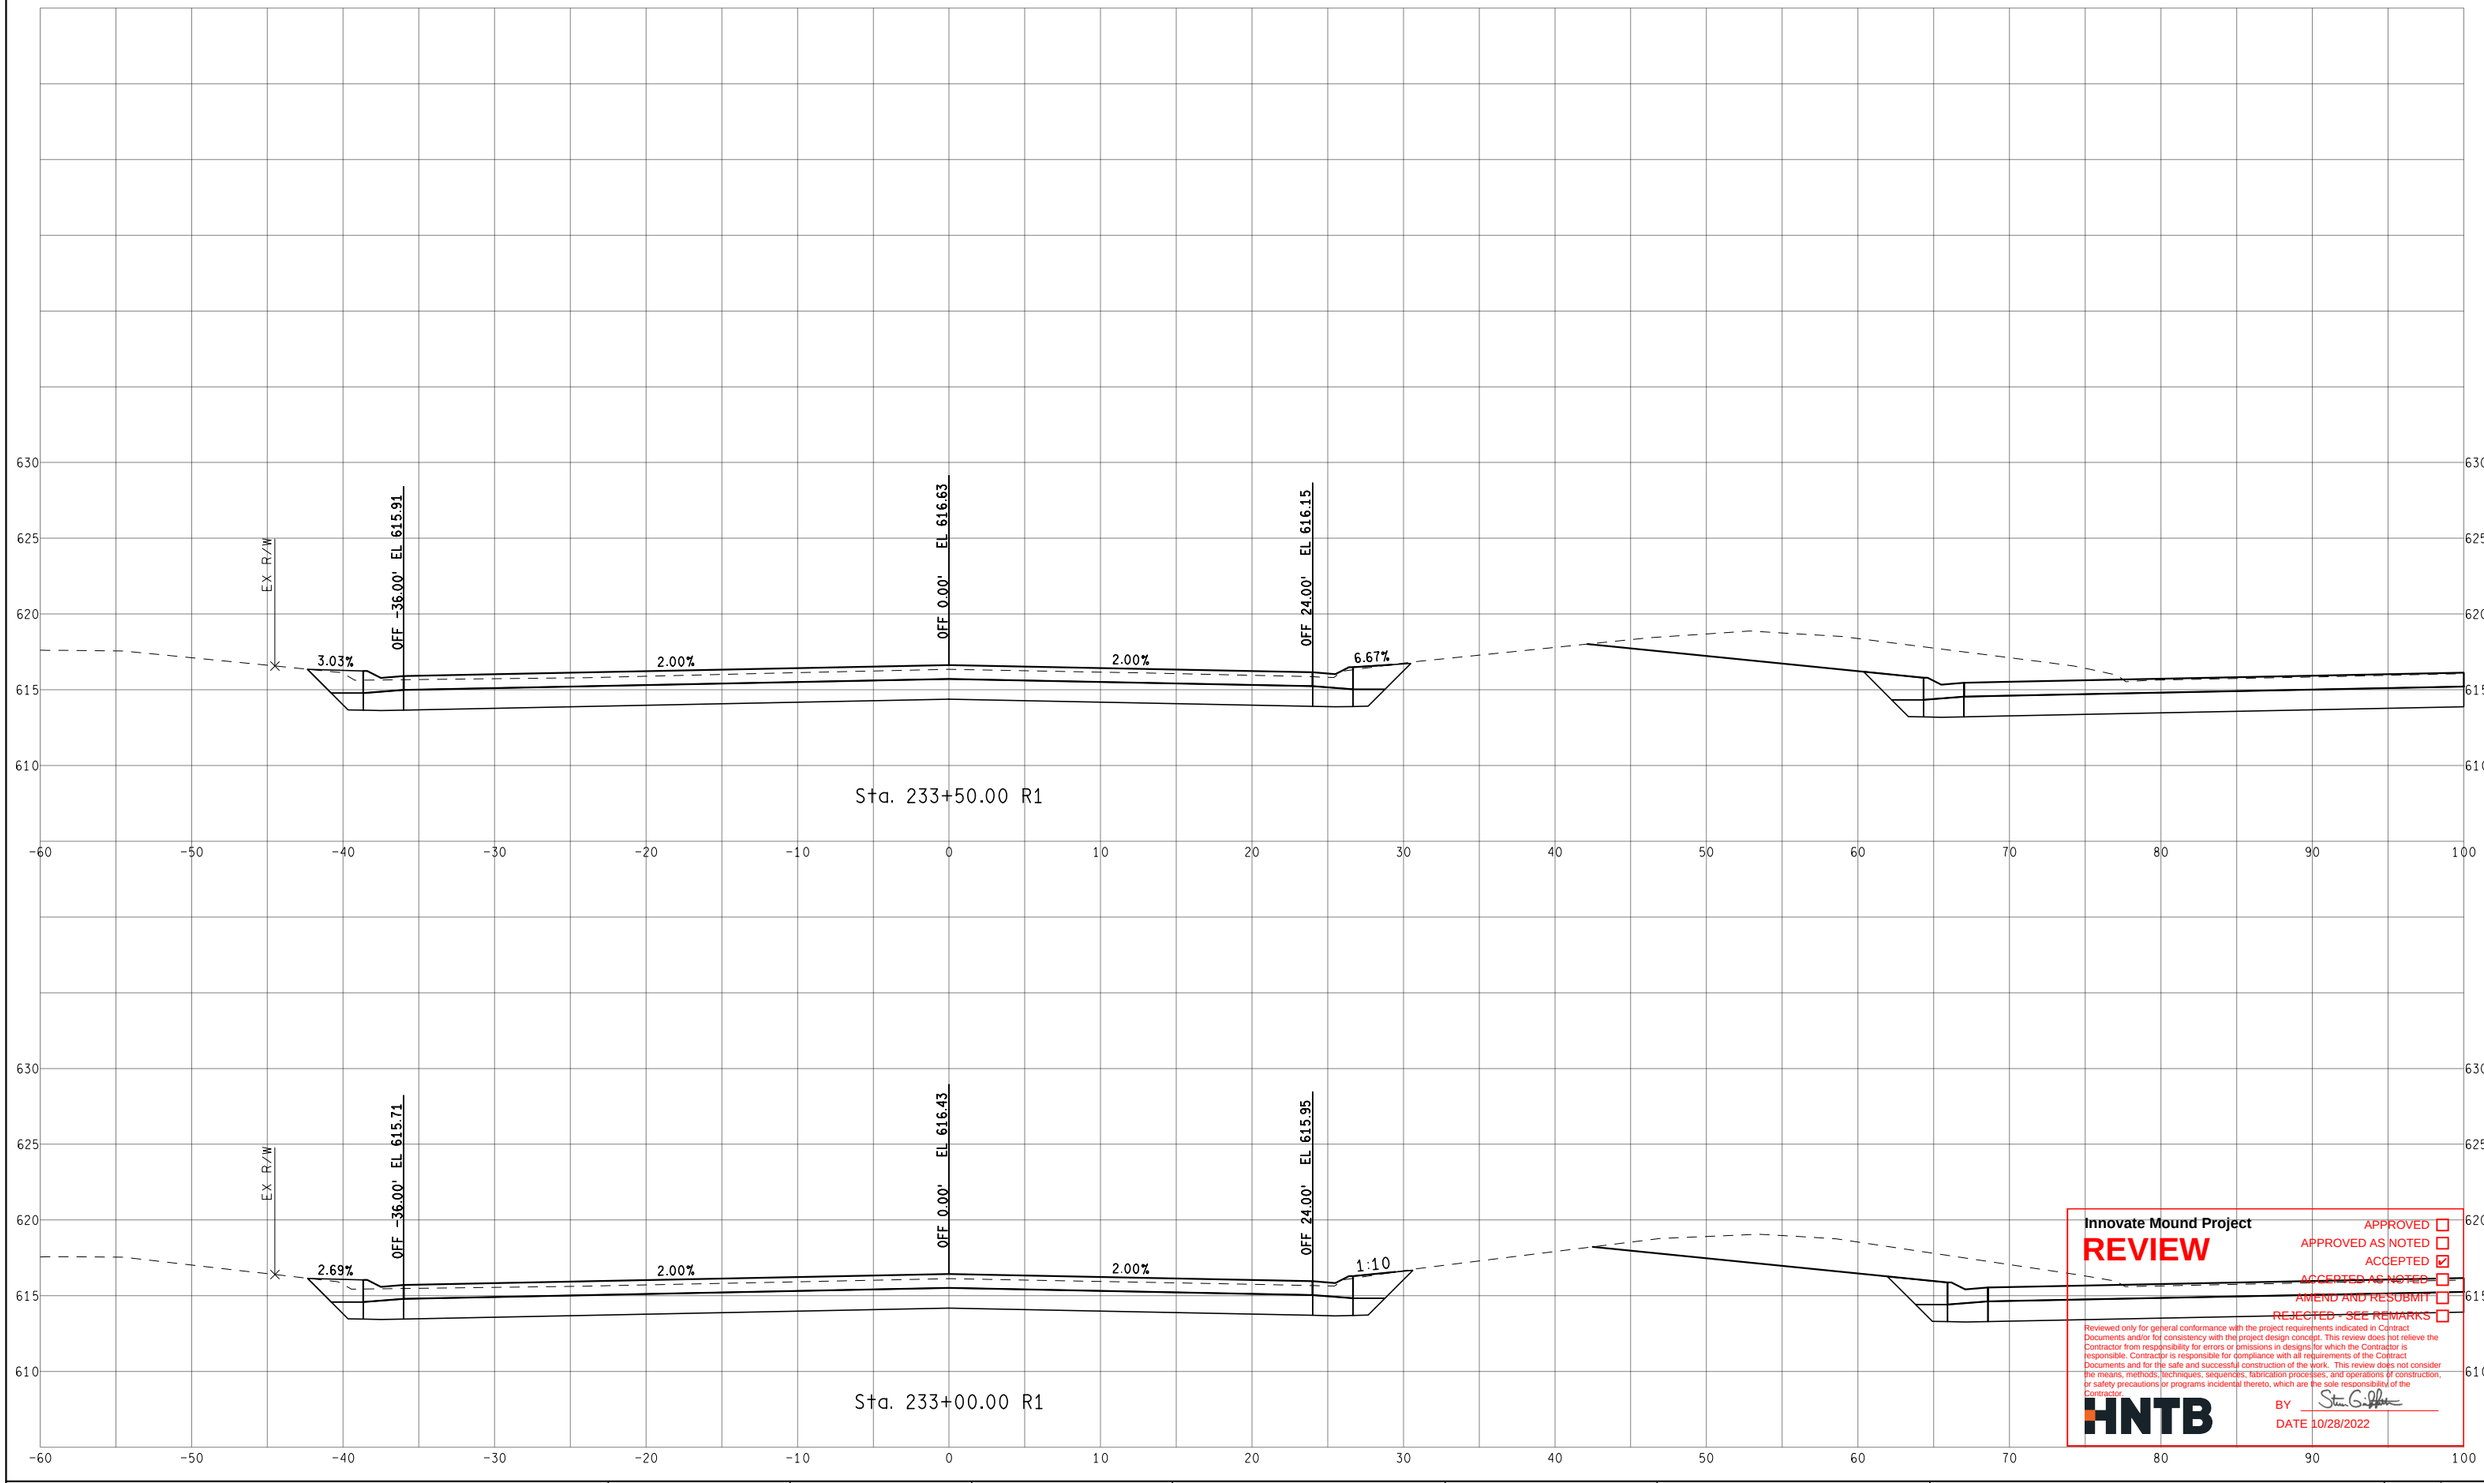

Innovate Mound Project

REVIEW

APPROVED ☐
APPROVED AS NOTED ☐
ACCEPTED ☑
ACCEPTED AS NOTED ☐
AMEND AND RESUBMIT ☐
REJECTED - SEE REMARKS ☐

Reviewed only for general conformance with the project requirements indicated in Contract Documents and/or for consistency with the project design concept. This review does not relieve the Contractor from responsibility for errors or omissions in designs for which the Contractor is responsible. Contractor is responsible for compliance with all requirements of the Contract Documents and for the safe and successful construction of the work. This review does not consider the means, methods, techniques, sequences, fabrication processes, and operations of construction, or safety precautions or programs incidental thereto, which are the sole responsibility of the Contractor.

HNTB

BY

DATE 10/28/2022

FINAL ROW PLAN REVISIONS (SUBMITTAL DATE:)							
NO.	DATE	AUTH	DESCRIPTION	NO.	DATE	AUTH	DESCRIPTION

Department of Roads

VERT. (FT) 0 10
HORZ. (FT) 0 10


FILE:

DATE: 10/12/22
DESIGN UNIT: XXX
TSC: MACOMB

CS: INFR50000
JN: 207178A

STA. 233+00.00 R1 TO STA. 233+50.00 R1
SB MOUND RD

DRAWING
SHEET
SECT

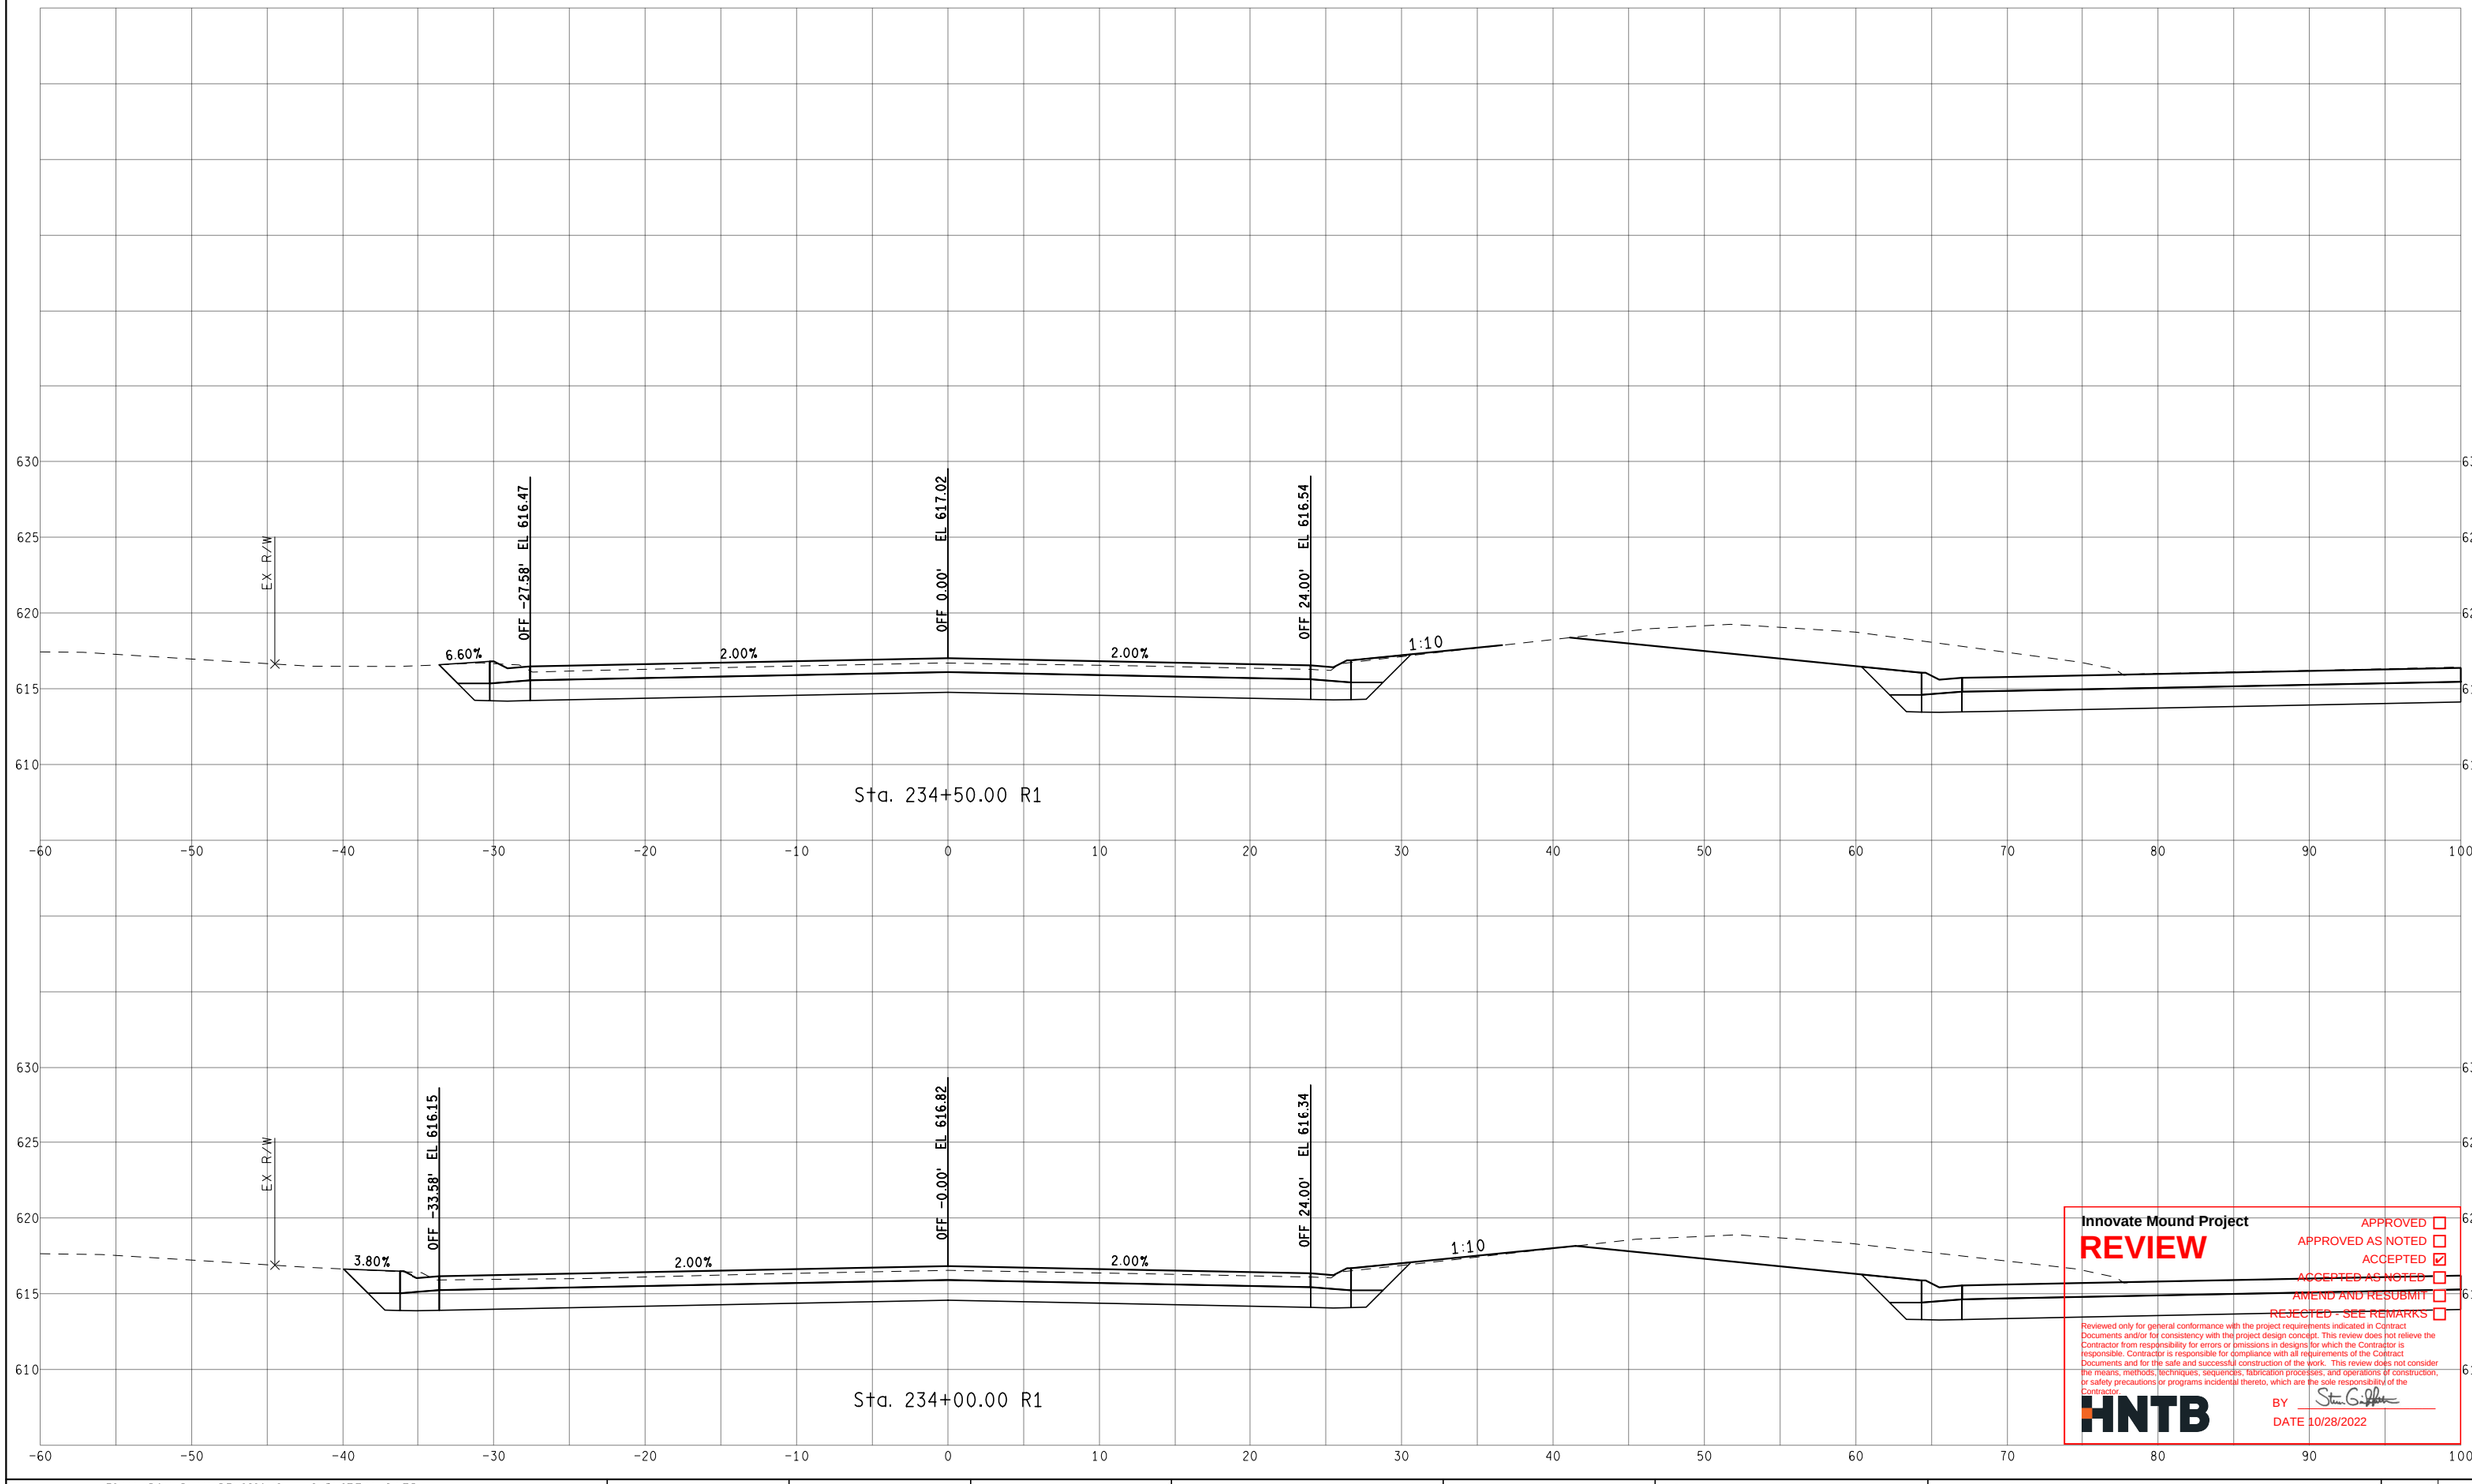

Innovate Mound Project

REVIEW

APPROVED ☐
APPROVED AS NOTED ☐
ACCEPTED ☑
ACCEPTED AS NOTED ☐
AMEND AND RESUBMIT ☐
REJECTED - SEE REMARKS ☐

Reviewed only for general conformance with the project requirements indicated in Contract Documents and/or for consistency with the project design concept. This review does not relieve the Contractor from responsibility for errors or omissions in designs for which the Contractor is responsible. Contractor is responsible for compliance with all requirements of the Contract Documents and for the safe and successful construction of the work. This review does not consider the means, methods, techniques, sequences, fabrication processes, and operations of construction, or safety precautions or programs incidental thereto, which are the sole responsibility of the Contractor.

HNTB

BY Steven G. Palmer

DATE 10/28/2022

FINAL ROW PLAN REVISIONS (SUBMITTAL DATE:)							
NO.	DATE	AUTH	DESCRIPTION	NO.	DATE	AUTH	DESCRIPTION

Department of Roads

VERT. (FT) 0 10

HORZ. (FT) 0 10

FILE:

DATE: 10/12/22

DESIGN UNIT: XXX

TSC: MACOMB

CS: INFR50000

JN: 207178A


STA. 234+00.00 R1 TO STA. 234+50.00 R1

SB MOUND RD

DRAWING

SHEET

SECT

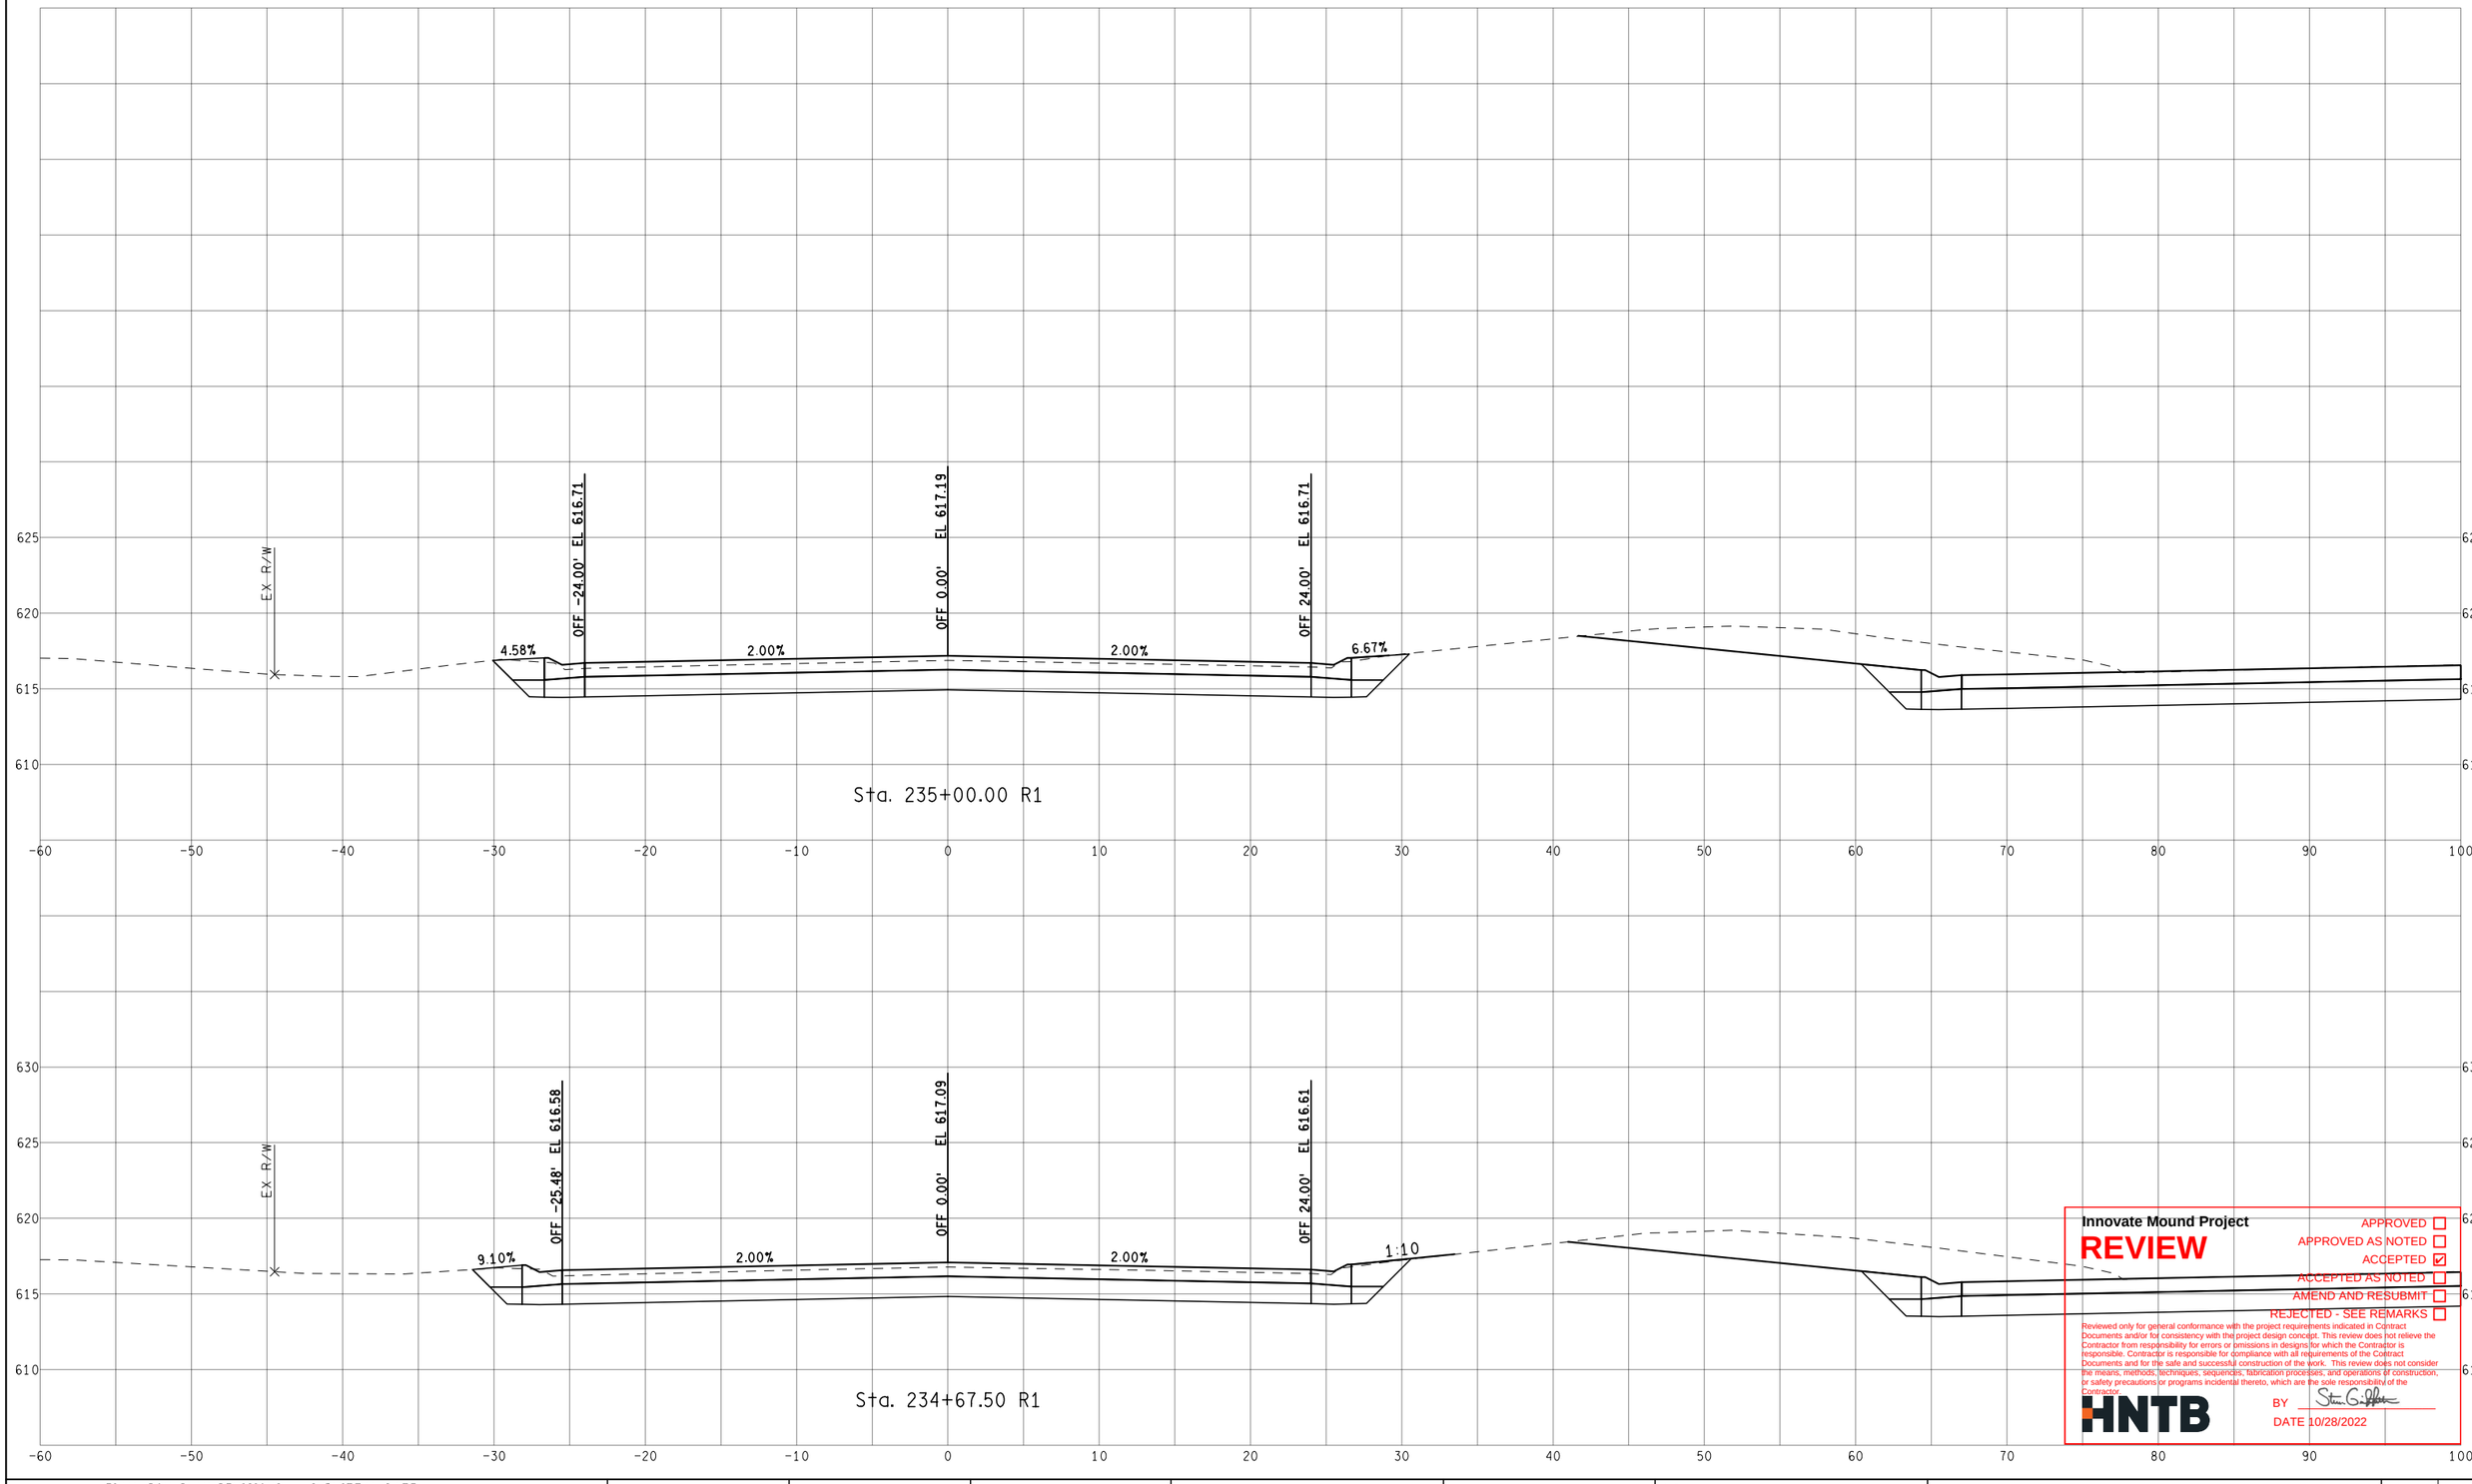

Innovate Mound Project

REVIEW

APPROVED ☐
APPROVED AS NOTED ☐
ACCEPTED ☑
ACCEPTED AS NOTED ☐
AMEND AND RESUBMIT ☐
REJECTED - SEE REMARKS ☐

Reviewed only for general conformance with the project requirements indicated in Contract Documents and/or for consistency with the project design concept. This review does not relieve the Contractor from responsibility for errors or omissions in designs for which the Contractor is responsible. Contractor is responsible for compliance with all requirements of the Contract Documents and for the safe and successful construction of the work. This review does not consider the means, methods, techniques, sequences, fabrication processes, and operations of construction, or safety precautions or programs incidental thereto, which are the sole responsibility of the Contractor.

HNTB

BY Steven G. Peltier

DATE 10/28/2022

FINAL ROW PLAN REVISIONS (SUBMITTAL DATE:)							
NO.	DATE	AUTH	DESCRIPTION	NO.	DATE	AUTH	DESCRIPTION

Department of Roads

VERT. (FT) 0 10

HORZ. (FT) 0 10

FILE:

DATE: 10/12/22

DESIGN UNIT: XXX

TSC: MACOMB

CS: INFR50000

JN: 207178A


STA. 234+67.50 R1 TO STA. 235+00.00 R1

SB MOUND RD

DRAWING

SHEET

SECT

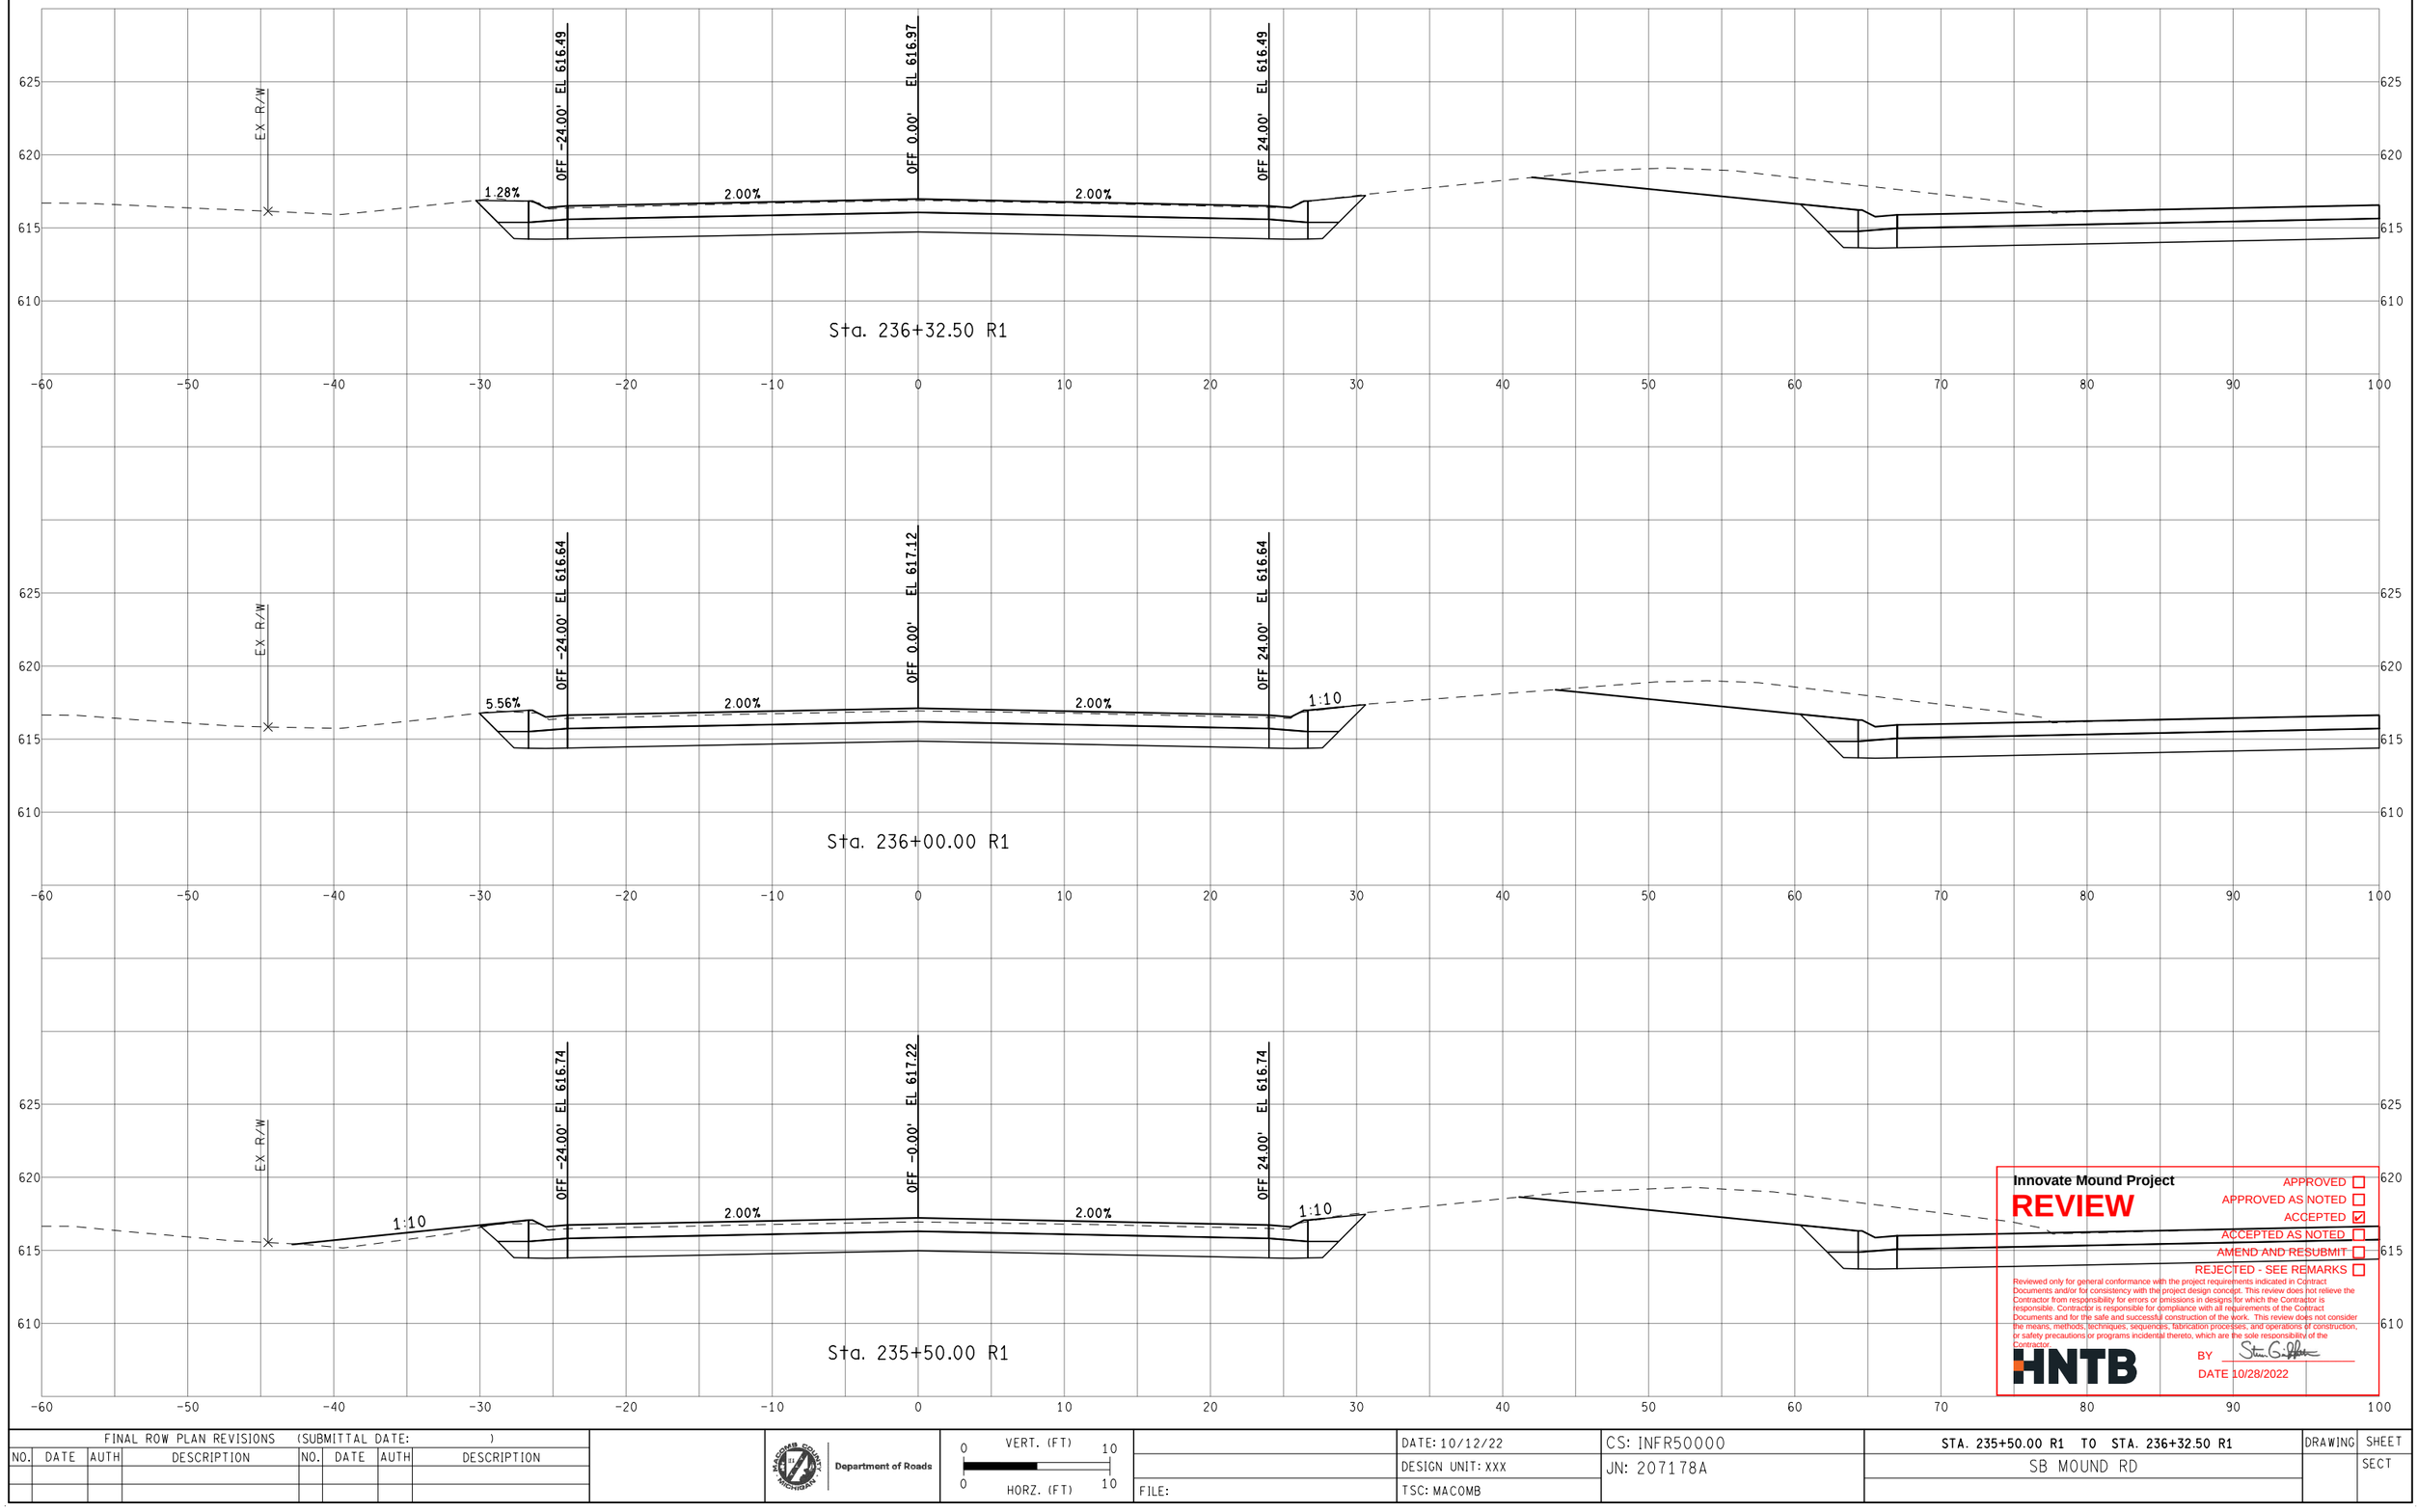

Sta. 236+32.50 R1

Sta. 236+00.00 R1

Sta. 235+50.00 R1

Innovate Mound Project

REVIEW

APPROVED ☐
APPROVED AS NOTED ☐
ACCEPTED ☑
ACCEPTED AS NOTED ☐
AMEND AND RESUBMIT ☐
REJECTED - SEE REMARKS ☐

Reviewed only for general conformance with the project requirements indicated in Contract Documents and/or for consistency with the project design concept. This review does not relieve the Contractor from responsibility for errors or omissions in designs for which the Contractor is responsible. Contractor is responsible for compliance with all requirements of the Contract Documents and for the safe and successful construction of the work. This review does not consider the means, methods, techniques, sequences, fabrication processes, and operations of construction, or safety precautions or programs incidental thereto, which are the sole responsibility of the Contractor.

HNTB

BY Steven G. Peltier

DATE 10/28/2022

FINAL ROW PLAN REVISIONS (SUBMITTAL DATE:)							
NO.	DATE	AUTH	DESCRIPTION	NO.	DATE	AUTH	DESCRIPTION

MACOMB COUNTY MICHIGAN — Department of Roads

VERT. (FT) 0 10
HORZ. (FT) 0 10


FILE:

DATE: 10/12/22
DESIGN UNIT: XXX
TSC: MACOMB

CS: INFR50000
JN: 207178A

STA. 235+50.00 R1 TO STA. 236+32.50 R1
SB MOUND RD

DRAWING
SHEET
SECT

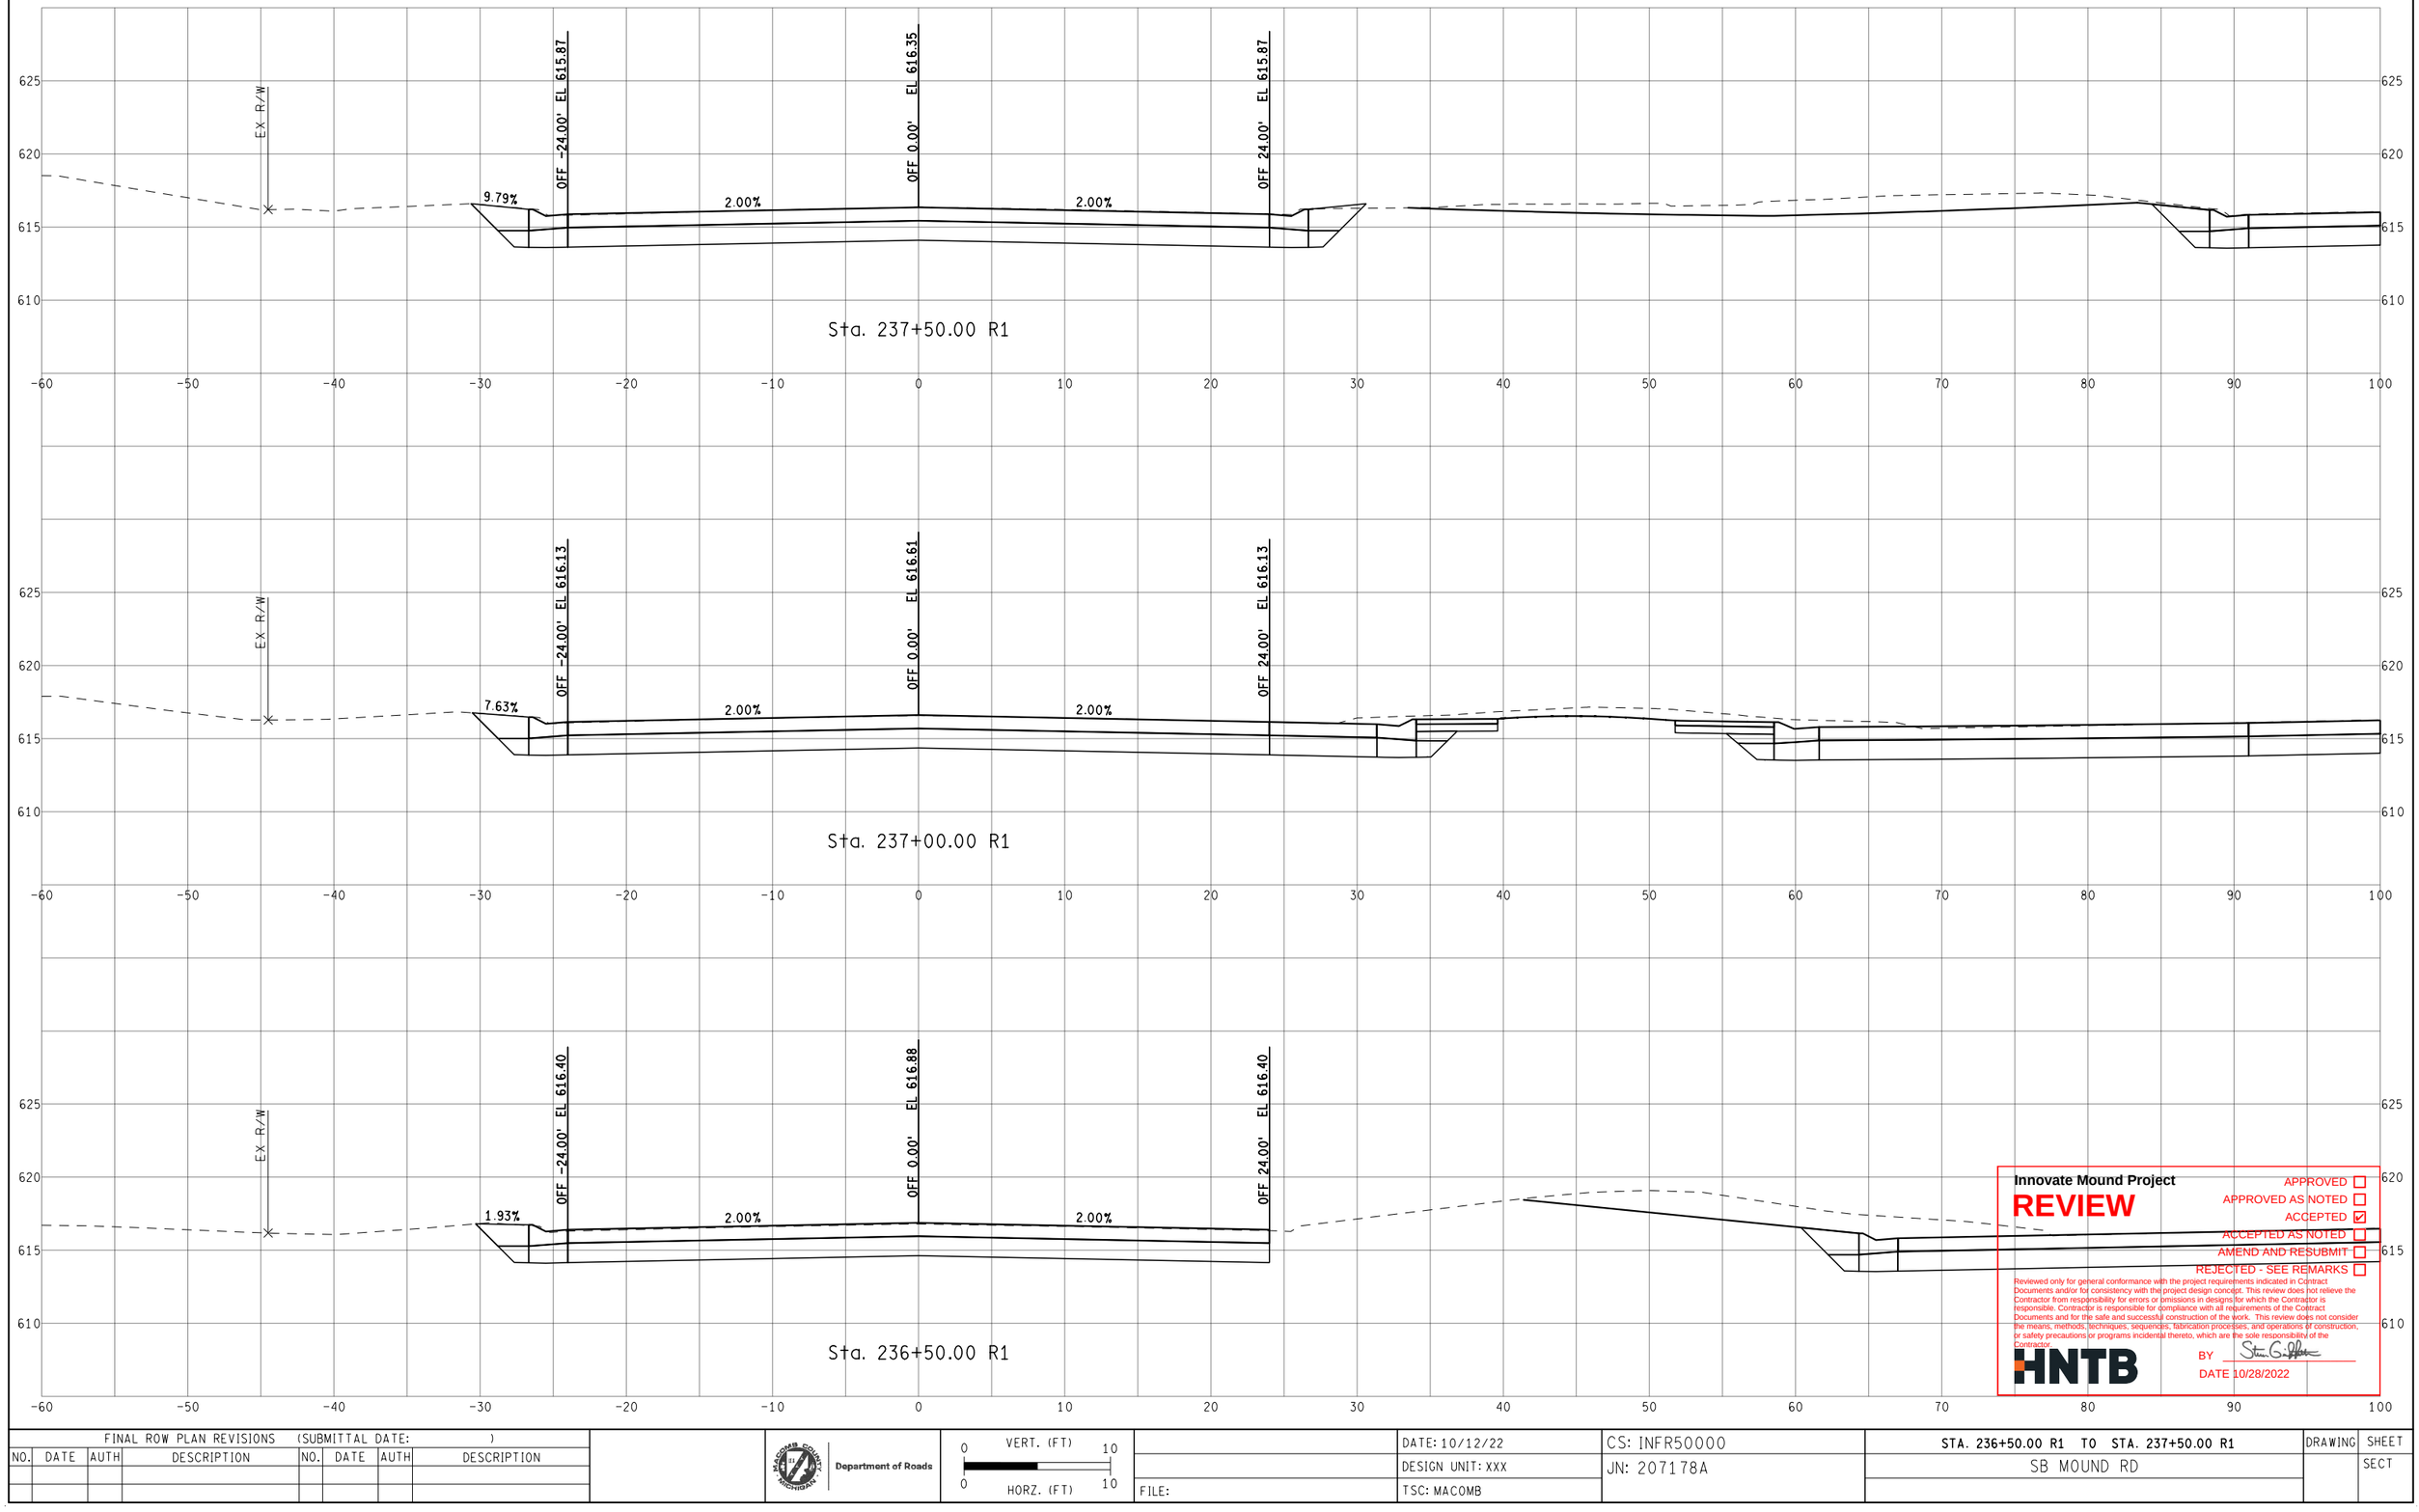

Innovate Mound Project

REVIEW

APPROVED ☐
APPROVED AS NOTED ☐
ACCEPTED ☑
ACCEPTED AS NOTED ☐
AMEND AND RESUBMIT ☐
REJECTED - SEE REMARKS ☐

Reviewed only for general conformance with the project requirements indicated in Contract Documents and/or for consistency with the project design concept. This review does not relieve the Contractor from responsibility for errors or omissions in designs for which the Contractor is responsible. Contractor is responsible for compliance with all requirements of the Contract Documents and for the safe and successful construction of the work. This review does not consider the means, methods, techniques, sequences, fabrication processes, and operations of construction, or safety precautions or programs incidental thereto, which are the sole responsibility of the Contractor.

HNTB

BY

DATE 10/28/2022

FINAL ROW PLAN REVISIONS (SUBMITTAL DATE:)							
NO.	DATE	AUTH	DESCRIPTION	NO.	DATE	AUTH	DESCRIPTION

Department of Roads

VERT. (FT) 0 10
HORZ. (FT) 0 10


FILE:

DATE: 10/12/22
DESIGN UNIT: XXX
TSC: MACOMB

CS: INFR50000
JN: 207178A

STA. 236+50.00 R1 TO STA. 237+50.00 R1
SB MOUND RD

DRAWING
SHEET
SECT

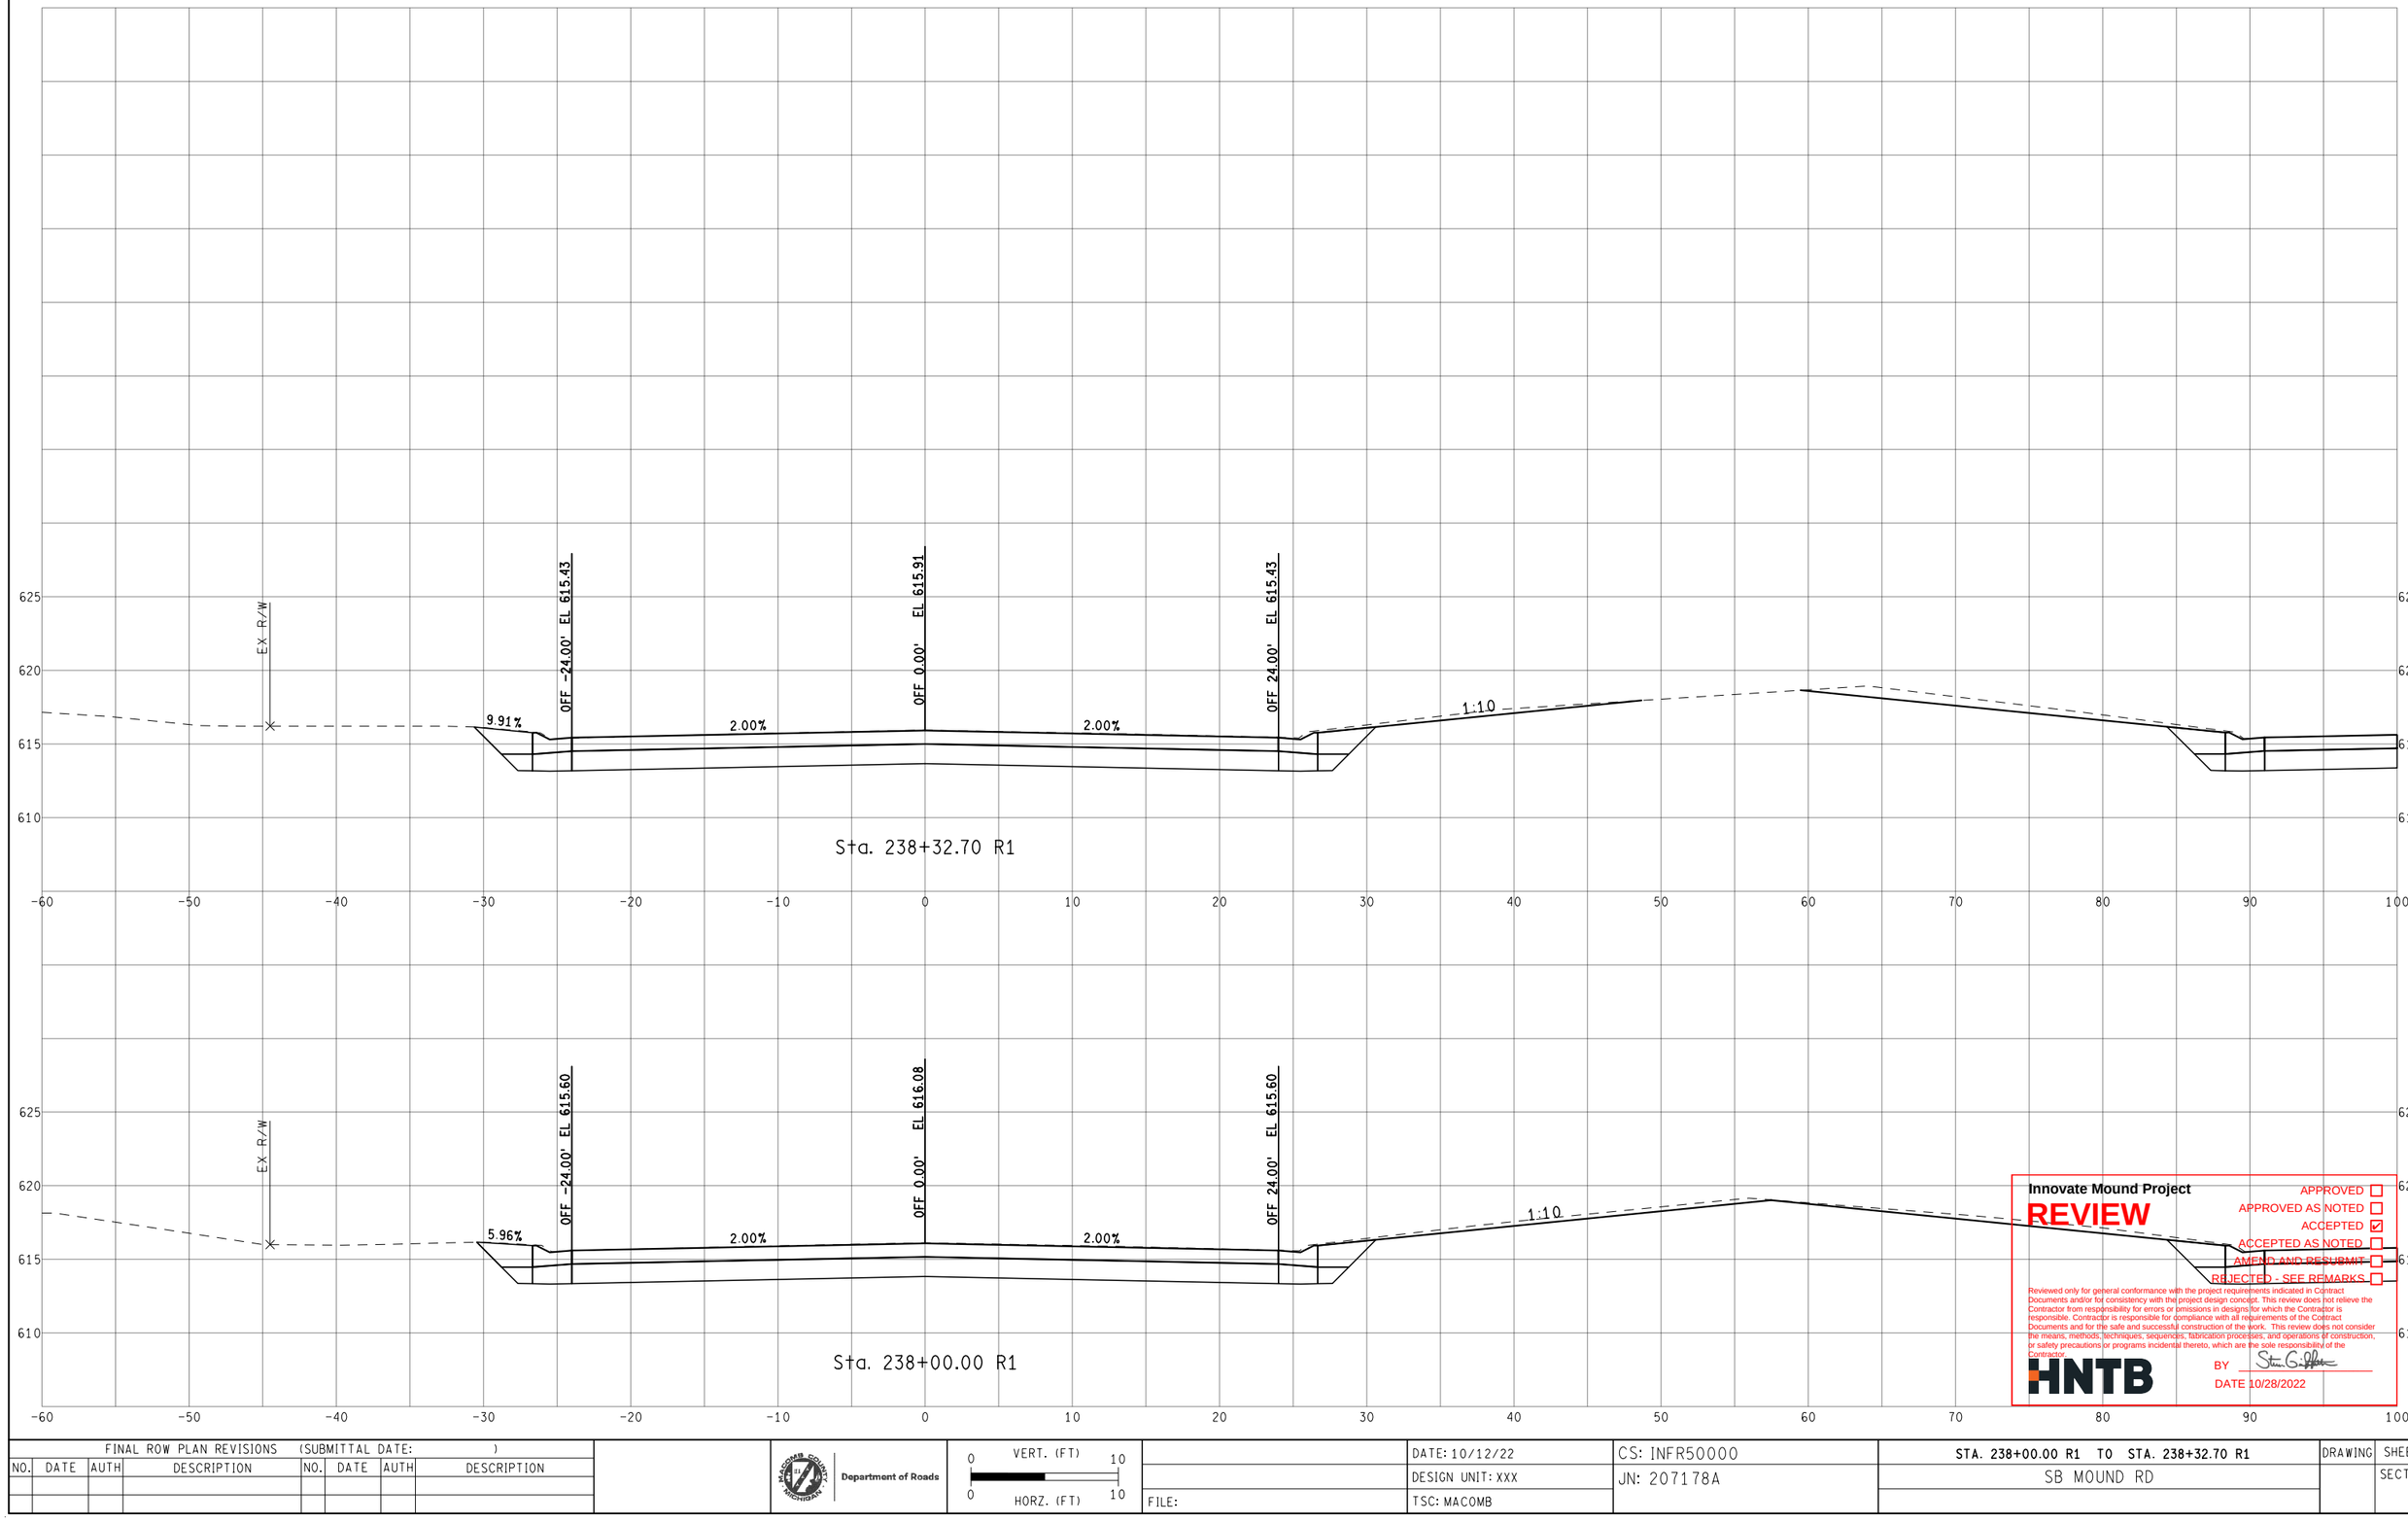

Innovate Mound Project

REVIEW

APPROVED ☐
APPROVED AS NOTED ☐
ACCEPTED ☑
ACCEPTED AS NOTED ☐
AMEND AND RESUBMIT ☐
REJECTED - SEE REMARKS ☐

Reviewed only for general conformance with the project requirements indicated in Contract Documents and/or for consistency with the project design concept. This review does not relieve the Contractor from responsibility for errors or omissions in designs for which the Contractor is responsible. Contractor is responsible for compliance with all requirements of the Contract Documents and for the safe and successful construction of the work. This review does not consider the means, methods, techniques, sequences, fabrication processes, and operations of construction, or safety precautions or programs incidental thereto, which are the sole responsibility of the Contractor.

HNTB

BY Stan Griffith

DATE 10/28/2022

FINAL ROW PLAN REVISIONS (SUBMITTAL DATE:)							
NO.	DATE	AUTH	DESCRIPTION	NO.	DATE	AUTH	DESCRIPTION

Department of Roads

VERT. (FT) 0 10

HORZ. (FT) 0 10

FILE:

DATE: 10/12/22

DESIGN UNIT: XXX

TSC: MACOMB

CS: INFR50000

JN: 207178A


STA. 238+00.00 R1 TO STA. 238+32.70 R1

SB MOUND RD

DRAWING

SHEET

SECT

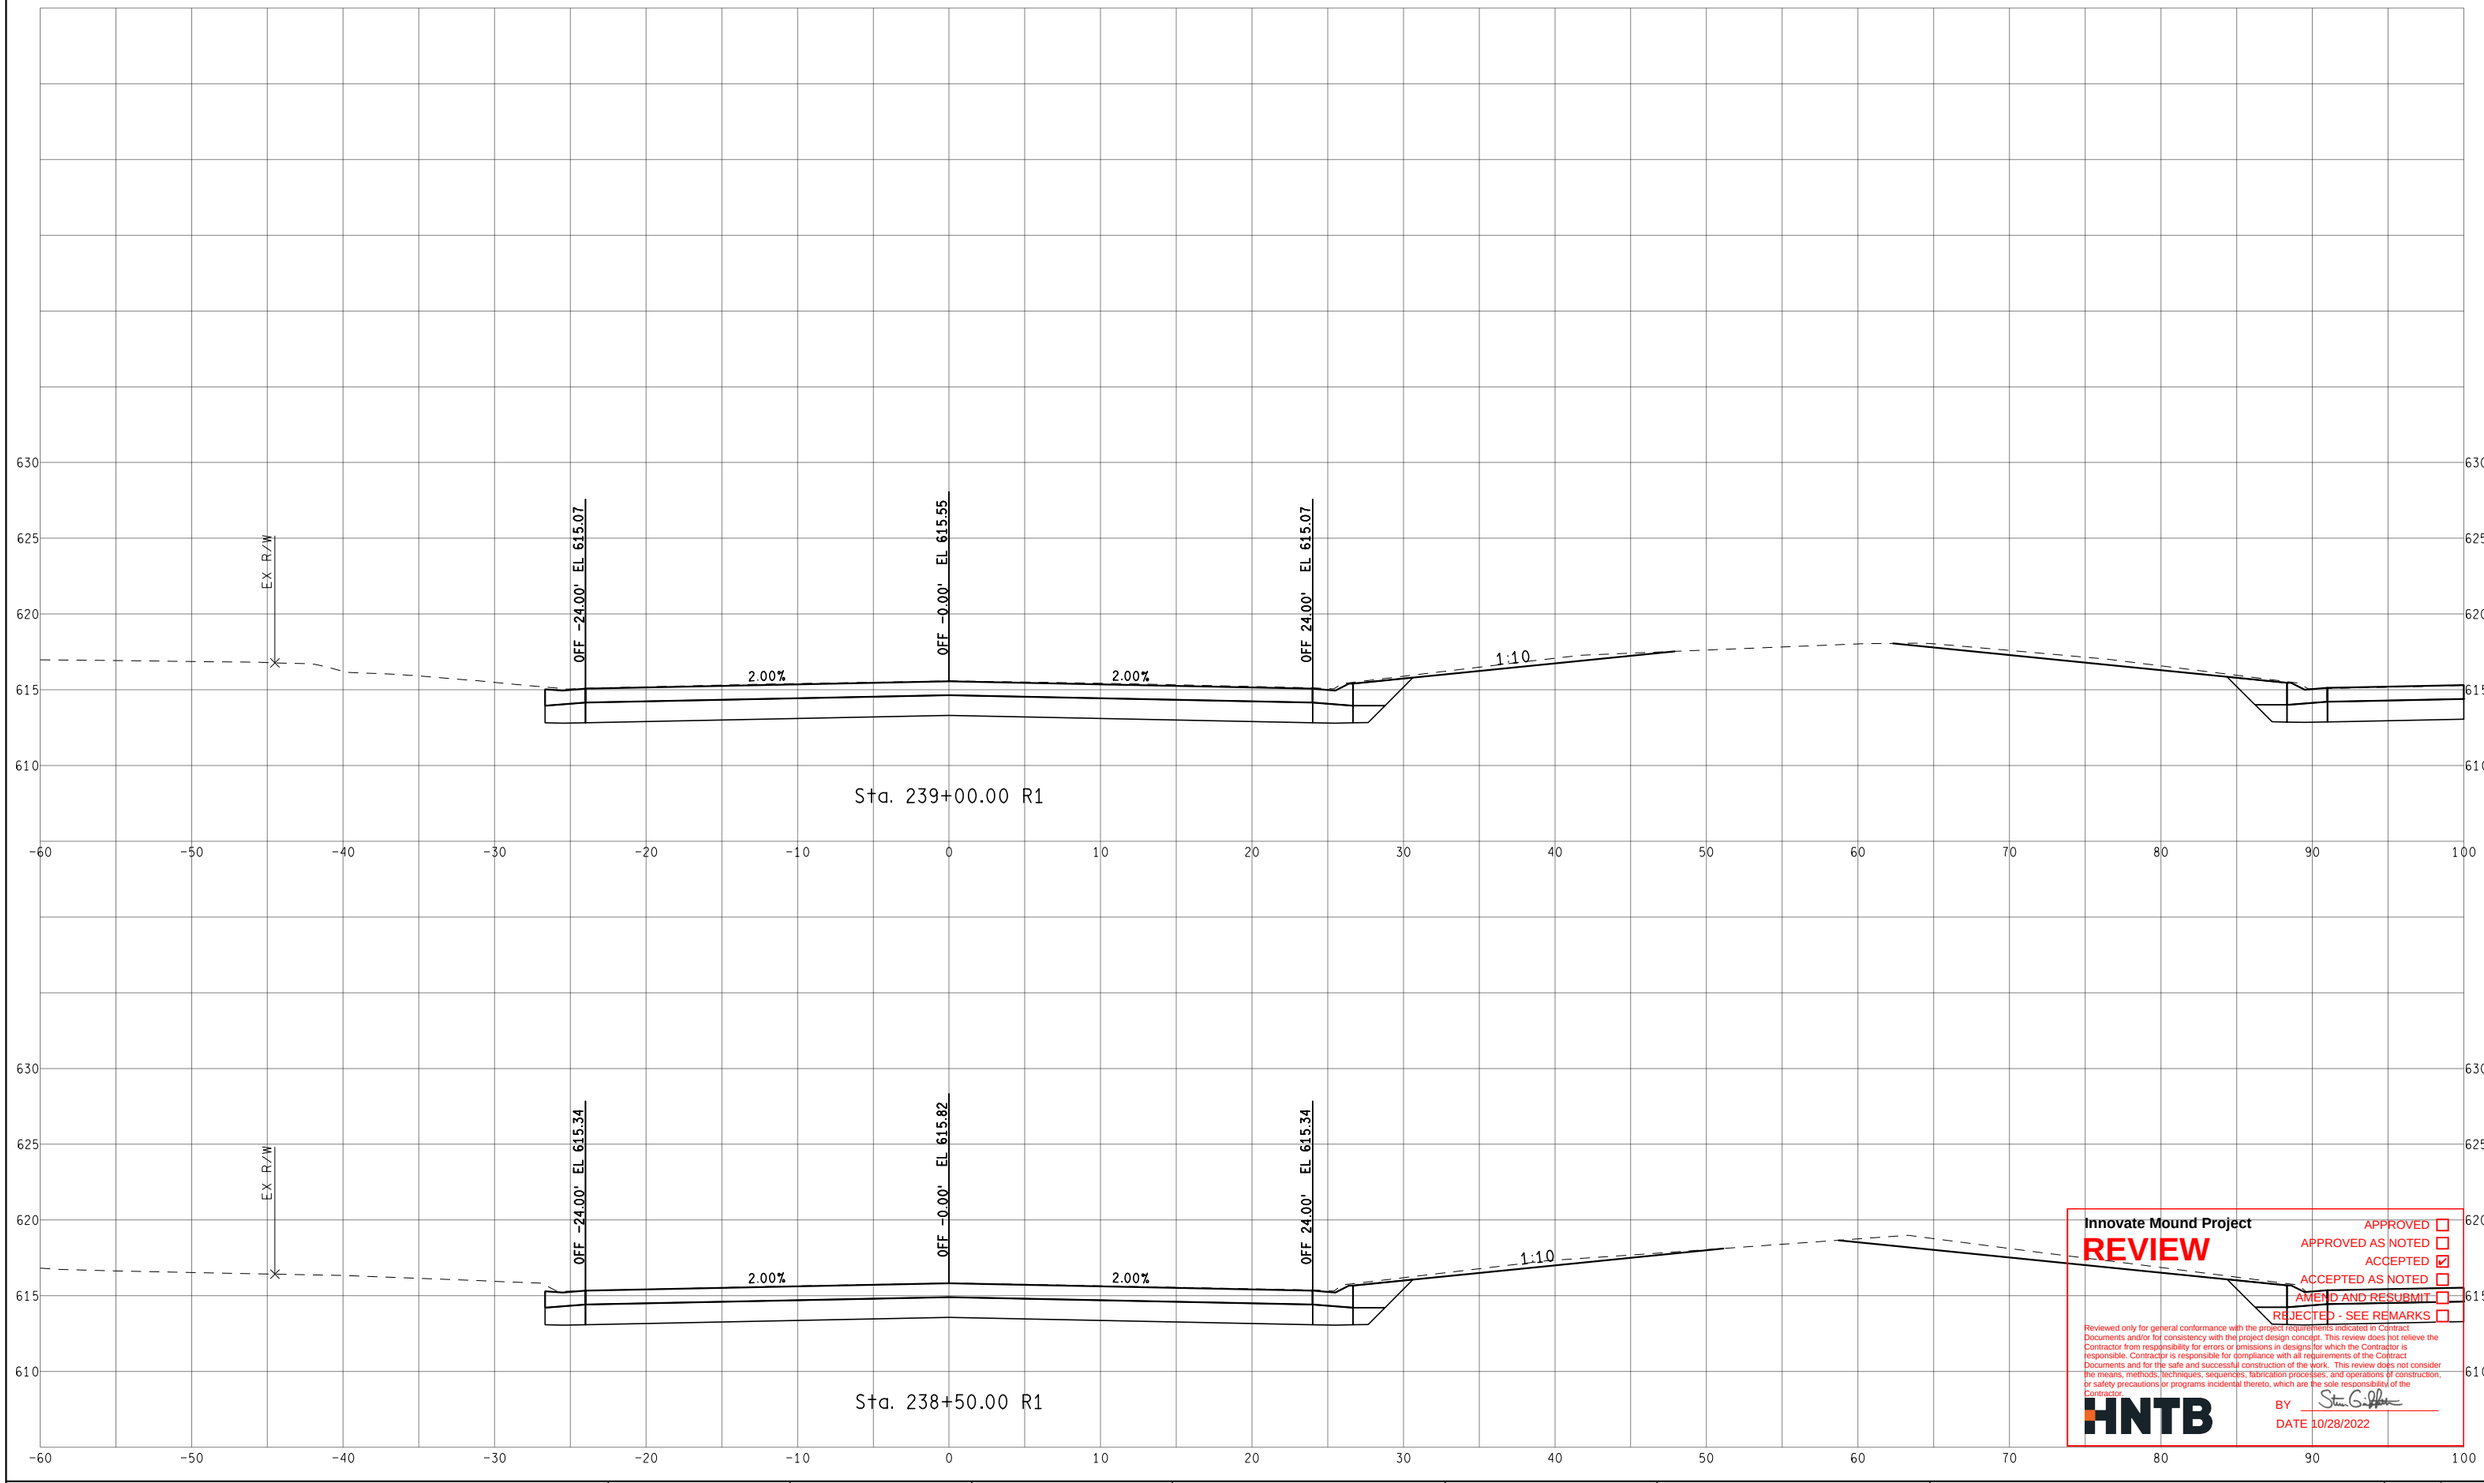

Innovate Mound Project

REVIEW

APPROVED ☐
APPROVED AS NOTED ☐
ACCEPTED ☑
ACCEPTED AS NOTED ☐
AMEND AND RESUBMIT ☐
REJECTED - SEE REMARKS ☐

Reviewed only for general conformance with the project requirements indicated in Contract Documents and/or for consistency with the project design concept. This review does not relieve the Contractor from responsibility for errors or omissions in designs for which the Contractor is responsible. Contractor is responsible for compliance with all requirements of the Contract Documents and for the safe and successful construction of the work. This review does not consider the means, methods, techniques, sequences, fabrication processes, and operations of construction, or safety precautions or programs incidental thereto, which are the sole responsibility of the Contractor.

HNTB

BY

DATE 10/28/2022

FINAL ROW PLAN REVISIONS (SUBMITTAL DATE:)							
NO.	DATE	AUTH	DESCRIPTION	NO.	DATE	AUTH	DESCRIPTION

Department of Roads

VERT. (FT) 0 10

HORZ. (FT) 0 10

FILE:

DATE: 10/12/22

DESIGN UNIT: XXX

TSC: MACOMB

CS: INFR50000

JN: 207178A


STA. 238+50.00 R1 TO STA. 239+00.00 R1

SB MOUND RD


DRAWING

SHEET


SECT

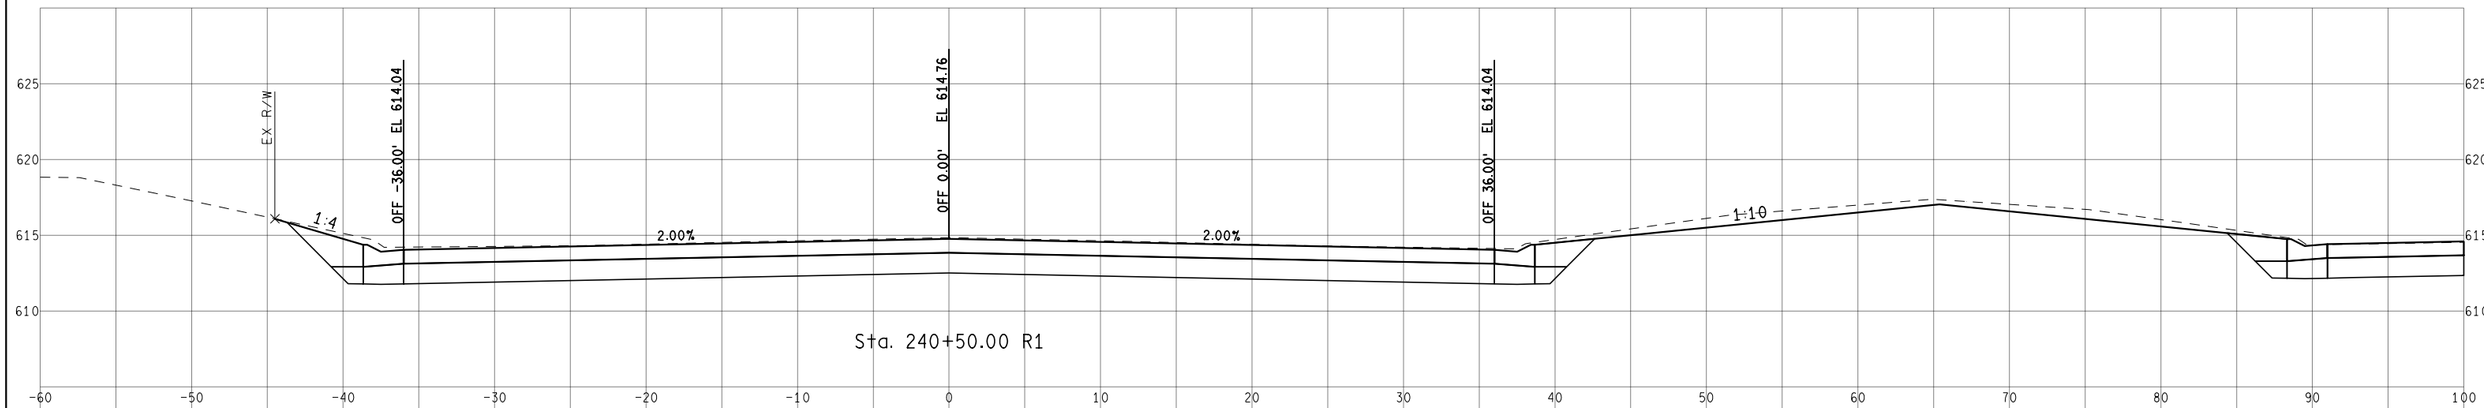

Sta. 240+50.00 R1

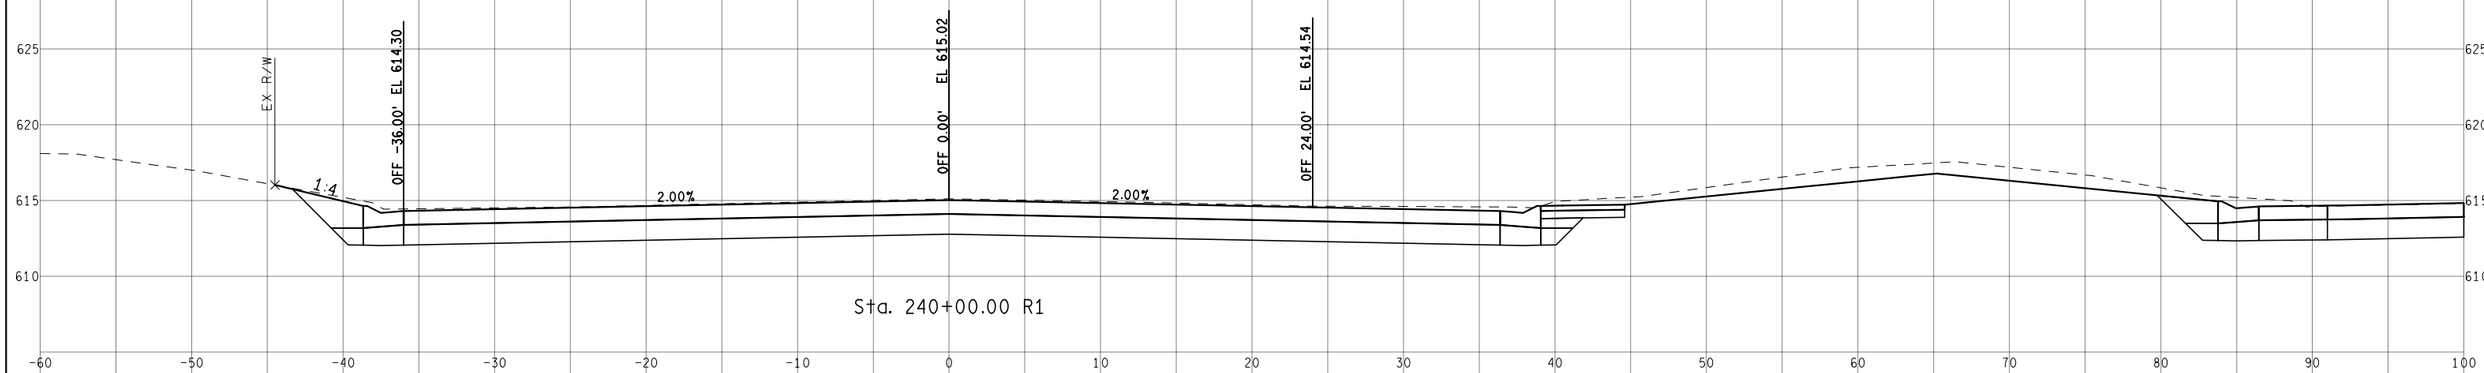

Sta. 240+00.00 R1

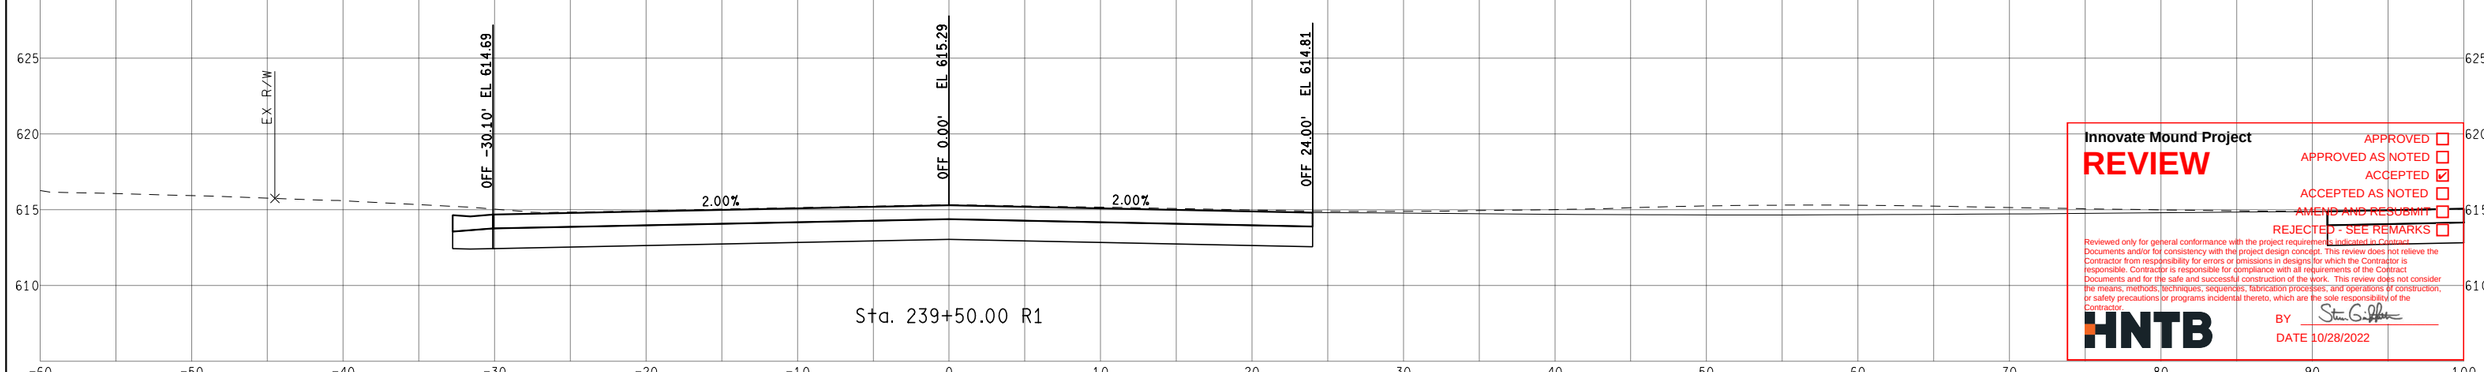

Sta. 239+50.00 R1

Innovate Mound Project

REVIEW

APPROVED ☐
APPROVED AS NOTED ☐
ACCEPTED ☑
ACCEPTED AS NOTED ☐
AMEND AND RESUBMIT ☐
REJECTED - SEE REMARKS ☐

Reviewed only for general conformance with the project requirements indicated in Contract Documents and/or for consistency with the project design concept. This review does not relieve the Contractor from responsibility for errors or omissions in designs for which the Contractor is responsible. Contractor is responsible for compliance with all requirements of the Contract Documents and for the safe and successful construction of the work. This review does not consider the means, methods, techniques, sequences, fabrication processes, and operations of construction, or safety precautions or programs incidental thereto, which are the sole responsibility of the Contractor.

HNTB

BY

DATE 10/28/2022

FINAL ROW PLAN REVISIONS (SUBMITTAL DATE:)							
NO.	DATE	AUTH	DESCRIPTION	NO.	DATE	AUTH	DESCRIPTION

MACOMB COUNTY MICHIGAN — Department of Roads

0 VERT. (FT) 10
0 HORZ. (FT) 10


FILE:

DATE: 10/12/22
DESIGN UNIT: XXX
TSC: MACOMB


CS: INFR50000
JN: 207178A

STA. 239+50.00 R1 TO STA. 240+50.00 R1
SB MOUND RD


DRAWING
SHEET
SECT

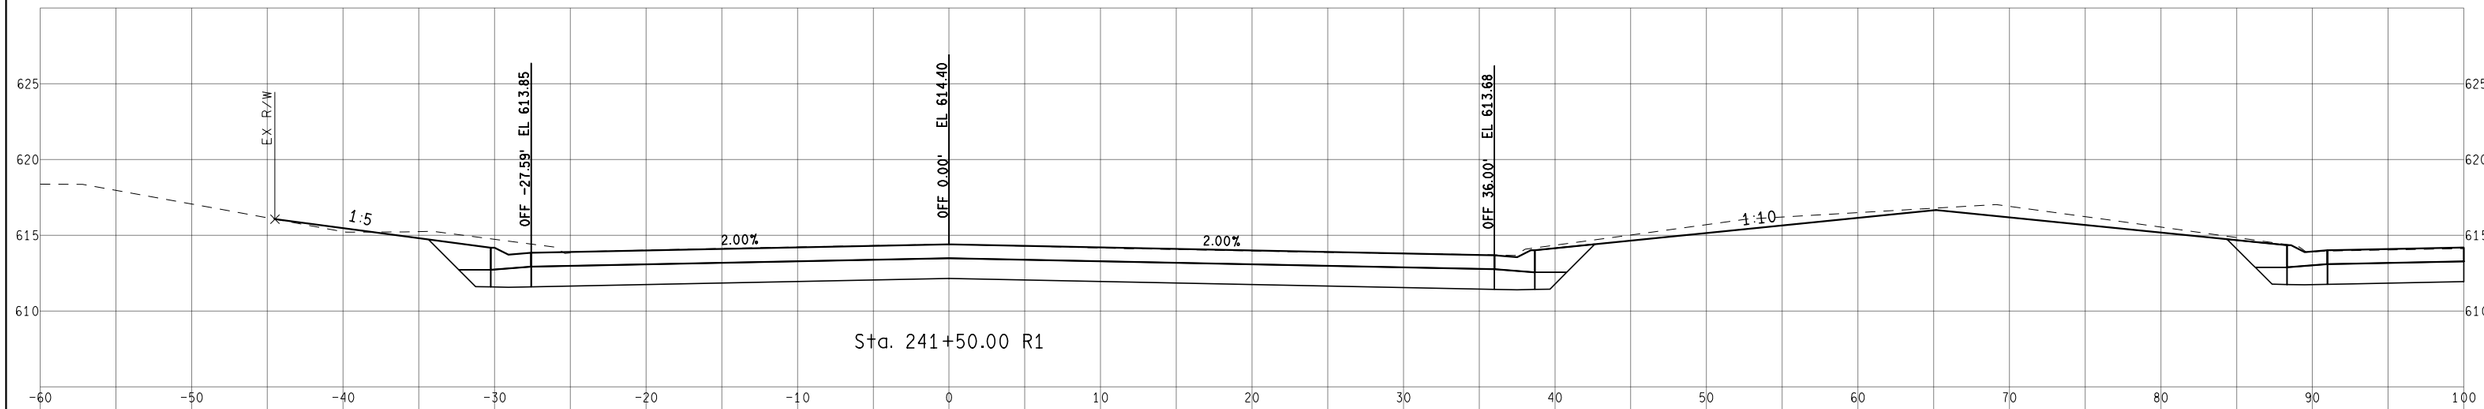

Sta. 241+50.00 R1

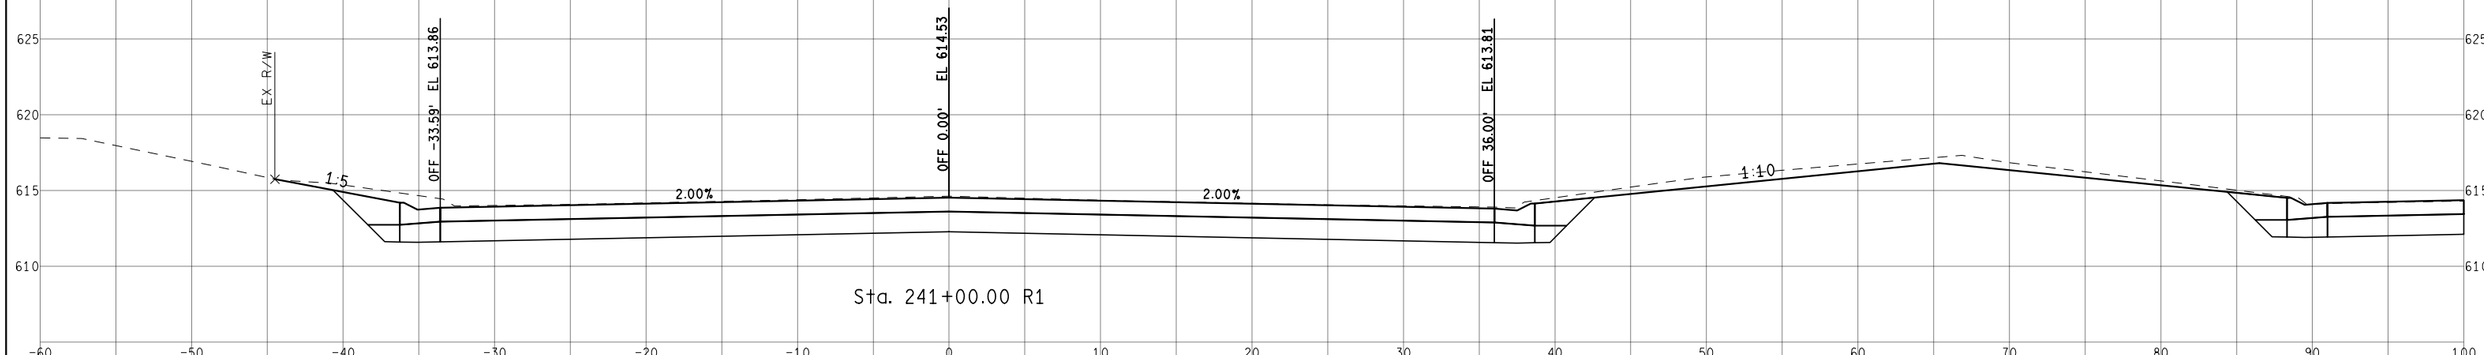

Sta. 241+00.00 R1

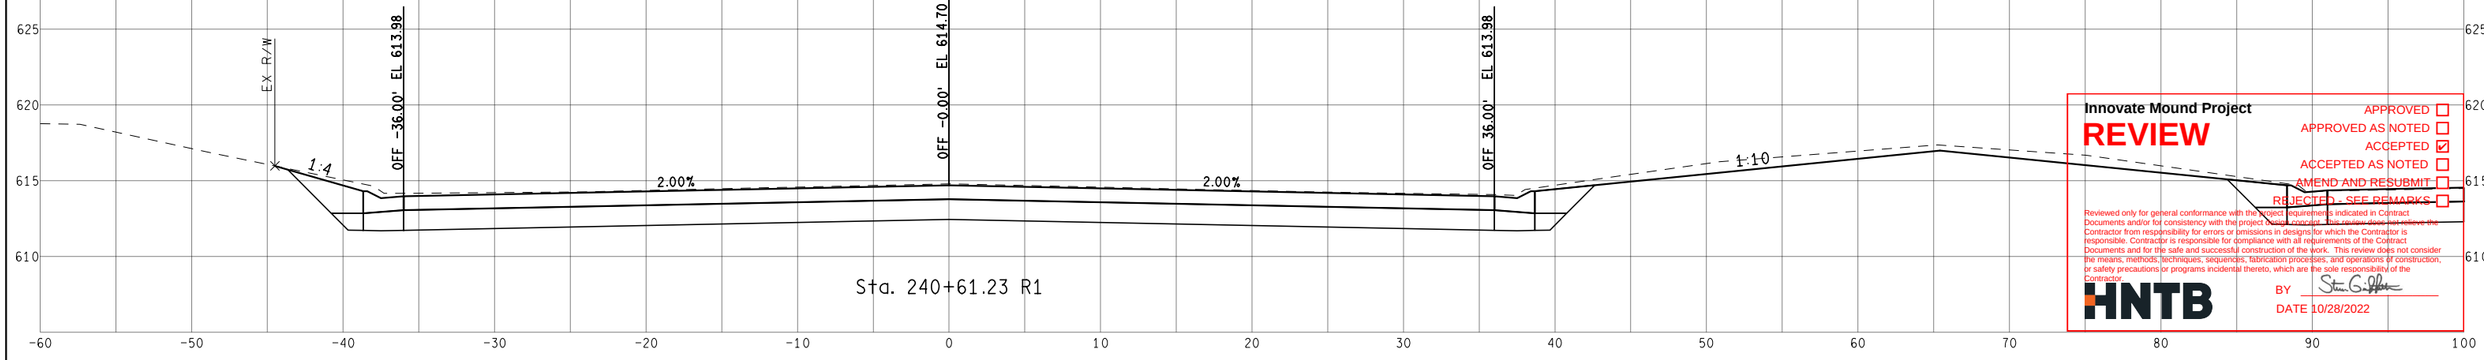

Sta. 240+61.23 R1

Innovate Mound Project

REVIEW

APPROVED ☐
APPROVED AS NOTED ☐
ACCEPTED ☑
ACCEPTED AS NOTED ☐
AMEND AND RESUBMIT ☐
REJECTED - SEE REMARKS ☐

Reviewed only for general conformance with the project requirements indicated in Contract Documents and/or for consistency with the project design concept. This review does not relieve the Contractor from responsibility for errors or omissions in designs for which the Contractor is responsible. Contractor is responsible for compliance with all requirements of the Contract Documents and for the safe and successful construction of the work. This review does not consider the means, methods, techniques, sequences, fabrication processes, and operations of construction, or safety precautions or programs incidental thereto, which are the sole responsibility of the Contractor.

BY Steven G. Gilbert

DATE 10/28/2022

HNTB

FINAL ROW PLAN REVISIONS (SUBMITTAL DATE:)							
NO.	DATE	AUTH	DESCRIPTION	NO.	DATE	AUTH	DESCRIPTION

Department of Roads

VERT. (FT) 0 10
HORZ. (FT) 0 10


FILE:

DATE: 10/12/22
DESIGN UNIT: XXX
TSC: MACOMB


CS: INFR50000
JN: 207178A

STA. 240+61.23 R1 TO STA. 241+50.00 R1
SB MOUND RD


DRAWING
SHEET
SECT

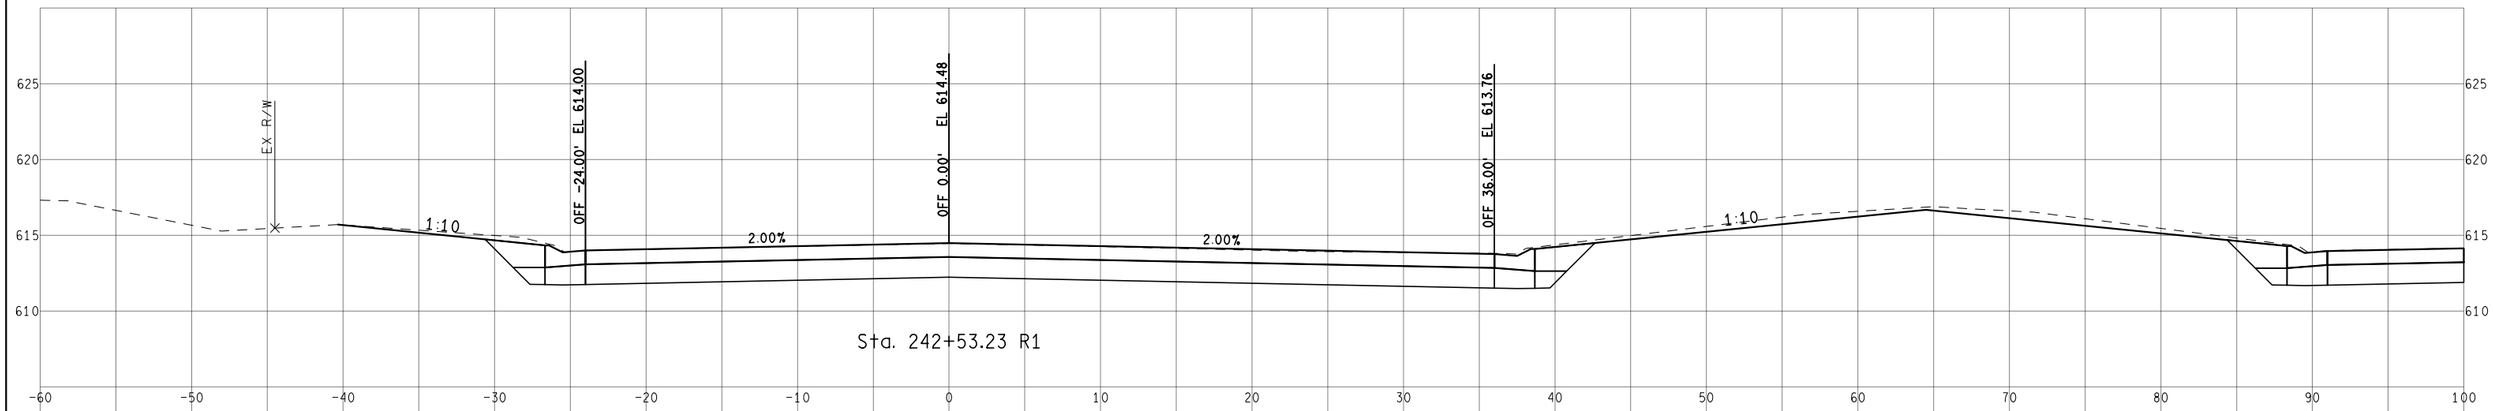

Sta. 242+53.23 R1

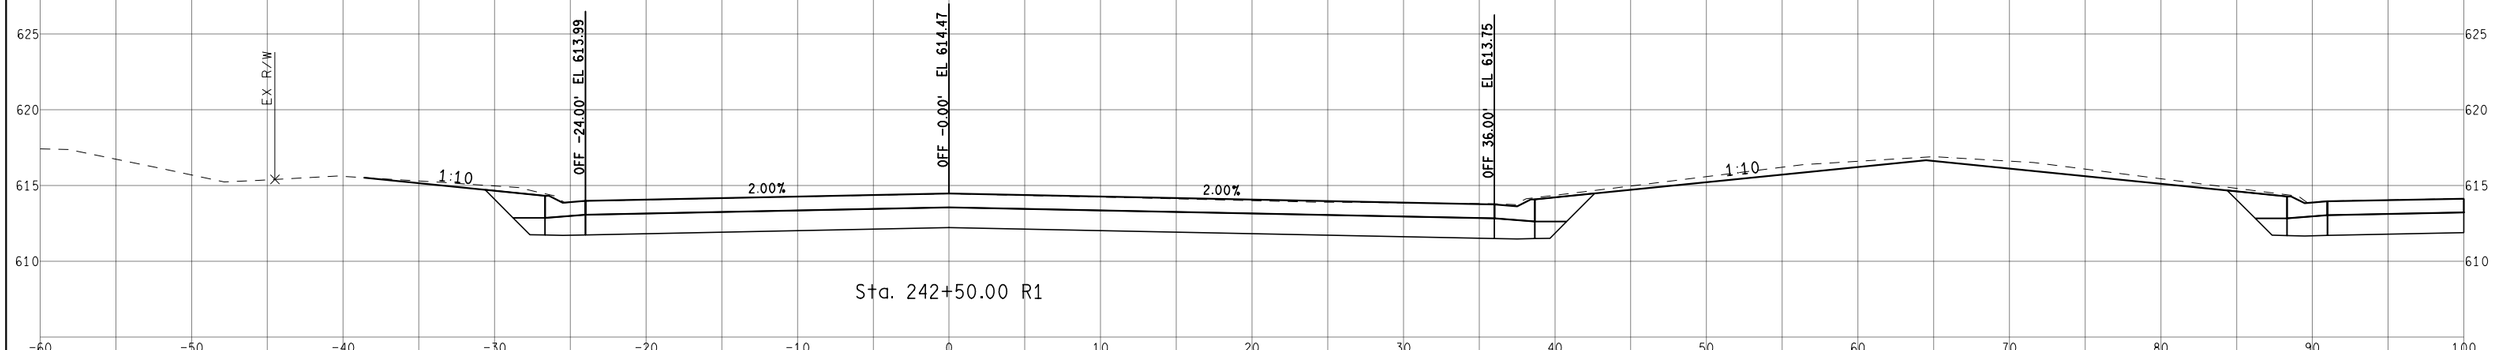

Sta. 242+50.00 R1

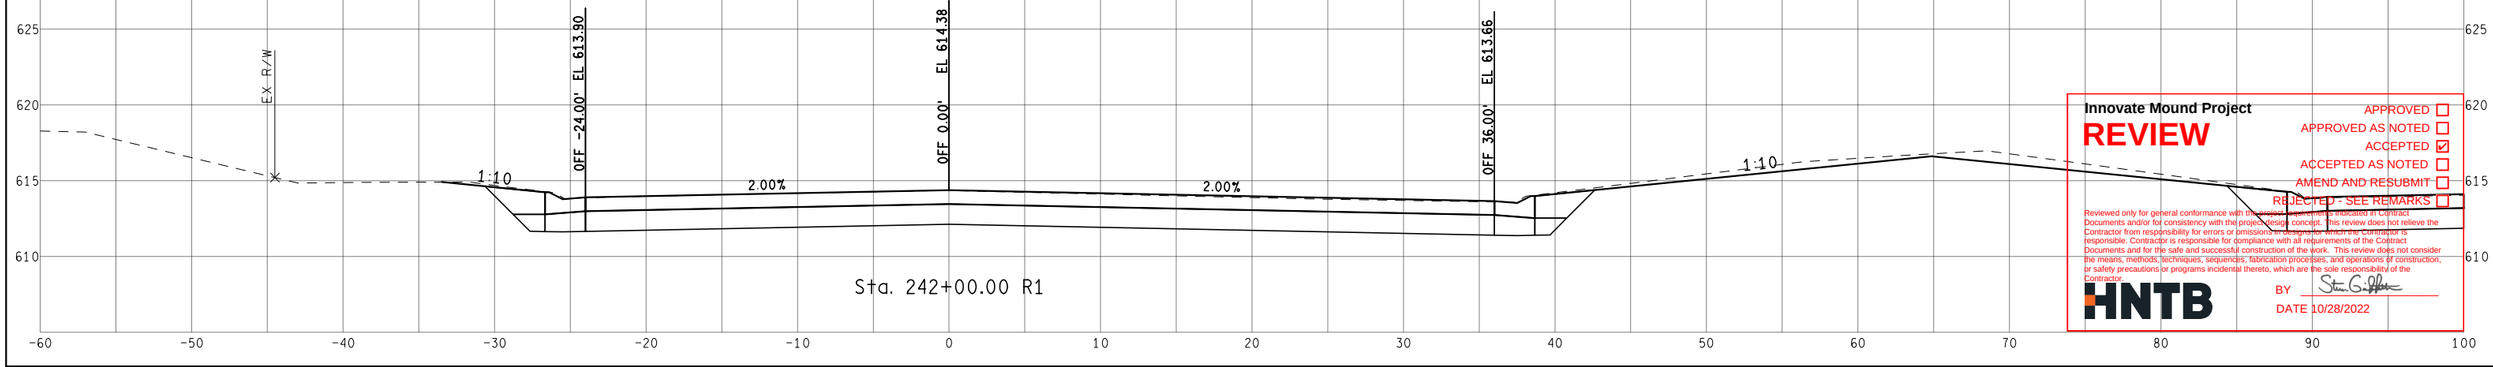

Sta. 242+00.00 R1

Innovate Mound Project

REVIEW

APPROVED ☐
APPROVED AS NOTED ☐
ACCEPTED ☑
ACCEPTED AS NOTED ☐
AMEND AND RESUBMIT ☐
REJECTED - SEE REMARKS ☐

Reviewed only for general conformance with the project design concept. This review does not relieve the Contractor from responsibility for errors or omissions in designs prepared by the Contractor is responsible. Contractor is responsible for compliance with all requirements of the Contract Documents and for the safe and successful construction of the work. This review does not consider the means, methods, techniques, sequences, fabrication processes, and operations of construction, or safety precautions or programs incidental thereto, which are the sole responsibility of the Contractor.

HNTB

BY Steven G. Griffin

DATE 10/28/2022

FINAL ROW PLAN REVISIONS (SUBMITTAL DATE:)							
NO.	DATE	AUTH	DESCRIPTION	NO.	DATE	AUTH	DESCRIPTION

Department of Roads

VERT. (FT) 0 10

HORZ. (FT) 0 10

FILE:

DATE: 10/12/22

DESIGN UNIT: XXX

TSC: MACOMB

CS: INFR50000

JN: 207178A


STA. 242+00.00 R1 TO STA. 242+53.23 R1

SB MOUND RD


DRAWING

SHEET


SECT

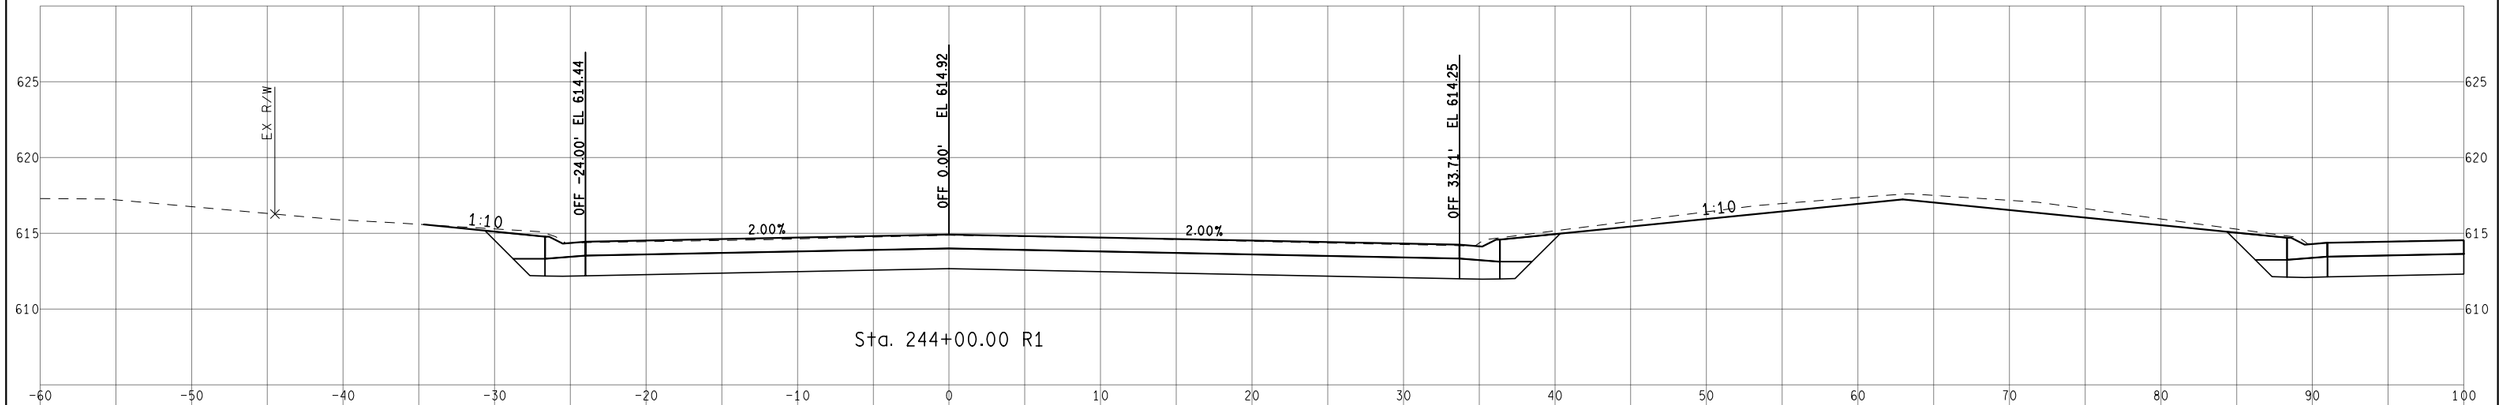

Sta. 244+00.00 R1

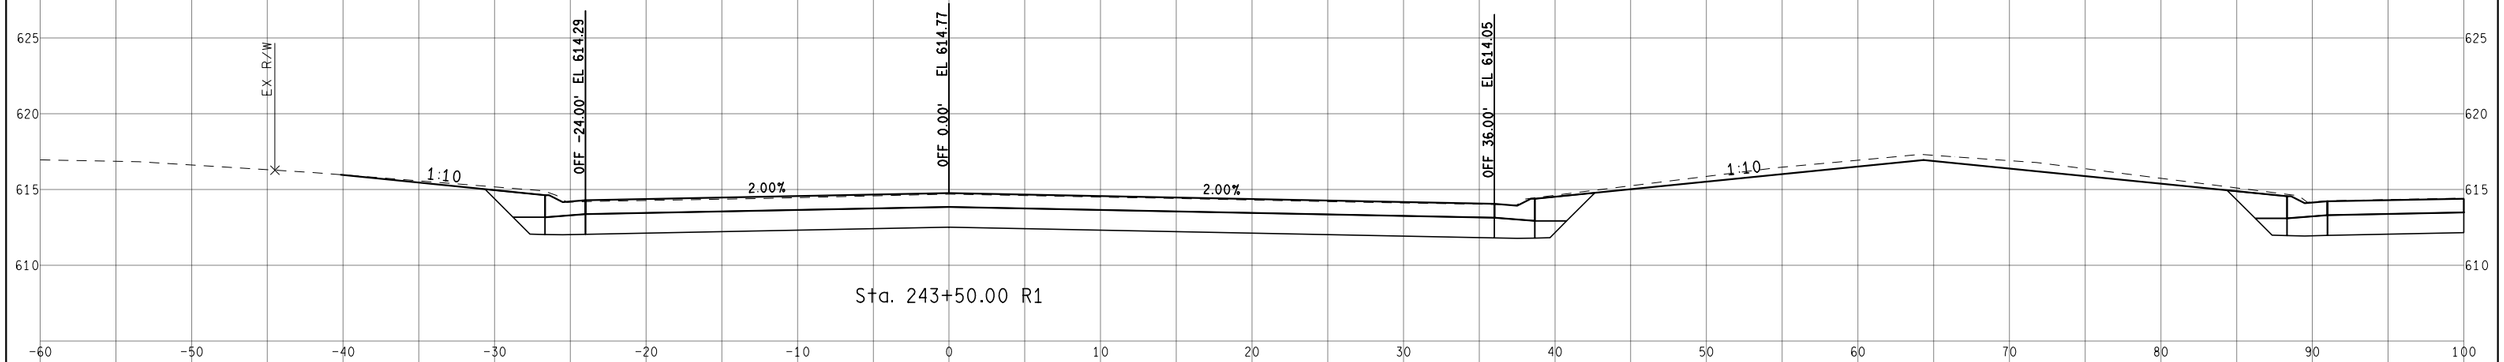

Sta. 243+50.00 R1

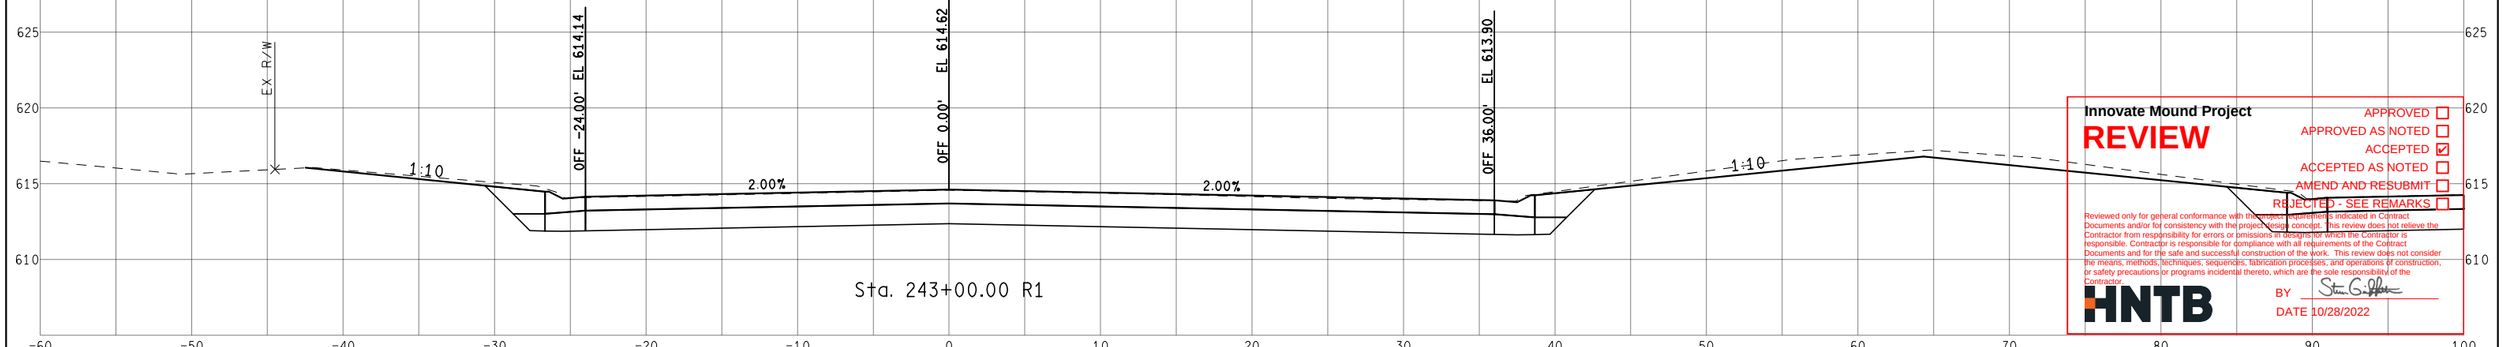

Sta. 243+00.00 R1

Innovate Mound Project

REVIEW

APPROVED ☐
APPROVED AS NOTED ☐
ACCEPTED ☑
ACCEPTED AS NOTED ☐
AMEND AND RESUBMIT ☐
REJECTED - SEE REMARKS ☐

Reviewed only for general conformance with the design concepts indicated in Contract Documents and/or for consistency with the project design concept. This review does not relieve the Contractor from responsibility for errors or omissions in designs for which the Contractor is responsible. Contractor is responsible for compliance with all requirements of the Contract Documents and for the safe and successful construction of the work. This review does not consider the means, methods, techniques, sequences, fabrication processes, and operations of construction, or safety precautions or programs incidental thereto, which are the sole responsibility of the Contractor.

HNTB

BY Steven G. Fisher

DATE 10/28/2022

FINAL ROW PLAN REVISIONS (SUBMITTAL DATE:)

NO.	DATE	AUTH	DESCRIPTION	NO.	DATE	AUTH	DESCRIPTION

Department of Roads

VERT. (FT) 0 10

HORZ. (FT) 0 10

FILE:

DATE: 10/12/22

DESIGN UNIT: XXX

TSC: MACOMB

CS: INFR50000

JN: 207178A


STA. 243+00.00 R1 TO STA. 244+00.00 R1

SB MOUND RD

DRAWING

SHEET

SECT

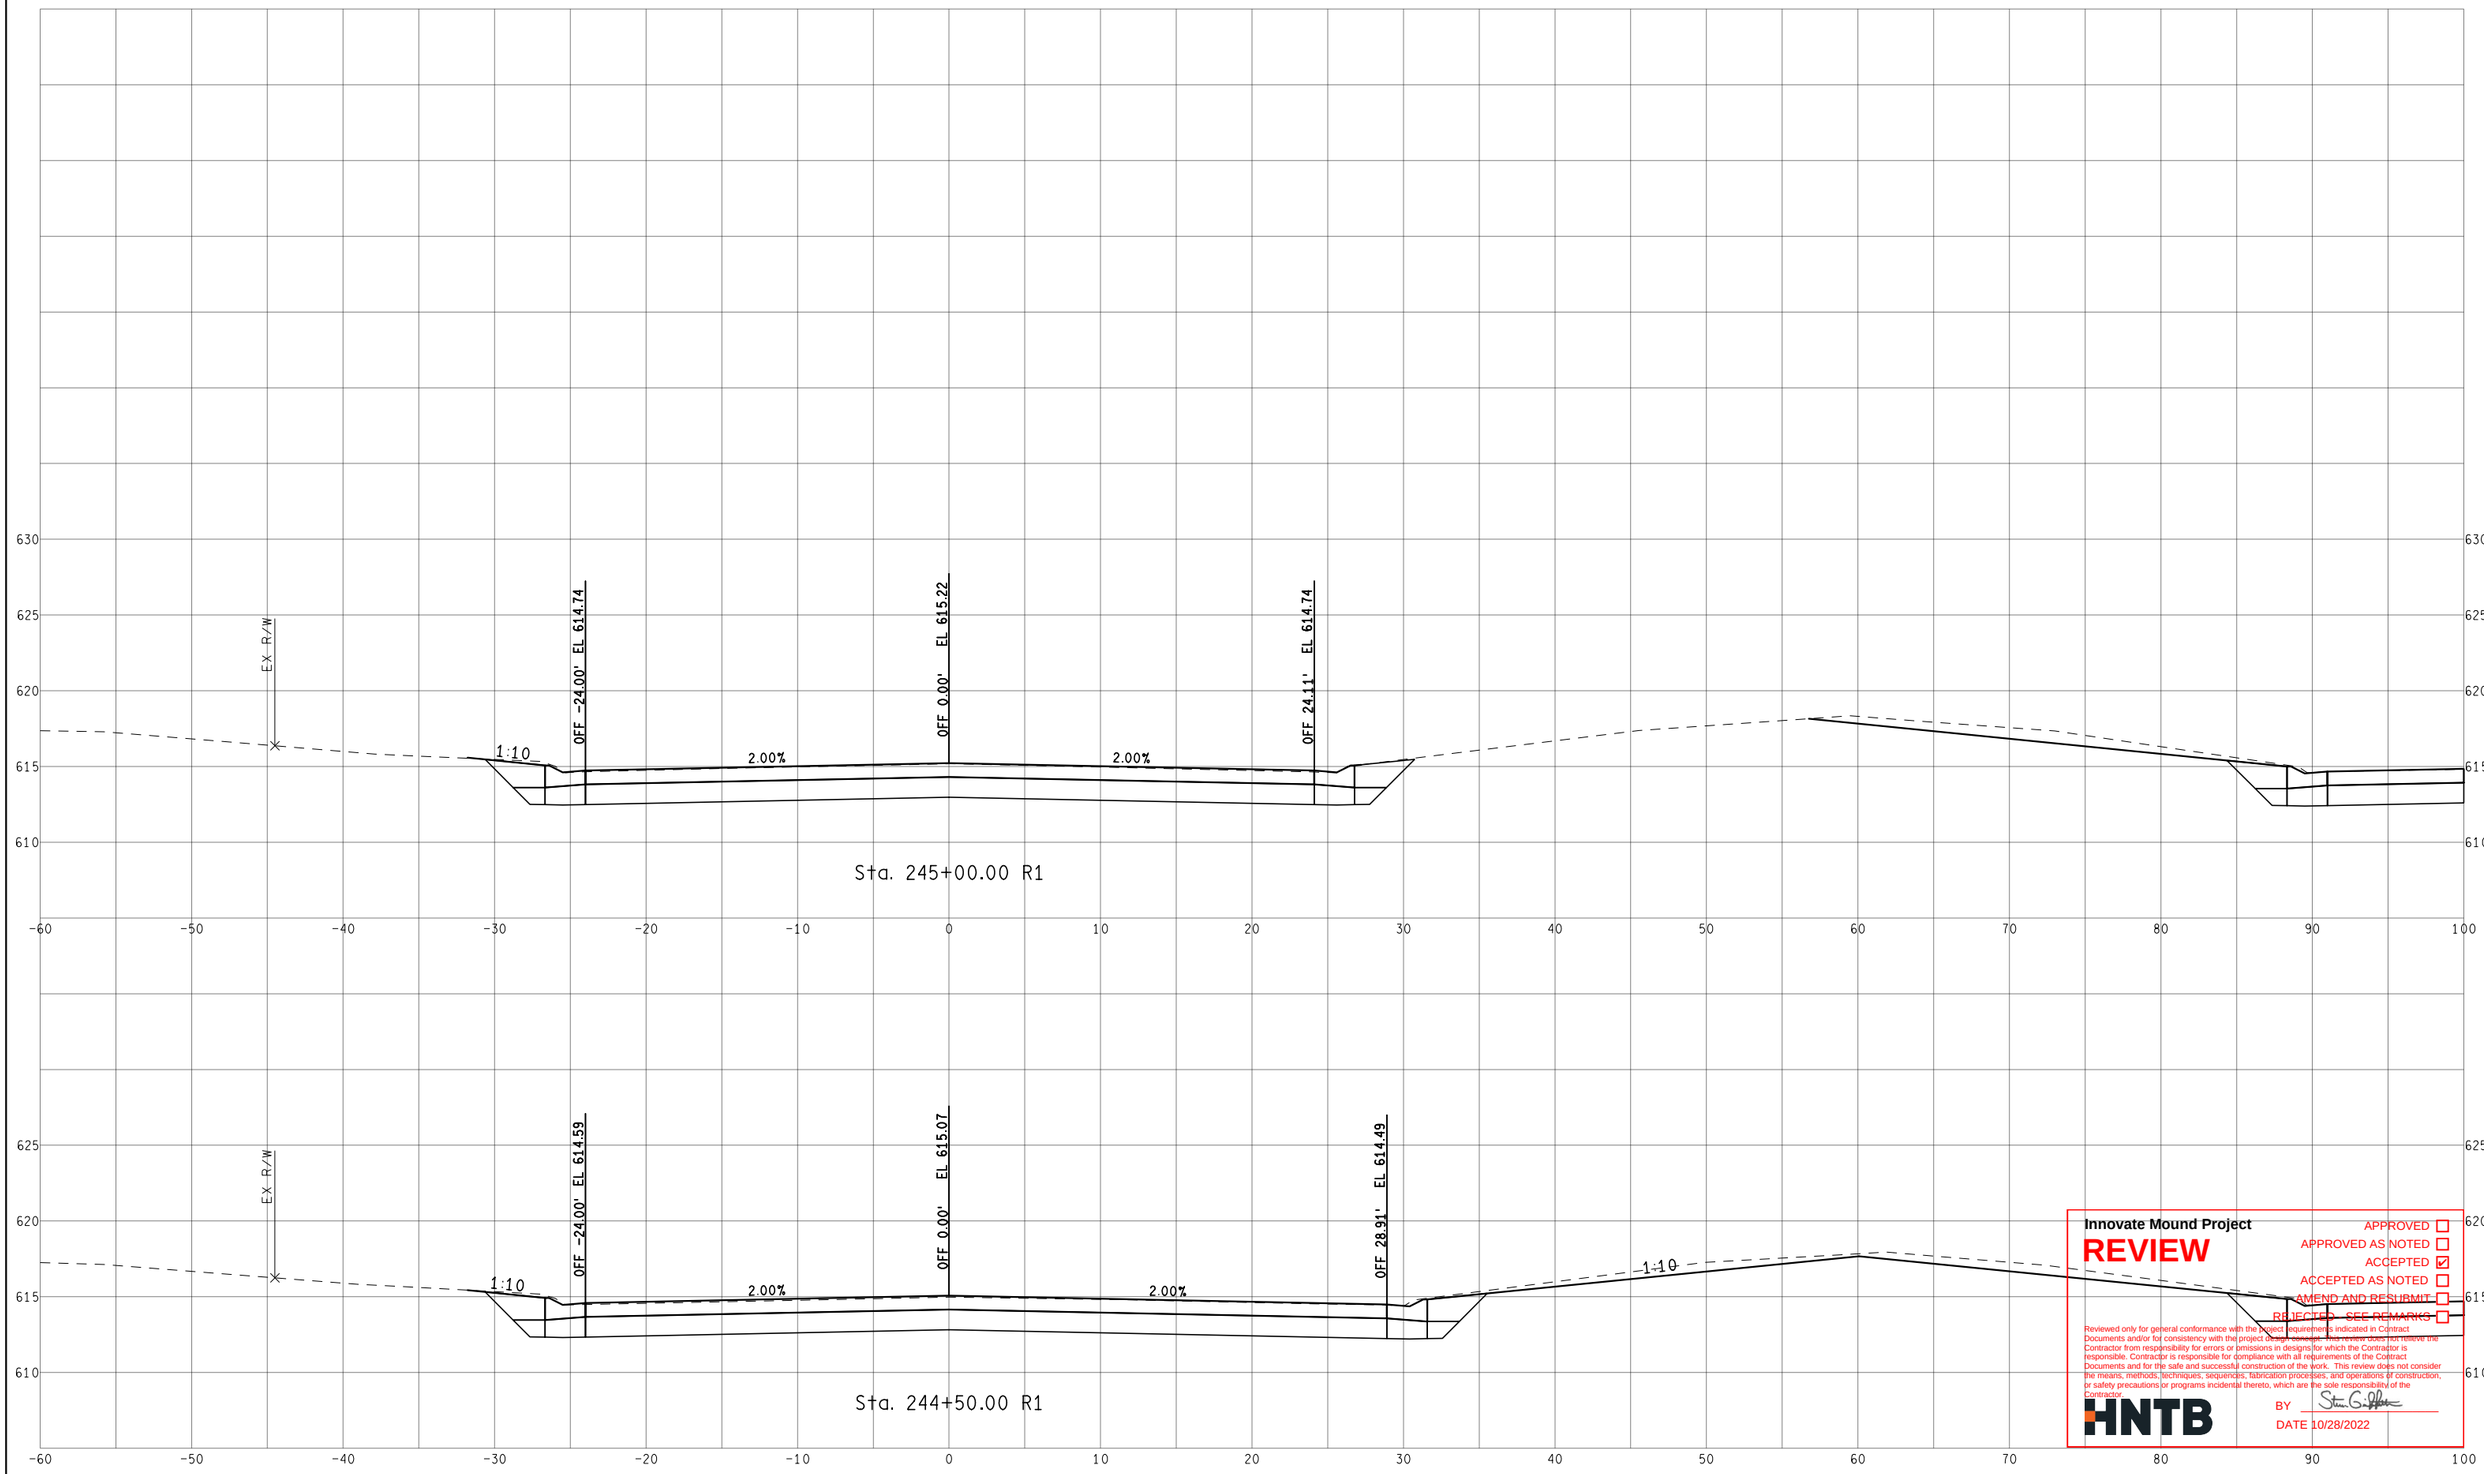

Innovate Mound Project

REVIEW

APPROVED ☐
APPROVED AS NOTED ☐
ACCEPTED ☑
ACCEPTED AS NOTED ☐
AMEND AND RESUBMIT ☐
REJECTED - SEE REMARKS ☐

Reviewed only for general conformance with the project requirements indicated in Contract Documents and/or for consistency with the project design concept. This review does not relieve the Contractor from responsibility for errors or omissions in designs for which the Contractor is responsible. Contractor is responsible for compliance with all requirements of the Contract Documents and for the safe and successful construction of the work. This review does not consider the means, methods, techniques, sequences, fabrication processes, and operations of construction, or safety precautions or programs incidental thereto, which are the sole responsibility of the Contractor.

HNTB

BY Steven G. Griffin

DATE 10/28/2022

FINAL ROW PLAN REVISIONS (SUBMITTAL DATE:)							
NO.	DATE	AUTH	DESCRIPTION	NO.	DATE	AUTH	DESCRIPTION

Department of Roads

0 VERT. (FT) 10

0 HORZ. (FT) 10

FILE:

DATE: 10/12/22

DESIGN UNIT: XXX

TSC: MACOMB

CS: INFR50000

JN: 207178A


STA. 244+50.00 R1 TO STA. 245+00.00 R1

SB MOUND RD

DRAWING

SHEET

SECT

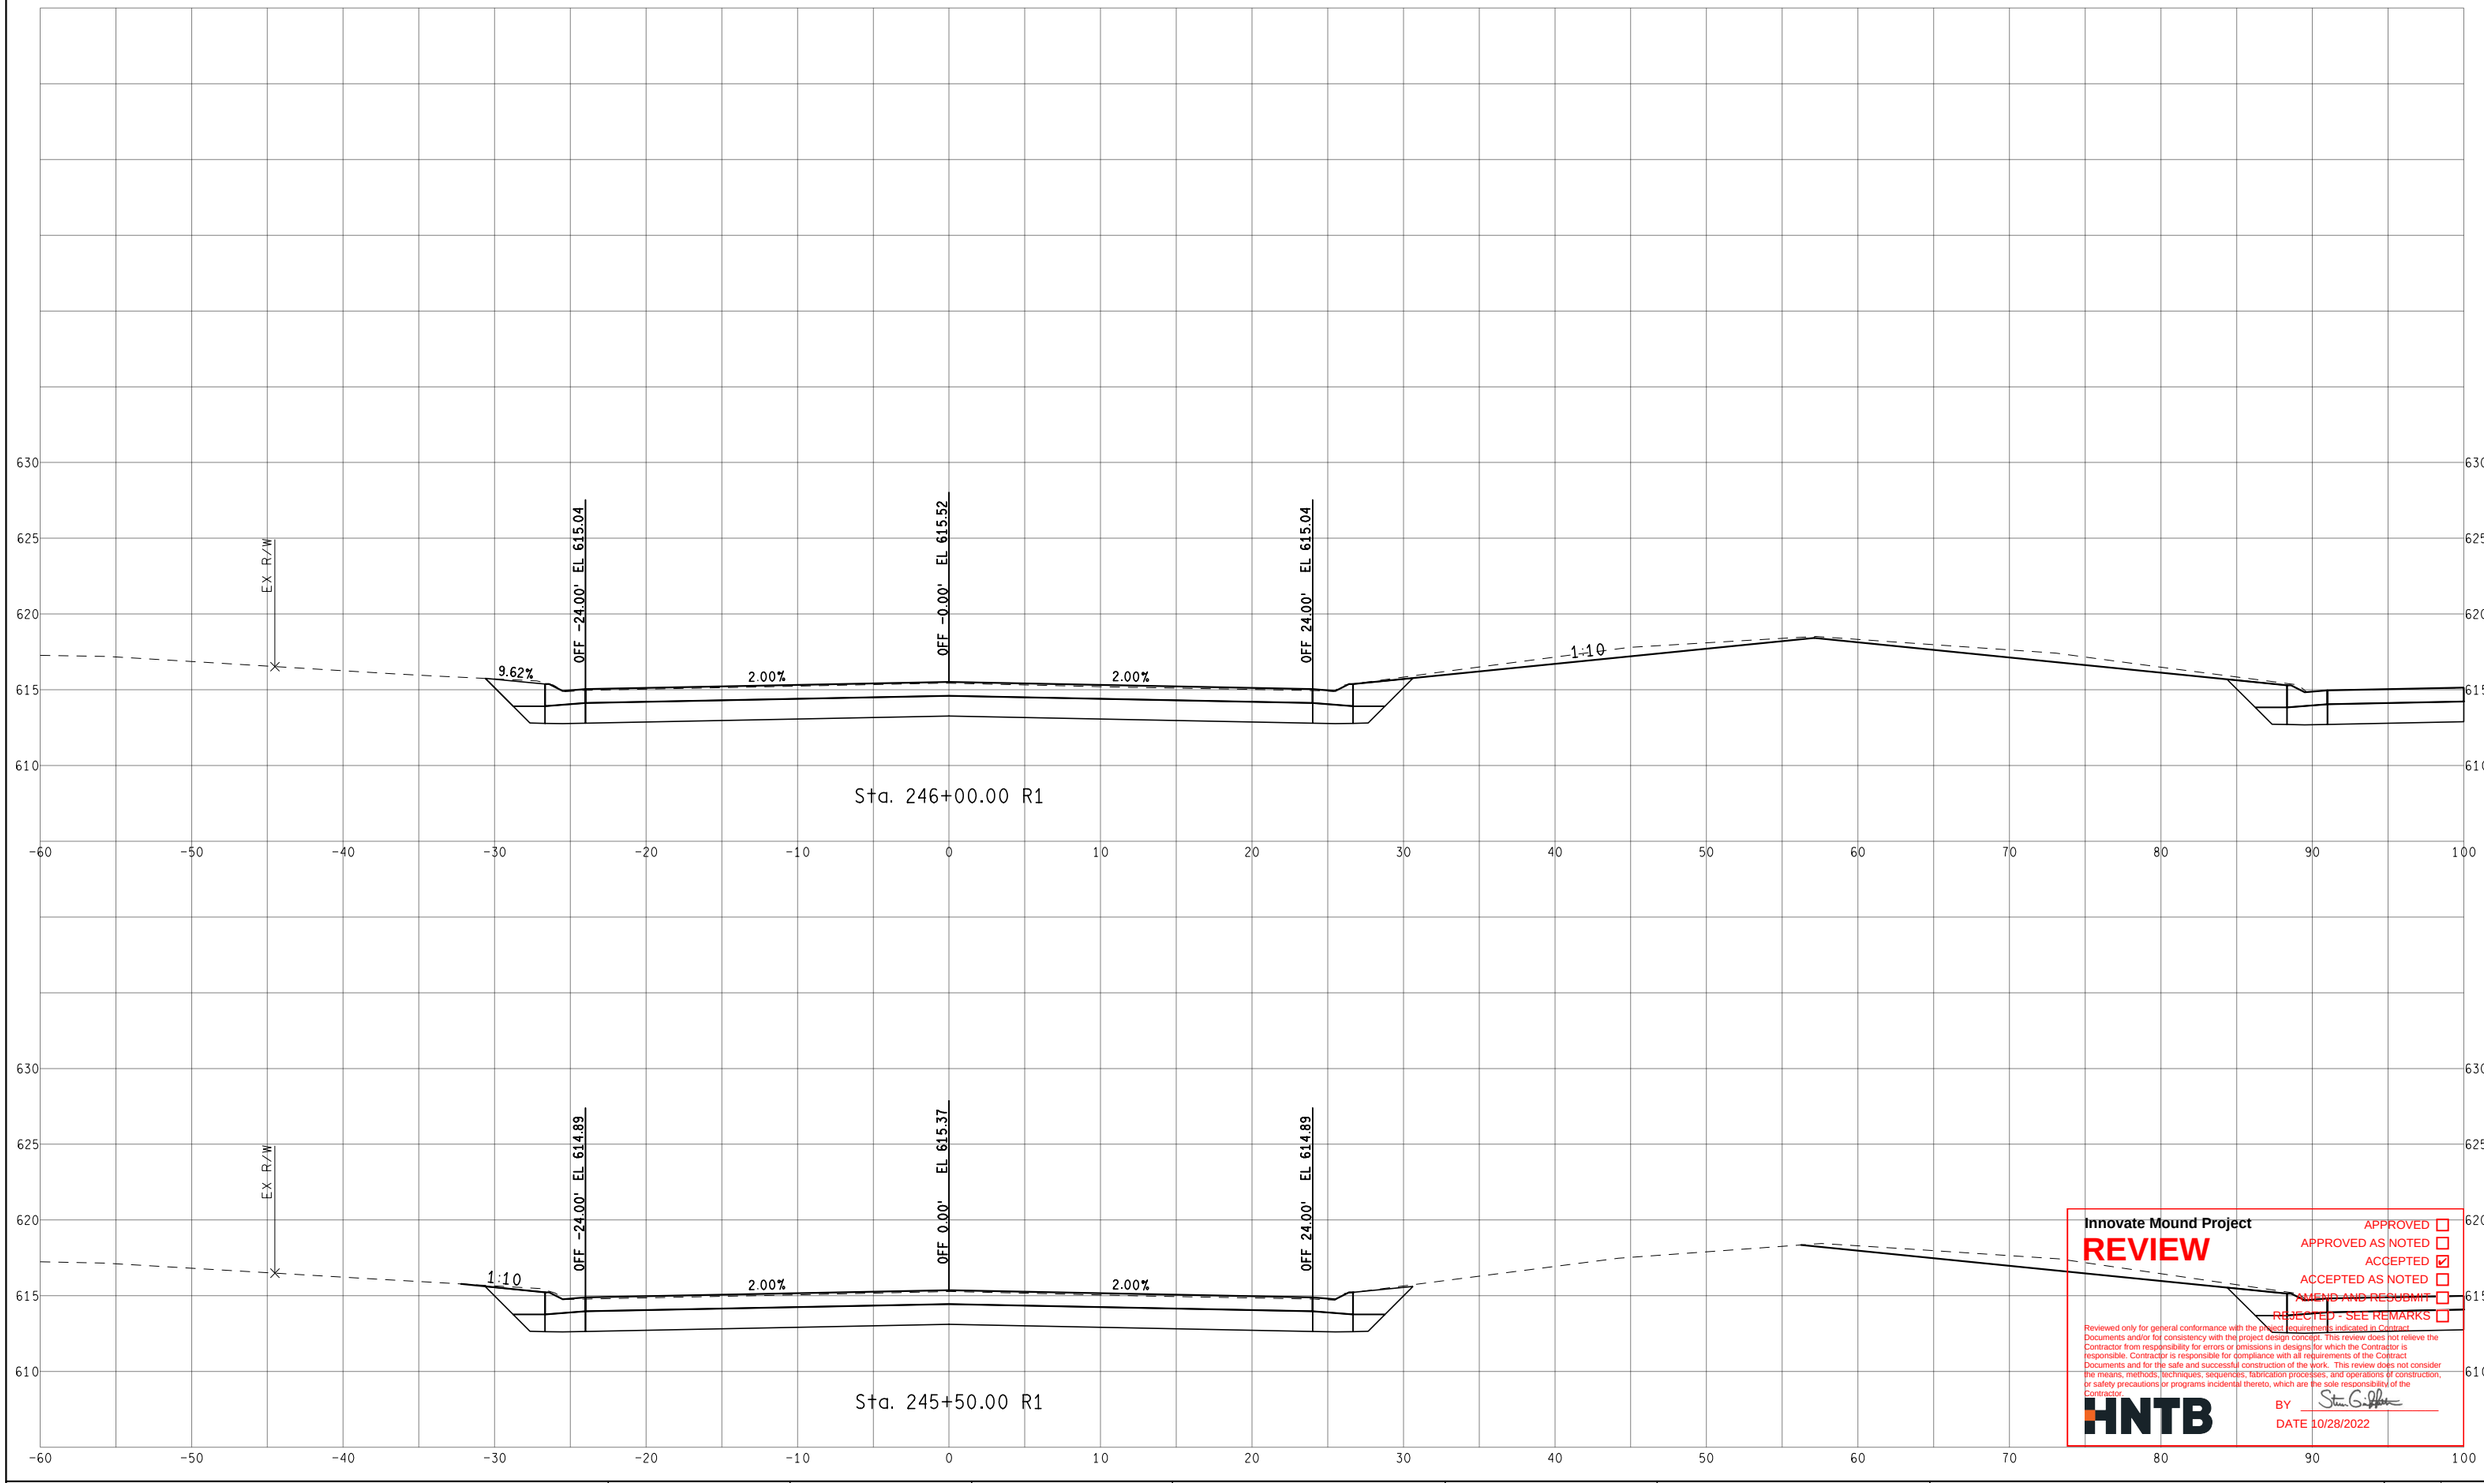

Innovate Mound Project

REVIEW

APPROVED ☐
APPROVED AS NOTED ☐
ACCEPTED ☑
ACCEPTED AS NOTED ☐
AMEND AND RESUBMIT ☐
REJECTED - SEE REMARKS ☐

Reviewed only for general conformance with the project requirements indicated in Contract Documents and/or for consistency with the project design concept. This review does not relieve the Contractor from responsibility for errors or omissions in designs for which the Contractor is responsible. Contractor is responsible for compliance with all requirements of the Contract Documents and for the safe and successful construction of the work. This review does not consider the means, methods, techniques, sequences, fabrication processes, and operations of construction, or safety precautions or programs incidental thereto, which are the sole responsibility of the Contractor.

HNTB

BY Steven G. Palmer

DATE 10/28/2022

FINAL ROW PLAN REVISIONS (SUBMITTAL DATE:)							
NO.	DATE	AUTH	DESCRIPTION	NO.	DATE	AUTH	DESCRIPTION

Department of Roads

0 VERT. (FT) 10
0 HORZ. (FT) 10


FILE:

DATE: 10/12/22
DESIGN UNIT: XXX
TSC: MACOMB

CS: INFR50000
JN: 207178A

STA. 245+50.00 R1 TO STA. 246+00.00 R1
SB MOUND RD

DRAWING
SHEET
SECT

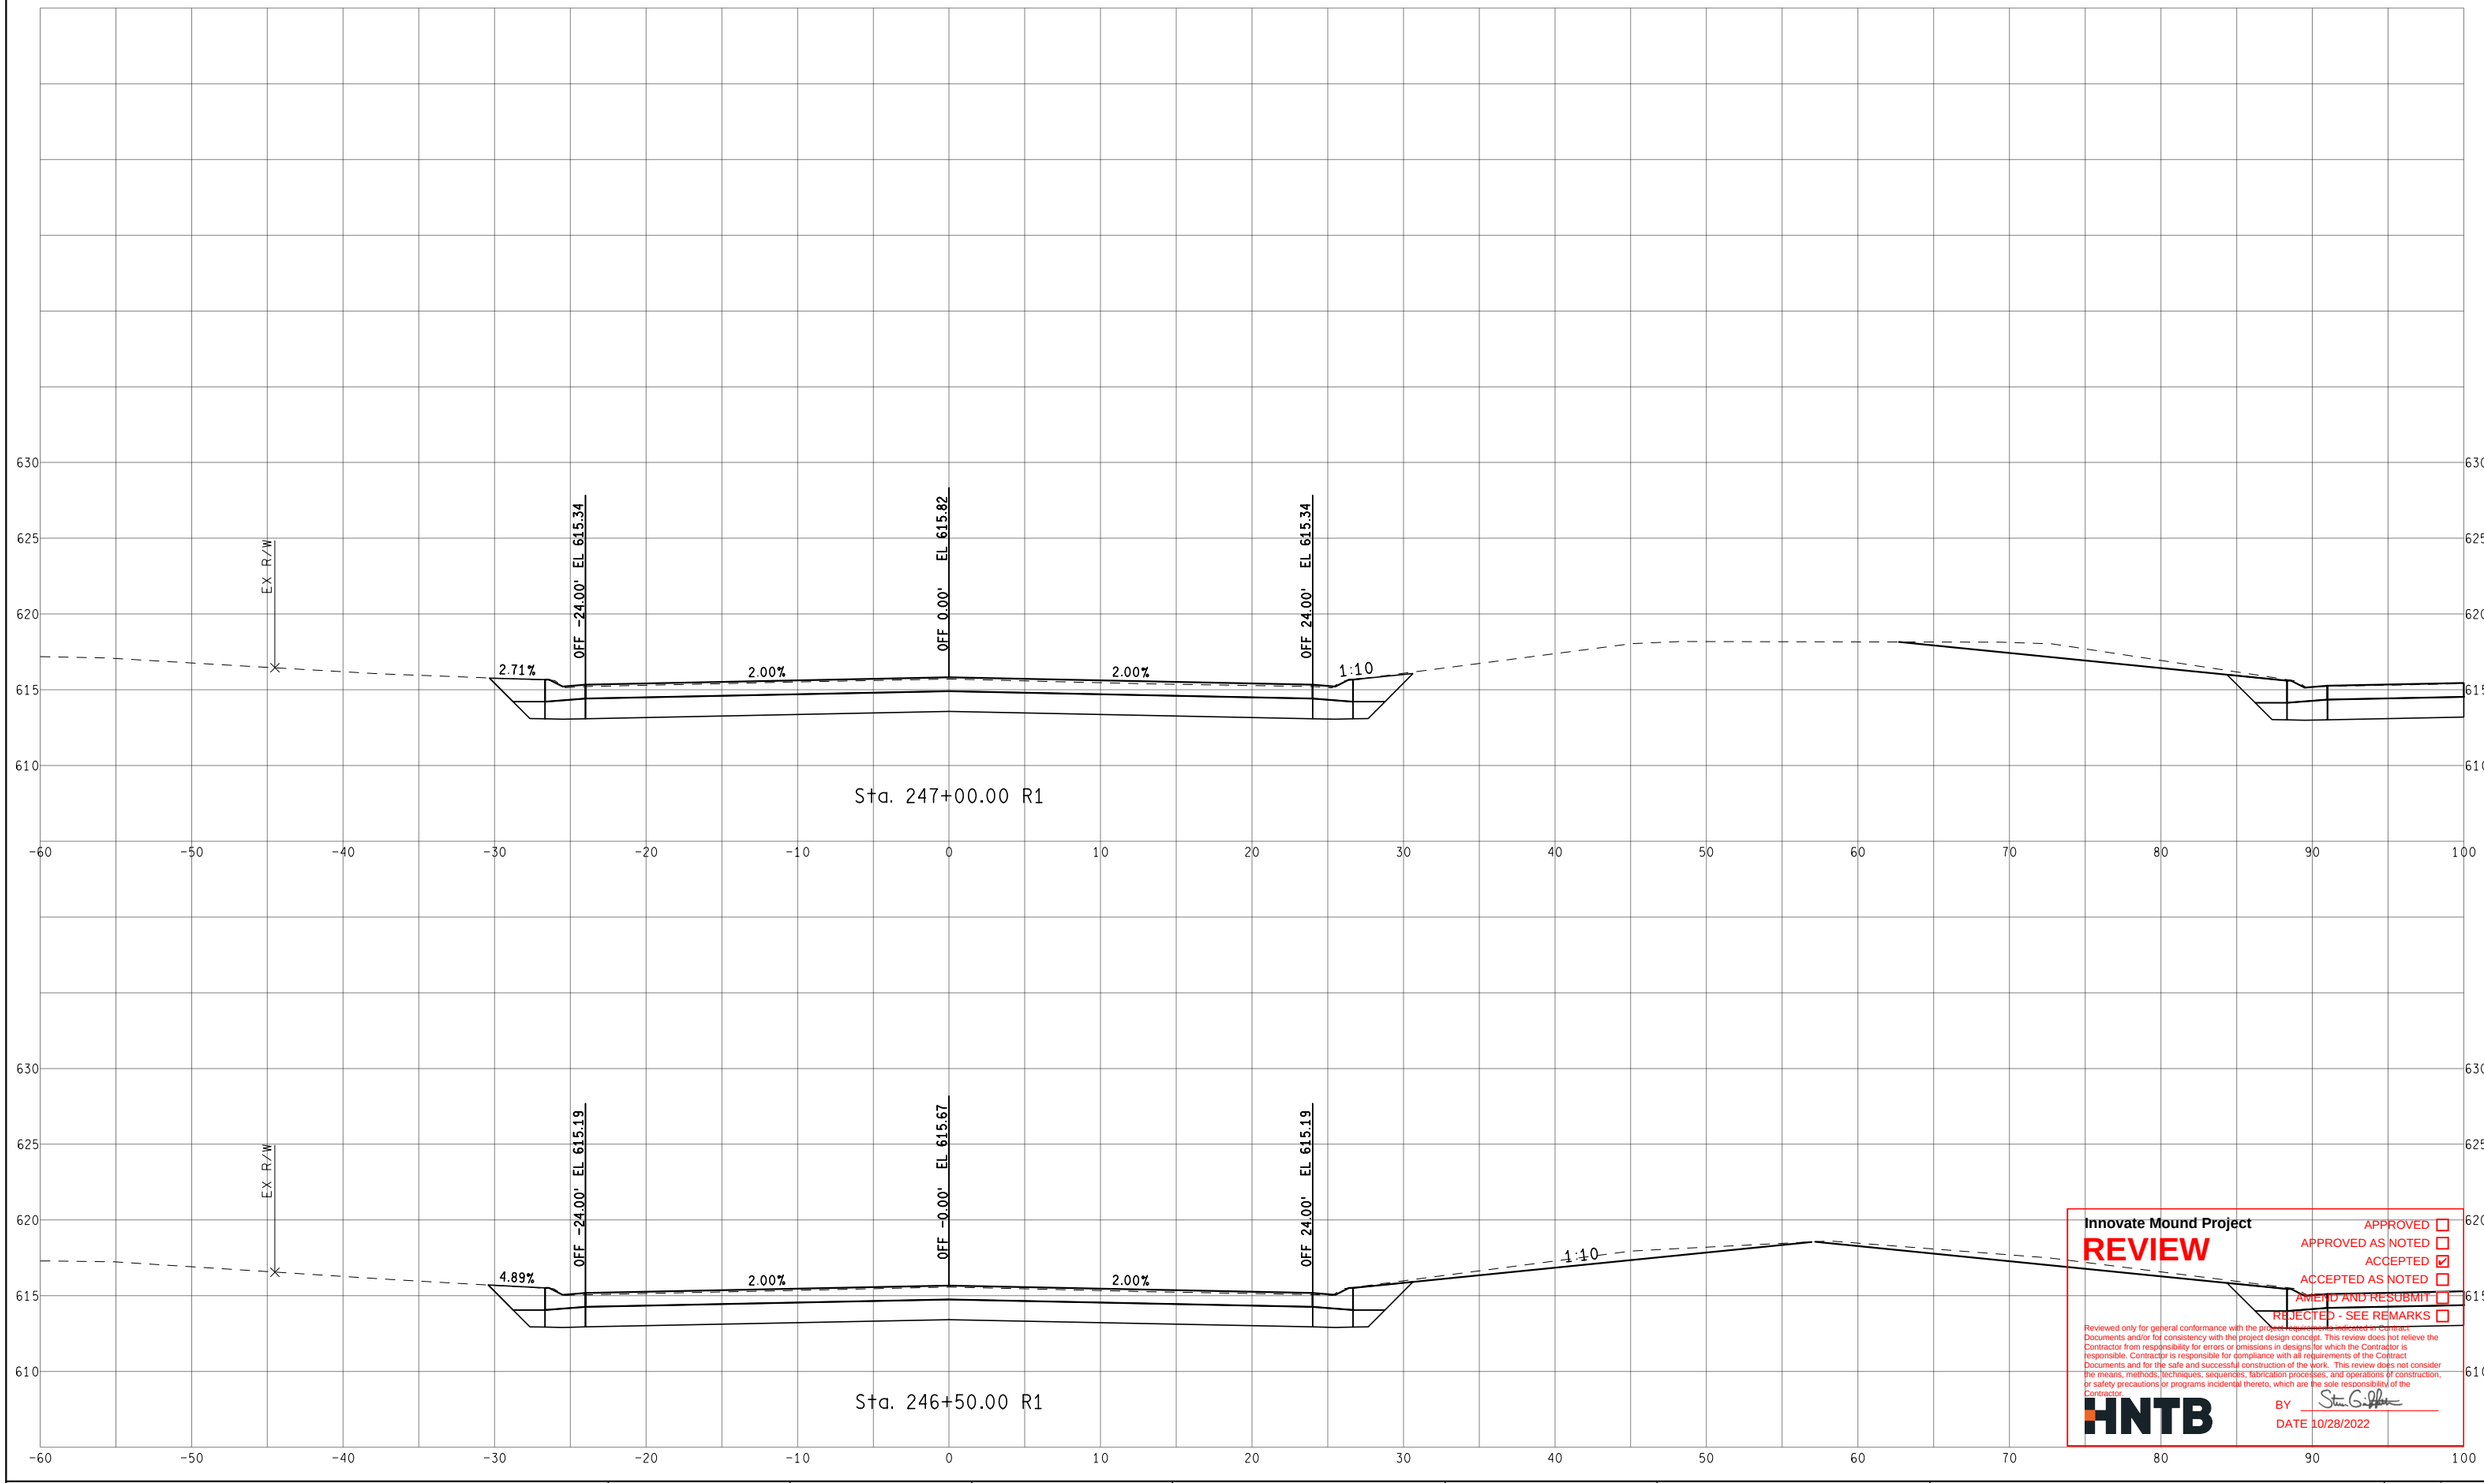

Innovate Mound Project

REVIEW

APPROVED ☐
APPROVED AS NOTED ☐
ACCEPTED ☑
ACCEPTED AS NOTED ☐
AMEND AND RESUBMIT ☐
REJECTED - SEE REMARKS ☐

Reviewed only for general conformance with the project design concept. This review does not relieve the Contractor from responsibility for errors or omissions in designs for which the Contractor is responsible. Contractor is responsible for compliance with all requirements of the Contract Documents and for the safe and successful construction of the work. This review does not consider the means, methods, techniques, sequences, fabrication processes, and operations of construction, or safety precautions or programs incidental thereto, which are the sole responsibility of the Contractor.

HNTB

BY

DATE 10/28/2022

FINAL ROW PLAN REVISIONS (SUBMITTAL DATE:)							
NO.	DATE	AUTH	DESCRIPTION	NO.	DATE	AUTH	DESCRIPTION

Department of Roads

VERT. (FT) 0 10

HORZ. (FT) 0 10

FILE:

DATE: 10/12/22

DESIGN UNIT: XXX

TSC: MACOMB

CS: INFR50000

JN: 207178A


STA. 246+50.00 R1 TO STA. 247+00.00 R1

SB MOUND RD

DRAWING

SHEET

SECT

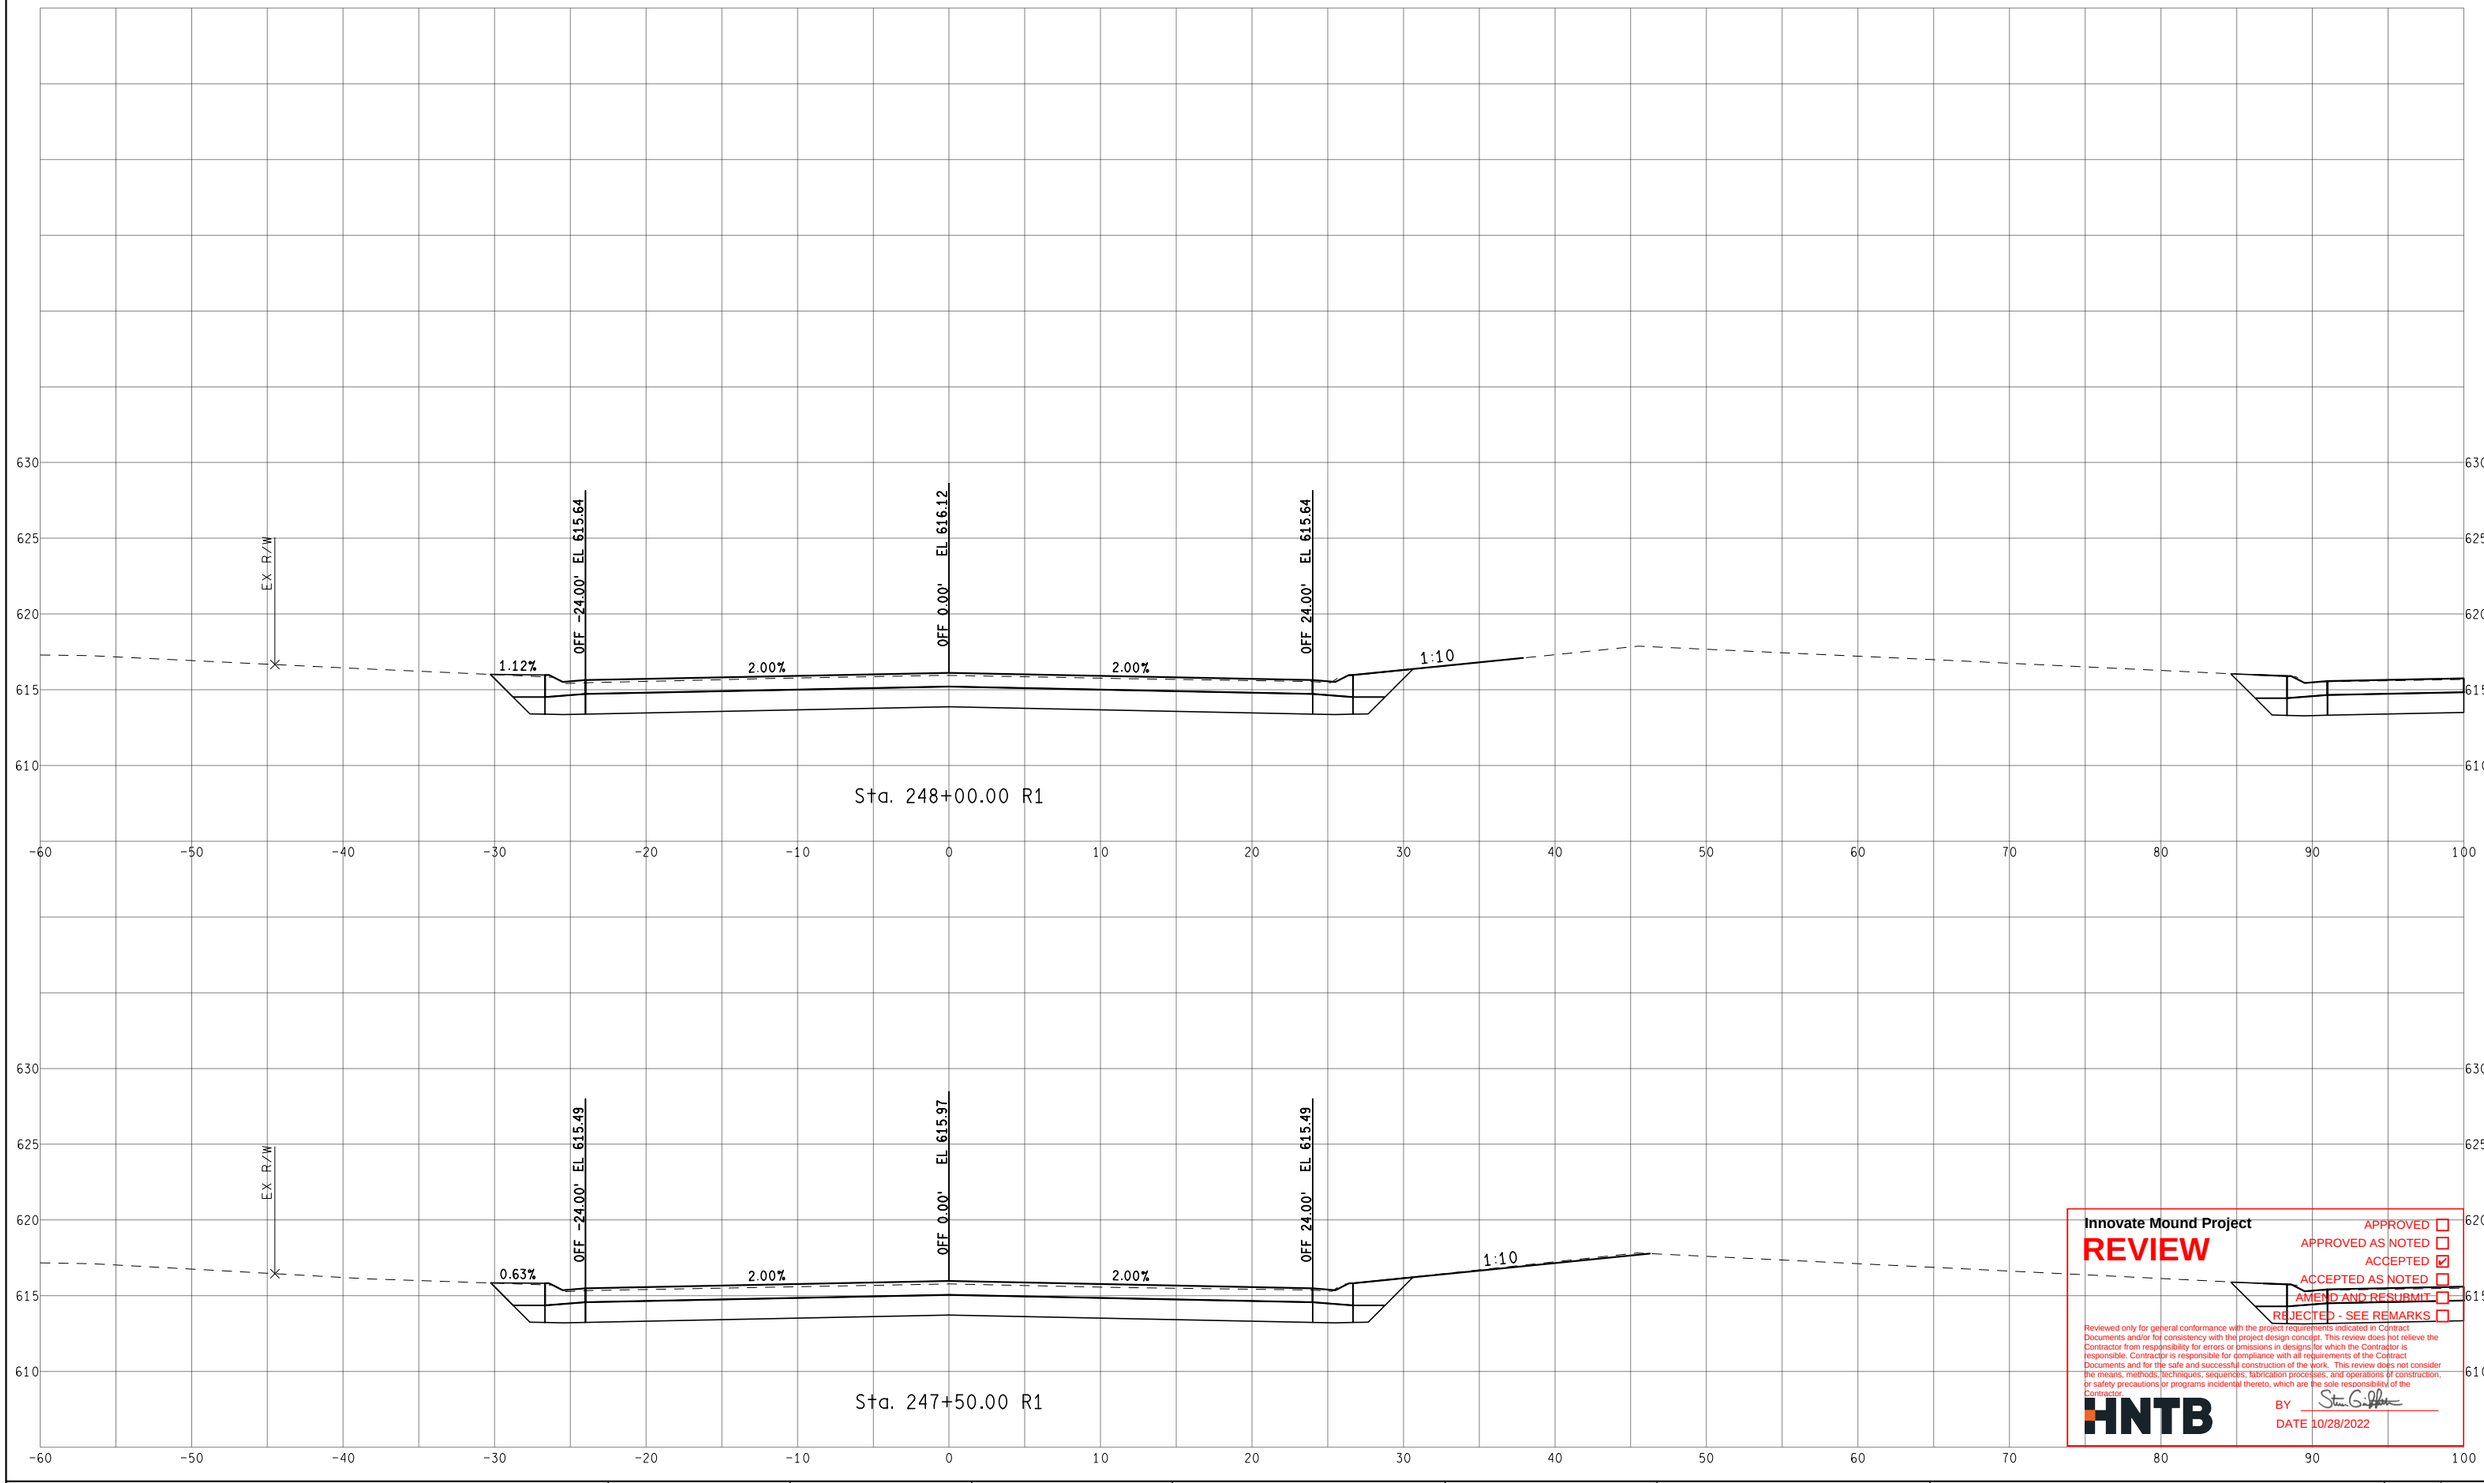

Innovate Mound Project

REVIEW

APPROVED ☐
APPROVED AS NOTED ☐
ACCEPTED ☑
ACCEPTED AS NOTED ☐
AMEND AND RESUBMIT ☐
REJECTED - SEE REMARKS ☐

Reviewed only for general conformance with the project requirements indicated in Contract Documents and/or for consistency with the project design concept. This review does not relieve the Contractor from responsibility for errors or omissions in designs for which the Contractor is responsible. Contractor is responsible for compliance with all requirements of the Contract Documents and for the safe and successful construction of the work. This review does not consider the means, methods, techniques, sequences, fabrication processes, and operations of construction, or safety precautions or programs incidental thereto, which are the sole responsibility of the Contractor.

HNTB

BY Steven G. Peltier

DATE 10/28/2022

FINAL ROW PLAN REVISIONS (SUBMITTAL DATE:)							
NO.	DATE	AUTH	DESCRIPTION	NO.	DATE	AUTH	DESCRIPTION

Macomb County Michigan — Department of Roads

0 VERT. (FT) 10
0 HORZ. (FT) 10


FILE:

DATE: 10/12/22
DESIGN UNIT: XXX
TSC: MACOMB

CS: INFR50000
JN: 207178A

STA. 247+50.00 R1 TO STA. 248+00.00 R1
SB MOUND RD

DRAWING
SHEET
SECT

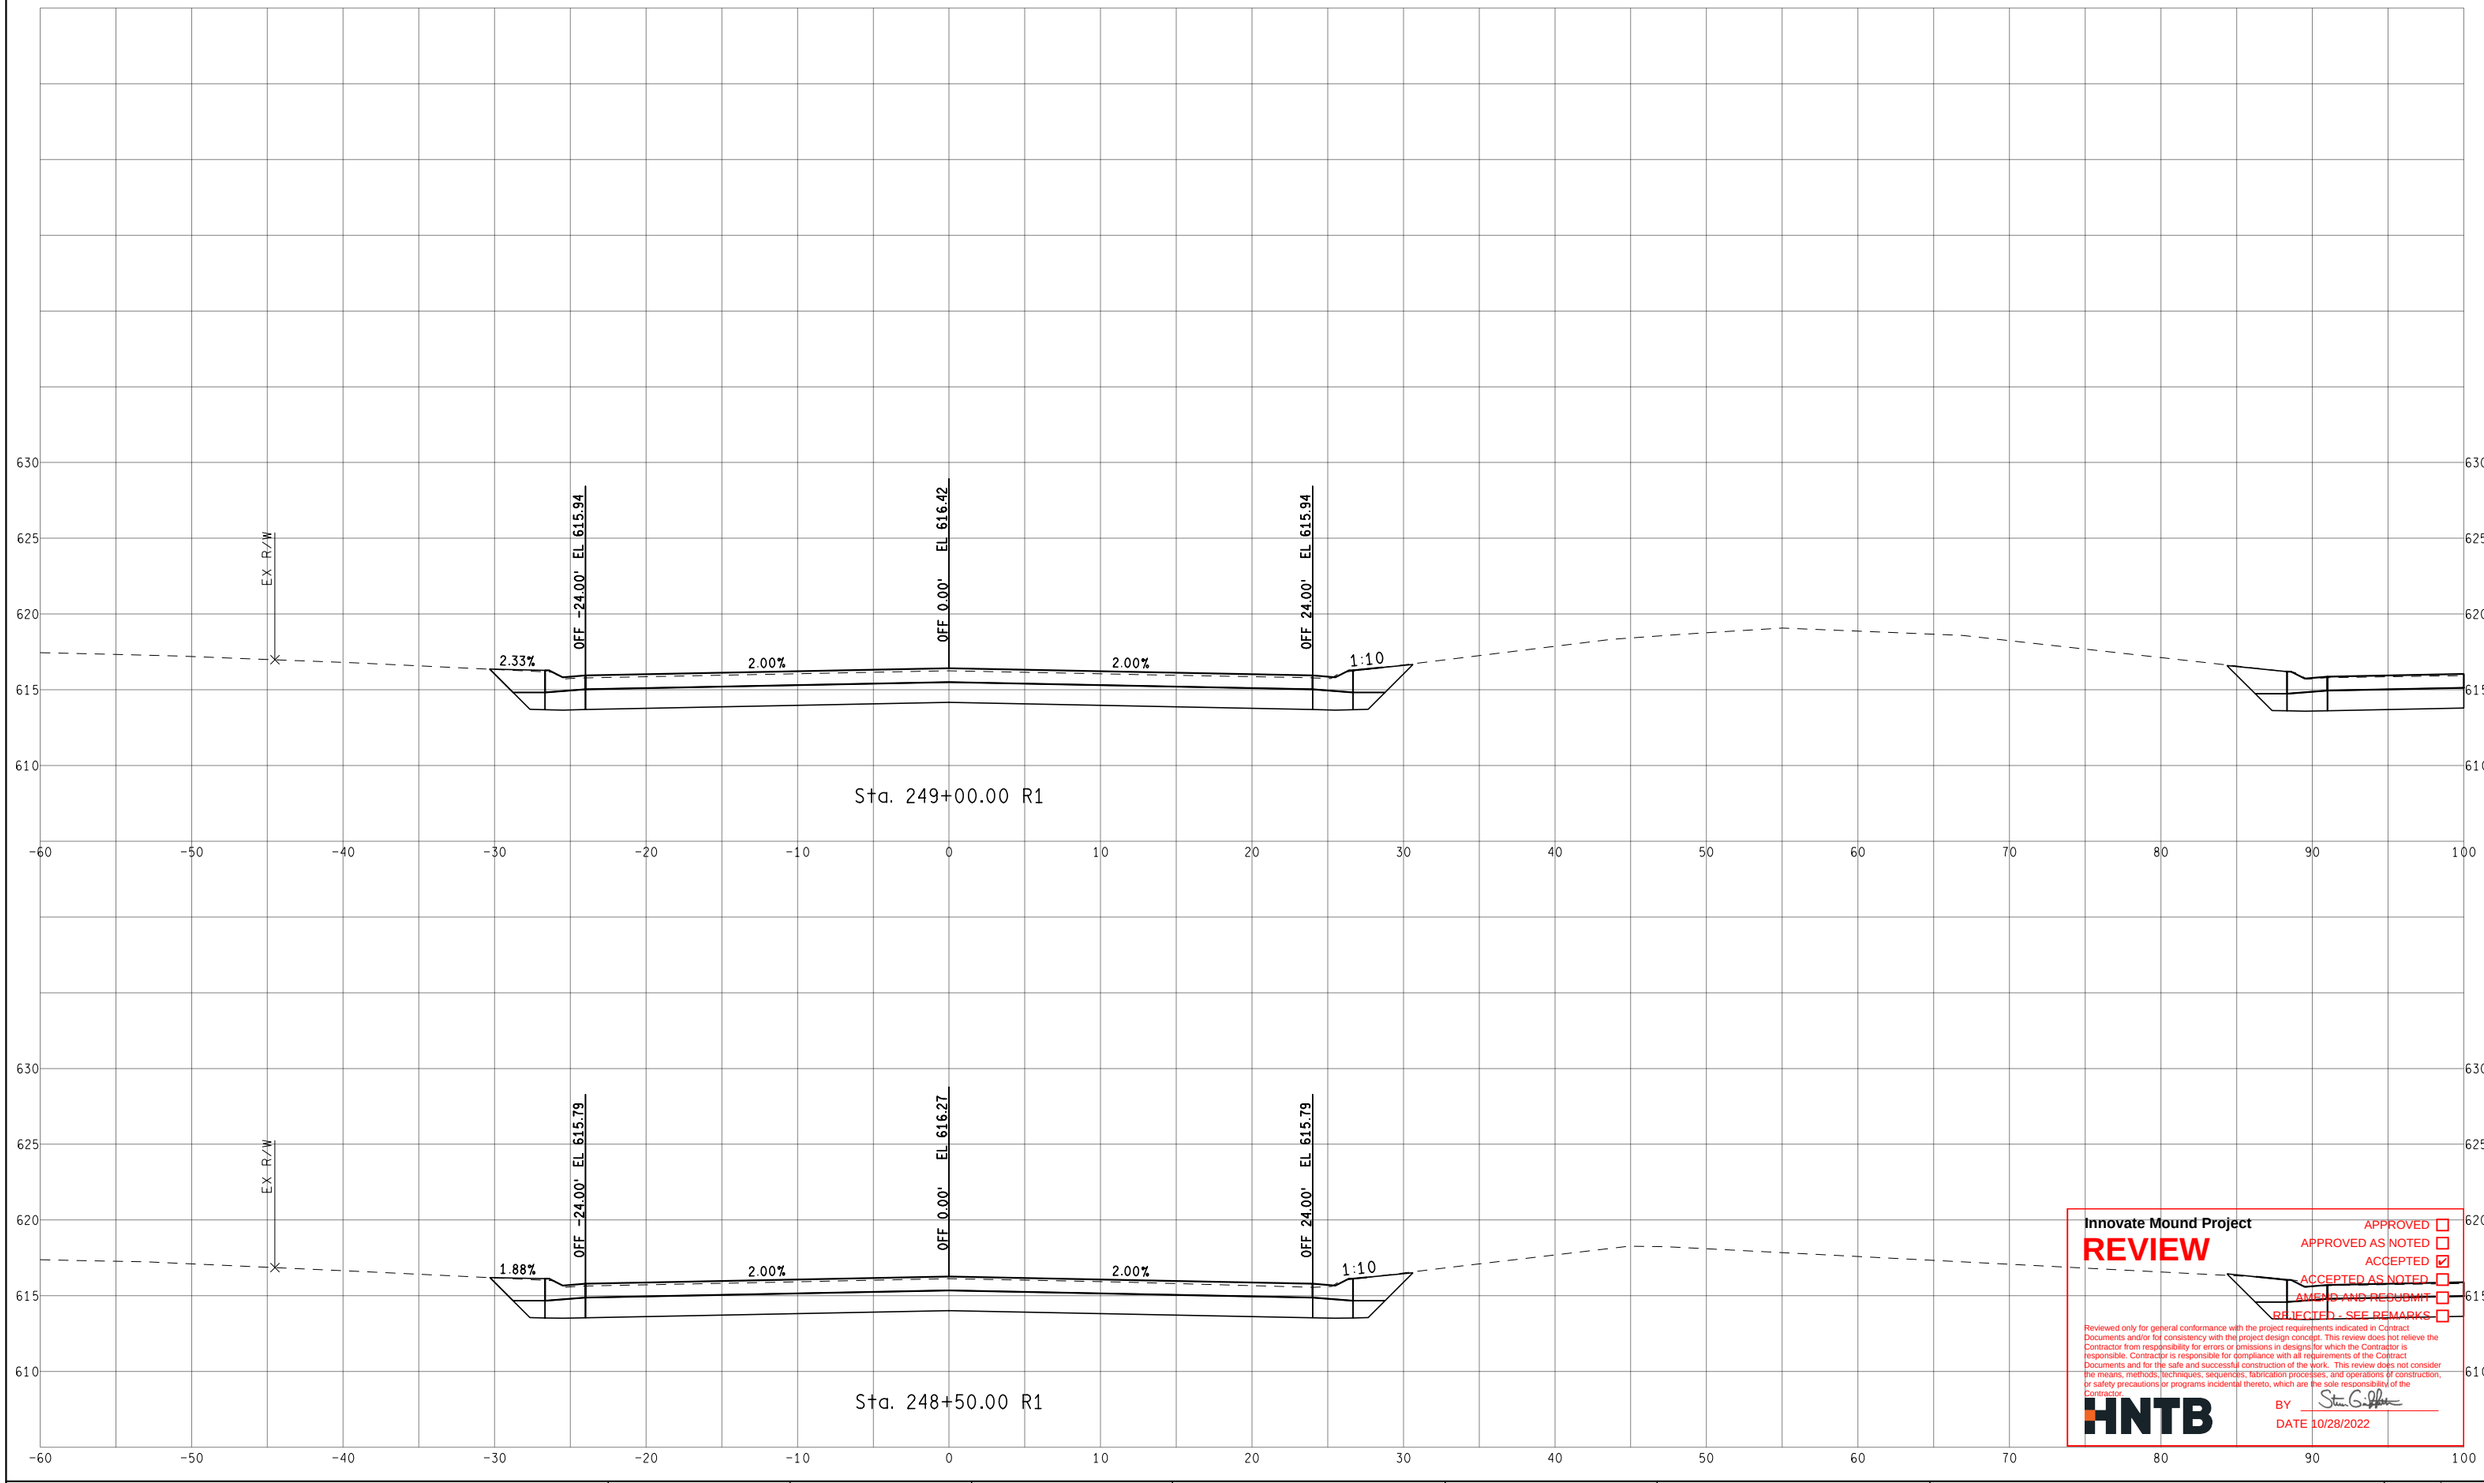

Innovate Mound Project

REVIEW

APPROVED ☐
APPROVED AS NOTED ☐
ACCEPTED ☑
ACCEPTED AS NOTED ☐
AMEND AND RESUBMIT ☐
REJECTED - SEE REMARKS ☐

Reviewed only for general conformance with the project requirements indicated in Contract Documents and/or for consistency with the project design concept. This review does not relieve the Contractor from responsibility for errors or omissions in designs for which the Contractor is responsible. Contractor is responsible for compliance with all requirements of the Contract Documents and for the safe and successful construction of the work. This review does not consider the means, methods, techniques, sequences, fabrication processes, and operations of construction, or safety precautions or programs incidental thereto, which are the sole responsibility of the Contractor.

HNTB

BY Steven G. Palmer

DATE 10/28/2022

FINAL ROW PLAN REVISIONS (SUBMITTAL DATE:)							
NO.	DATE	AUTH	DESCRIPTION	NO.	DATE	AUTH	DESCRIPTION

Department of Roads

VERT. (FT) 0 10

HORZ. (FT) 0 10

FILE:

DATE: 10/12/22

DESIGN UNIT: XXX

TSC: MACOMB

CS: INFR50000

JN: 207178A


STA. 248+50.00 R1 TO STA. 249+00.00 R1

SB MOUND RD

DRAWING

SHEET

SECT

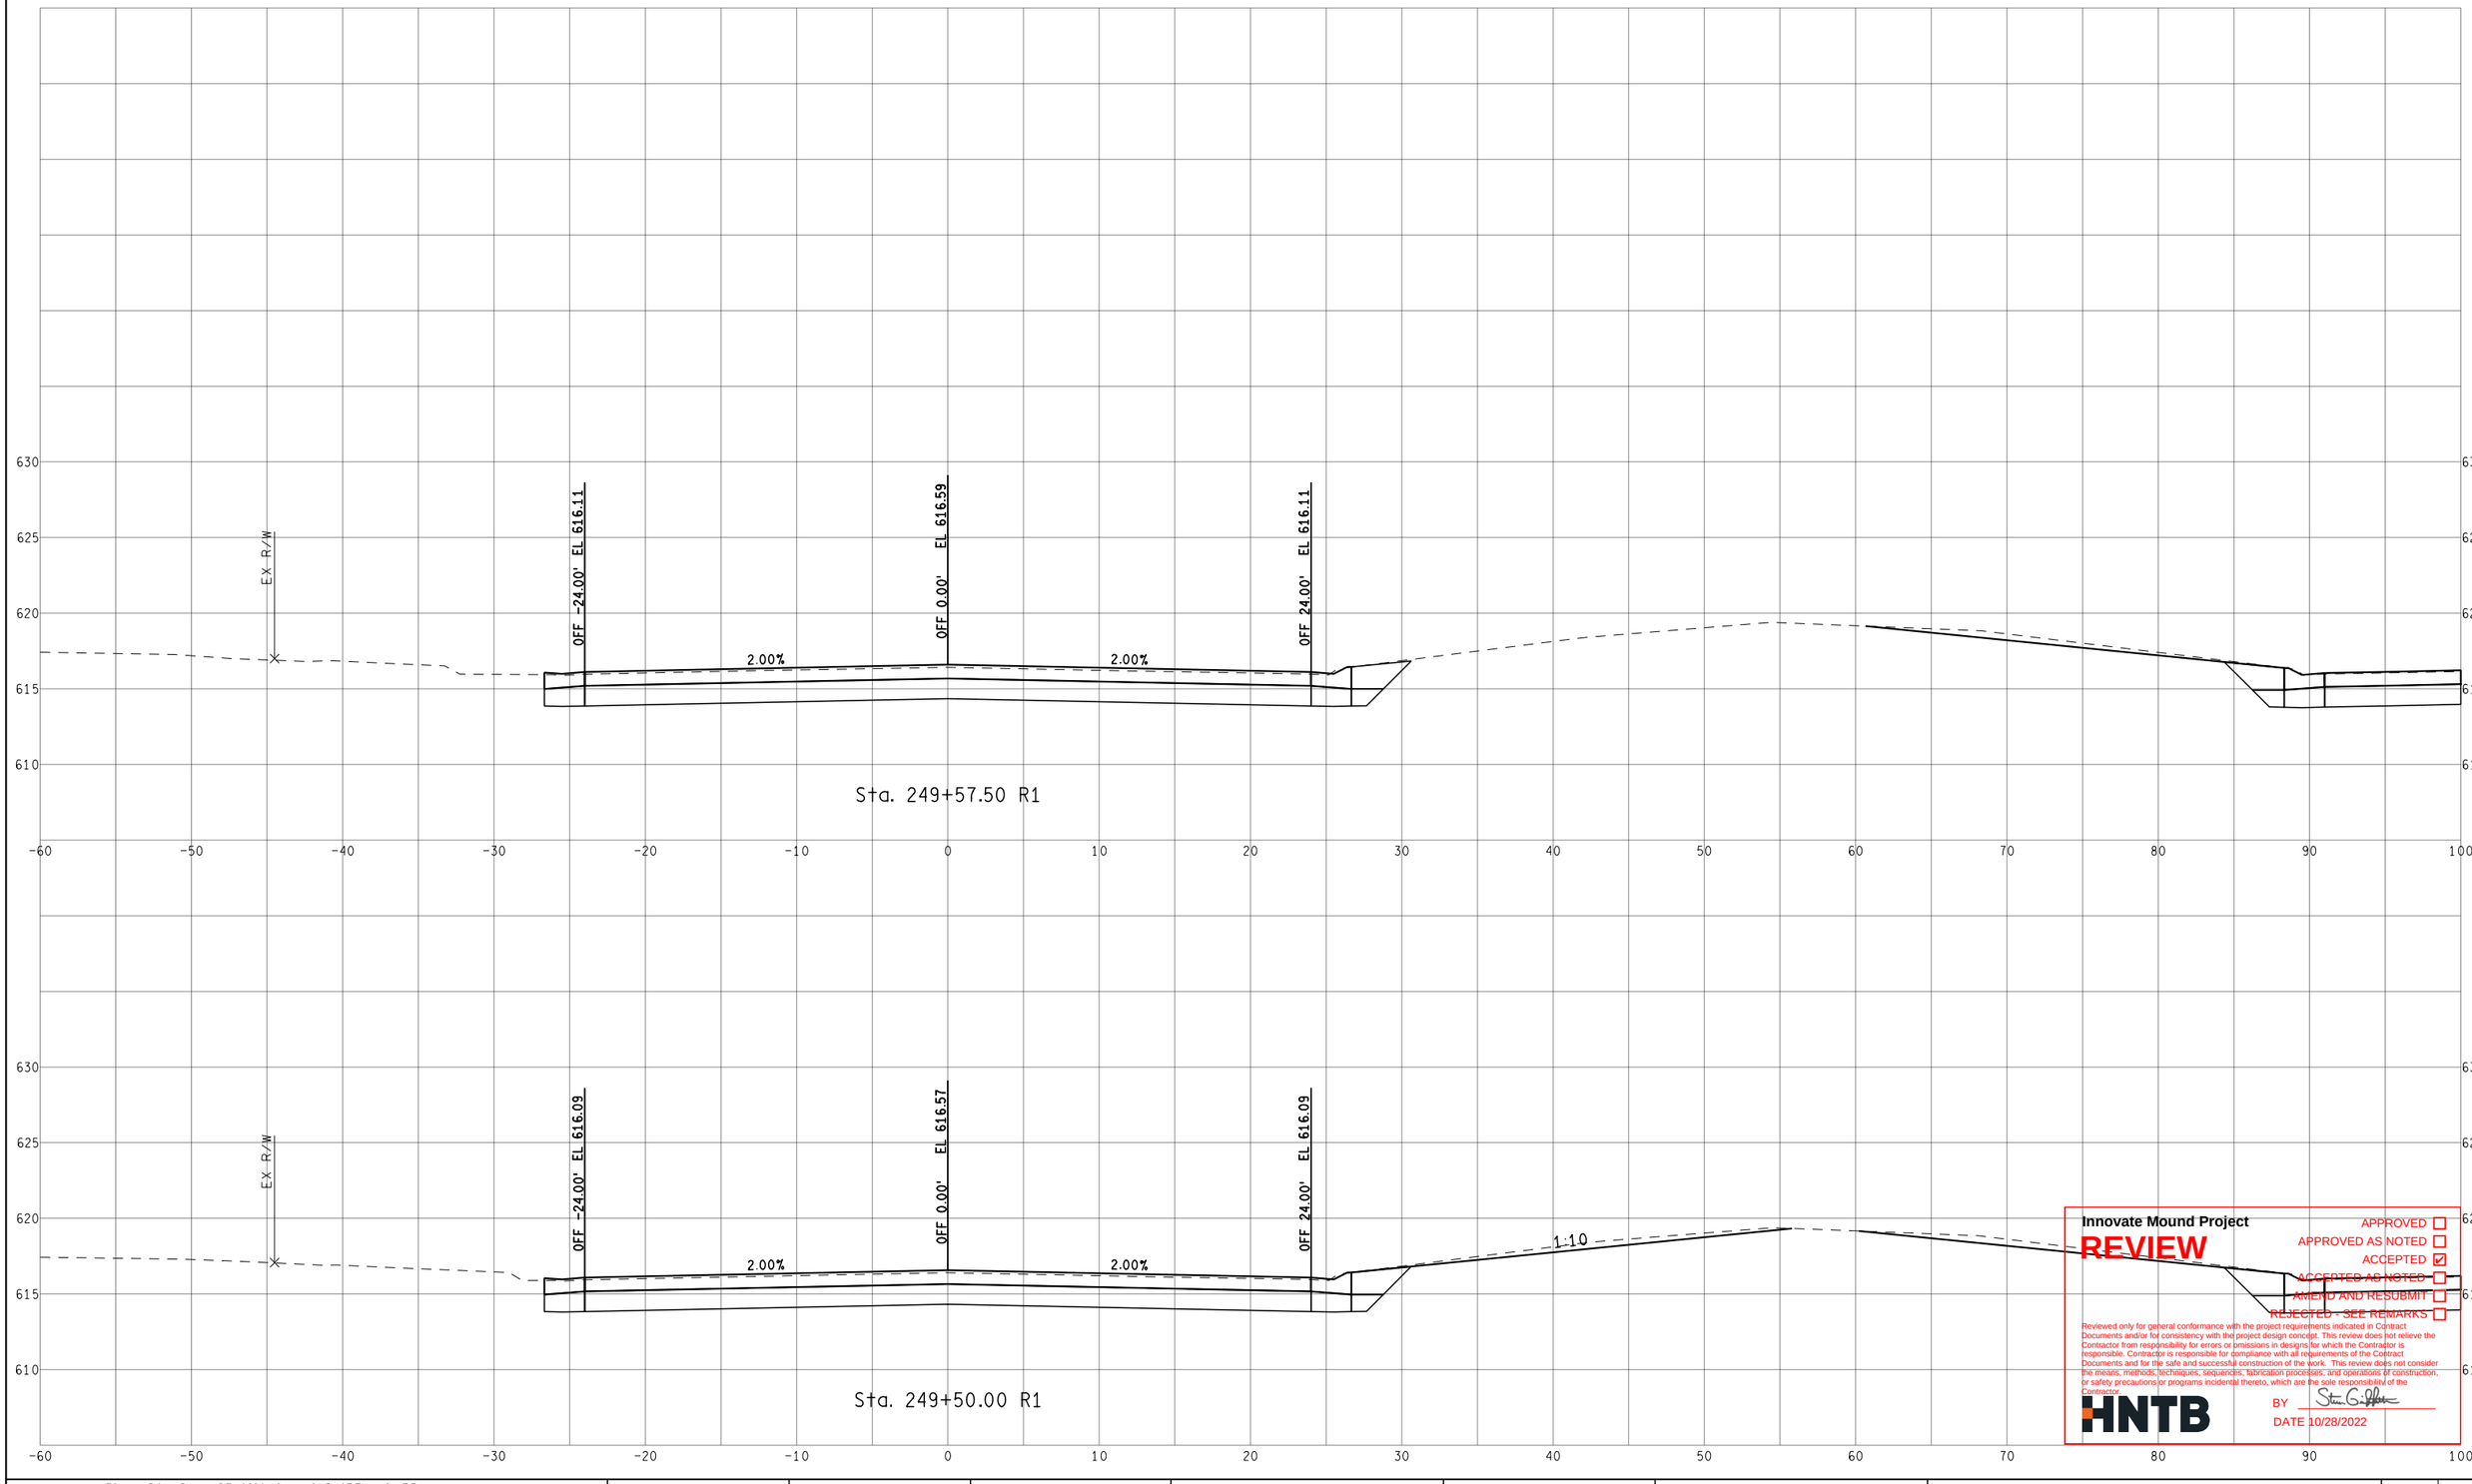

Innovate Mound Project

REVIEW

APPROVED ☐
APPROVED AS NOTED ☐
ACCEPTED ☑
ACCEPTED AS NOTED ☐
AMEND AND RESUBMIT ☐
REJECTED - SEE REMARKS ☐

Reviewed only for general conformance with the project requirements indicated in Contract Documents and/or for consistency with the project design concept. This review does not relieve the Contractor from responsibility for errors or omissions in designs for which the Contractor is responsible. Contractor is responsible for compliance with all requirements of the Contract Documents and for the safe and successful construction of the work. This review does not consider the means, methods, techniques, sequences, fabrication processes, and operations of construction, or safety precautions or programs incidental thereto, which are the sole responsibility of the Contractor.

HNTB

BY

DATE 10/28/2022

FINAL ROW PLAN REVISIONS (SUBMITTAL DATE:)							
NO.	DATE	AUTH	DESCRIPTION	NO.	DATE	AUTH	DESCRIPTION

Department of Roads

VERT. (FT) 0 10

HORZ. (FT) 0 10

FILE:

DATE: 10/12/22

DESIGN UNIT: XXX

TSC: MACOMB

CS: INFR50000

JN: 207178A


STA. 249+50.00 R1 TO STA. 249+57.50 R1

SB MOUND RD

DRAWING

SHEET

SECT

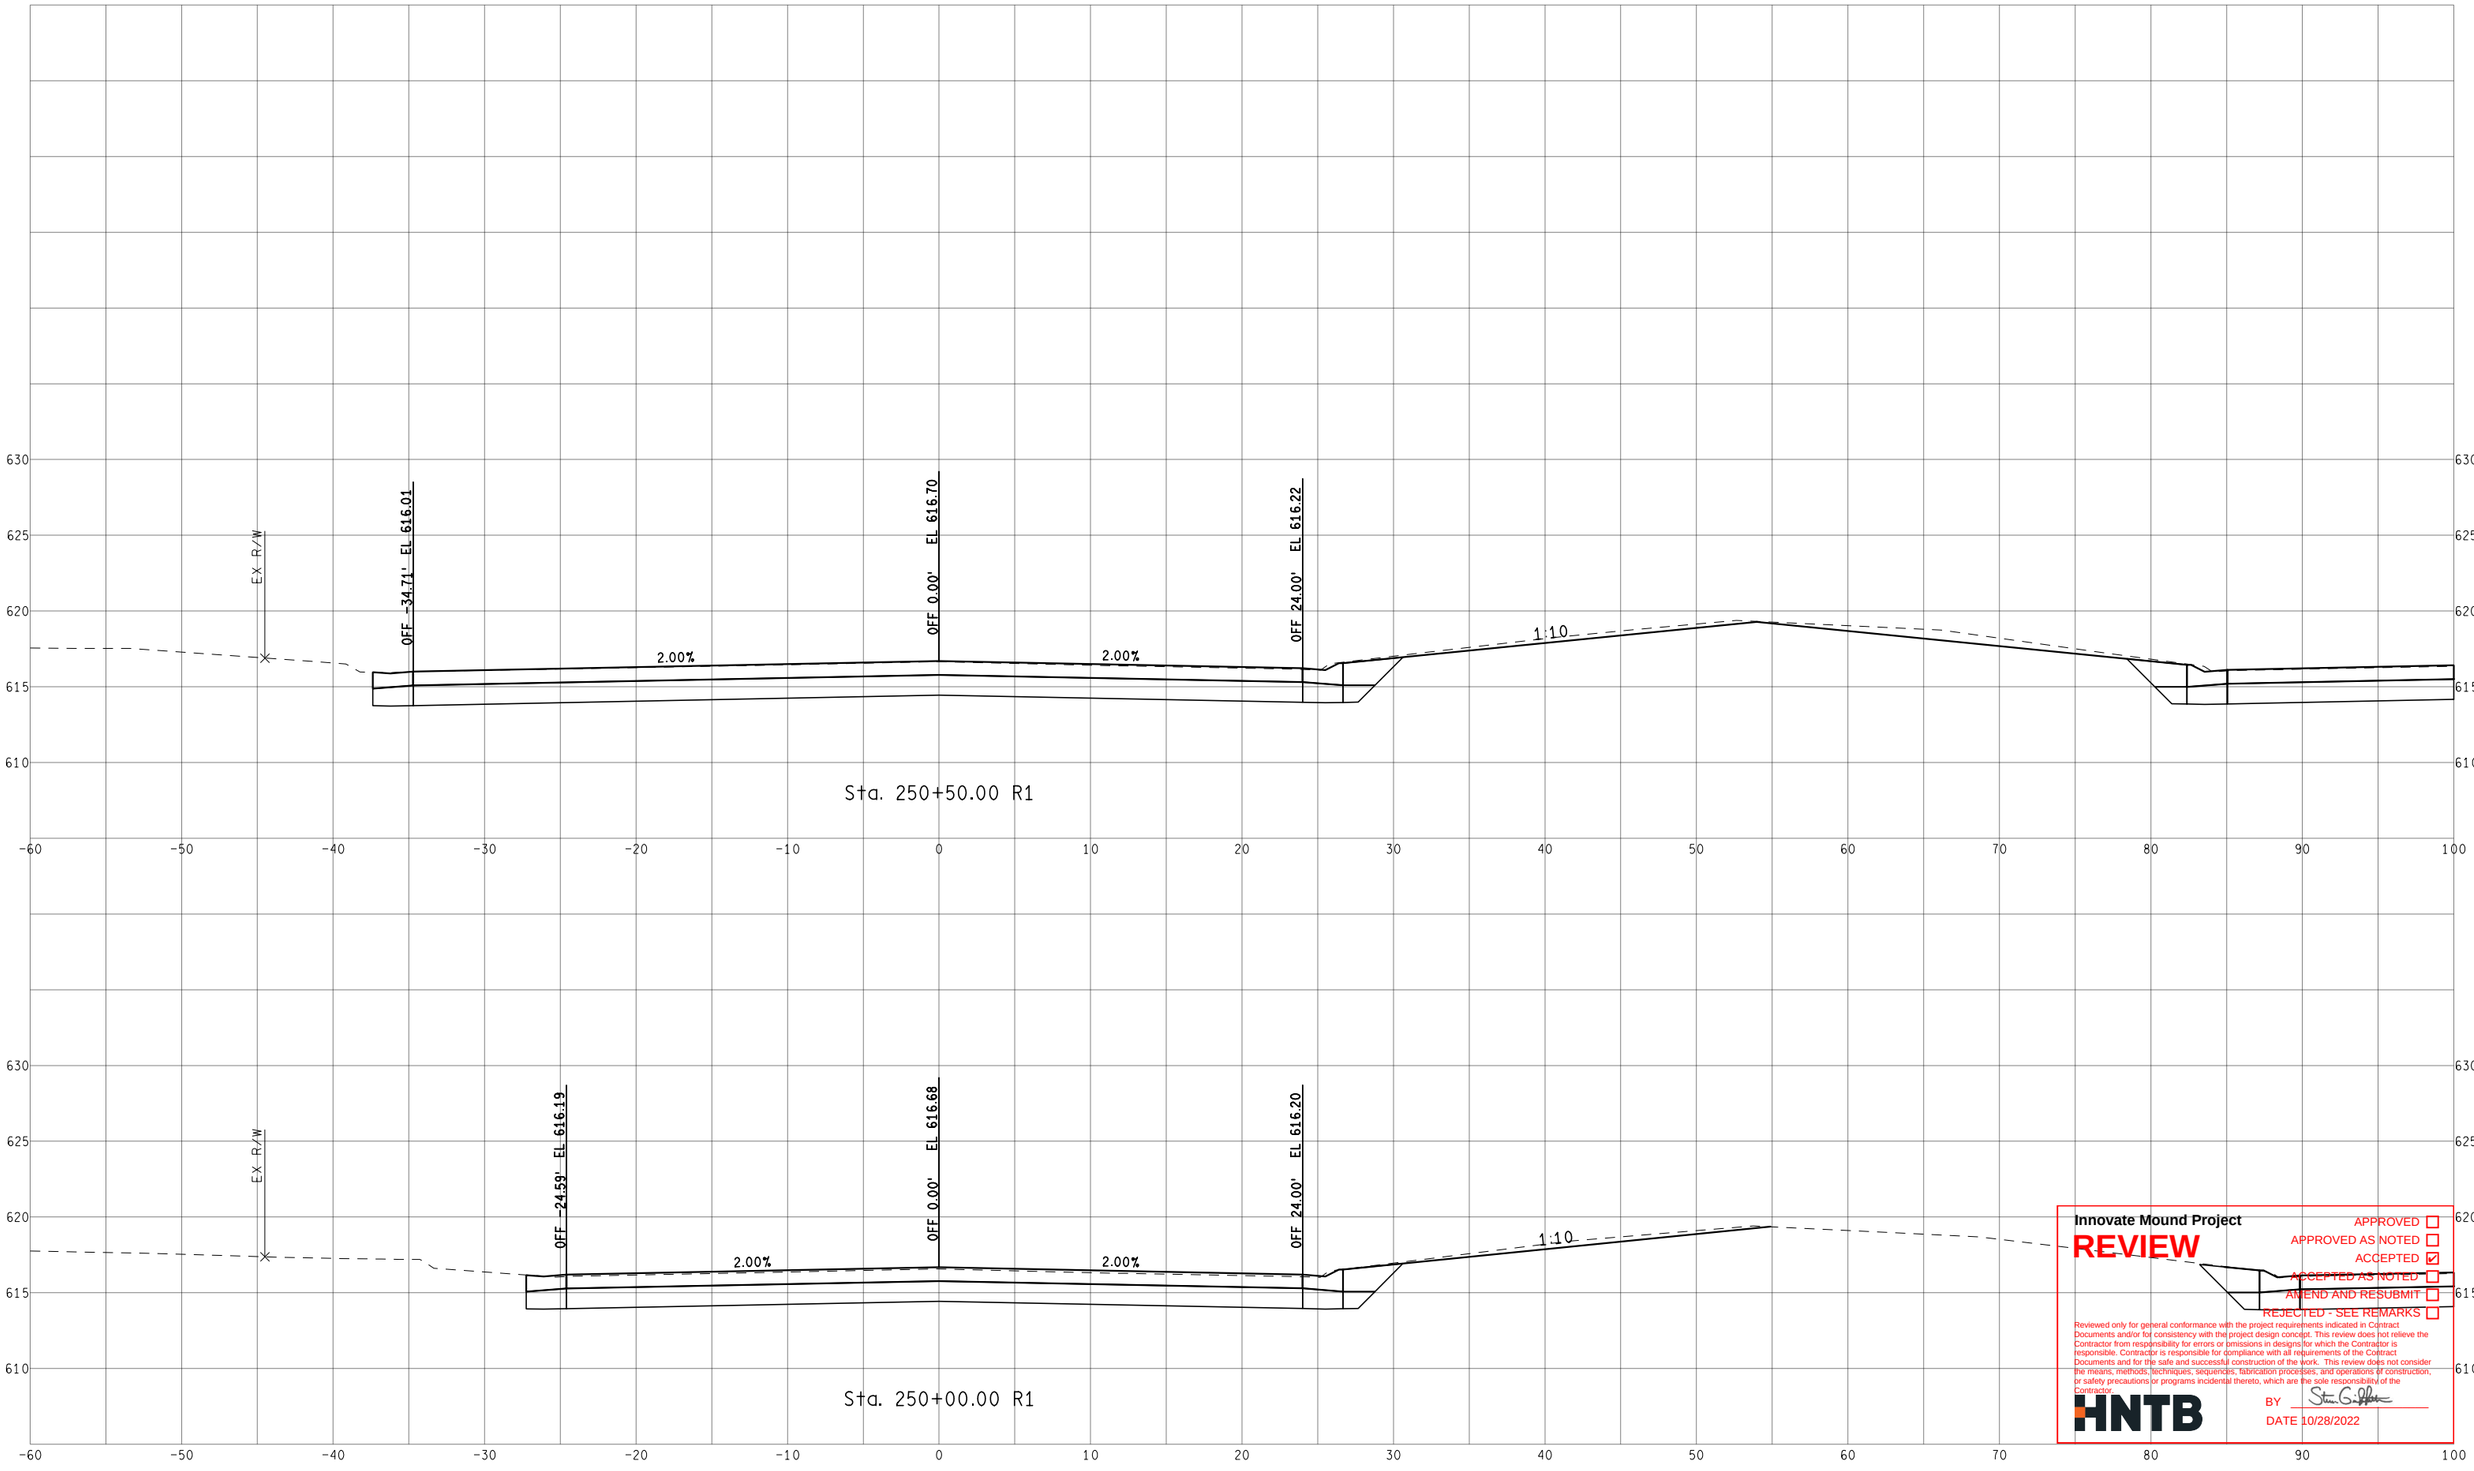

Innovate Mound Project

REVIEW

APPROVED ☐
APPROVED AS NOTED ☐
ACCEPTED ☑
ACCEPTED AS NOTED ☐
AMEND AND RESUBMIT ☐
REJECTED - SEE REMARKS ☐

Reviewed only for general conformance with the project requirements indicated in Contract Documents and/or for consistency with the project design concept. This review does not relieve the Contractor from responsibility for errors or omissions in designs for which the Contractor is responsible. Contractor is responsible for compliance with all requirements of the Contract Documents and for the safe and successful construction of the work. This review does not consider the means, methods, techniques, sequences, fabrication processes, and operations of construction; or safety precautions or programs incidental thereto, which are the sole responsibility of the Contractor.

HNTB

BY Stan Griffith

DATE 10/28/2022

FINAL ROW PLAN REVISIONS (SUBMITTAL DATE:)							
NO.	DATE	AUTH	DESCRIPTION	NO.	DATE	AUTH	DESCRIPTION

Department of Roads

VERT. (FT) 0 10

HORZ. (FT) 0 10

FILE:

DATE: 10/12/22

DESIGN UNIT: XXX

TSC: MACOMB

CS: INFR50000

JN: 207178A


STA. 250+00.00 R1 TO STA. 250+50.00 R1

SB MOUND RD

DRAWING

SHEET

SECT

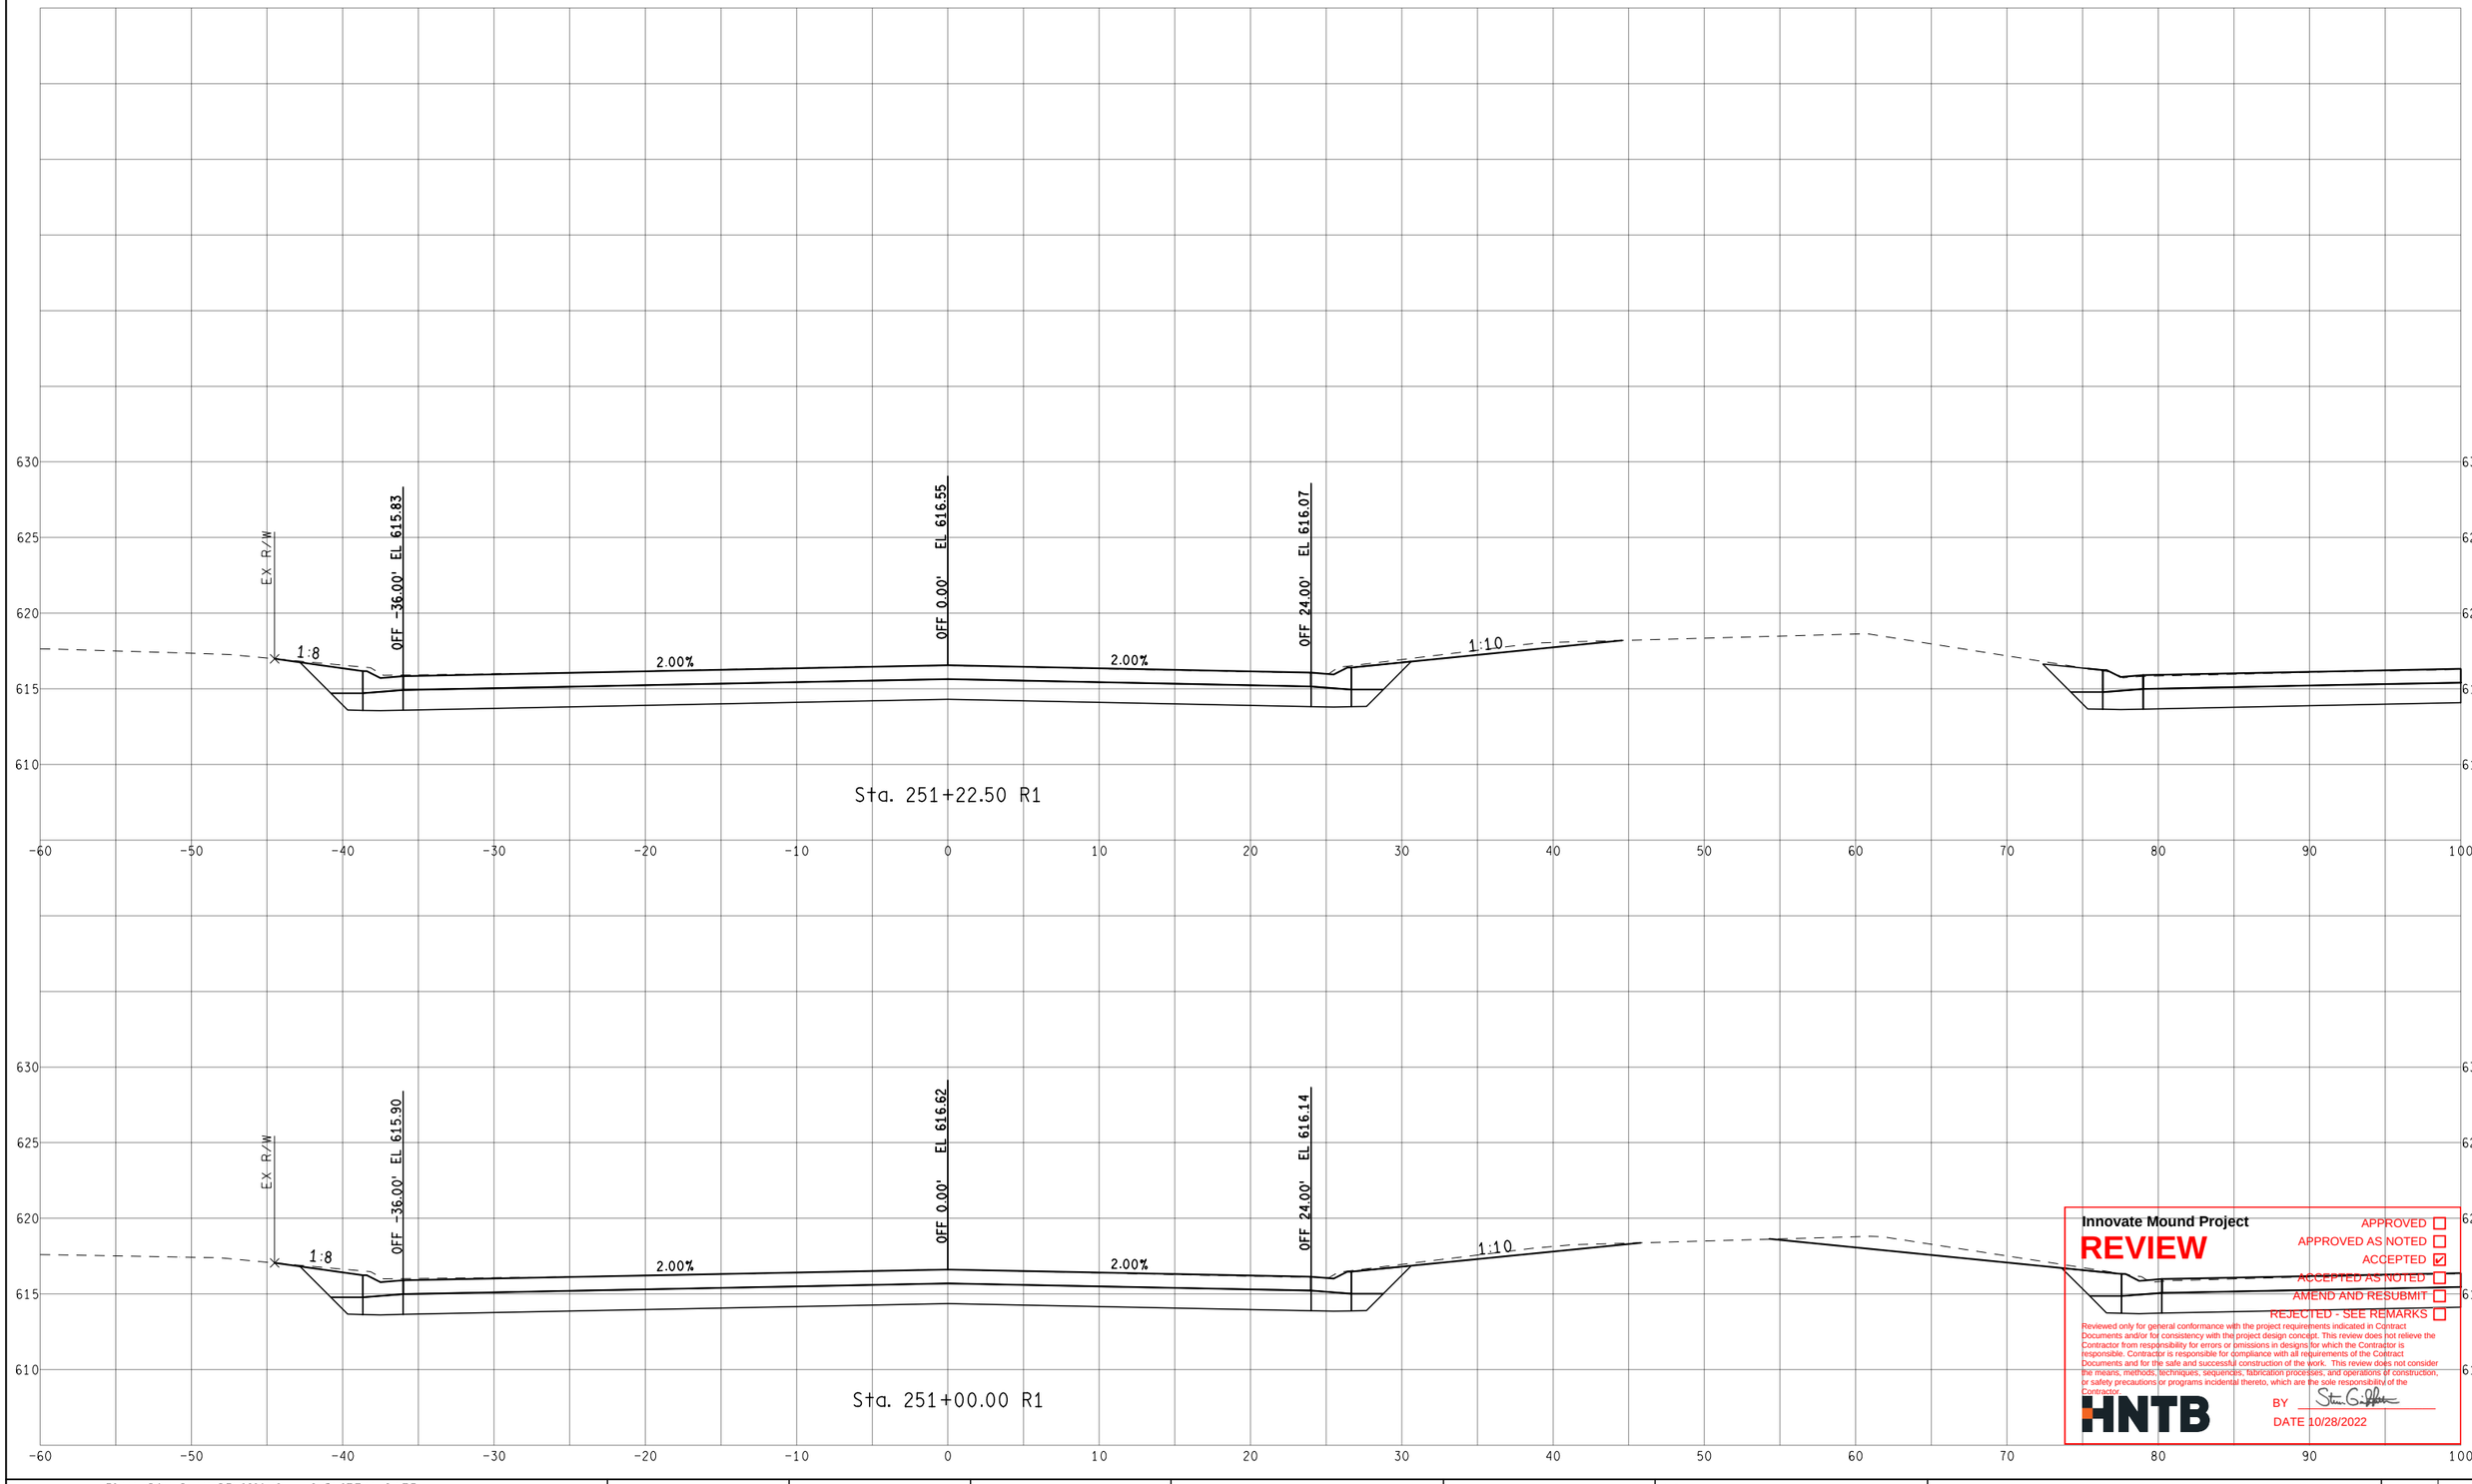

Innovate Mound Project

REVIEW

APPROVED ☐
APPROVED AS NOTED ☐
ACCEPTED ☑
ACCEPTED AS NOTED ☐
AMEND AND RESUBMIT ☐
REJECTED - SEE REMARKS ☐

Reviewed only for general conformance with the project requirements indicated in Contract Documents and/or for consistency with the project design concept. This review does not relieve the Contractor from responsibility for errors or omissions in designs for which the Contractor is responsible. Contractor is responsible for compliance with all requirements of the Contract Documents and for the safe and successful construction of the work. This review does not consider the means, methods, techniques, sequences, fabrication processes, and operations of construction, or safety precautions or programs incidental thereto, which are the sole responsibility of the Contractor.

HNTB

BY

DATE 10/28/2022

FINAL ROW PLAN REVISIONS (SUBMITTAL DATE:)							
NO.	DATE	AUTH	DESCRIPTION	NO.	DATE	AUTH	DESCRIPTION

Macomb County Michigan — Department of Roads

VERT. (FT) 0 10
HORZ. (FT) 0 10


FILE:

DATE: 10/12/22
DESIGN UNIT: XXX
TSC: MACOMB

CS: INFR50000
JN: 207178A

STA. 251+00.00 R1 TO STA. 251+22.50 R1
SB MOUND RD

DRAWING
SHEET
SECT

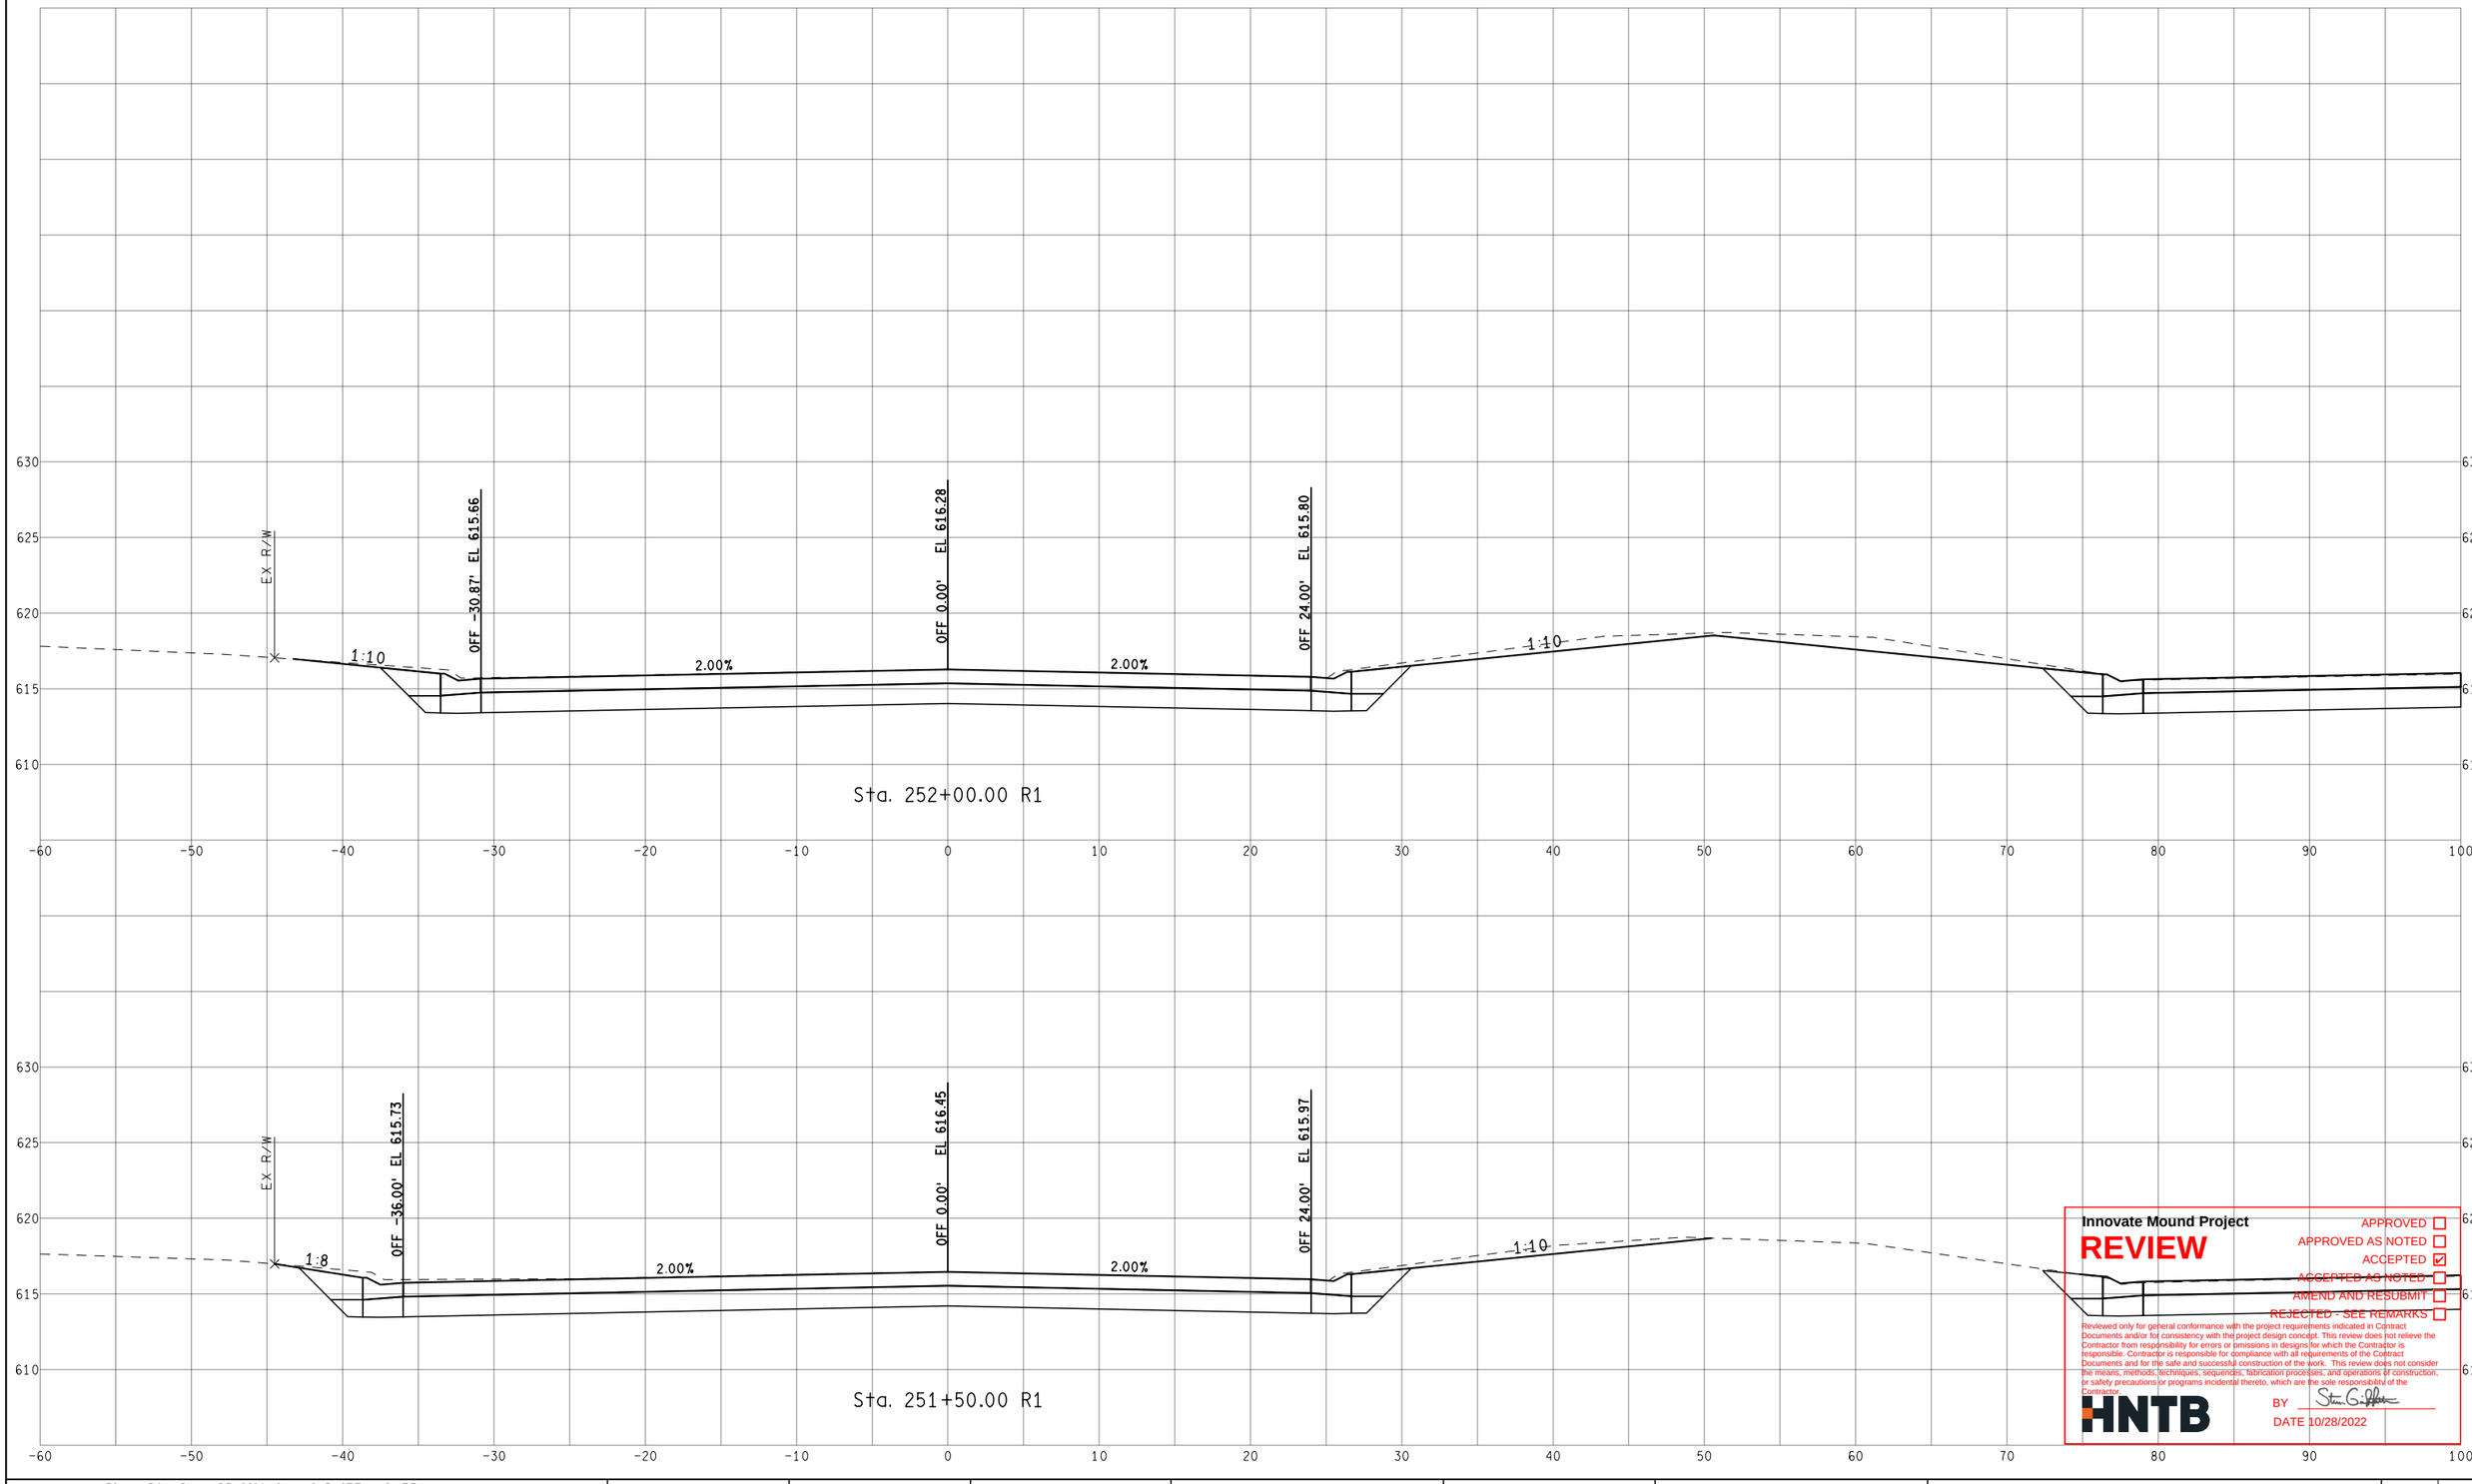

Innovate Mound Project

REVIEW

APPROVED ☐
APPROVED AS NOTED ☐
ACCEPTED ☑
ACCEPTED AS NOTED ☐
AMEND AND RESUBMIT ☐
REJECTED - SEE REMARKS ☐

Reviewed only for general conformance with the project requirements indicated in Contract Documents and/or for consistency with the project design concept. This review does not relieve the Contractor from responsibility for errors or omissions in designs for which the Contractor is responsible. Contractor is responsible for compliance with all requirements of the Contract Documents and for the safe and successful construction of the work. This review does not consider the means, methods, techniques, sequences, fabrication processes, and operations of construction, or safety precautions or programs incidental thereto, which are the sole responsibility of the Contractor.

HNTB

BY

DATE 10/28/2022

FINAL ROW PLAN REVISIONS (SUBMITTAL DATE:)							
NO.	DATE	AUTH	DESCRIPTION	NO.	DATE	AUTH	DESCRIPTION

Department of Roads

VERT. (FT) 0 10
HORZ. (FT) 0 10

FILE:

DATE: 10/12/22
DESIGN UNIT: XXX
TSC: MACOMB

CS: INFR50000
JN: 207178A

STA. 251+50.00 R1 TO STA. 252+00.00 R1
SB MOUND RD

DRAWING
SHEET
SECT



Innovate Mound Project

REVIEW

APPROVED ☐
APPROVED AS NOTED ☐
ACCEPTED ☑
ACCEPTED AS NOTED ☐
AMEND AND RESUBMIT ☐
REJECTED - SEE REMARKS ☐

Reviewed only for general conformance with the project requirements indicated in Contract Documents and/or for consistency with the project design concept. This review does not relieve the Contractor from responsibility for errors or omissions in designs for which the Contractor is responsible. Contractor is responsible for compliance with all requirements of the Contract Documents and for the safe and successful construction of the work. This review does not consider the means, methods, techniques, sequences, fabrication processes, and operations of construction, or safety precautions or programs incidental thereto, which are the sole responsibility of the Contractor.

HNTB

BY Steven G. Palmer

DATE 10/28/2022

FINAL ROW PLAN REVISIONS (SUBMITTAL DATE:)							
NO.	DATE	AUTH	DESCRIPTION	NO.	DATE	AUTH	DESCRIPTION

Macomb County Michigan — Department of Roads

VERT. (FT) 0 10
HORZ. (FT) 0 10


FILE:

DATE: 10/12/22
DESIGN UNIT: XXX
TSC: MACOMB

CS: INFR50000
JN: 207178A

STA. 252+02.42 R1 TO STA. 252+50.00 R1
SB MOUND RD

DRAWING
SHEET
SECT

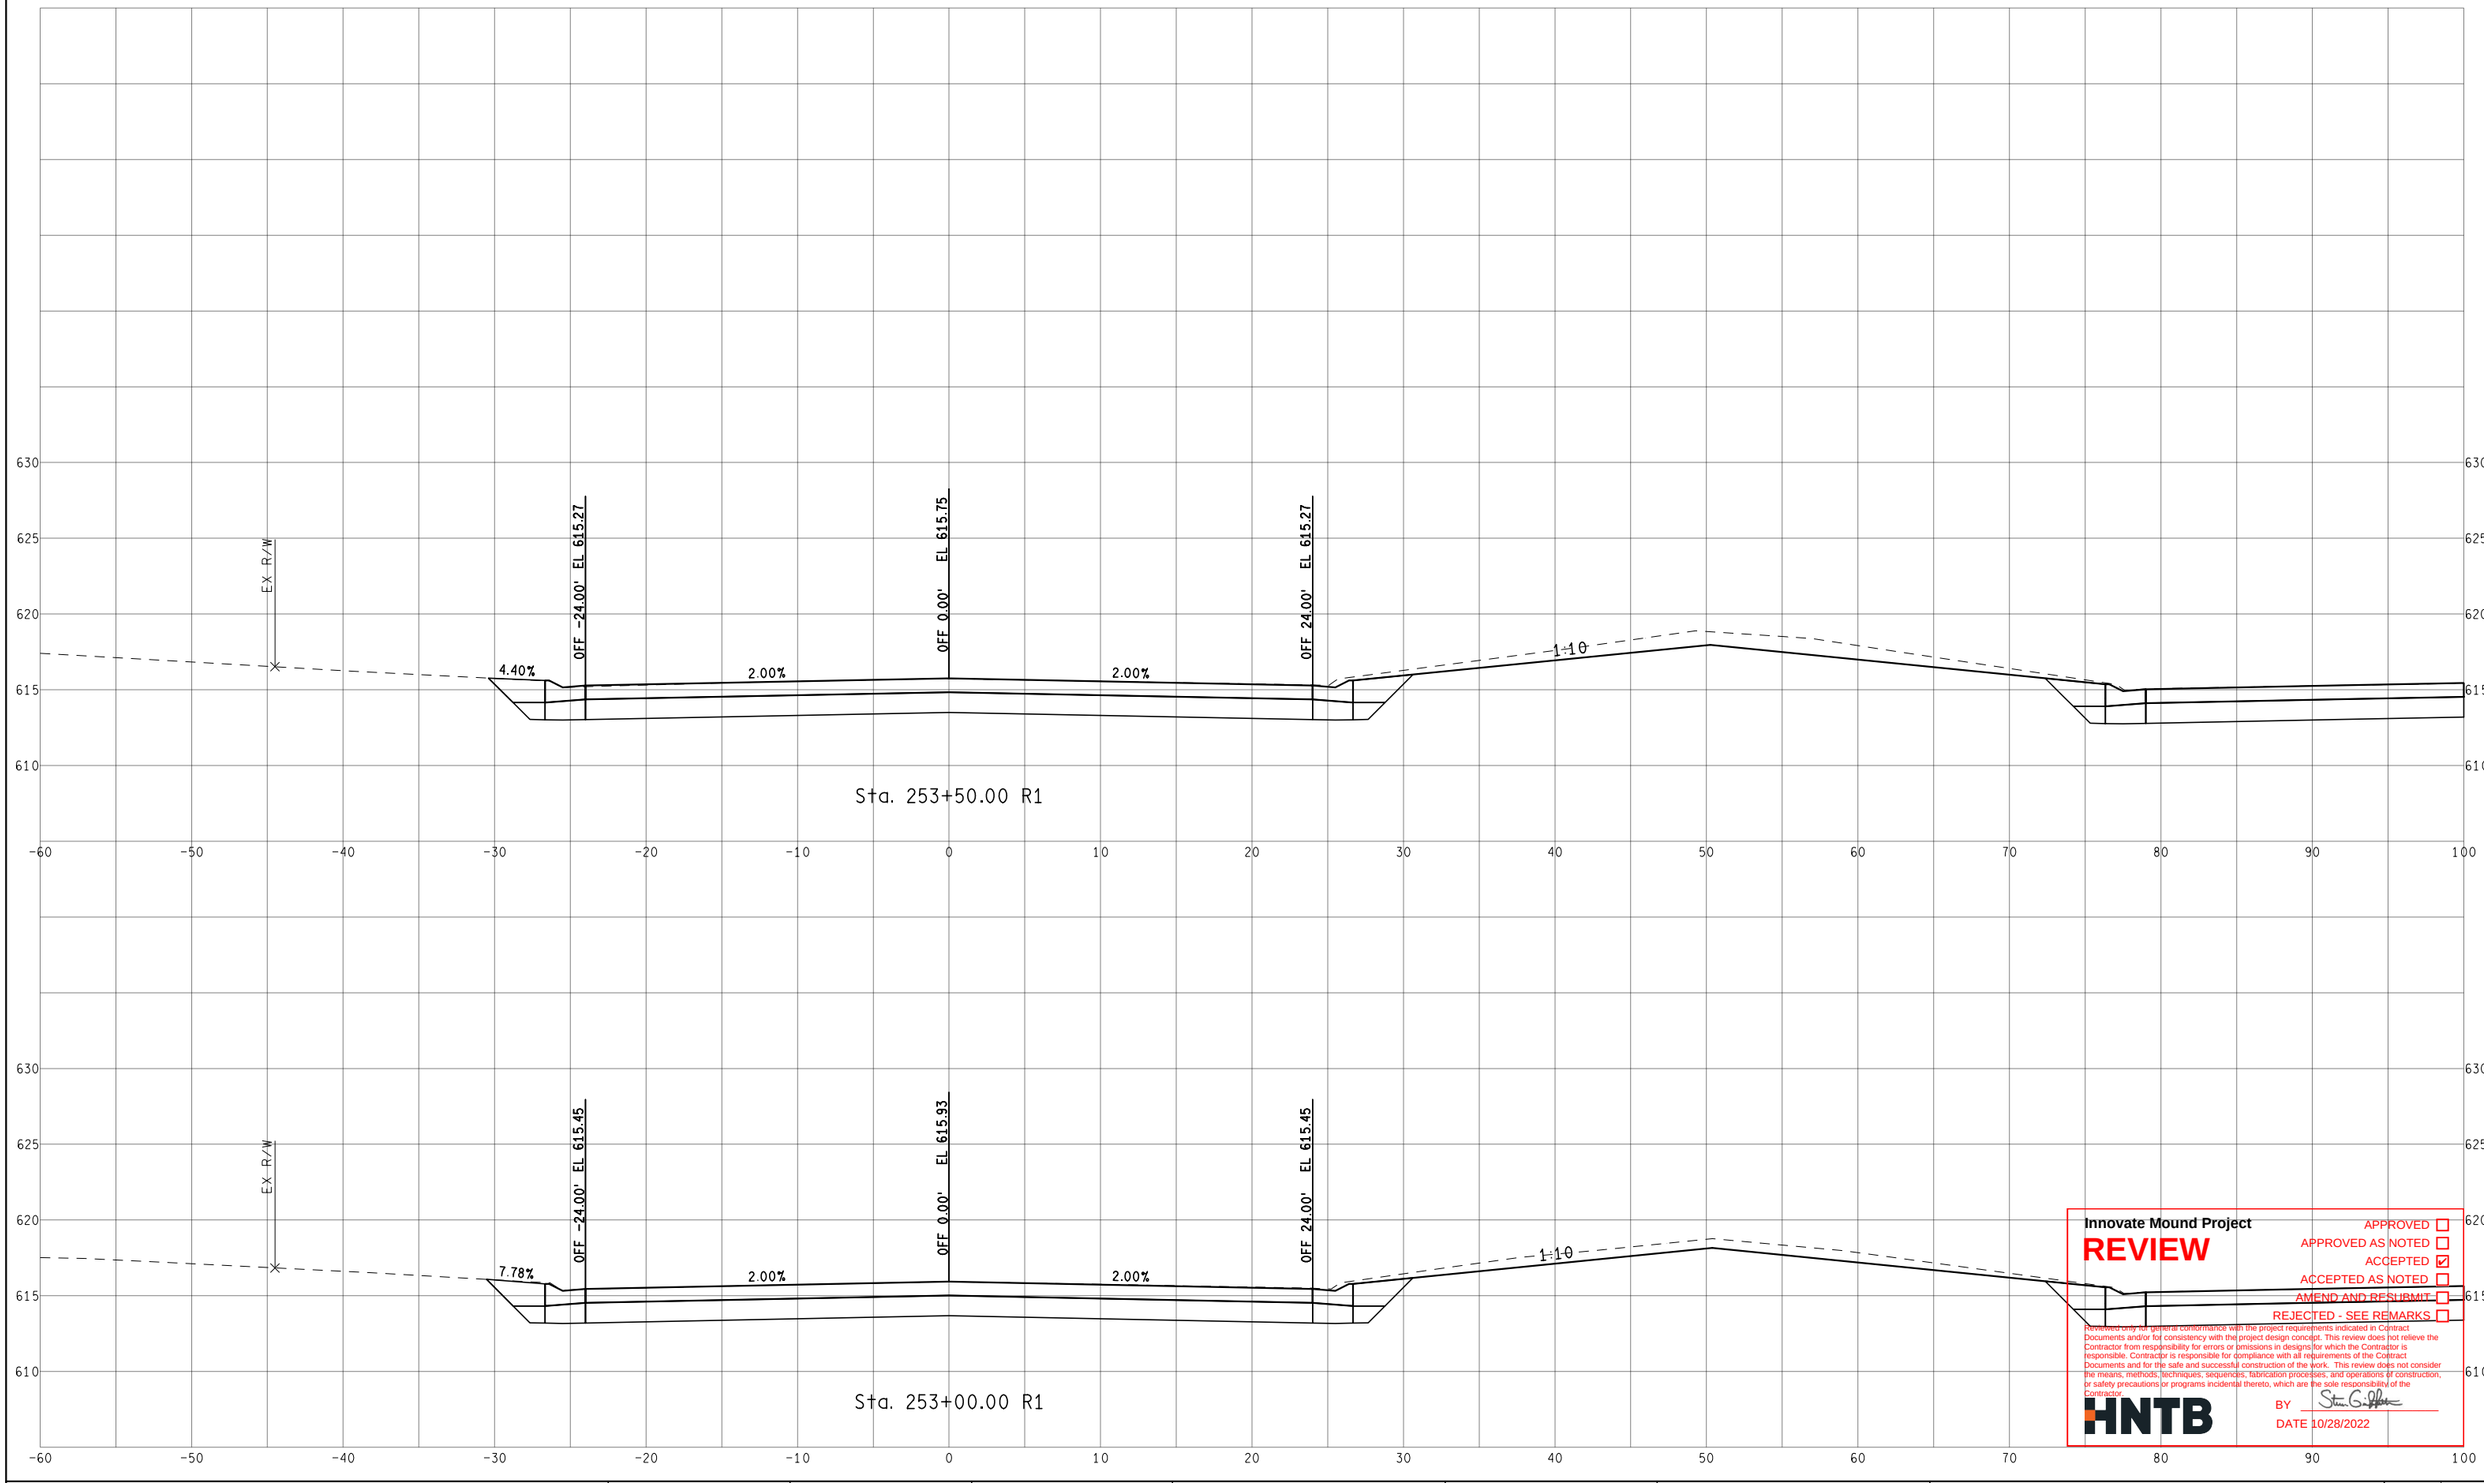

Innovate Mound Project

REVIEW

APPROVED ☐
APPROVED AS NOTED ☐
ACCEPTED ☑
ACCEPTED AS NOTED ☐
AMEND AND RESUBMIT ☐
REJECTED - SEE REMARKS ☐

Reviewed only for general conformance with the project requirements indicated in Contract Documents and/or for consistency with the project design concept. This review does not relieve the Contractor from responsibility for errors or omissions in designs for which the Contractor is responsible. Contractor is responsible for compliance with all requirements of the Contract Documents and for the safe and successful construction of the work. This review does not consider the means, methods, techniques, sequences, fabrication processes, and operations of construction, or safety precautions or programs incidental thereto, which are the sole responsibility of the Contractor.

HNTB

BY

DATE 10/28/2022

FINAL ROW PLAN REVISIONS (SUBMITTAL DATE:)							
NO.	DATE	AUTH	DESCRIPTION	NO.	DATE	AUTH	DESCRIPTION

Macomb County Michigan — Department of Roads

VERT. (FT) 0 10
HORZ. (FT) 0 10


FILE:

DATE: 10/12/22
DESIGN UNIT: XXX
TSC: MACOMB

CS: INFR50000
JN: 207178A

STA. 253+00.00 R1 TO STA. 253+50.00 R1
SB MOUND RD

DRAWING
SHEET
SECT

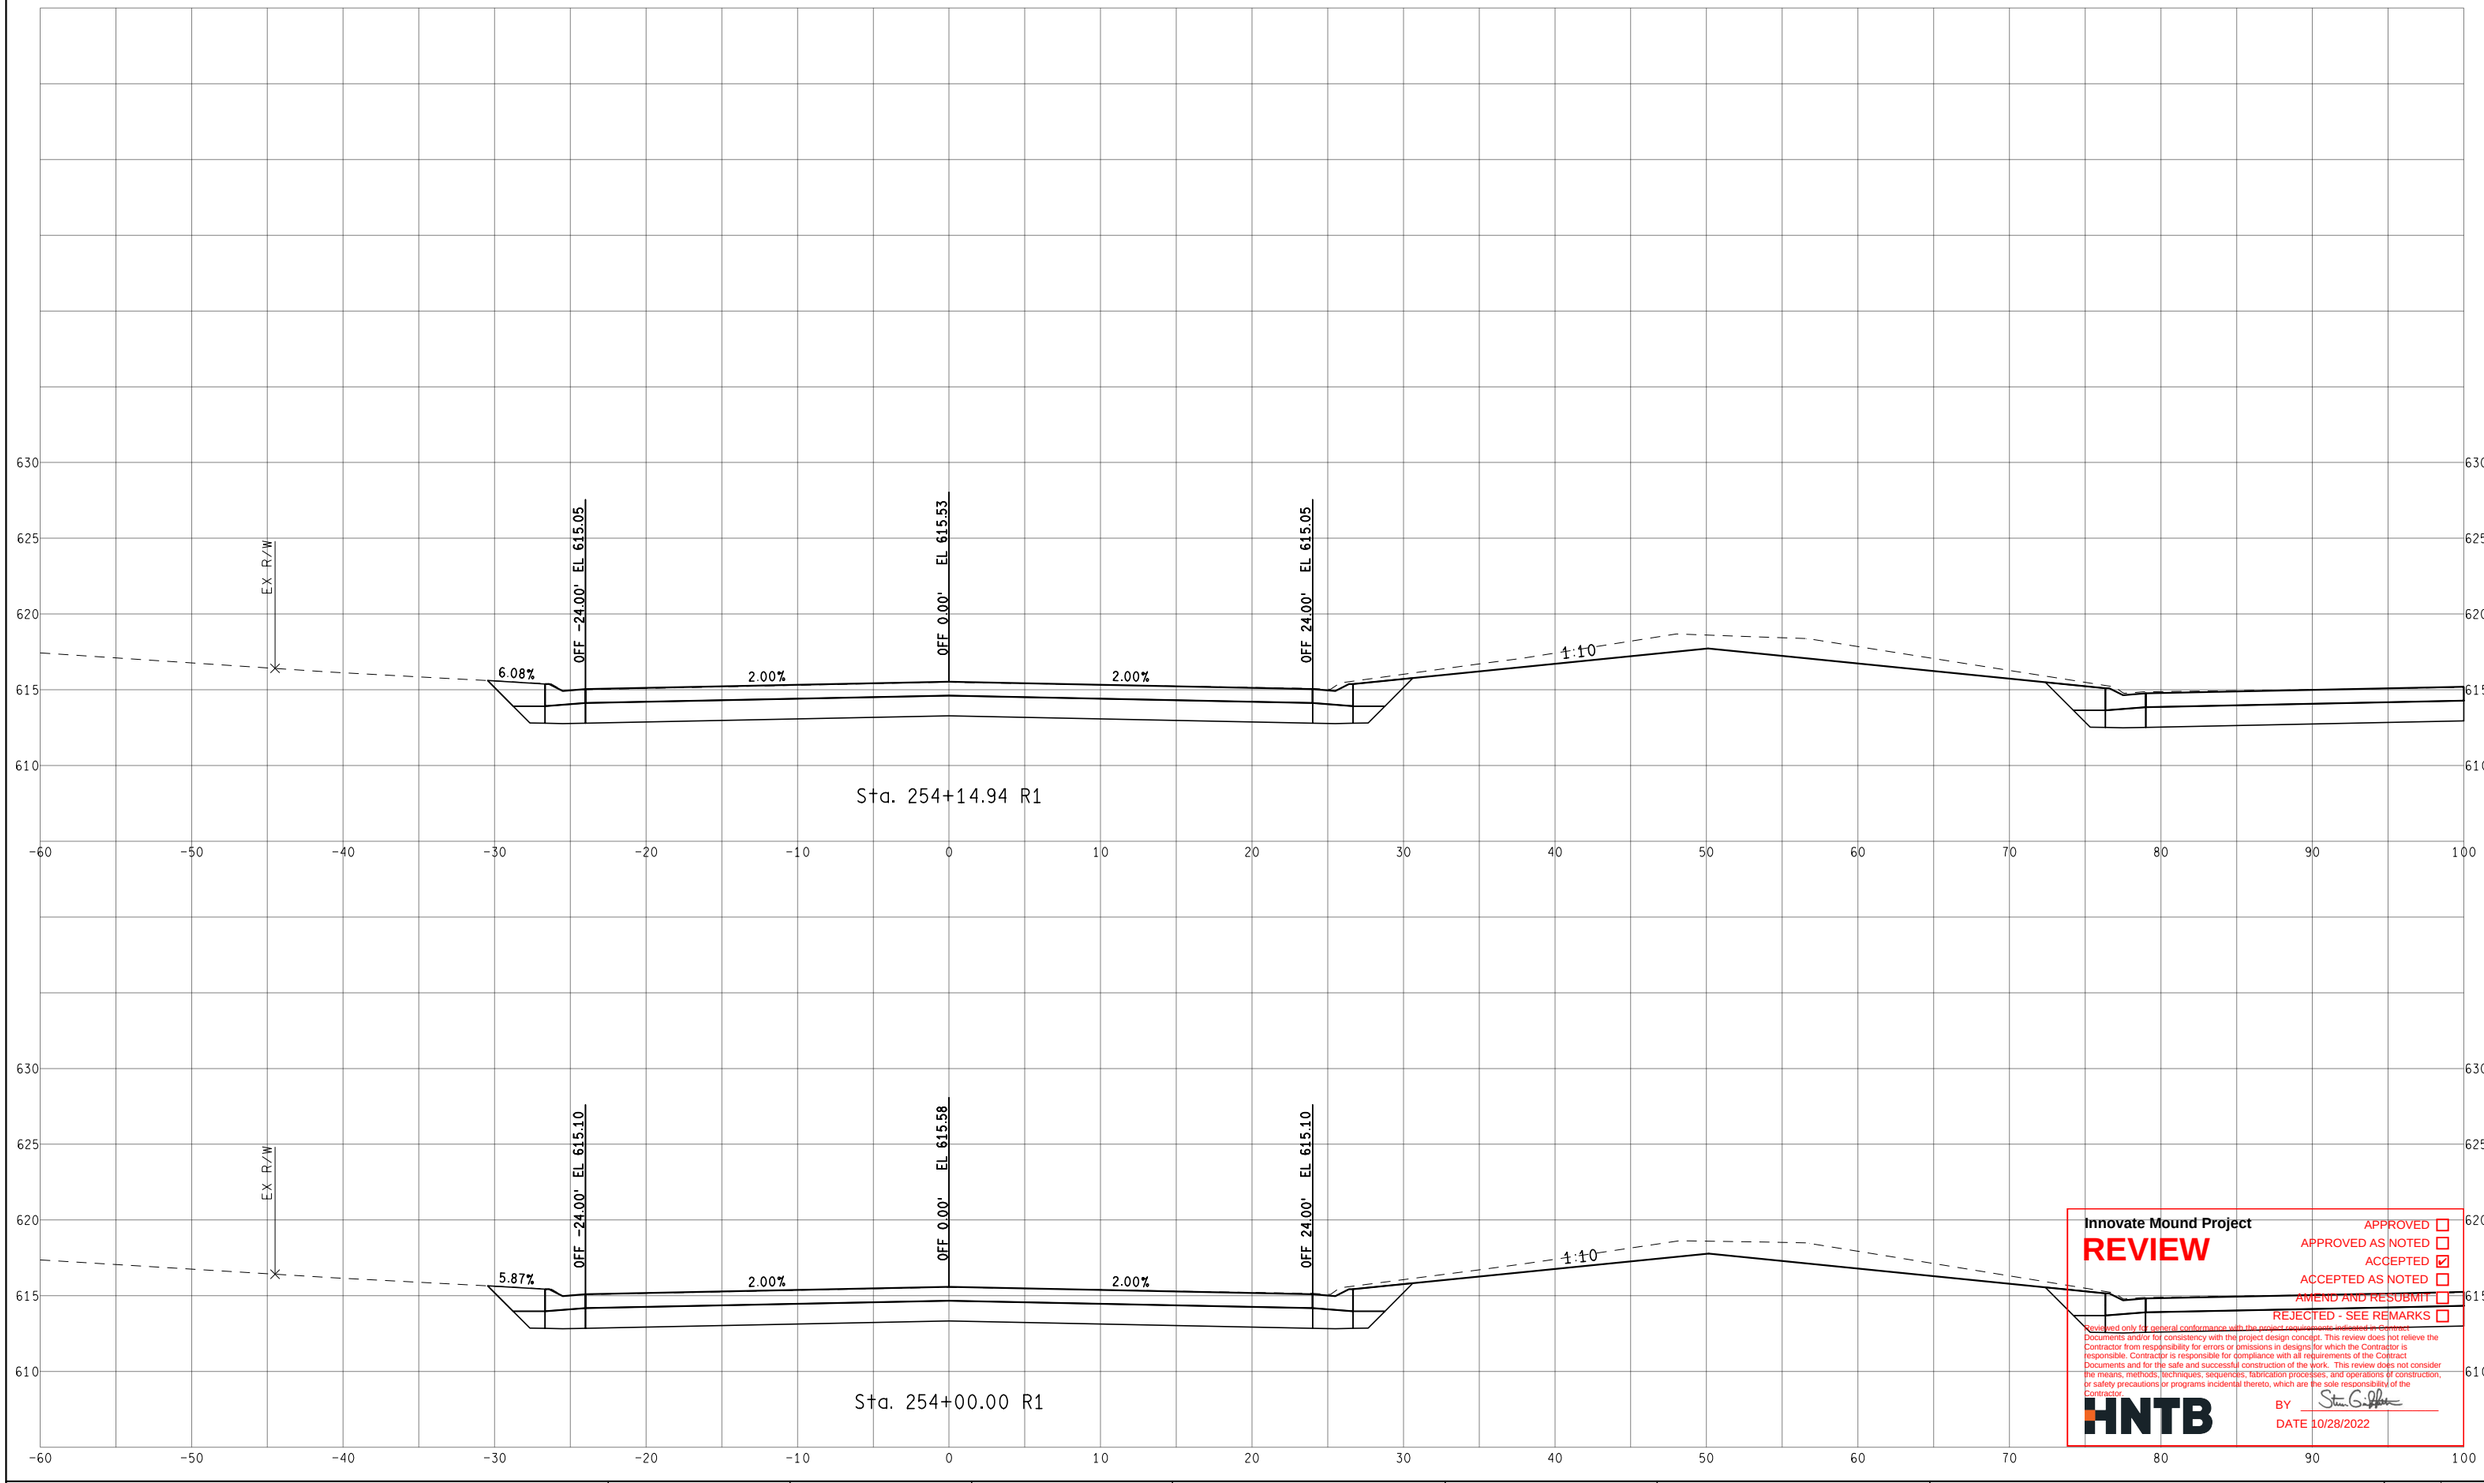

Innovate Mound Project

REVIEW

APPROVED ☐
APPROVED AS NOTED ☐
ACCEPTED ☑
ACCEPTED AS NOTED ☐
AMEND AND RESUBMIT ☐
REJECTED - SEE REMARKS ☐

Reviewed only for general conformance with the project requirements contained in Contract Documents and/or for consistency with the project design concept. This review does not relieve the Contractor from responsibility for errors or omissions in designs for which the Contractor is responsible. Contractor is responsible for compliance with all requirements of the Contract Documents and for the safe and successful construction of the work. This review does not consider the means, methods, techniques, sequences, fabrication processes, and operations of construction, or safety precautions or programs incidental thereto, which are the sole responsibility of the Contractor.

HNTB

BY Steven G. Palmer

DATE 10/28/2022

FINAL ROW PLAN REVISIONS (SUBMITTAL DATE:)							
NO.	DATE	AUTH	DESCRIPTION	NO.	DATE	AUTH	DESCRIPTION

Department of Roads

VERT. (FT) 0 10

HORZ. (FT) 0 10

FILE:

DATE: 10/12/22

DESIGN UNIT: XXX

TSC: MACOMB

CS: INFR50000

JN: 207178A


STA. 254+00.00 R1 TO STA. 254+14.94 R1

SB MOUND RD

DRAWING

SHEET

SECT

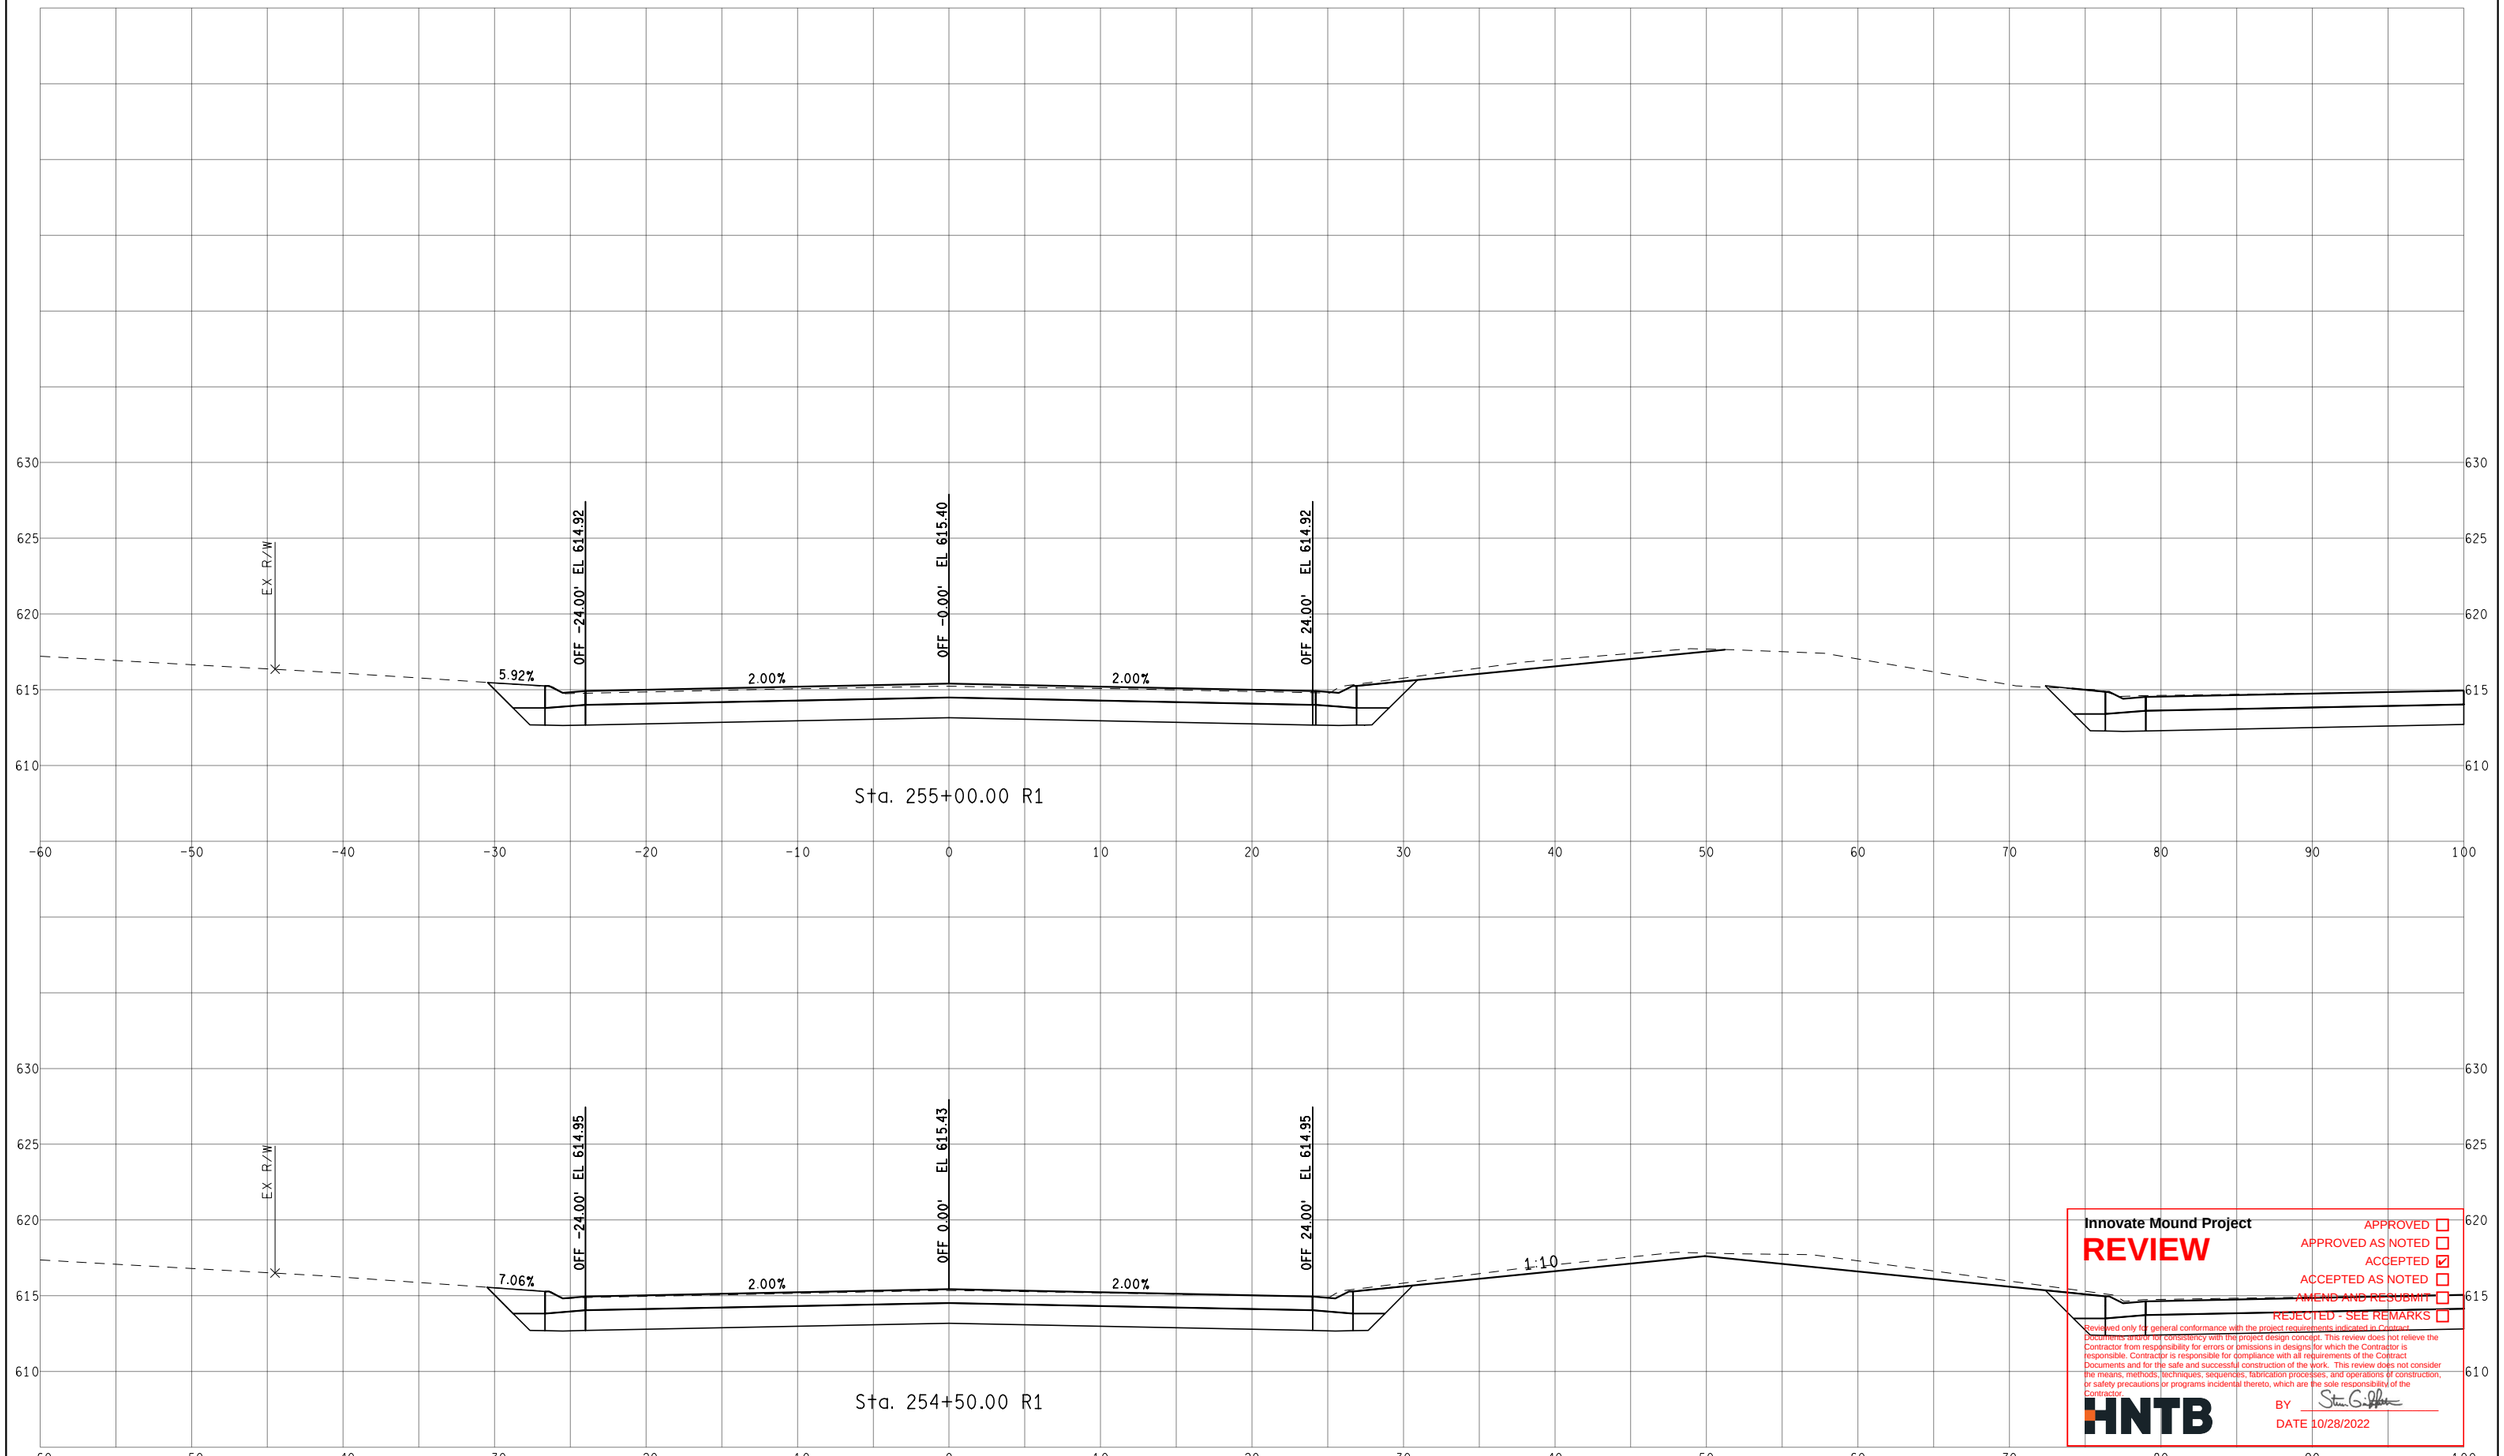

Sta. 255+00.00 R1

Sta. 254+50.00 R1

Innovate Mound Project

REVIEW

APPROVED ☐
APPROVED AS NOTED ☐
ACCEPTED ☑
ACCEPTED AS NOTED ☐
AMEND AND RESUBMIT ☐
REJECTED - SEE REMARKS ☐

Reviewed only for general conformance with the project requirements indicated in Contract Documents and/or for consistency with the project design concept. This review does not relieve the Contractor from responsibility for errors or omissions in designs for which the Contractor is responsible. Contractor is responsible for compliance with all requirements of the Contract Documents and for the safe and successful construction of the work. This review does not consider the means, methods, techniques, sequences, fabrication processes, and operations of construction, or safety precautions or programs incidental thereto, which are the sole responsibility of the Contractor.

HNTB

BY

DATE 10/28/2022

FINAL ROW PLAN REVISIONS (SUBMITTAL DATE:)							
NO.	DATE	AUTH	DESCRIPTION	NO.	DATE	AUTH	DESCRIPTION

Department of Roads

VERT. (FT) 0 10

HORZ. (FT) 0 10

FILE:

DATE: 10/12/22

DESIGN UNIT: XXX

TSC: MACOMB

CS: INFR50000

JN: 207178A


STA. 254+50.00 R1 TO STA. 255+00.00 R1

SB MOUND RD

DRAWING

SHEET

SECT

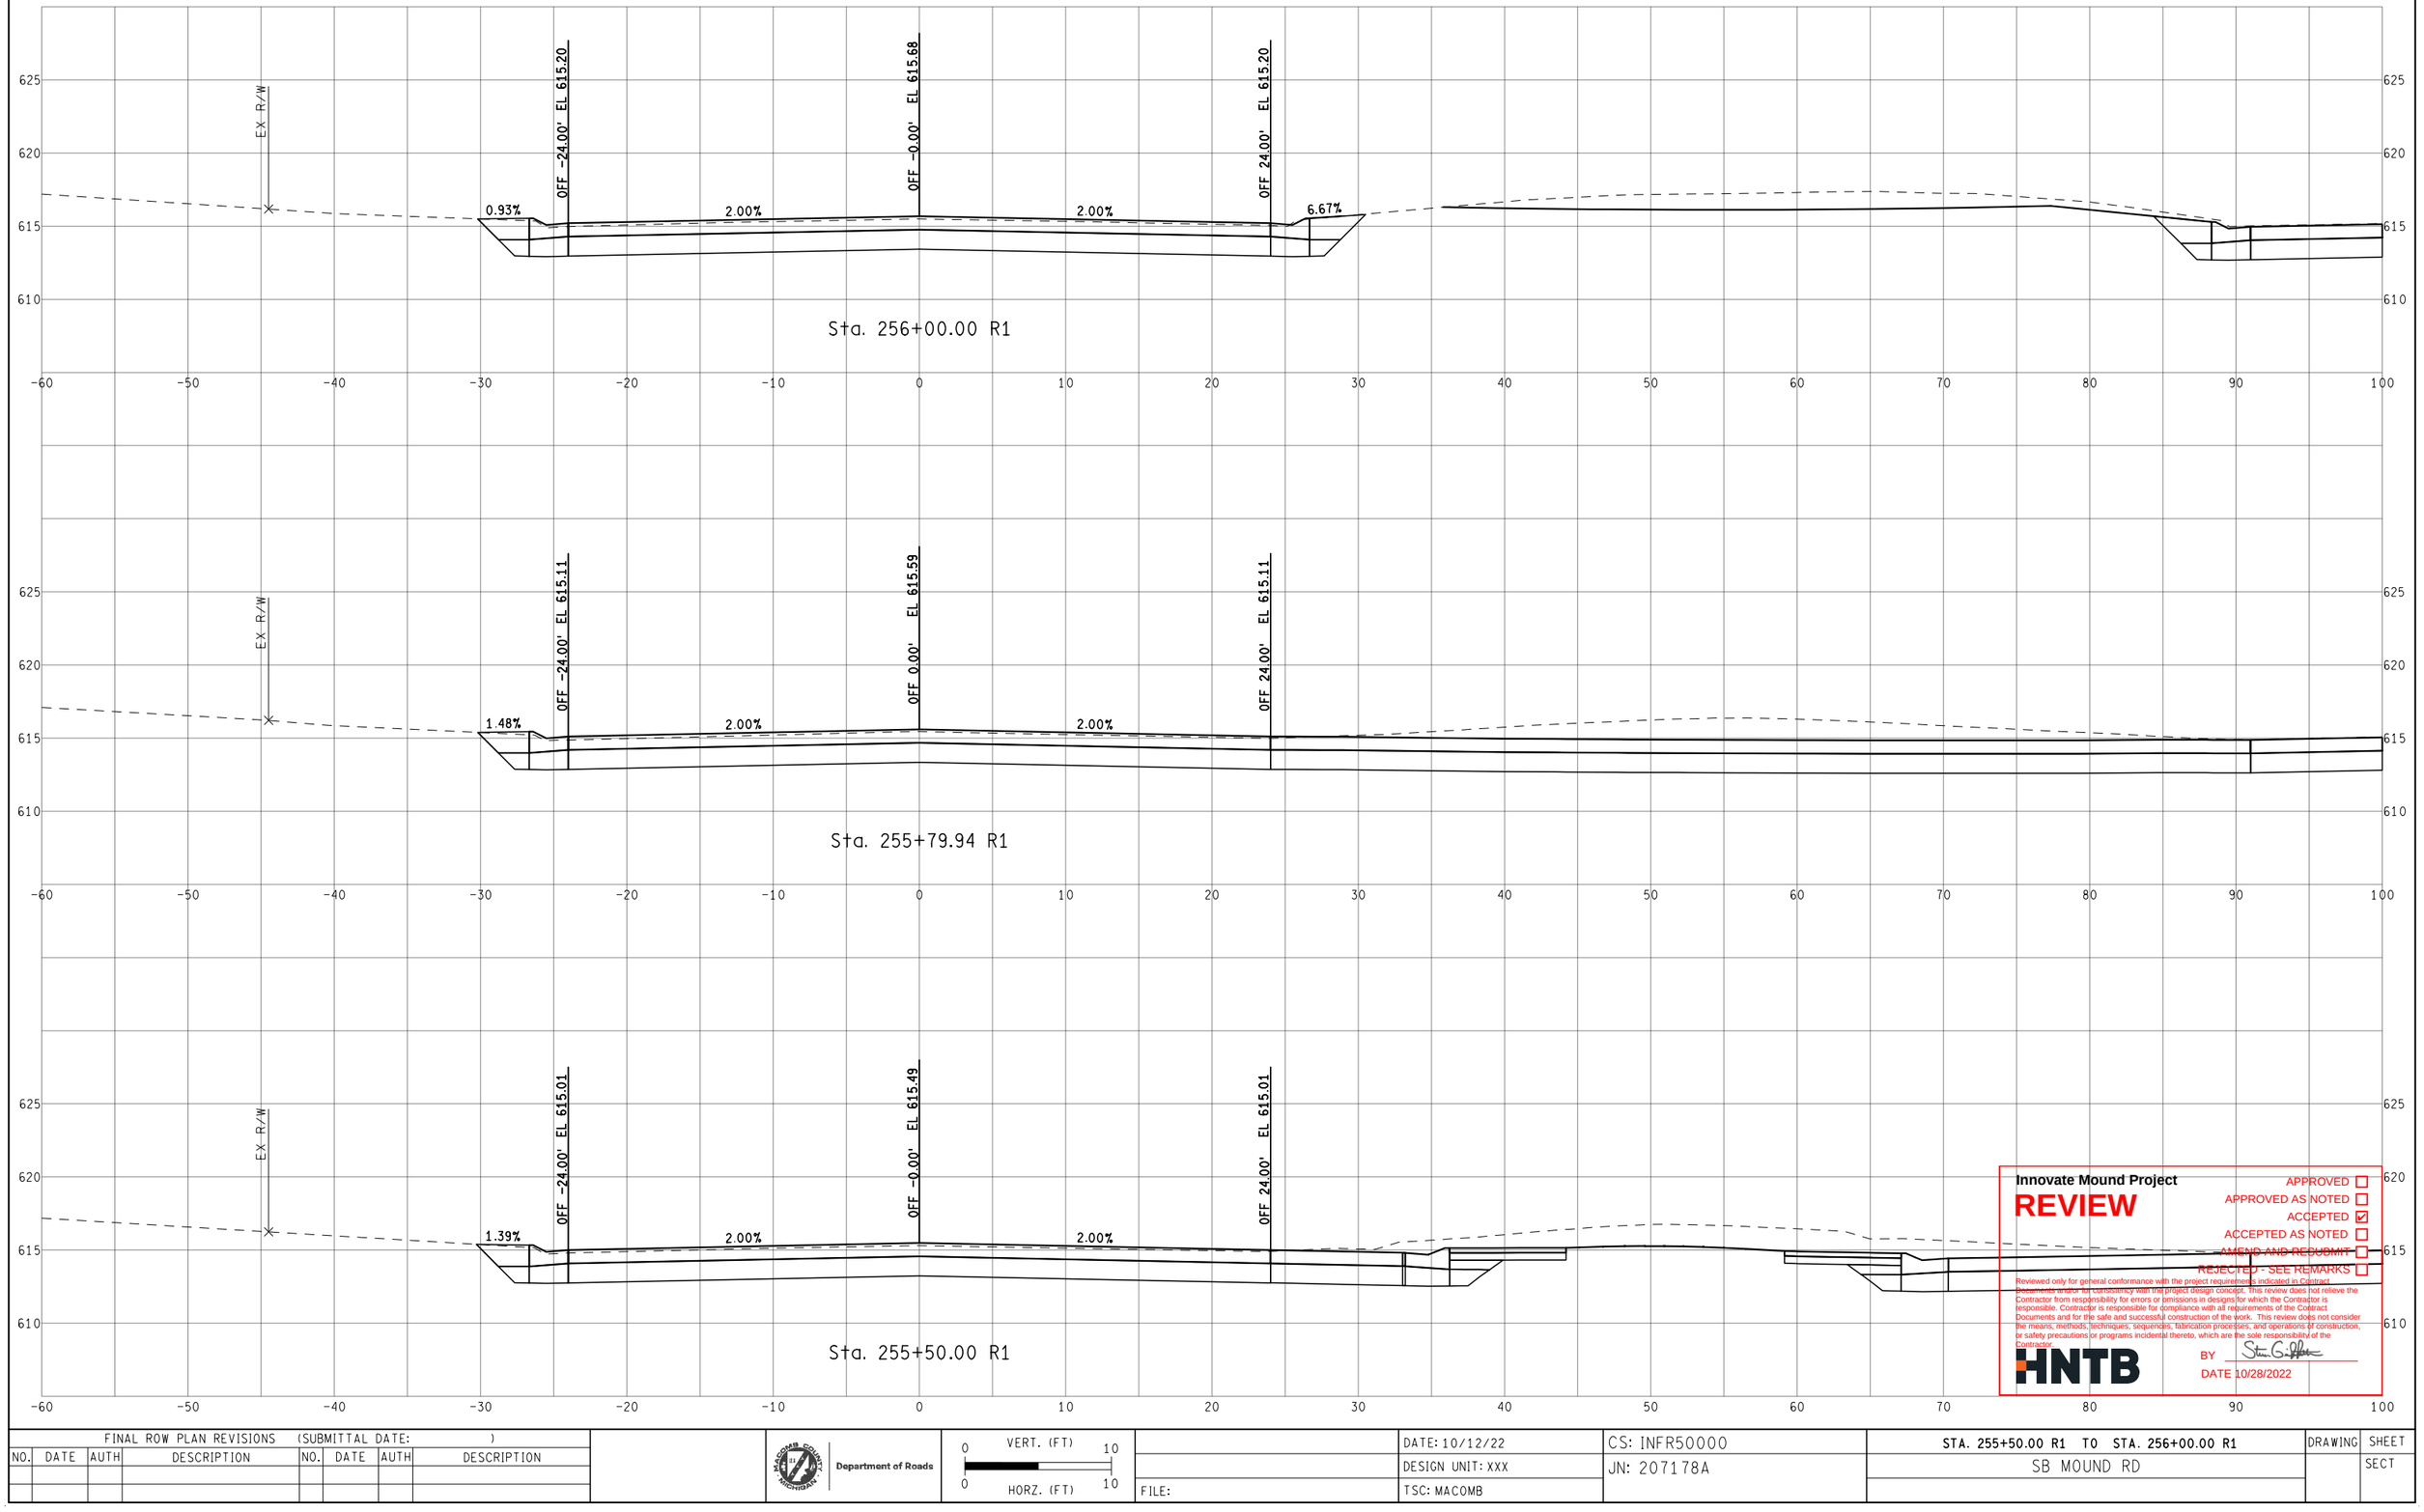

Innovate Mound Project

REVIEW

- APPROVED ☐
- APPROVED AS NOTED ☐
- ACCEPTED ☑
- ACCEPTED AS NOTED ☐
- AMEND AND RESUBMIT ☐
- REJECTED - SEE REMARKS ☐

Reviewed only for general conformance with the project requirements indicated in Contract Documents and/or for consistency with the project design concept. This review does not relieve the Contractor from responsibility for errors or omissions in designs for which the Contractor is responsible. Contractor is responsible for compliance with all requirements of the Contract Documents and for the safe and successful construction of the work. This review does not consider the means, methods, techniques, sequences, fabrication processes, and operations of construction, or safety precautions or programs incidental thereto, which are the sole responsibility of the Contractor.

HNTB

BY Steven G. Gilbert

DATE 10/28/2022

FINAL ROW PLAN REVISIONS (SUBMITTAL DATE:)							
NO.	DATE	AUTH	DESCRIPTION	NO.	DATE	AUTH	DESCRIPTION

Department of Roads

0 VERT. (FT) 10

0 HORZ. (FT) 10

FILE:

DATE: 10/12/22

DESIGN UNIT: XXX

TSC: MACOMB

CS: INFR50000

JN: 207178A

STA. 255+50.00 R1 TO STA. 256+00.00 R1

SB MOUND RD

DRAWING

SHEET

SECT



Innovate Mound Project

REVIEW

APPROVED ☐
APPROVED AS NOTED ☐
ACCEPTED ☑
ACCEPTED AS NOTED ☐
AMEND AND RESUBMIT ☐
REJECTED - SEE REMARKS ☐

Reviewed only for general conformance with the project requirements indicated in Contract Documents and/or for consistency with the project design concept. This review does not relieve the Contractor from responsibility for errors or omissions in designs for which the Contractor is responsible. Contractor is responsible for compliance with all requirements of the Contract Documents and for the safe and successful construction of the work. This review does not consider the means, methods, techniques, sequences, fabrication processes, and operations of construction, or safety precautions or programs incidental thereto, which are the sole responsibility of the Contractor.

HNTB

BY Steven G. Palmer

DATE 10/28/2022

FINAL ROW PLAN REVISIONS (SUBMITTAL DATE:)							
NO.	DATE	AUTH	DESCRIPTION	NO.	DATE	AUTH	DESCRIPTION

Macomb County Michigan — Department of Roads

VERT. (FT) 0 10
HORZ. (FT) 0 10


FILE:

DATE: 10/12/22
DESIGN UNIT: XXX
TSC: MACOMB

CS: INFR50000
JN: 207178A

STA. 256+50.00 R1 TO STA. 257+00.00 R1
SB MOUND RD

DRAWING
SHEET
SECT

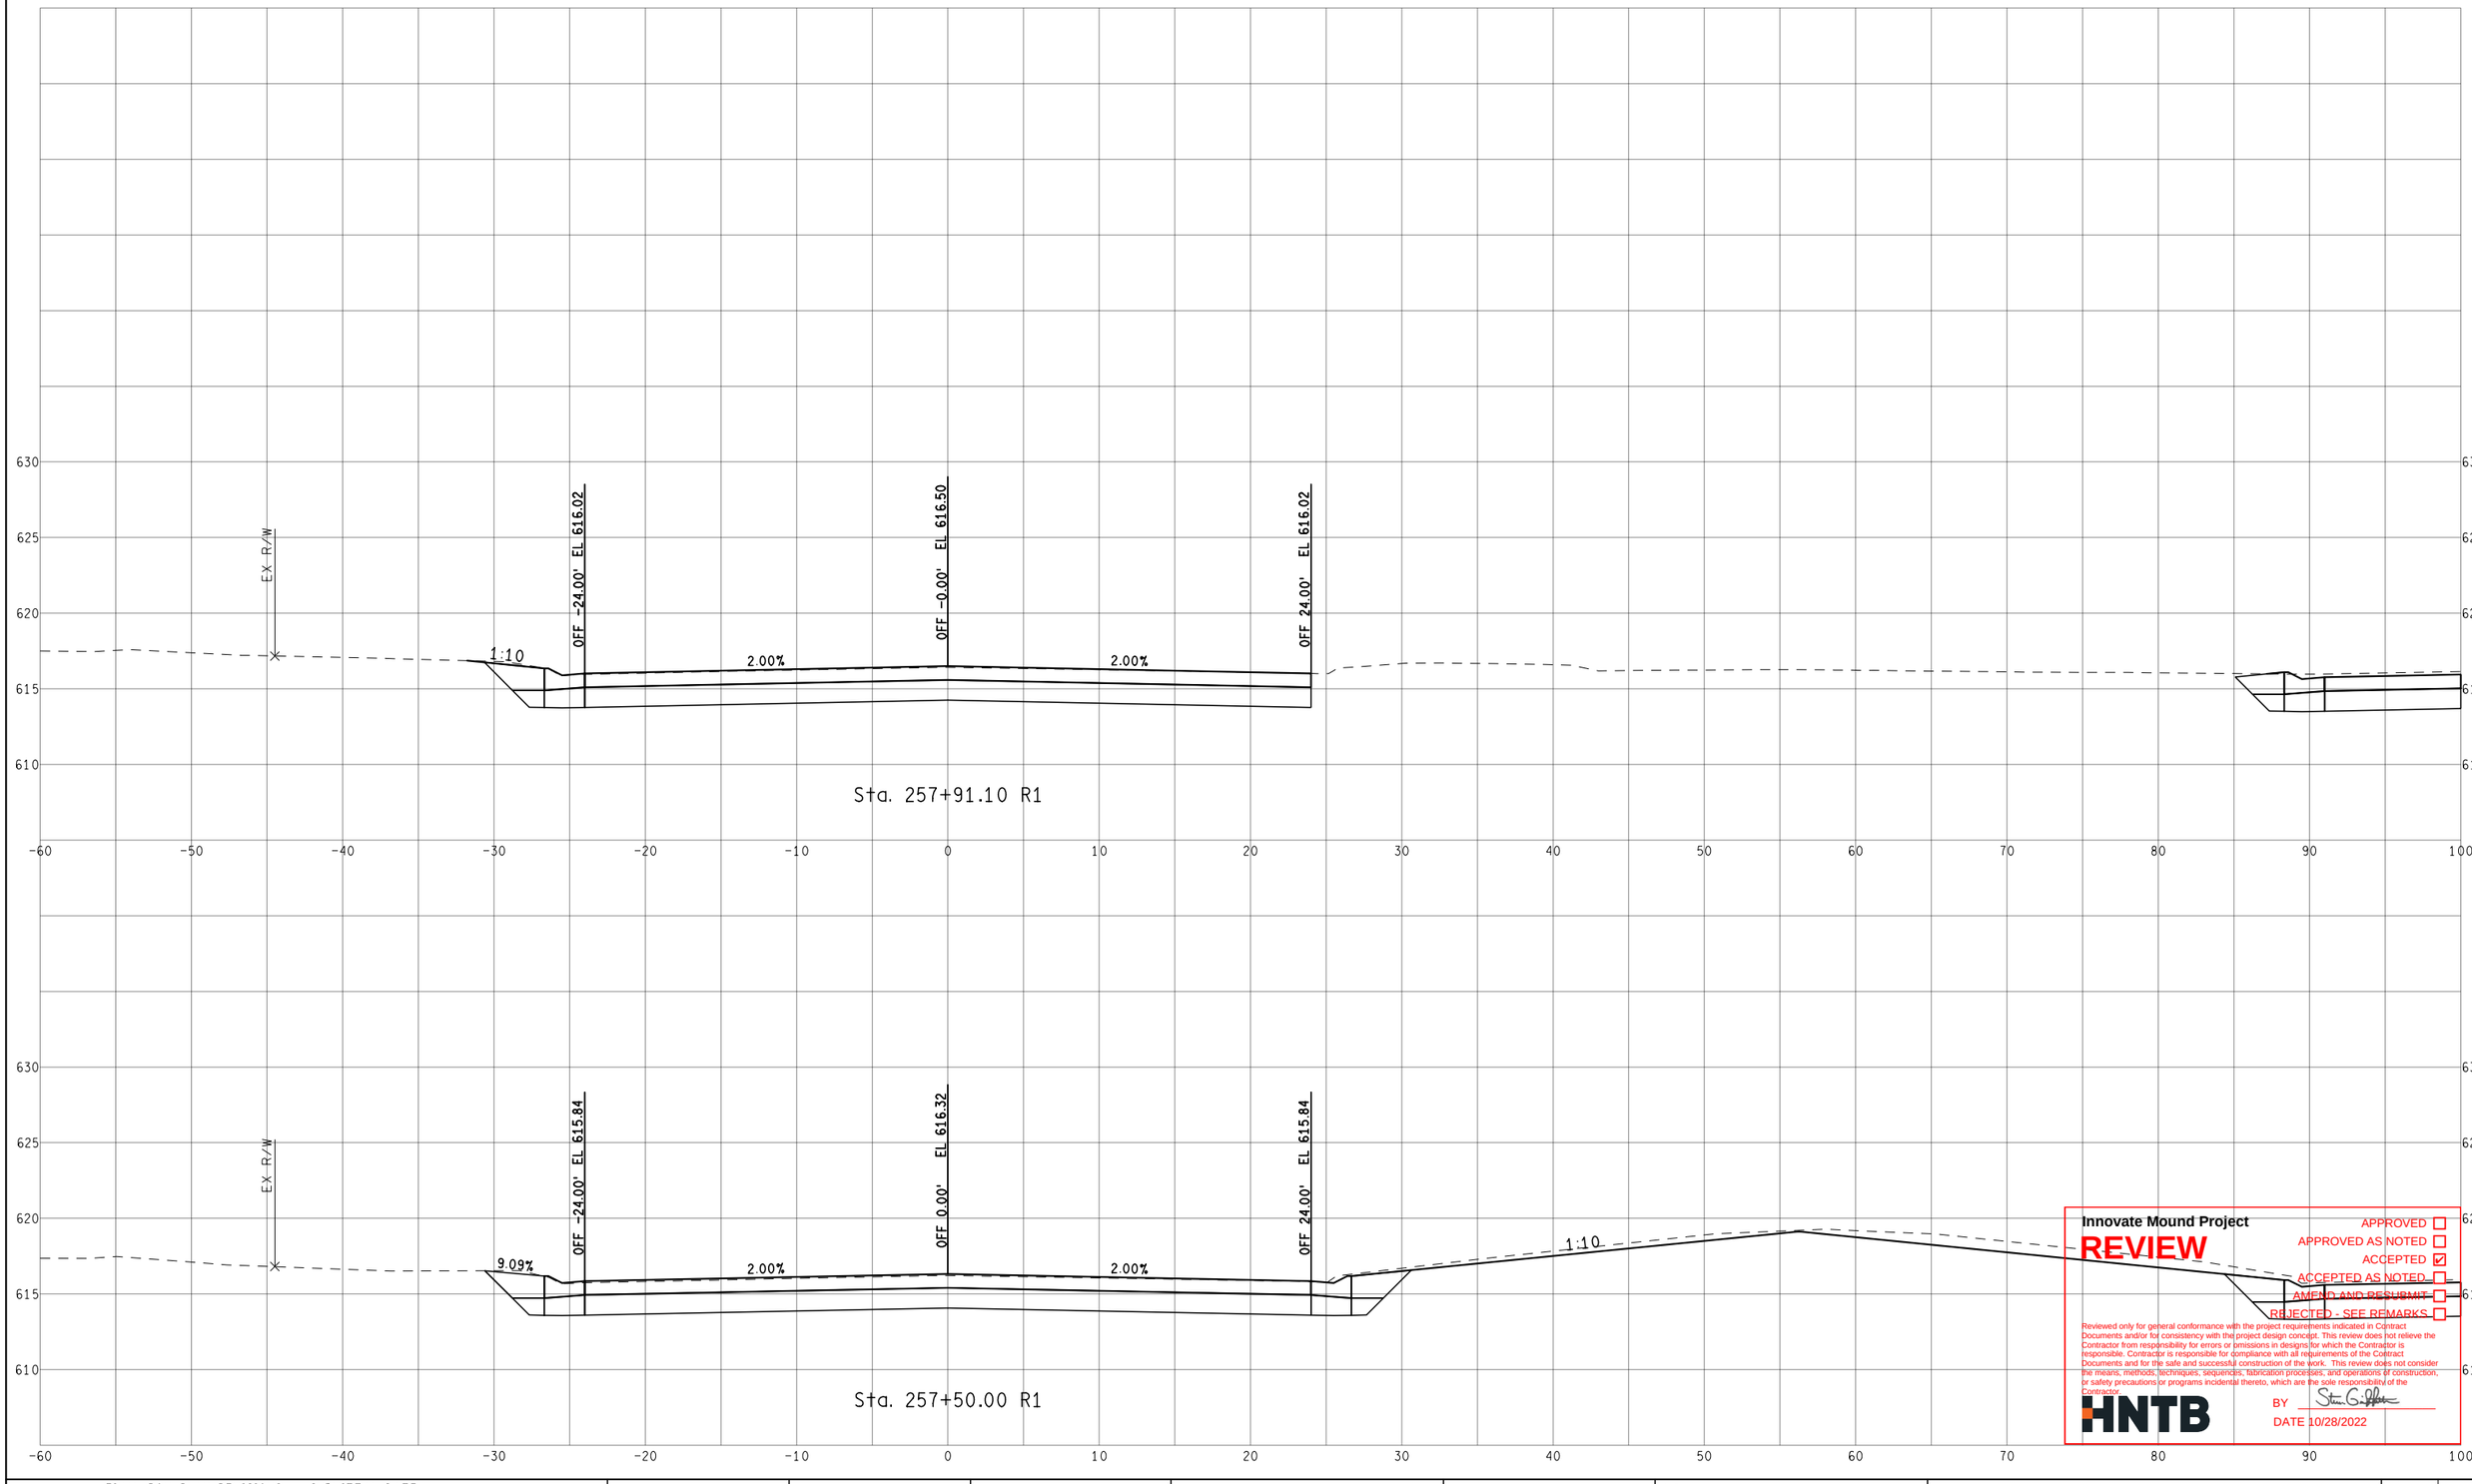

Innovate Mound Project

REVIEW

APPROVED ☐
APPROVED AS NOTED ☐
ACCEPTED ☑
ACCEPTED AS NOTED ☐
AMEND AND RESUBMIT ☐
REJECTED - SEE REMARKS ☐

Reviewed only for general conformance with the project requirements indicated in Contract Documents and/or for consistency with the project design concept. This review does not relieve the Contractor from responsibility for errors or omissions in designs for which the Contractor is responsible. Contractor is responsible for compliance with all requirements of the Contract Documents and for the safe and successful construction of the work. This review does not consider the means, methods, techniques, sequences, fabrication processes, and operations of construction, or safety precautions or programs incidental thereto, which are the sole responsibility of the Contractor.

HNTB

BY

DATE 10/28/2022

FINAL ROW PLAN REVISIONS (SUBMITTAL DATE:)							
NO.	DATE	AUTH	DESCRIPTION	NO.	DATE	AUTH	DESCRIPTION

Macomb County Michigan — Department of Roads

0 VERT. (FT) 10
0 HORZ. (FT) 10


FILE:

DATE: 10/12/22
DESIGN UNIT: XXX
TSC: MACOMB

CS: INFR50000
JN: 207178A

STA. 257+50.00 R1 TO STA. 257+91.10 R1
SB MOUND RD

DRAWING
SHEET
SECT

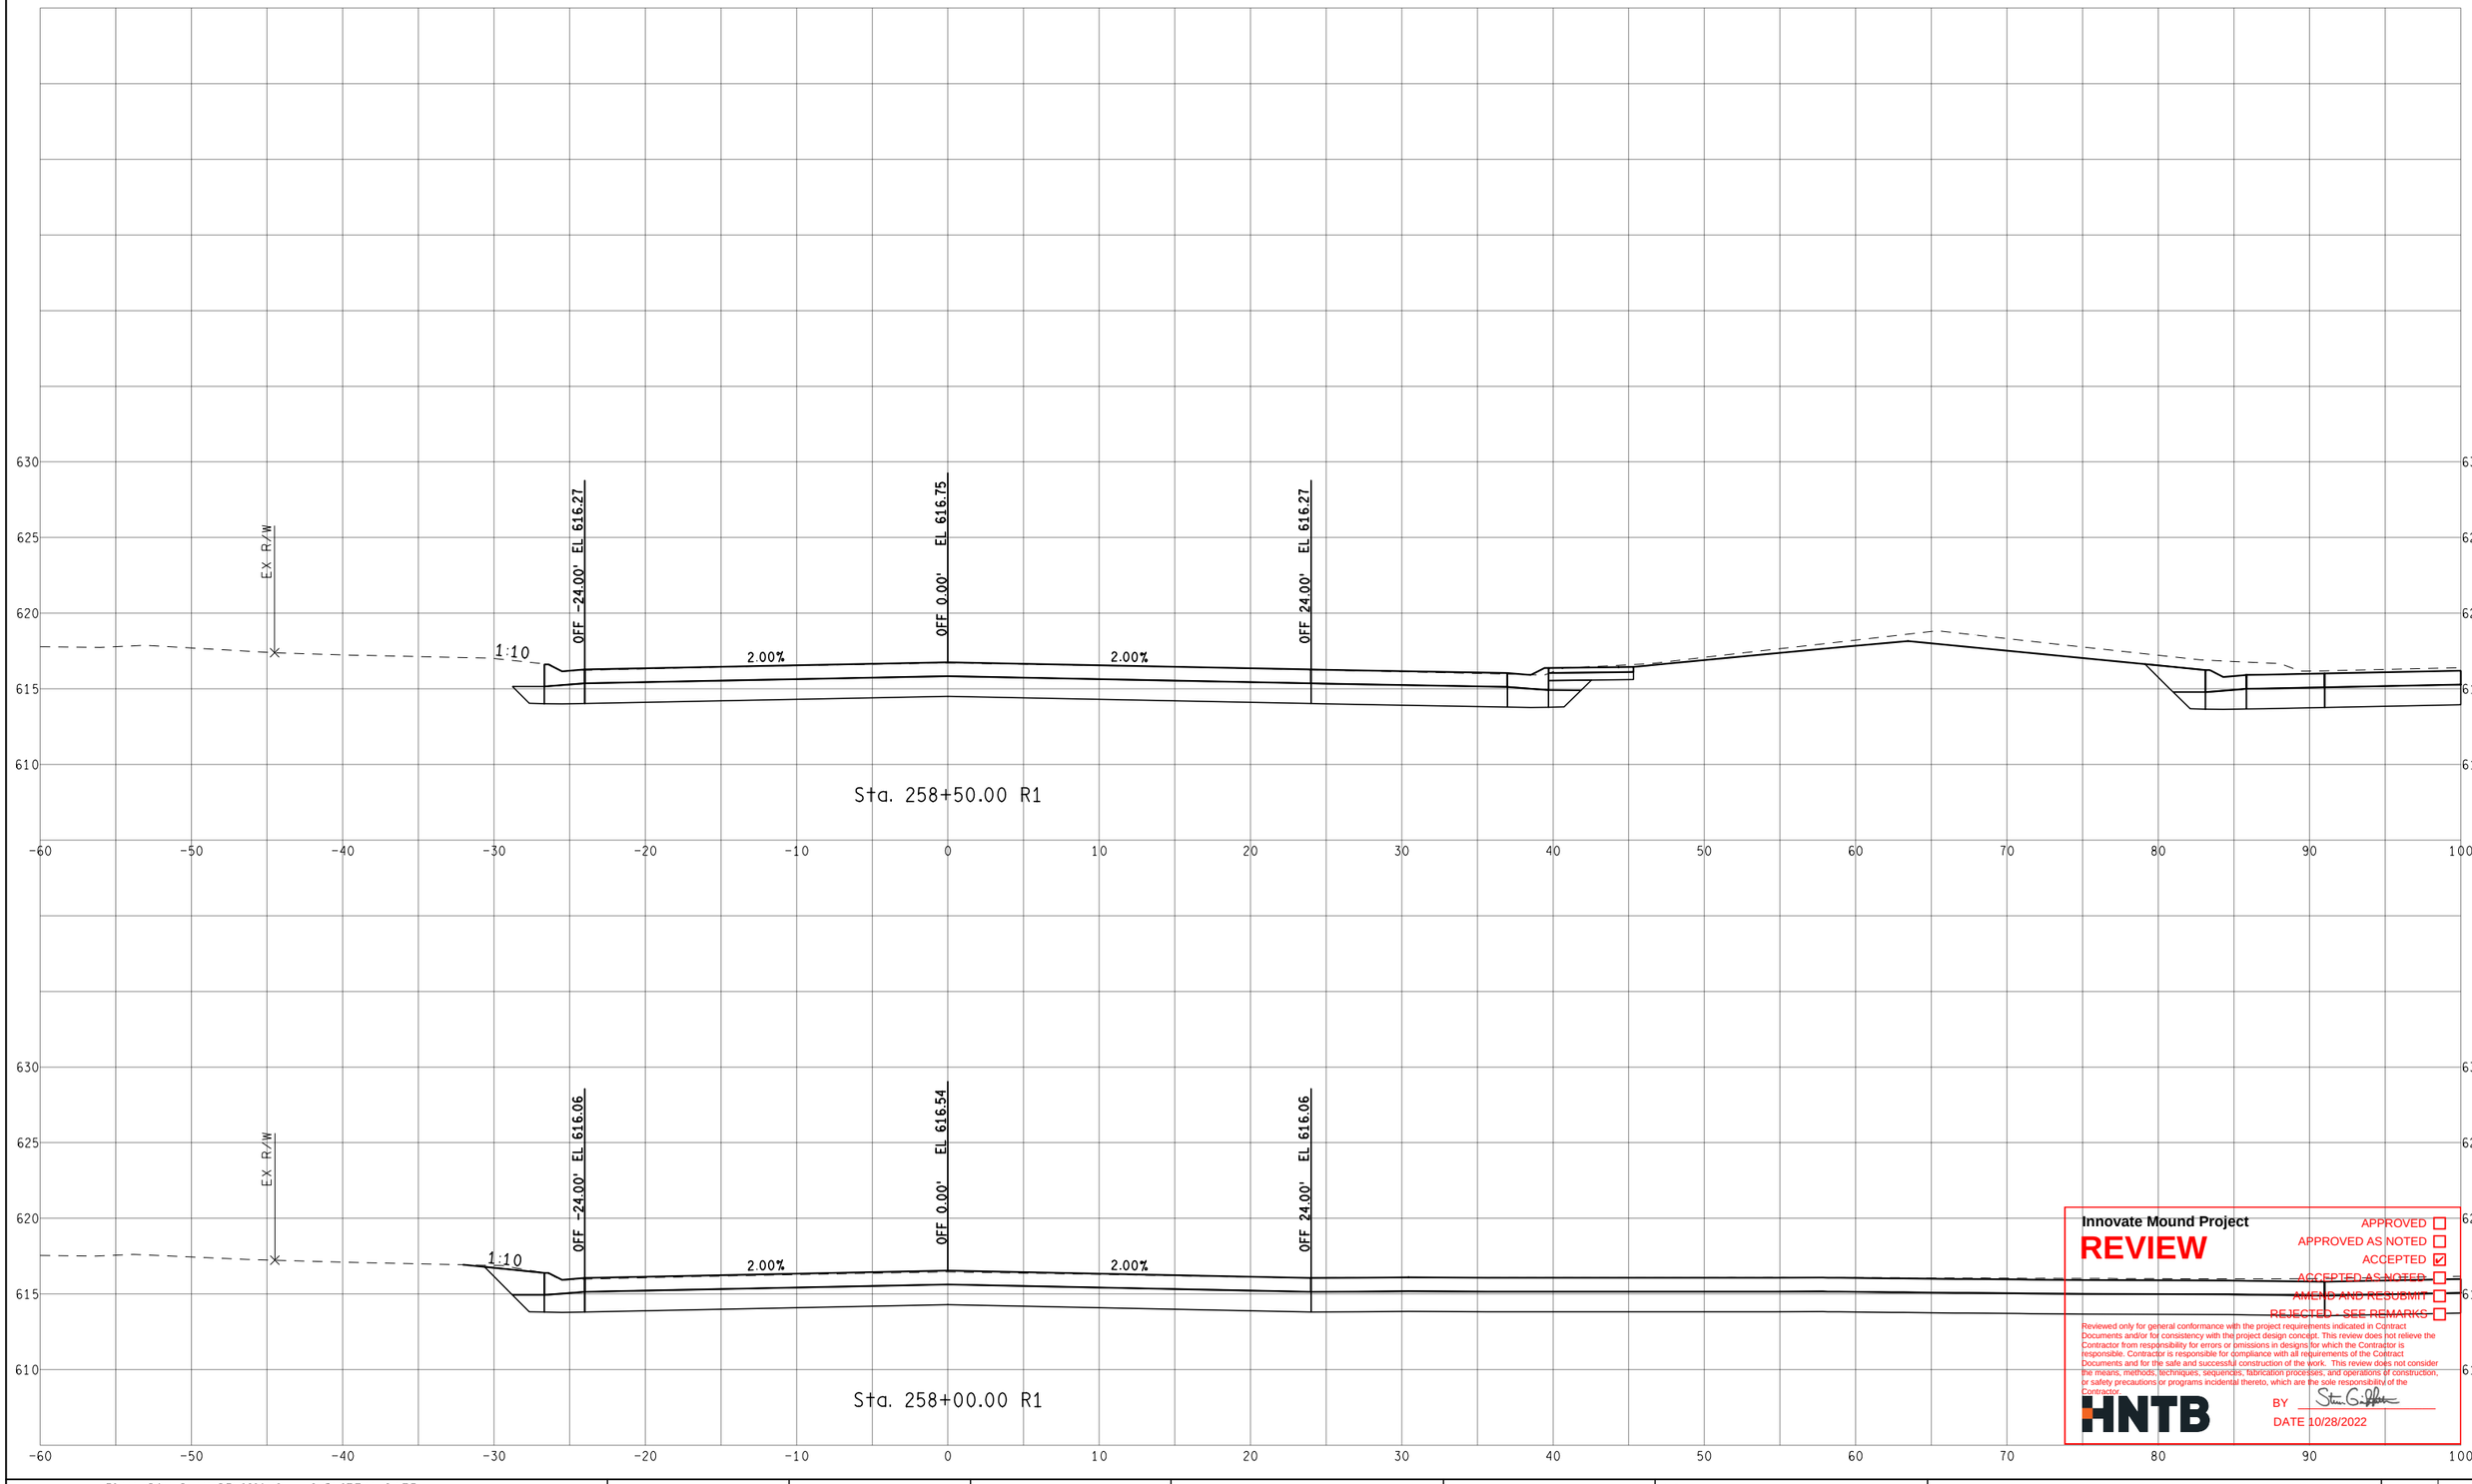

Innovate Mound Project

REVIEW

APPROVED ☐
APPROVED AS NOTED ☐
ACCEPTED ☑
ACCEPTED AS NOTED ☐
AMEND AND RESUBMIT ☐
REJECTED - SEE REMARKS ☐

Reviewed only for general conformance with the project requirements indicated in Contract Documents and/or for consistency with the project design concept. This review does not relieve the Contractor from responsibility for errors or omissions in designs for which the Contractor is responsible. Contractor is responsible for compliance with all requirements of the Contract Documents and for the safe and successful construction of the work. This review does not consider the means, methods, techniques, sequences, fabrication processes, and operations of construction, or safety precautions or programs incidental thereto, which are the sole responsibility of the Contractor.

HNTB

BY

DATE 10/28/2022

FINAL ROW PLAN REVISIONS (SUBMITTAL DATE:)							
NO.	DATE	AUTH	DESCRIPTION	NO.	DATE	AUTH	DESCRIPTION

Department of Roads

VERT. (FT) 0 10

HORZ. (FT) 0 10

FILE:

DATE: 10/12/22

DESIGN UNIT: XXX

TSC: MACOMB

CS: INFR50000

JN: 207178A

STA. 258+00.00 R1 TO STA. 258+50.00 R1

SB MOUND RD

DRAWING

SHEET

SECT



Innovate Mound Project

REVIEW

APPROVED ☐
APPROVED AS NOTED ☐
ACCEPTED ☑
ACCEPTED AS NOTED ☐
AMEND AND RESUBMIT ☐
REJECTED - SEE REMARKS ☐

Reviewed only for general conformance with the project requirements indicated in Contract Documents and/or for consistency with the project design concept. This review does not relieve the Contractor from responsibility for errors or omissions in designs for which the Contractor is responsible. Contractor is responsible for compliance with all requirements of the Contract Documents and for the safe and successful construction of the work. This review does not consider the means, methods, techniques, sequences, fabrication processes, and operations of construction, or safety precautions or programs incidental thereto, which are the sole responsibility of the Contractor.

HNTB

BY

DATE 10/28/2022

FINAL ROW PLAN REVISIONS (SUBMITTAL DATE:)							
NO.	DATE	AUTH	DESCRIPTION	NO.	DATE	AUTH	DESCRIPTION

Department of Roads

VERT. (FT) 0 10

HORZ. (FT) 0 10

FILE:

DATE: 10/12/22

DESIGN UNIT: XXX

TSC: MACOMB

CS: INFR50000

JN: 207178A


STA. 258+58.05 R1 TO STA. 259+00.00 R1

SB MOUND RD

DRAWING

SHEET

SECT

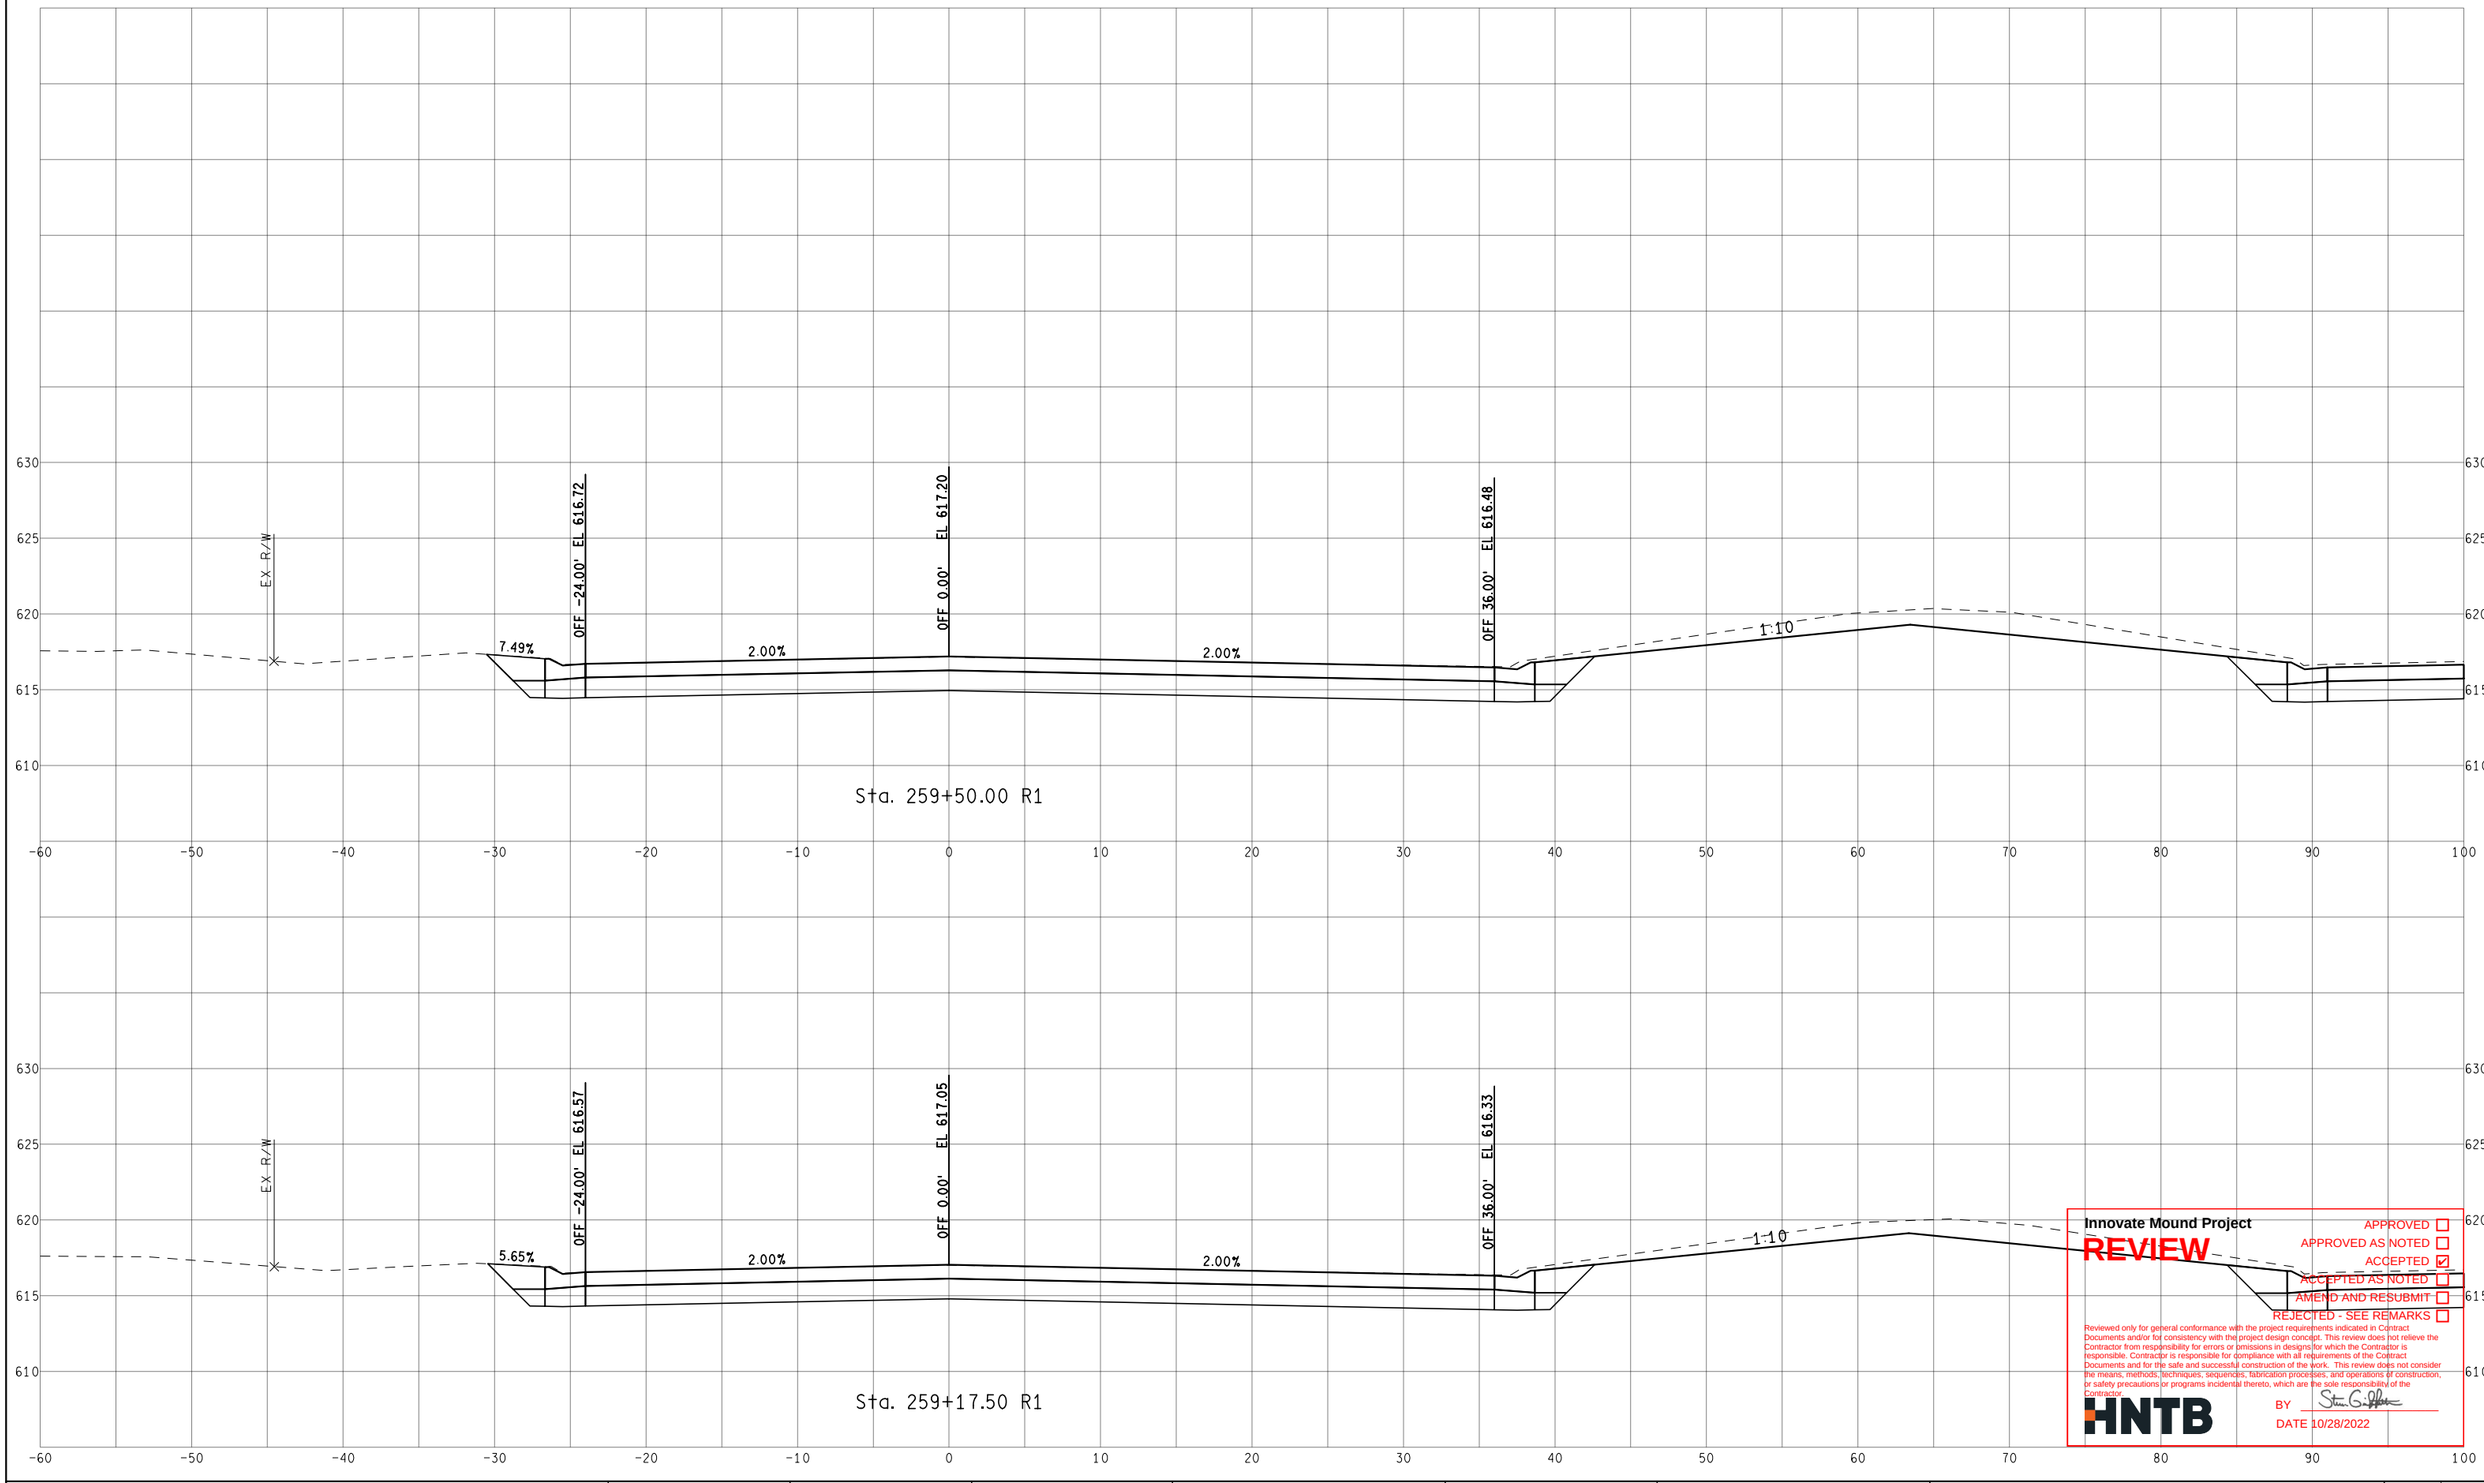

Innovate Mound Project

REVIEW

APPROVED ☐
APPROVED AS NOTED ☐
ACCEPTED ☑
ACCEPTED AS NOTED ☐
AMEND AND RESUBMIT ☐
REJECTED - SEE REMARKS ☐

Reviewed only for general conformance with the project requirements indicated in Contract Documents and/or for consistency with the project design concept. This review does not relieve the Contractor from responsibility for errors or omissions in designs for which the Contractor is responsible. Contractor is responsible for compliance with all requirements of the Contract Documents and for the safe and successful construction of the work. This review does not consider the means, methods, techniques, sequences, fabrication processes, and operations of construction, or safety precautions or programs incidental thereto, which are the sole responsibility of the Contractor.

HNTB

BY

DATE 10/28/2022

FINAL ROW PLAN REVISIONS (SUBMITTAL DATE:)							
NO.	DATE	AUTH	DESCRIPTION	NO.	DATE	AUTH	DESCRIPTION

Department of Roads

VERT. (FT) 0 10

HORZ. (FT) 0 10

FILE:

DATE: 10/12/22

DESIGN UNIT: XXX

TSC: MACOMB

CS: INFR50000

JN: 207178A


STA. 259+17.50 R1 TO STA. 259+50.00 R1

SB MOUND RD

DRAWING

SHEET

SECT

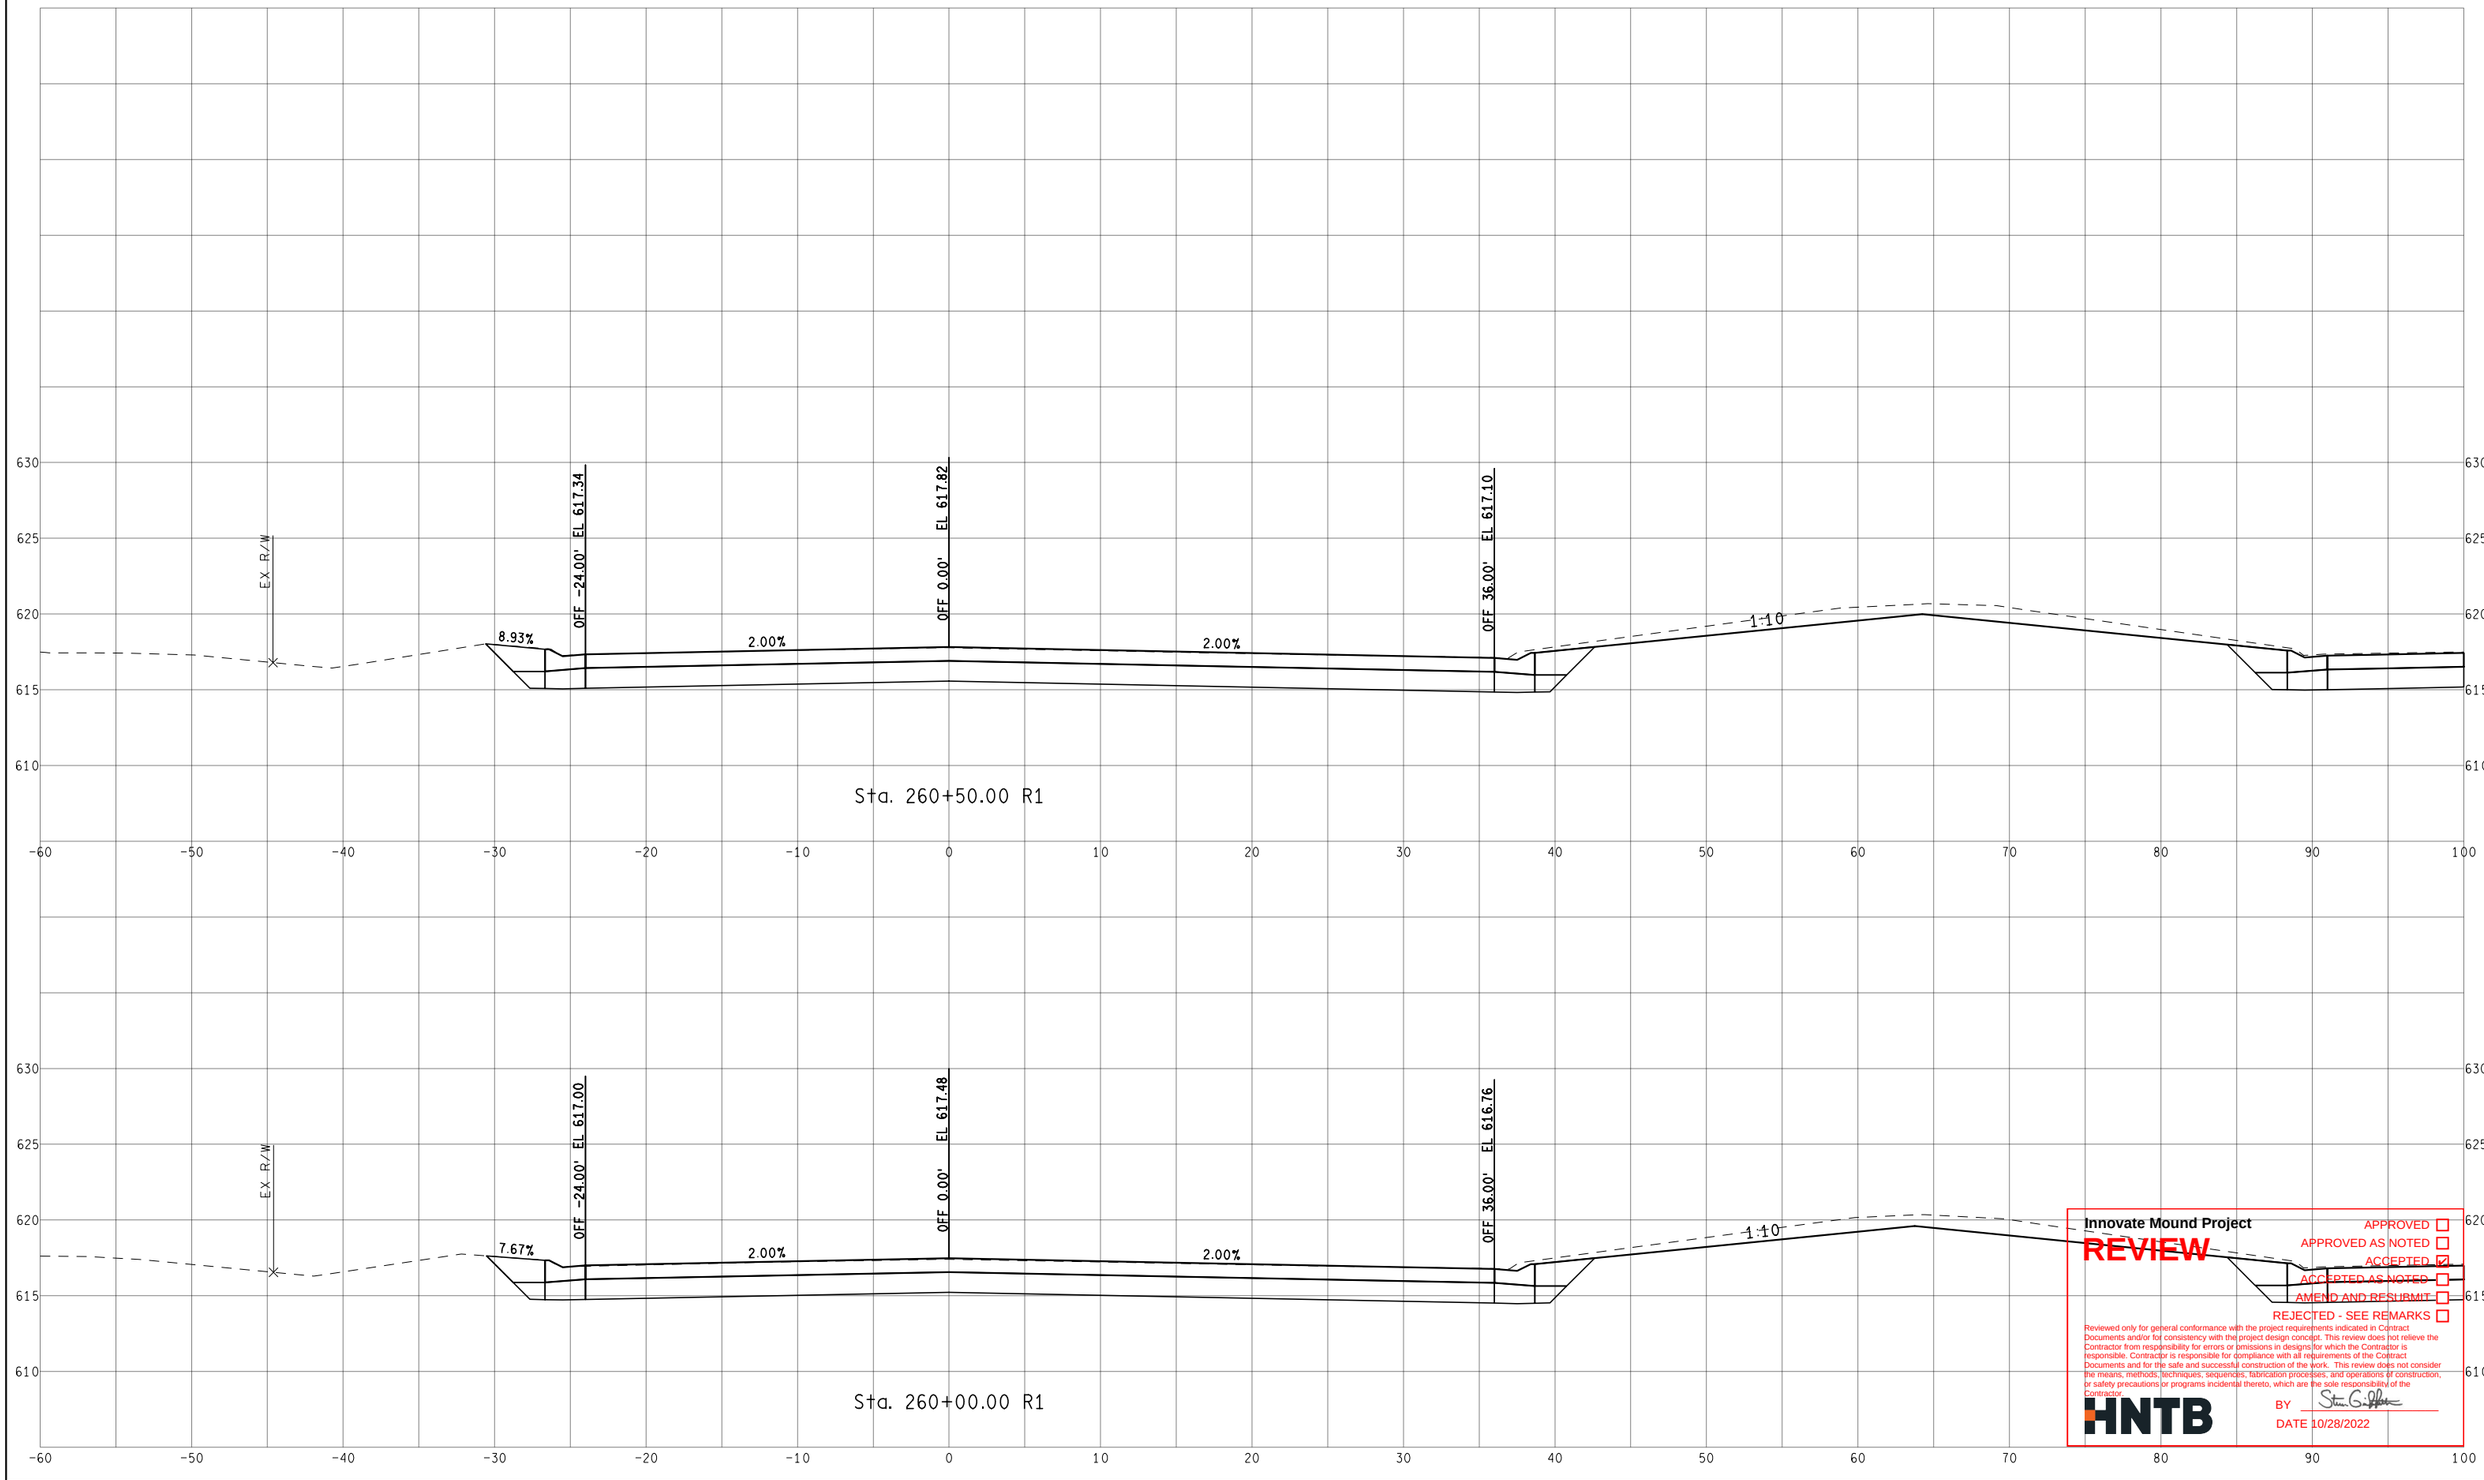

Innovate Mound Project

REVIEW

APPROVED ☐
APPROVED AS NOTED ☐
ACCEPTED ☑
ACCEPTED AS NOTED ☐
AMEND AND RESUBMIT ☐
REJECTED - SEE REMARKS ☐

Reviewed only for general conformance with the project requirements indicated in Contract Documents and/or for consistency with the project design concept. This review does not relieve the Contractor from responsibility for errors or omissions in designs for which the Contractor is responsible. Contractor is responsible for compliance with all requirements of the Contract Documents and for the safe and successful construction of the work. This review does not consider the means, methods, techniques, sequences, fabrication processes, and operations of construction, or safety precautions or programs incidental thereto, which are the sole responsibility of the Contractor.

HNTB

BY Steven G. Palmer

DATE 10/28/2022

FINAL ROW PLAN REVISIONS (SUBMITTAL DATE:)							
NO.	DATE	AUTH	DESCRIPTION	NO.	DATE	AUTH	DESCRIPTION

MACOMB COUNTY MICHIGAN — Department of Roads

VERT. (FT) 0 10
HORZ. (FT) 0 10


FILE:

DATE: 10/12/22
DESIGN UNIT: XXX
TSC: MACOMB


CS: INFR50000
JN: 207178A

STA. 260+00.00 R1 TO STA. 260+50.00 R1
SB MOUND RD


DRAWING
SHEET
SECT

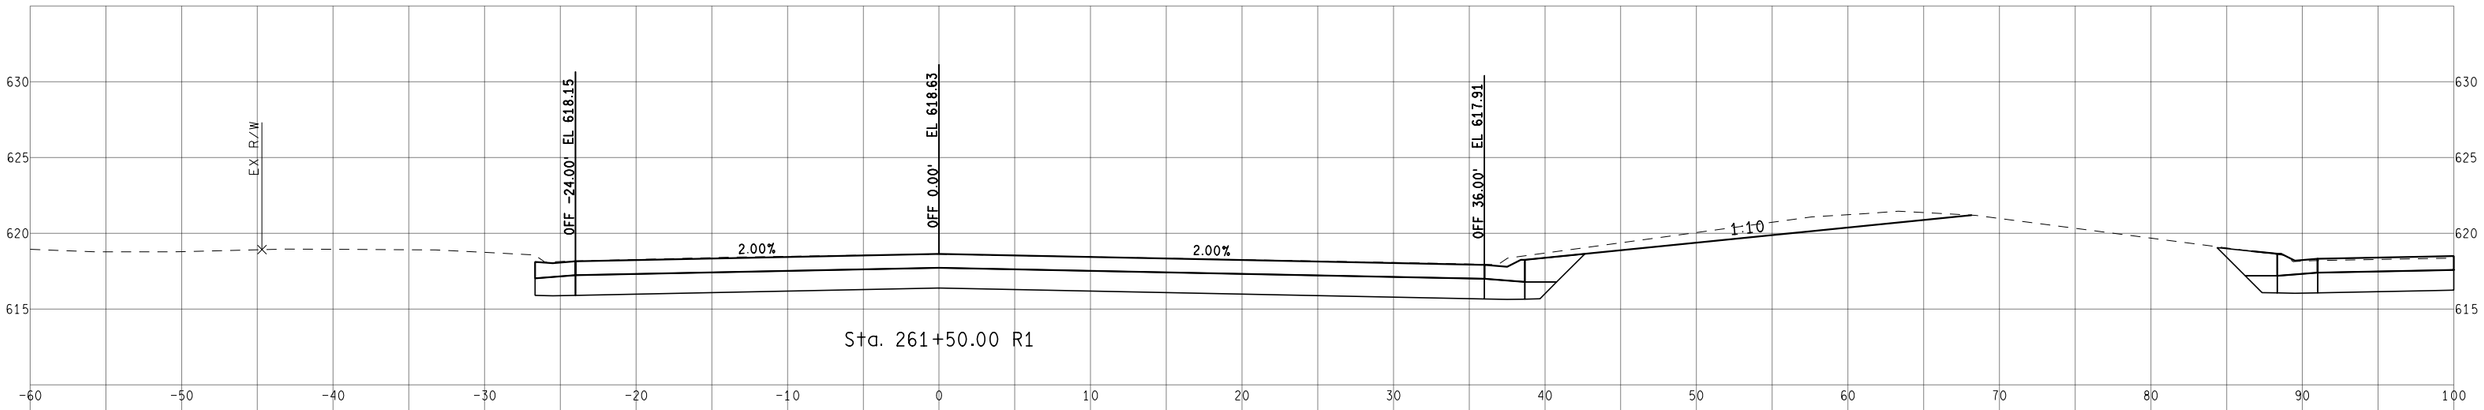

Sta. 261+50.00 R1

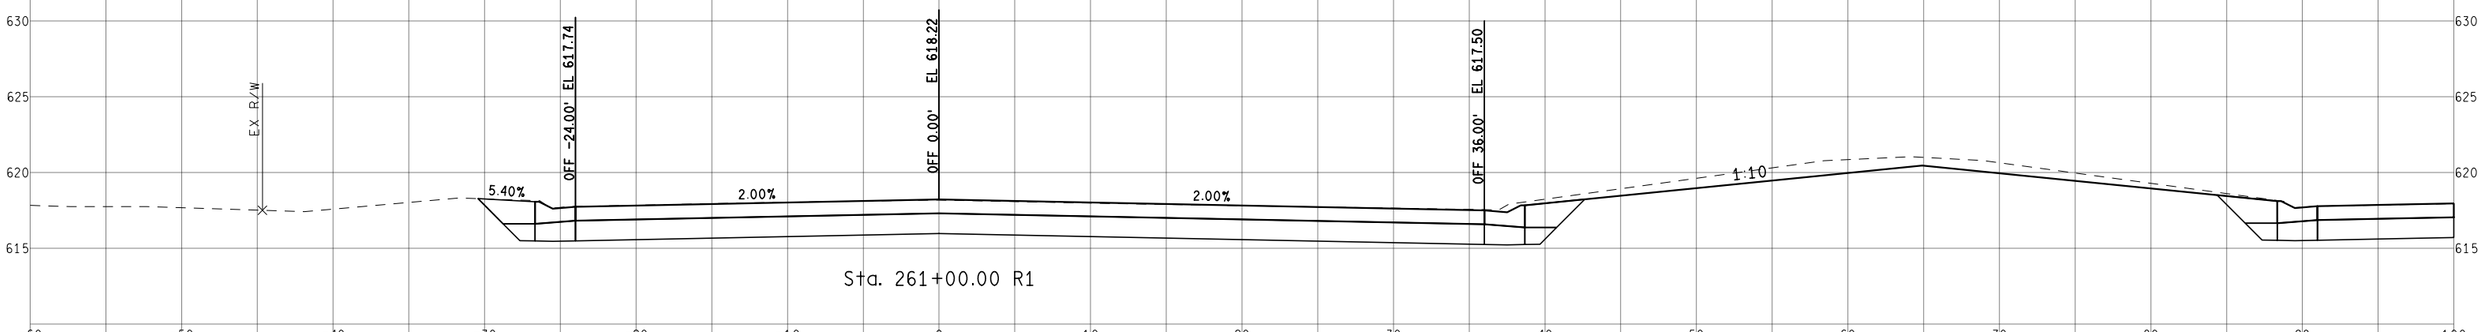

Sta. 261+00.00 R1

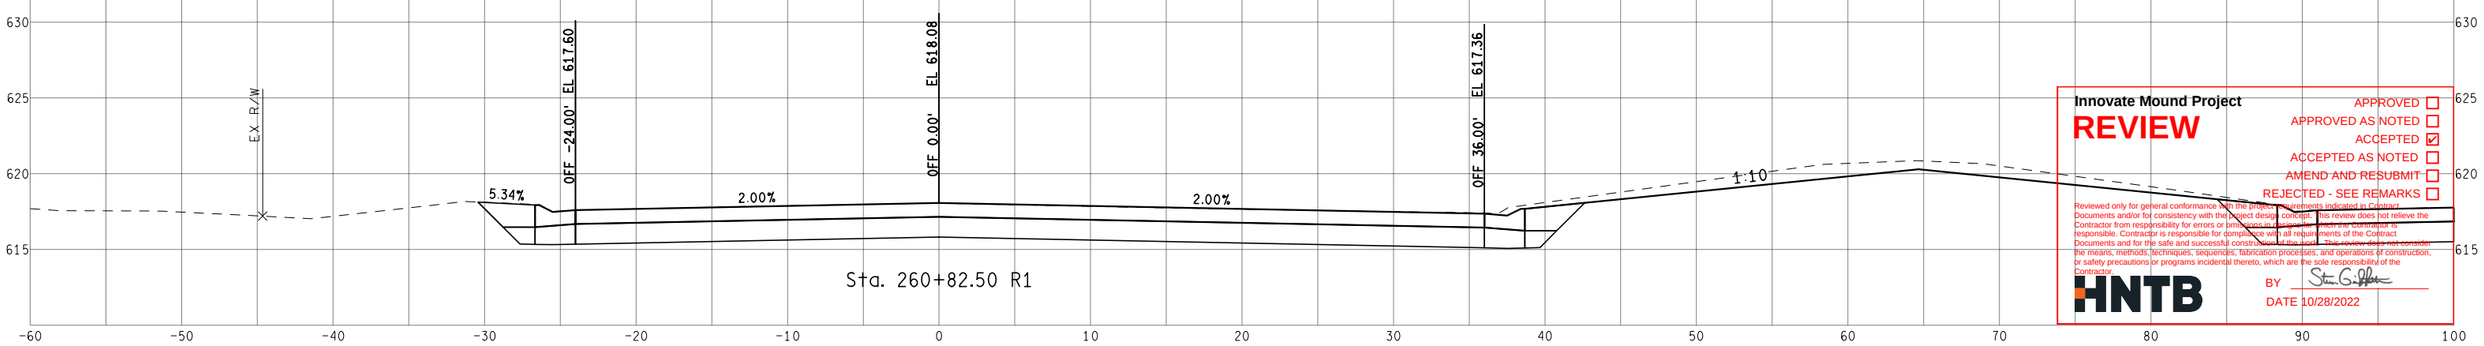

Sta. 260+82.50 R1

Innovate Mound Project

REVIEW

APPROVED ☐
APPROVED AS NOTED ☐
ACCEPTED ☑
ACCEPTED AS NOTED ☐
AMEND AND RESUBMIT ☐
REJECTED - SEE REMARKS ☐

Reviewed only for general conformance with the project requirements indicated in Contract Documents and/or for consistency with the project design concept. This review does not relieve the Contractor from responsibility for errors or omissions in the plans, over which the Contractor is responsible. Contractor is responsible for compliance with all requirements of the Contract Documents and for the safe and successful construction of the work. This review does not consider the means, methods, techniques, sequences, fabrication processes, and operations of construction, or safety precautions or programs incidental thereto, which are the sole responsibility of the Contractor.

HNTB

BY Steven G. Gilbert

DATE 10/28/2022

FINAL ROW PLAN REVISIONS (SUBMITTAL DATE:)							
NO.	DATE	AUTH	DESCRIPTION	NO.	DATE	AUTH	DESCRIPTION

Department of Roads

VERT. (FT) 0 10

HORZ. (FT) 0 10

FILE:

DATE: 10/12/22

DESIGN UNIT: XXX

TSC: MACOMB

CS: INFR50000

JN: 207178A


STA. 260+82.50 R1 TO STA. 261+50.00 R1

SB MOUND RD

DRAWING

SHEET

SECT

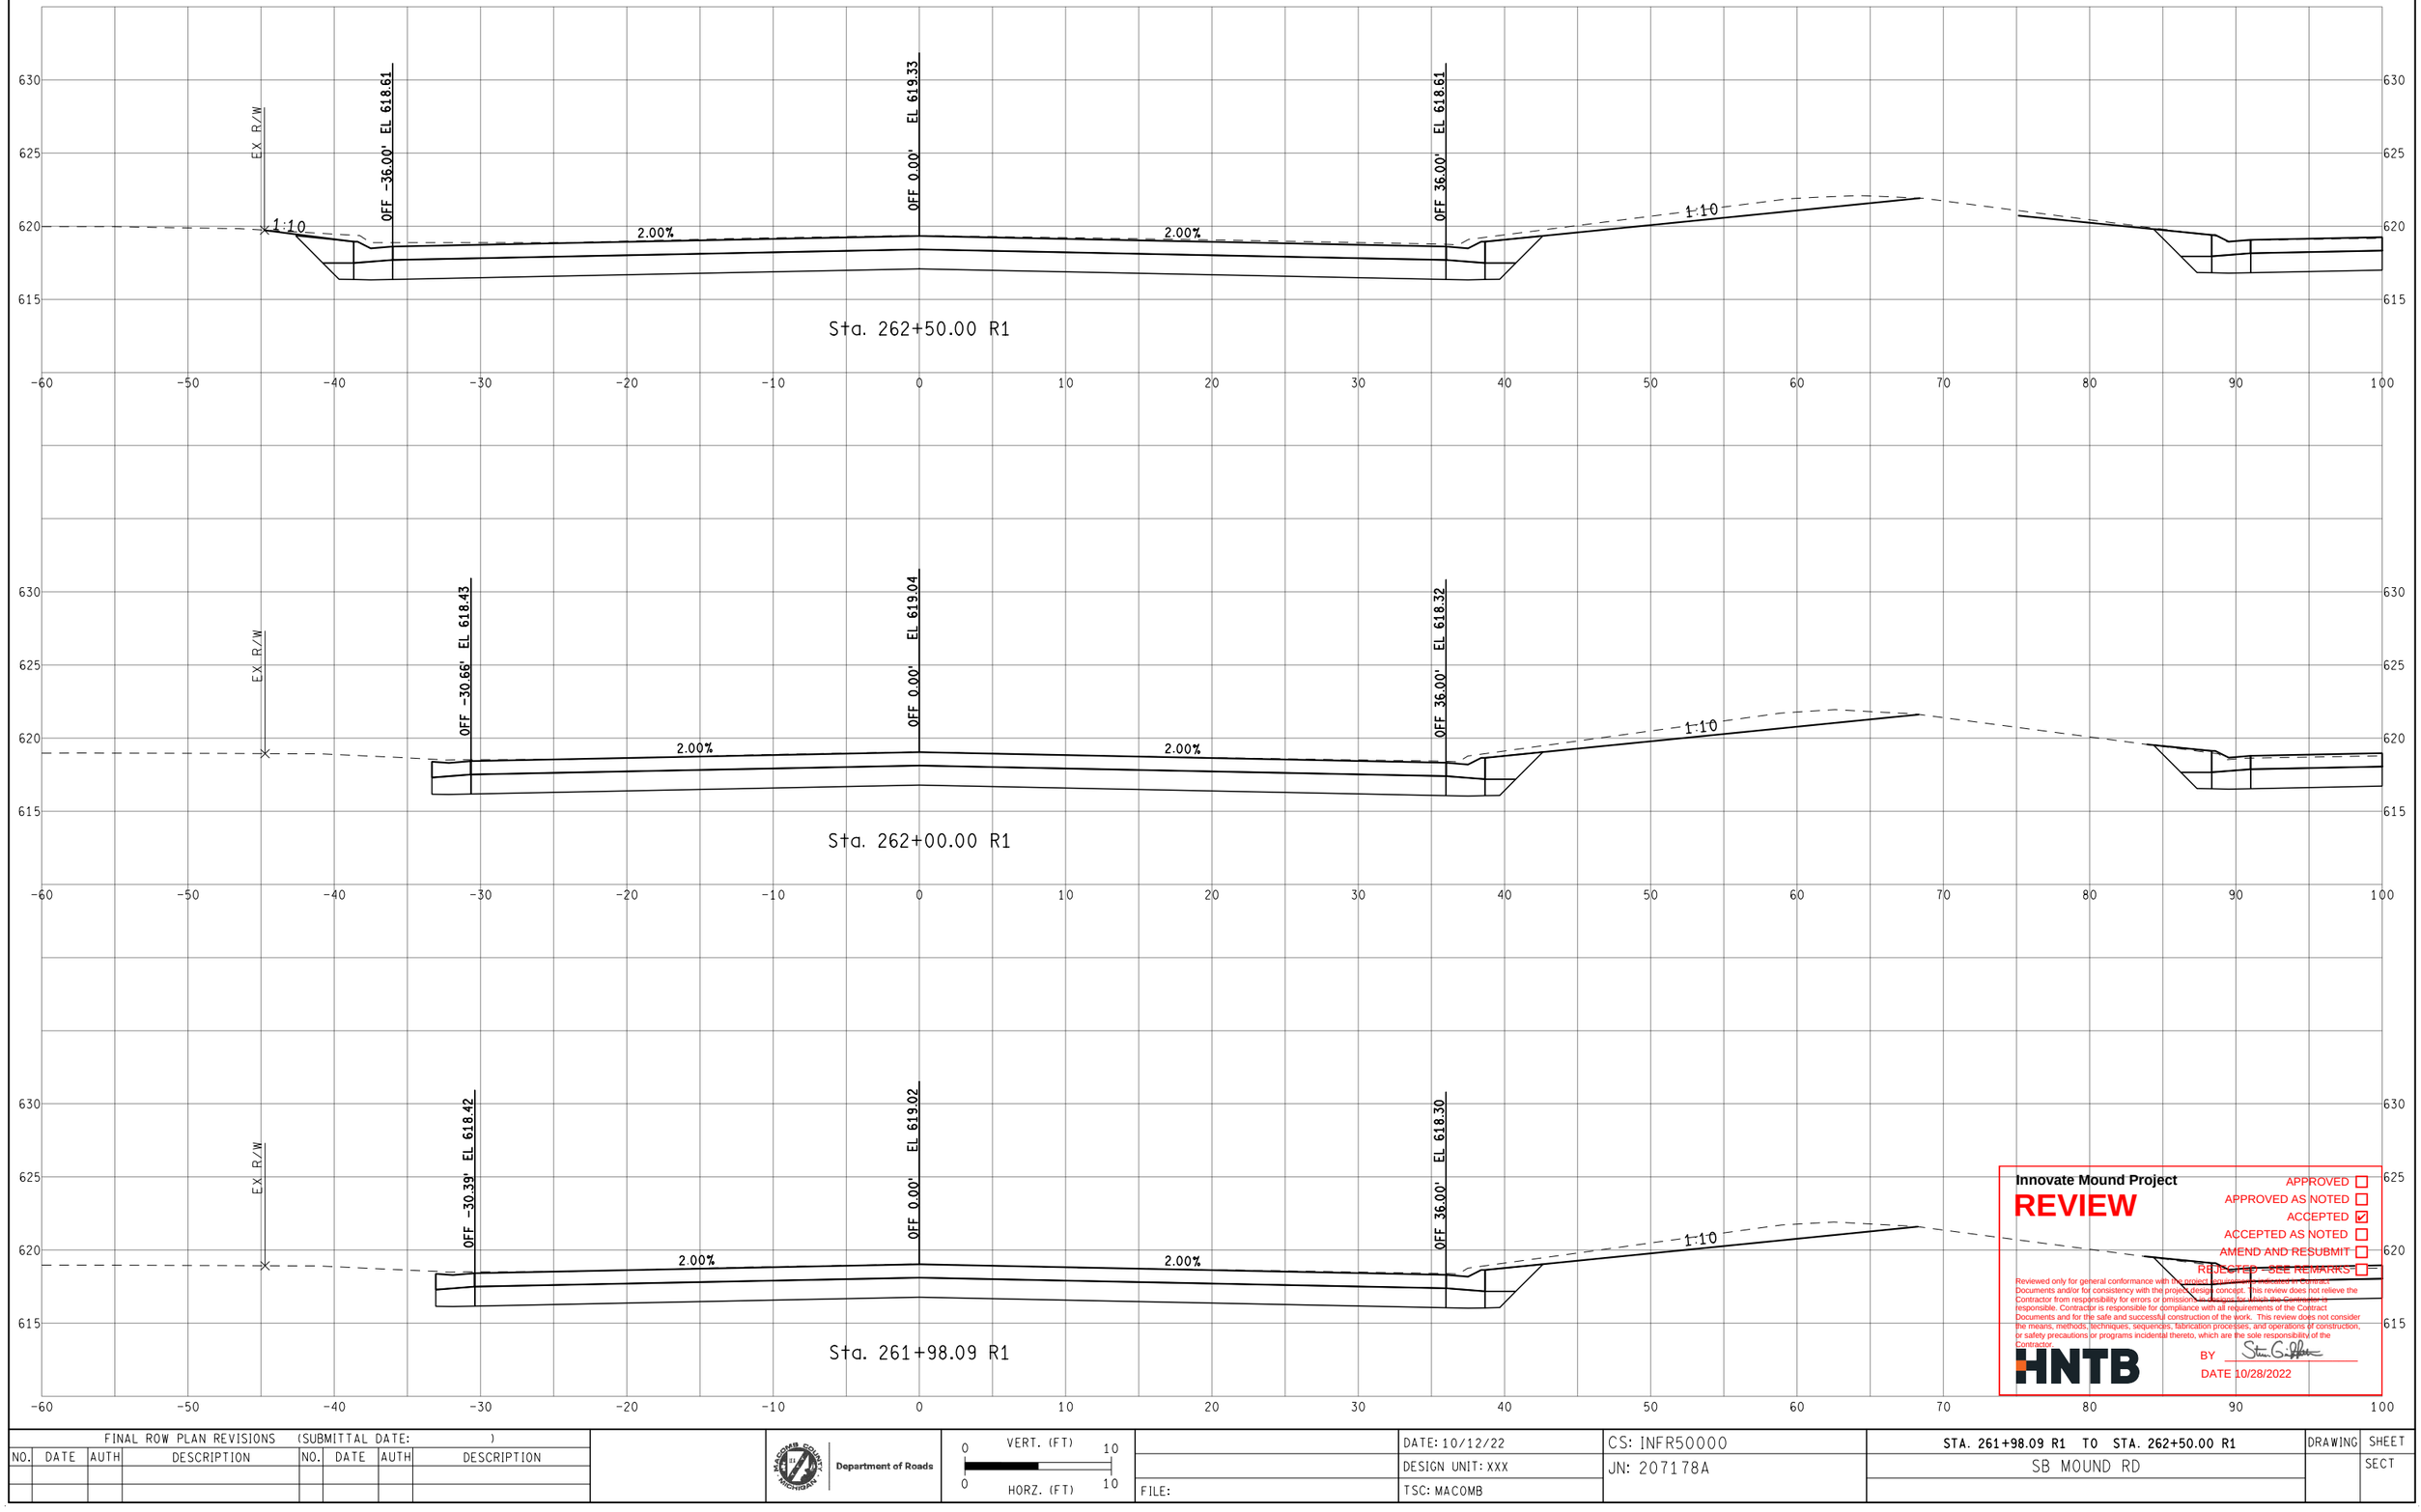

Sta. 262+50.00 R1

Sta. 262+00.00 R1

Sta. 261+98.09 R1

Innovate Mound Project

REVIEW

APPROVED ☐
APPROVED AS NOTED ☐
ACCEPTED ☑
ACCEPTED AS NOTED ☐
AMEND AND RESUBMIT ☐
REJECTED - SEE REMARKS ☐

Reviewed only for general conformance with the project requirements stated in Contract Documents and/or for consistency with the project design concept. This review does not relieve the Contractor from responsibility for errors or omissions for designs for which the Contractor is responsible. Contractor is responsible for compliance with all requirements of the Contract Documents and for the safe and successful construction of the work. This review does not consider the means, methods, techniques, sequences, fabrication processes, and operations of construction, or safety precautions or programs incidental thereto, which are the sole responsibility of the Contractor.

HNTB

BY Steven G. Hall

DATE 10/28/2022

FINAL ROW PLAN REVISIONS (SUBMITTAL DATE:)							
NO.	DATE	AUTH	DESCRIPTION	NO.	DATE	AUTH	DESCRIPTION

MACOMB COUNTY MICHIGAN — Department of Roads

VERT. (FT) 0 10
HORZ. (FT) 0 10


FILE:

DATE: 10/12/22
DESIGN UNIT: XXX
TSC: MACOMB

CS: INFR50000
JN: 207178A

STA. 261+98.09 R1 TO STA. 262+50.00 R1
SB MOUND RD

DRAWING
SHEET
SECT

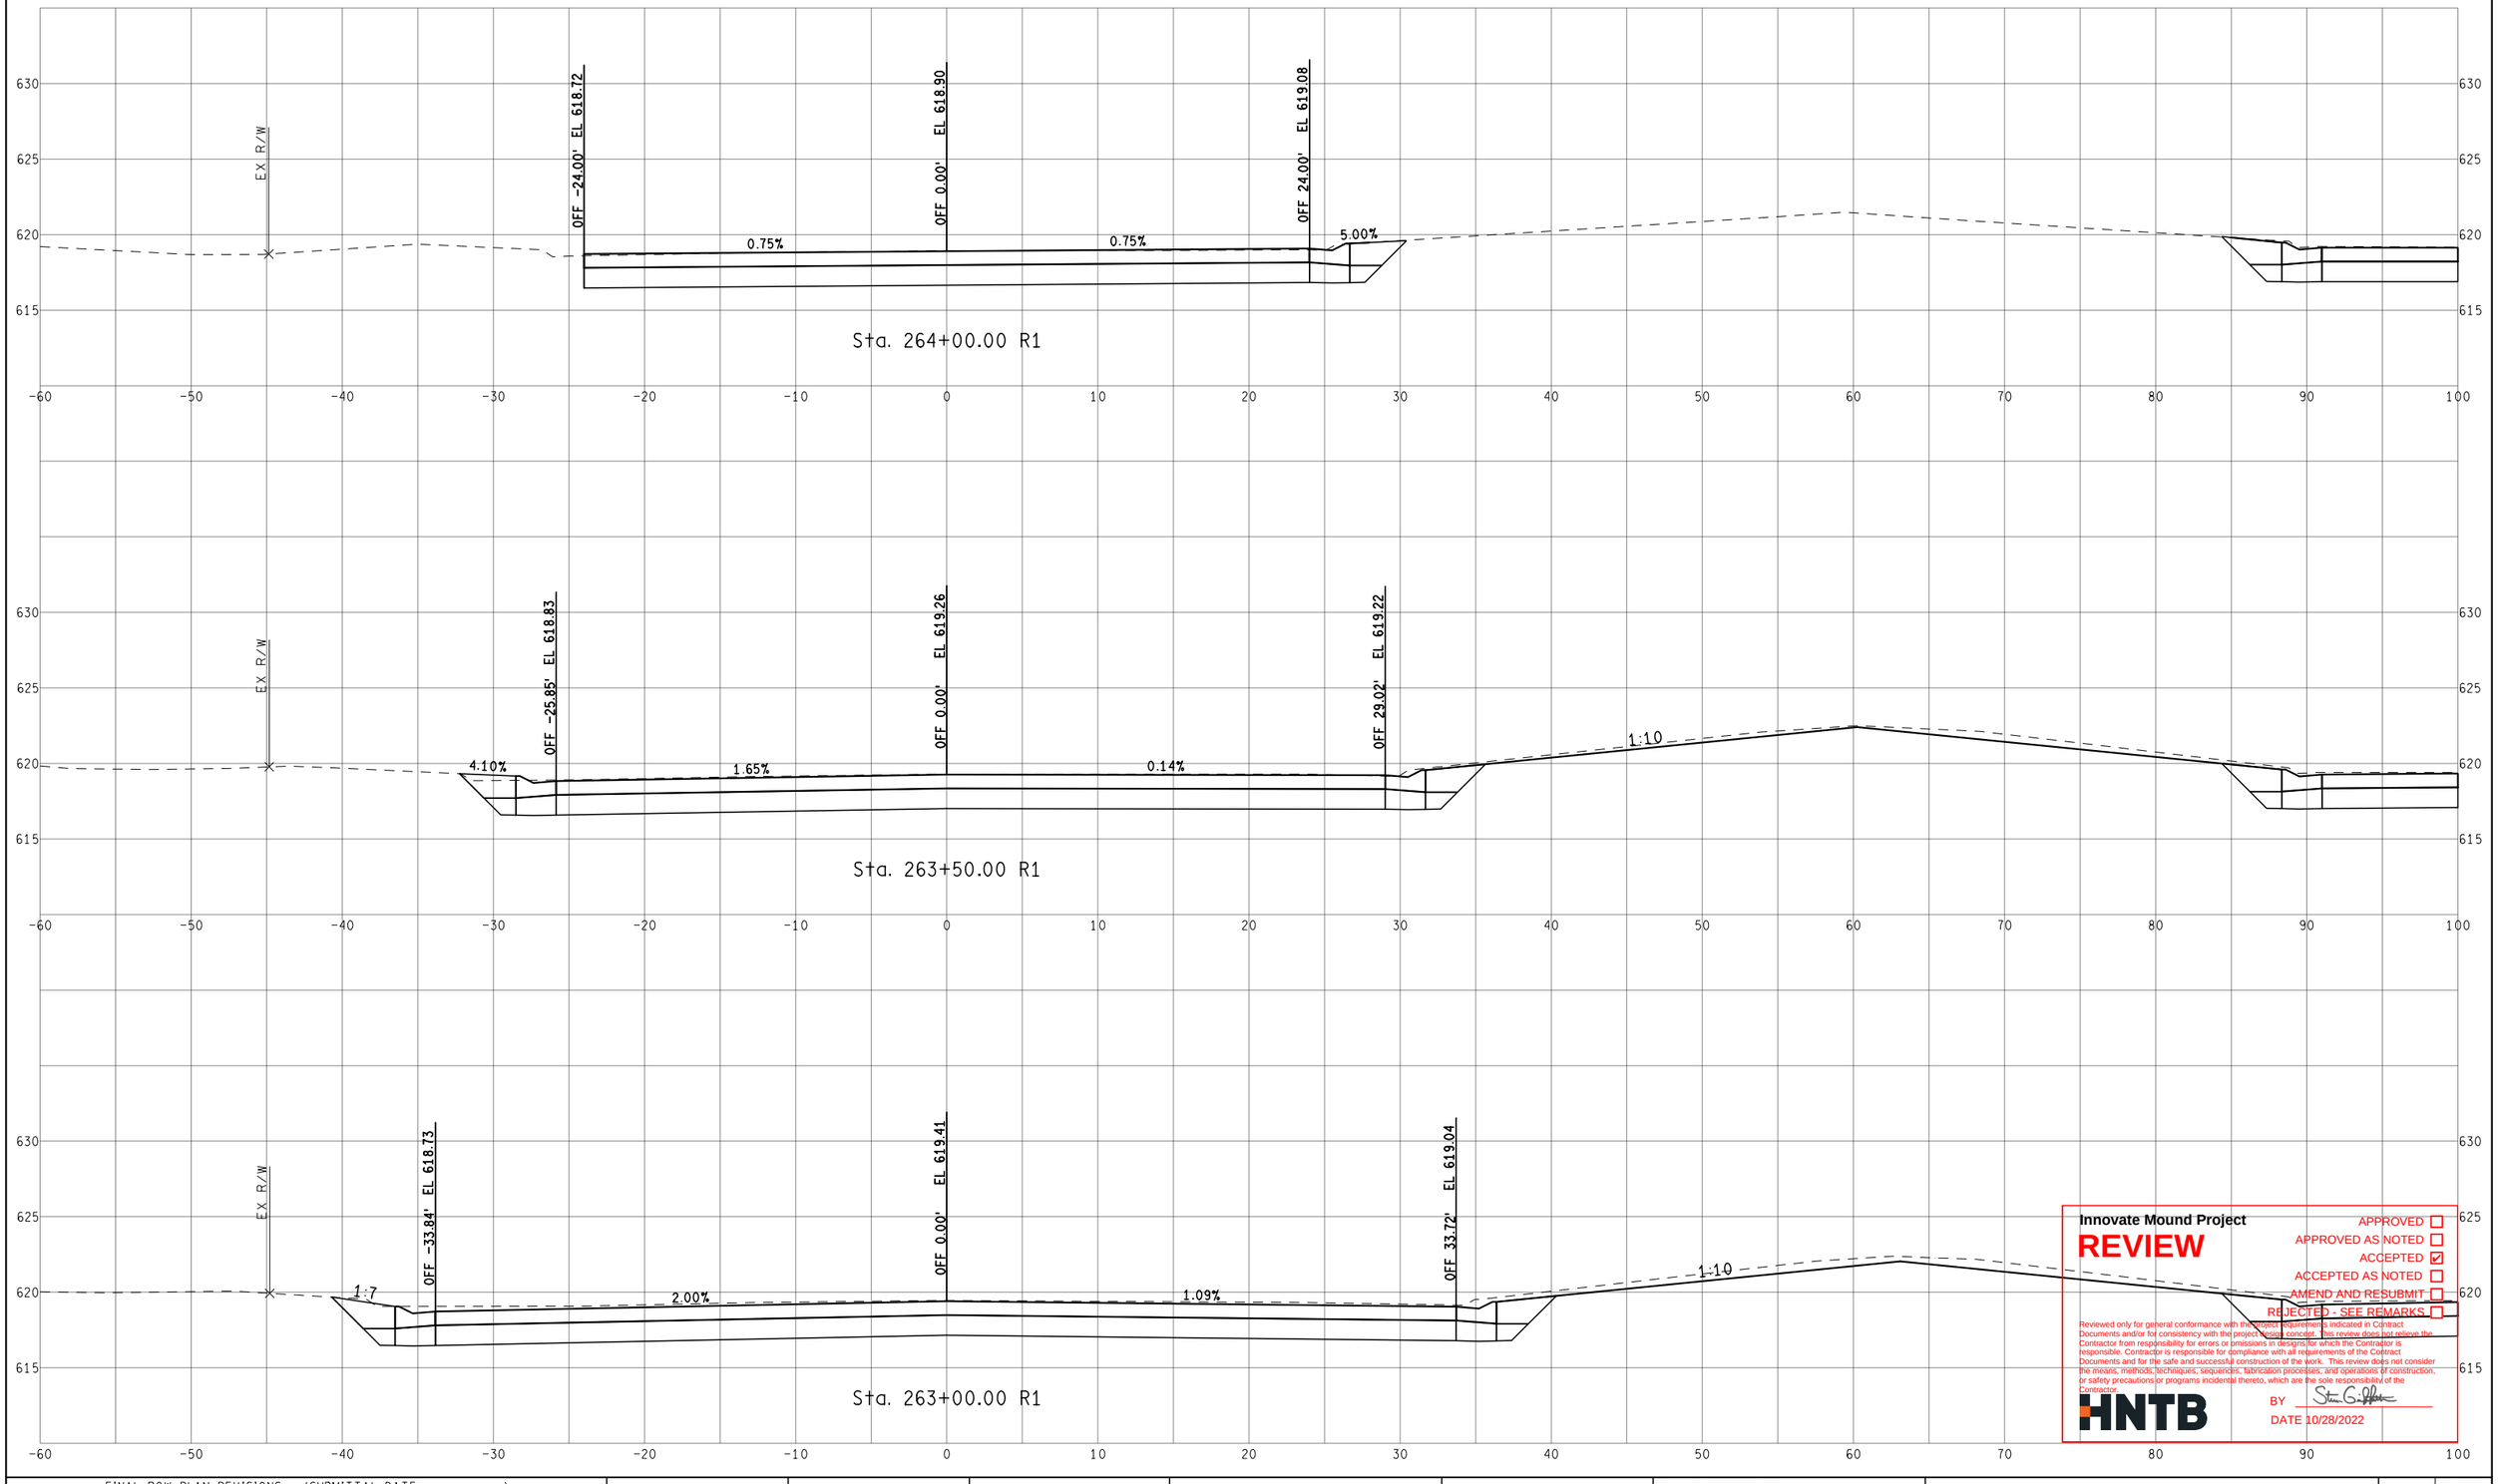

Innovate Mound Project

REVIEW

APPROVED ☐
APPROVED AS NOTED ☐
ACCEPTED ☑
ACCEPTED AS NOTED ☐
AMEND AND RESUBMIT ☐
REJECTED - SEE REMARKS ☐

Reviewed only for general conformance with the project requirements indicated in Contract Documents and/or for consistency with the project design concept. This review does not relieve the Contractor from responsibility for errors or omissions in designs for which the Contractor is responsible. Contractor is responsible for compliance with all requirements of the Contract Documents and for the safe and successful construction of the work. This review does not consider the means, methods, techniques, sequences, fabrication processes, and operations of construction, or safety precautions or programs incidental thereto, which are the sole responsibility of the Contractor.

HNTB

BY Steven G. Griffin

DATE 10/28/2022

FINAL ROW PLAN REVISIONS (SUBMITTAL DATE:)							
NO.	DATE	AUTH	DESCRIPTION	NO.	DATE	AUTH	DESCRIPTION

Department of Roads

VERT. (FT) 0 10

HORZ. (FT) 0 10

FILE:

DATE: 10/12/22

DESIGN UNIT: XXX

TSC: MACOMB

CS: INFR50000

JN: 207178A


STA. 263+00.00 R1 TO STA. 264+00.00 R1

SB MOUND RD

DRAWING

SHEET

SECT

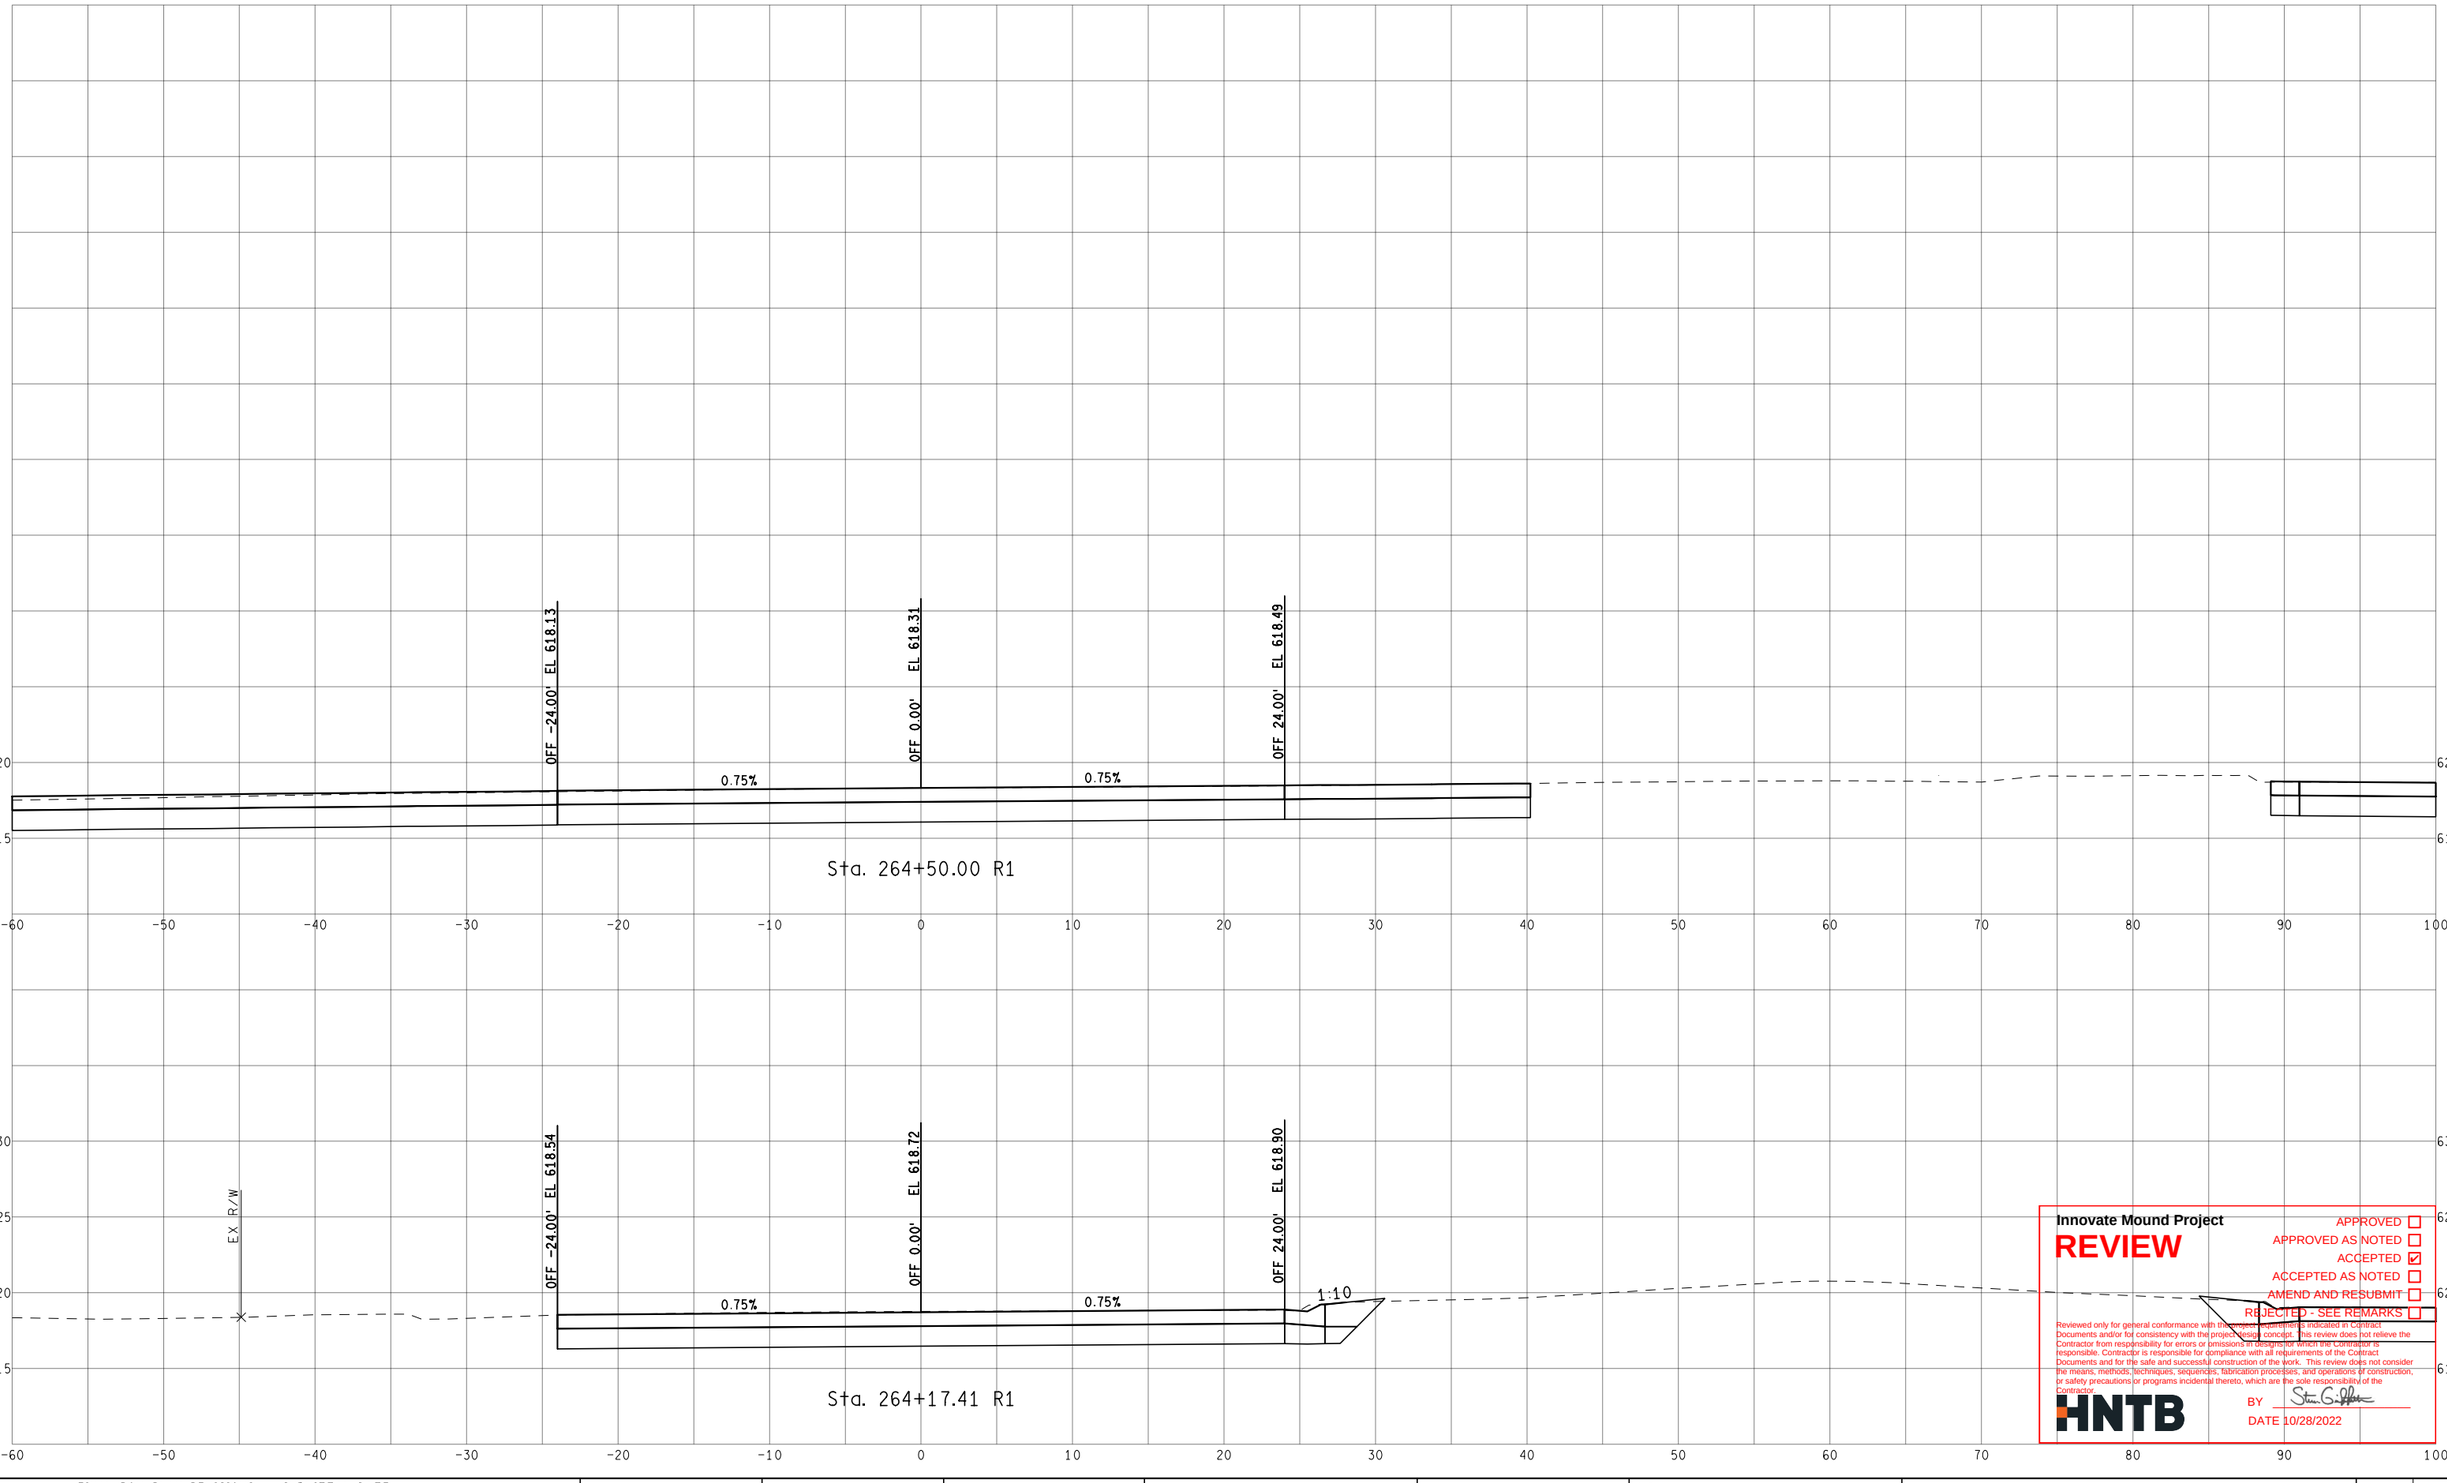

Innovate Mound Project

REVIEW

APPROVED ☐
APPROVED AS NOTED ☐
ACCEPTED ☑
ACCEPTED AS NOTED ☐
AMEND AND RESUBMIT ☐
REJECTED - SEE REMARKS ☐

Reviewed only for general conformance with the design requirements indicated in Contract Documents and/or for consistency with the project design concept. This review does not relieve the Contractor from responsibility for errors or omissions in designs for which the Contractor is responsible. Contractor is responsible for compliance with all requirements of the Contract Documents and for the safe and successful construction of the work. This review does not consider the means, methods, techniques, sequences, fabrication processes, and operations of construction, or safety precautions or programs incidental thereto, which are the sole responsibility of the Contractor.

HNTB

BY Steven G. Pelton

DATE 10/28/2022

FINAL ROW PLAN REVISIONS (SUBMITTAL DATE:)							
NO.	DATE	AUTH	DESCRIPTION	NO.	DATE	AUTH	DESCRIPTION

Department of Roads

VERT. (FT) 0 10
HORZ. (FT) 0 10

FILE:

DATE: 10/12/22
DESIGN UNIT: XXX
TSC: MACOMB

CS: INFR50000
JN: 207178A

STA. 264+17.41 R1 TO STA. 264+50.00 R1
SB MOUND RD

DRAWING
SHEET
SECT

Innovate Mound Project

REVIEW

APPROVED ☐
APPROVED AS NOTED ☐
ACCEPTED ☑
ACCEPTED AS NOTED ☐
AMEND AND RESUBMIT ☐
REJECTED - SEE REMARKS ☐

Reviewed only for general conformance with the project requirements indicated in Contract Documents and/or for consistency with the project design concept. This review does not relieve the Contractor from responsibility for errors or omissions in design that is the Contractor's responsible. Contractor is responsible for compliance with all requirements of the Contract Documents and for the safe and successful construction of the work. This review does not consider the means, methods, techniques, sequences, fabrication processes, and operations of construction; or safety precautions or programs incidental thereto, which are the sole responsibility of the Contractor.

HNTB

BY Steve Griffith

DATE 10/28/2022

FINAL ROW PLAN REVISIONS (SUBMITTAL DATE:)							
NO.	DATE	AUTH	DESCRIPTION	NO.	DATE	AUTH	DESCRIPTION

Department of Roads

VERT. (FT) 0 10

HORZ. (FT) 0 10

FILE:

DATE: 10/12/22

DESIGN UNIT: XXX

TSC: MACOMB

CS: INFR50000

JN: 207178A


STA. 264+50.00 R1 TO STA. 265+00.00 R1


SB MOUND RD

DRAWING

SHEET

SECT

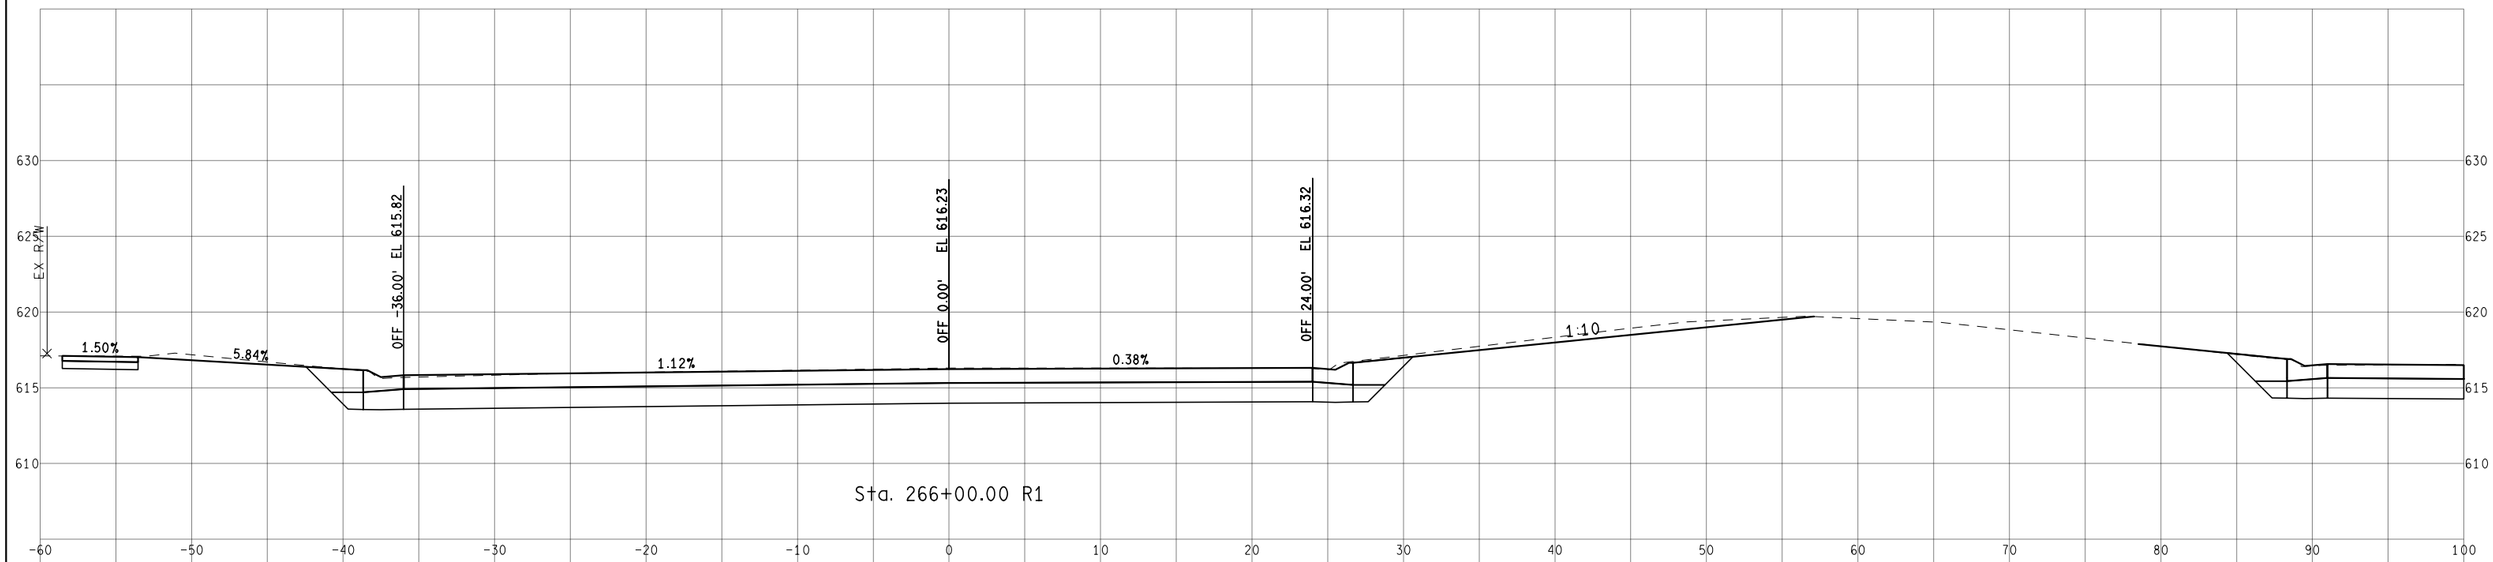

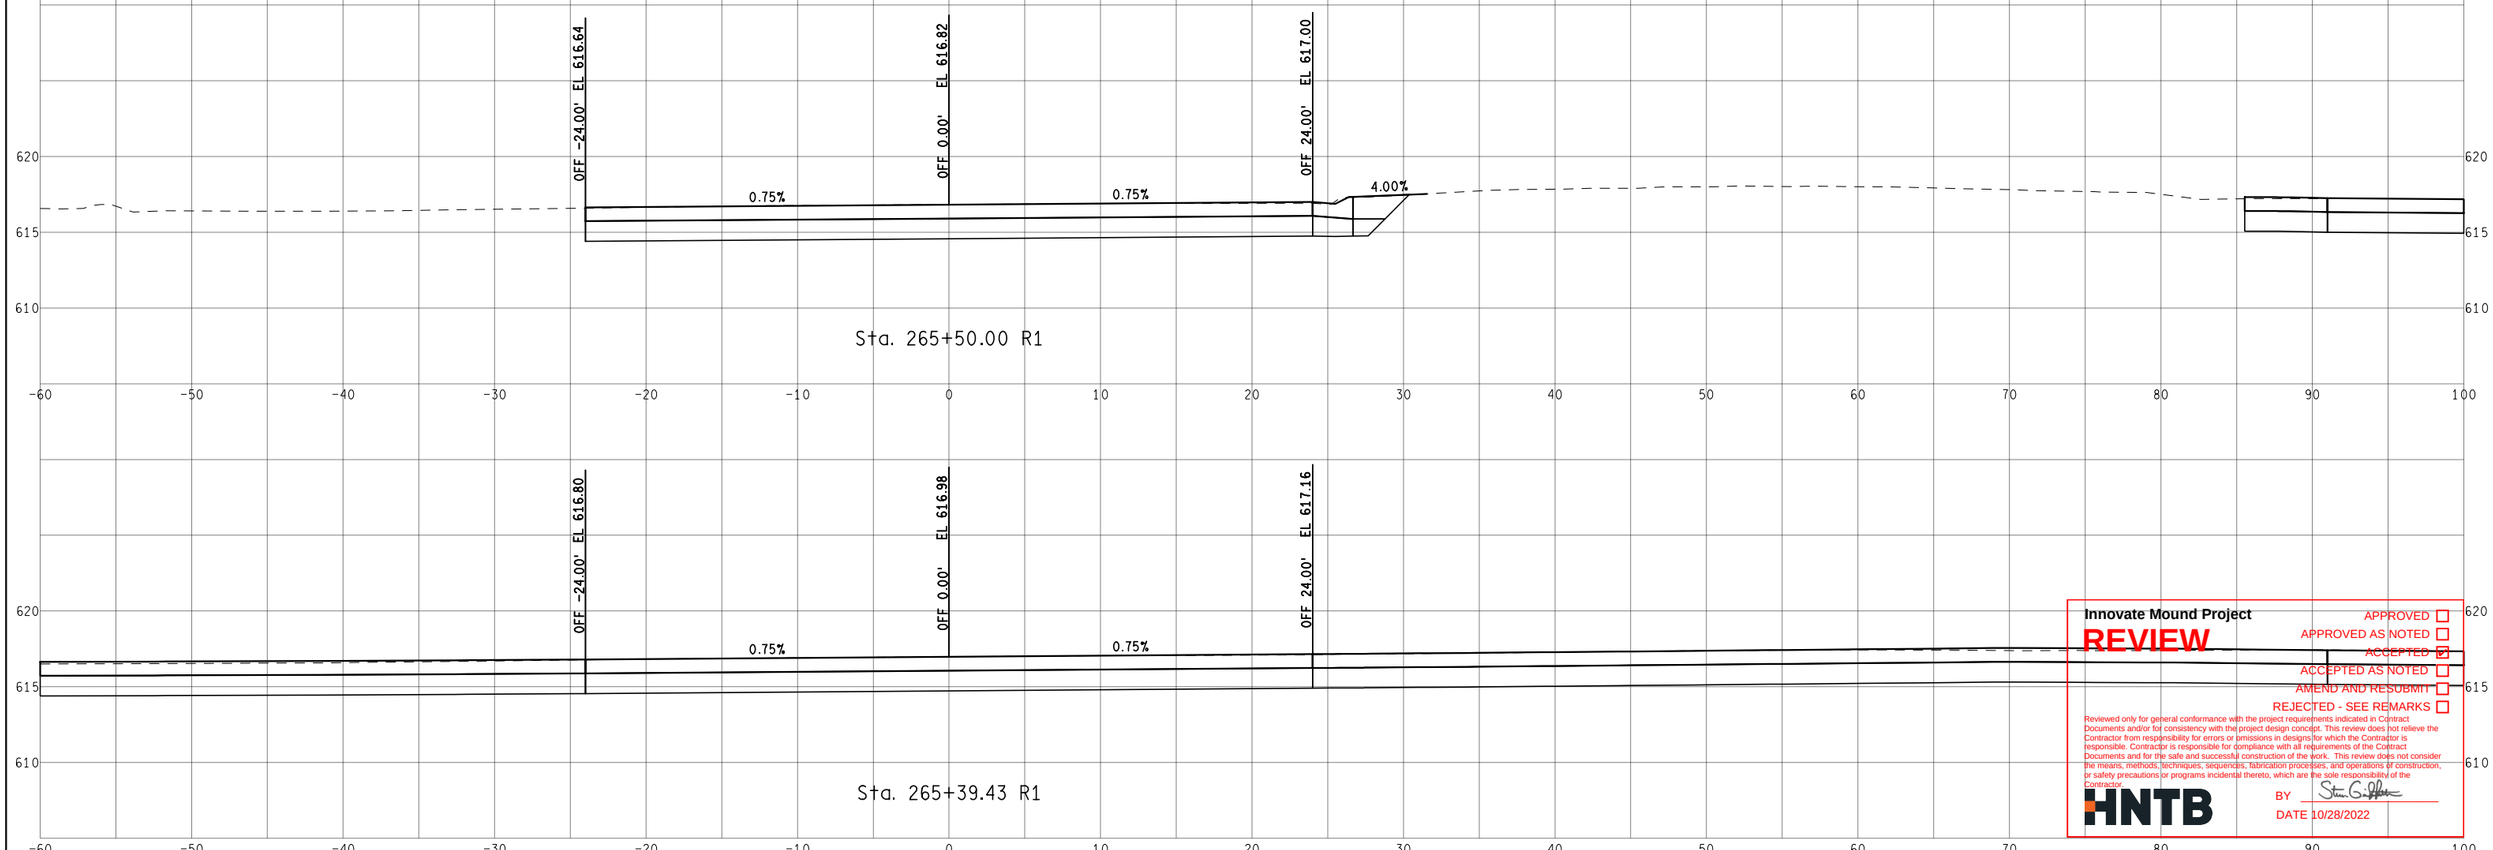

Innovate Mound Project

REVIEW

APPROVED ☐
APPROVED AS NOTED ☐
ACCEPTED ☑
ACCEPTED AS NOTED ☐
AMEND AND RESUBMIT ☐
REJECTED - SEE REMARKS ☐

Reviewed only for general conformance with the project requirements indicated in Contract Documents and/or for consistency with the project design concept. This review does not relieve the Contractor from responsibility for errors or omissions in designs for which the Contractor is responsible. Contractor is responsible for compliance with all requirements of the Contract Documents and for the safe and successful construction of the work. This review does not consider the means, methods, techniques, sequences, fabrication processes, and operations of construction, or safety precautions or programs incidental thereto, which are the sole responsibility of the Contractor.

HNTB

BY Steven G. Fisher

DATE 10/28/2022

FINAL ROW PLAN REVISIONS (SUBMITTAL DATE:)							
NO.	DATE	AUTH	DESCRIPTION	NO.	DATE	AUTH	DESCRIPTION

Department of Roads

VERT. (FT) 0 10

HORZ. (FT) 0 10

FILE:

DATE: 10/12/22

DESIGN UNIT: XXX

TSC: MACOMB

CS: INFR50000

JN: 207178A


STA. 265+39.43 R1 TO STA. 266+00.00 R1

SB MOUND RD

DRAWING

SHEET

SECT

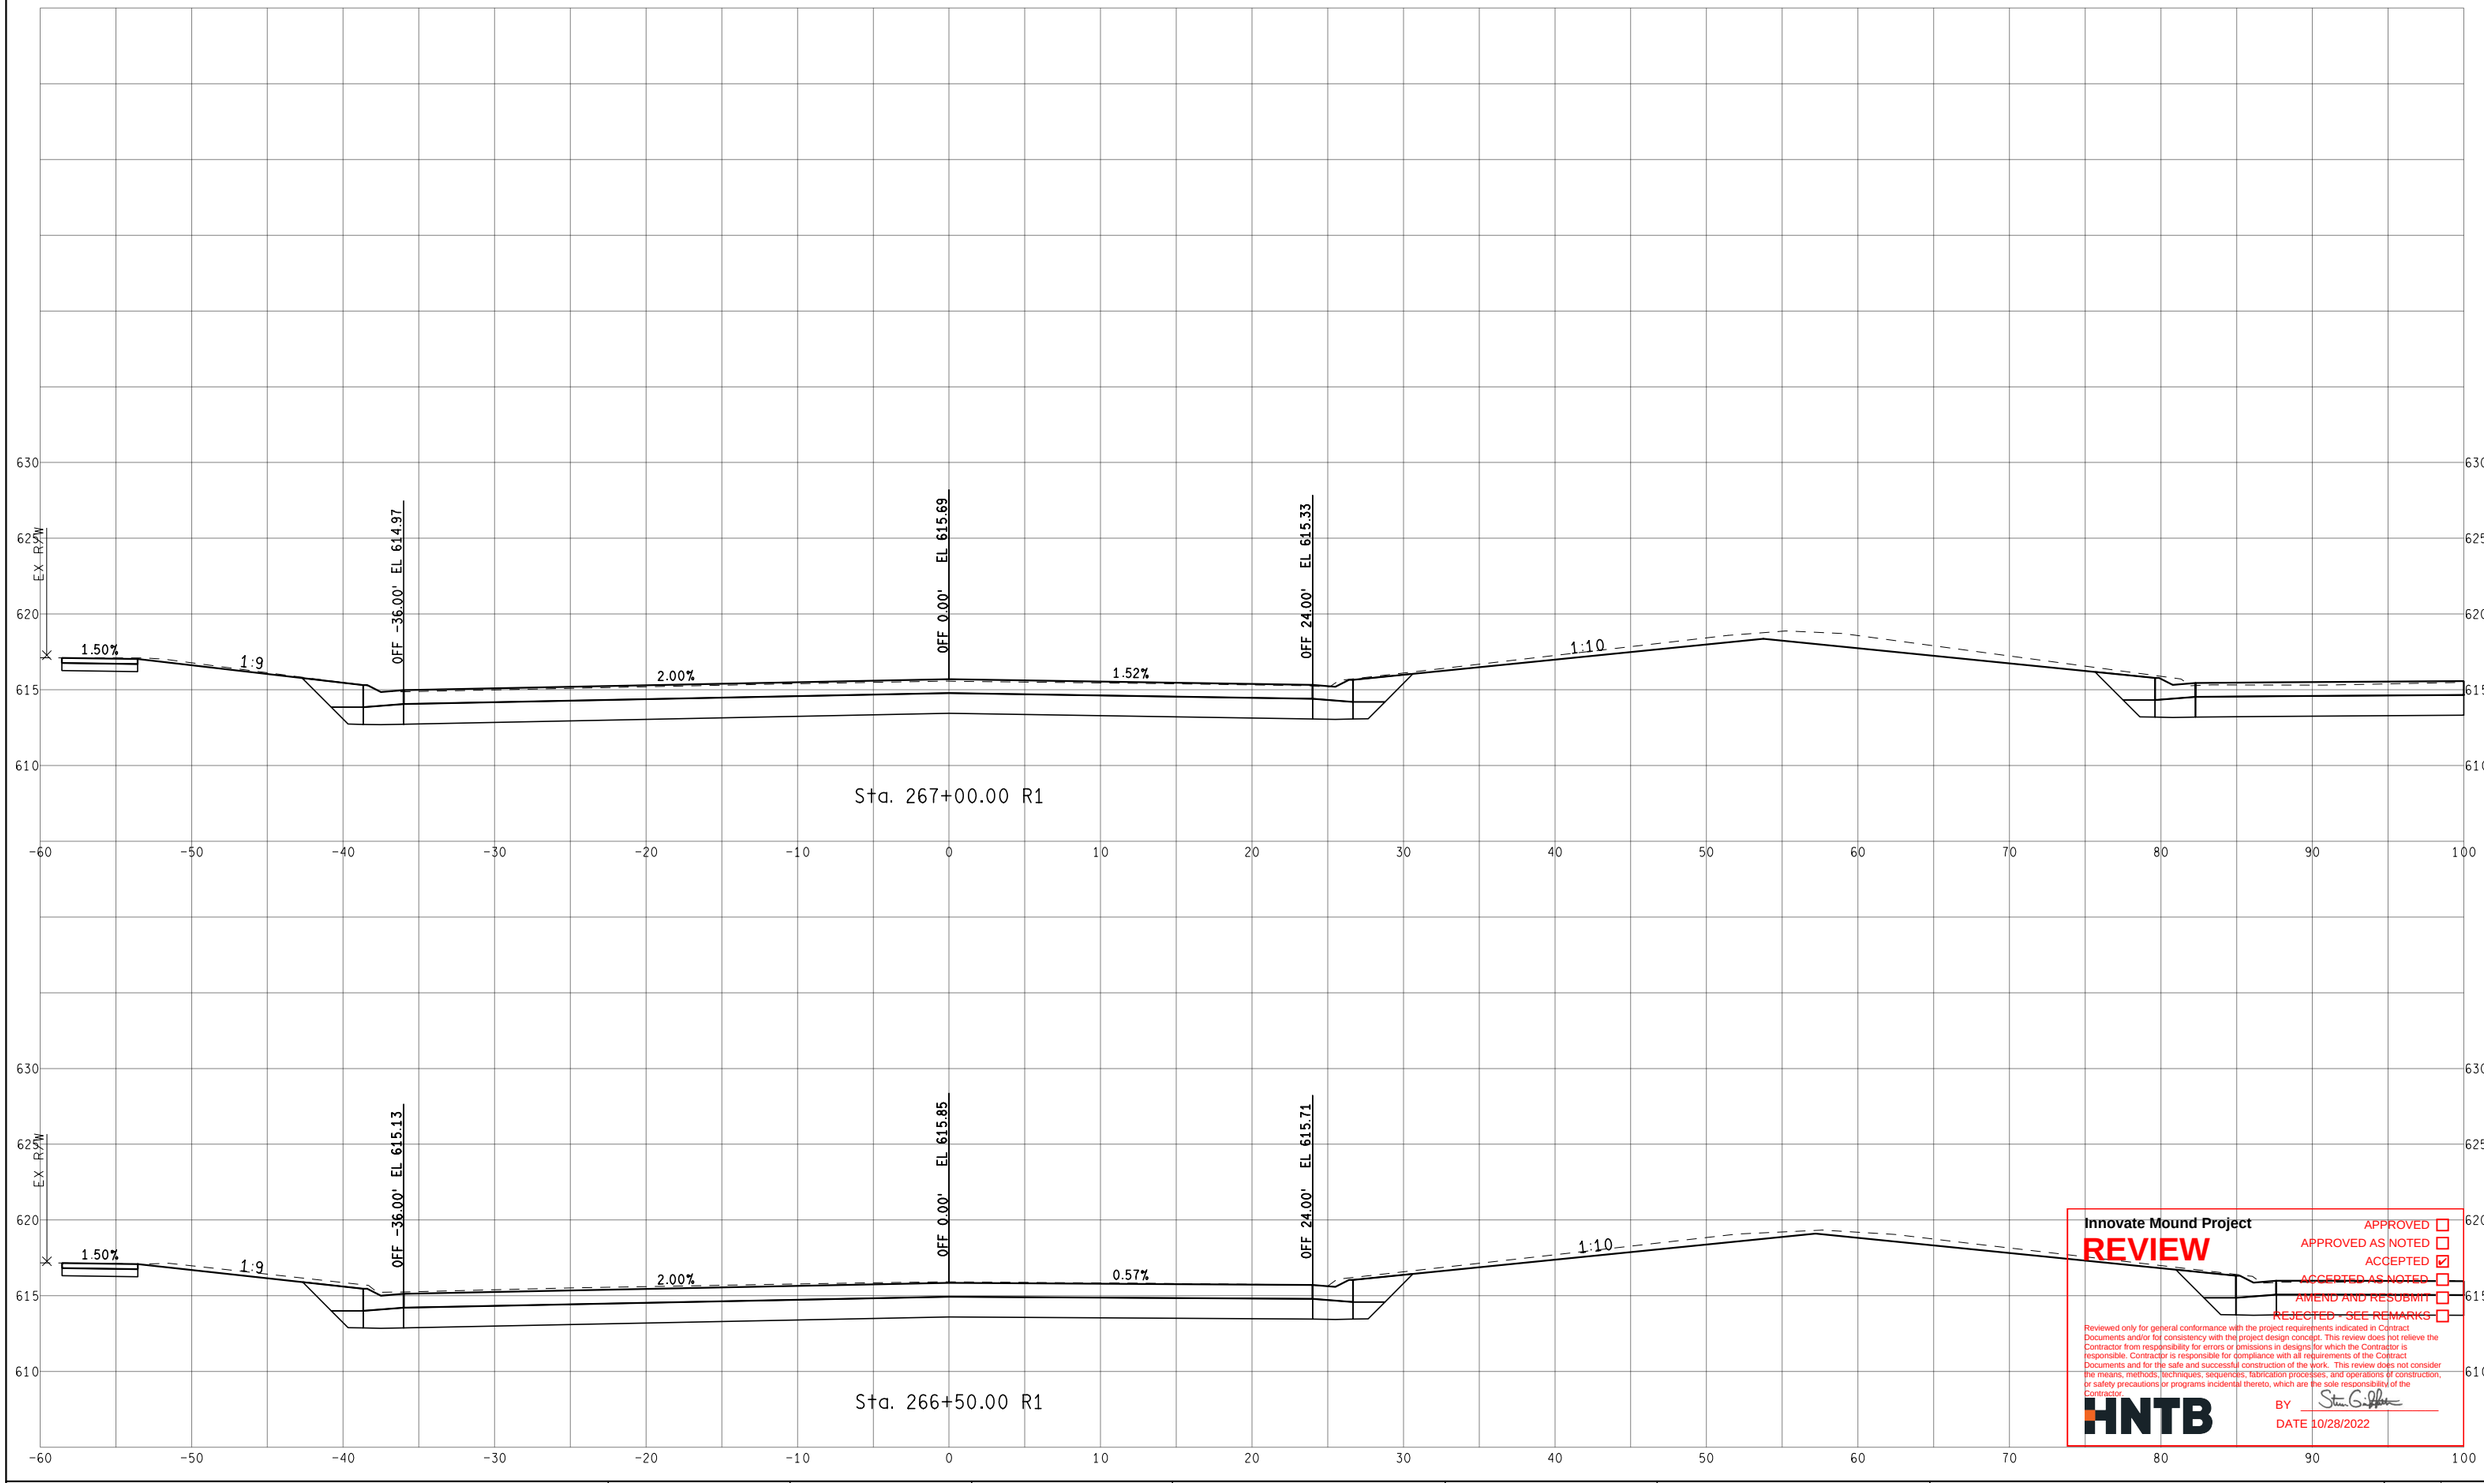

Innovate Mound Project

REVIEW

APPROVED ☐
APPROVED AS NOTED ☐
ACCEPTED ☑
ACCEPTED AS NOTED ☐
AMEND AND RESUBMIT ☐
REJECTED - SEE REMARKS ☐

Reviewed only for general conformance with the project requirements indicated in Contract Documents and/or for consistency with the project design concept. This review does not relieve the Contractor from responsibility for errors or omissions in designs for which the Contractor is responsible. Contractor is responsible for compliance with all requirements of the Contract Documents and for the safe and successful construction of the work. This review does not consider the means, methods, techniques, sequences, fabrication processes, and operations of construction, or safety precautions or programs incidental thereto, which are the sole responsibility of the Contractor.

HNTB

BY Steven G. Palmer

DATE 10/28/2022

FINAL ROW PLAN REVISIONS (SUBMITTAL DATE:)							
NO.	DATE	AUTH	DESCRIPTION	NO.	DATE	AUTH	DESCRIPTION

Department of Roads

VERT. (FT) 0 10

HORZ. (FT) 0 10

FILE:

DATE: 10/12/22

DESIGN UNIT: XXX

TSC: MACOMB

CS: INFR50000

JN: 207178A


STA. 266+50.00 R1 TO STA. 267+00.00 R1

SB MOUND RD

DRAWING

SHEET

SECT

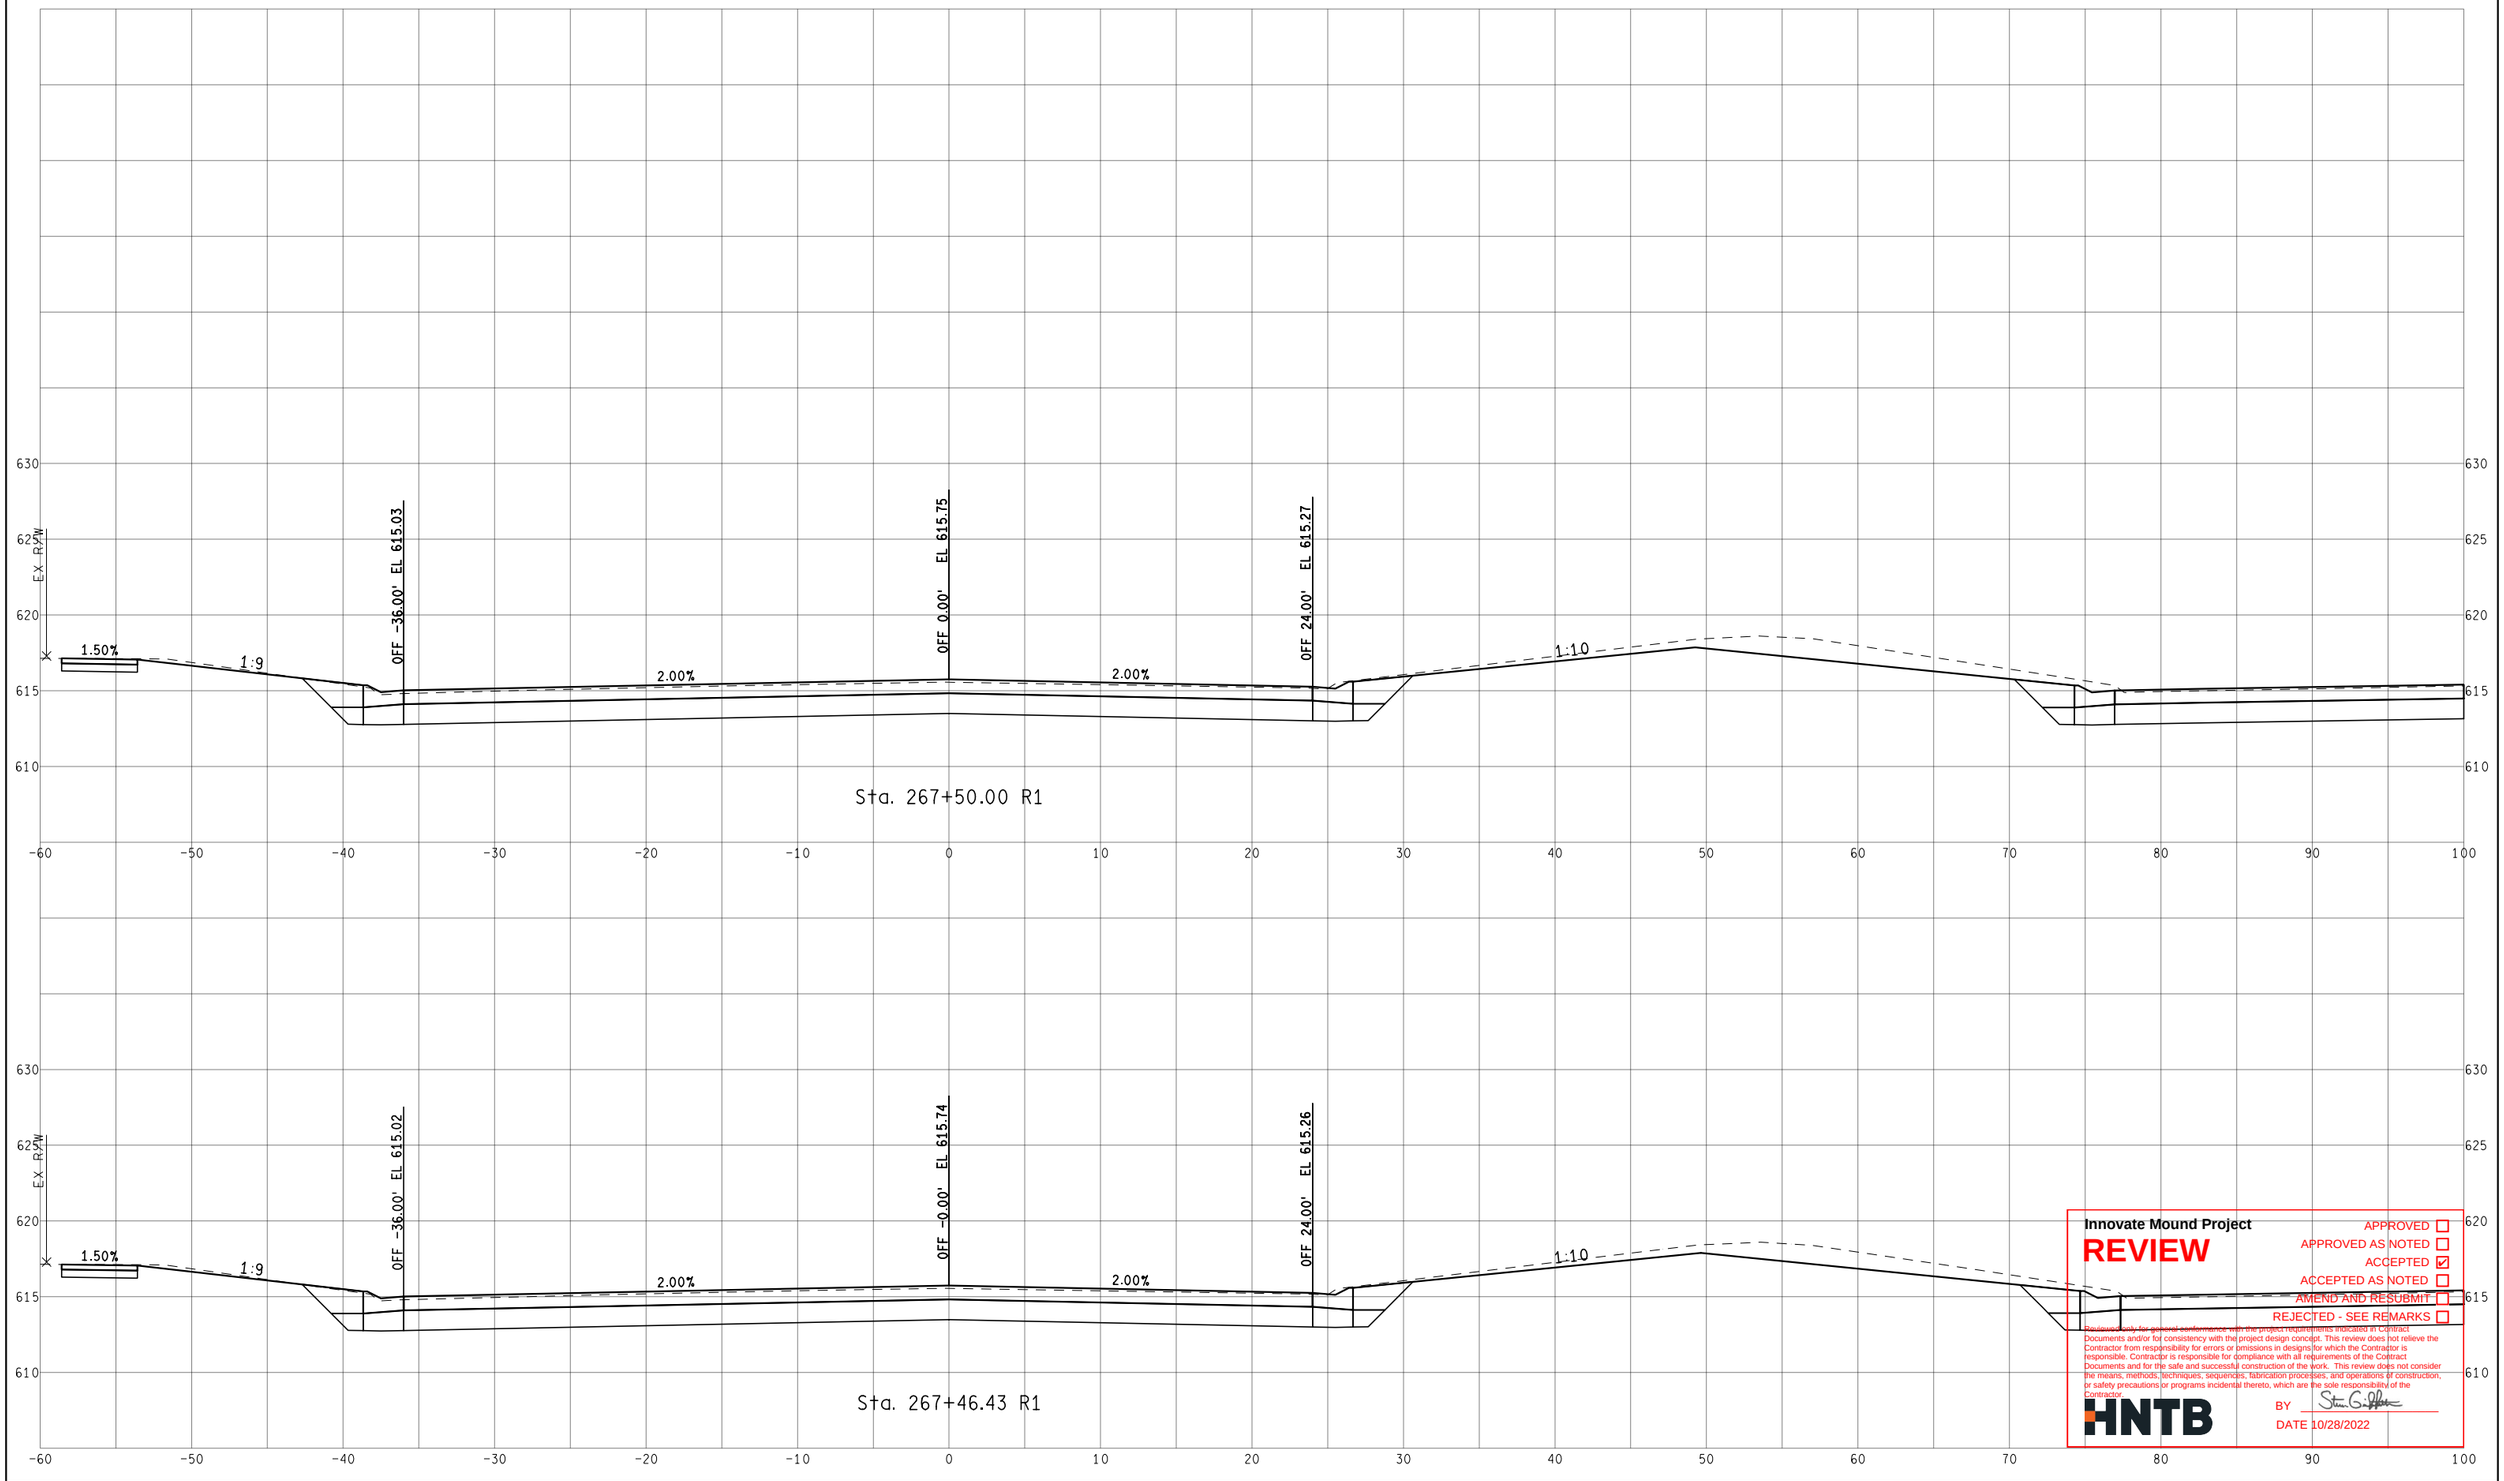

Innovate Mound Project

REVIEW

APPROVED ☐
APPROVED AS NOTED ☐
ACCEPTED ☑
ACCEPTED AS NOTED ☐
AMEND AND RESUBMIT ☐
REJECTED - SEE REMARKS ☐

Reviewed only for general conformance with the project requirements indicated in Contract Documents and/or for consistency with the project design concept. This review does not relieve the Contractor from responsibility for errors or omissions in designs for which the Contractor is responsible. Contractor is responsible for compliance with all requirements of the Contract Documents and for the safe and successful construction of the work. This review does not consider the means, methods, techniques, sequences, fabrication processes, and operations of construction, or safety precautions or programs incidental thereto, which are the sole responsibility of the Contractor.

HNTB

BY Stan G. Gilbert

DATE 10/28/2022

FINAL ROW PLAN REVISIONS (SUBMITTAL DATE:)							
NO.	DATE	AUTH	DESCRIPTION	NO.	DATE	AUTH	DESCRIPTION

MACOMB COUNTY MICHIGAN — Department of Roads

VERT. (FT) 0 10
HORZ. (FT) 0 10


FILE:

DATE: 10/12/22
DESIGN UNIT: XXX
TSC: MACOMB

CS: INFR50000
JN: 207178A

STA. 267+46.43 R1 TO STA. 267+50.00 R1
SB MOUND RD

DRAWING
SHEET
SECT

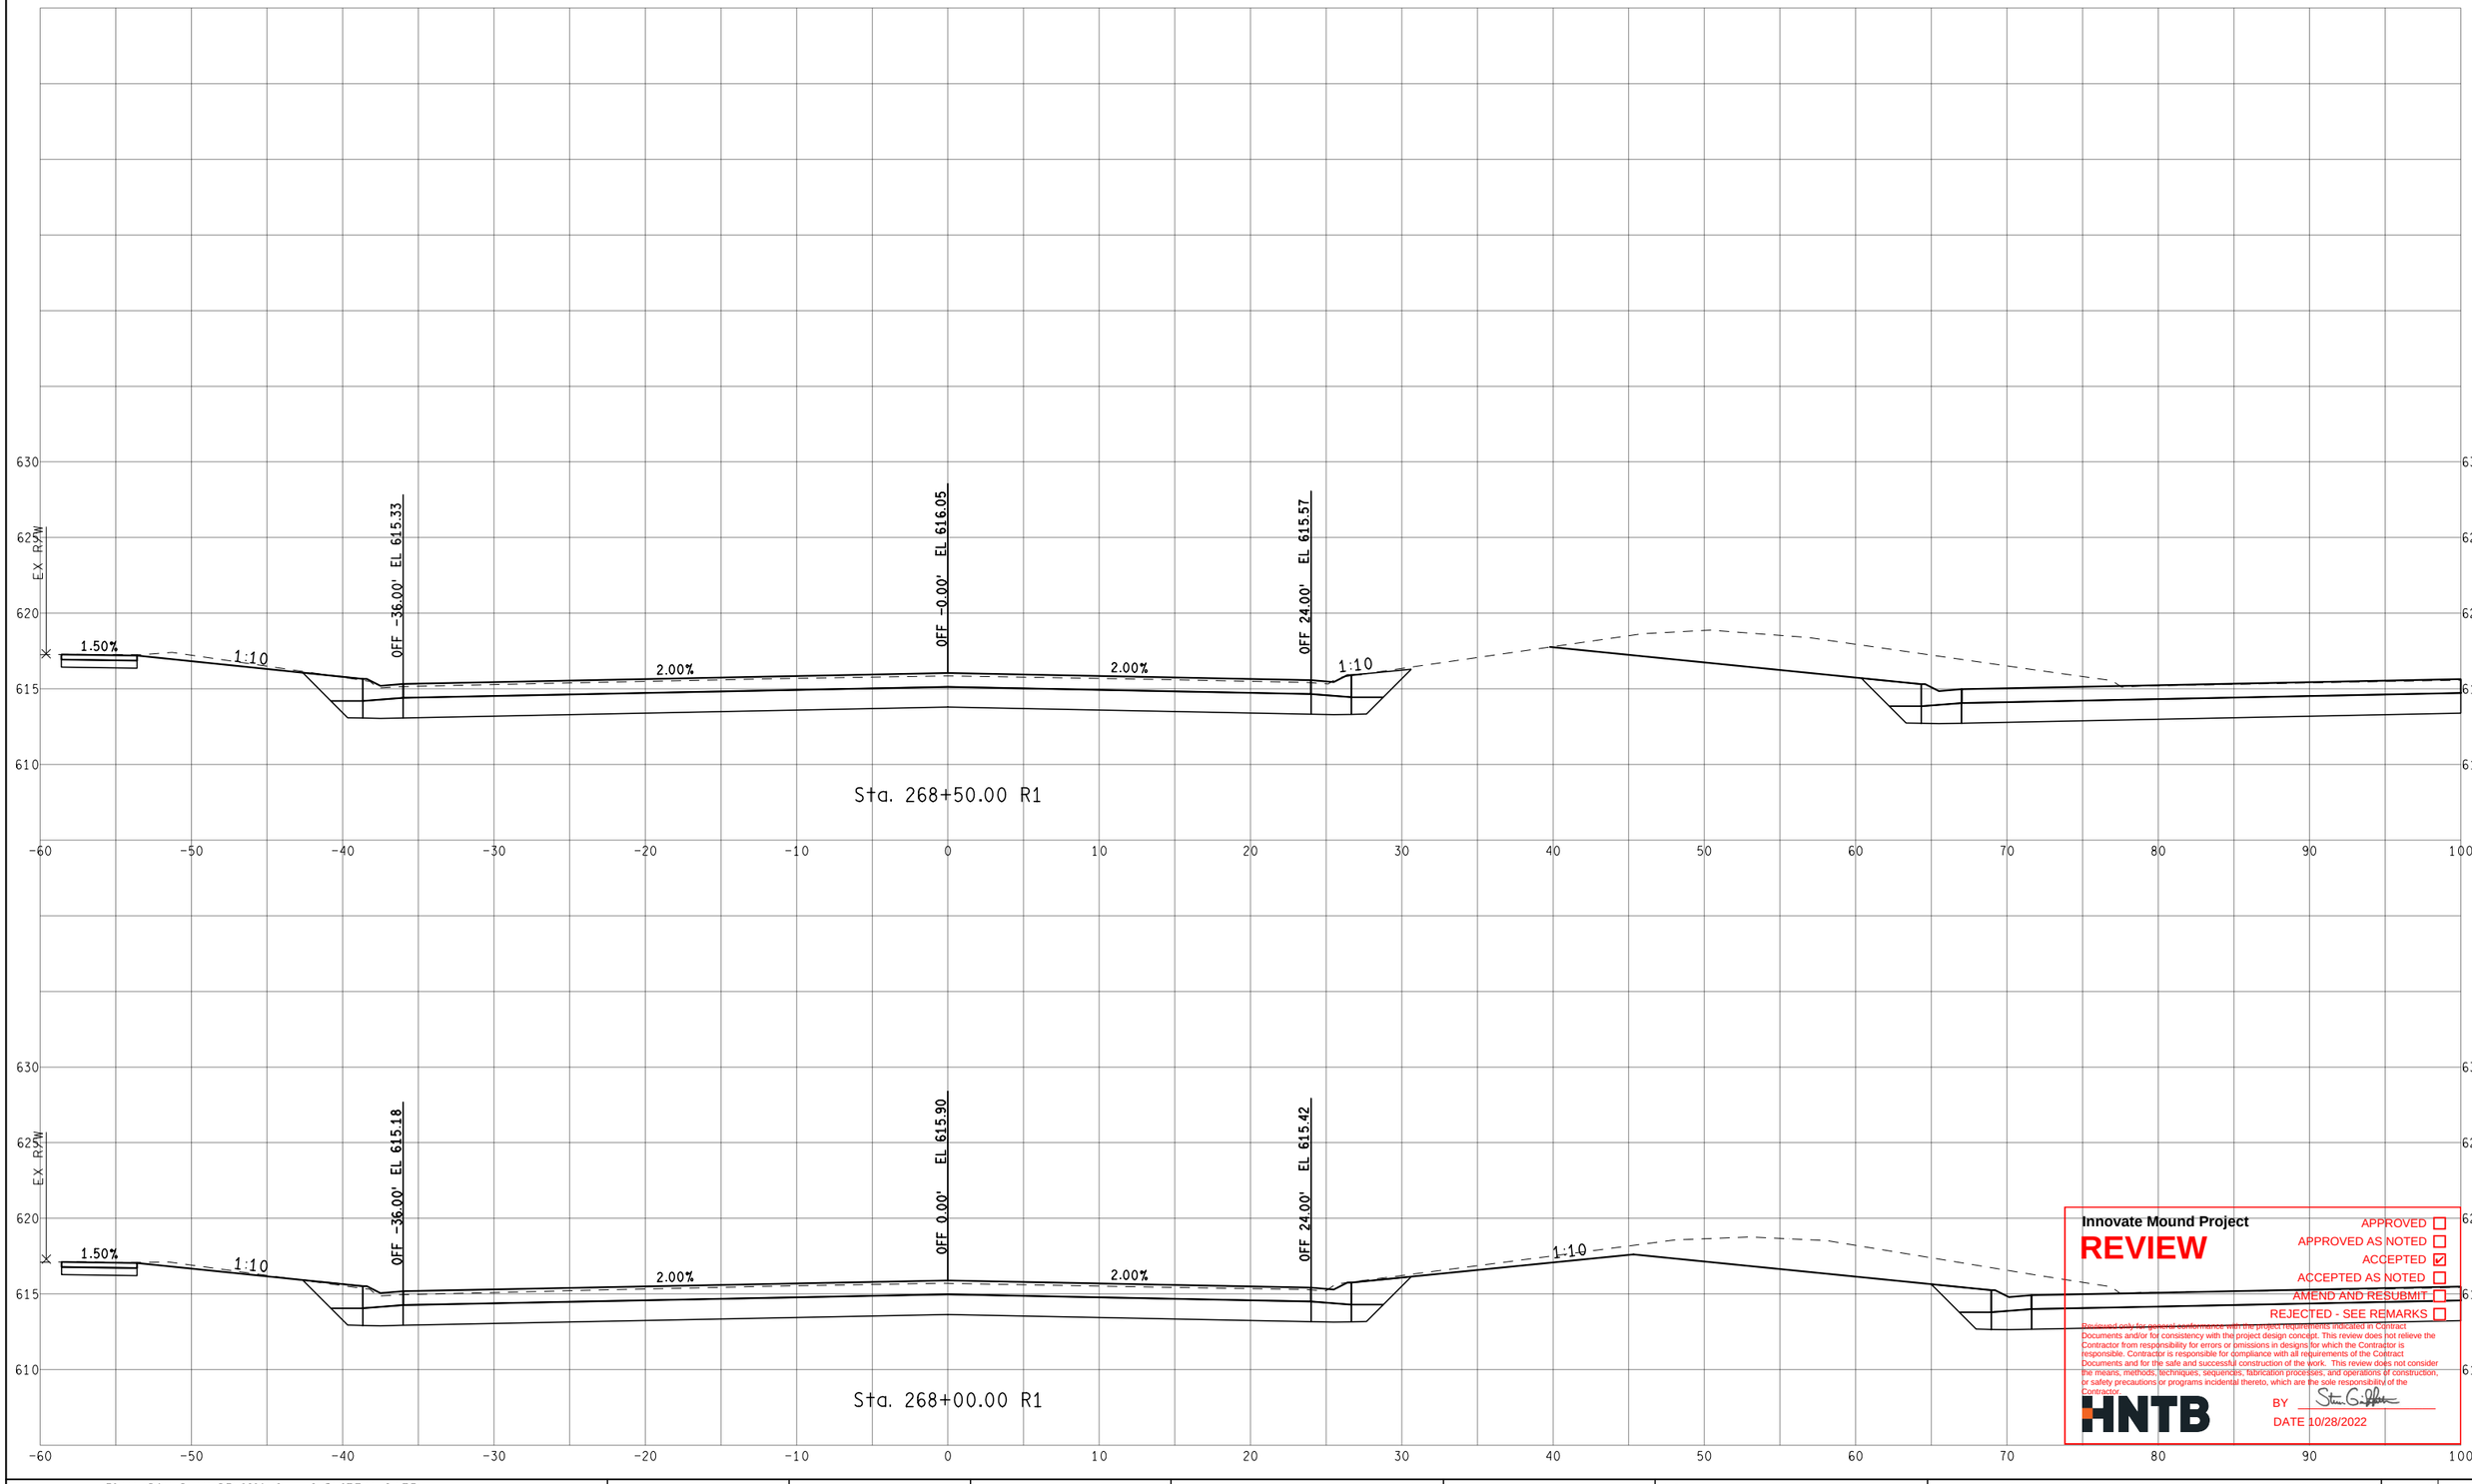

Innovate Mound Project

REVIEW

APPROVED ☐
APPROVED AS NOTED ☐
ACCEPTED ☑
ACCEPTED AS NOTED ☐
AMEND AND RESUBMIT ☐
REJECTED - SEE REMARKS ☐

Reviewed only for general conformance with the project requirements indicated in Contract Documents and/or for consistency with the project design concept. This review does not relieve the Contractor from responsibility for errors or omissions in designs for which the Contractor is responsible. Contractor is responsible for compliance with all requirements of the Contract Documents and for the safe and successful construction of the work. This review does not consider the means, methods, techniques, sequences, fabrication processes, and operations of construction, or safety precautions or programs incidental thereto, which are the sole responsibility of the Contractor.

HNTB

BY Steven G. Palmer

DATE 10/28/2022

FINAL ROW PLAN REVISIONS (SUBMITTAL DATE:)							
NO.	DATE	AUTH	DESCRIPTION	NO.	DATE	AUTH	DESCRIPTION

Macomb County Michigan — Department of Roads

VERT. (FT) 0 10
HORZ. (FT) 0 10


FILE:

DATE: 10/12/22
DESIGN UNIT: XXX
TSC: MACOMB

CS: INFR50000
JN: 207178A

STA. 268+00.00 R1 TO STA. 268+50.00 R1
SB MOUND RD

DRAWING
SHEET
SECT

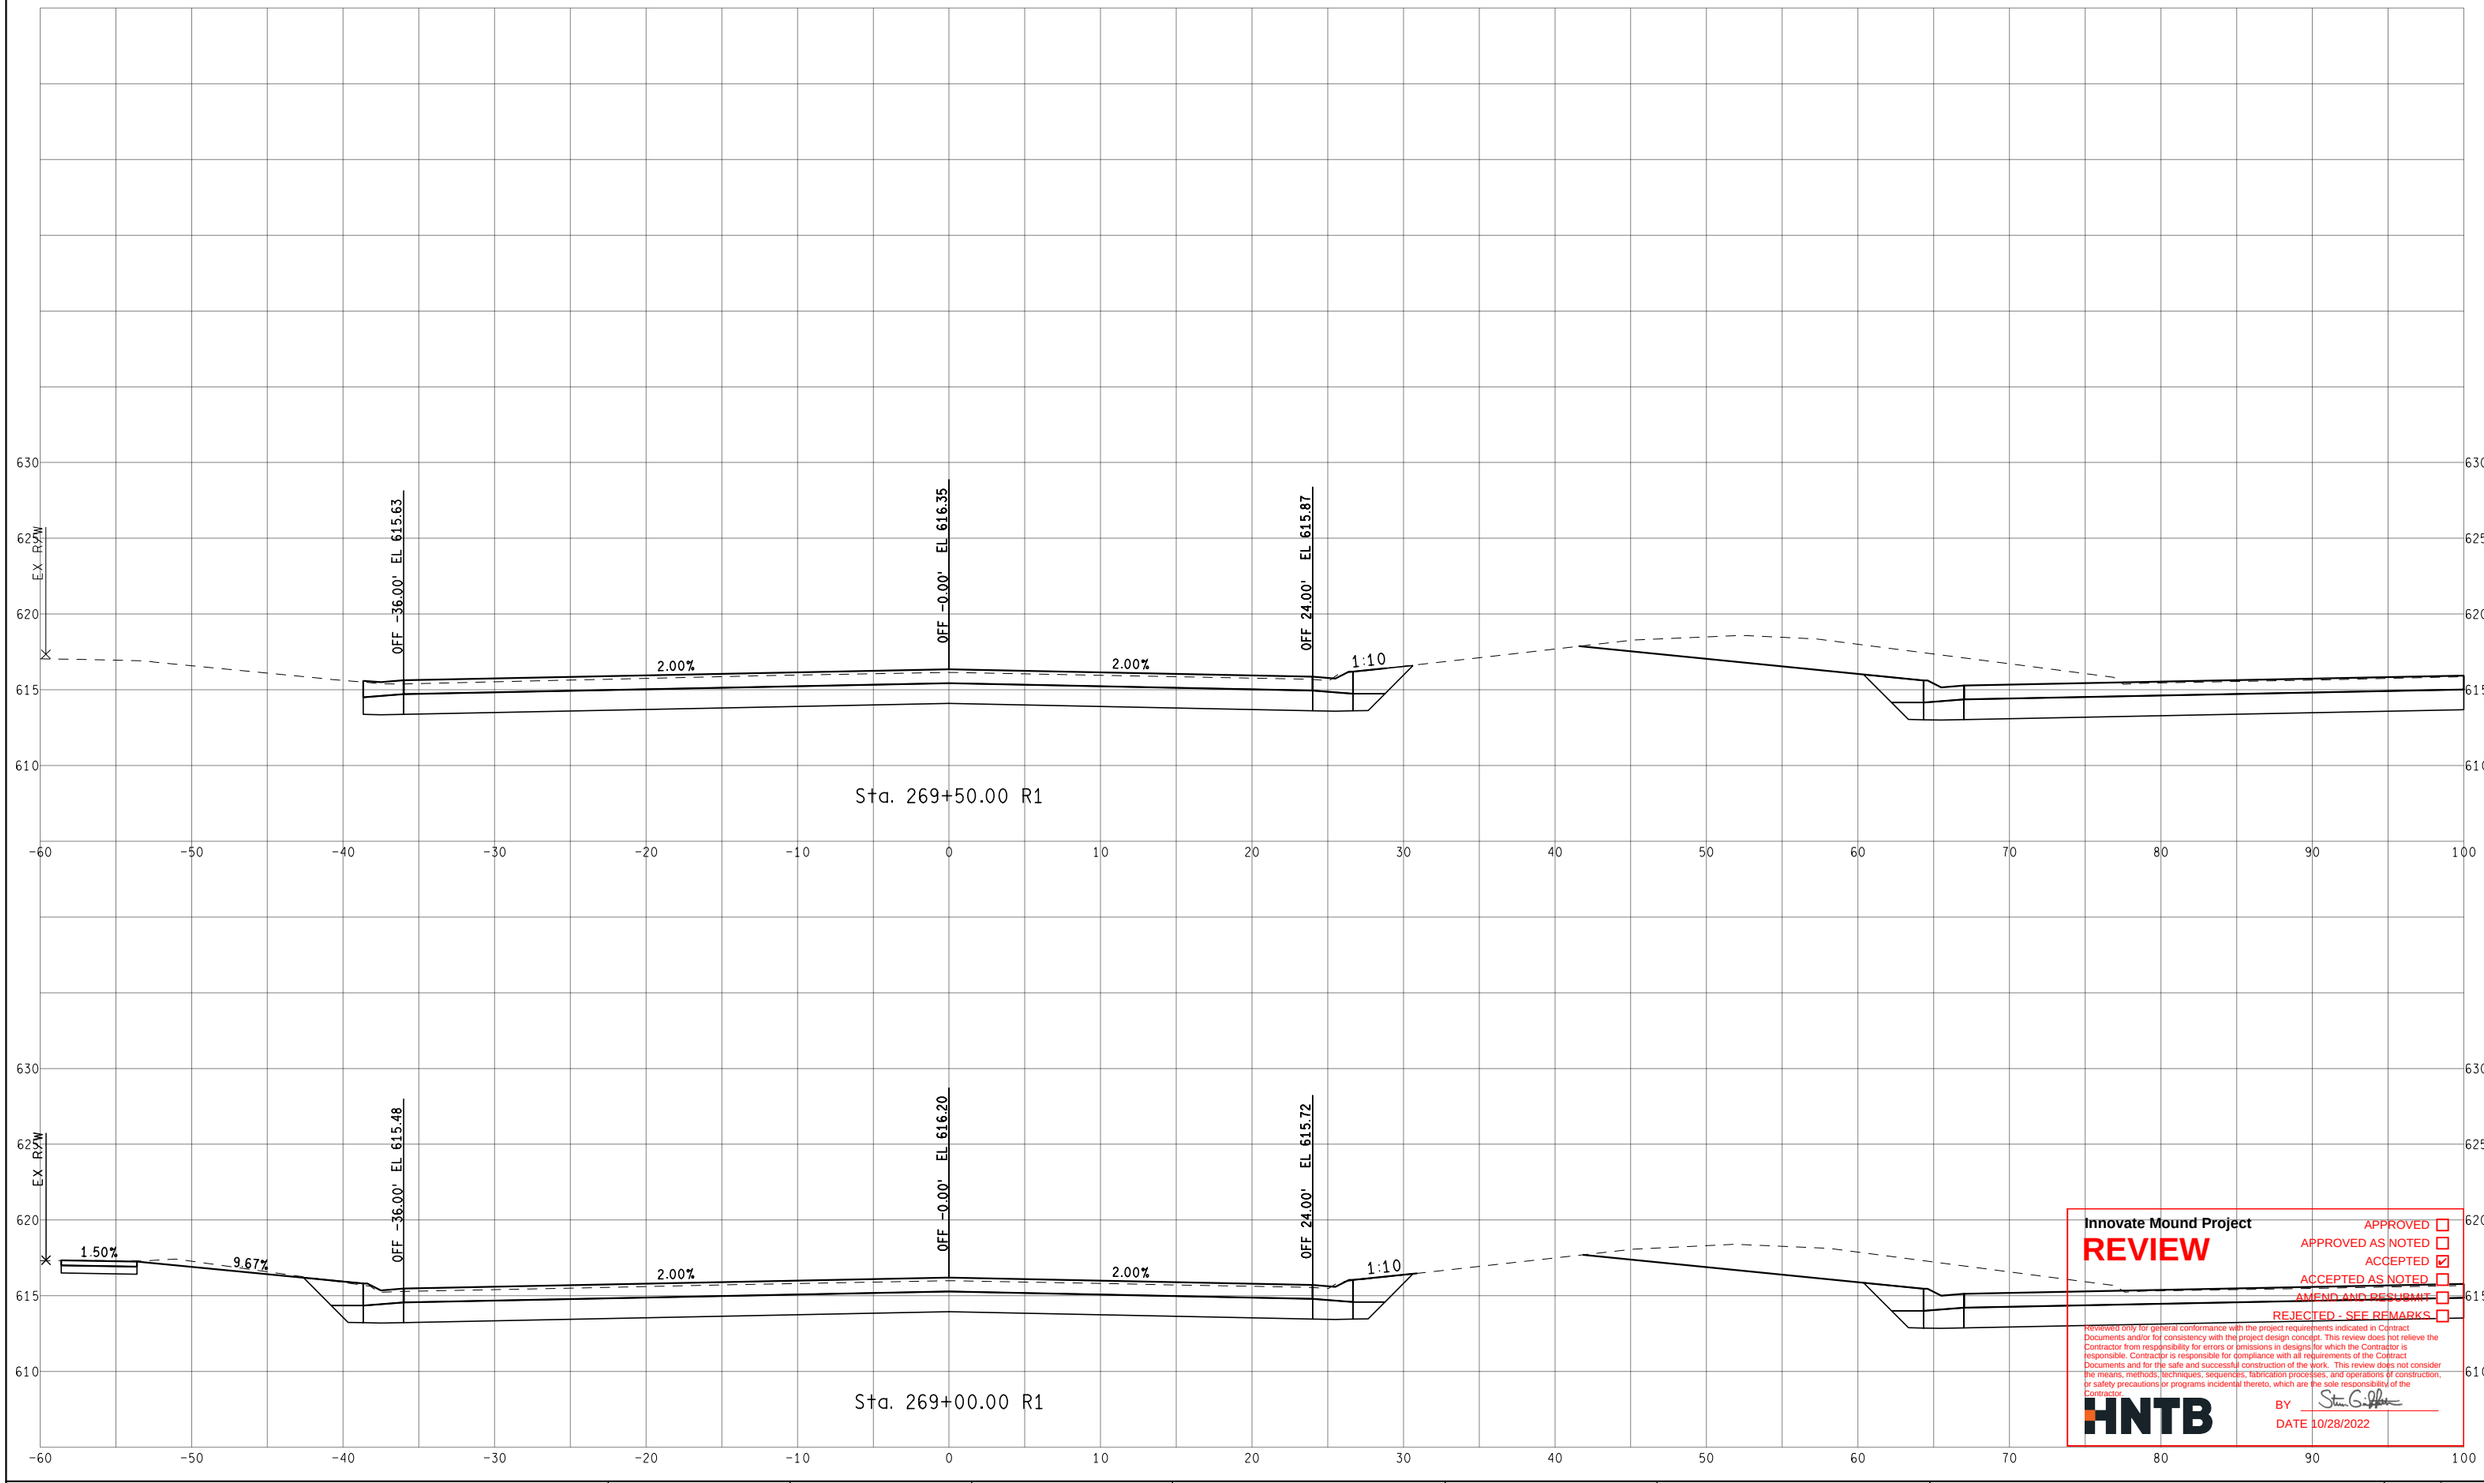

Innovate Mound Project

REVIEW

APPROVED ☐
APPROVED AS NOTED ☐
ACCEPTED ☑
ACCEPTED AS NOTED ☐
AMEND AND RESUBMIT ☐
REJECTED - SEE REMARKS ☐

Reviewed only for general conformance with the project requirements indicated in Contract Documents and/or for consistency with the project design concept. This review does not relieve the Contractor from responsibility for errors or omissions in designs for which the Contractor is responsible. Contractor is responsible for compliance with all requirements of the Contract Documents and for the safe and successful construction of the work. This review does not consider the means, methods, techniques, sequences, fabrication processes, and operations of construction, or safety precautions or programs incidental thereto, which are the sole responsibility of the Contractor.

HNTB

BY

DATE 10/28/2022

FINAL ROW PLAN REVISIONS (SUBMITTAL DATE:)							
NO.	DATE	AUTH	DESCRIPTION	NO.	DATE	AUTH	DESCRIPTION

Department of Roads

VERT. (FT) 0 10
HORZ. (FT) 0 10


FILE:

DATE: 10/12/22
DESIGN UNIT: XXX
TSC: MACOMB

CS: INFR50000
JN: 207178A

STA. 269+00.00 R1 TO STA. 269+50.00 R1
SB MOUND RD

DRAWING
SHEET
SECT

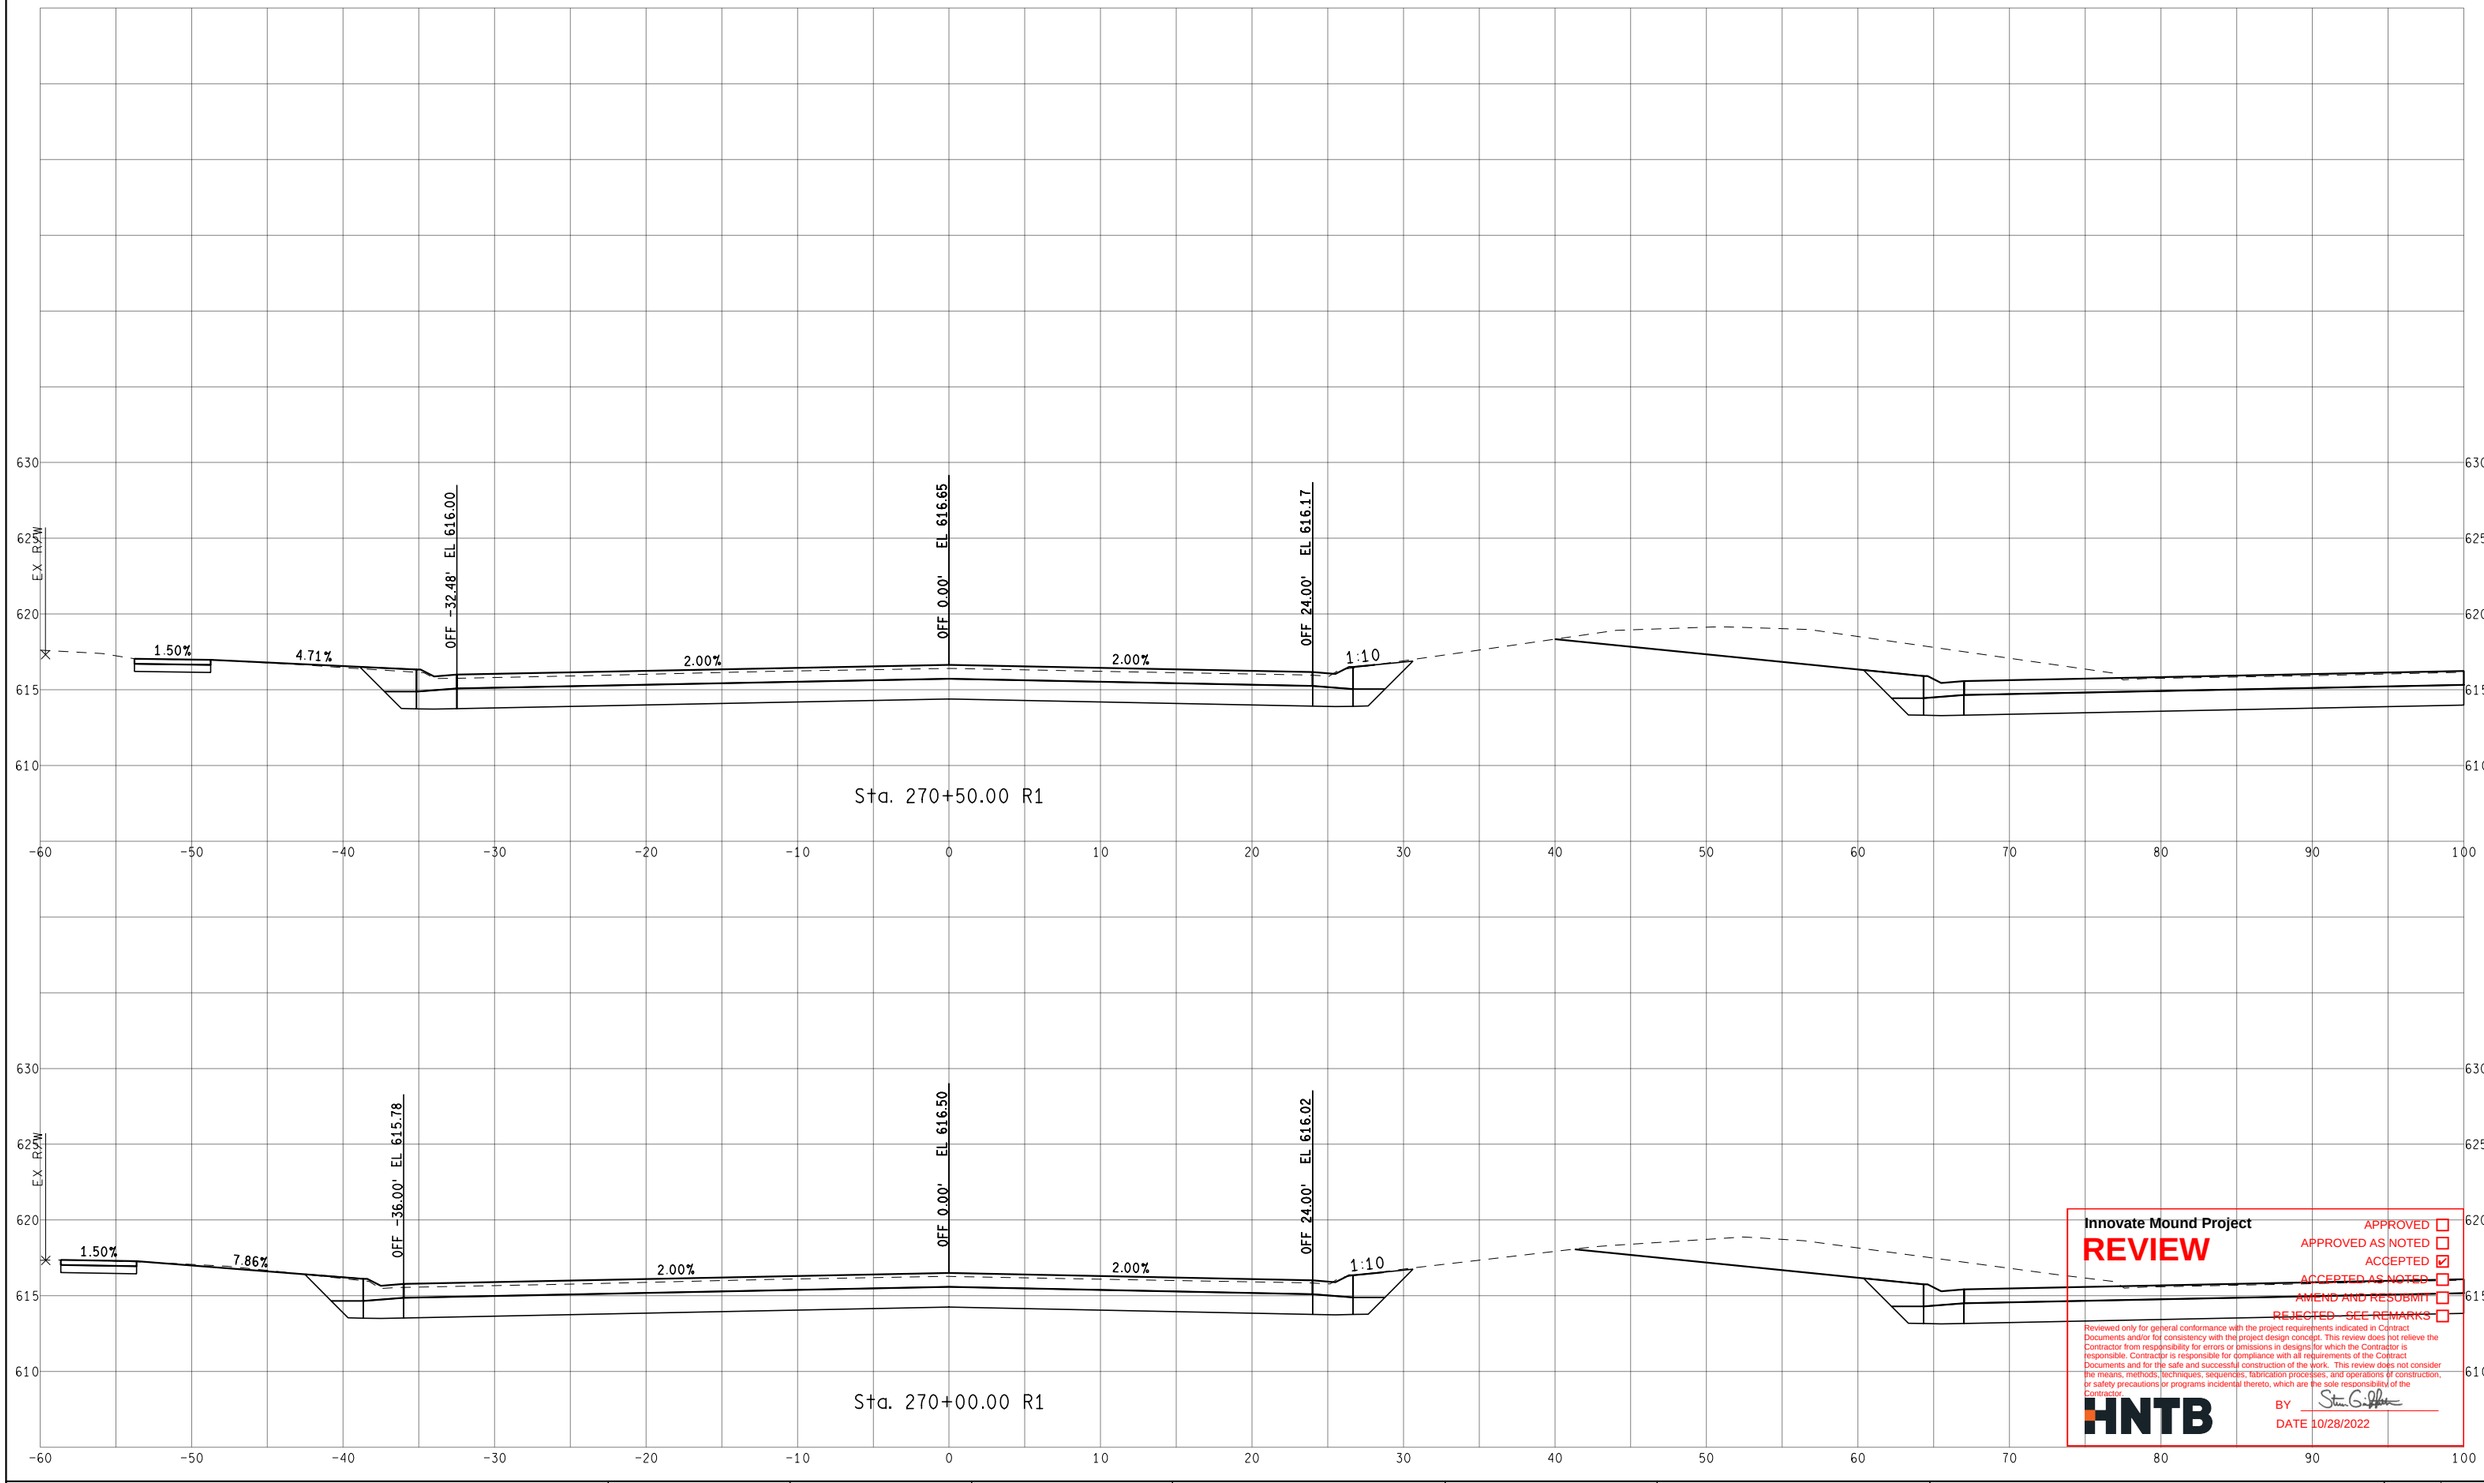

Innovate Mound Project

REVIEW

APPROVED ☐
APPROVED AS NOTED ☐
ACCEPTED ☑
ACCEPTED AS NOTED ☐
AMEND AND RESUBMIT ☐
REJECTED - SEE REMARKS ☐

Reviewed only for general conformance with the project requirements indicated in Contract Documents and/or for consistency with the project design concept. This review does not relieve the Contractor from responsibility for errors or omissions in designs for which the Contractor is responsible. Contractor is responsible for compliance with all requirements of the Contract Documents and for the safe and successful construction of the work. This review does not consider the means, methods, techniques, sequences, fabrication processes, and operations of construction, or safety precautions or programs incidental thereto, which are the sole responsibility of the Contractor.

HNTB

BY Steven G. Palmer

DATE 10/28/2022

FINAL ROW PLAN REVISIONS (SUBMITTAL DATE:)							
NO.	DATE	AUTH	DESCRIPTION	NO.	DATE	AUTH	DESCRIPTION

Department of Roads

VERT. (FT) 0 10

HORZ. (FT) 0 10

FILE:

DATE: 10/12/22

DESIGN UNIT: XXX

TSC: MACOMB

CS: INFR50000

JN: 207178A


STA. 270+00.00 R1 TO STA. 270+50.00 R1

SB MOUND RD

DRAWING

SHEET

SECT

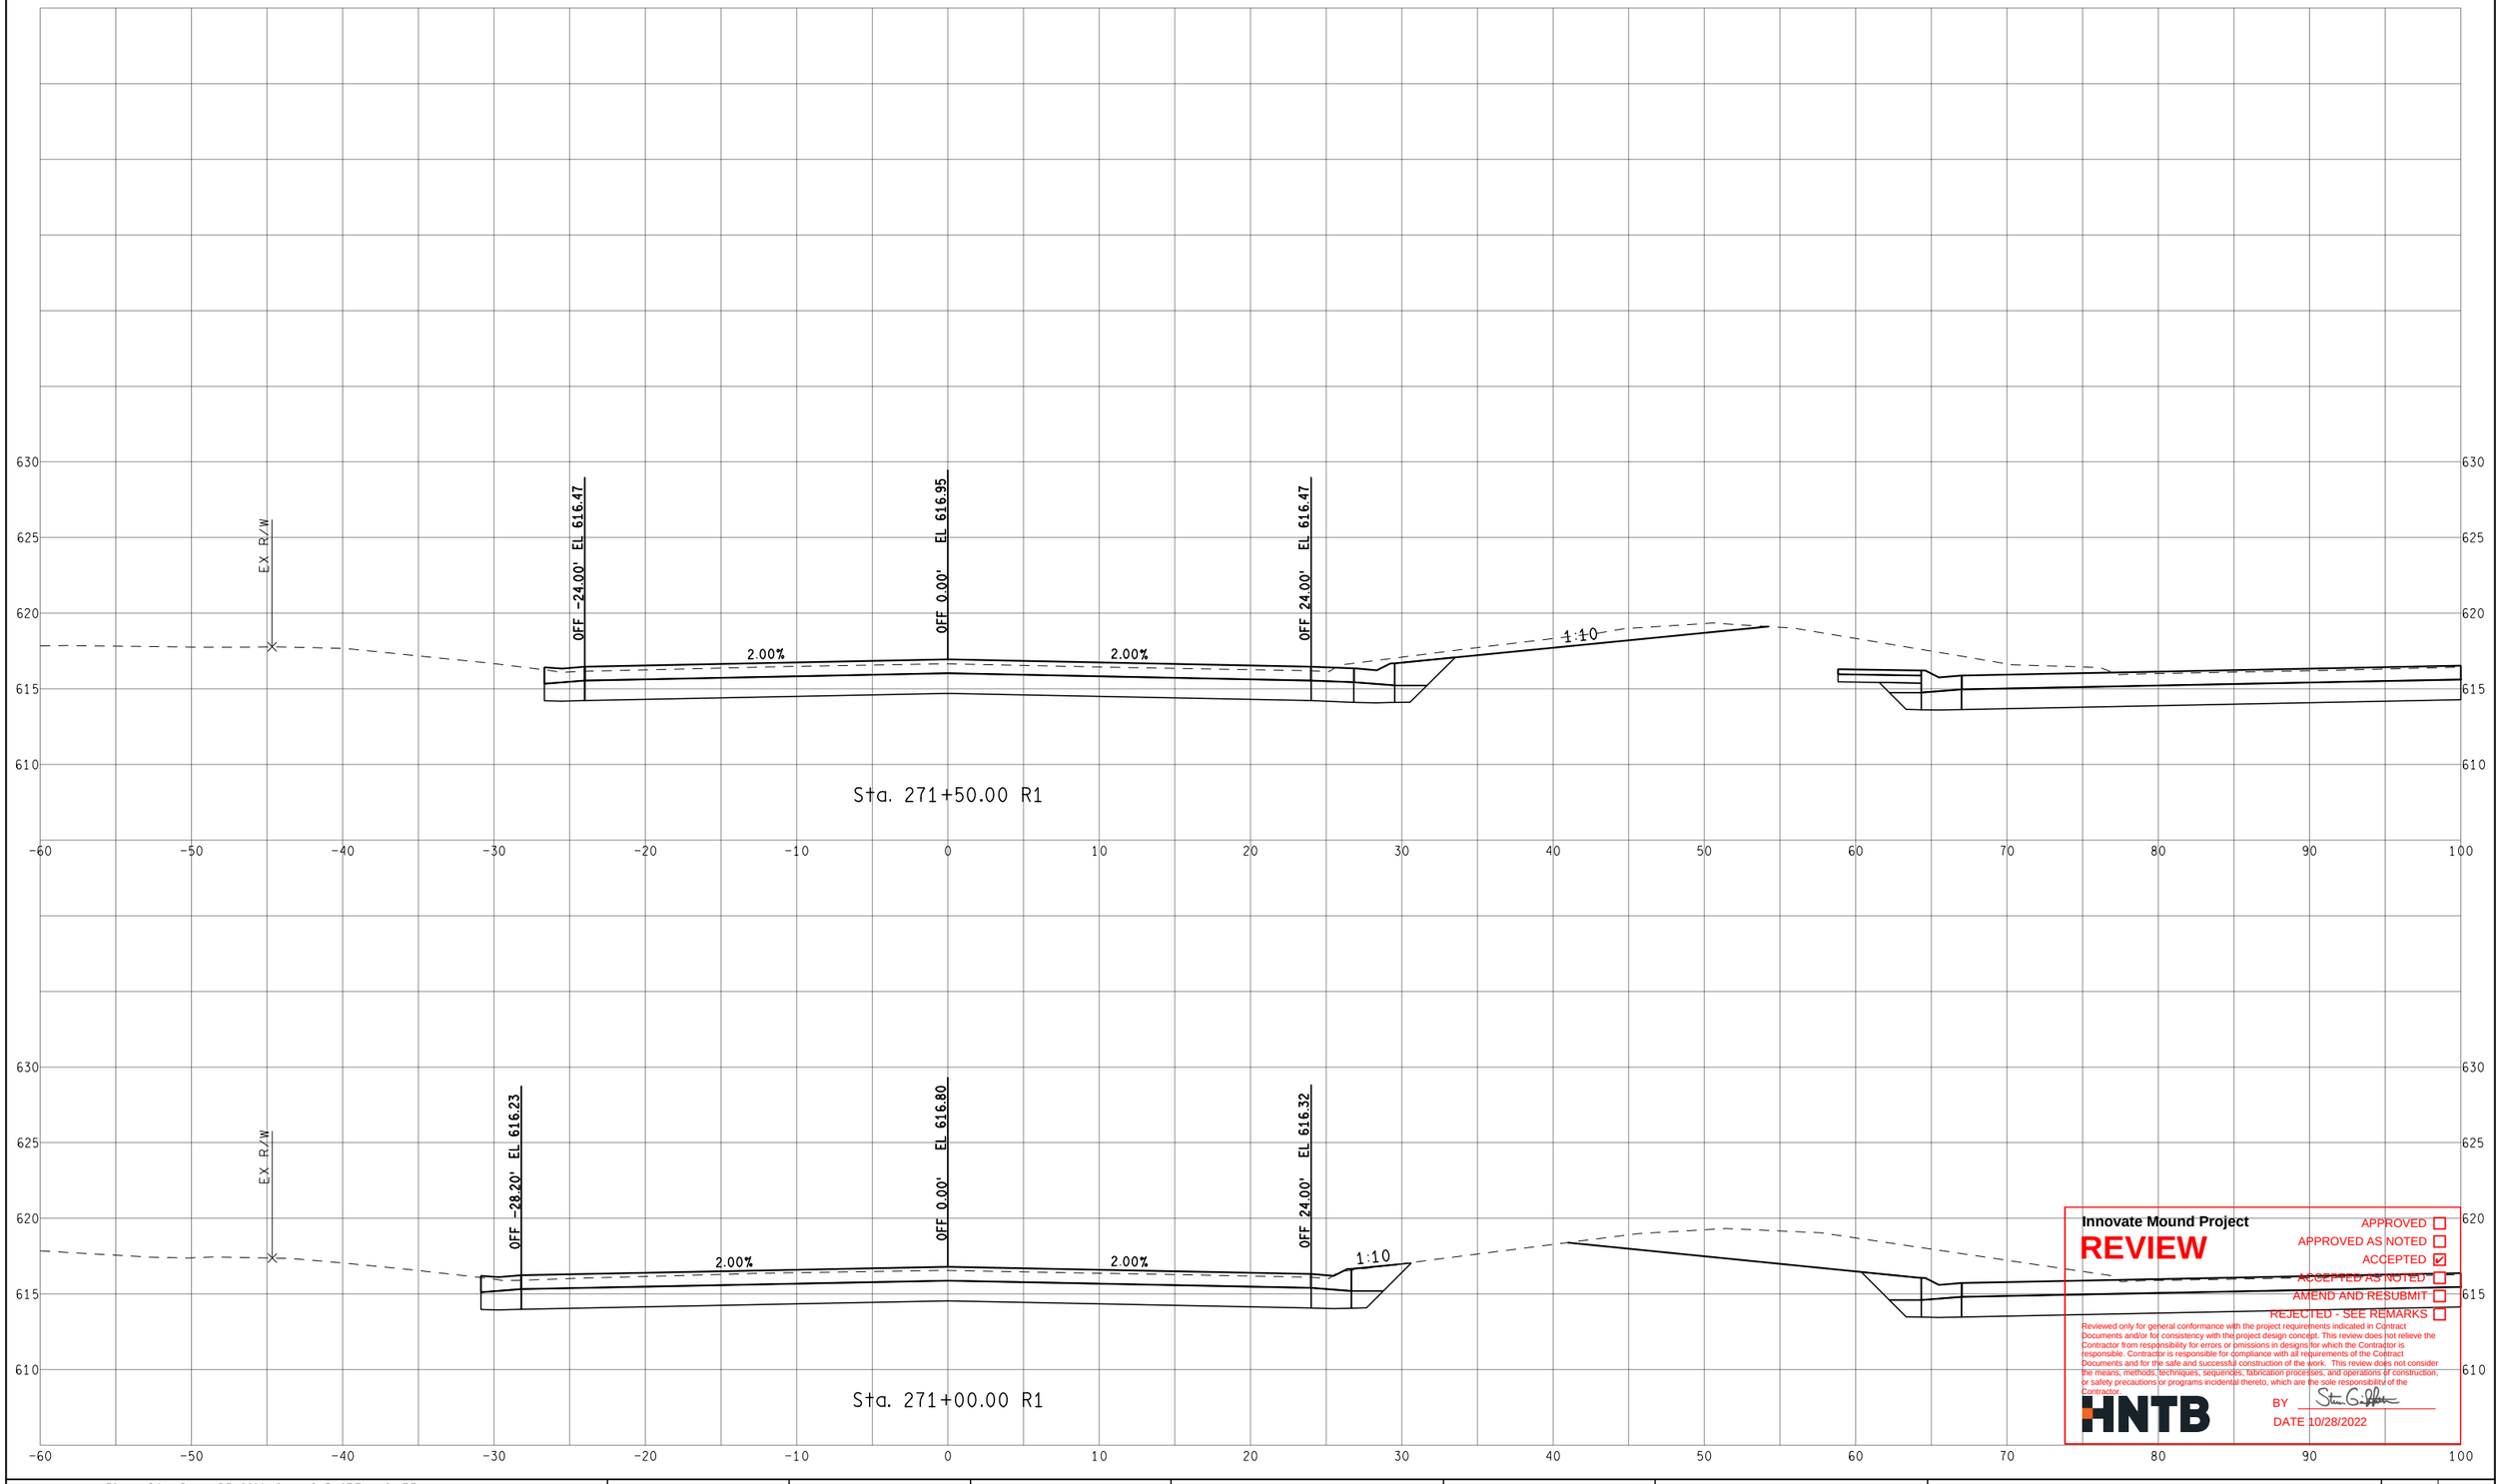

Innovate Mound Project

REVIEW

APPROVED ☐
APPROVED AS NOTED ☐
ACCEPTED ☑
ACCEPTED AS NOTED ☐
AMEND AND RESUBMIT ☐
REJECTED - SEE REMARKS ☐

Reviewed only for general conformance with the project requirements indicated in Contract Documents and/or for consistency with the project design concept. This review does not relieve the Contractor from responsibility for errors or omissions in designs for which the Contractor is responsible. Contractor is responsible for compliance with all requirements of the Contract Documents and for the safe and successful construction of the work. This review does not consider the means, methods, techniques, sequences, fabrication processes, and operations of construction, or safety precautions or programs incidental thereto, which are the sole responsibility of the Contractor.

HNTB

BY Steven G. Palmer

DATE 10/28/2022

FINAL ROW PLAN REVISIONS (SUBMITTAL DATE:)							
NO.	DATE	AUTH	DESCRIPTION	NO.	DATE	AUTH	DESCRIPTION

Macomb County Michigan — Department of Roads

VERT. (FT) 0 10
HORZ. (FT) 0 10


FILE:

DATE: 10/12/22
DESIGN UNIT: XXX
TSC: MACOMB

CS: INFR50000
JN: 207178A

STA. 271+00.00 R1 TO STA. 271+50.00 R1
SB MOUND RD

DRAWING
SHEET
SECT

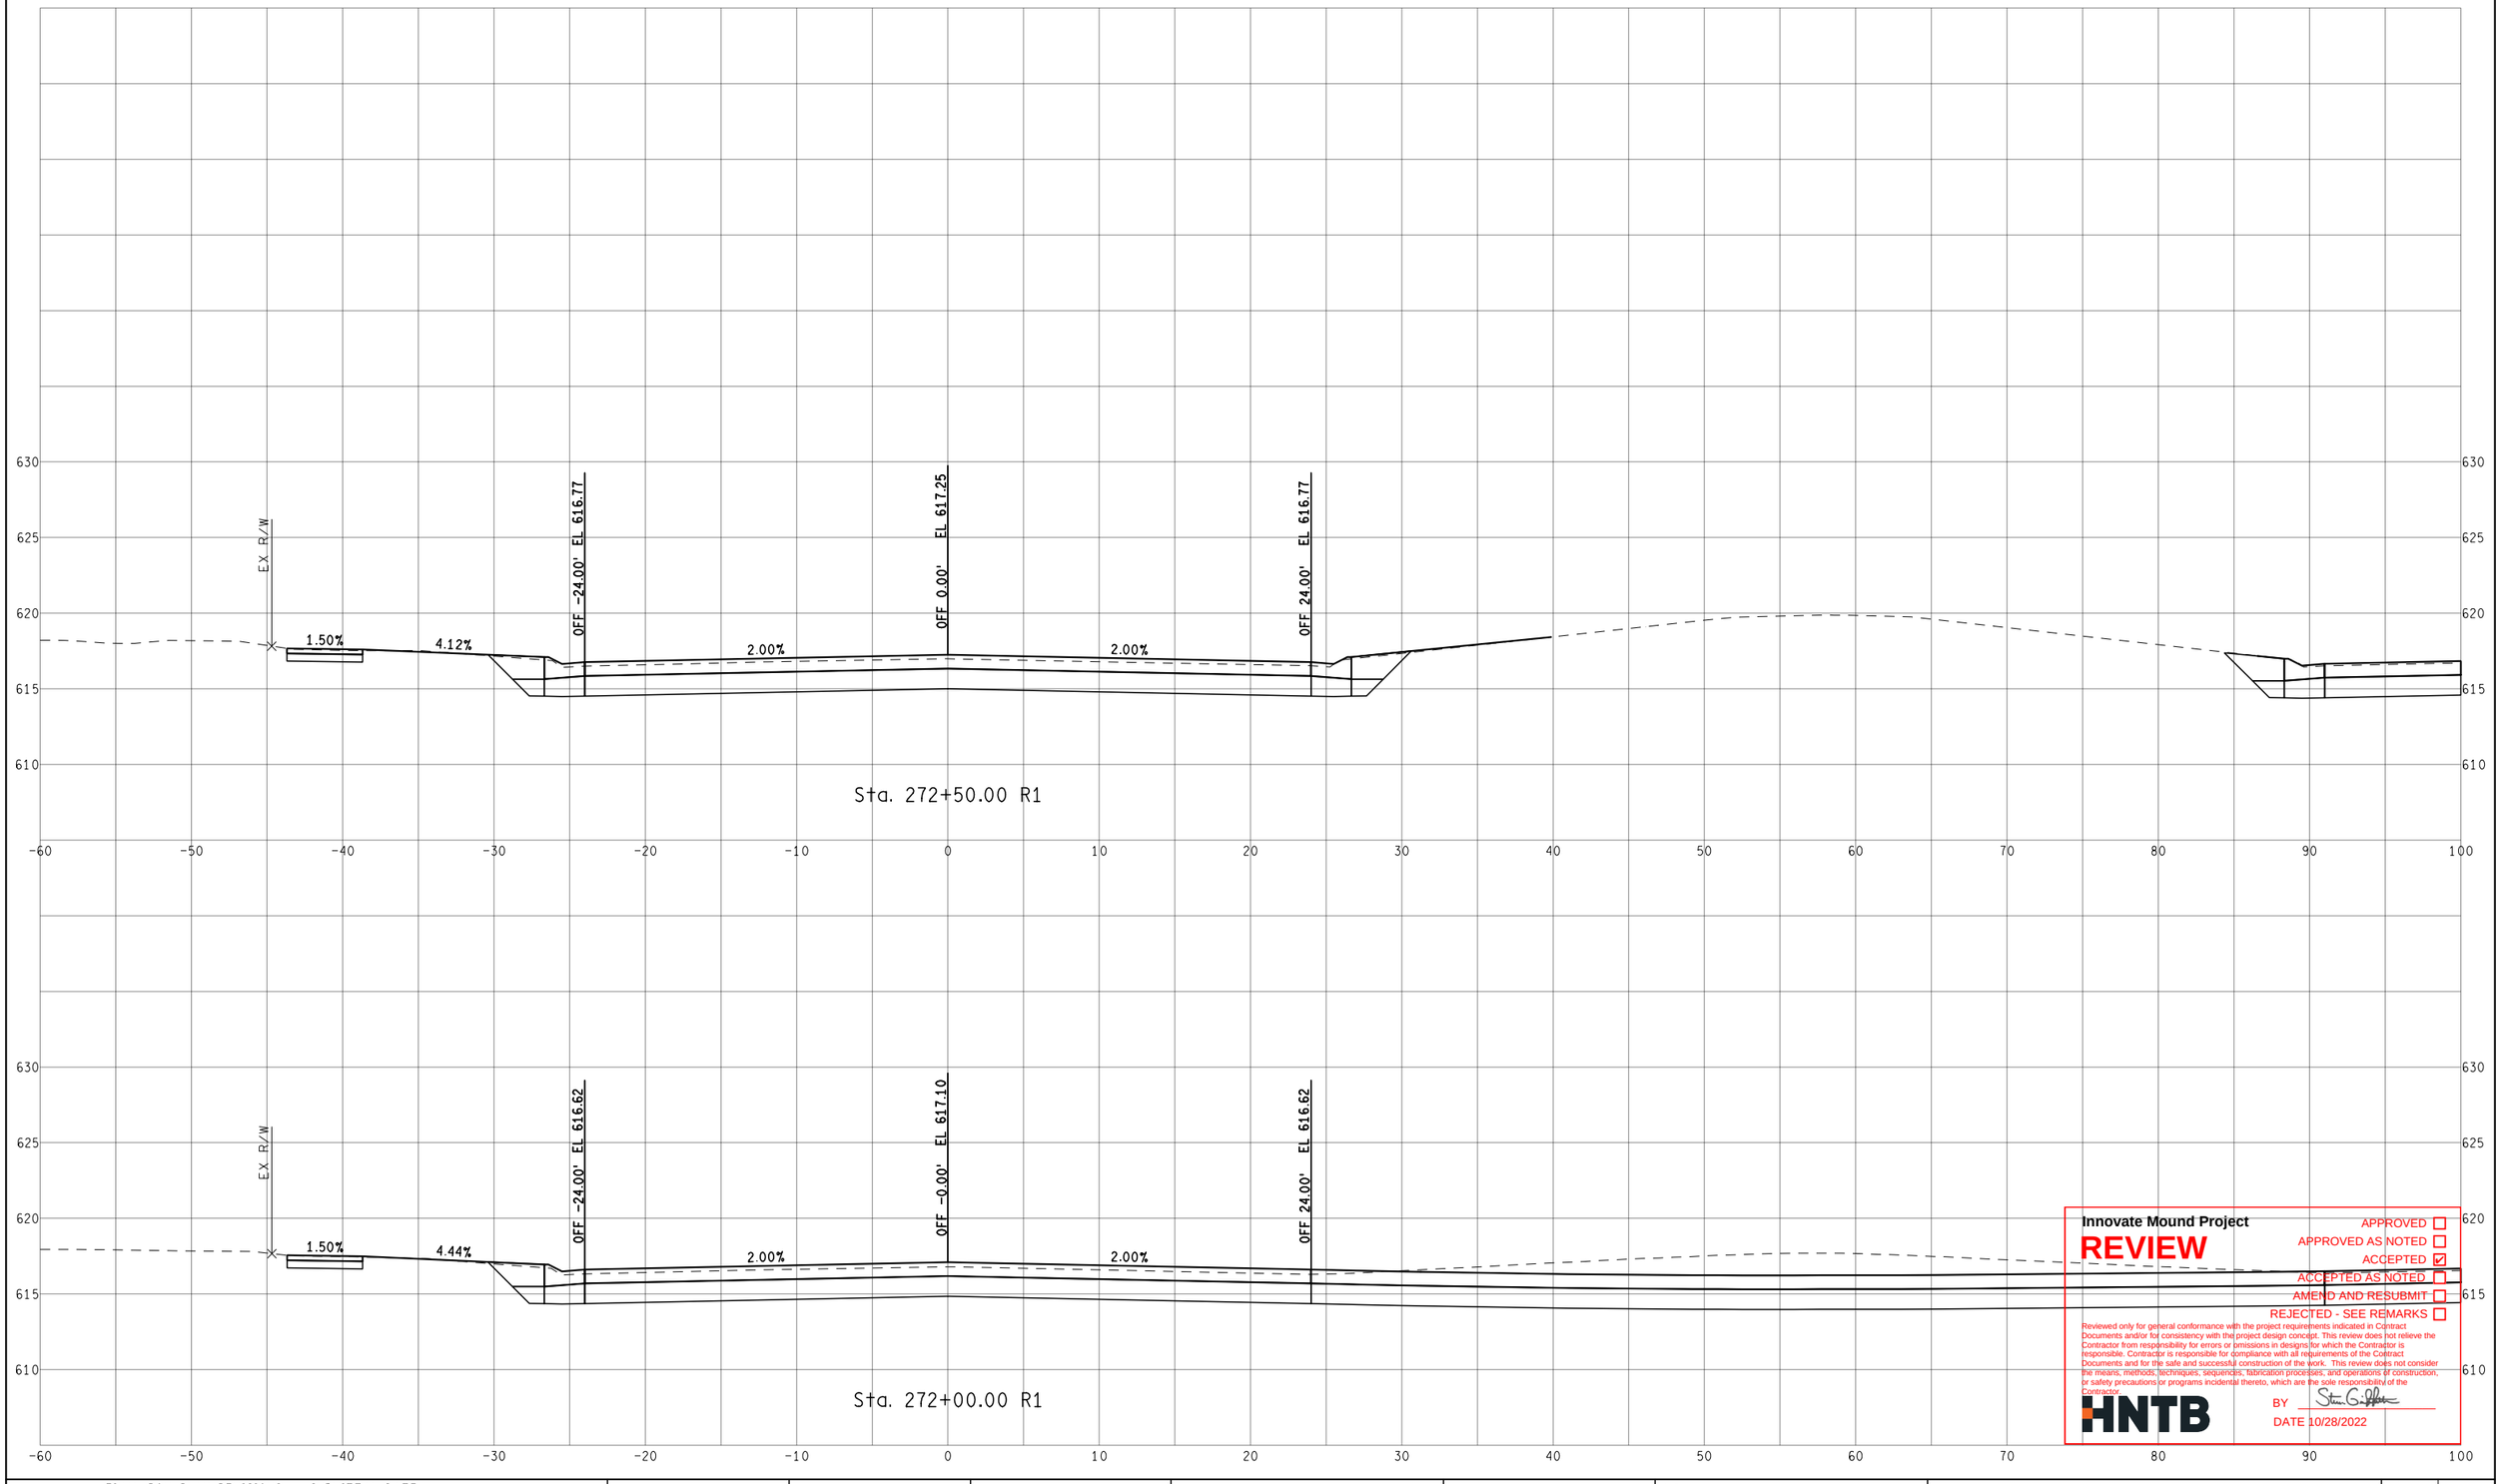

Innovate Mound Project

REVIEW

APPROVED ☐
APPROVED AS NOTED ☐
ACCEPTED ☑
ACCEPTED AS NOTED ☐
AMEND AND RESUBMIT ☐
REJECTED - SEE REMARKS ☐

Reviewed only for general conformance with the project requirements indicated in Contract Documents and/or for consistency with the project design concept. This review does not relieve the Contractor from responsibility for errors or omissions in designs for which the Contractor is responsible. Contractor is responsible for compliance with all requirements of the Contract Documents and for the safe and successful construction of the work. This review does not consider the means, methods, techniques, sequences, fabrication processes, and operations of construction, or safety precautions or programs incidental thereto, which are the sole responsibility of the Contractor.

HNTB

BY Steven G. Palmer

DATE 10/28/2022

FINAL ROW PLAN REVISIONS (SUBMITTAL DATE:)							
NO.	DATE	AUTH	DESCRIPTION	NO.	DATE	AUTH	DESCRIPTION

Department of Roads

VERT. (FT) 0 10

HORZ. (FT) 0 10

FILE:

DATE: 10/12/22

DESIGN UNIT: XXX

TSC: MACOMB

CS: INFR50000

JN: 207178A


STA. 272+00.00 R1 TO STA. 272+50.00 R1

SB MOUND RD

DRAWING

SHEET

SECT

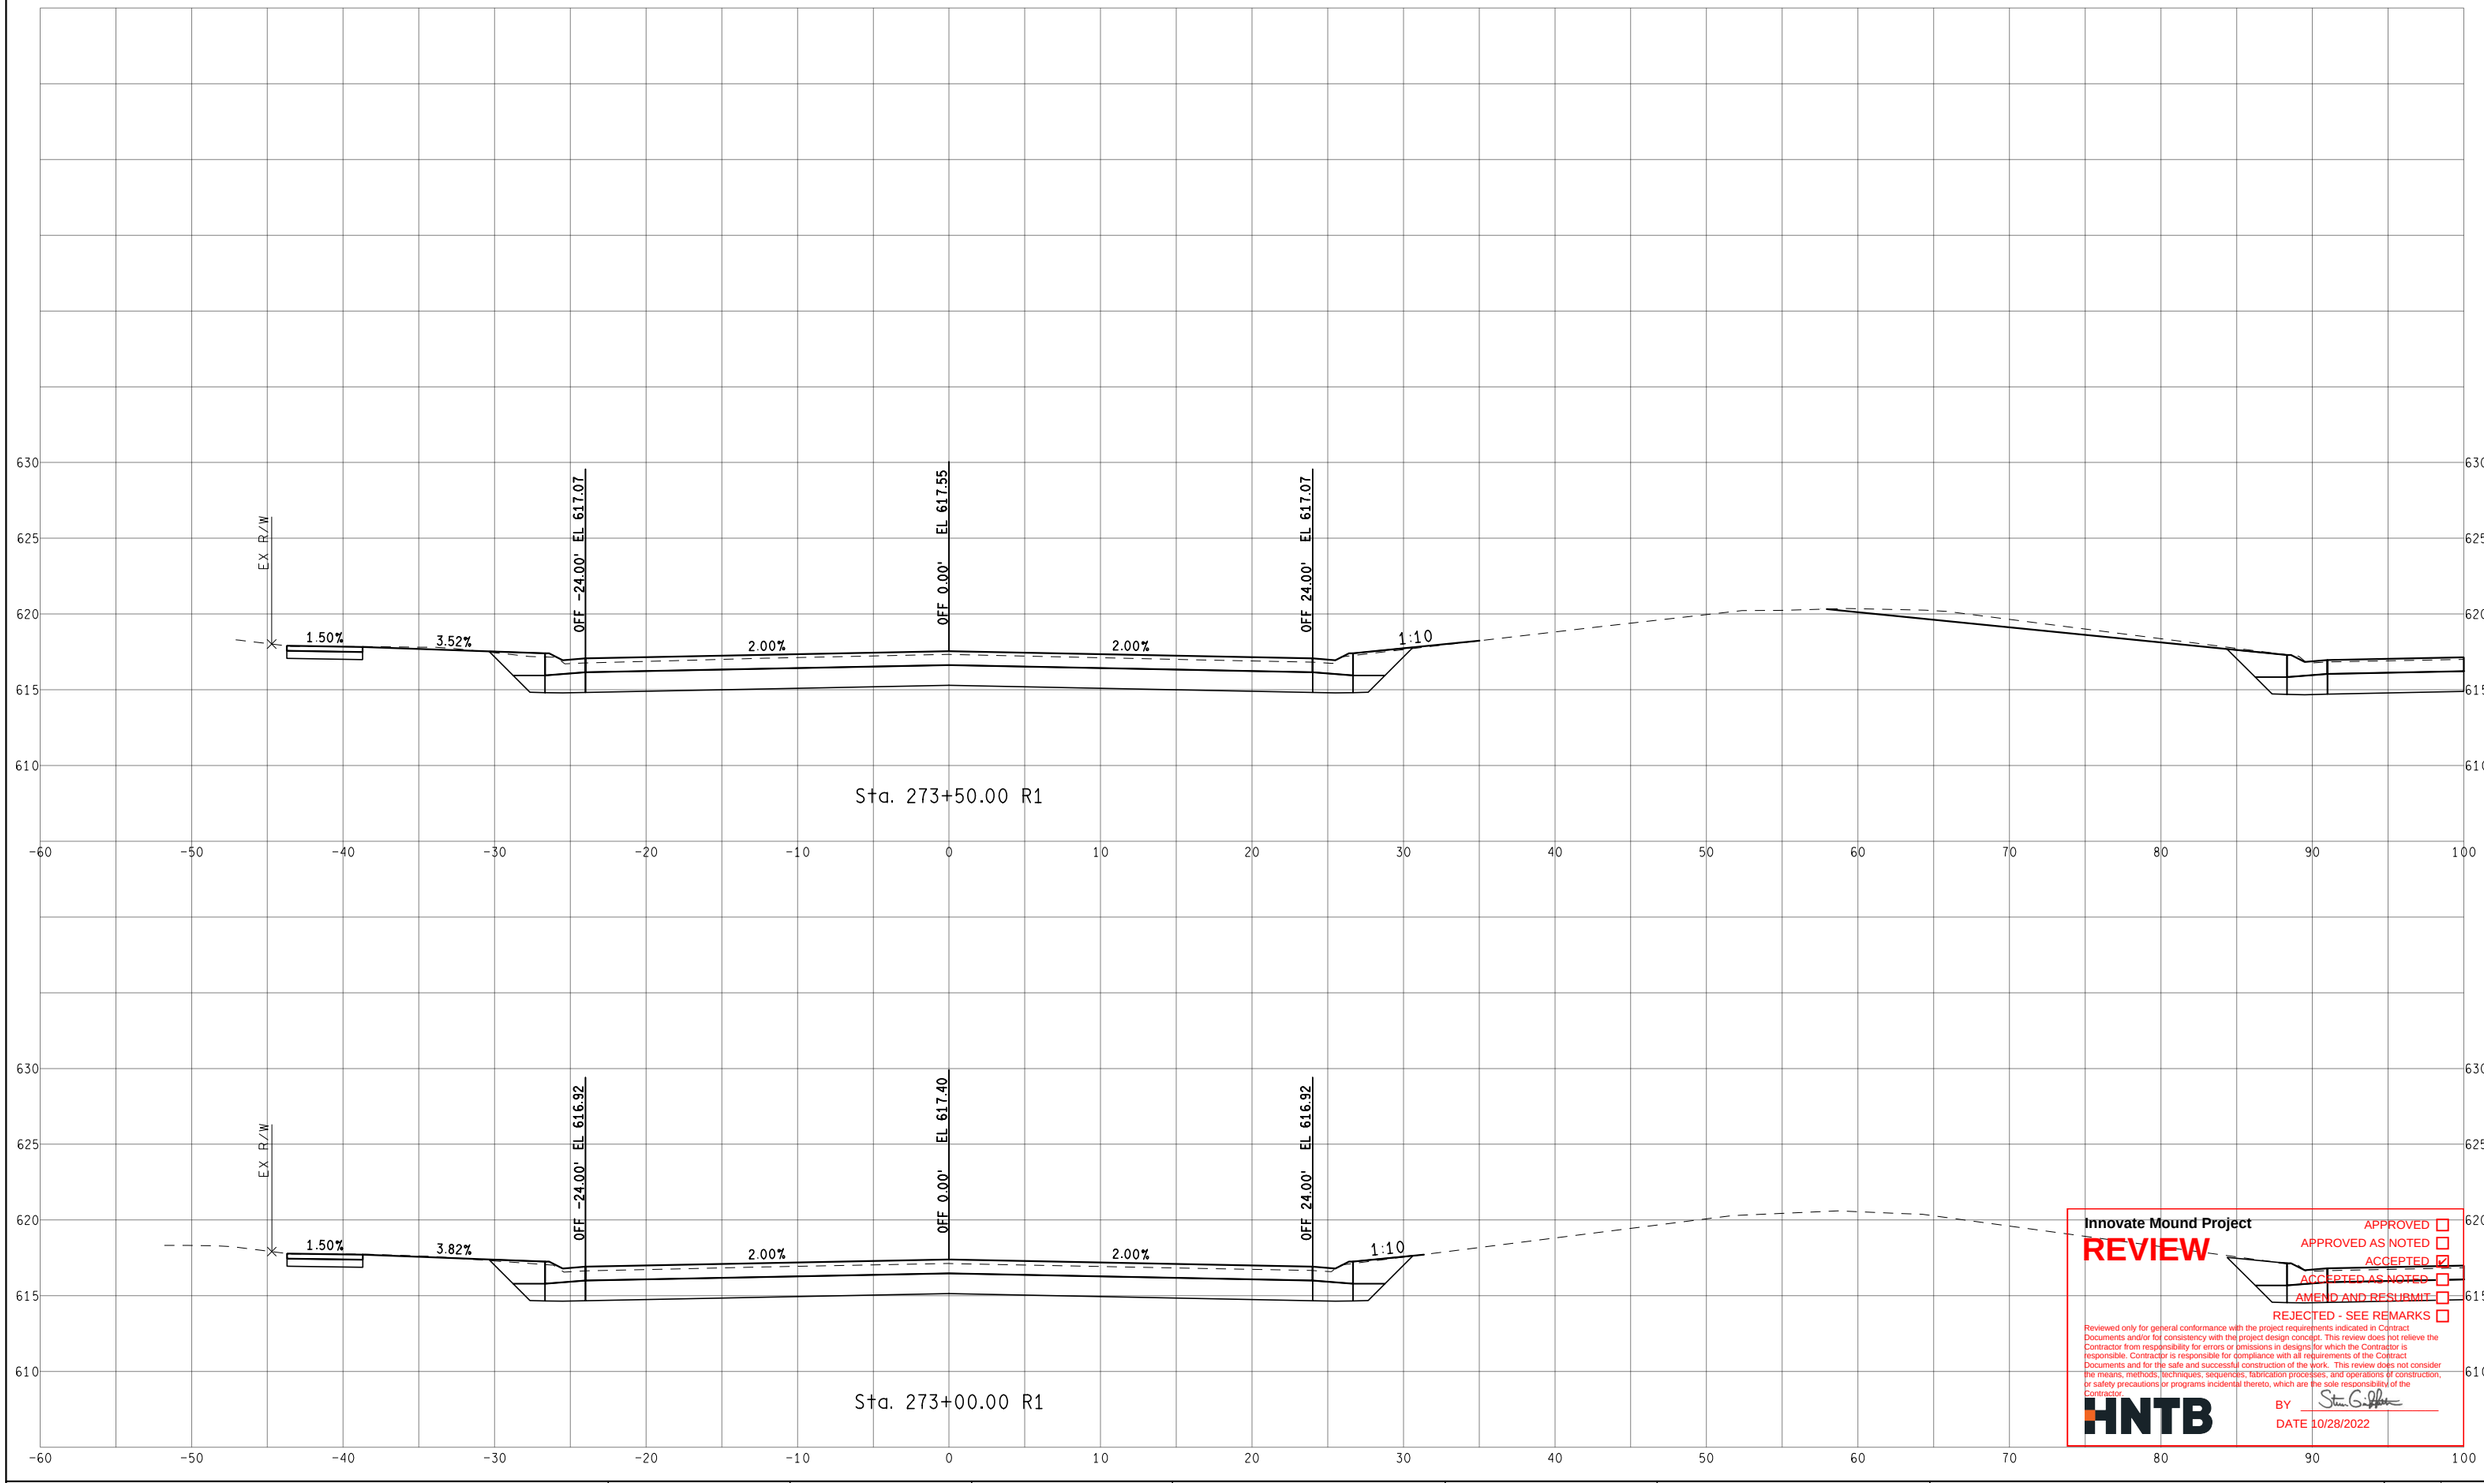

Innovate Mound Project

REVIEW

APPROVED ☐
APPROVED AS NOTED ☐
ACCEPTED ☑
ACCEPTED AS NOTED ☐
AMEND AND RESUBMIT ☐
REJECTED - SEE REMARKS ☐

Reviewed only for general conformance with the project requirements indicated in Contract Documents and/or for consistency with the project design concept. This review does not relieve the Contractor from responsibility for errors or omissions in designs for which the Contractor is responsible. Contractor is responsible for compliance with all requirements of the Contract Documents and for the safe and successful construction of the work. This review does not consider the means, methods, techniques, sequences, fabrication processes, and operations of construction, or safety precautions or programs incidental thereto, which are the sole responsibility of the Contractor.

HNTB

BY Steven G. Palmer

DATE 10/28/2022

FINAL ROW PLAN REVISIONS (SUBMITTAL DATE:)							
NO.	DATE	AUTH	DESCRIPTION	NO.	DATE	AUTH	DESCRIPTION

Department of Roads

VERT. (FT) 0 10

HORZ. (FT) 0 10

FILE:

DATE: 10/12/22

DESIGN UNIT: XXX

TSC: MACOMB

CS: INFR50000

JN: 207178A

STA. 273+00.00 R1 TO STA. 273+50.00 R1

SB MOUND RD

DRAWING

SHEET

SECT



Innovate Mound Project

REVIEW

APPROVED ☐
APPROVED AS NOTED ☐
ACCEPTED ☒
ACCEPTED AS NOTED ☐
AMEND AND RESUBMIT ☐
REJECTED - SEE REMARKS ☐

Reviewed only for general conformance with the project requirements indicated in Contract Documents and/or for consistency with the project design concept. This review does not relieve the Contractor from responsibility for errors or omissions in designs for which the Contractor is responsible. Contractor is responsible for compliance with all requirements of the Contract Documents and for the safe and successful construction of the work. This review does not consider the means, methods, techniques, sequences, fabrication processes, and operations of construction, or safety precautions or programs incidental thereto, which are the sole responsibility of the Contractor.

HNTB

BY

DATE 10/28/2022

FINAL ROW PLAN REVISIONS (SUBMITTAL DATE:)							
NO.	DATE	AUTH	DESCRIPTION	NO.	DATE	AUTH	DESCRIPTION

Department of Roads

0 VERT. (FT) 10

0 HORZ. (FT) 10

FILE:

DATE: 10/12/22

DESIGN UNIT: XXX

TSC: MACOMB

CS: INFR50000

JN: 207178A


STA. 274+00.00 R1 TO STA. 274+50.00 R1

SB MOUND RD

DRAWING

SHEET

SECT

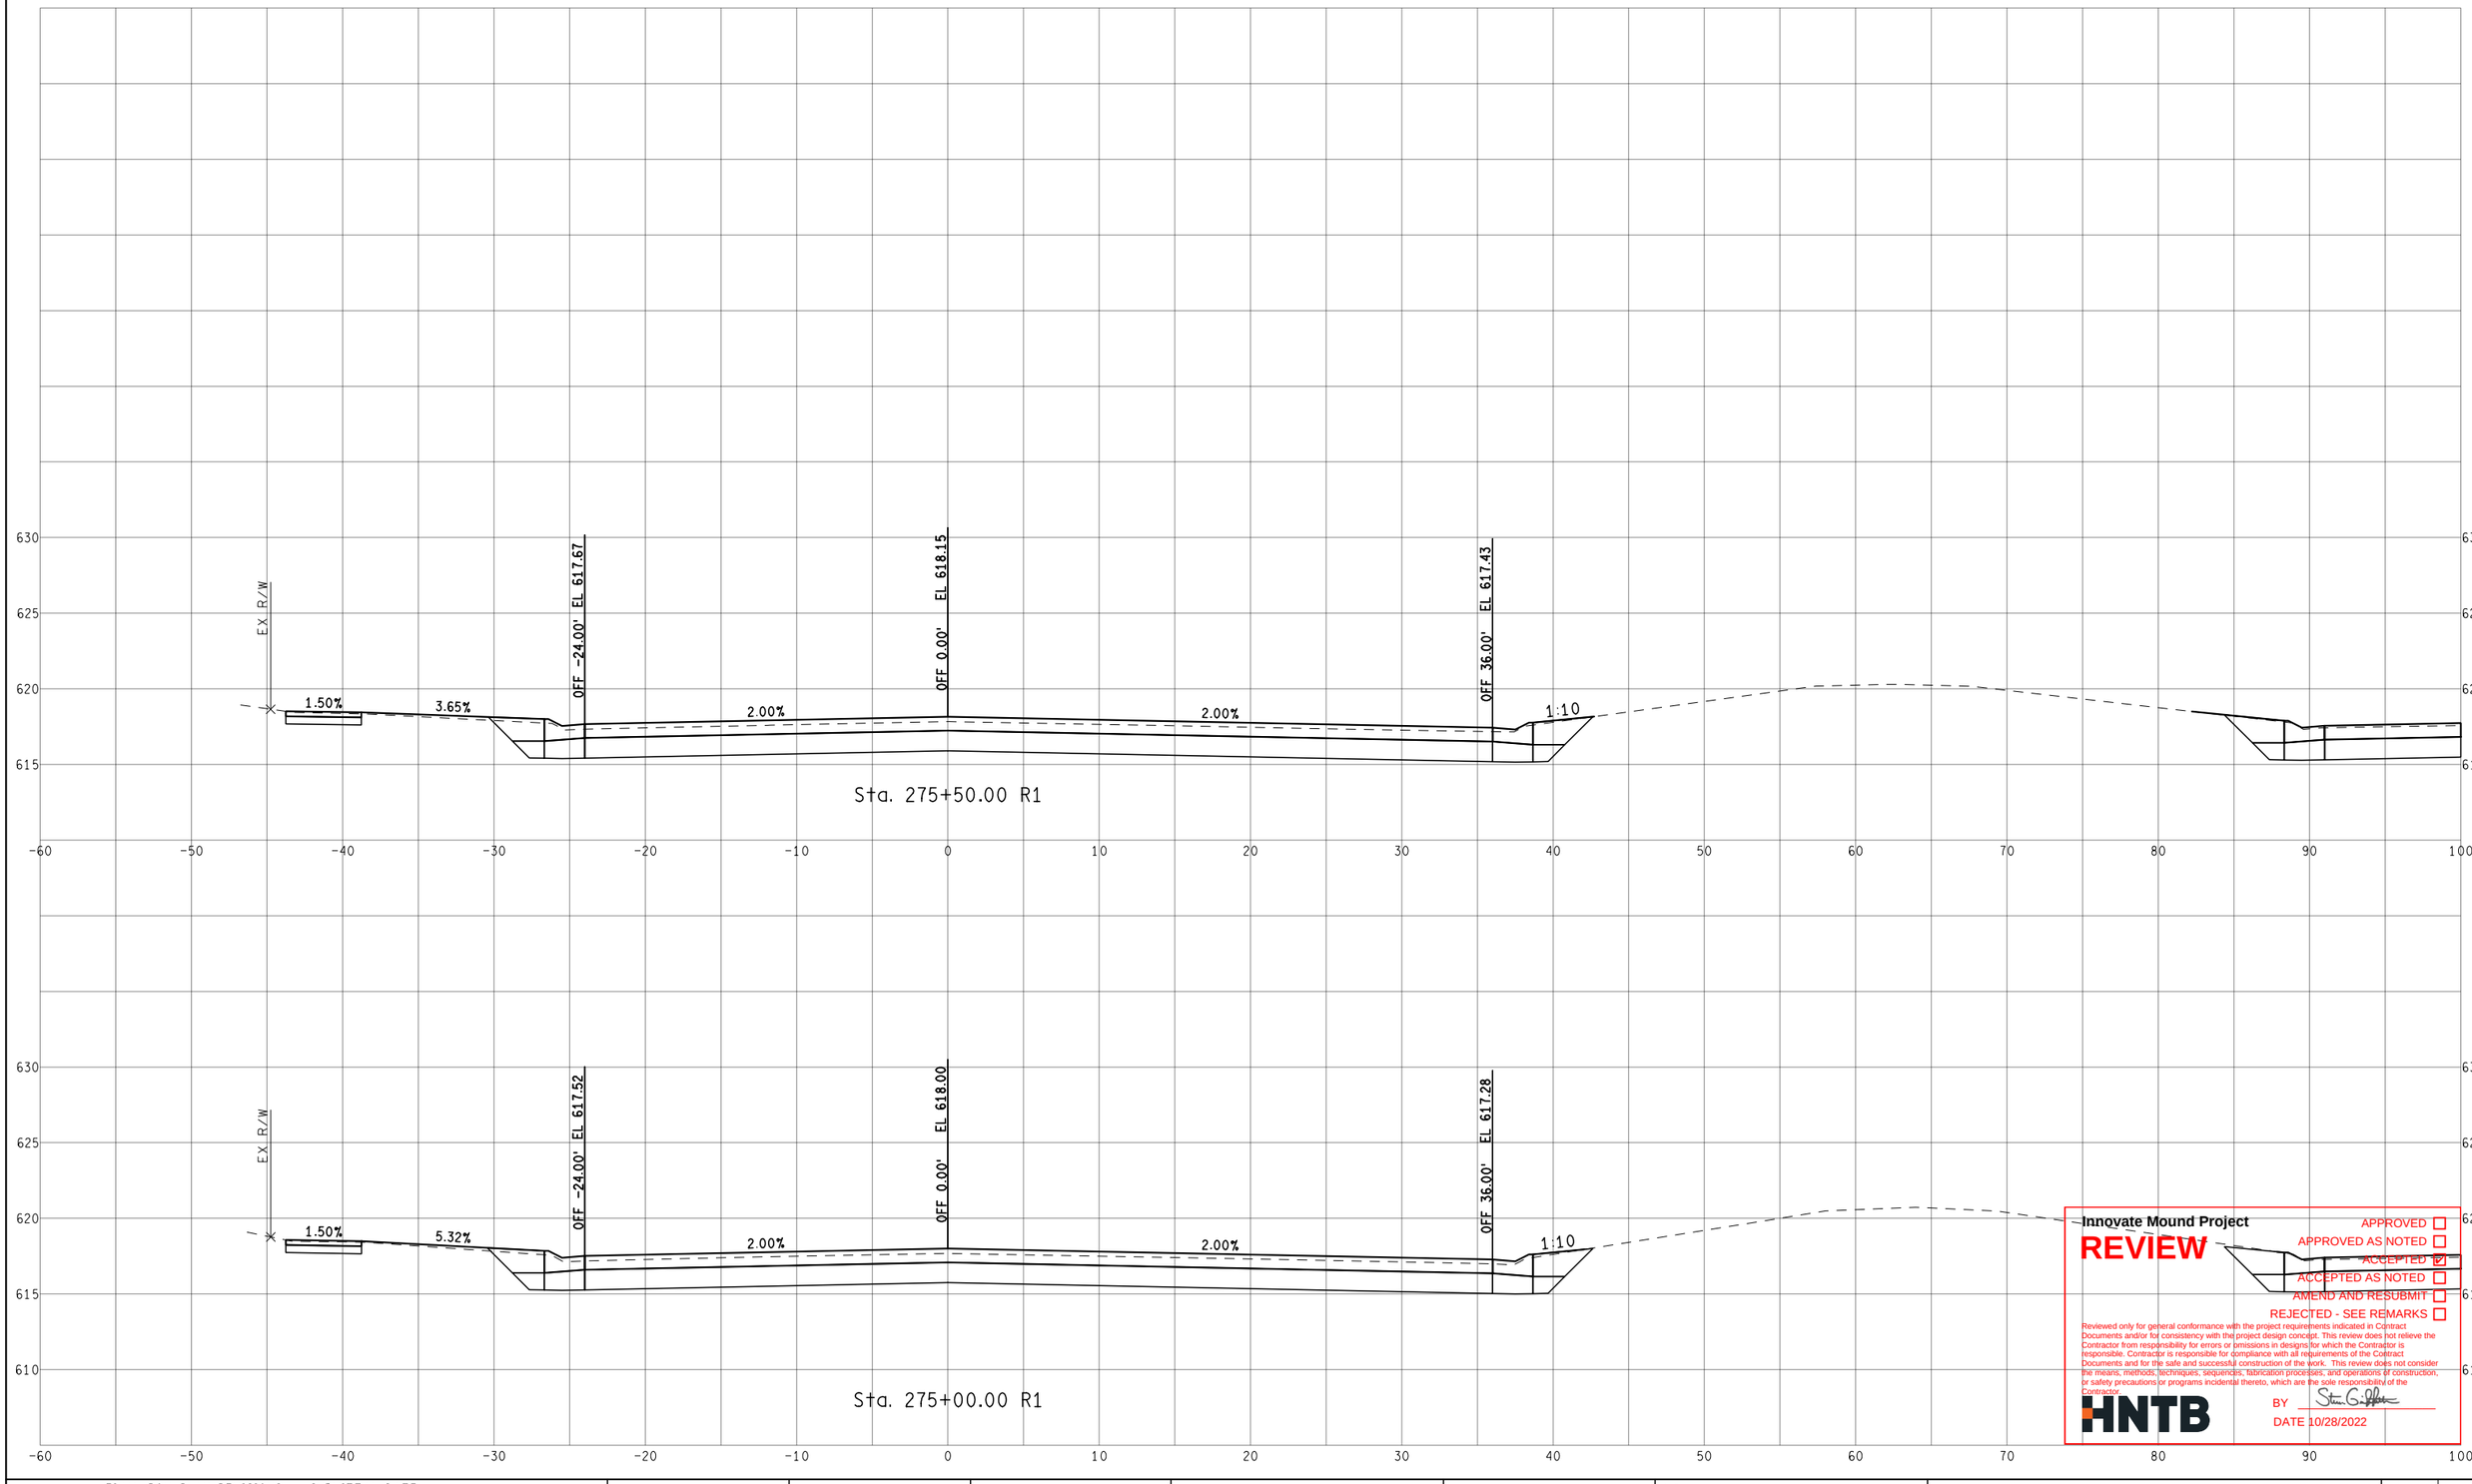

Innovate Mound Project

REVIEW

APPROVED ☐
APPROVED AS NOTED ☐
ACCEPTED ☑
ACCEPTED AS NOTED ☐
AMEND AND RESUBMIT ☐
REJECTED - SEE REMARKS ☐

Reviewed only for general conformance with the project requirements indicated in Contract Documents and/or for consistency with the project design concept. This review does not relieve the Contractor from responsibility for errors or omissions in designs for which the Contractor is responsible. Contractor is responsible for compliance with all requirements of the Contract Documents and for the safe and successful construction of the work. This review does not consider the means, methods, techniques, sequences, fabrication processes, and operations of construction, or safety precautions or programs incidental thereto, which are the sole responsibility of the Contractor.

HNTB

BY

DATE 10/28/2022

FINAL ROW PLAN REVISIONS (SUBMITTAL DATE:)							
NO.	DATE	AUTH	DESCRIPTION	NO.	DATE	AUTH	DESCRIPTION

Department of Roads

VERT. (FT) 0 10

HORZ. (FT) 0 10

FILE:

DATE: 10/12/22

DESIGN UNIT: XXX

TSC: MACOMB

CS: INFR50000

JN: 207178A


STA. 275+00.00 R1 TO STA. 275+50.00 R1

SB MOUND RD


DRAWING

SHEET


SECT

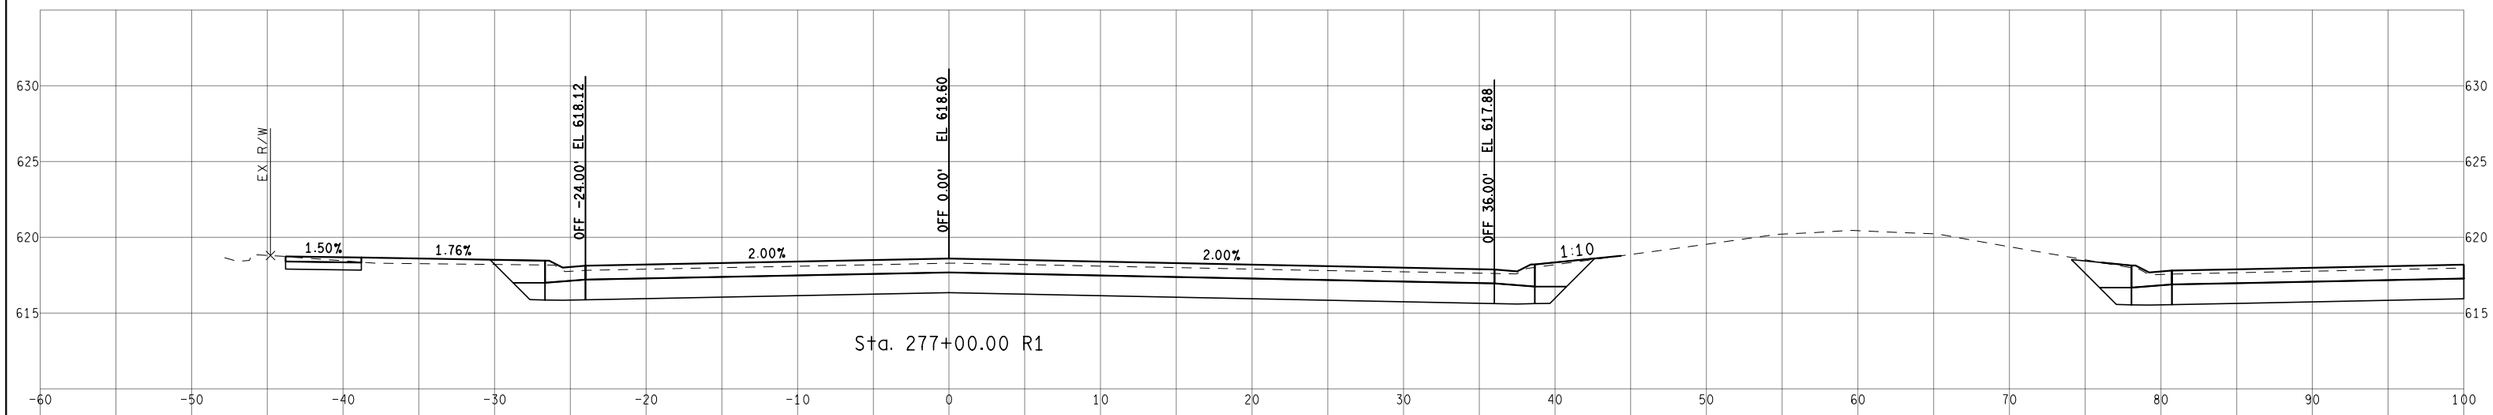

Sta. 277+00.00 R1

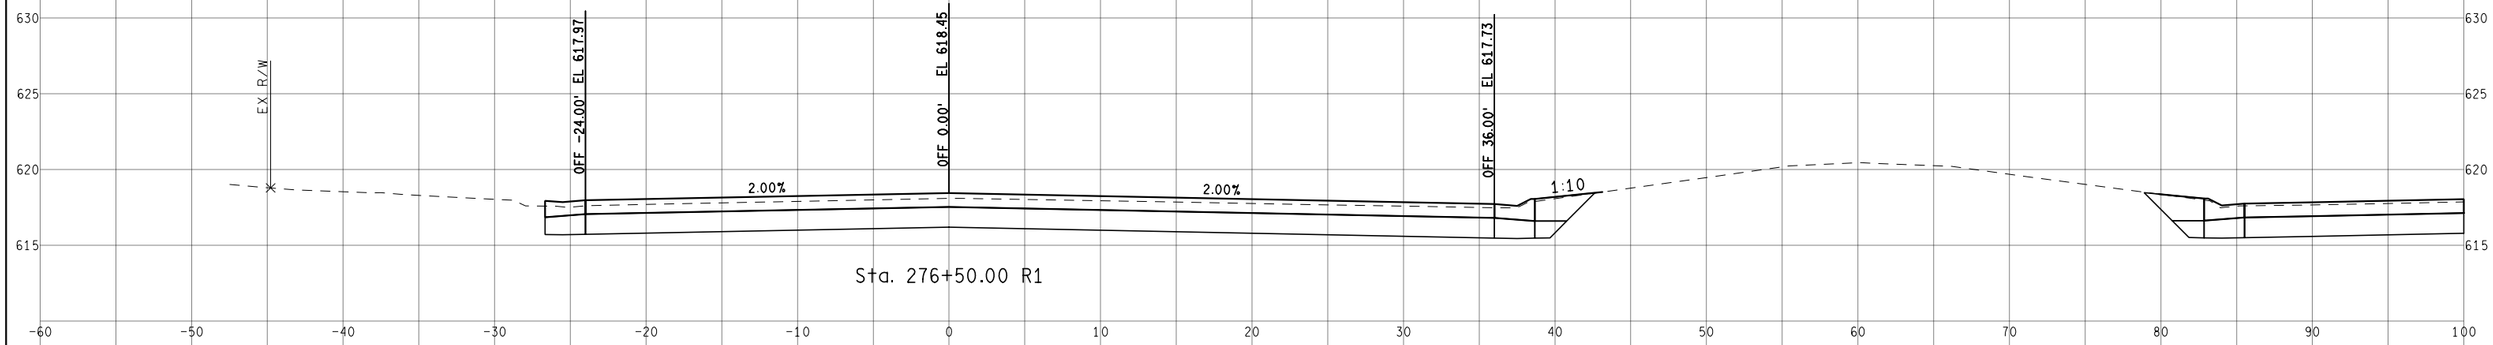

Sta. 276+50.00 R1

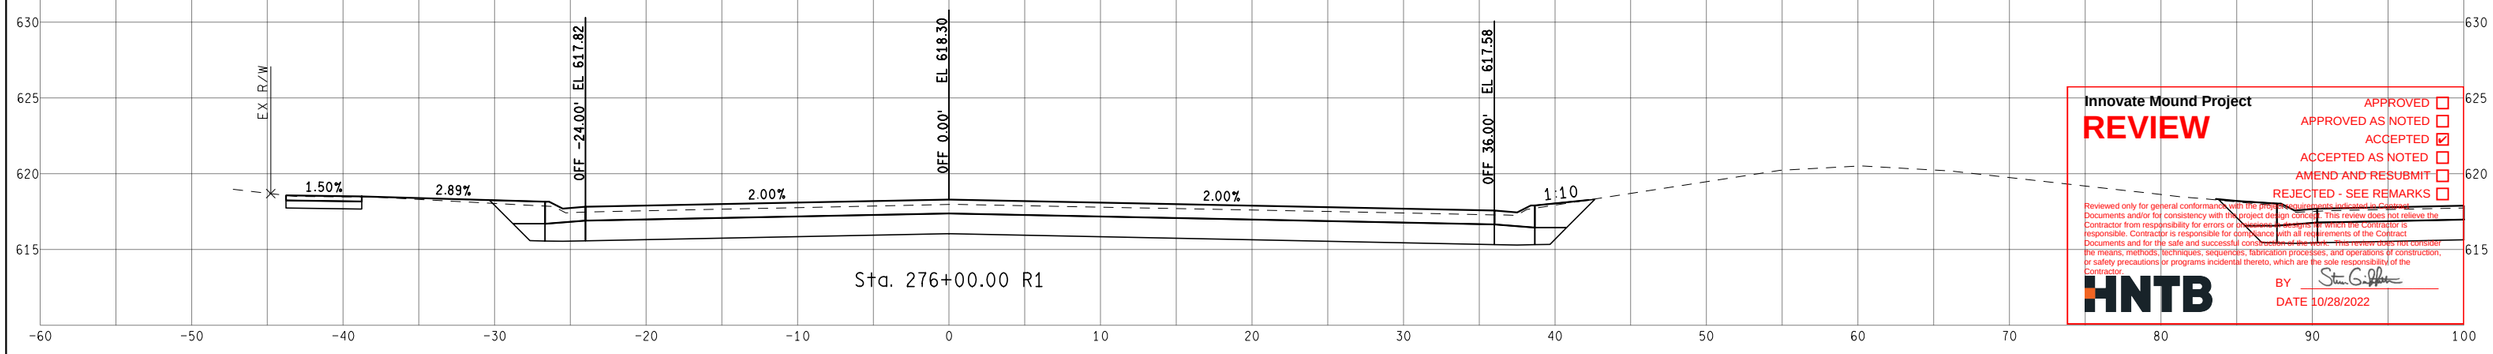

Sta. 276+00.00 R1

Innovate Mound Project

REVIEW

APPROVED ☐
APPROVED AS NOTED ☐
ACCEPTED ☑
ACCEPTED AS NOTED ☐
AMEND AND RESUBMIT ☐
REJECTED - SEE REMARKS ☐

Reviewed only for general conformance with the project requirements indicated by Contract Documents and/or for consistency with the project design concept. This review does not relieve the Contractor from responsibility for errors or omissions in the same, which the Contractor is responsible. Contractor is responsible for compliance with all requirements of the Contract Documents and for the safe and successful construction of the work. This review does not consider the means, methods, techniques, sequences, fabrication processes, and operations or construction, or safety precautions or programs incidental thereto, which are the sole responsibility of the Contractor.

HNTB

BY Steven G. Gilbert

DATE 10/28/2022

FINAL ROW PLAN REVISIONS (SUBMITTAL DATE:)							
NO.	DATE	AUTH	DESCRIPTION	NO.	DATE	AUTH	DESCRIPTION

Department of Roads

VERT. (FT) 0 10

HORZ. (FT) 0 10

FILE:

DATE: 10/12/22

DESIGN UNIT: XXX

TSC: MACOMB

CS: INFR50000

JN: 207178A


STA. 276+00.00 R1 TO STA. 277+00.00 R1

SB MOUND RD


DRAWING

SHEET


SECT

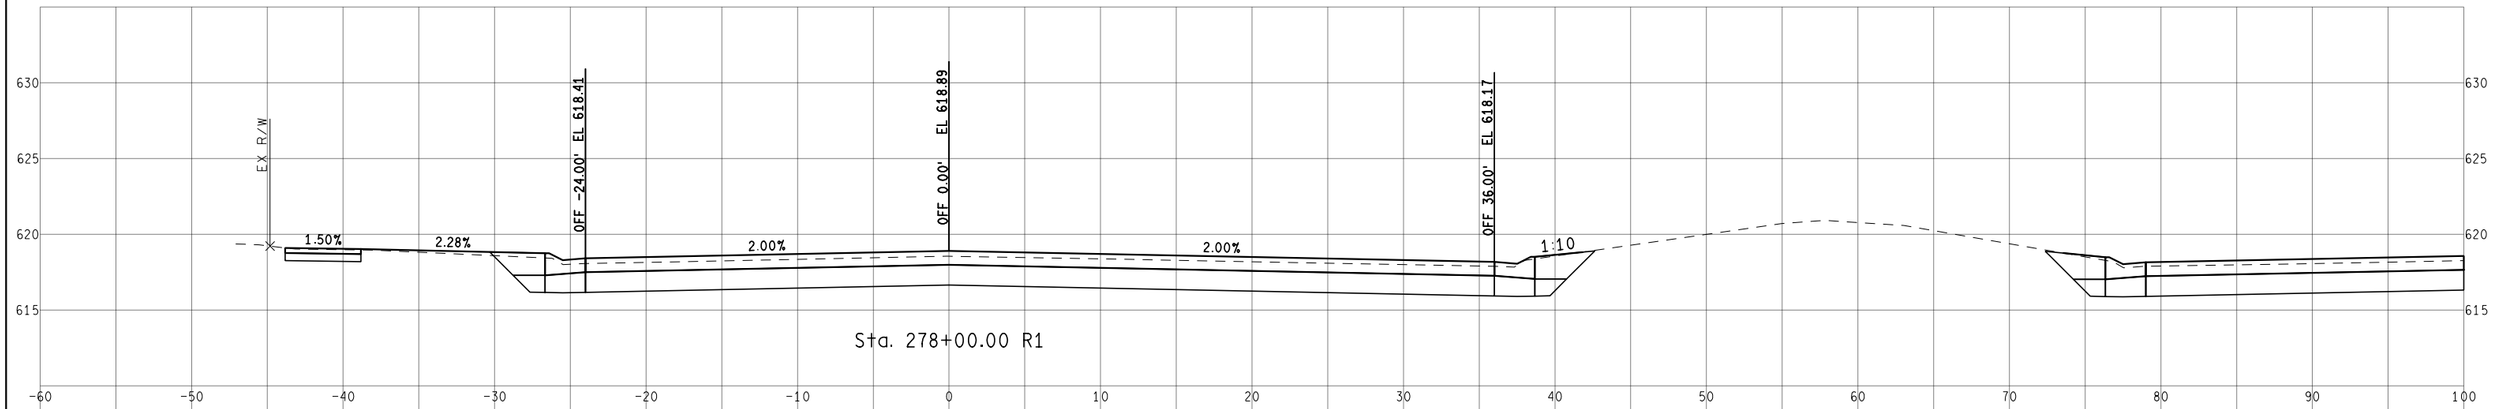

Sta. 278+00.00 R1

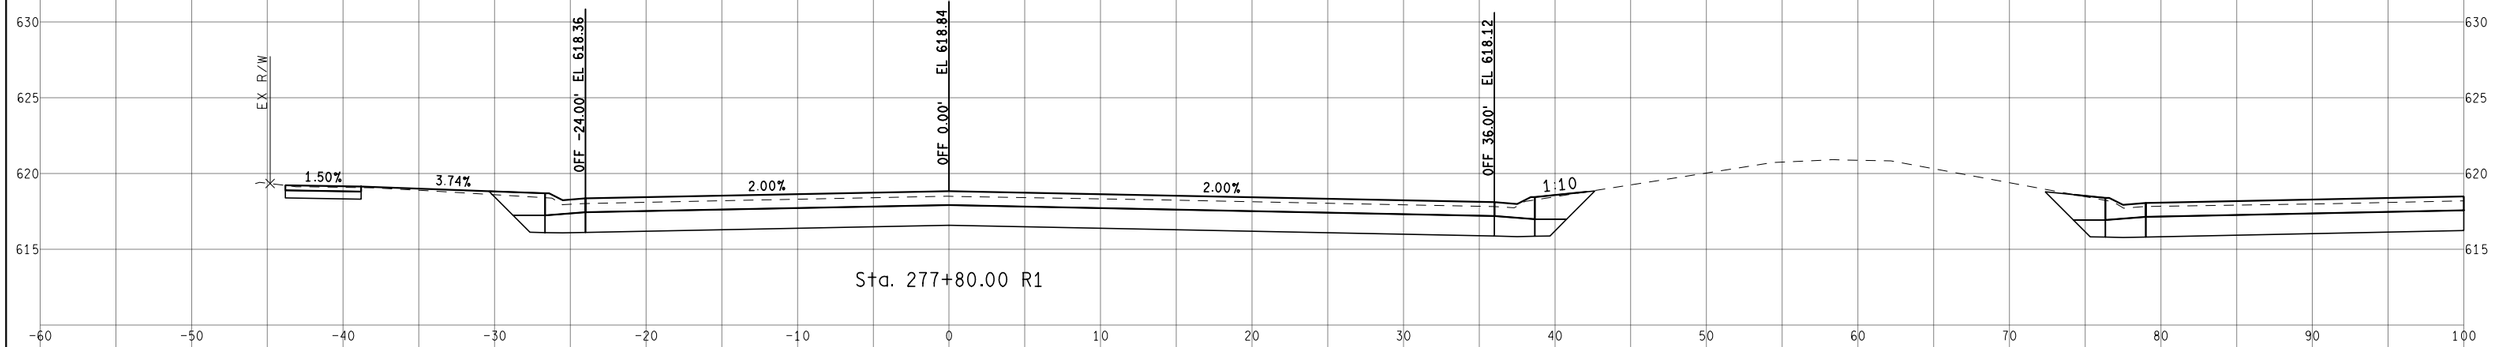

Sta. 277+80.00 R1

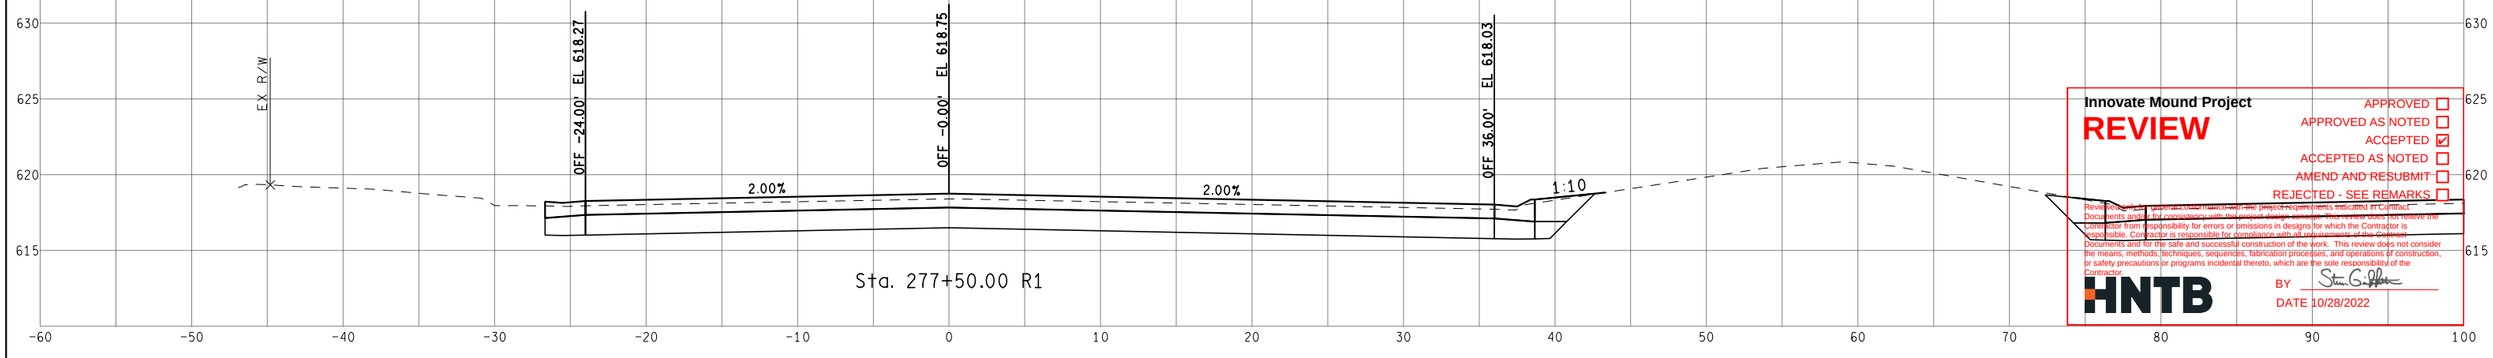

Sta. 277+50.00 R1

Innovate Mound Project

REVIEW

- APPROVED ☐
- APPROVED AS NOTED ☐
- ACCEPTED ☑
- ACCEPTED AS NOTED ☐
- AMEND AND RESUBMIT ☐
- REJECTED - SEE REMARKS ☐

Review is general in scope and limited to the project components indicated in Contract Documents and for consistency with the project design concept. This review does not relieve the Contractor from responsibility for errors or omissions in designs for which the Contractor is responsible. Contractor is responsible for compliance with all requirements of the Contract Documents and for the safe and successful construction of the work. This review does not consider the means, methods, techniques, sequences, fabrication processes, and operations of construction, or safety precautions or programs incidental thereto, which are the sole responsibility of the Contractor.

HNTB

BY Steven G. Gilbert

DATE 10/28/2022

FINAL ROW PLAN REVISIONS (SUBMITTAL DATE:)							
NO.	DATE	AUTH	DESCRIPTION	NO.	DATE	AUTH	DESCRIPTION

Department of Roads

VERT. (FT) 0 10

HORZ. (FT) 0 10

FILE:

DATE: 10/12/22

DESIGN UNIT: XXX

TSC: MACOMB

CS: INFR50000

JN: 207178A


STA. 277+50.00 R1 TO STA. 278+00.00 R1

SB MOUND RD

DRAWING

SHEET

SECT

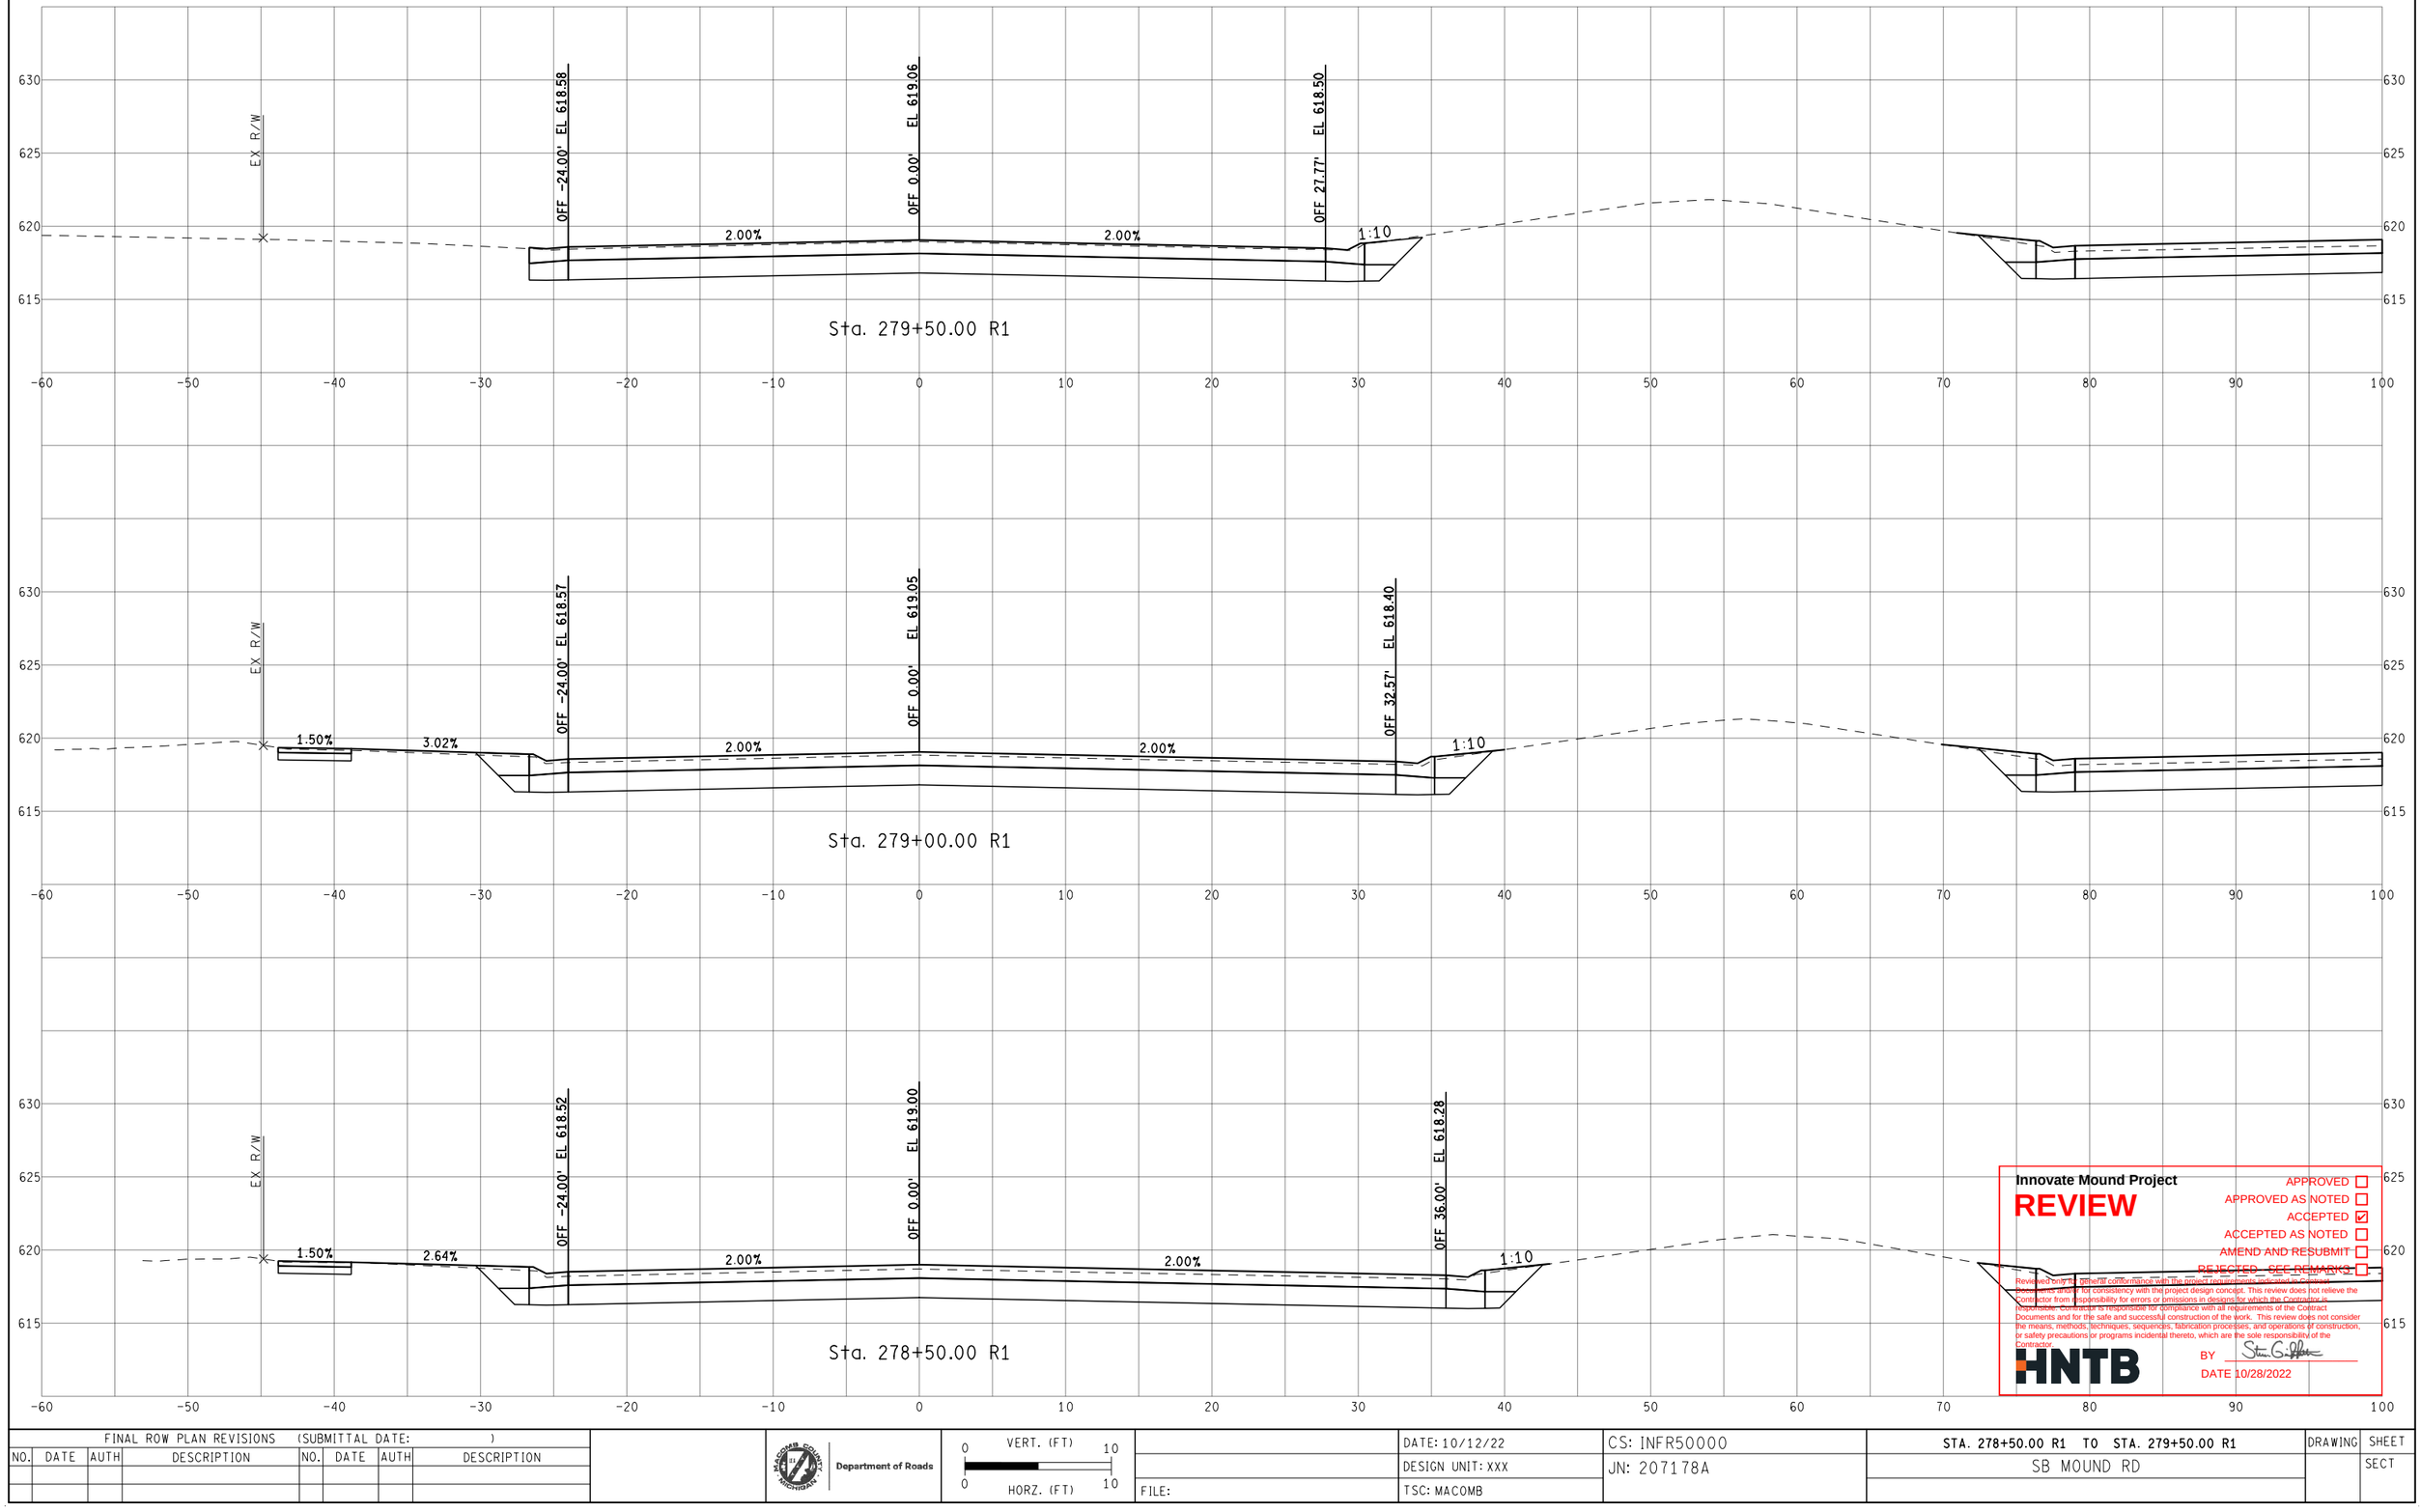

Sta. 279+50.00 R1

Sta. 279+00.00 R1

Sta. 278+50.00 R1

Innovate Mound Project

REVIEW

APPROVED ☐
APPROVED AS NOTED ☐
ACCEPTED ☑
ACCEPTED AS NOTED ☐
AMEND AND RESUBMIT ☐
REJECTED - SEE REMARKS ☐

Reviewed only for general conformance with the project requirements indicated on the plans, and check for consistency with the project design concept. This review does not relieve the Contractor from responsibility for errors or omissions in designs for which the Contractor is responsible. Contractor is responsible for compliance with all requirements of the Contract Documents and for the safe and successful construction of the work. This review does not consider the means, methods, techniques, sequences, fabrication processes, and operations of construction, or safety precautions or programs incidental thereto, which are the sole responsibility of the Contractor.

HNTB

BY

DATE 10/28/2022

FINAL ROW PLAN REVISIONS (SUBMITTAL DATE:)							
NO.	DATE	AUTH	DESCRIPTION	NO.	DATE	AUTH	DESCRIPTION

Department of Roads

VERT. (FT) 0 10

HORZ. (FT) 0 10

FILE:

DATE: 10/12/22

DESIGN UNIT: XXX

TSC: MACOMB

CS: INFR50000

JN: 207178A


STA. 278+50.00 R1 TO STA. 279+50.00 R1

SB MOUND RD


DRAWING

SHEET


SECT

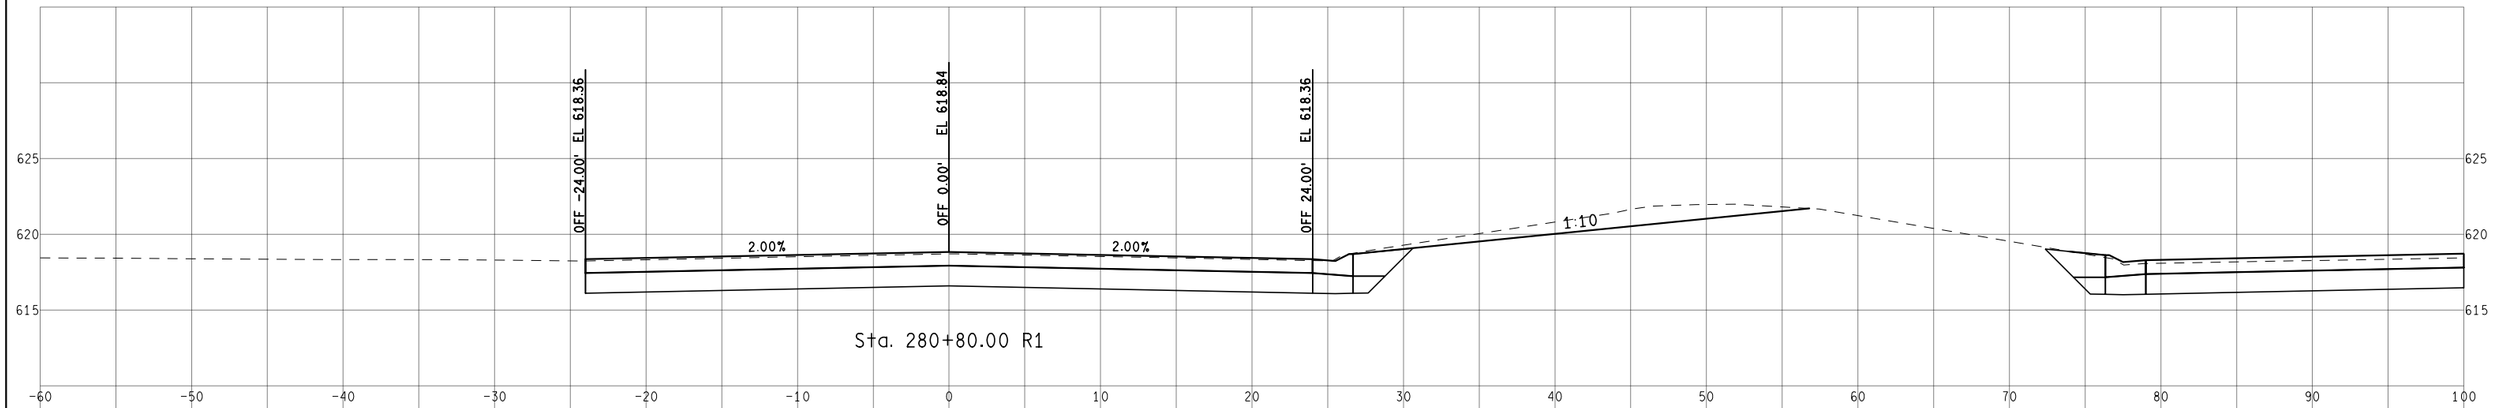

Sta. 280+80.00 R1

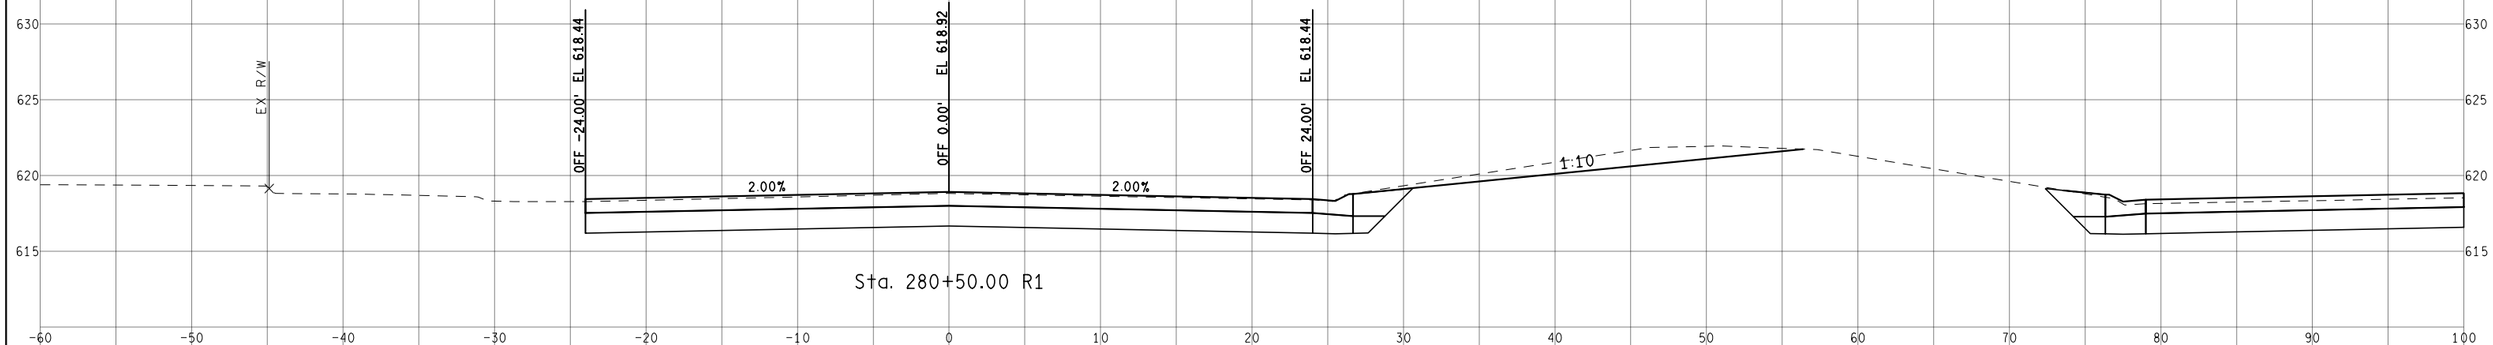

Sta. 280+50.00 R1

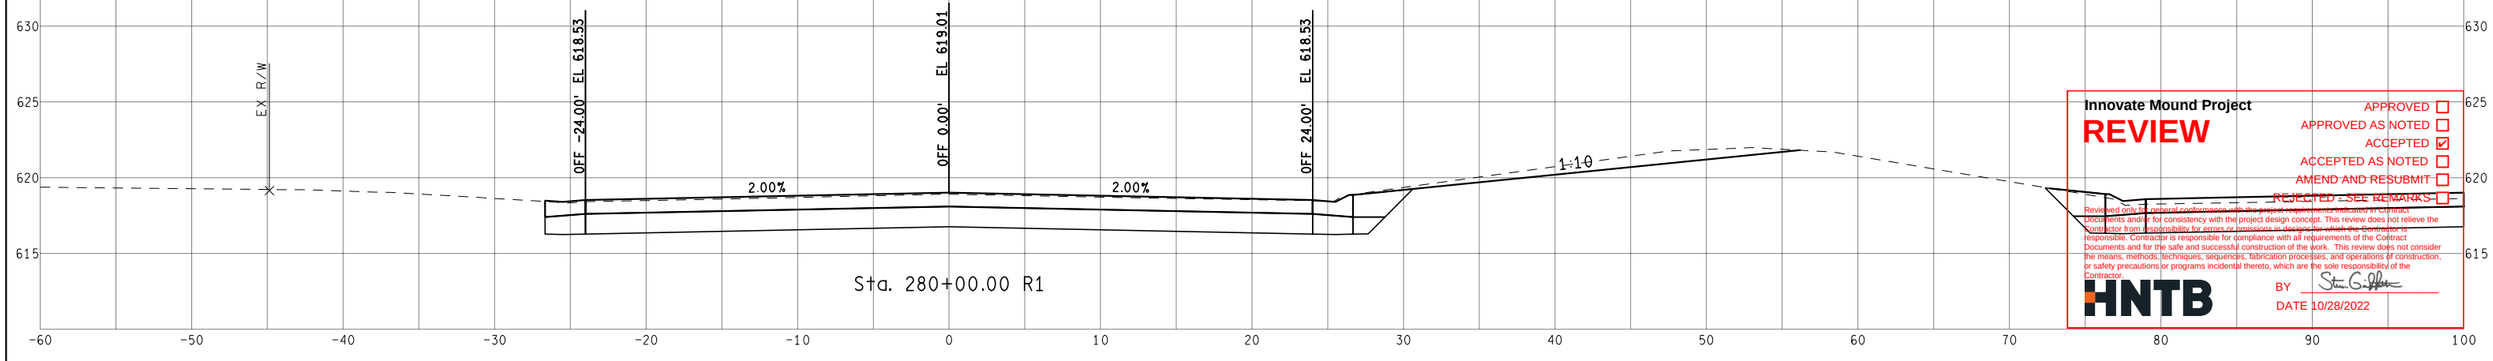

Sta. 280+00.00 R1

Innovate Mound Project

REVIEW

APPROVED ☐
APPROVED AS NOTED ☐
ACCEPTED ☑
ACCEPTED AS NOTED ☐
AMEND AND RESUBMIT ☐
REJECTED - SEE REMARKS ☐

Reviewed only for general conformance with the design concept as shown in the Contract Documents and/or for consistency with the project design concept. This review does not relieve the Contractor from responsibility for errors or omissions in designs for which the Contractor is responsible. Contractor is responsible for compliance with all requirements of the Contract Documents and for the safe and successful construction of the work. This review does not consider the means, methods, techniques, sequences, fabrication processes, and operations of construction, or safety precautions or programs incidental thereto, which are the sole responsibility of the Contractor.

HNTB

BY

DATE 10/28/2022

FINAL ROW PLAN REVISIONS (SUBMITTAL DATE:)							
NO.	DATE	AUTH	DESCRIPTION	NO.	DATE	AUTH	DESCRIPTION

MACOMB COUNTY MICHIGAN — Department of Roads

VERT. (FT) 0 10
HORZ. (FT) 0 10


FILE:

DATE: 10/12/22
DESIGN UNIT: XXX
TSC: MACOMB


CS: INFR50000
JN: 207178A

STA. 280+00.00 R1 TO STA. 280+80.00 R1
SB MOUND RD


DRAWING
SHEET
SECT

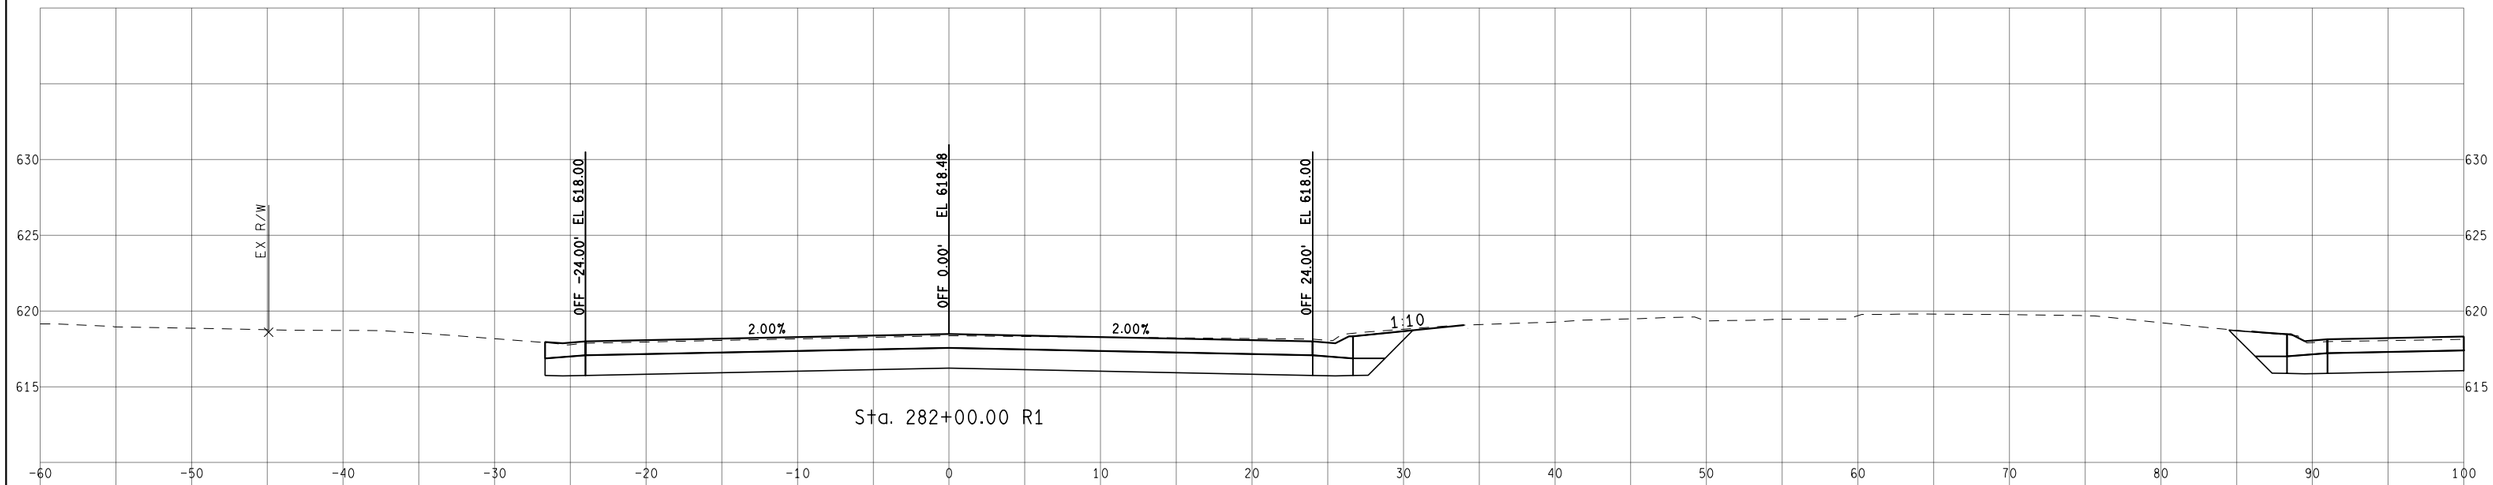

Sta. 282+00.00 R1

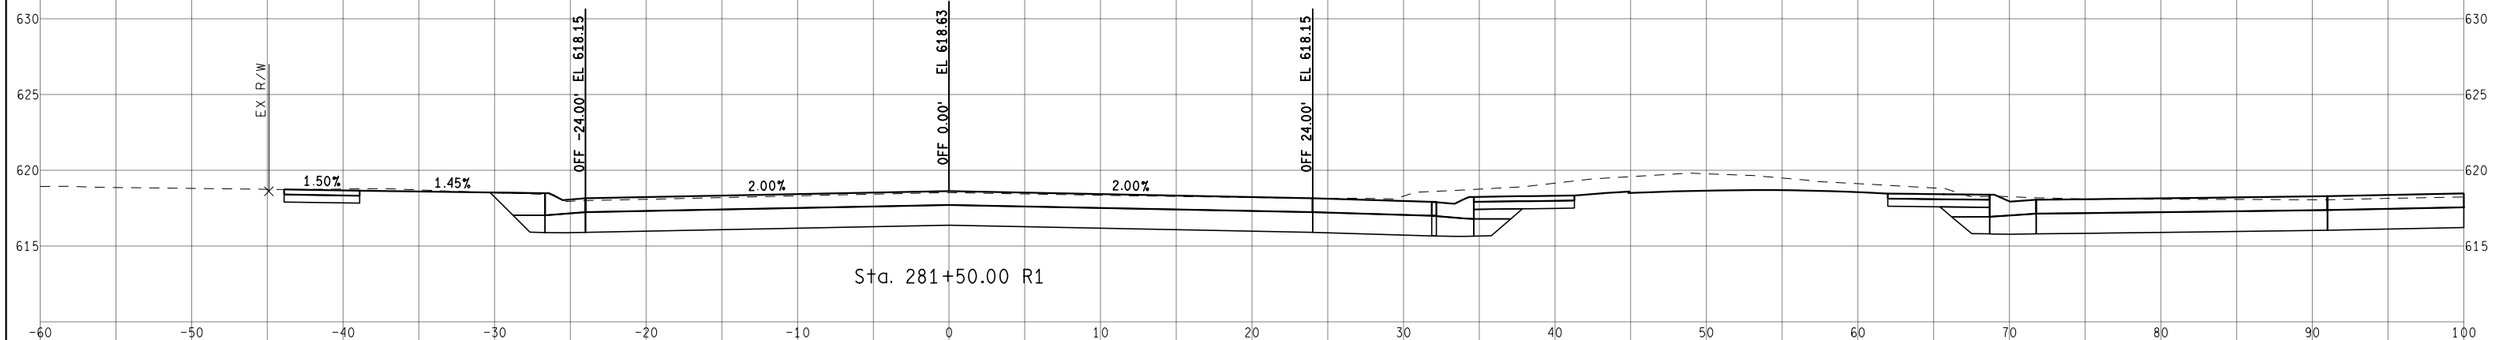

Sta. 281+50.00 R1

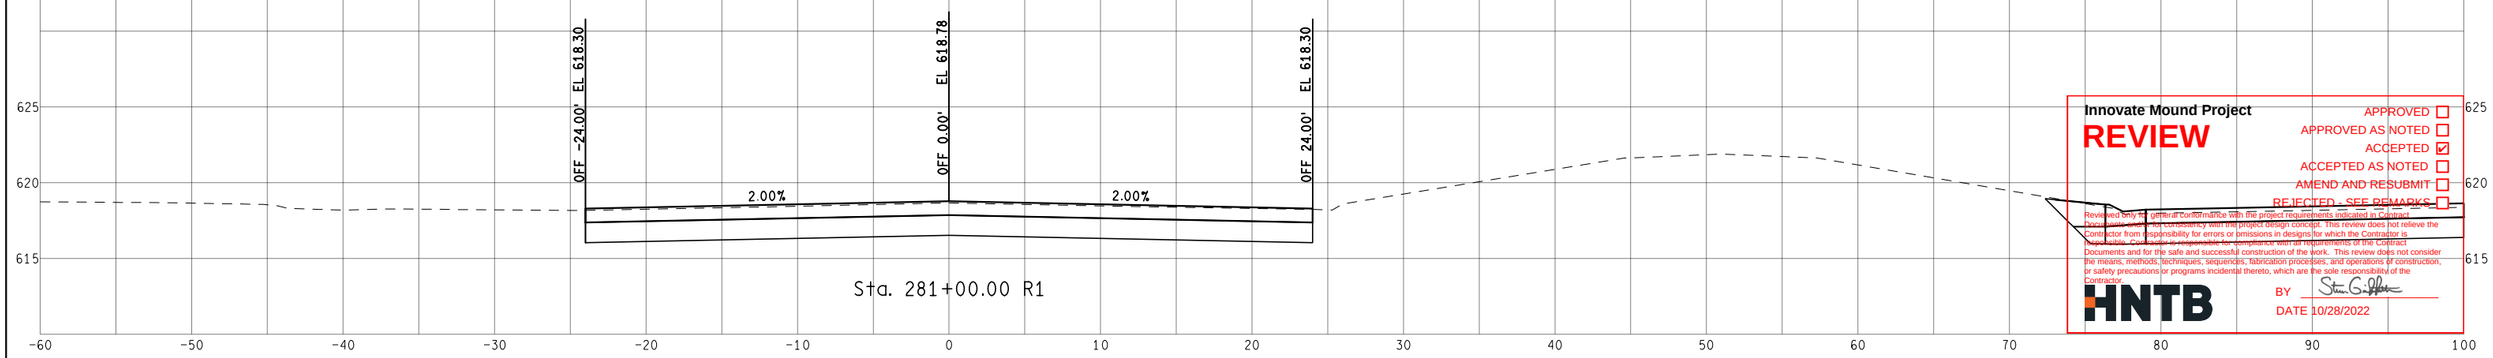

Sta. 281+00.00 R1

Innovate Mound Project

REVIEW

APPROVED ☐
APPROVED AS NOTED ☐
ACCEPTED ☑
ACCEPTED AS NOTED ☐
AMEND AND RESUBMIT ☐
REJECTED - SEE REMARKS ☐

Reviewed only for general conformance with the project requirements indicated in Contract Documents and for consistency with the project design concept. This review does not relieve the Contractor from responsibility for errors or omissions in designs for which the Contractor is responsible. Contractor is responsible for compliance with requirements of the Contract Documents and for the safe and successful construction of the work. This review does not consider the means, methods, techniques, sequences, fabrication processes, and operations of construction, or safety precautions or programs incidental thereto, which are the sole responsibility of the Contractor.

HNTB

BY Steven G. Peltier

DATE 10/28/2022

FINAL ROW PLAN REVISIONS (SUBMITTAL DATE:)							
NO.	DATE	AUTH	DESCRIPTION	NO.	DATE	AUTH	DESCRIPTION

Department of Roads

VERT. (FT) 0 10

HORZ. (FT) 0 10

FILE:

DATE: 10/12/22

DESIGN UNIT: XXX

TSC: MACOMB

CS: INFR50000

JN: 207178A


STA. 281+00.00 R1 TO STA. 282+00.00 R1

SB MOUND RD


DRAWING

SHEET


SECT

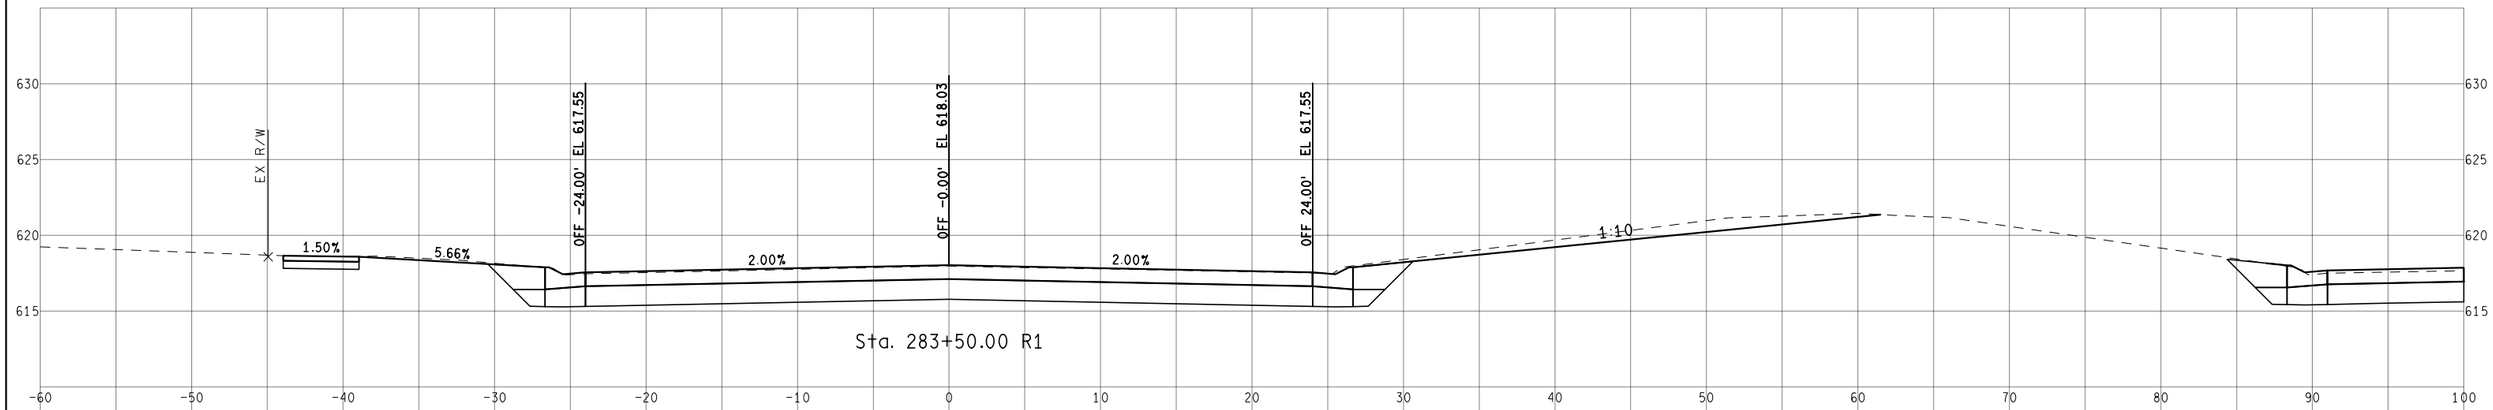

Sta. 283+50.00 R1

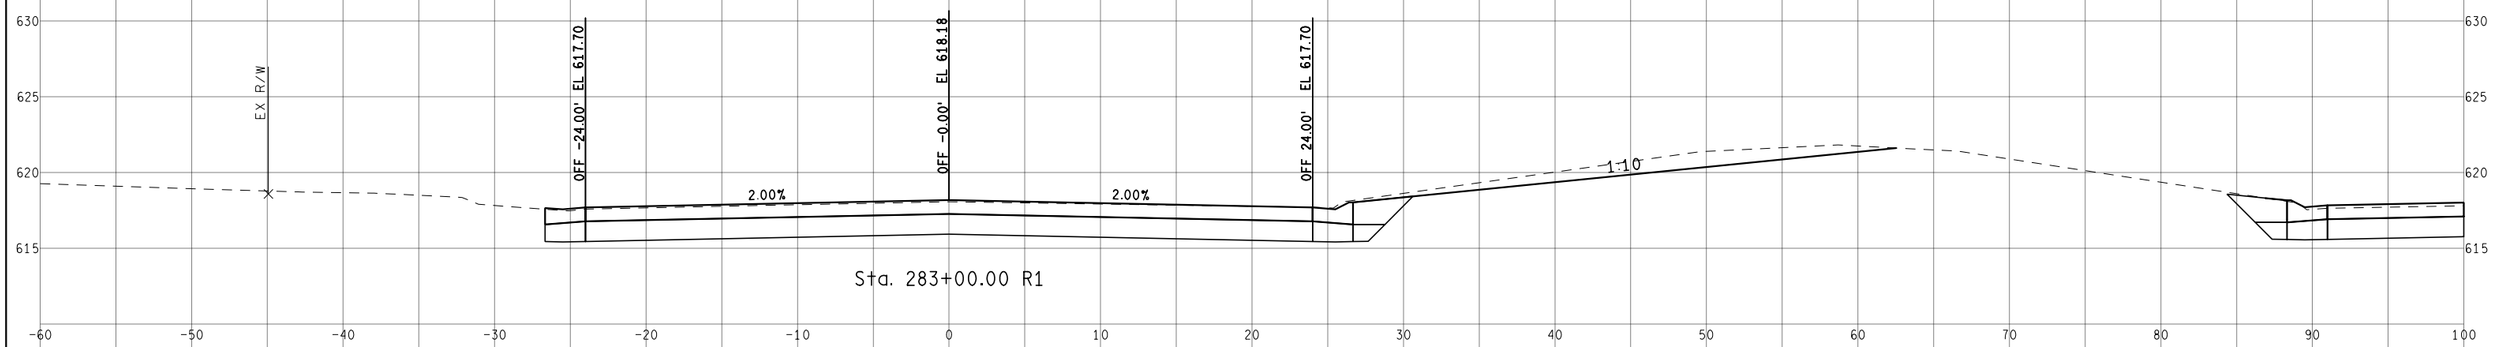

Sta. 283+00.00 R1

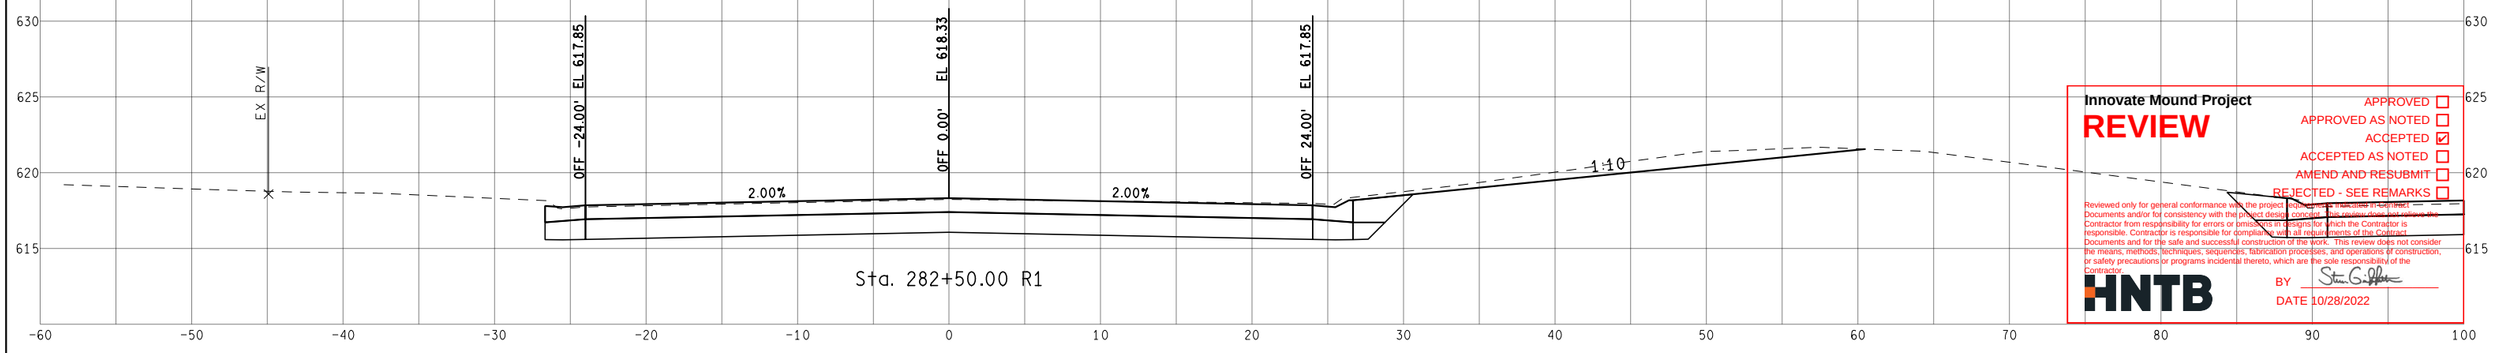

Sta. 282+50.00 R1

Innovate Mound Project

REVIEW

APPROVED ☐
APPROVED AS NOTED ☐
ACCEPTED ☑
ACCEPTED AS NOTED ☐
AMEND AND RESUBMIT ☐
REJECTED - SEE REMARKS ☐

Reviewed only for general conformance with the project ~~design~~ concept as stated in the Contract Documents and/or for consistency with the project design concept. This review does not relieve the Contractor from responsibility for errors or omissions in designs for which the Contractor is responsible. Contractor is responsible for compliance with all requirements of the Contract Documents and for the safe and successful construction of the work. This review does not consider the means, methods, techniques, sequences, fabrication processes, and operations of construction, or safety precautions or programs incidental thereto, which are the sole responsibility of the Contractor.

HNTB

BY Steven G. Gilbert

DATE 10/28/2022

FINAL ROW PLAN REVISIONS (SUBMITTAL DATE:)

NO.	DATE	AUTH	DESCRIPTION	NO.	DATE	AUTH	DESCRIPTION

MACOMB COUNTY MICHIGAN — Department of Roads

VERT. (FT) 0 10
HORZ. (FT) 0 10


FILE:

DATE: 10/12/22
DESIGN UNIT: XXX
TSC: MACOMB

CS: INFR50000
JN: 207178A

STA. 282+50.00 R1 TO STA. 283+50.00 R1
SB MOUND RD

DRAWING
SHEET
SECT

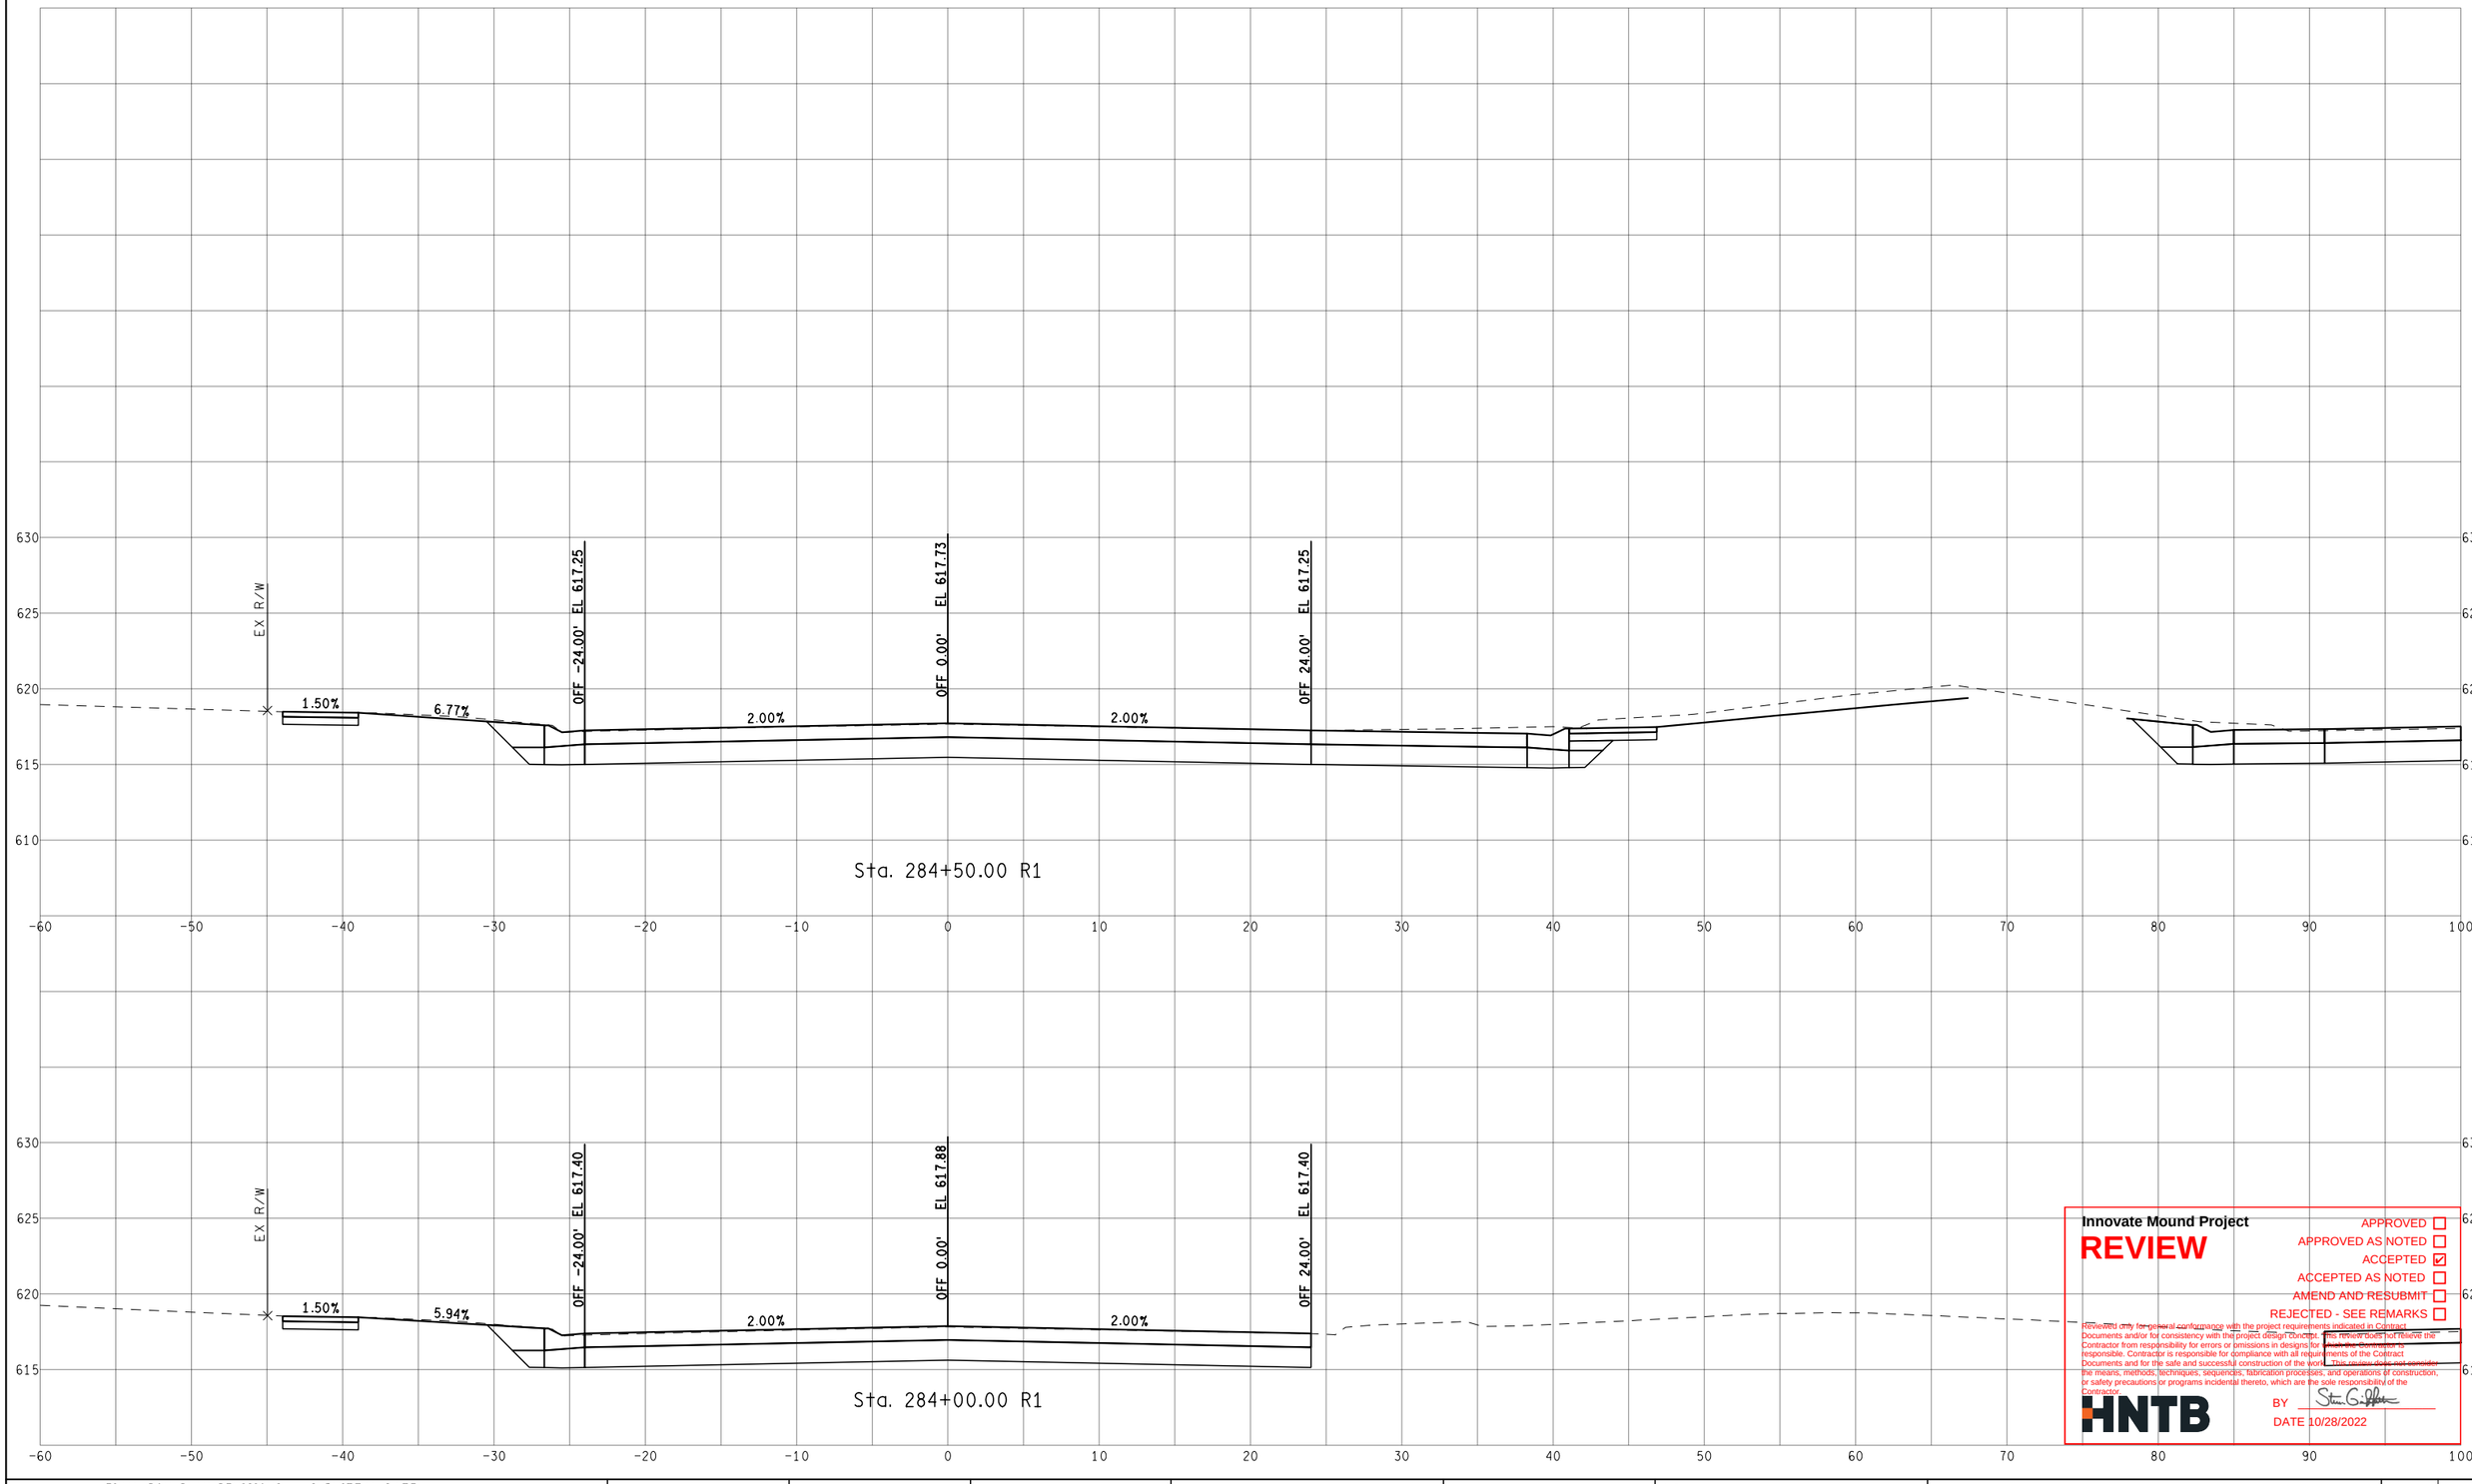

Sta. 284+50.00 R1

Sta. 284+00.00 R1

Innovate Mound Project

REVIEW

APPROVED ☐
APPROVED AS NOTED ☐
ACCEPTED ☑
ACCEPTED AS NOTED ☐
AMEND AND RESUBMIT ☐
REJECTED - SEE REMARKS ☐

Reviewed only for general conformance with the project requirements indicated in Contract Documents and/or for consistency with the project design. This review does not relieve the Contractor from responsibility for errors or omissions in designs for which the Contractor is responsible. Contractor is responsible for compliance with all requirements of the Contract Documents and for the safe and successful construction of the work. This review does not consider the means, methods, techniques, sequences, fabrication processes, and operations of construction, or safety precautions or programs incidental thereto, which are the sole responsibility of the Contractor.

HNTB

BY Steven G. Palmer

DATE 10/28/2022

FINAL ROW PLAN REVISIONS (SUBMITTAL DATE:)							
NO.	DATE	AUTH	DESCRIPTION	NO.	DATE	AUTH	DESCRIPTION

Department of Roads

VERT. (FT) 0 10

HORZ. (FT) 0 10

FILE:

DATE: 10/12/22

DESIGN UNIT: XXX

TSC: MACOMB

CS: INFR50000

JN: 207178A


STA. 284+00.00 R1 TO STA. 284+50.00 R1

SB MOUND RD

DRAWING

SHEET

SECT

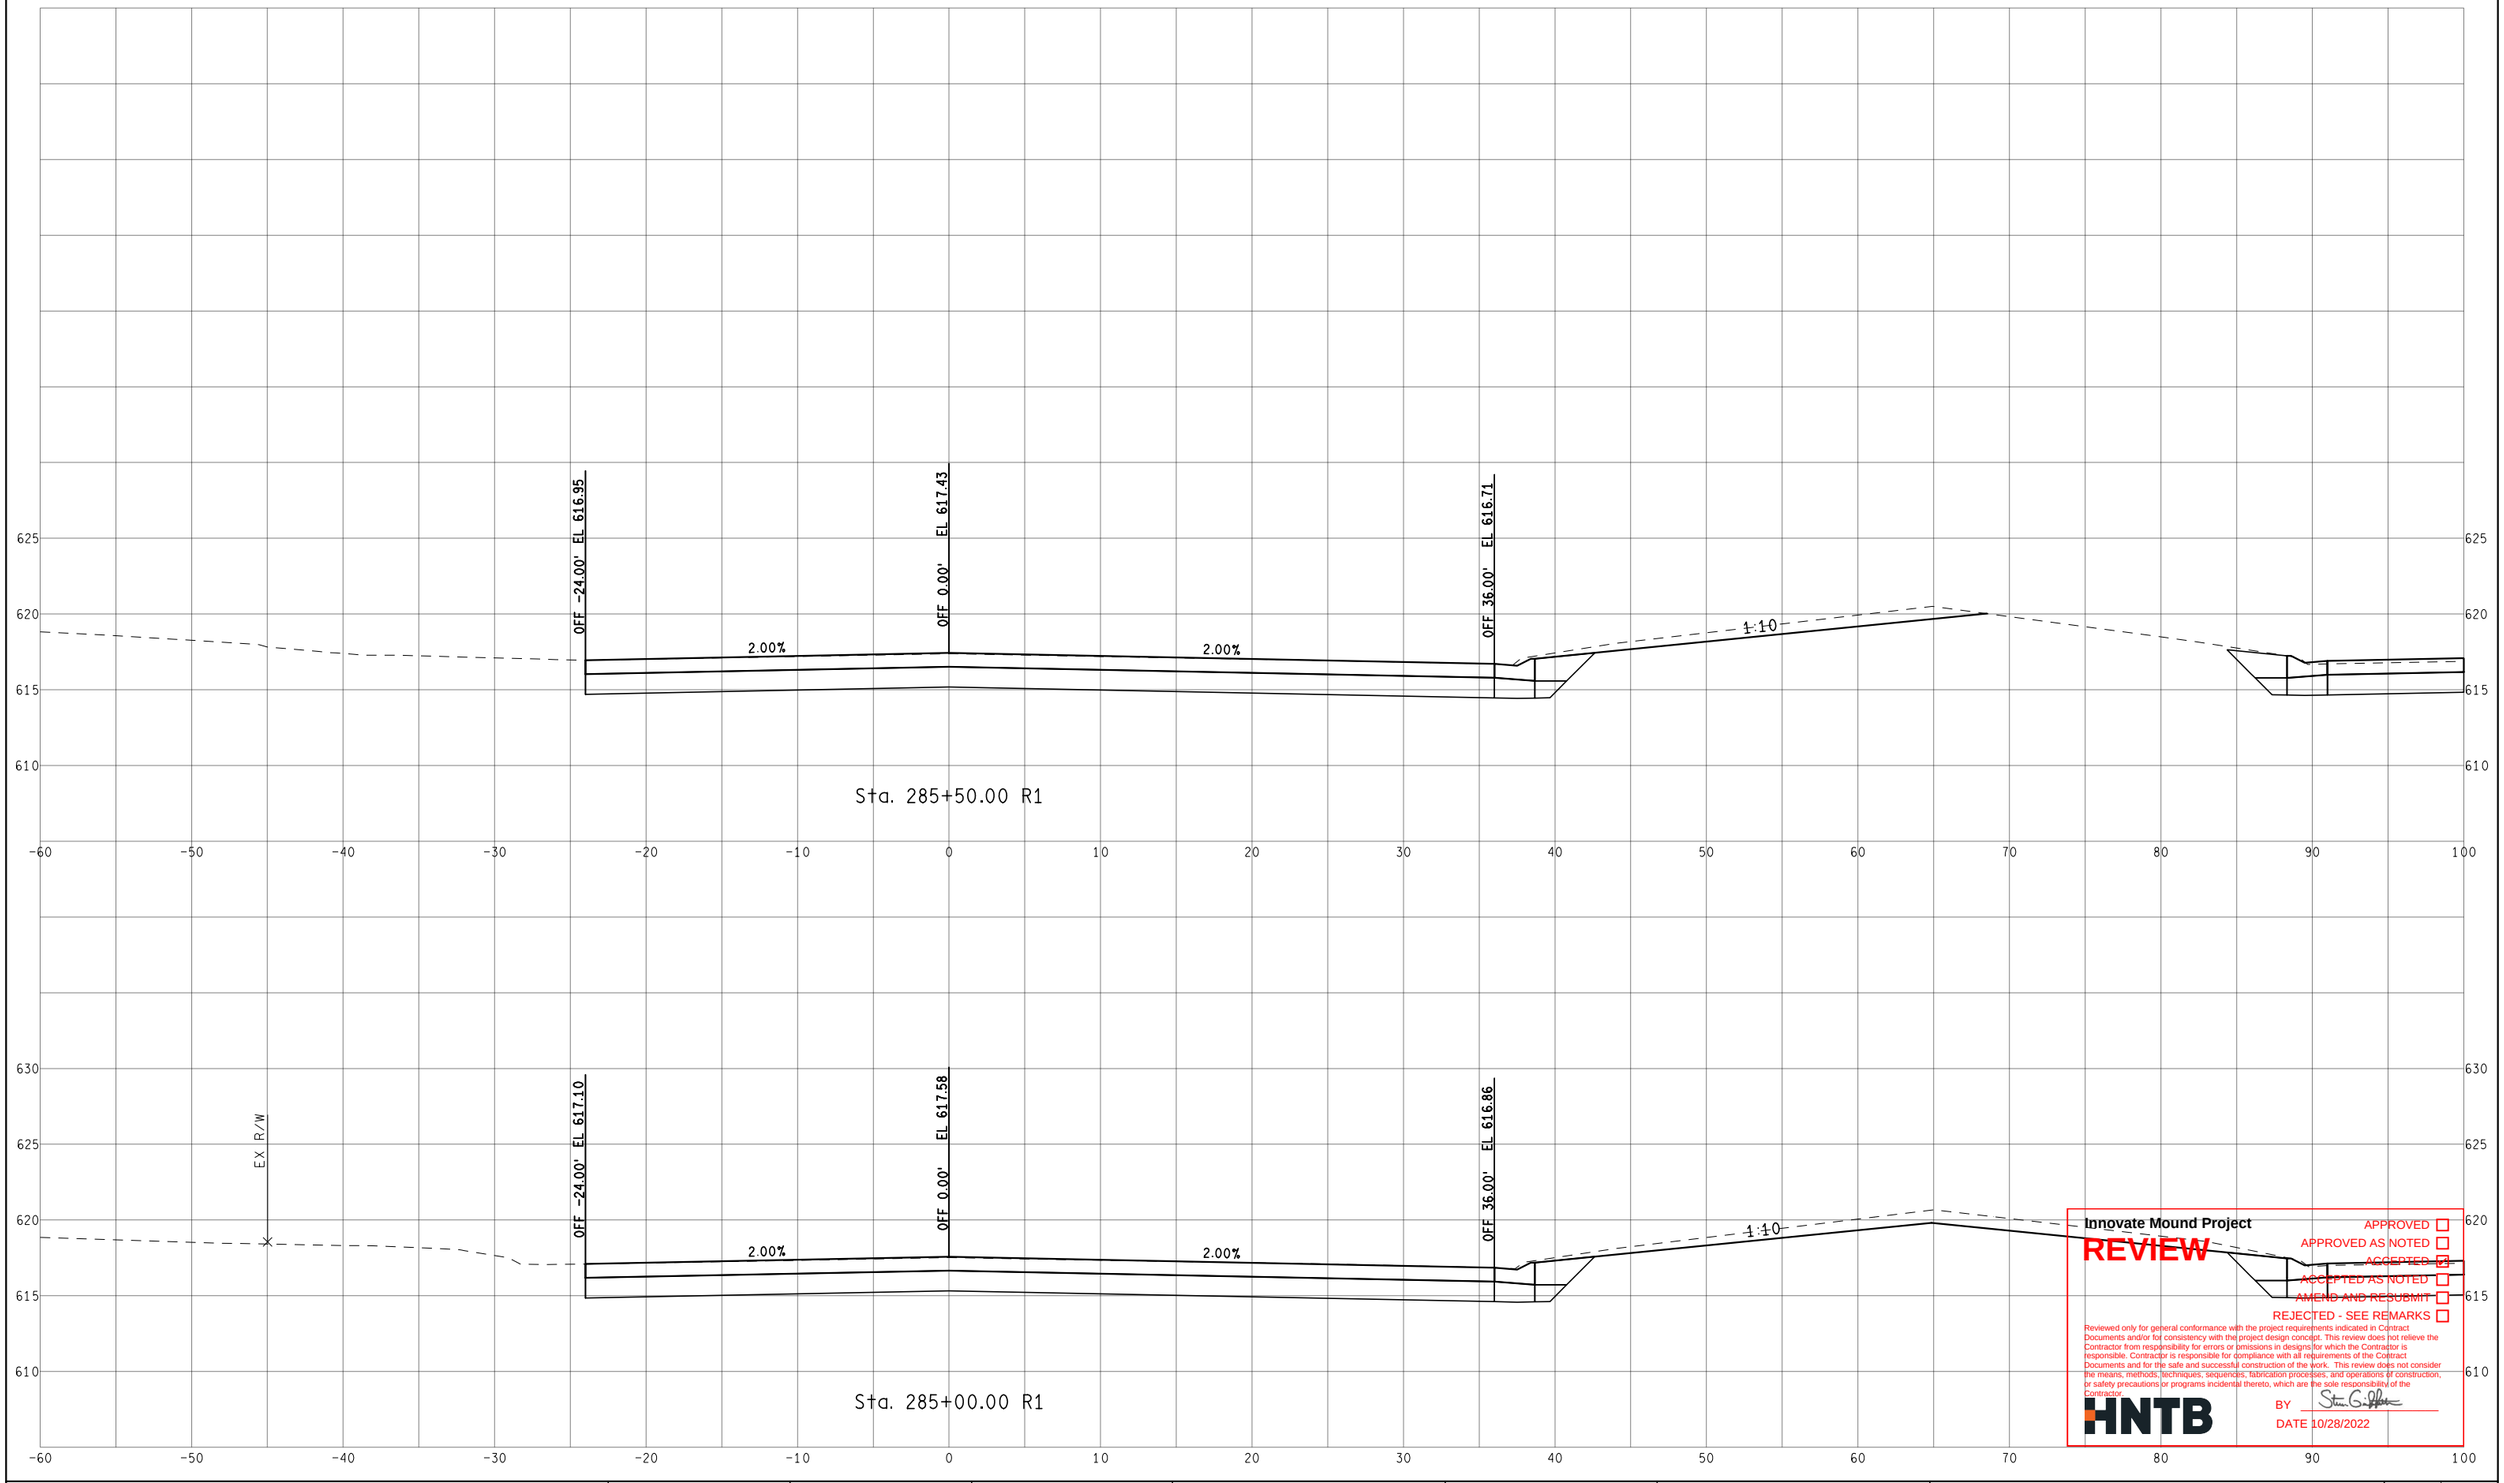

Innovate Mound Project

REVIEW

APPROVED ☐
APPROVED AS NOTED ☐
ACCEPTED ☑
ACCEPTED AS NOTED ☐
AMEND AND RESUBMIT ☐
REJECTED - SEE REMARKS ☐

Reviewed only for general conformance with the project requirements indicated in Contract Documents and/or for consistency with the project design concept. This review does not relieve the Contractor from responsibility for errors or omissions in designs for which the Contractor is responsible. Contractor is responsible for compliance with all requirements of the Contract Documents and for the safe and successful construction of the work. This review does not consider the means, methods, techniques, sequences, fabrication processes, and operations of construction, or safety precautions or programs incidental thereto, which are the sole responsibility of the Contractor.

HNTB

BY

DATE 10/28/2022

FINAL ROW PLAN REVISIONS (SUBMITTAL DATE:)							
NO.	DATE	AUTH	DESCRIPTION	NO.	DATE	AUTH	DESCRIPTION

Department of Roads

VERT. (FT) 0 10

HORZ. (FT) 0 10

FILE:

DATE: 10/12/22

DESIGN UNIT: XXX

TSC: MACOMB

CS: INFR50000

JN: 207178A


STA. 285+00.00 R1 TO STA. 285+50.00 R1

SB MOUND RD

DRAWING

SHEET

SECT

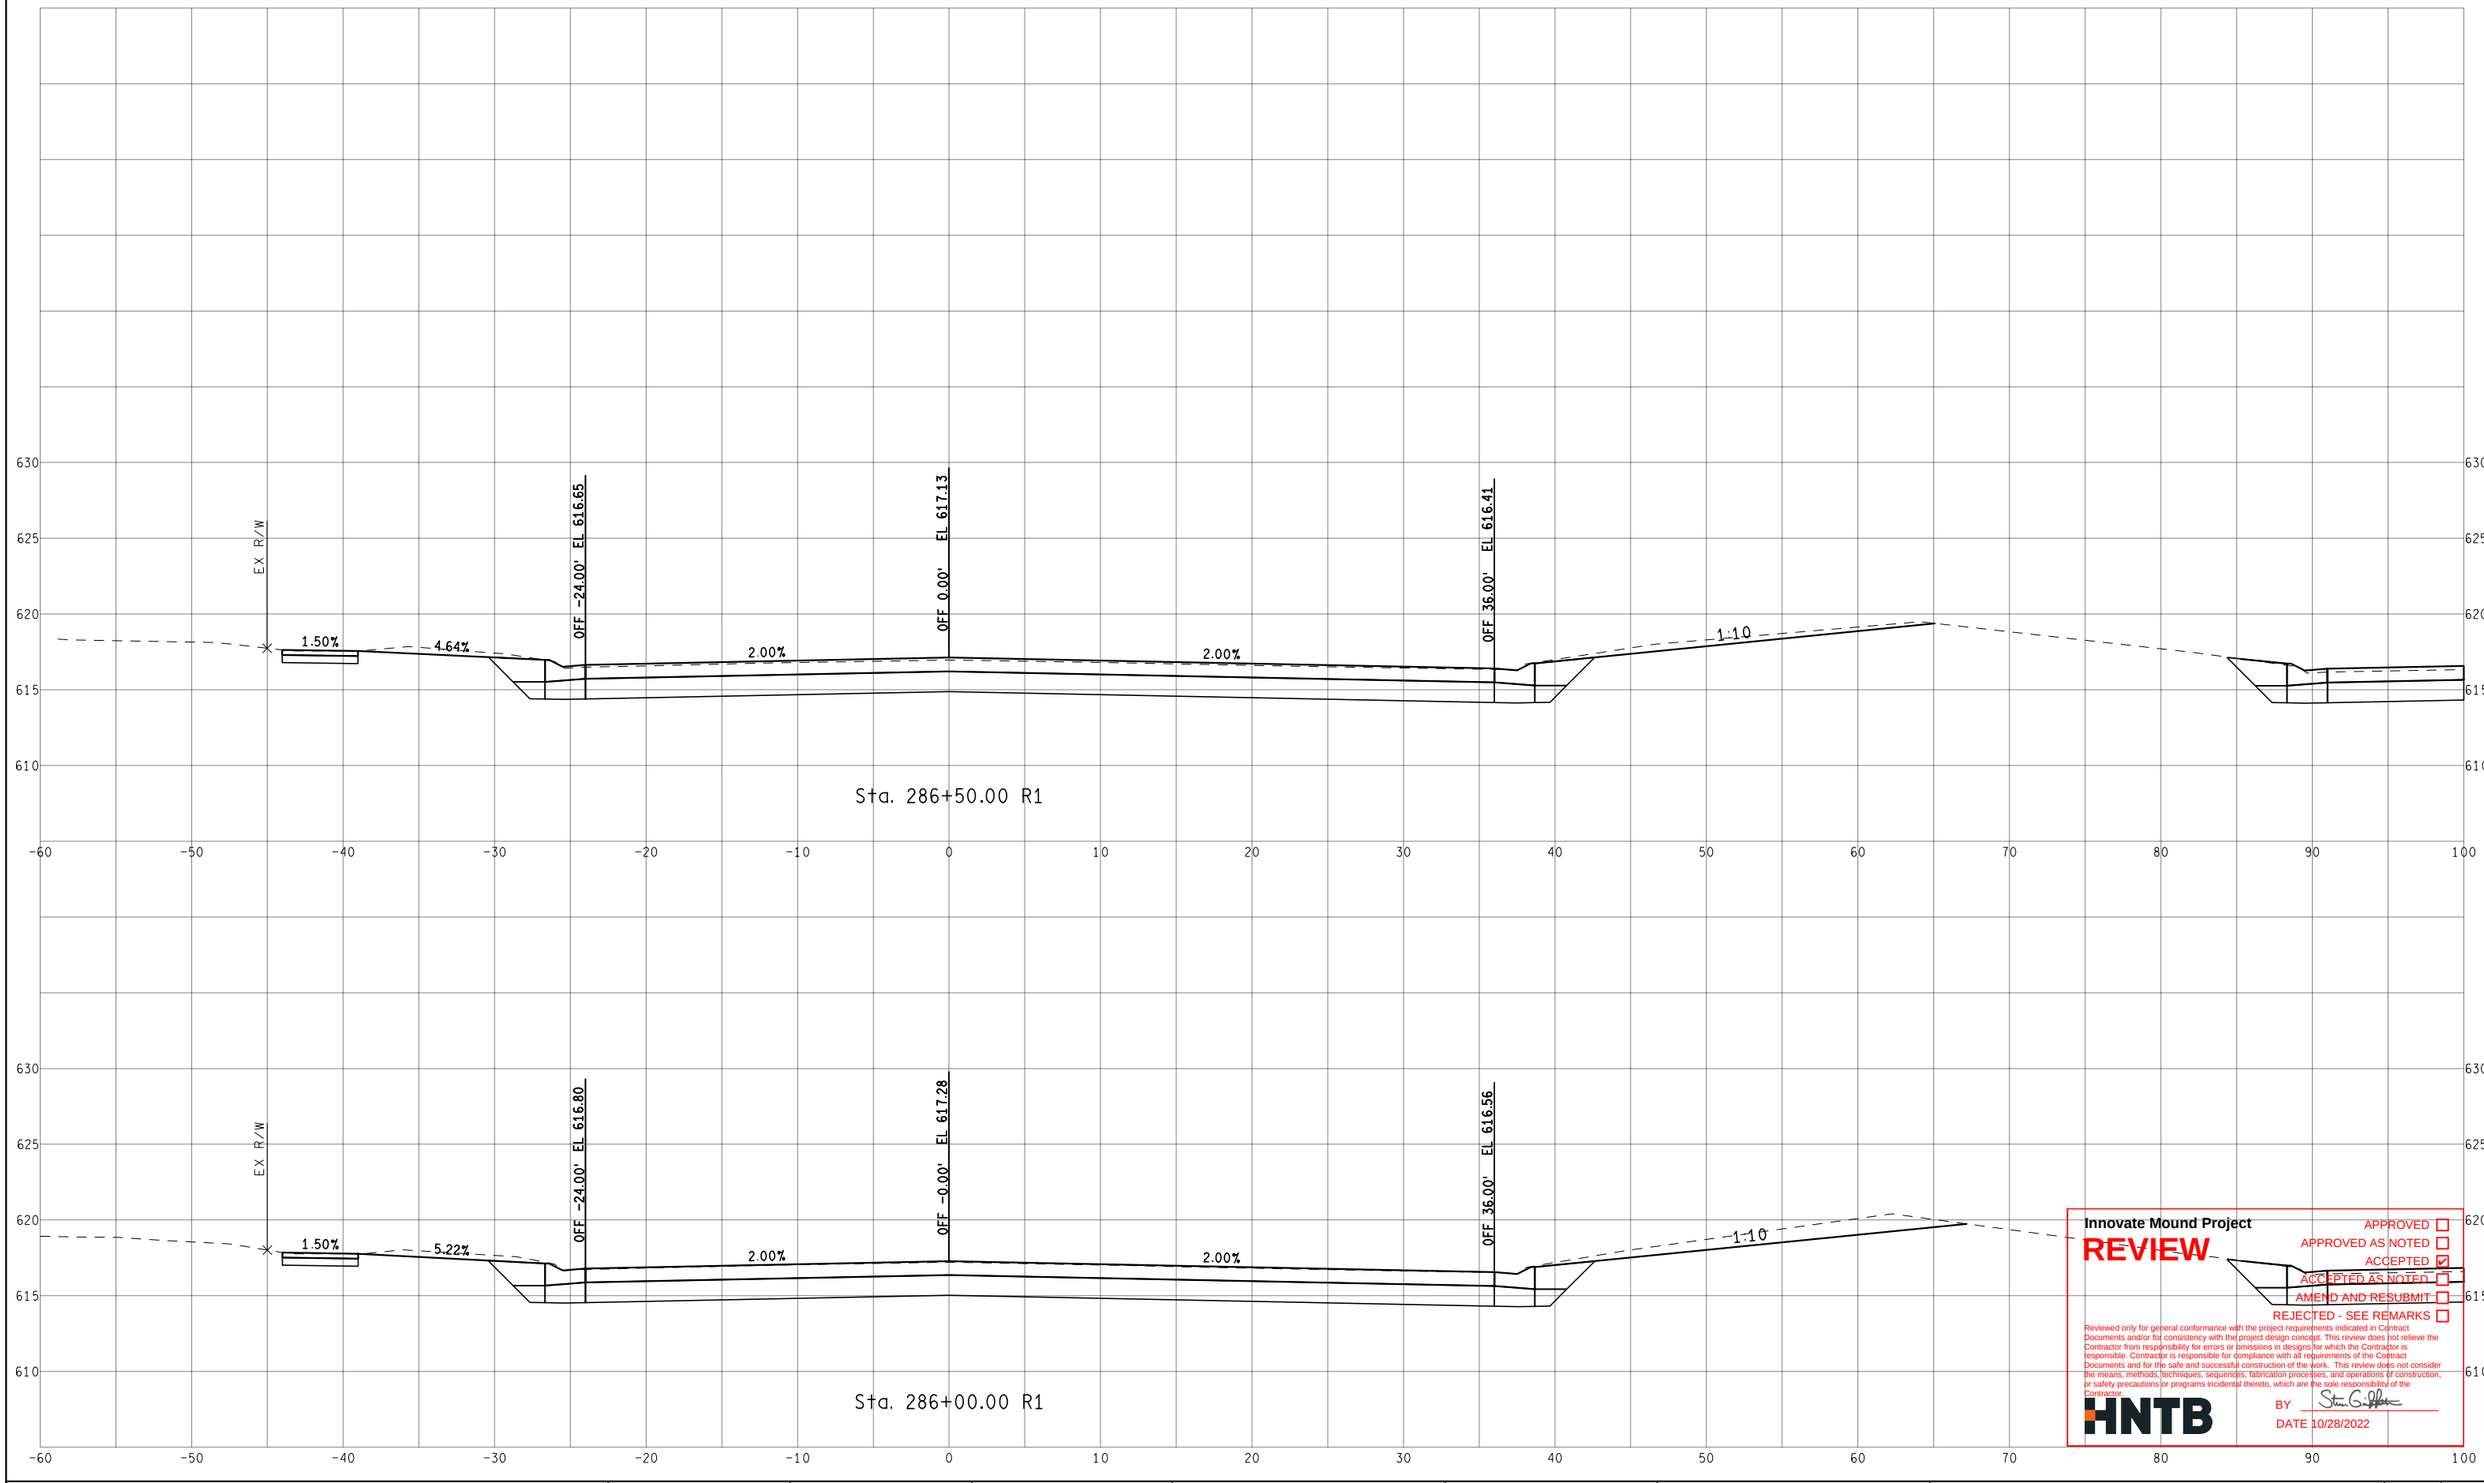

Innovate Mound Project

REVIEW

APPROVED ☐
APPROVED AS NOTED ☐
ACCEPTED ☑
ACCEPTED AS NOTED ☐
AMEND AND RESUBMIT ☐
REJECTED - SEE REMARKS ☐

Reviewed only for general conformance with the project requirements indicated in Contract Documents and/or for consistency with the project design concept. This review does not relieve the Contractor from responsibility for errors or omissions in designs for which the Contractor is responsible. Contractor is responsible for compliance with all requirements of the Contract Documents and for the safe and successful construction of the work. This review does not consider the means, methods, techniques, sequences, fabrication processes, and operations of construction, or safety precautions or programs incidental thereto, which are the sole responsibility of the Contractor.

HNTB

BY

DATE 10/28/2022

FINAL ROW PLAN REVISIONS (SUBMITTAL DATE:)							
NO.	DATE	AUTH	DESCRIPTION	NO.	DATE	AUTH	DESCRIPTION

Department of Roads

VERT. (FT) 0 10

HORZ. (FT) 0 10

FILE:

DATE: 10/12/22

DESIGN UNIT: XXX

TSC: MACOMB

CS: INFR50000

JN: 207178A


STA. 286+00.00 R1 TO STA. 286+50.00 R1

SB MOUND RD

DRAWING

SHEET

SECT

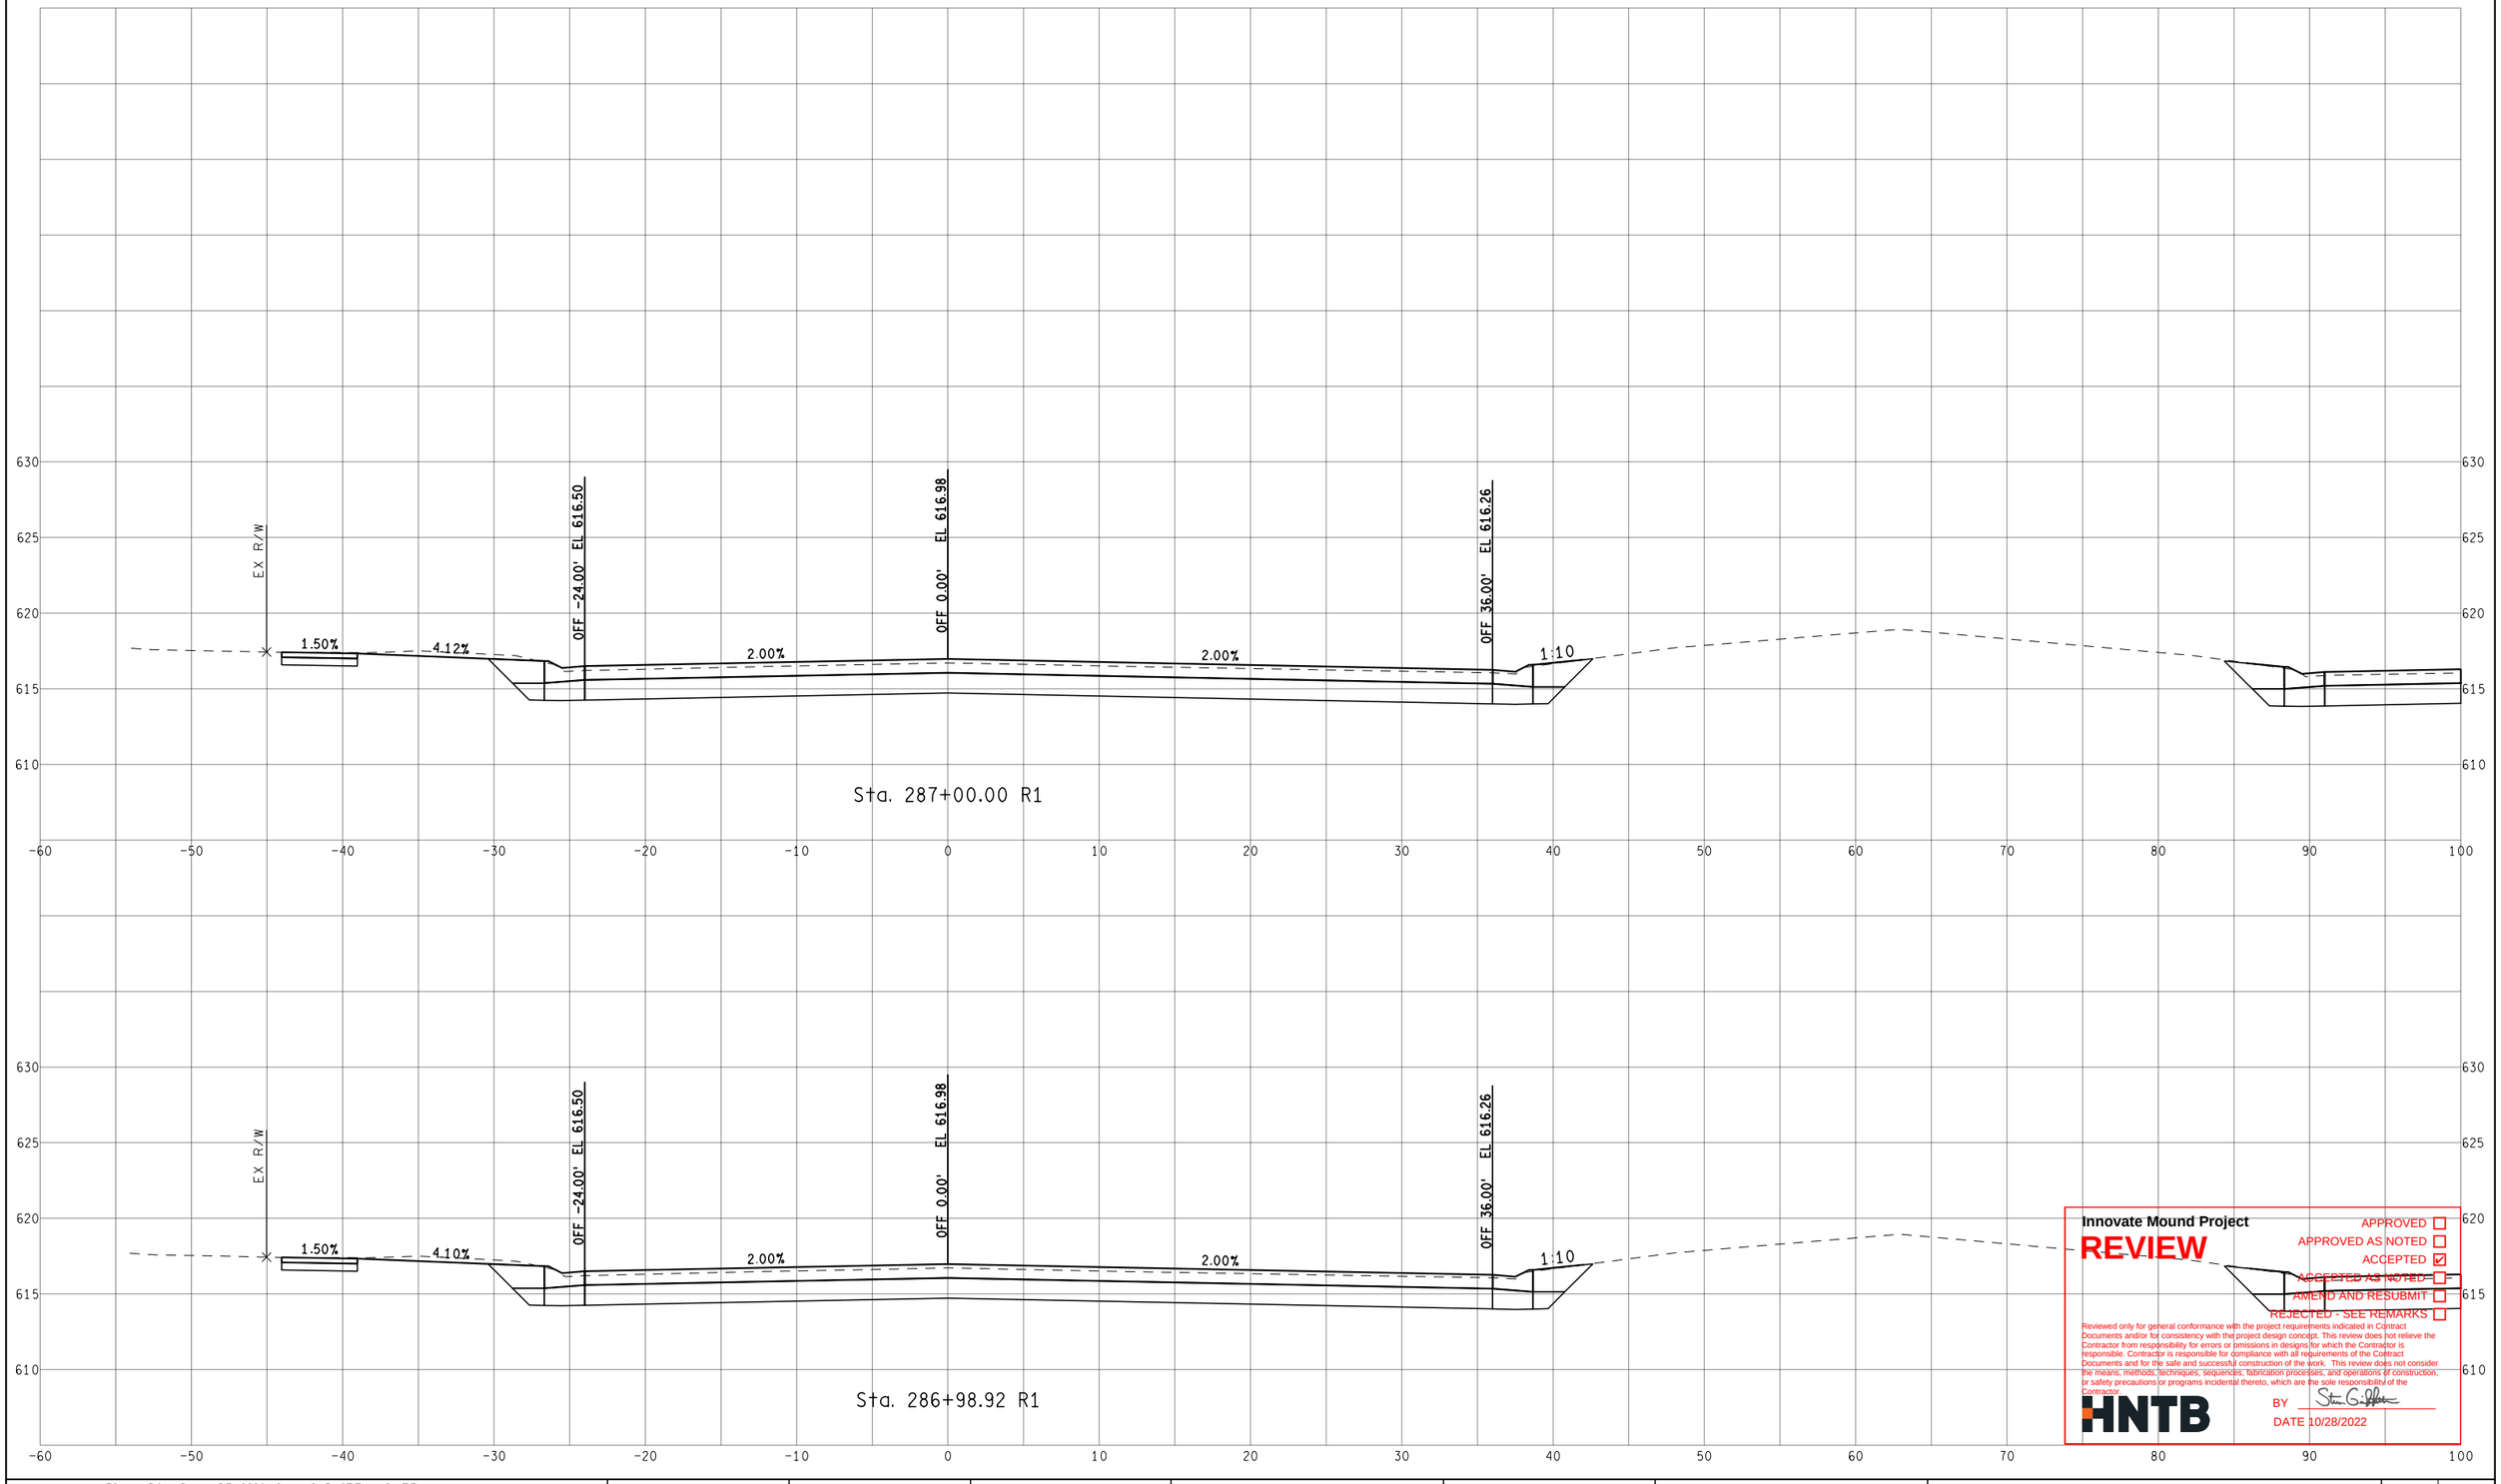

Sta. 287+00.00 R1

Sta. 286+98.92 R1

Innovate Mound Project

REVIEW

APPROVED ☐
APPROVED AS NOTED ☐
ACCEPTED ☑
ACCEPTED AS NOTED ☐
AMEND AND RESUBMIT ☐
REJECTED - SEE REMARKS ☐

Reviewed only for general conformance with the project requirements indicated in Contract Documents and/or for consistency with the project design concept. This review does not relieve the Contractor from responsibility for errors or omissions in designs for which the Contractor is responsible. Contractor is responsible for compliance with all requirements of the Contract Documents and for the safe and successful construction of the work. This review does not consider the means, methods, techniques, sequences, fabrication processes, and operations of construction, or safety precautions or programs incidental thereto, which are the sole responsibility of the Contractor.

HNTB

BY

DATE 10/28/2022

FINAL ROW PLAN REVISIONS (SUBMITTAL DATE:)							
NO.	DATE	AUTH	DESCRIPTION	NO.	DATE	AUTH	DESCRIPTION

Department of Roads

VERT. (FT) 0 10

HORZ. (FT) 0 10

FILE:

DATE: 10/12/22

DESIGN UNIT: XXX

TSC: MACOMB

CS: INFR50000

JN: 207178A


STA. 286+98.92 R1 TO STA. 287+00.00 R1

SB MOUND RD

DRAWING

SHEET

SECT

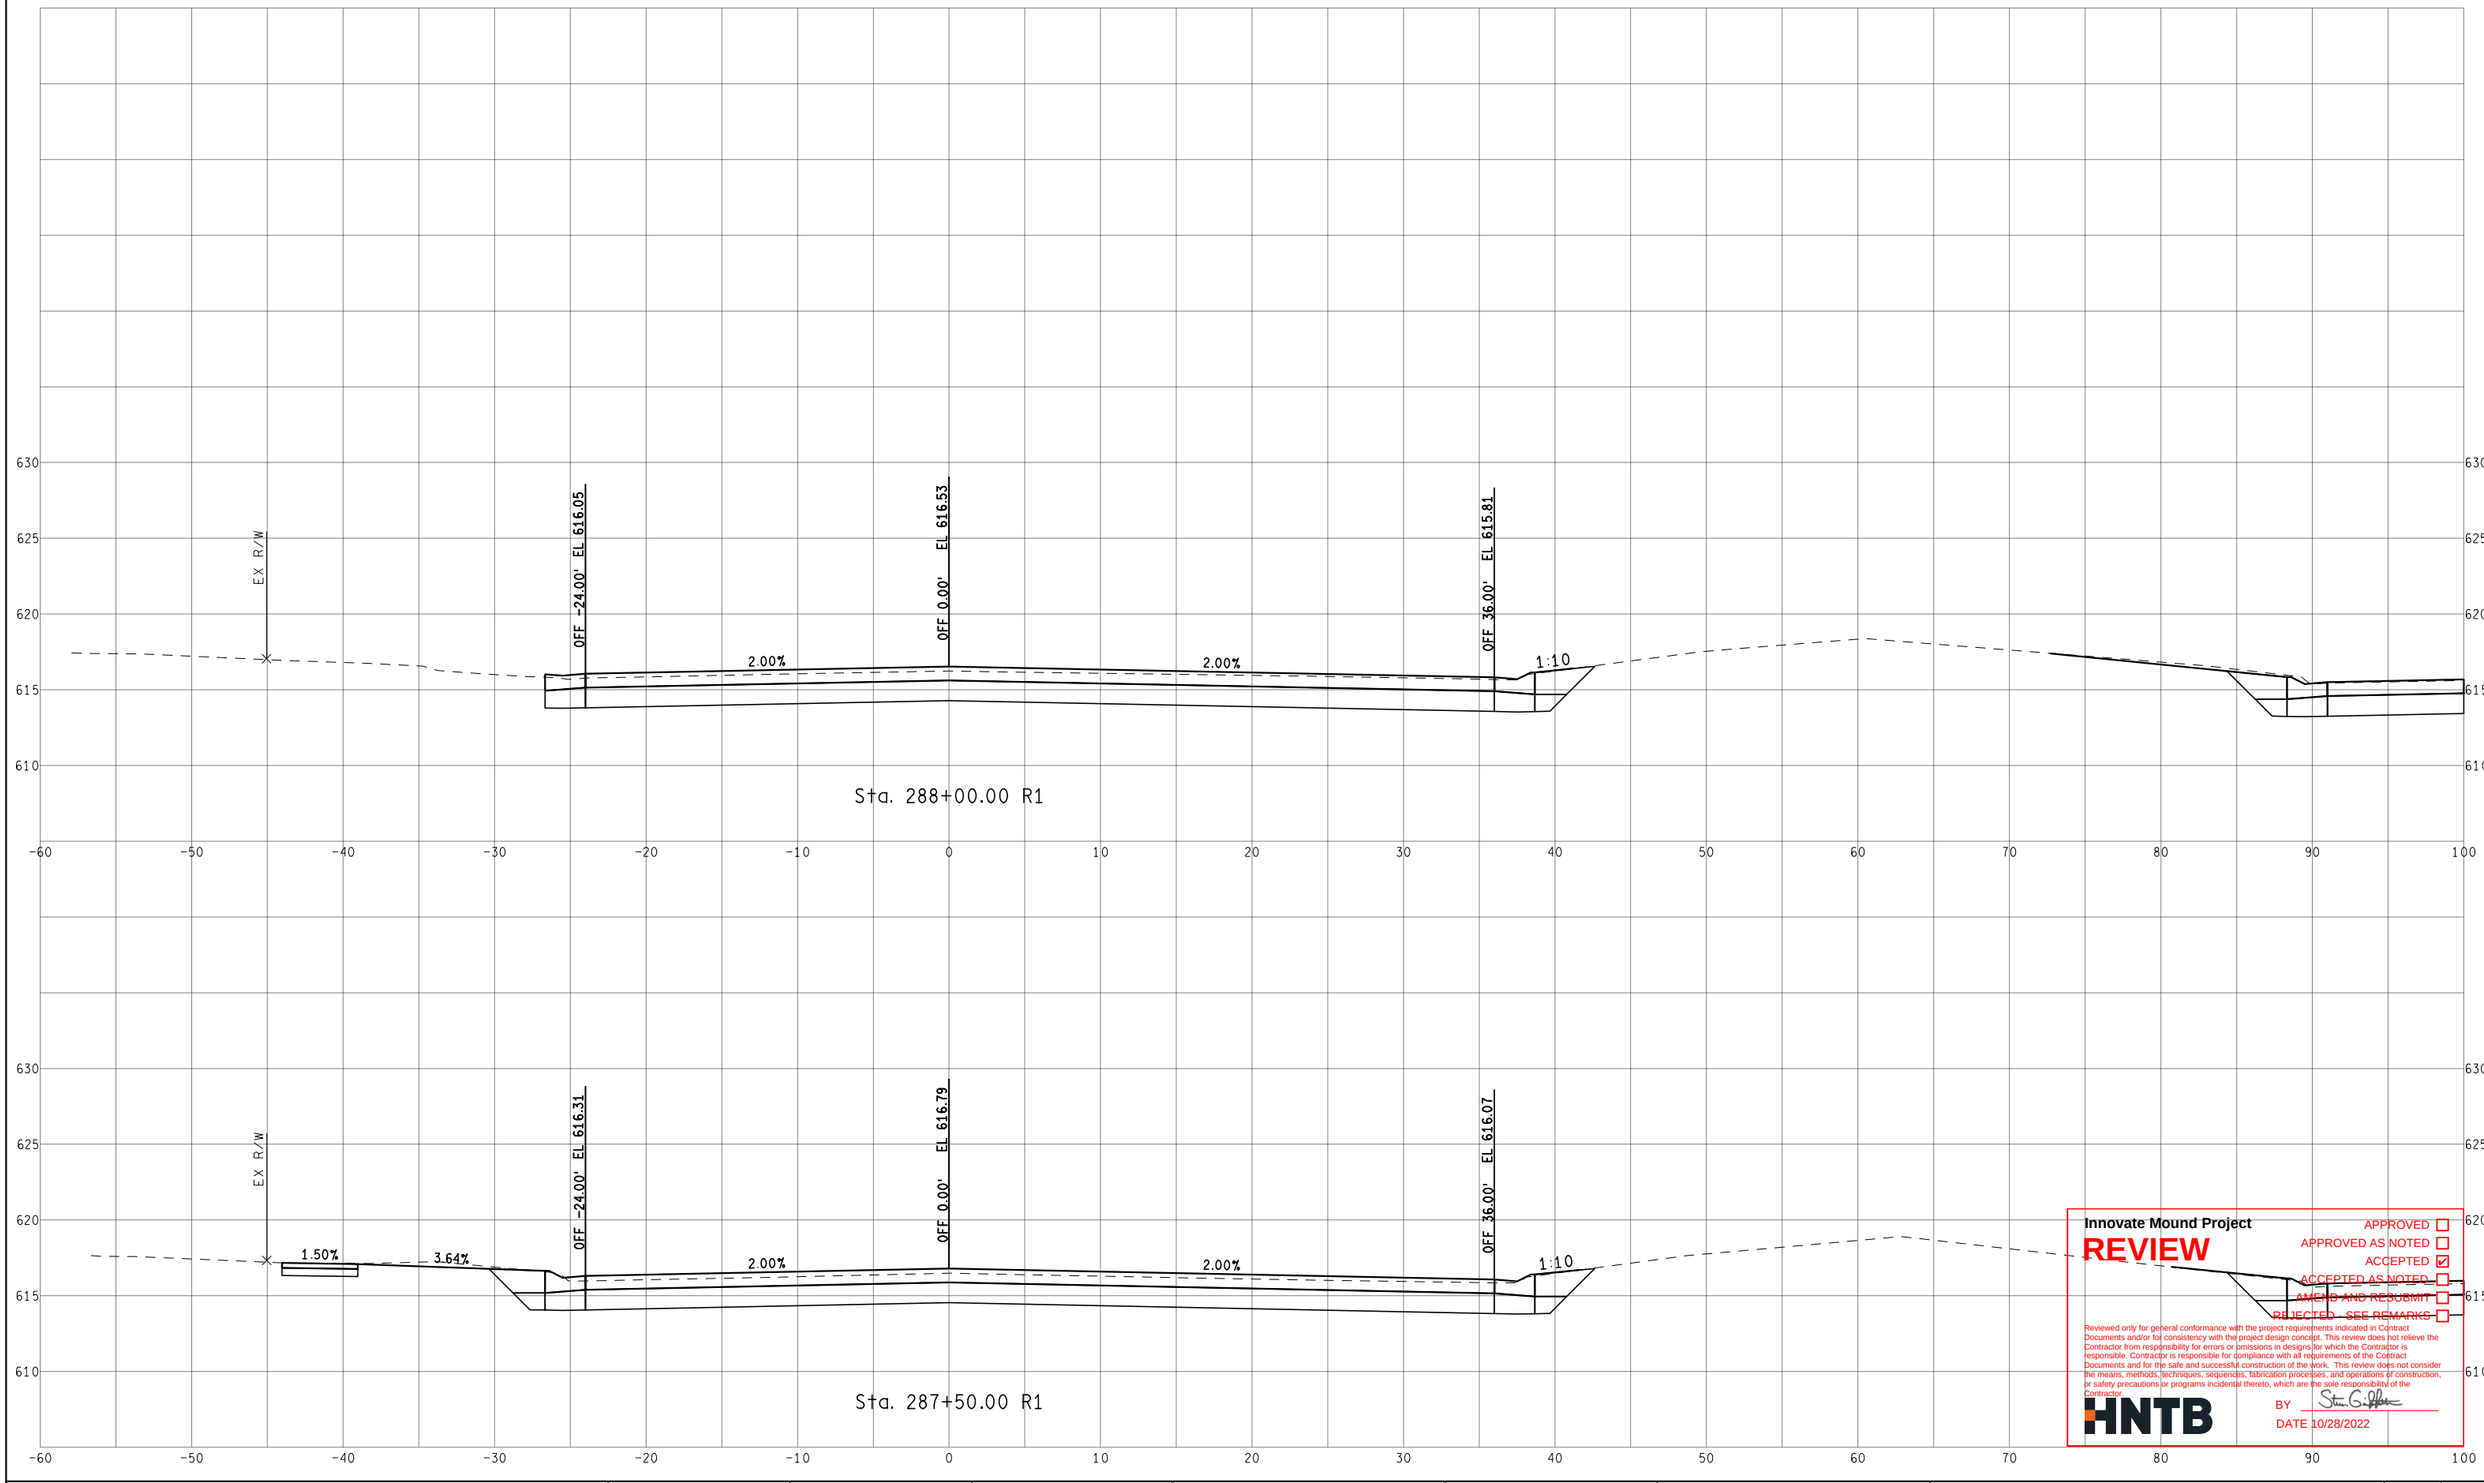

Innovate Mound Project

REVIEW

APPROVED ☐
APPROVED AS NOTED ☐
ACCEPTED ☑
ACCEPTED AS NOTED ☐
AMEND AND RESUBMIT ☐
REJECTED - SEE REMARKS ☐

Reviewed only for general conformance with the project requirements indicated in Contract Documents and/or for consistency with the project design concept. This review does not relieve the Contractor from responsibility for errors or omissions in designs for which the Contractor is responsible. Contractor is responsible for compliance with all requirements of the Contract Documents and for the safe and successful construction of the work. This review does not consider the means, methods, techniques, sequences, fabrication processes, and operations of construction, or safety precautions or programs incidental thereto, which are the sole responsibility of the Contractor.

HNTB

BY

DATE 10/28/2022

FINAL ROW PLAN REVISIONS (SUBMITTAL DATE:)							
NO.	DATE	AUTH	DESCRIPTION	NO.	DATE	AUTH	DESCRIPTION

Macomb County Michigan — Department of Roads

VERT. (FT) 0 10
HORZ. (FT) 0 10


FILE:

DATE: 10/12/22
DESIGN UNIT: XXX
TSC: MACOMB

CS: INFR50000
JN: 207178A

STA. 287+50.00 R1 TO STA. 288+00.00 R1
SB MOUND RD

DRAWING
SHEET
SECT

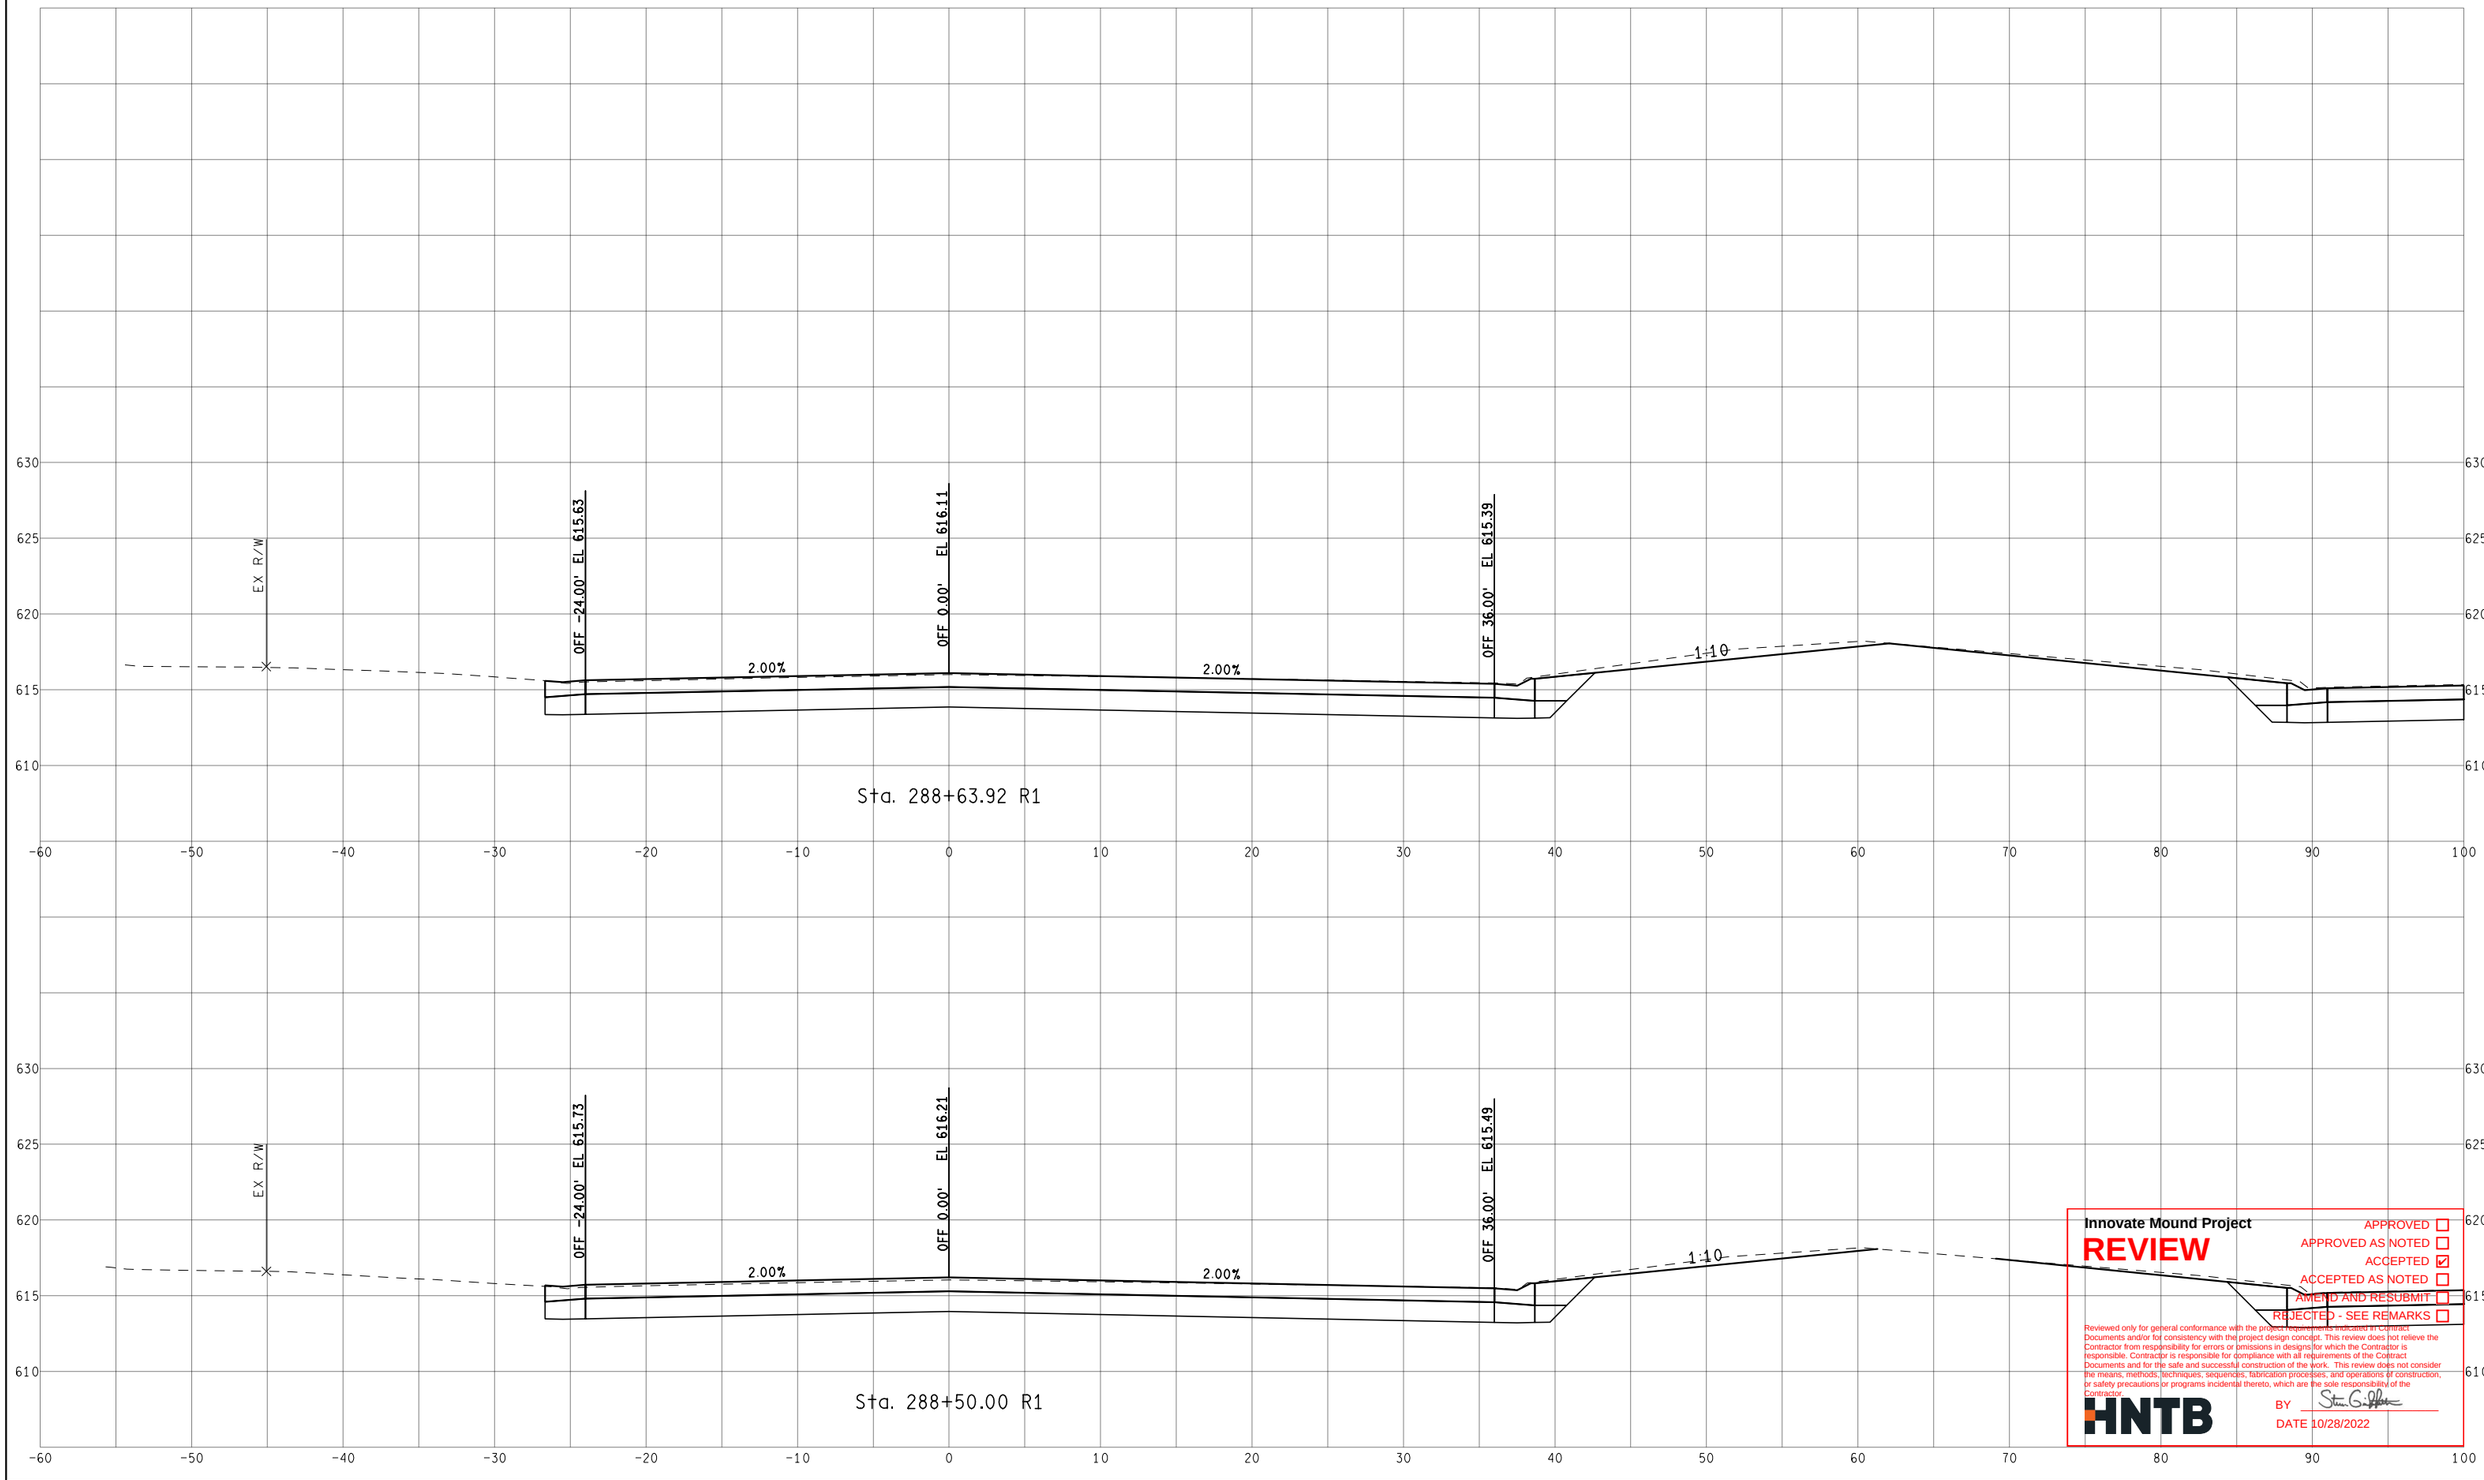

Innovate Mound Project

REVIEW

APPROVED ☐
APPROVED AS NOTED ☐
ACCEPTED ☑
ACCEPTED AS NOTED ☐
AMEND AND RESUBMIT ☐
REJECTED - SEE REMARKS ☐

Reviewed only for general conformance with the project requirements indicated in Contract Documents and/or for consistency with the project design concept. This review does not relieve the Contractor from responsibility for errors or omissions in designs for which the Contractor is responsible. Contractor is responsible for compliance with all requirements of the Contract Documents and for the safe and successful construction of the work. This review does not consider the means, methods, techniques, sequences, fabrication processes, and operations of construction, or safety precautions or programs incidental thereto, which are the sole responsibility of the Contractor.

HNTB

BY

DATE 10/28/2022

FINAL ROW PLAN REVISIONS (SUBMITTAL DATE:)							
NO.	DATE	AUTH	DESCRIPTION	NO.	DATE	AUTH	DESCRIPTION

Department of Roads

VERT. (FT) 0 10

HORZ. (FT) 0 10

FILE:

DATE: 10/12/22

DESIGN UNIT: XXX

TSC: MACOMB

CS: INFR50000

JN: 207178A


STA. 288+50.00 R1 TO STA. 288+63.92 R1

SB MOUND RD

DRAWING

SHEET

SECT

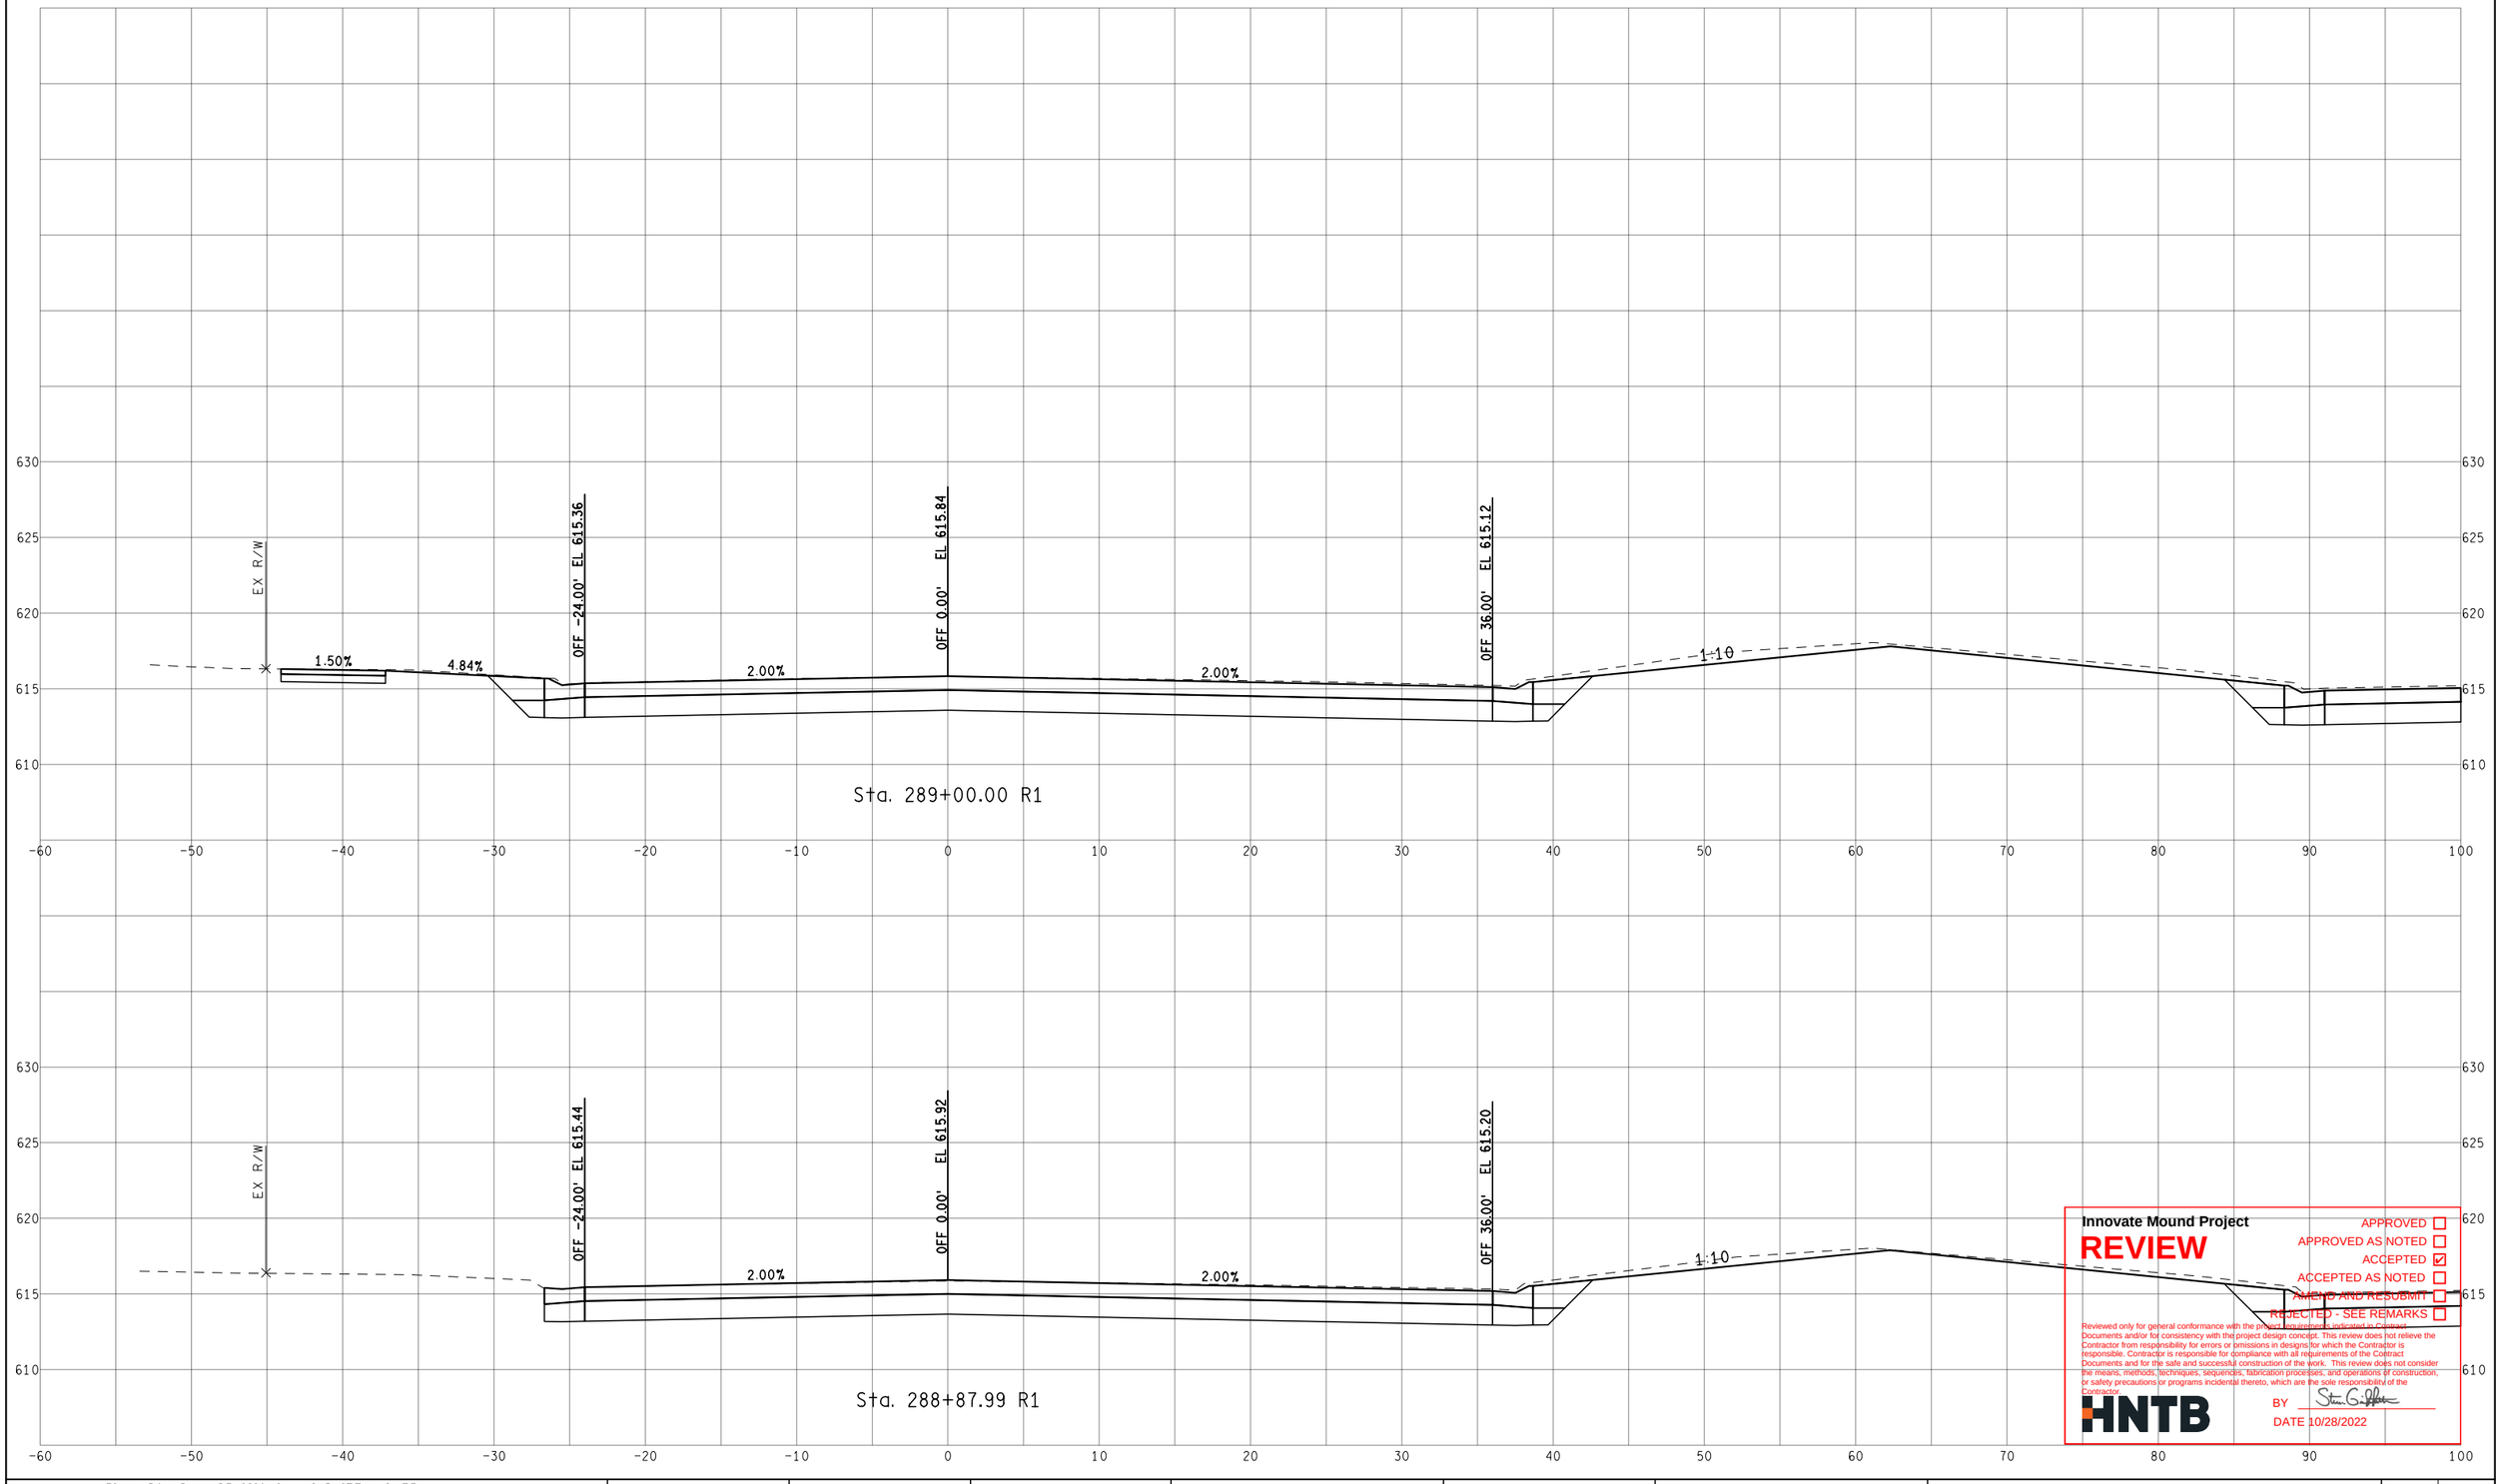

Sta. 289+00.00 R1

Sta. 288+87.99 R1

Innovate Mound Project

REVIEW

APPROVED ☐
APPROVED AS NOTED ☐
ACCEPTED ☑
ACCEPTED AS NOTED ☐
AMEND AND RESUBMIT ☐
REJECTED - SEE REMARKS ☐

Reviewed only for general conformance with the project requirements indicated in Contract Documents and/or for consistency with the project design concept. This review does not relieve the Contractor from responsibility for errors or omissions in designs for which the Contractor is responsible. Contractor is responsible for compliance with all requirements of the Contract Documents and for the safe and successful construction of the work. This review does not consider the means, methods, techniques, sequences, fabrication processes, and operations of construction, or safety precautions or programs incidental thereto, which are the sole responsibility of the Contractor.

HNTB

BY Steven G. Palmer

DATE 10/28/2022

FINAL ROW PLAN REVISIONS (SUBMITTAL DATE:)							
NO.	DATE	AUTH	DESCRIPTION	NO.	DATE	AUTH	DESCRIPTION

Macomb County Michigan — Department of Roads

VERT. (FT) 0 10
HORZ. (FT) 0 10


FILE:

DATE: 10/12/22
DESIGN UNIT: XXX
TSC: MACOMB

CS: INFR50000
JN: 207178A

STA. 288+87.99 R1 TO STA. 289+00.00 R1
SB MOUND RD

DRAWING
SHEET
SECT

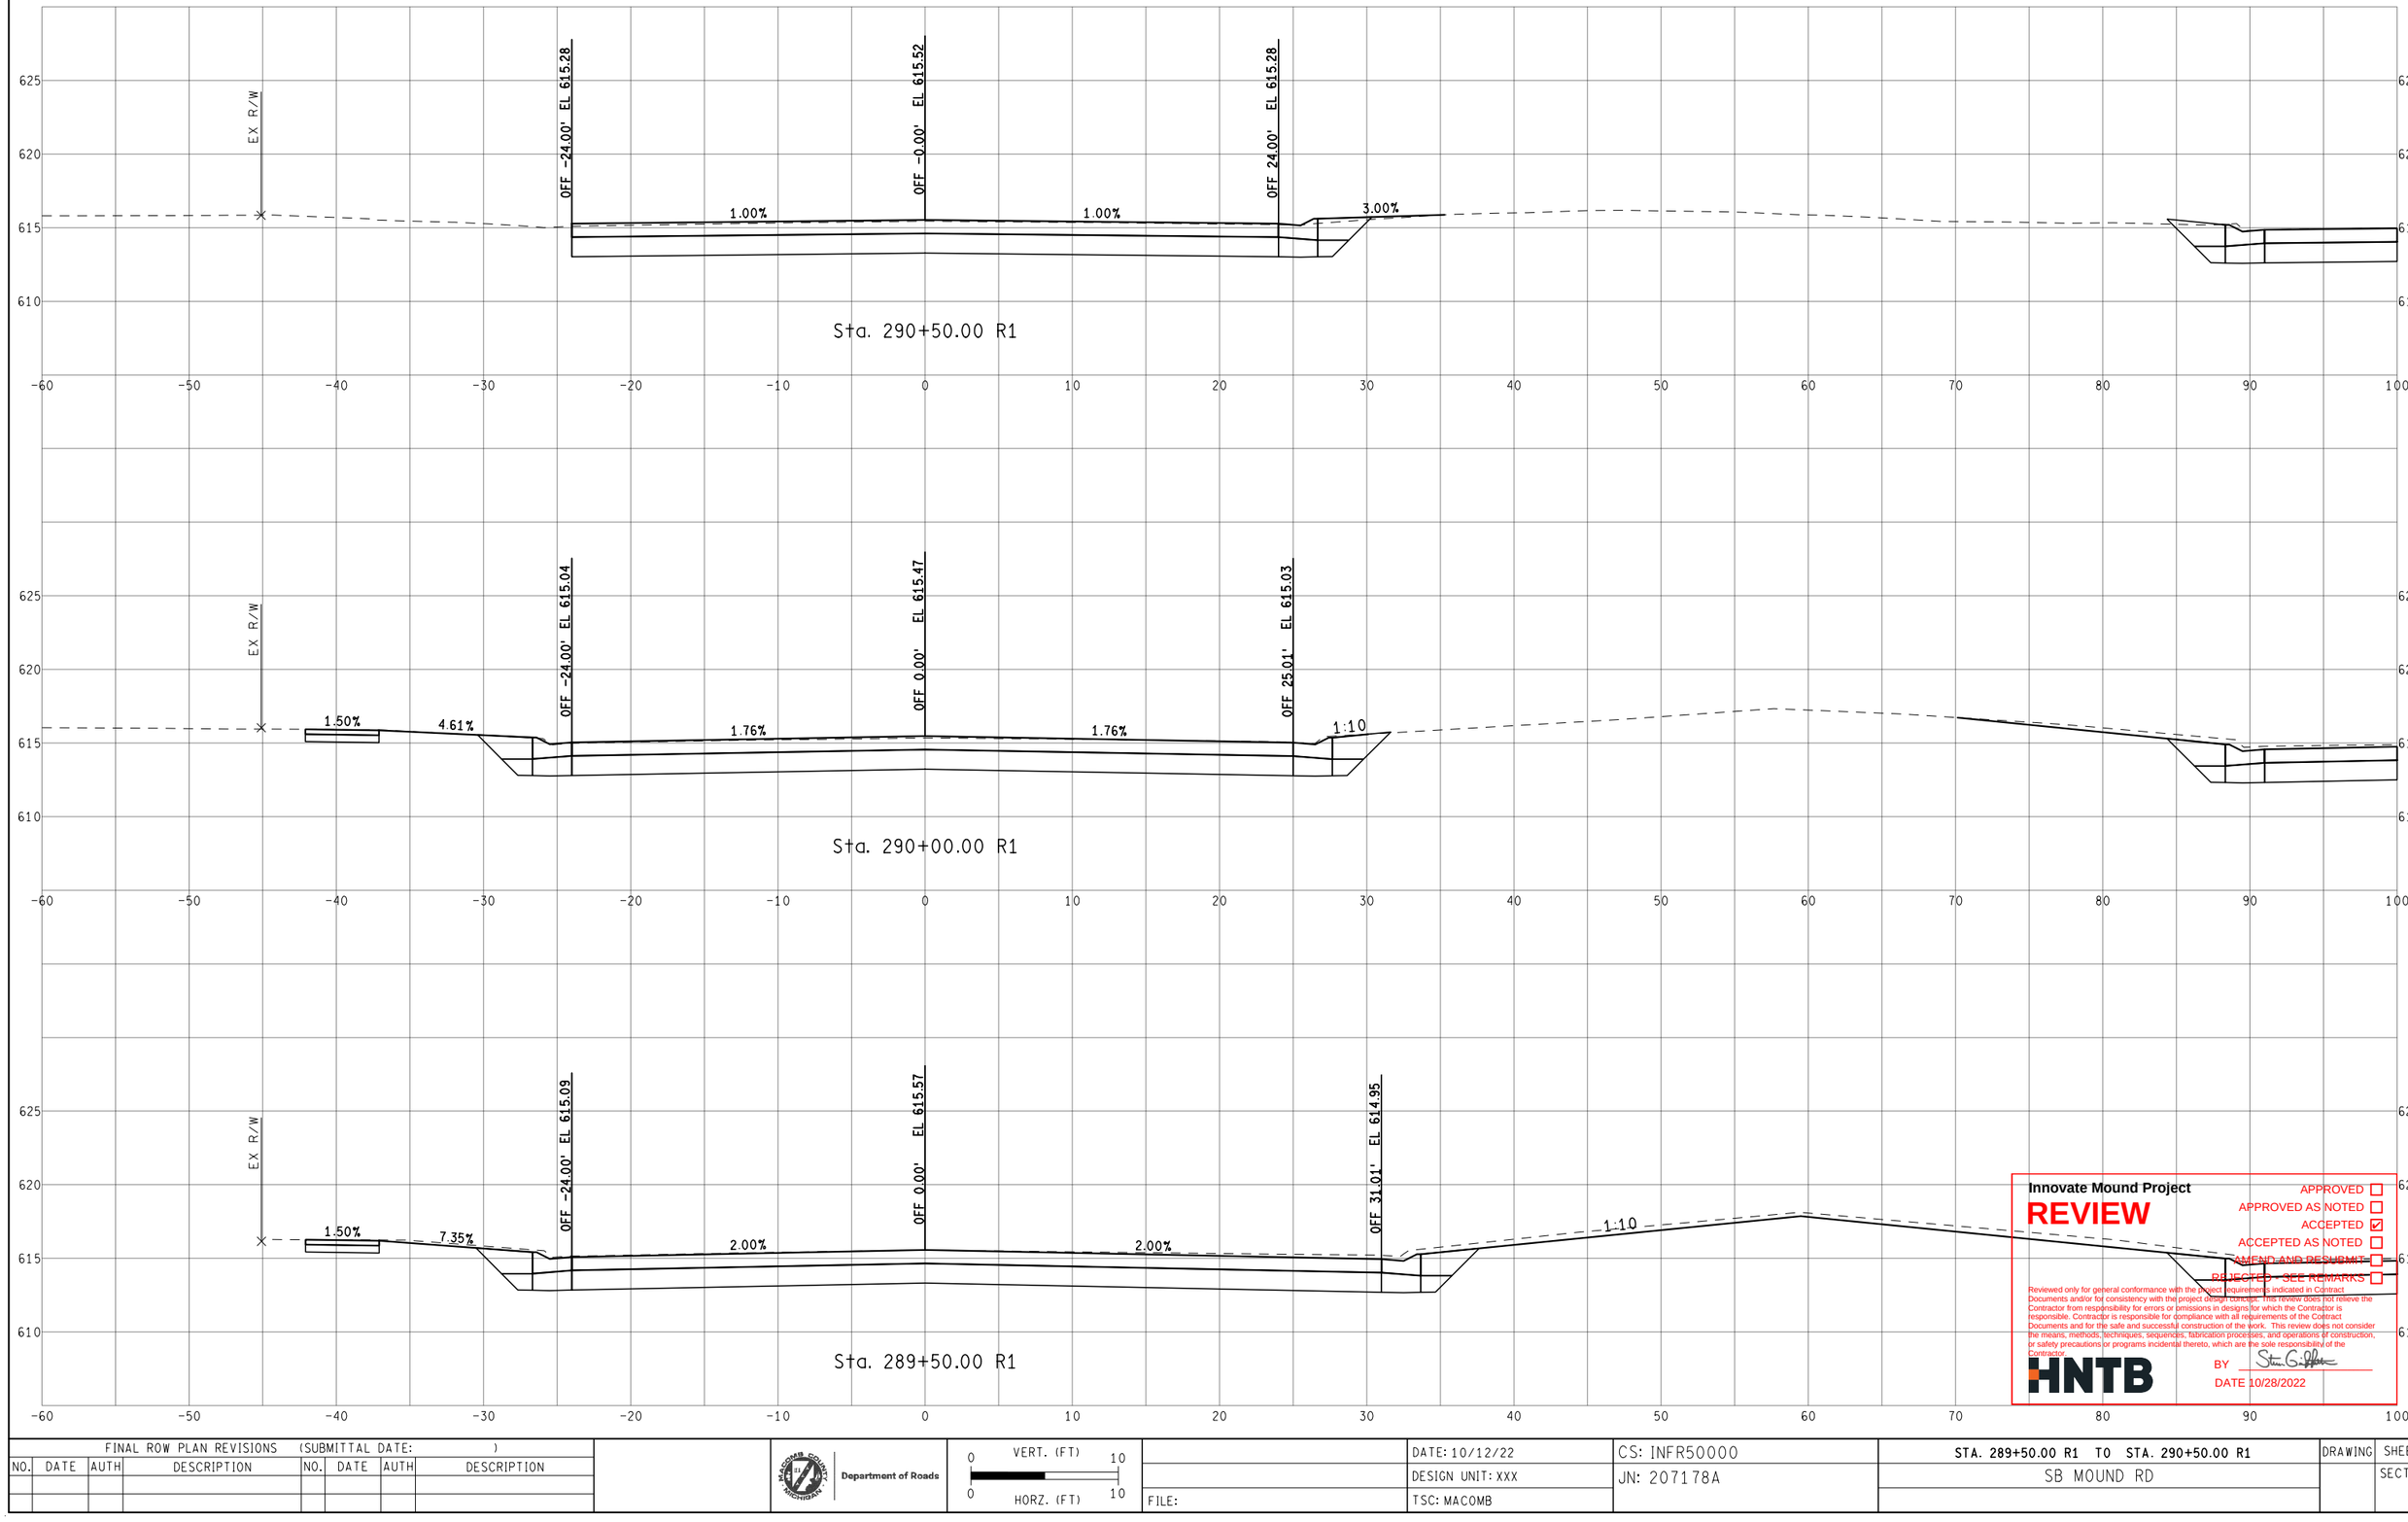

Innovate Mound Project

REVIEW

APPROVED ☐
APPROVED AS NOTED ☐
ACCEPTED ☑
ACCEPTED AS NOTED ☐
~~AMEND AND RESUBMIT~~ ☐
~~REJECTED - SEE REMARKS~~ ☐

Reviewed only for general conformance with the project requirements indicated in Contract Documents and/or for consistency with the project design concept. This review does not relieve the Contractor from responsibility for errors or omissions in designs for which the Contractor is responsible. Contractor is responsible for compliance with all requirements of the Contract Documents and for the safe and successful construction of the work. This review does not consider the means, methods, techniques, sequences, fabrication processes, and operations of construction; or safety precautions or programs incidental thereto, which are the sole responsibility of the Contractor.

HNTB

BY Stan Griffith

DATE 10/28/2022

FINAL ROW PLAN REVISIONS (SUBMITTAL DATE:)							
NO.	DATE	AUTH	DESCRIPTION	NO.	DATE	AUTH	DESCRIPTION

Department of Roads

VERT. (FT) 0 10

HORZ. (FT) 0 10

FILE:

DATE: 10/12/22

DESIGN UNIT: XXX

TSC: MACOMB

CS: INFR50000

JN: 207178A


STA. 289+50.00 R1 TO STA. 290+50.00 R1

SB MOUND RD

DRAWING

SHEET

SECT

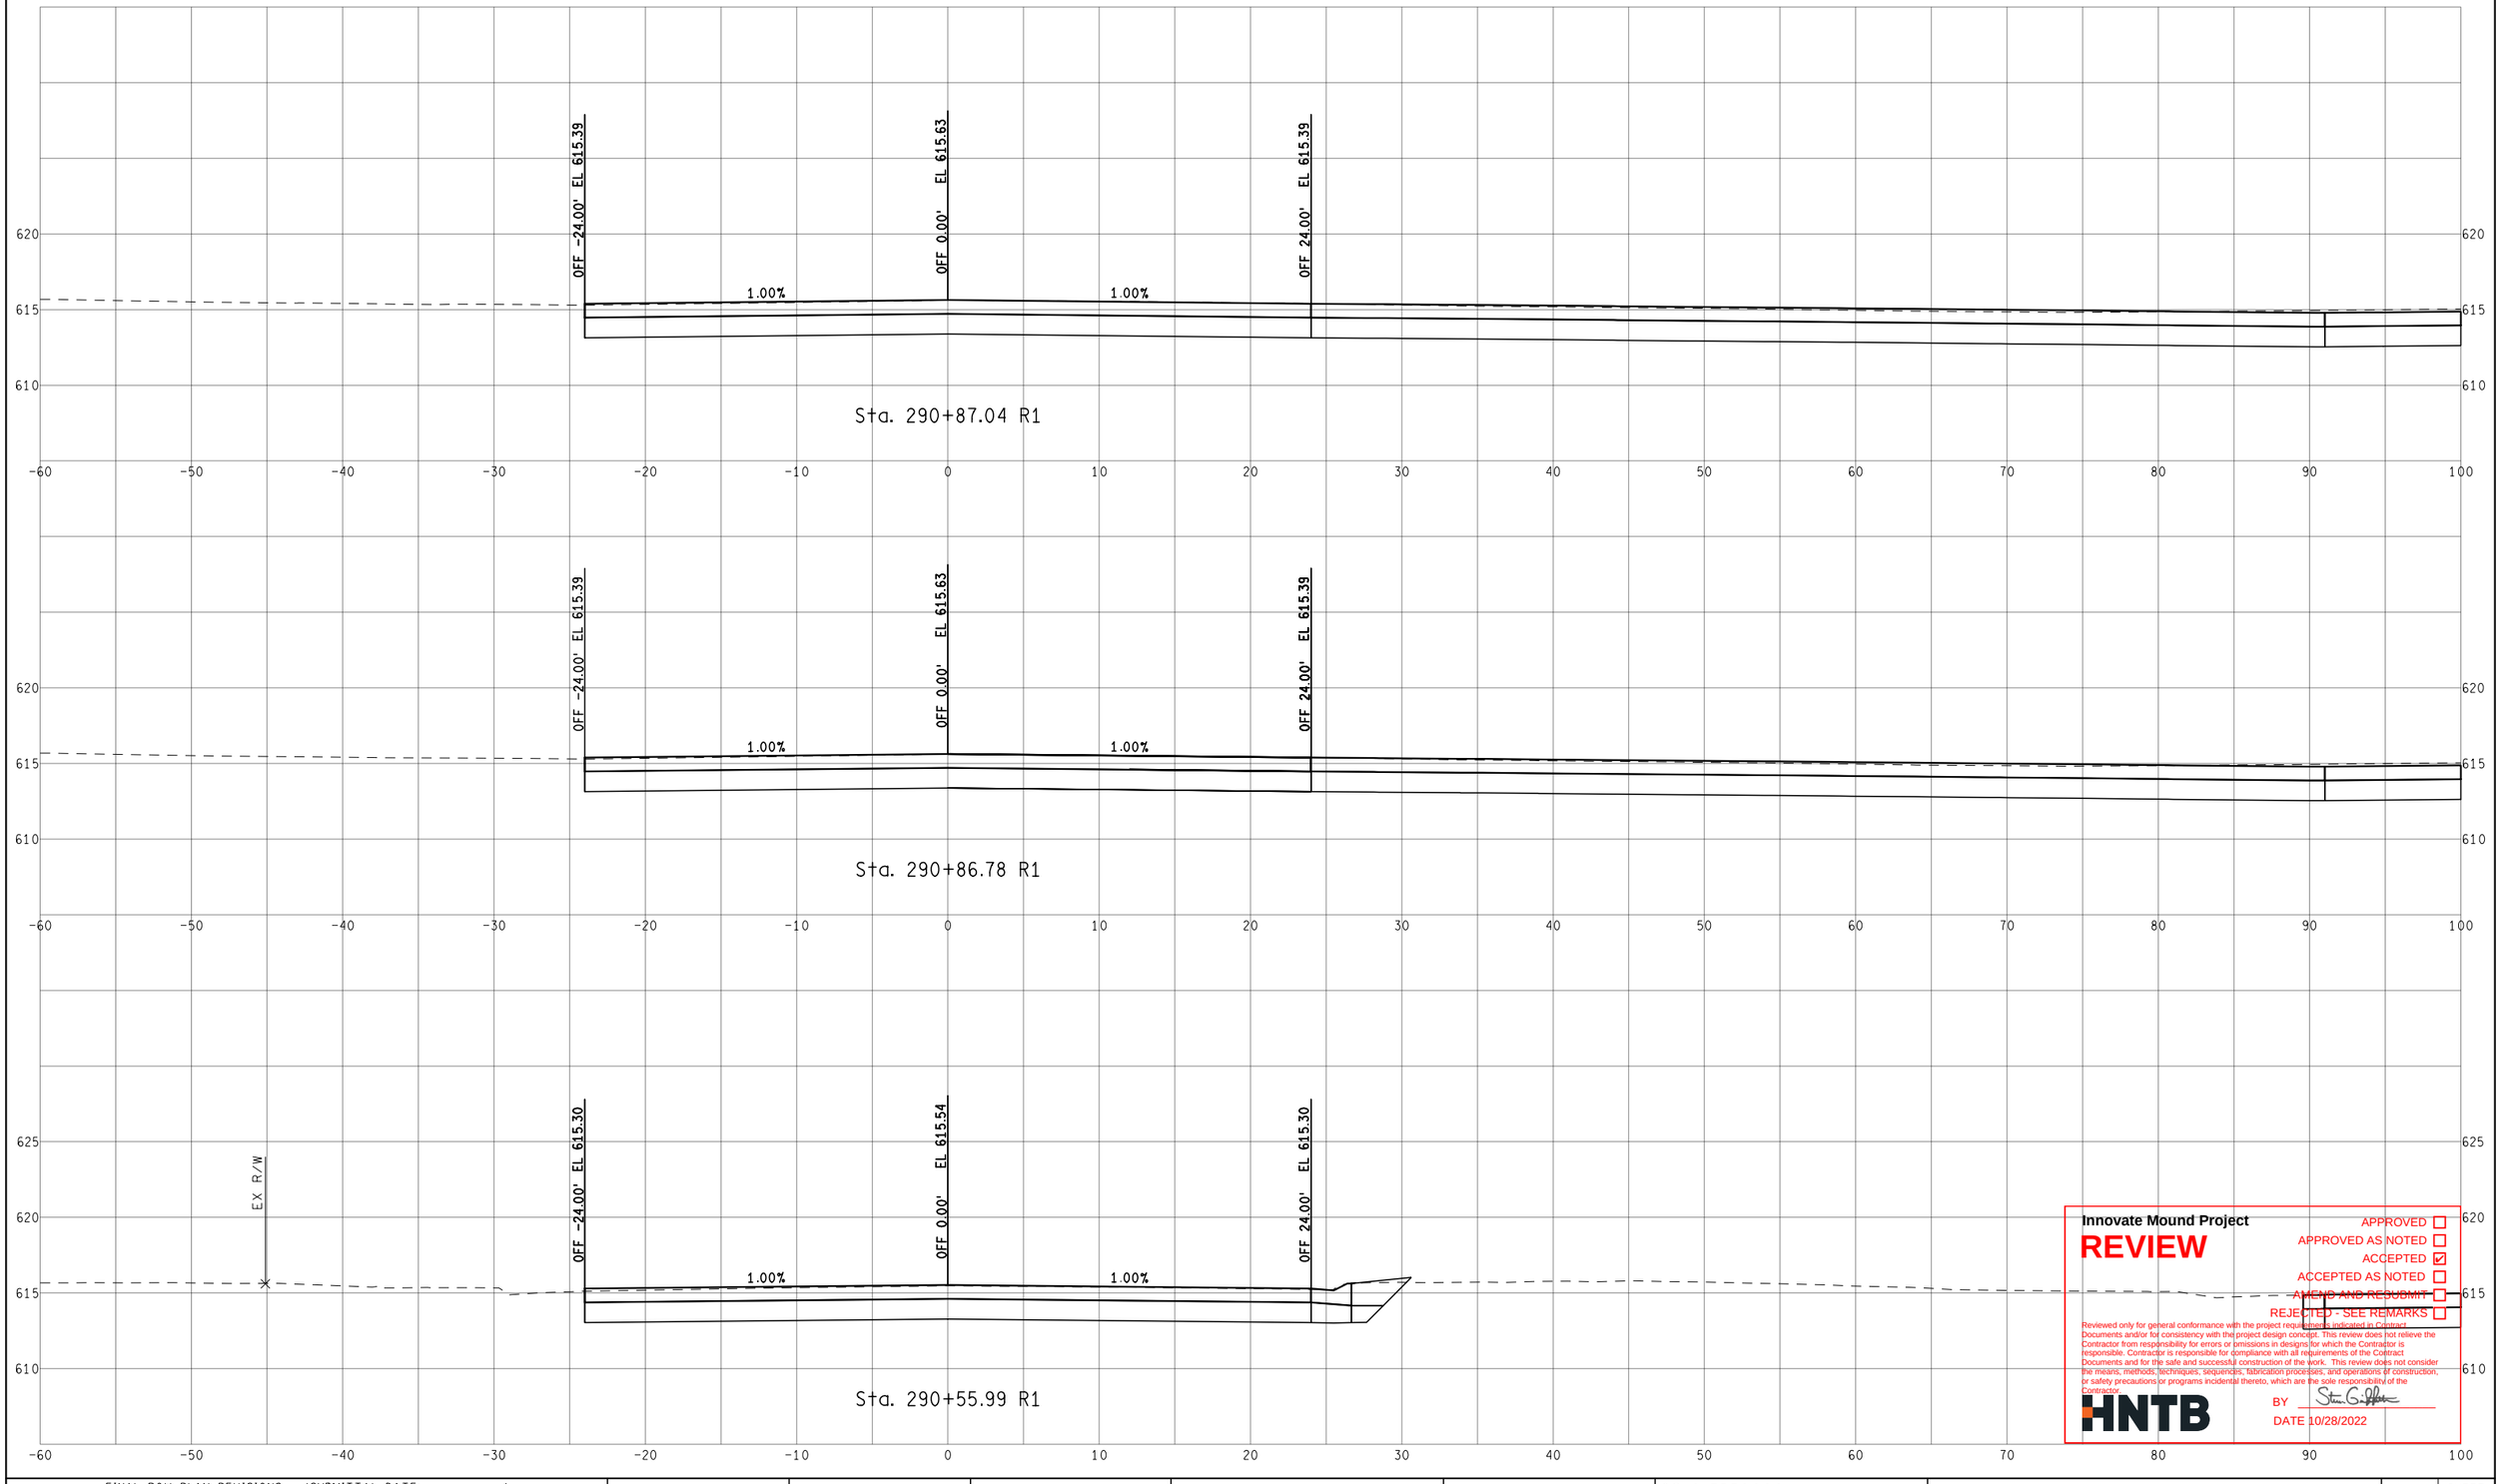

Innovate Mound Project

REVIEW

APPROVED ☐
APPROVED AS NOTED ☐
ACCEPTED ☑
ACCEPTED AS NOTED ☐
AMEND AND RESUBMIT ☐
REJECTED - SEE REMARKS ☐

Reviewed only for general conformance with the project requirements indicated in Contract Documents and/or for consistency with the project design concept. This review does not relieve the Contractor from responsibility for errors or omissions in designs for which the Contractor is responsible. Contractor is responsible for compliance with all requirements of the Contract Documents and for the safe and successful construction of the work. This review does not consider the means, methods, techniques, sequences, fabrication processes, and operations of construction, or safety precautions or programs incidental thereto, which are the sole responsibility of the Contractor.

HNTB

BY Steven G. Griffin

DATE 10/28/2022

FINAL ROW PLAN REVISIONS (SUBMITTAL DATE:)							
NO.	DATE	AUTH	DESCRIPTION	NO.	DATE	AUTH	DESCRIPTION

Department of Roads

VERT. (FT) 0 10

HORZ. (FT) 0 10

FILE:

DATE: 10/12/22

DESIGN UNIT: XXX

TSC: MACOMB

CS: INFR50000

JN: 207178A


STA. 290+55.99 R1 TO STA. 290+87.04 R1

SB MOUND RD


DRAWING

SHEET


SECT

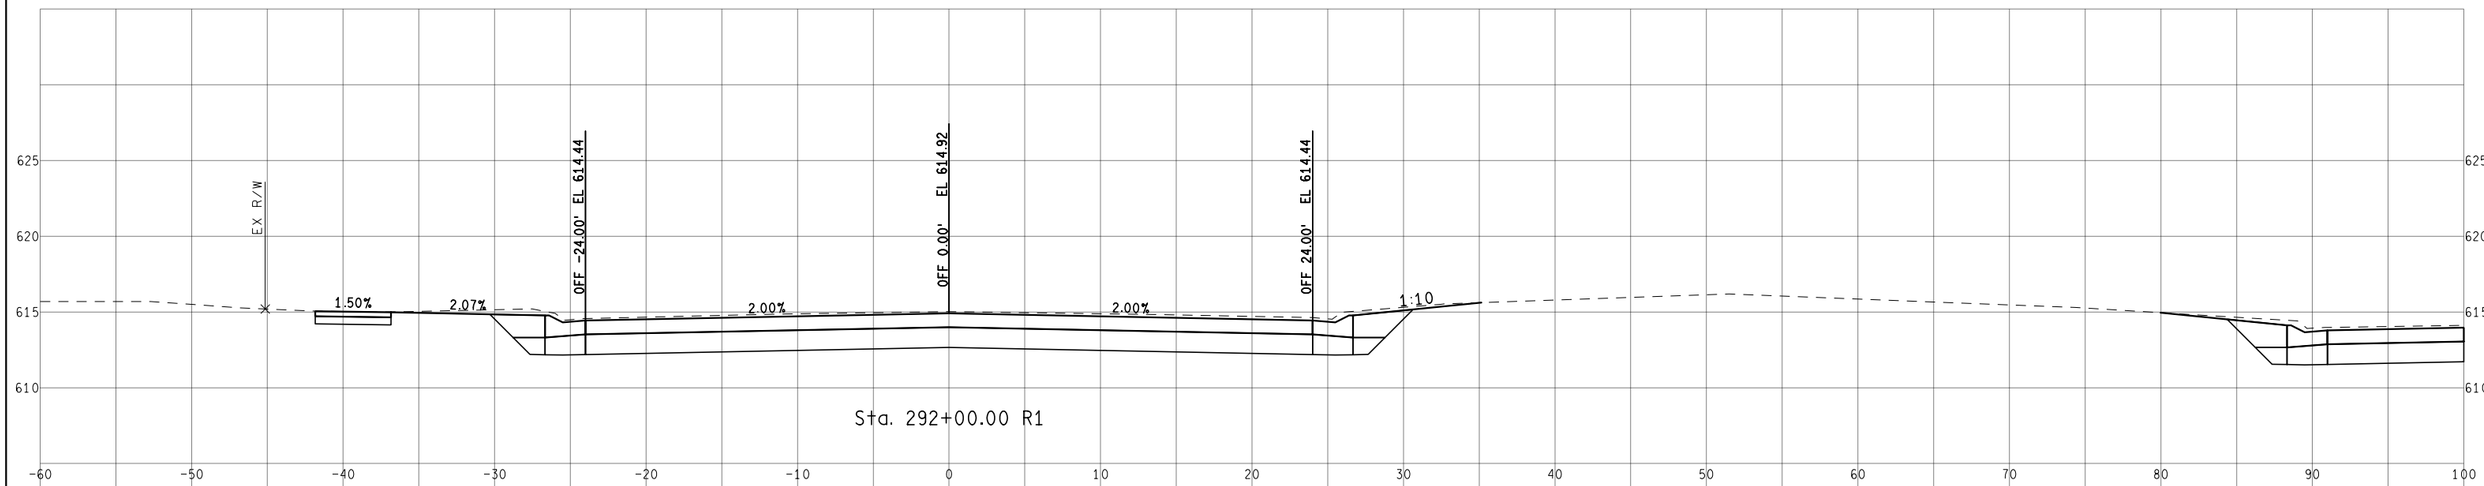

Sta. 292+00.00 R1

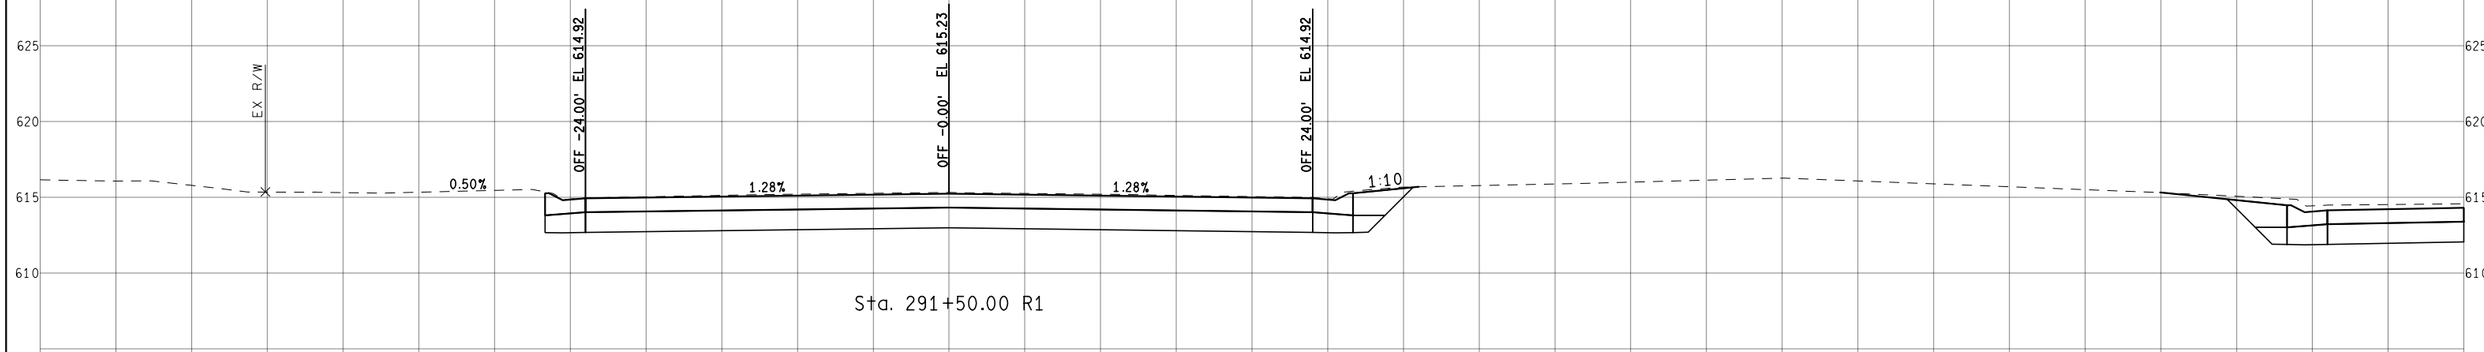

Sta. 291+50.00 R1

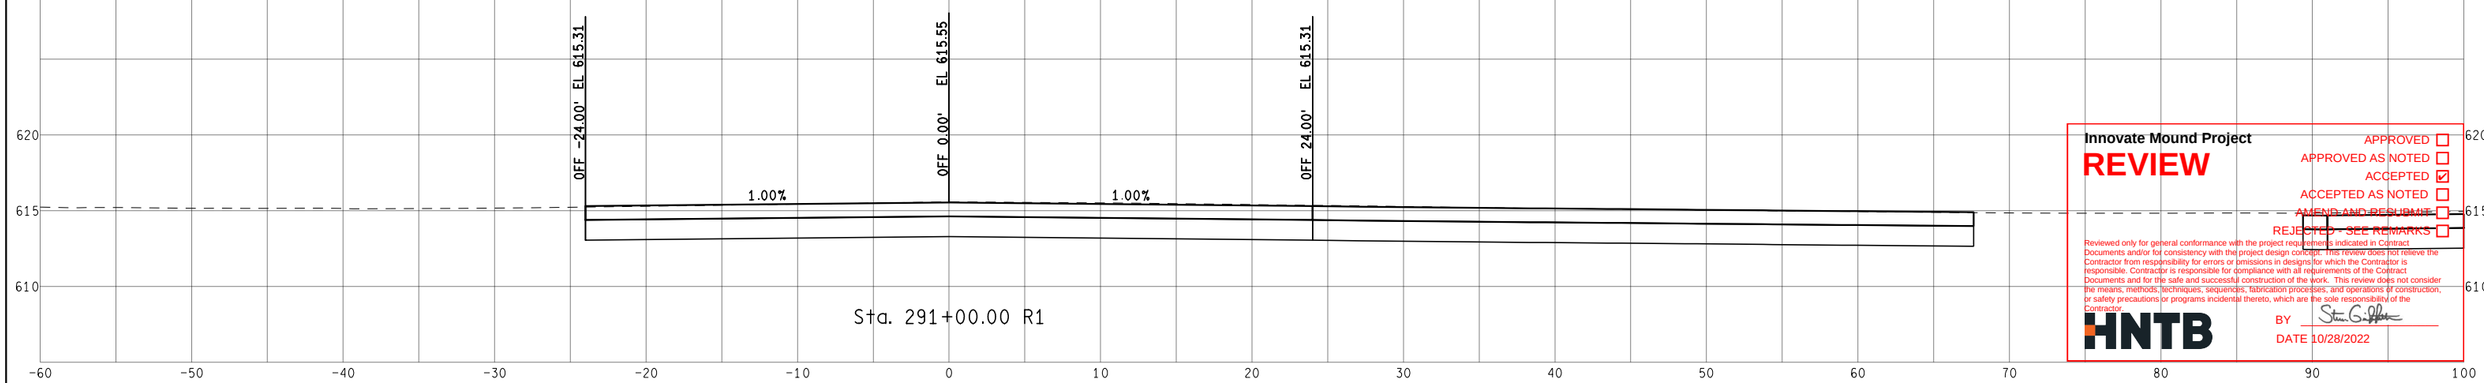

Sta. 291+00.00 R1

Innovate Mound Project

REVIEW

APPROVED ☐
APPROVED AS NOTED ☐
ACCEPTED ☑
ACCEPTED AS NOTED ☐
AMEND AND RESUBMIT ☐
REJECTED - SEE REMARKS ☐

Reviewed only for general conformance with the project requirements indicated in Contract Documents and/or for consistency with the project design concept. This review does not relieve the Contractor from responsibility for errors or omissions in designs for which the Contractor is responsible. Contractor is responsible for compliance with all requirements of the Contract Documents and for the safe and successful construction of the work. This review does not consider the means, methods, techniques, sequences, fabrication processes, and operations of construction, or safety precautions or programs incidental thereto, which are the sole responsibility of the Contractor.

HNTB

BY Steven G. Griffin

DATE 10/28/2022

FINAL ROW PLAN REVISIONS (SUBMITTAL DATE:)							
NO.	DATE	AUTH	DESCRIPTION	NO.	DATE	AUTH	DESCRIPTION

Department of Roads

VERT. (FT) 0 10

HORZ. (FT) 0 10

FILE:

DATE: 10/12/22

DESIGN UNIT: XXX

TSC: MACOMB

CS: INFR50000

JN: 207178A


STA. 291+00.00 R1 TO STA. 292+00.00 R1

SB MOUND RD


DRAWING

SHEET


SECT

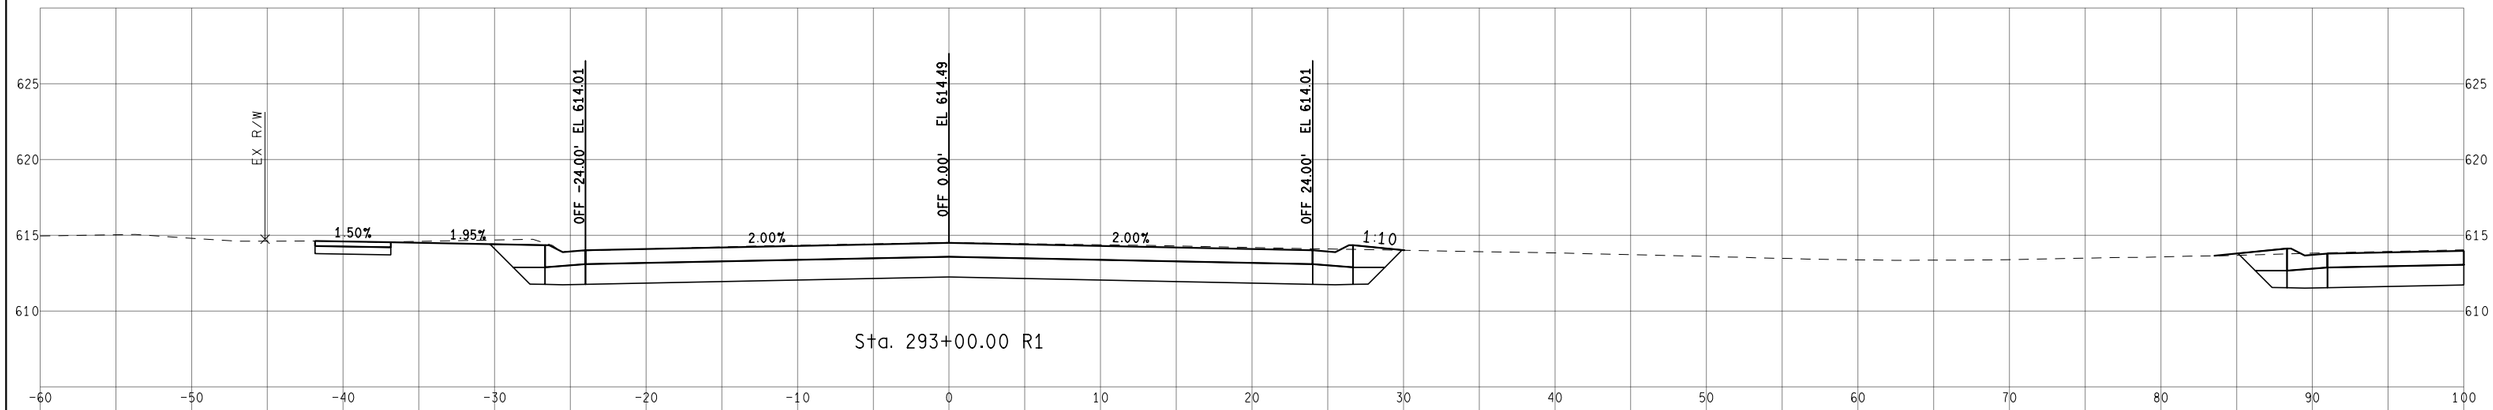

Sta. 293+00.00 R1

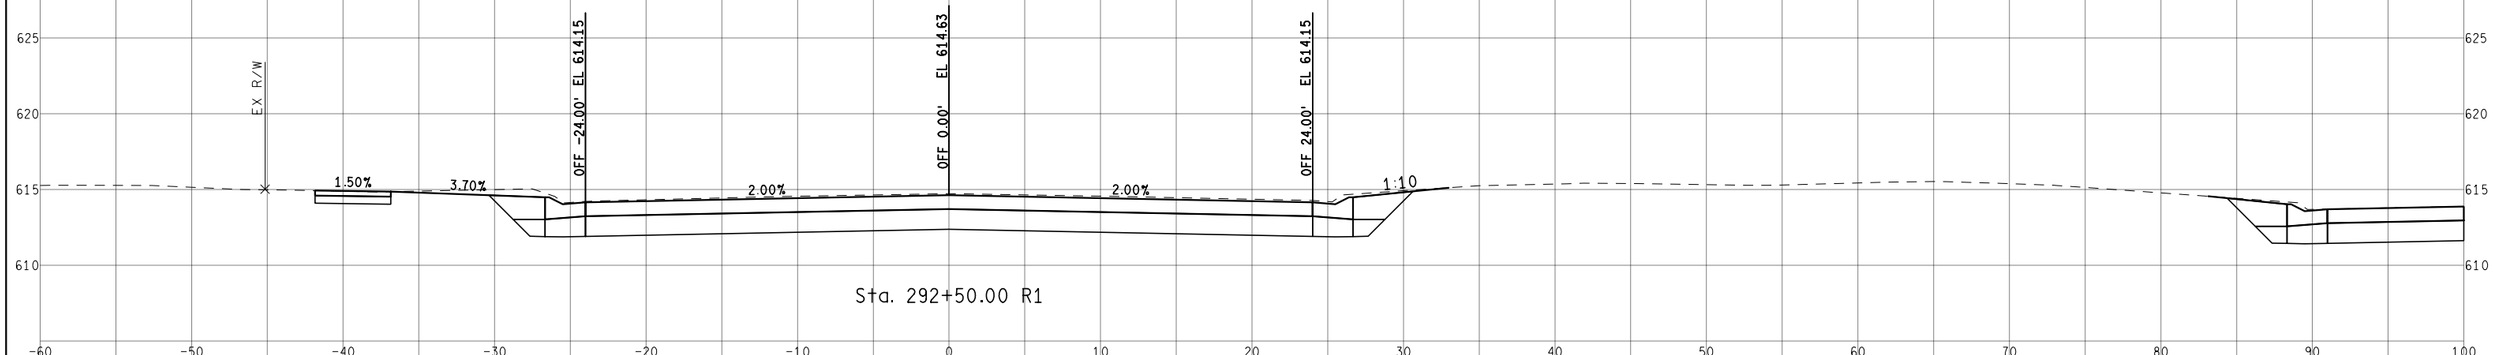

Sta. 292+50.00 R1

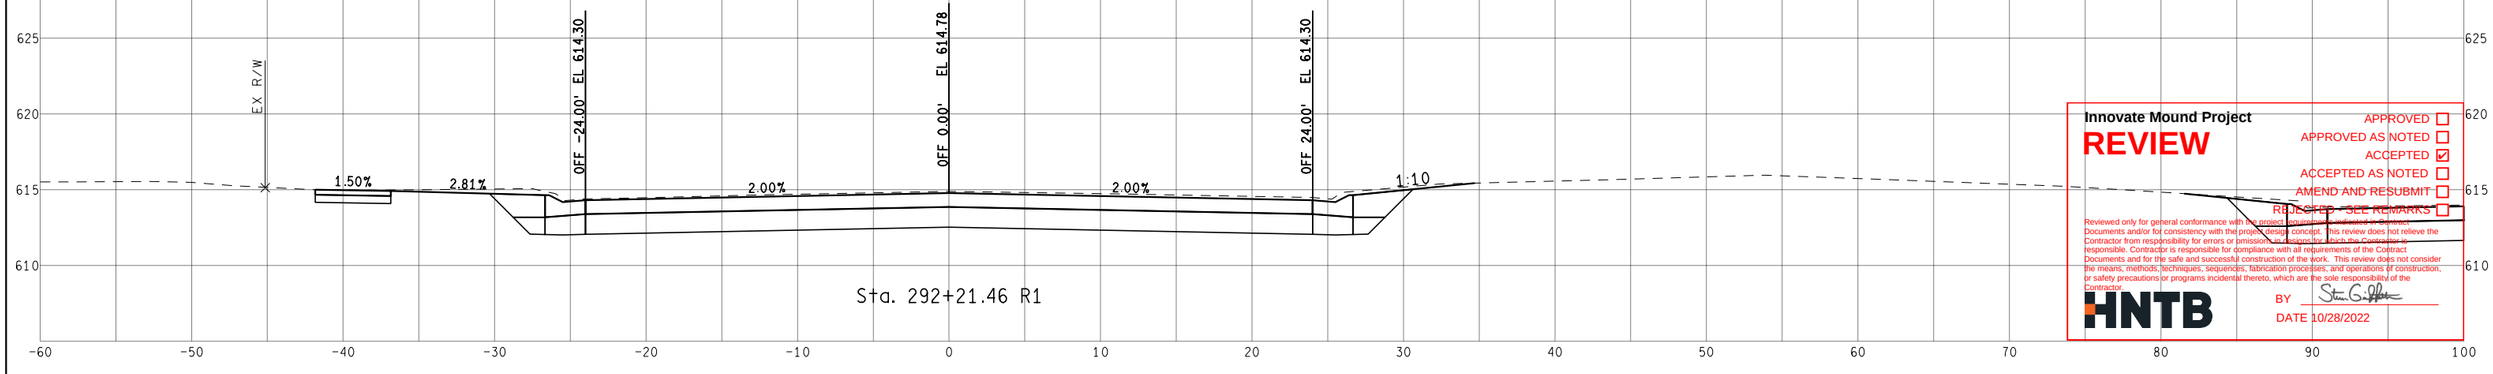

Sta. 292+21.46 R1

Innovate Mound Project

REVIEW

APPROVED ☐
APPROVED AS NOTED ☐
ACCEPTED ☑
ACCEPTED AS NOTED ☐
AMEND AND RESUBMIT ☐
REJECTED - SEE REMARKS ☐

Reviewed only for general conformance with the project requirements shown on the Contract Documents and/or for consistency with the project design concept. This review does not relieve the Contractor from responsibility for errors or omissions due to design by Others the Contractor is responsible. Contractor is responsible for compliance with all requirements of the Contract Documents and for the safe and successful construction of the work. This review does not consider the means, methods, techniques, sequences, fabrication processes, and operations of construction; or safety precautions or programs incidental thereto, which are the sole responsibility of the Contractor.

HNTB

BY Steven G. Griffin

DATE 10/28/2022

FINAL ROW PLAN REVISIONS (SUBMITTAL DATE:)

NO.	DATE	AUTH	DESCRIPTION	NO.	DATE	AUTH	DESCRIPTION

Department of Roads

VERT. (FT) 0 10

HORZ. (FT) 0 10

FILE:

DATE: 10/12/22

DESIGN UNIT: XXX

TSC: MACOMB

CS: INFR50000

JN: 207178A

STA. 292+21.46 R1 TO STA. 293+00.00 R1

SB MOUND RD

DRAWING

SHEET

SECT



Sta. 294+00.00 R1

Sta. 293+91.46 R1

Sta. 293+50.00 R1

Innovate Mound Project

REVIEW

APPROVED ☐
APPROVED AS NOTED ☐
ACCEPTED ☑
ACCEPTED AS NOTED ☐
AMEND AND RESUBMIT ☐
REJECTED - SEE REMARKS ☐

Reviewed only for general conformance with the design requirements indicated in Contract Documents and/or for consistency with the project design concept. This review does not relieve the Contractor from responsibility for errors or omissions in designs for which the Contractor is responsible. Contractor is responsible for compliance with all requirements of the Contract Documents and for the safe and successful construction of the work. This review does not consider the means, methods, techniques, sequences, fabrication processes, and operations of construction, or safety precautions or programs incidental thereto, which are the sole responsibility of the Contractor.

HNTB

BY Steven G. Peltier

DATE 10/28/2022

FINAL ROW PLAN REVISIONS (SUBMITTAL DATE:)							
NO.	DATE	AUTH	DESCRIPTION	NO.	DATE	AUTH	DESCRIPTION

Department of Roads

VERT. (FT) 0 10

HORZ. (FT) 0 10

FILE:

DATE: 10/12/22

DESIGN UNIT: XXX

TSC: MACOMB

CS: INFR50000

JN: 207178A


STA. 293+50.00 R1 TO STA. 294+00.00 R1

SB MOUND RD

DRAWING

SHEET

SECT

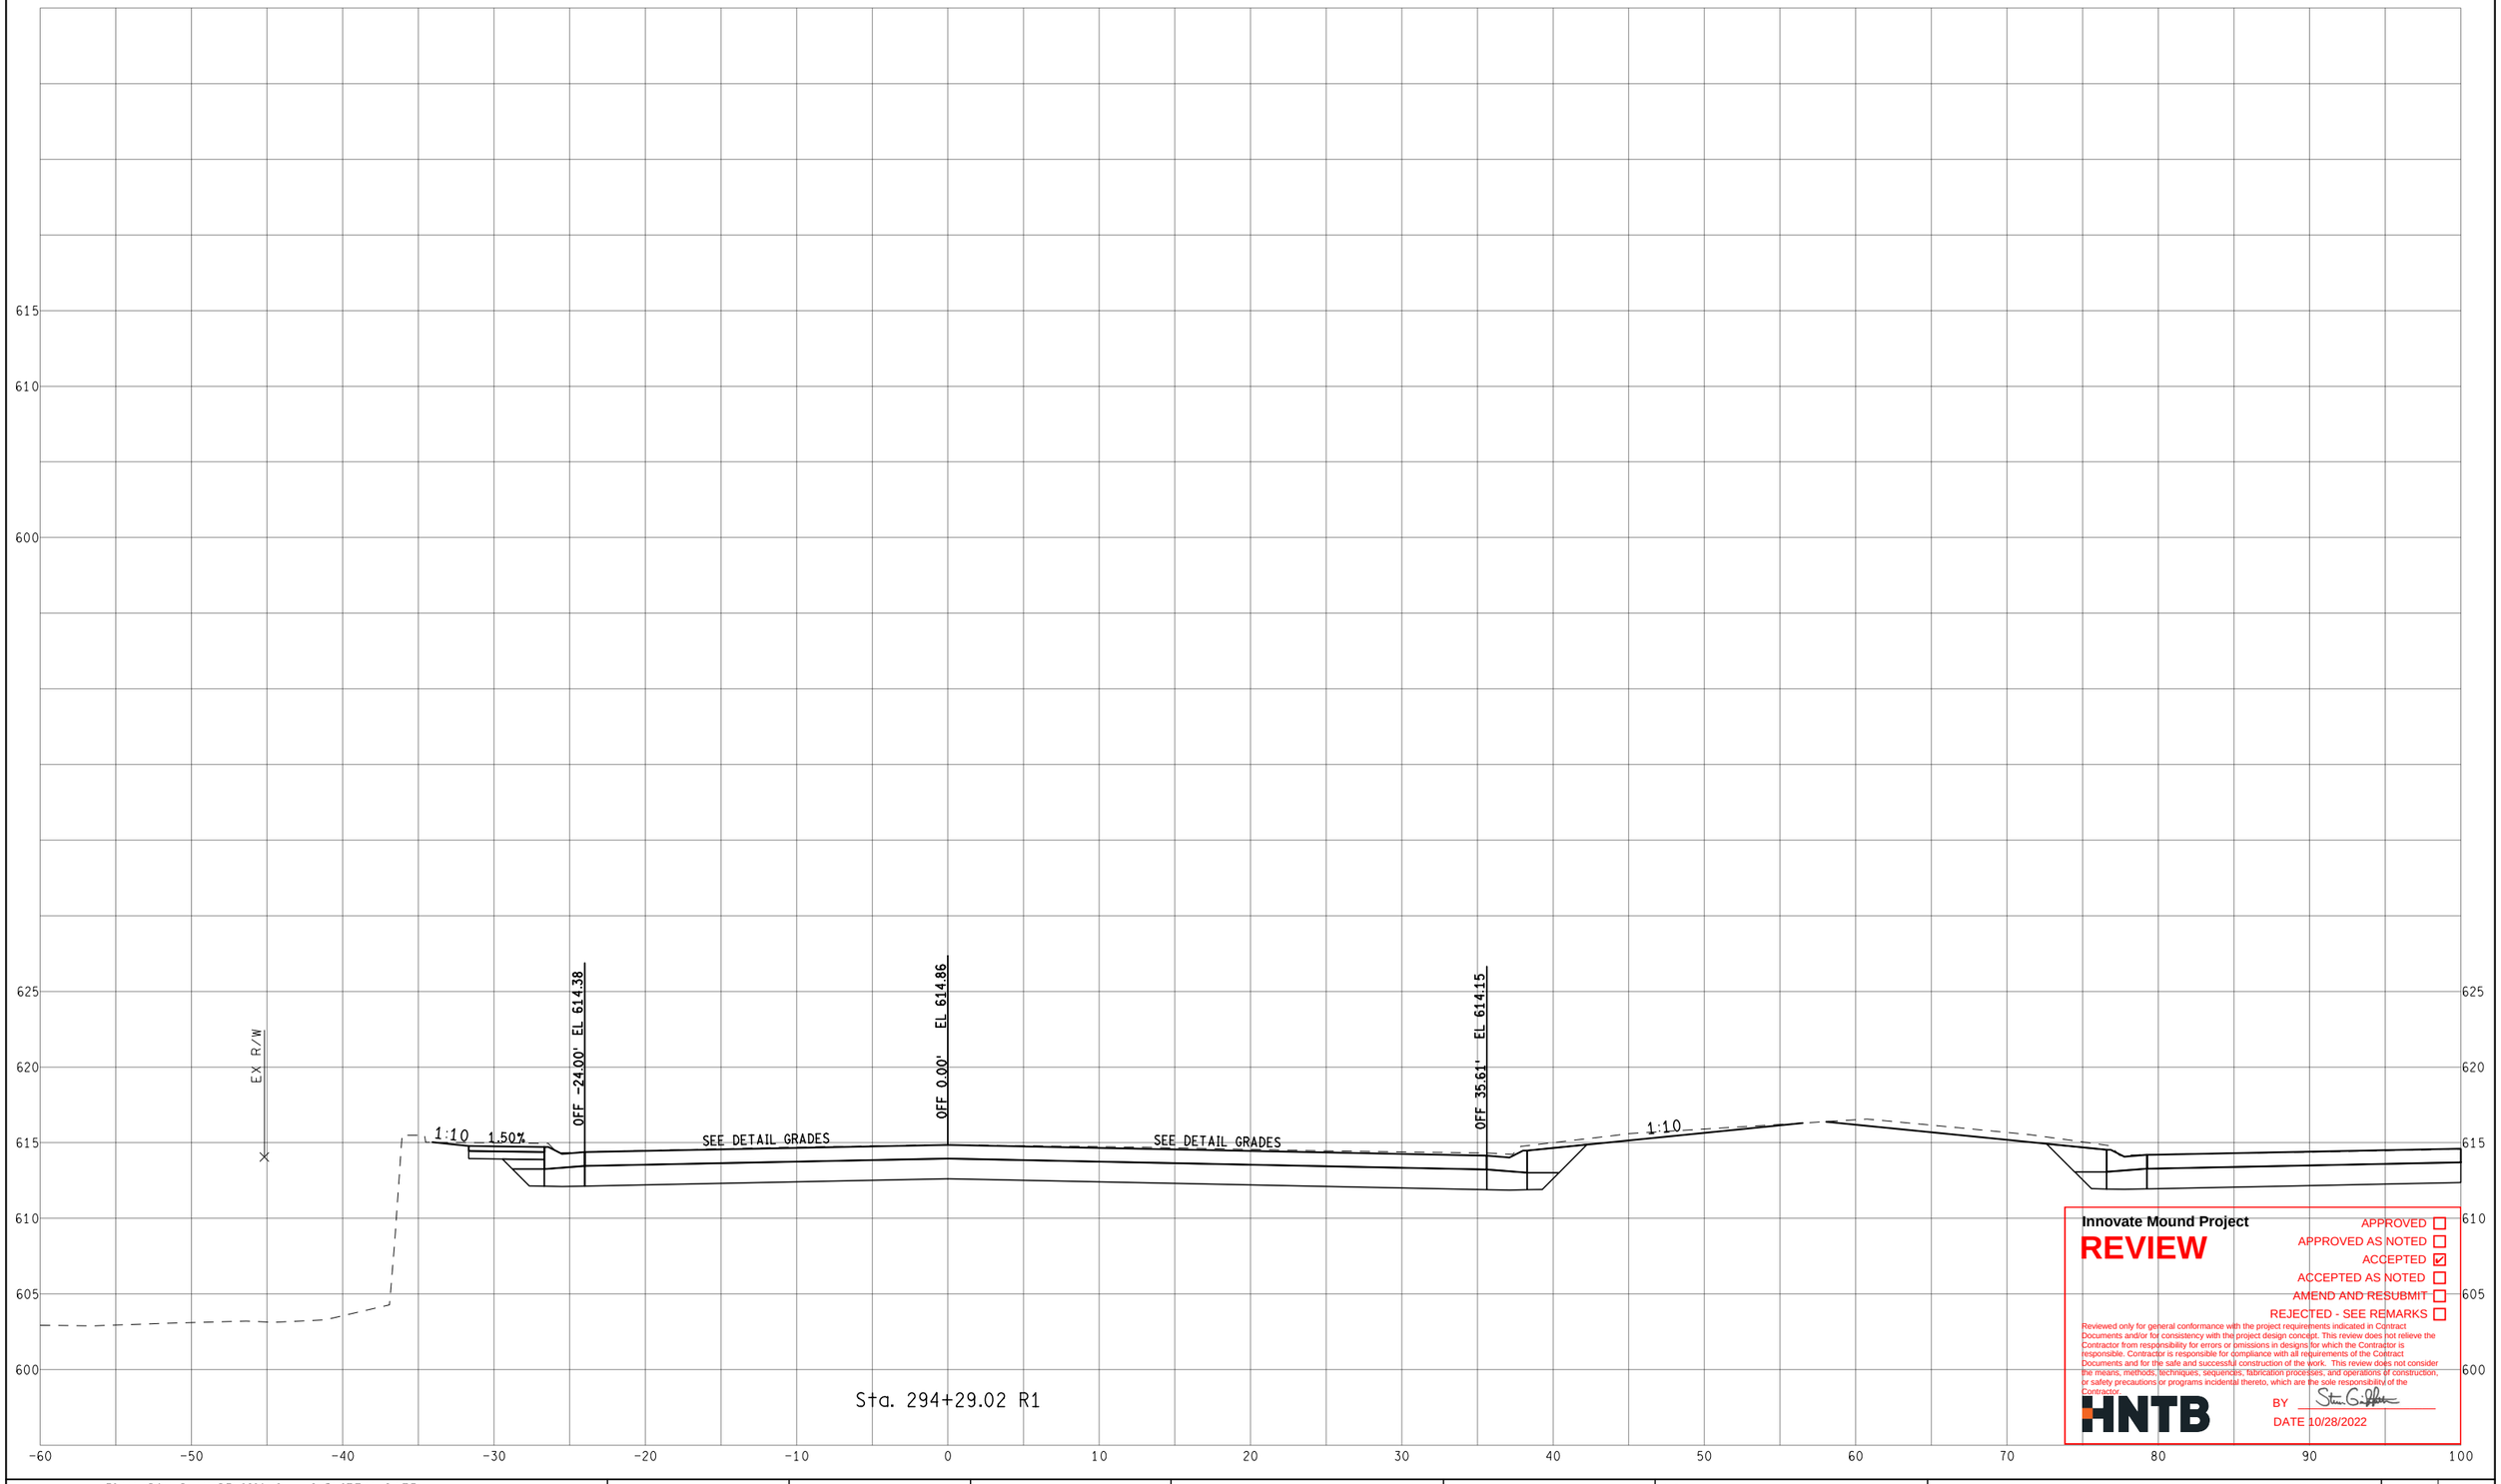

Innovate Mound Project

REVIEW

APPROVED ☐
APPROVED AS NOTED ☐
ACCEPTED ☑
ACCEPTED AS NOTED ☐
AMEND AND RESUBMIT ☐
REJECTED - SEE REMARKS ☐

Reviewed only for general conformance with the project requirements indicated in Contract Documents and/or for consistency with the project design concept. This review does not relieve the Contractor from responsibility for errors or omissions in designs for which the Contractor is responsible. Contractor is responsible for compliance with all requirements of the Contract Documents and for the safe and successful construction of the work. This review does not consider the means, methods, techniques, sequences, fabrication processes, and operations of construction; or safety precautions or programs incidental thereto, which are the sole responsibility of the Contractor.

HNTB

BY Stan Griffith

DATE 10/28/2022

FINAL ROW PLAN REVISIONS (SUBMITTAL DATE:)

NO.	DATE	AUTH	DESCRIPTION	NO.	DATE	AUTH	DESCRIPTION

Department of Roads

VERT. (FT) 0 10

HORZ. (FT) 0 10

FILE:

DATE: 10/12/22

DESIGN UNIT: XXX

TSC: MACOMB

CS: INFR50000

JN: 207178A


STA. 294+29.02 R1 TO STA. 294+50.00 R1

SB MOUND RD

DRAWING

SHEET

SECT

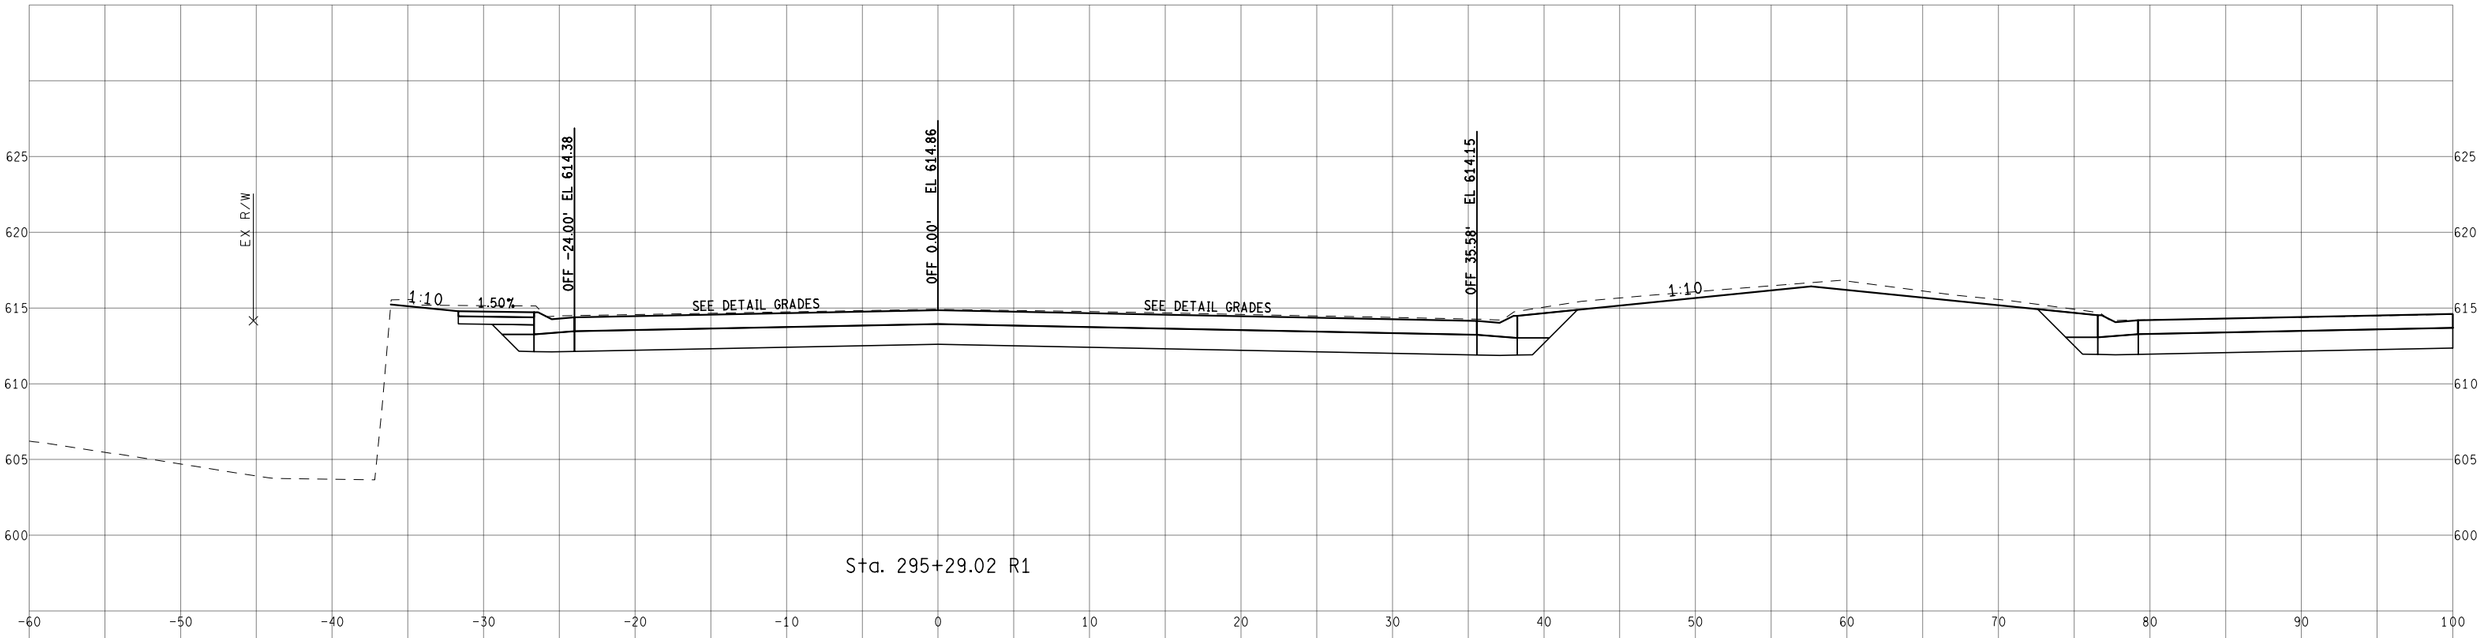

Sta. 295+29.02 R1

Innovate Mound Project

REVIEW

APPROVED ☐
APPROVED AS NOTED ☐
ACCEPTED ☑
ACCEPTED AS NOTED ☐
AMEND AND RESUBMIT ☐
REJECTED - SEE REMARKS ☐

Reviewed only for general conformance with the project requirements indicated in Contract Documents and/or for consistency with the project design concept. This review does not relieve the Contractor from responsibility for errors or omissions in designs for which the Contractor is responsible. Contractor is responsible for compliance with all requirements of the Contract Documents and for the safe and successful construction of the work. This review does not consider the means, methods, techniques, sequences, fabrication processes, and operations of construction; or safety precautions or programs incidental thereto, which are the sole responsibility of the Contractor.

HNTB

BY Stan Griffith

DATE 10/28/2022

FINAL ROW PLAN REVISIONS (SUBMITTAL DATE:)

NO.	DATE	AUTH	DESCRIPTION	NO.	DATE	AUTH	DESCRIPTION

Department of Roads

VERT. (FT) 0 10

HORZ. (FT) 0 10

FILE:

DATE: 10/12/22

DESIGN UNIT: XXX

TSC: MACOMB

CS: INFR50000

JN: 207178A


STA. 295+00.00 R1 TO STA. 295+29.02 R1

SB MOUND RD

DRAWING

SHEET

SECT

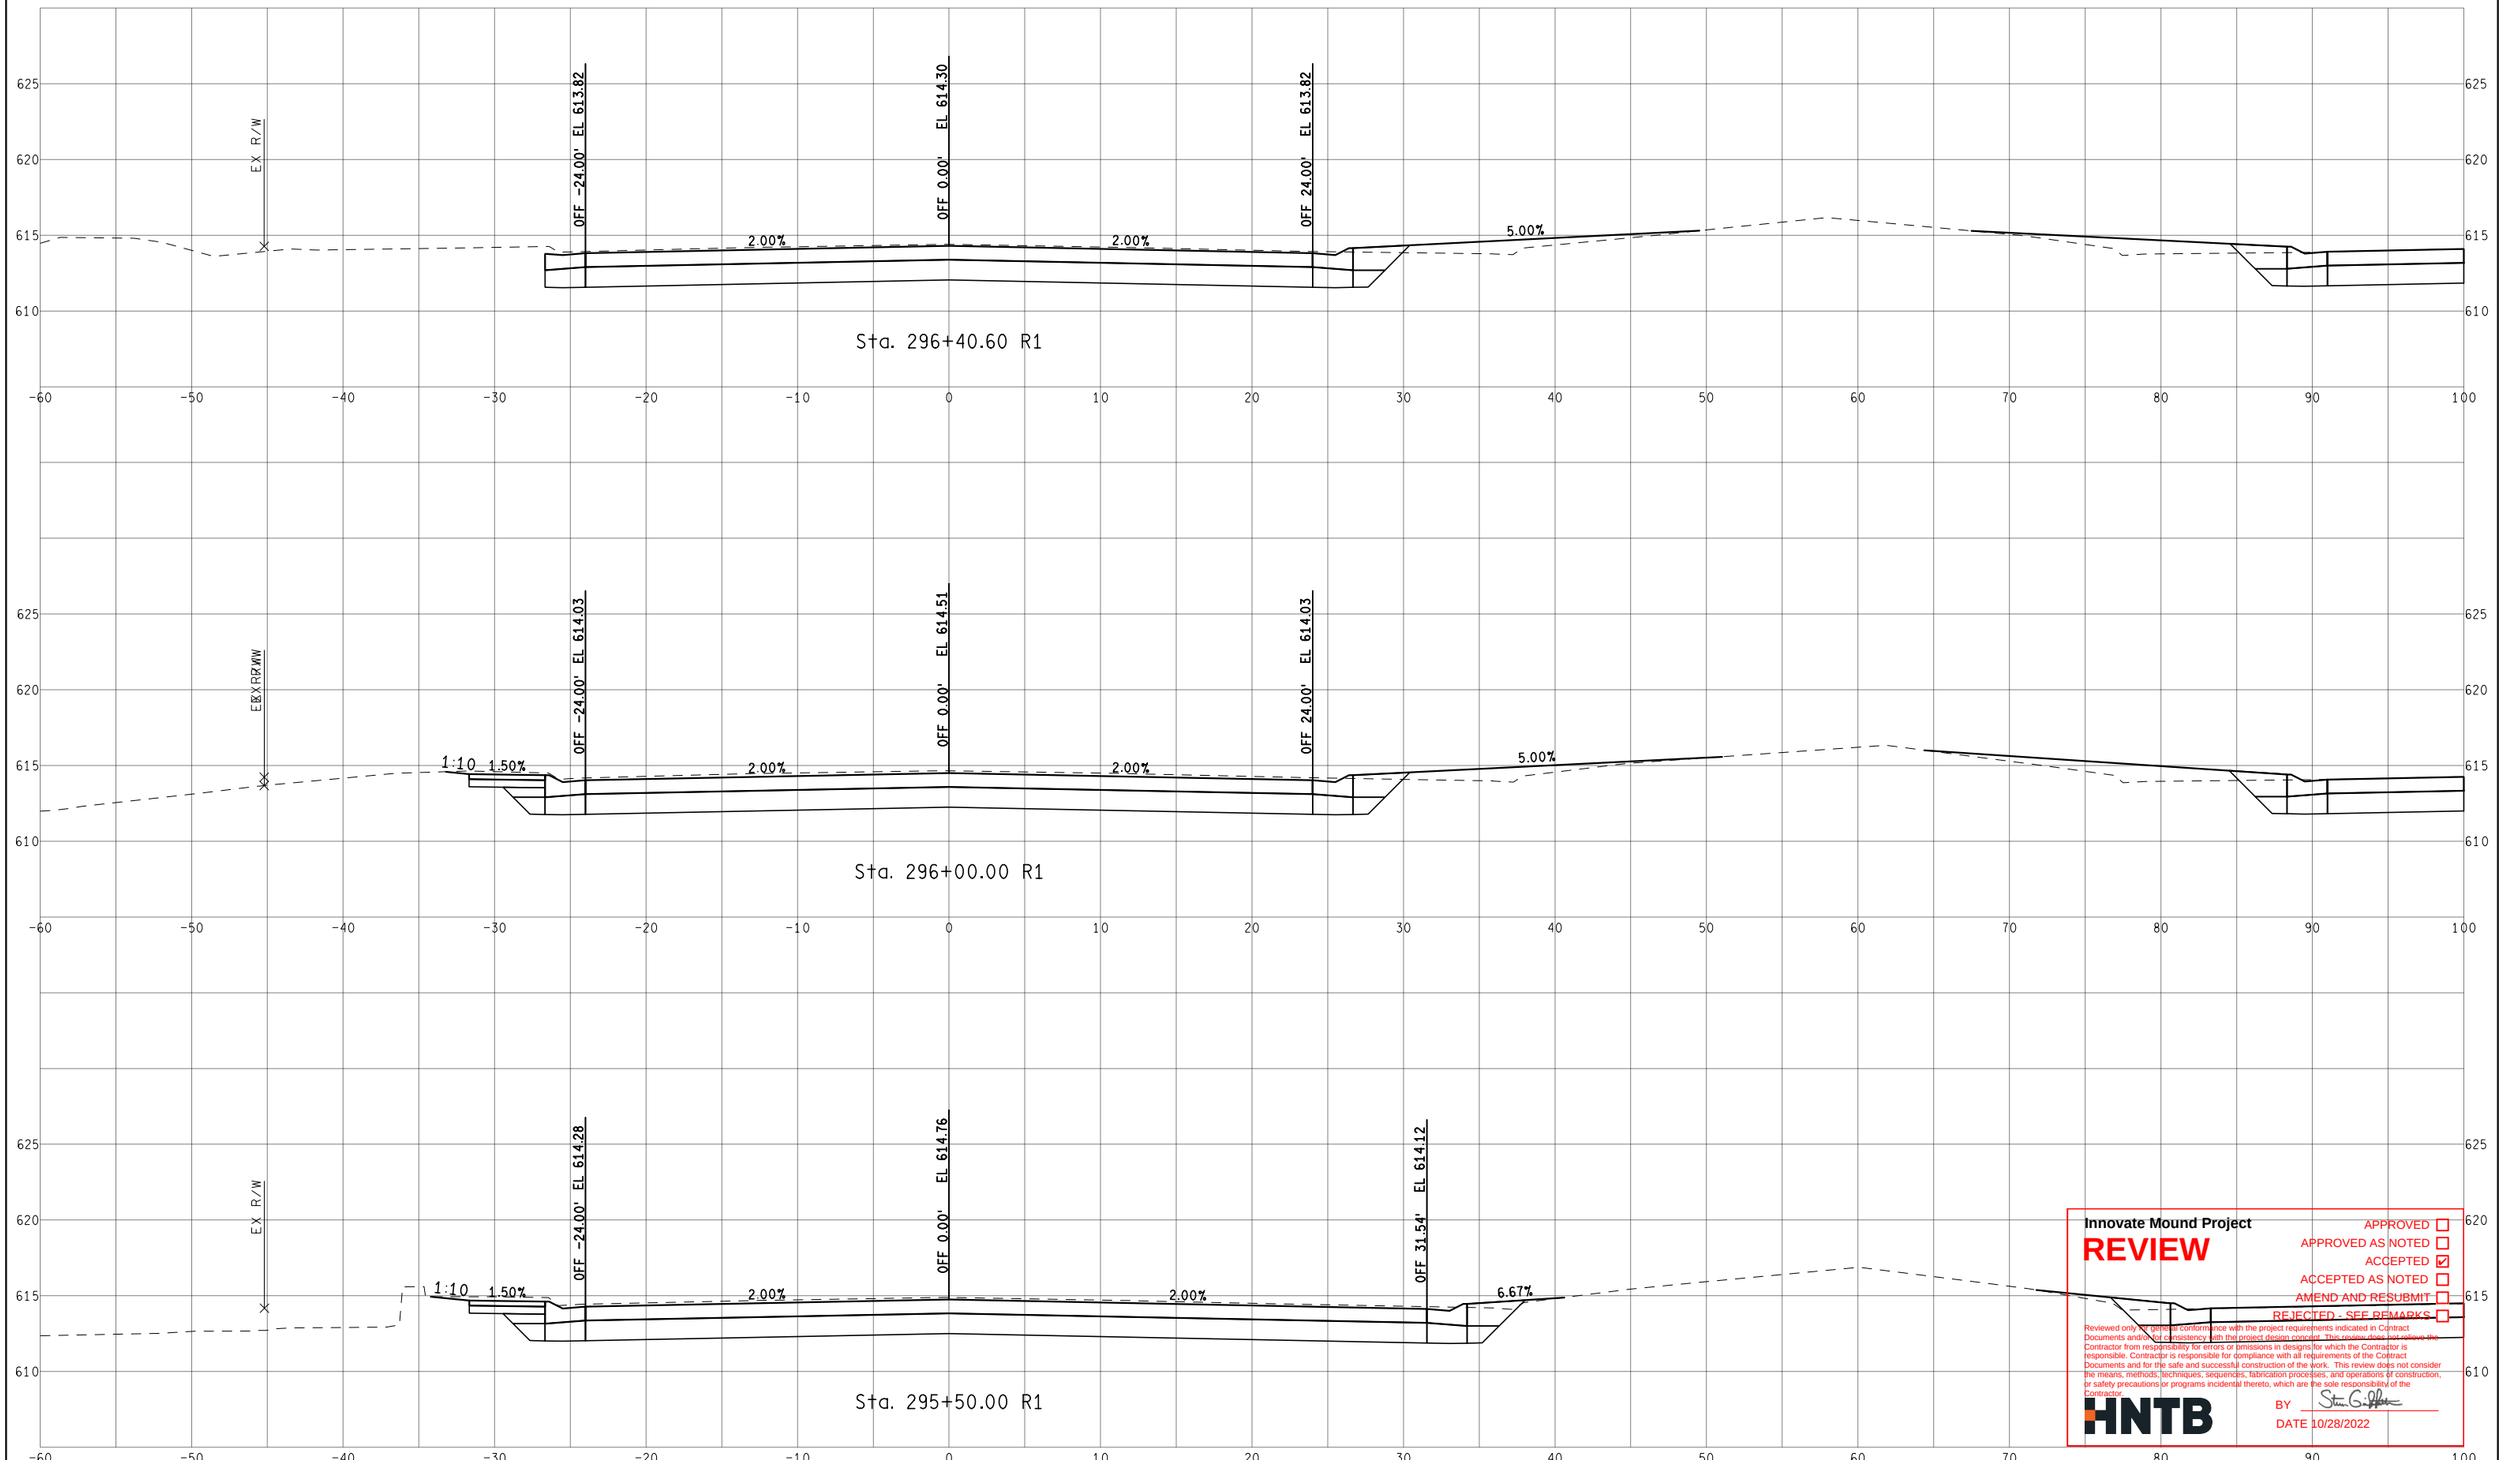

Innovate Mound Project

REVIEW

APPROVED ☐
APPROVED AS NOTED ☐
ACCEPTED ☑
ACCEPTED AS NOTED ☐
AMEND AND RESUBMIT ☐
REJECTED - SEE REMARKS ☐

Reviewed only for general conformance with the project requirements indicated in Contract Documents and/or for consistency with the project design concept. This review does not relieve the Contractor from responsibility for errors or omissions in designs for which the Contractor is responsible. Contractor is responsible for compliance with all requirements of the Contract Documents and for the safe and successful construction of the work. This review does not consider the means, methods, techniques, sequences, fabrication processes, and operations of construction, or safety precautions or programs incidental thereto, which are the sole responsibility of the Contractor.

HNTB

BY Steven G. Jeffers

DATE 10/28/2022

FINAL ROW PLAN REVISIONS (SUBMITTAL DATE:)							
NO.	DATE	AUTH	DESCRIPTION	NO.	DATE	AUTH	DESCRIPTION

Department of Roads

VERT. (FT) 0 10

HORZ. (FT) 0 10

FILE:

DATE: 10/12/22

DESIGN UNIT: XXX

TSC: MACOMB

CS: INFR50000

JN: 207178A


STA. 295+50.00 R1 TO STA. 296+40.60 R1

SB MOUND RD

DRAWING

SHEET

SECT

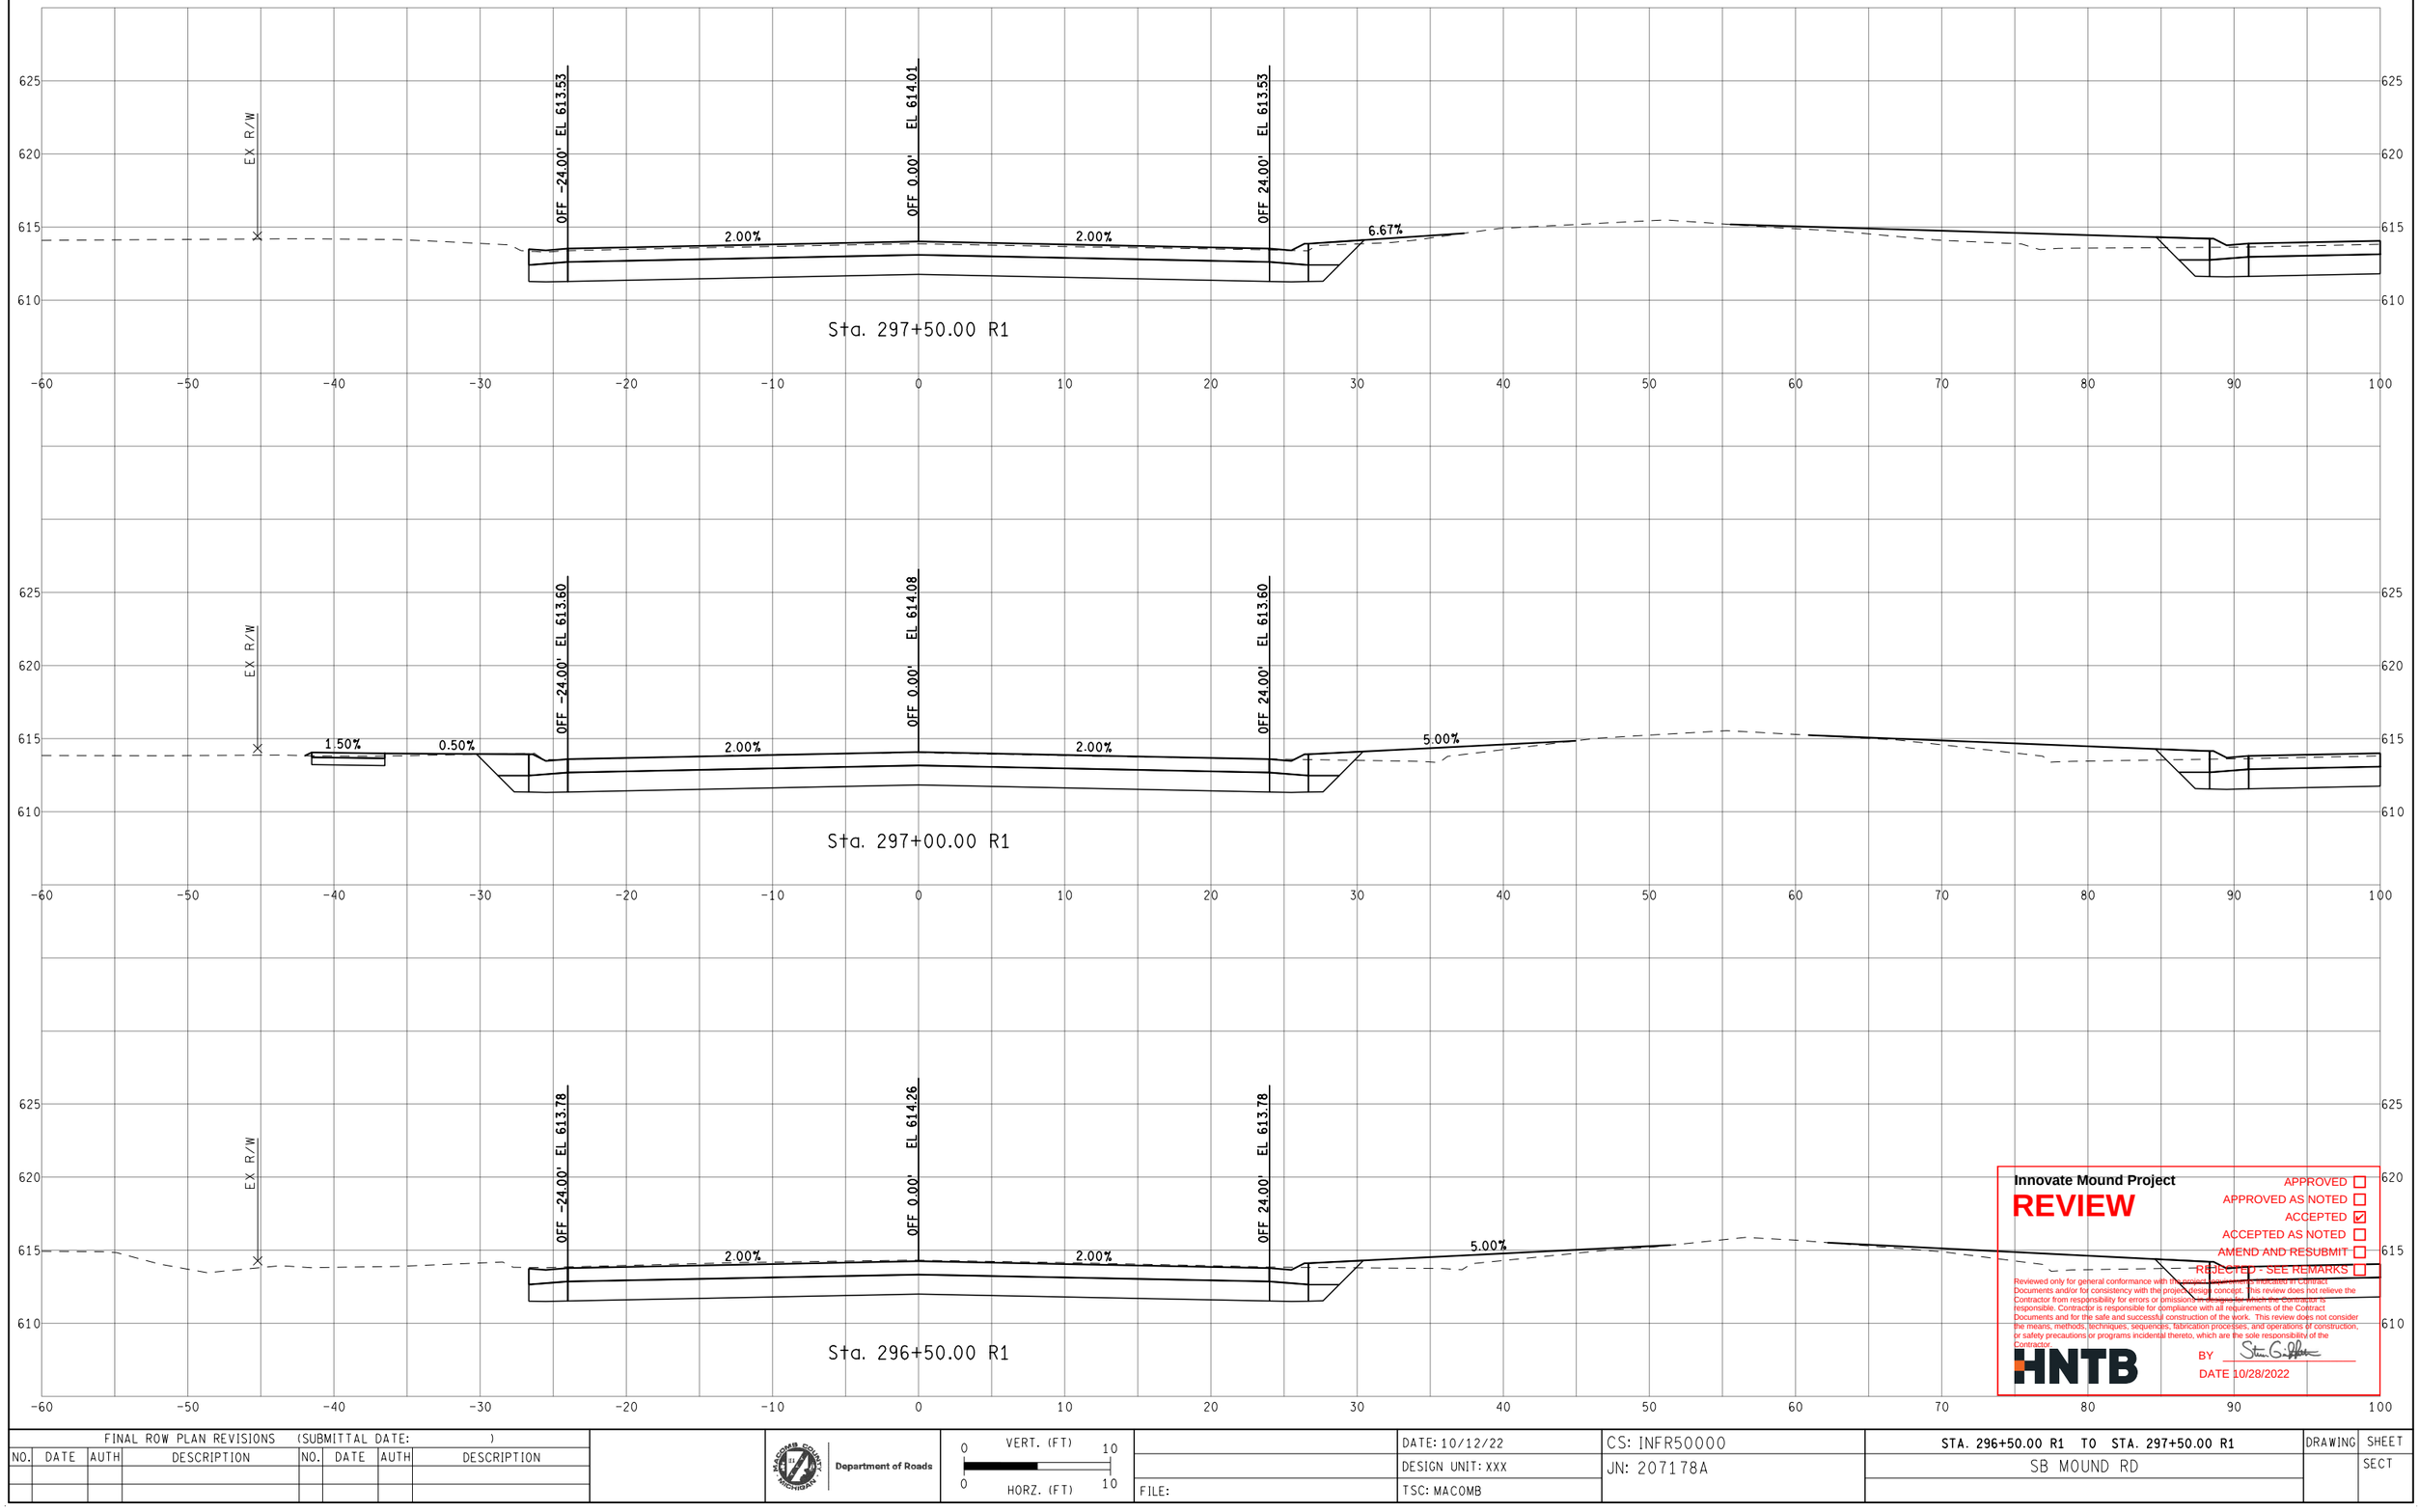

Innovate Mound Project

REVIEW

APPROVED ☐
APPROVED AS NOTED ☐
ACCEPTED ☑
ACCEPTED AS NOTED ☐
AMEND AND RESUBMIT ☐
REJECTED - SEE REMARKS ☐

Reviewed only for general conformance with the project design concept. This review does not relieve the Contractor from responsibility for errors or omissions in the Contract or responsible. Contractor is responsible for compliance with all requirements of the Contract Documents and for the safe and successful construction of the work. This review does not consider the means, methods, techniques, sequences, fabrication processes, and operations of construction, or safety precautions or programs incidental thereto, which are the sole responsibility of the Contractor.

HNTB

BY Stan G. Gilpin

DATE 10/28/2022

FINAL ROW PLAN REVISIONS (SUBMITTAL DATE:)							
NO.	DATE	AUTH	DESCRIPTION	NO.	DATE	AUTH	DESCRIPTION

Department of Roads

VERT. (FT) 0 10

HORZ. (FT) 0 10

FILE:

DATE: 10/12/22

DESIGN UNIT: XXX

TSC: MACOMB

CS: INFR50000

JN: 207178A


STA. 296+50.00 R1 TO STA. 297+50.00 R1

SB MOUND RD

DRAWING

SHEET

SECT

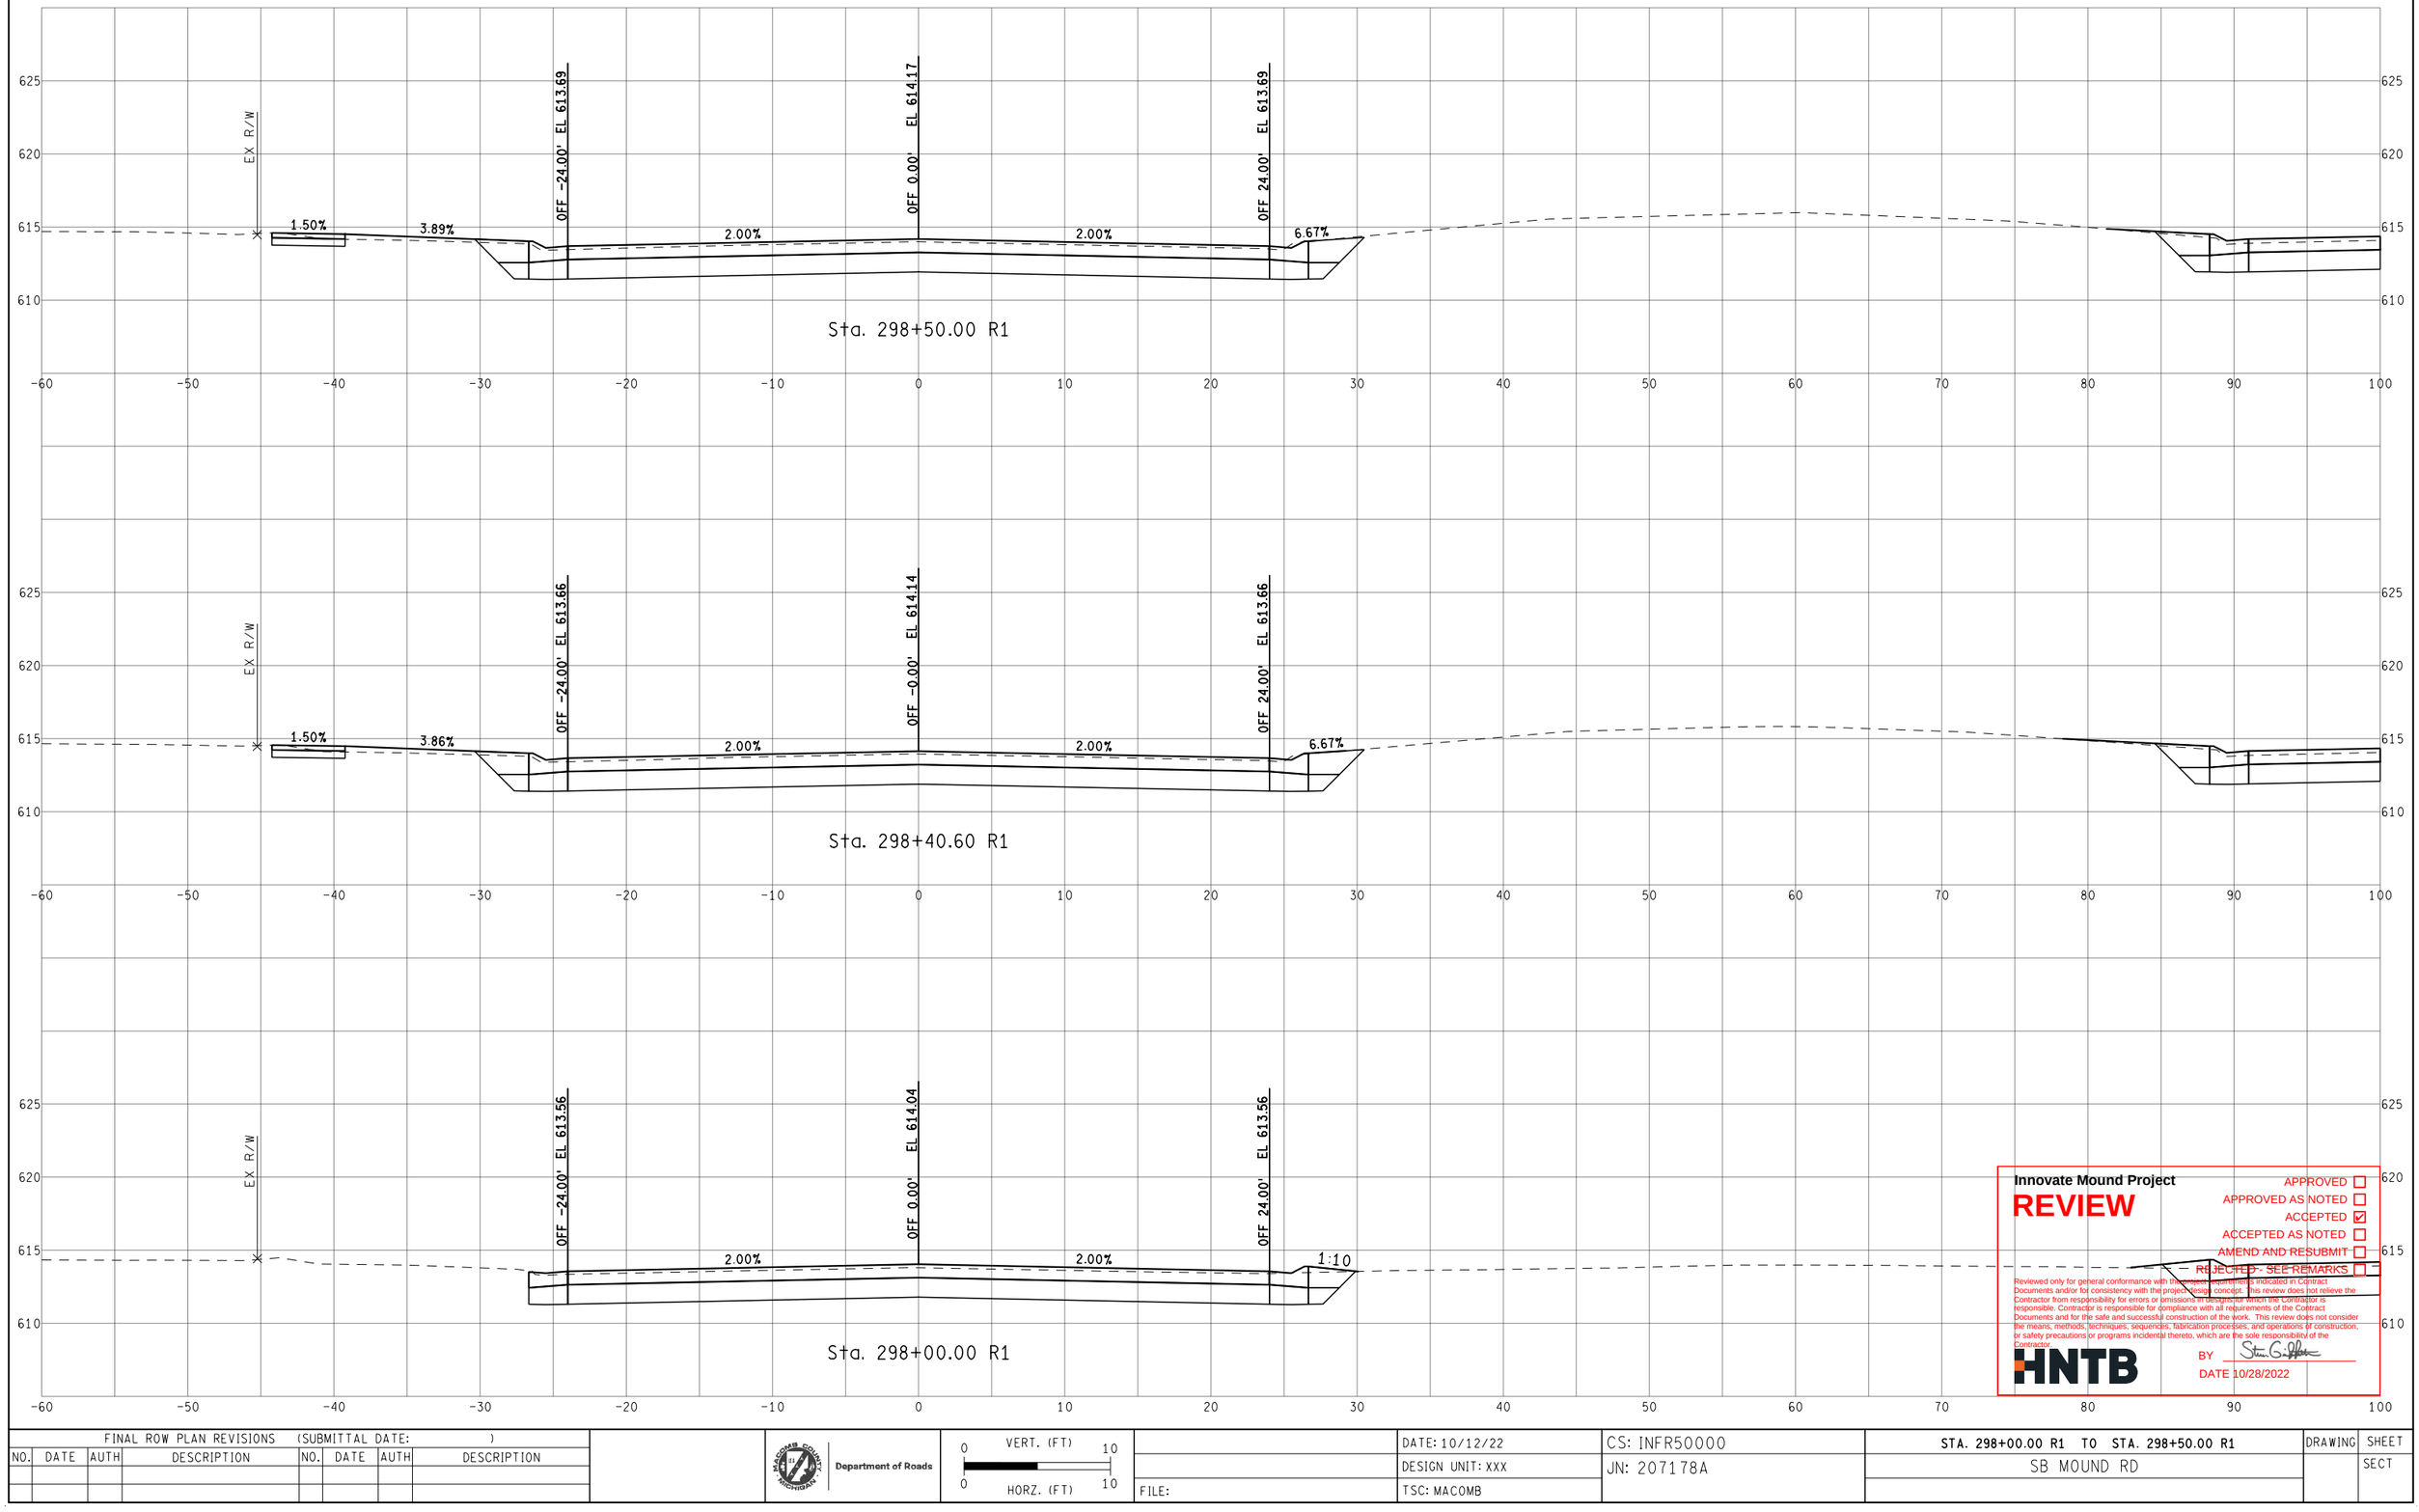

Innovate Mound Project

REVIEW

APPROVED ☐
APPROVED AS NOTED ☐
ACCEPTED ☑
ACCEPTED AS NOTED ☐
AMEND AND RESUBMIT ☐
REJECTED - SEE REMARKS ☐

Reviewed only for general conformance with the process requirements indicated in Contract Documents and/or for consistency with the project design concept. This review does not relieve the Contractor from responsibility for errors or omissions in Drawings which the Contractor is responsible. Contractor is responsible for compliance with all requirements of the Contract Documents and for the safe and successful construction of the work. This review does not consider the means, methods, techniques, sequences, fabrication processes, and operations of construction; or safety precautions or programs incidental thereto, which are the sole responsibility of the Contractor.

HNTB

BY Stan Griffith

DATE 10/28/2022

FINAL ROW PLAN REVISIONS (SUBMITTAL DATE:)							
NO.	DATE	AUTH	DESCRIPTION	NO.	DATE	AUTH	DESCRIPTION

Department of Roads

VERT. (FT) 0 10

HORZ. (FT) 0 10

FILE:

DATE: 10/12/22

DESIGN UNIT: XXX

TSC: MACOMB

CS: INFR50000

JN: 207178A


STA. 298+00.00 R1 TO STA. 298+50.00 R1

SB MOUND RD


DRAWING

SHEET


SECT

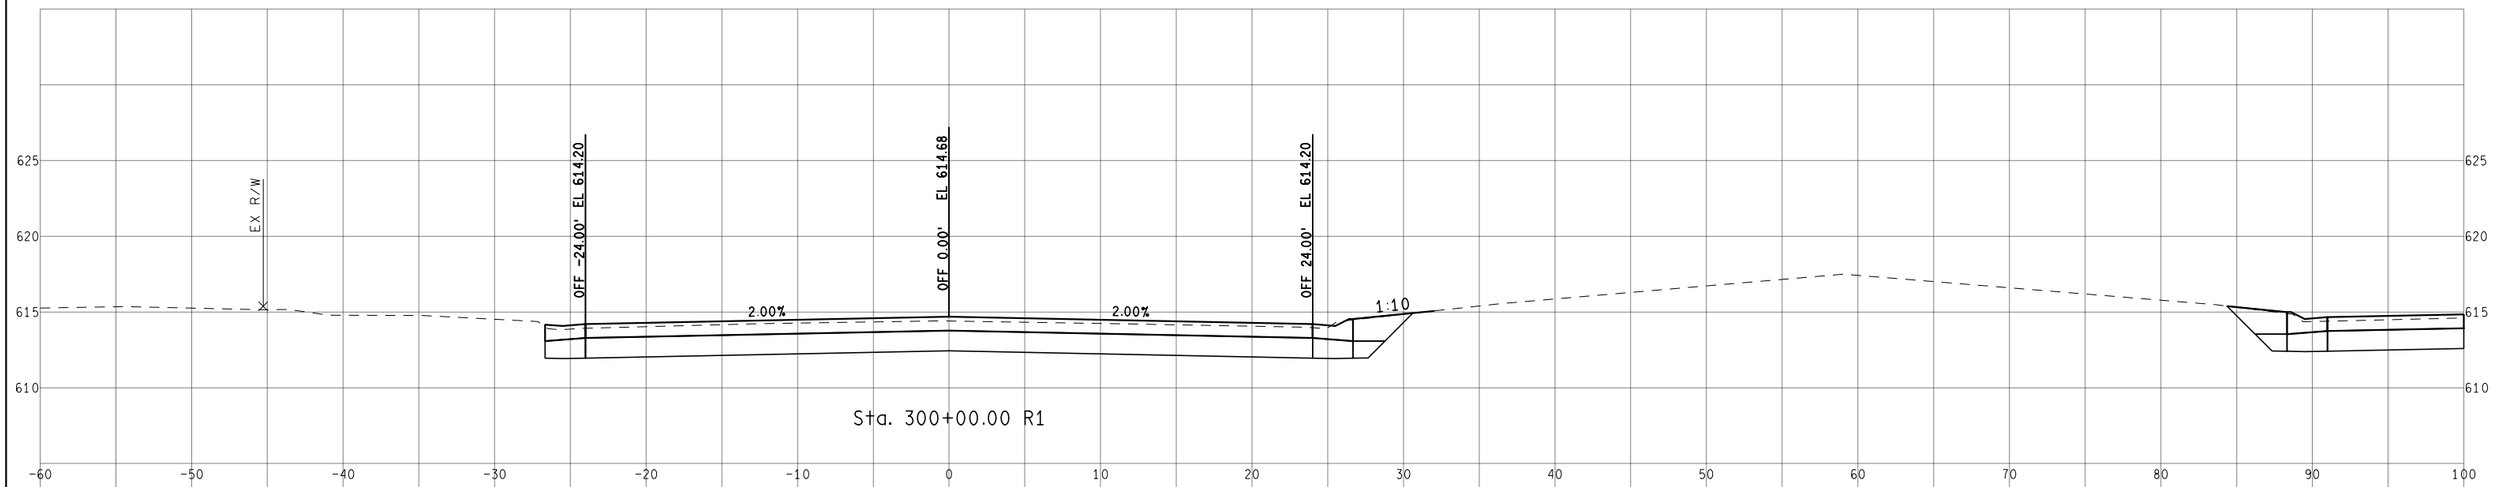

Sta. 300+00.00 R1

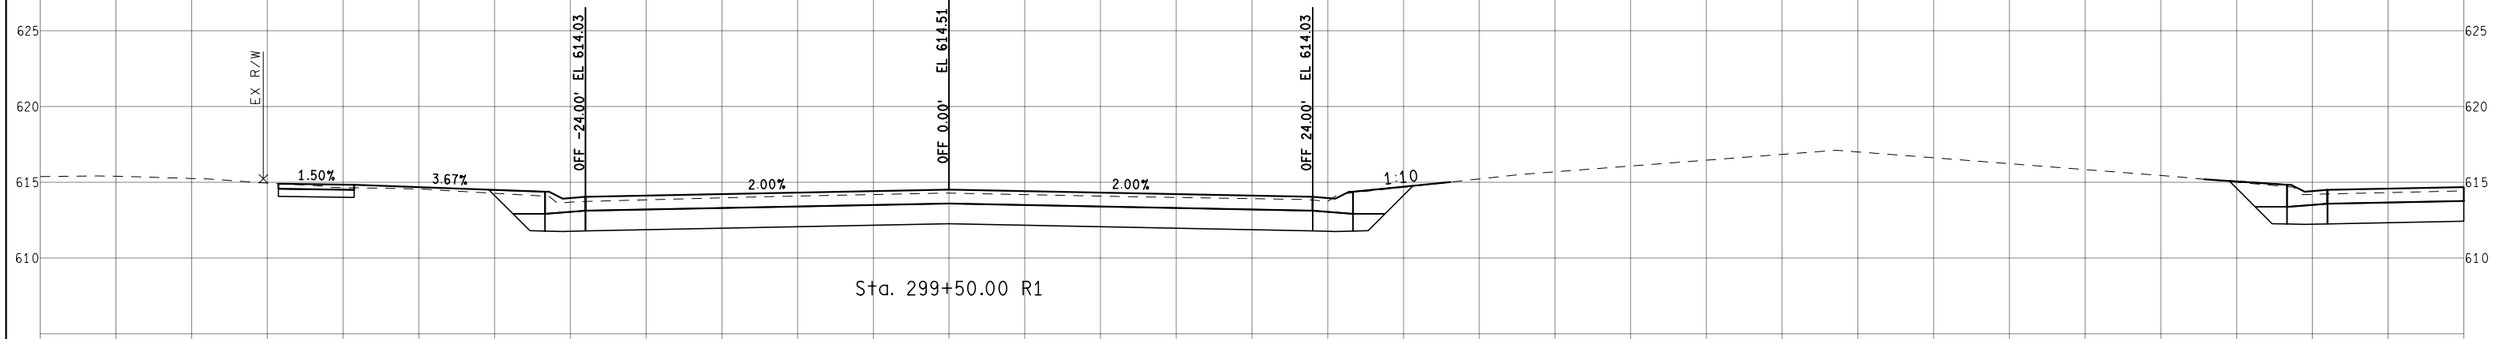

Sta. 299+50.00 R1

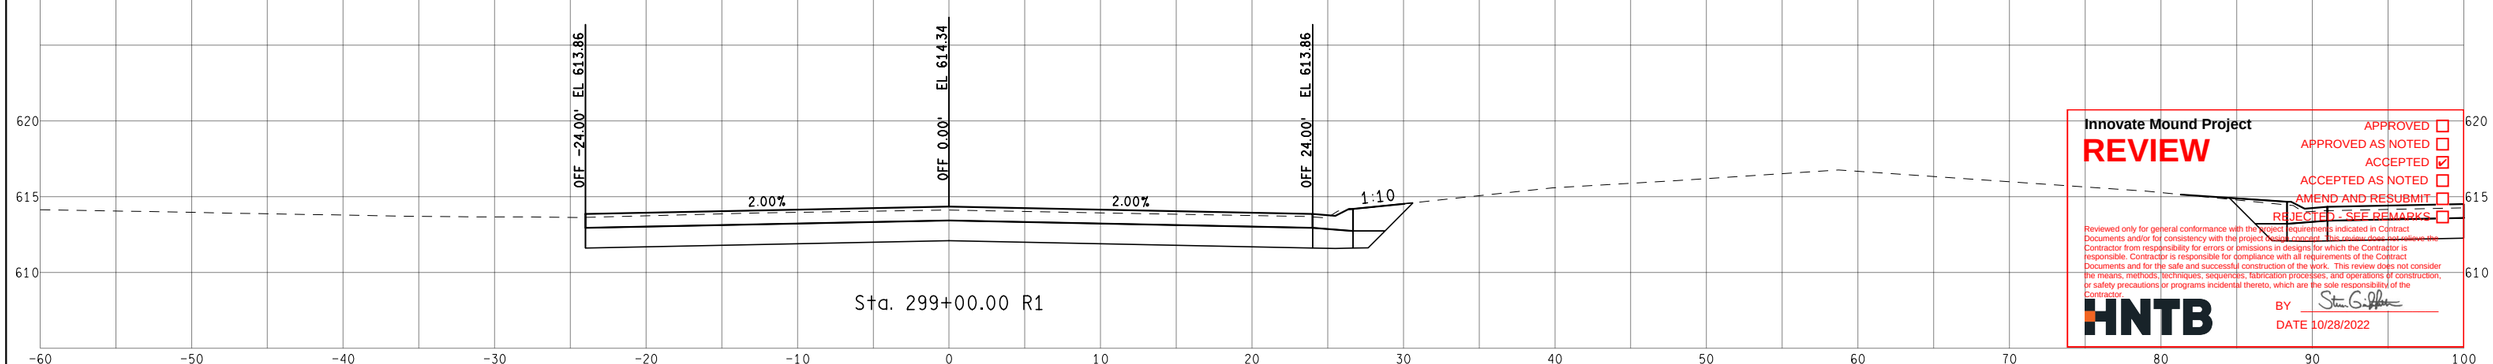

Sta. 299+00.00 R1

Innovate Mound Project

REVIEW

APPROVED ☐
APPROVED AS NOTED ☐
ACCEPTED ☑
ACCEPTED AS NOTED ☐
AMEND AND RESUBMIT ☐
REJECTED - SEE REMARKS ☐

Reviewed only for general conformance with the project requirements indicated in Contract Documents and/or for consistency with the project design provided. This review does not relieve the Contractor from responsibility for errors or omissions in designs for which the Contractor is responsible. Contractor is responsible for compliance with all requirements of the Contract Documents and for the safe and successful construction of the work. This review does not consider the means, methods, techniques, sequences, fabrication processes, and operations of construction, or safety precautions or programs incidental thereto, which are the sole responsibility of the Contractor.

HNTB

BY Steven G. Peltier

DATE 10/28/2022

FINAL ROW PLAN REVISIONS (SUBMITTAL DATE:)							
NO.	DATE	AUTH	DESCRIPTION	NO.	DATE	AUTH	DESCRIPTION

Department of Roads

VERT. (FT) 0 10

HORZ. (FT) 0 10

FILE:

DATE: 10/12/22

DESIGN UNIT: XXX

TSC: MACOMB

CS: INFR50000

JN: 207178A


STA. 299+00.00 R1 TO STA. 300+00.00 R1

SB MOUND RD

DRAWING

SHEET

SECT

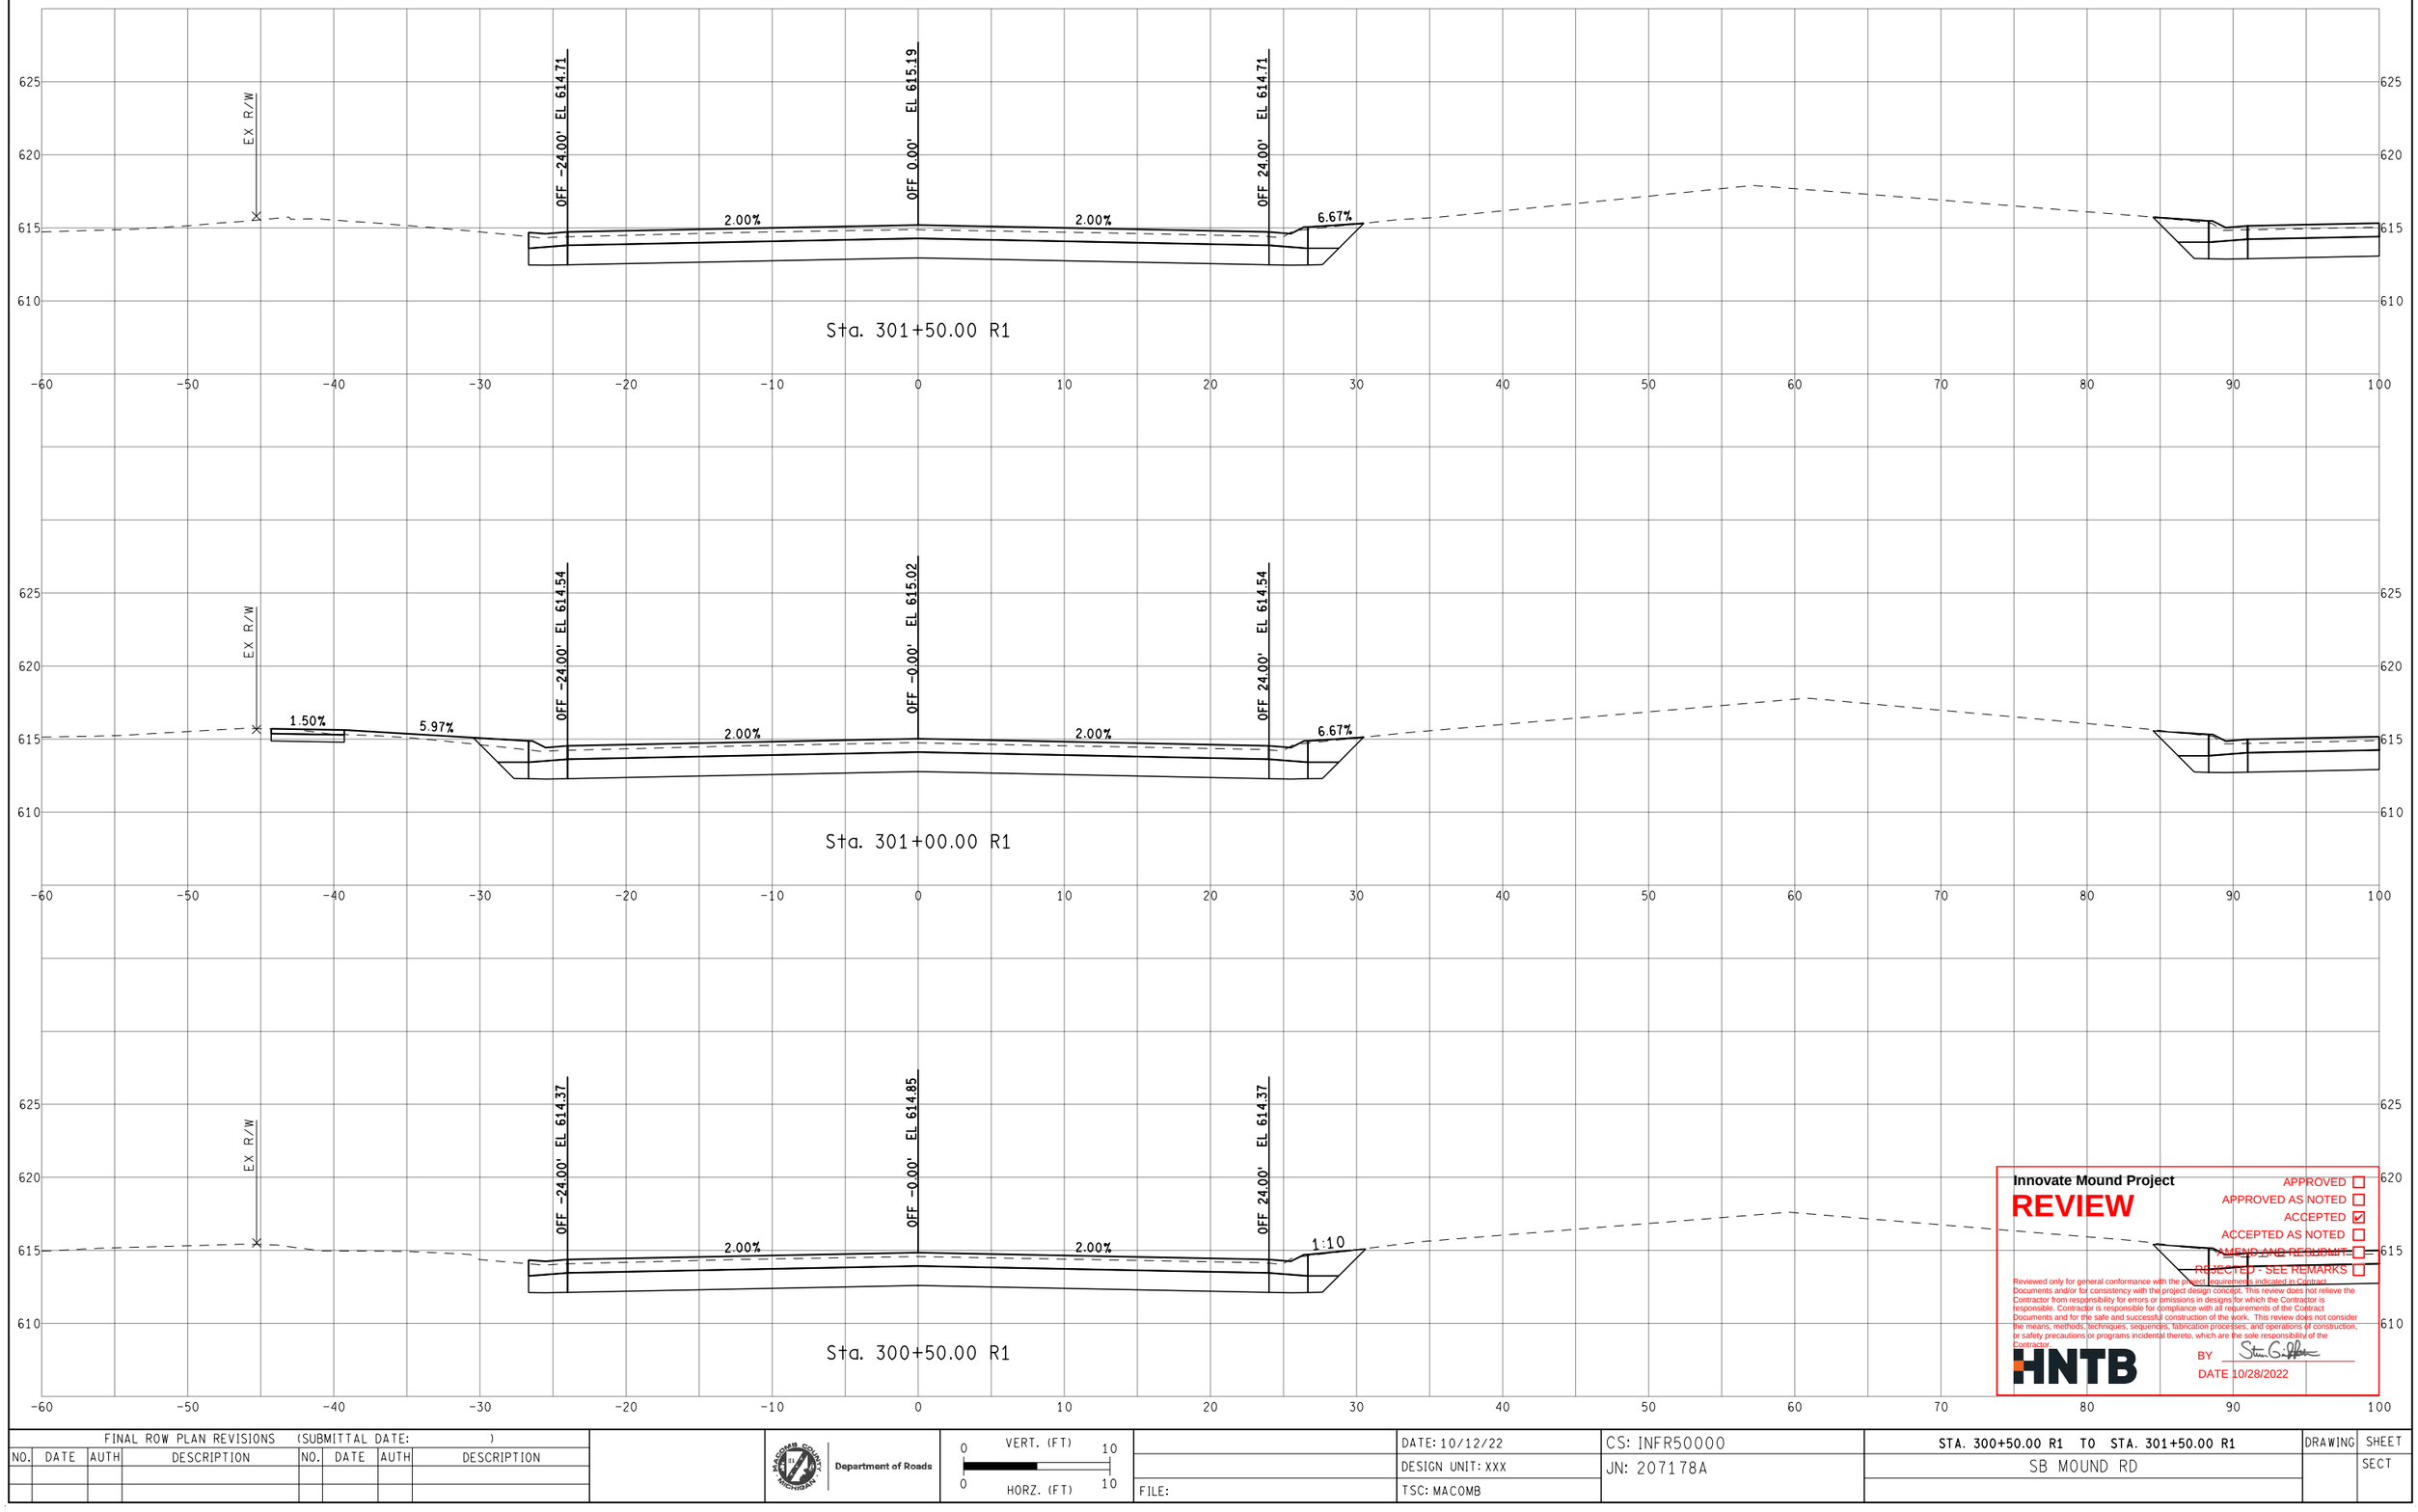

Innovate Mound Project

REVIEW

APPROVED ☐
APPROVED AS NOTED ☐
ACCEPTED ☑
ACCEPTED AS NOTED ☐
AMEND AND RESUBMIT ☐
REJECTED - SEE REMARKS ☐

Reviewed only for general conformance with the project requirements indicated in Contract Documents and/or for consistency with the project design concept. This review does not relieve the Contractor from responsibility for errors or omissions in designs for which the Contractor is responsible. Contractor is responsible for compliance with all requirements of the Contract Documents and for the safe and successful construction of the work. This review does not consider the means, methods, techniques, sequences, fabrication processes, and operations of construction, or safety precautions or programs incidental thereto, which are the sole responsibility of the Contractor.

HNTB

BY Steven G. Gilbert

DATE 10/28/2022

FINAL ROW PLAN REVISIONS (SUBMITTAL DATE:)							
NO.	DATE	AUTH	DESCRIPTION	NO.	DATE	AUTH	DESCRIPTION

Department of Roads

VERT. (FT) 0 10

HORZ. (FT) 0 10

FILE:

DATE: 10/12/22

DESIGN UNIT: XXX

TSC: MACOMB

CS: INFR50000

JN: 207178A


STA. 300+50.00 R1 TO STA. 301+50.00 R1

SB MOUND RD

DRAWING

SHEET

SECT

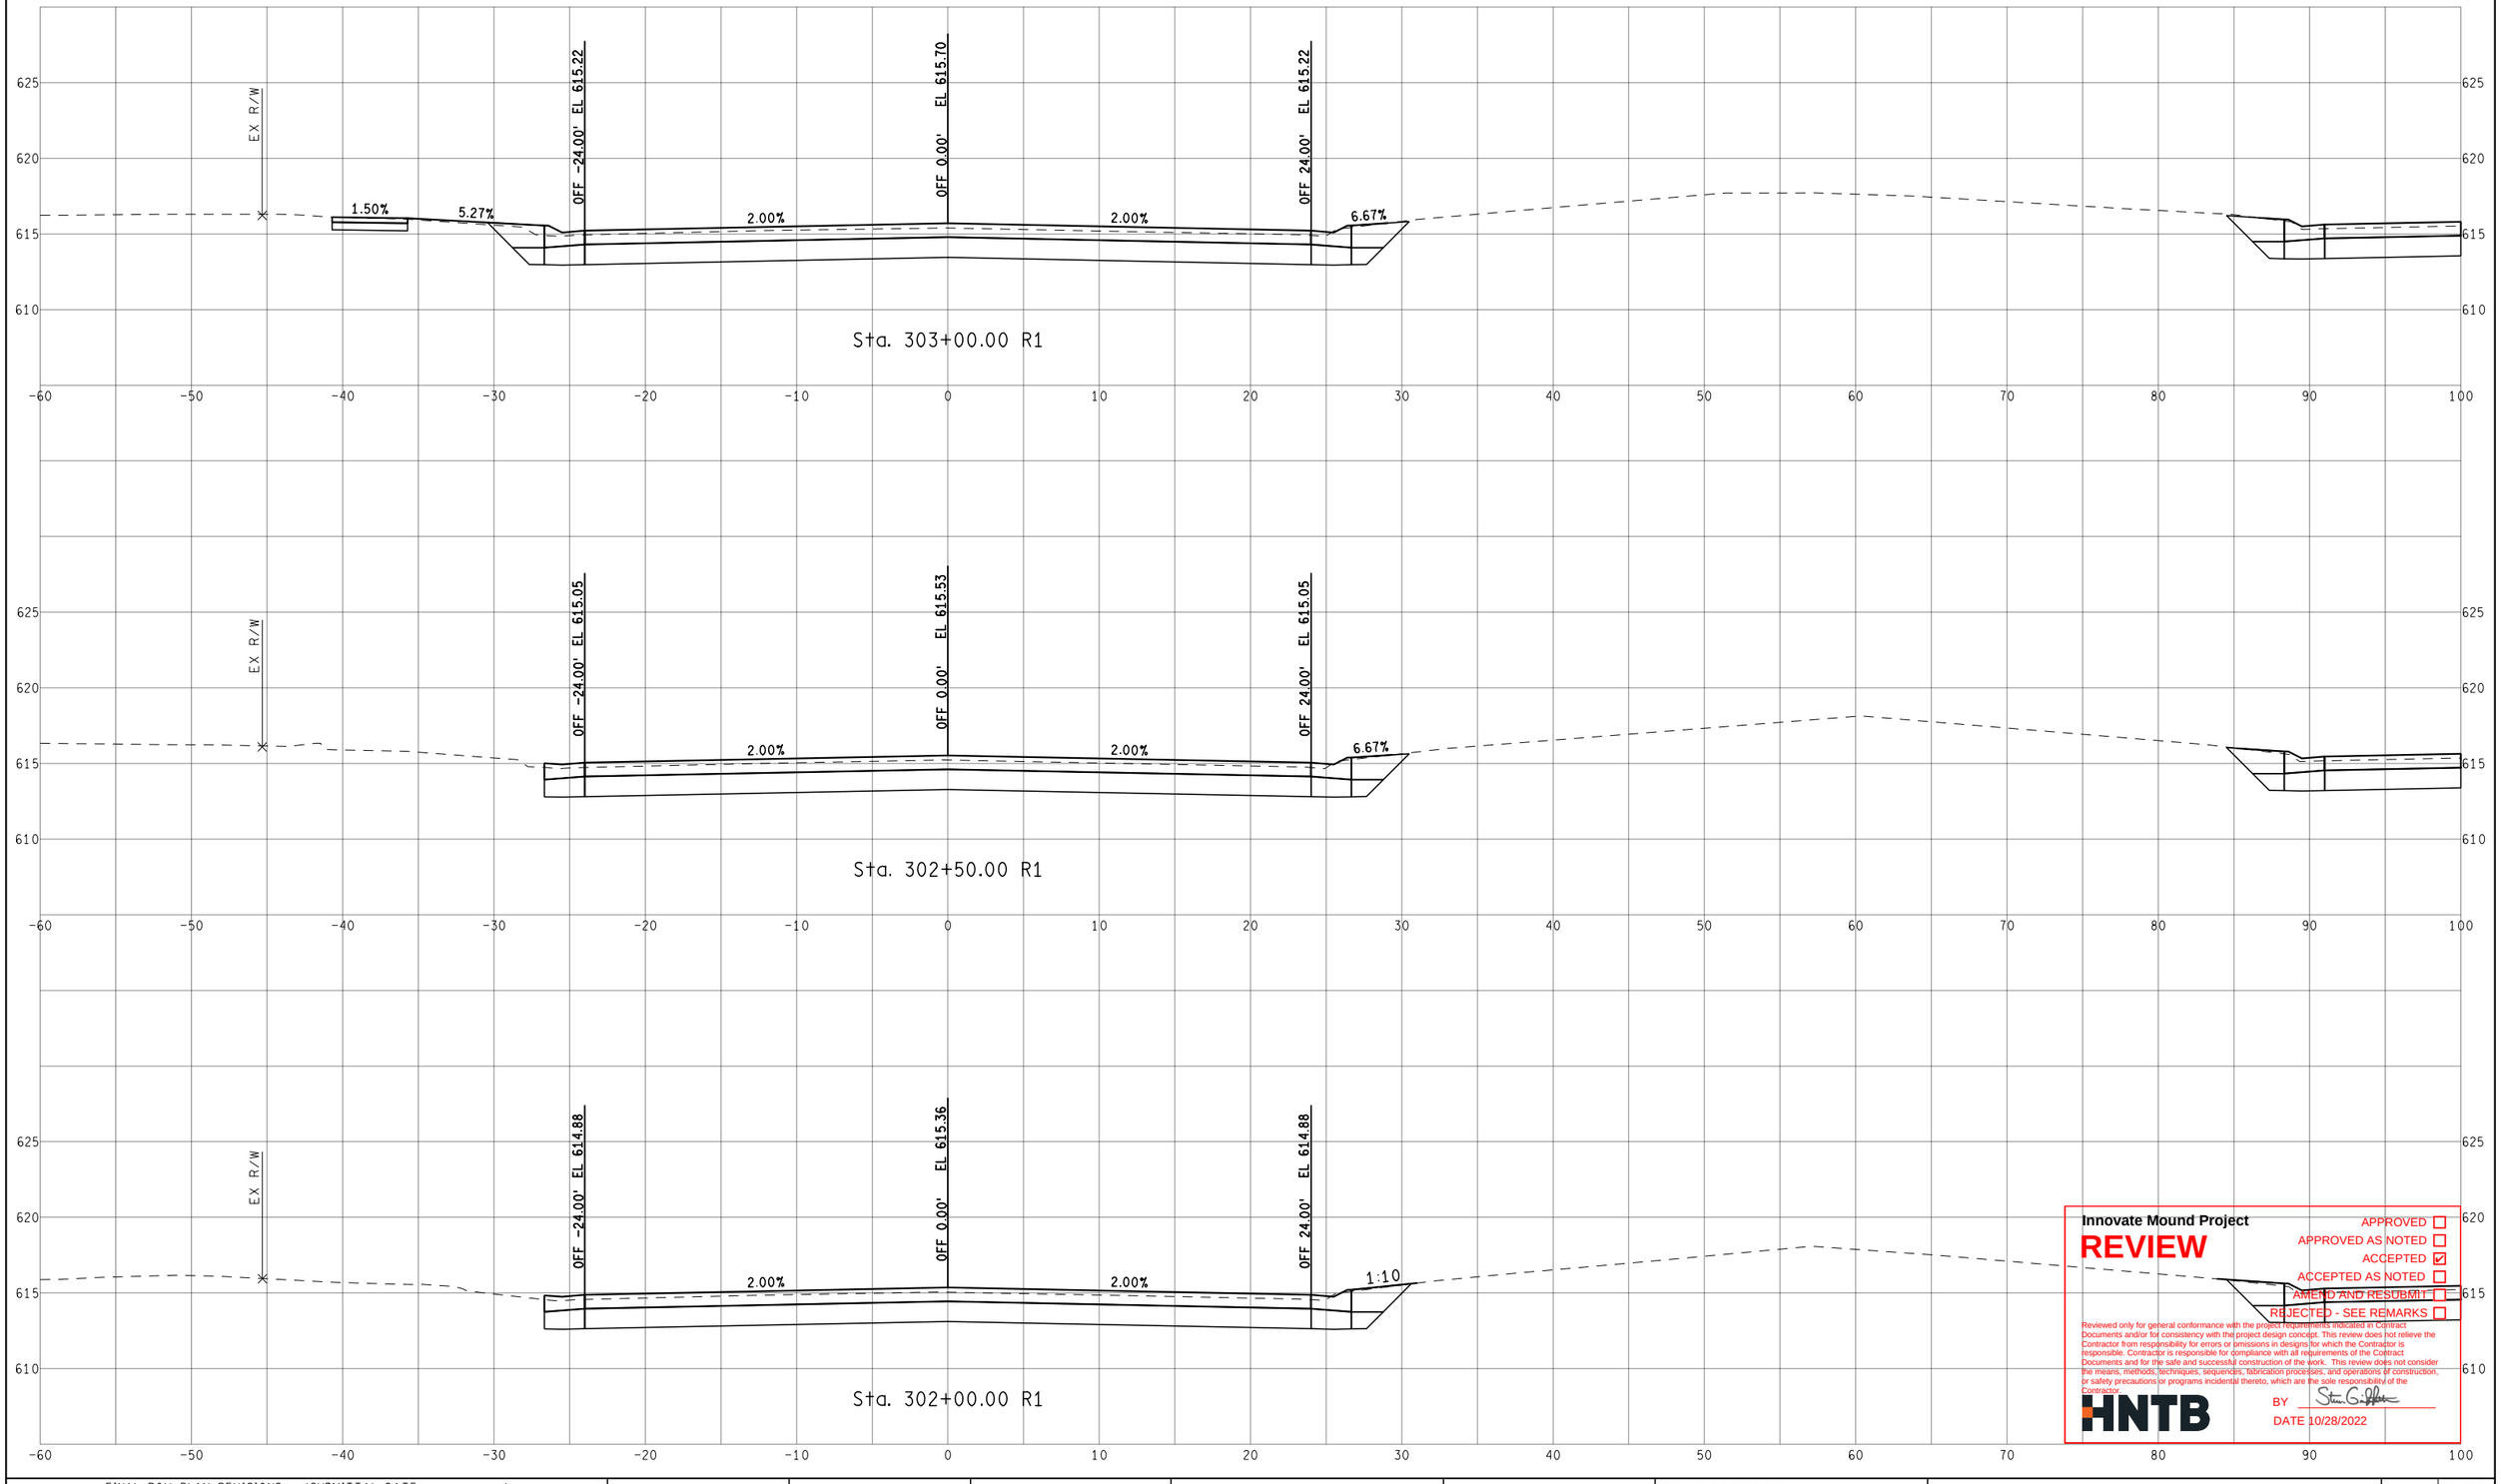

Innovate Mound Project

REVIEW

APPROVED ☐
APPROVED AS NOTED ☐
ACCEPTED ☑
ACCEPTED AS NOTED ☐
AMEND AND RESUBMIT ☐
REJECTED - SEE REMARKS ☐

Reviewed only for general conformance with the project requirements indicated in Contract Documents and/or for consistency with the project design concept. This review does not relieve the Contractor from responsibility for errors or omissions in designs for which the Contractor is responsible. Contractor is responsible for compliance with all requirements of the Contract Documents and for the safe and successful construction of the work. This review does not consider the means, methods, techniques, sequences, fabrication processes, and operations of construction, or safety precautions or programs incidental thereto, which are the sole responsibility of the Contractor.

HNTB

BY Steven G. Fisher

DATE 10/28/2022

FINAL ROW PLAN REVISIONS (SUBMITTAL DATE:)							
NO.	DATE	AUTH	DESCRIPTION	NO.	DATE	AUTH	DESCRIPTION

Department of Roads

VERT. (FT) 0 10

HORZ. (FT) 0 10

FILE:

DATE: 10/12/22

DESIGN UNIT: XXX

TSC: MACOMB

CS: INFR50000

JN: 207178A


STA. 302+00.00 R1 TO STA. 303+00.00 R1

SB MOUND RD


DRAWING

SHEET


SECT

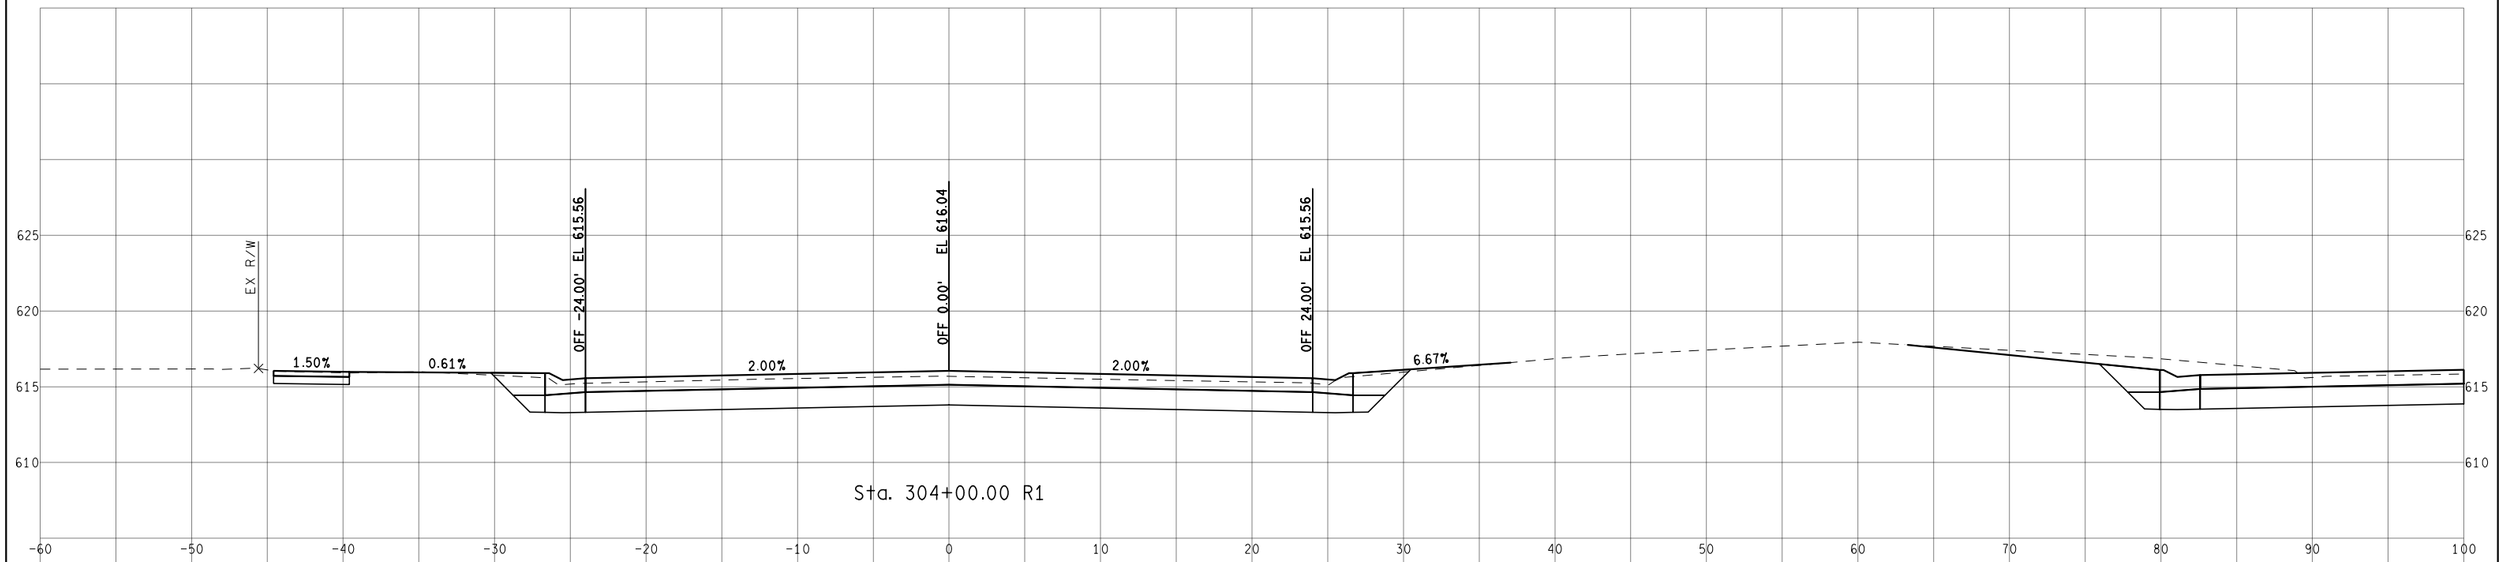

Sta. 304+00.00 R1

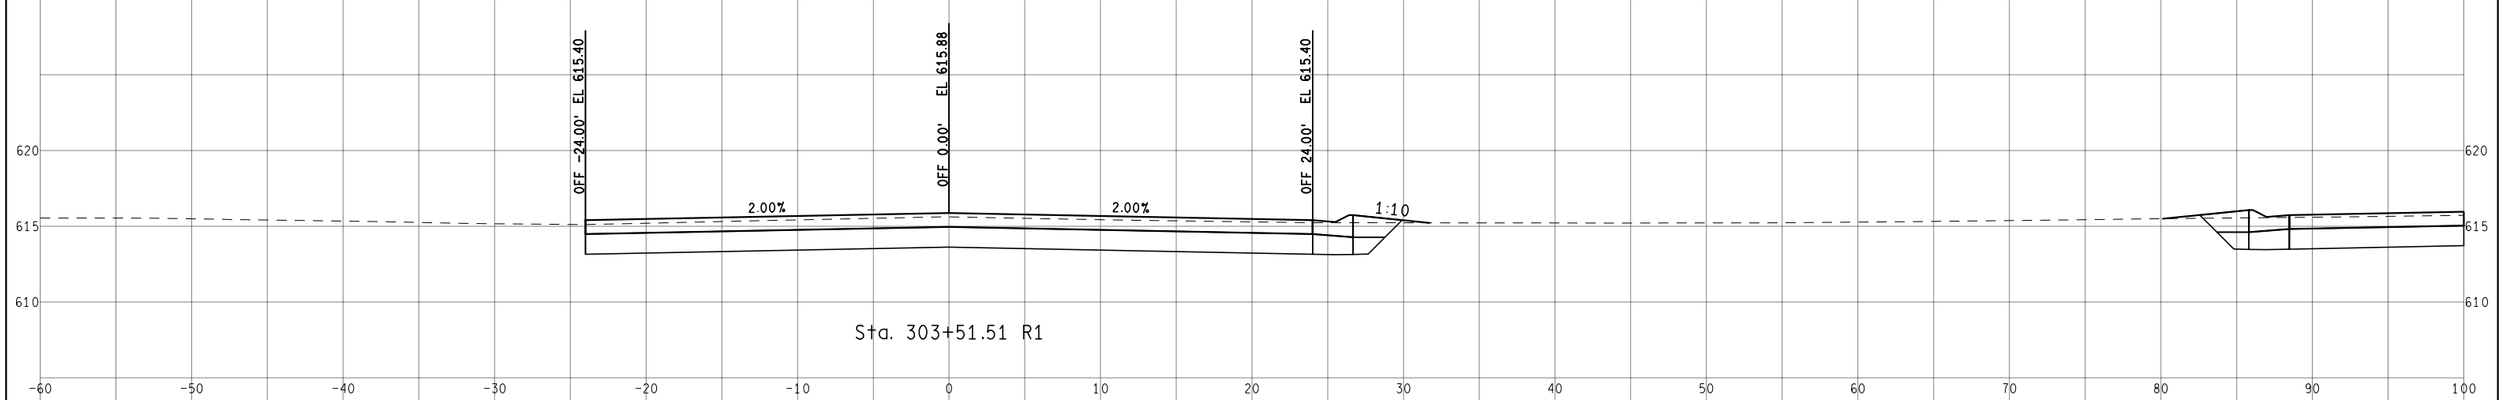

Sta. 303+51.51 R1

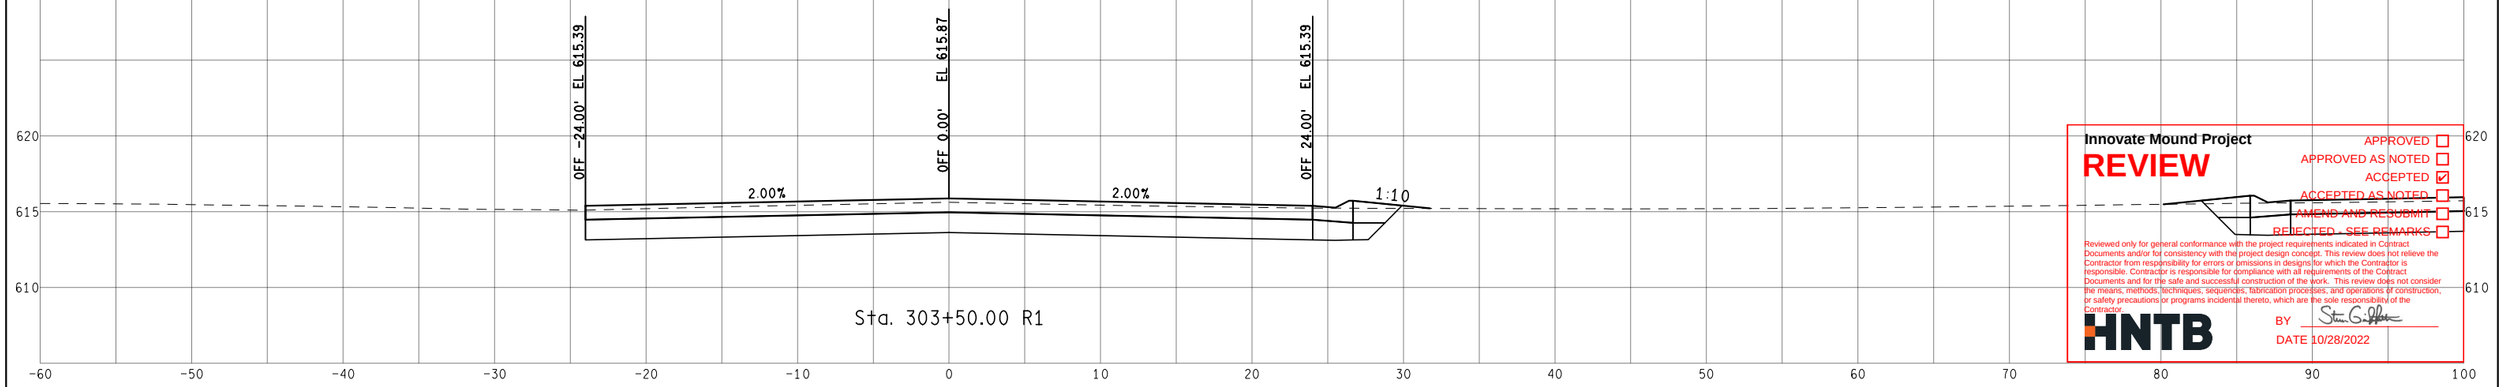

Sta. 303+50.00 R1

Innovate Mound Project

REVIEW

APPROVED ☐
APPROVED AS NOTED ☐
ACCEPTED ☑
ACCEPTED AS NOTED ☐
AMEND AND RESUBMIT ☐
REJECTED - SEE REMARKS ☐

Reviewed only for general conformance with the project requirements indicated in Contract Documents and/or for consistency with the project design concept. This review does not relieve the Contractor from responsibility for errors or omissions in designs for which the Contractor is responsible. Contractor is responsible for compliance with all requirements of the Contract Documents and for the safe and successful construction of the work. This review does not consider the means, methods, techniques, sequences, fabrication processes, and operations of construction, or safety precautions or programs incidental thereto, which are the sole responsibility of the Contractor.

HNTB

BY Steve Griffith

DATE 10/28/2022

FINAL ROW PLAN REVISIONS (SUBMITTAL DATE:)							
NO.	DATE	AUTH	DESCRIPTION	NO.	DATE	AUTH	DESCRIPTION

Department of Roads

VERT. (FT) 0 10

HORZ. (FT) 0 10

FILE:

DATE: 10/12/22

DESIGN UNIT: XXX

TSC: MACOMB

CS: INFR50000

JN: 207178A


STA. 303+50.00 R1 TO STA. 304+00.00 R1

SB MOUND RD

DRAWING

SHEET

SECT

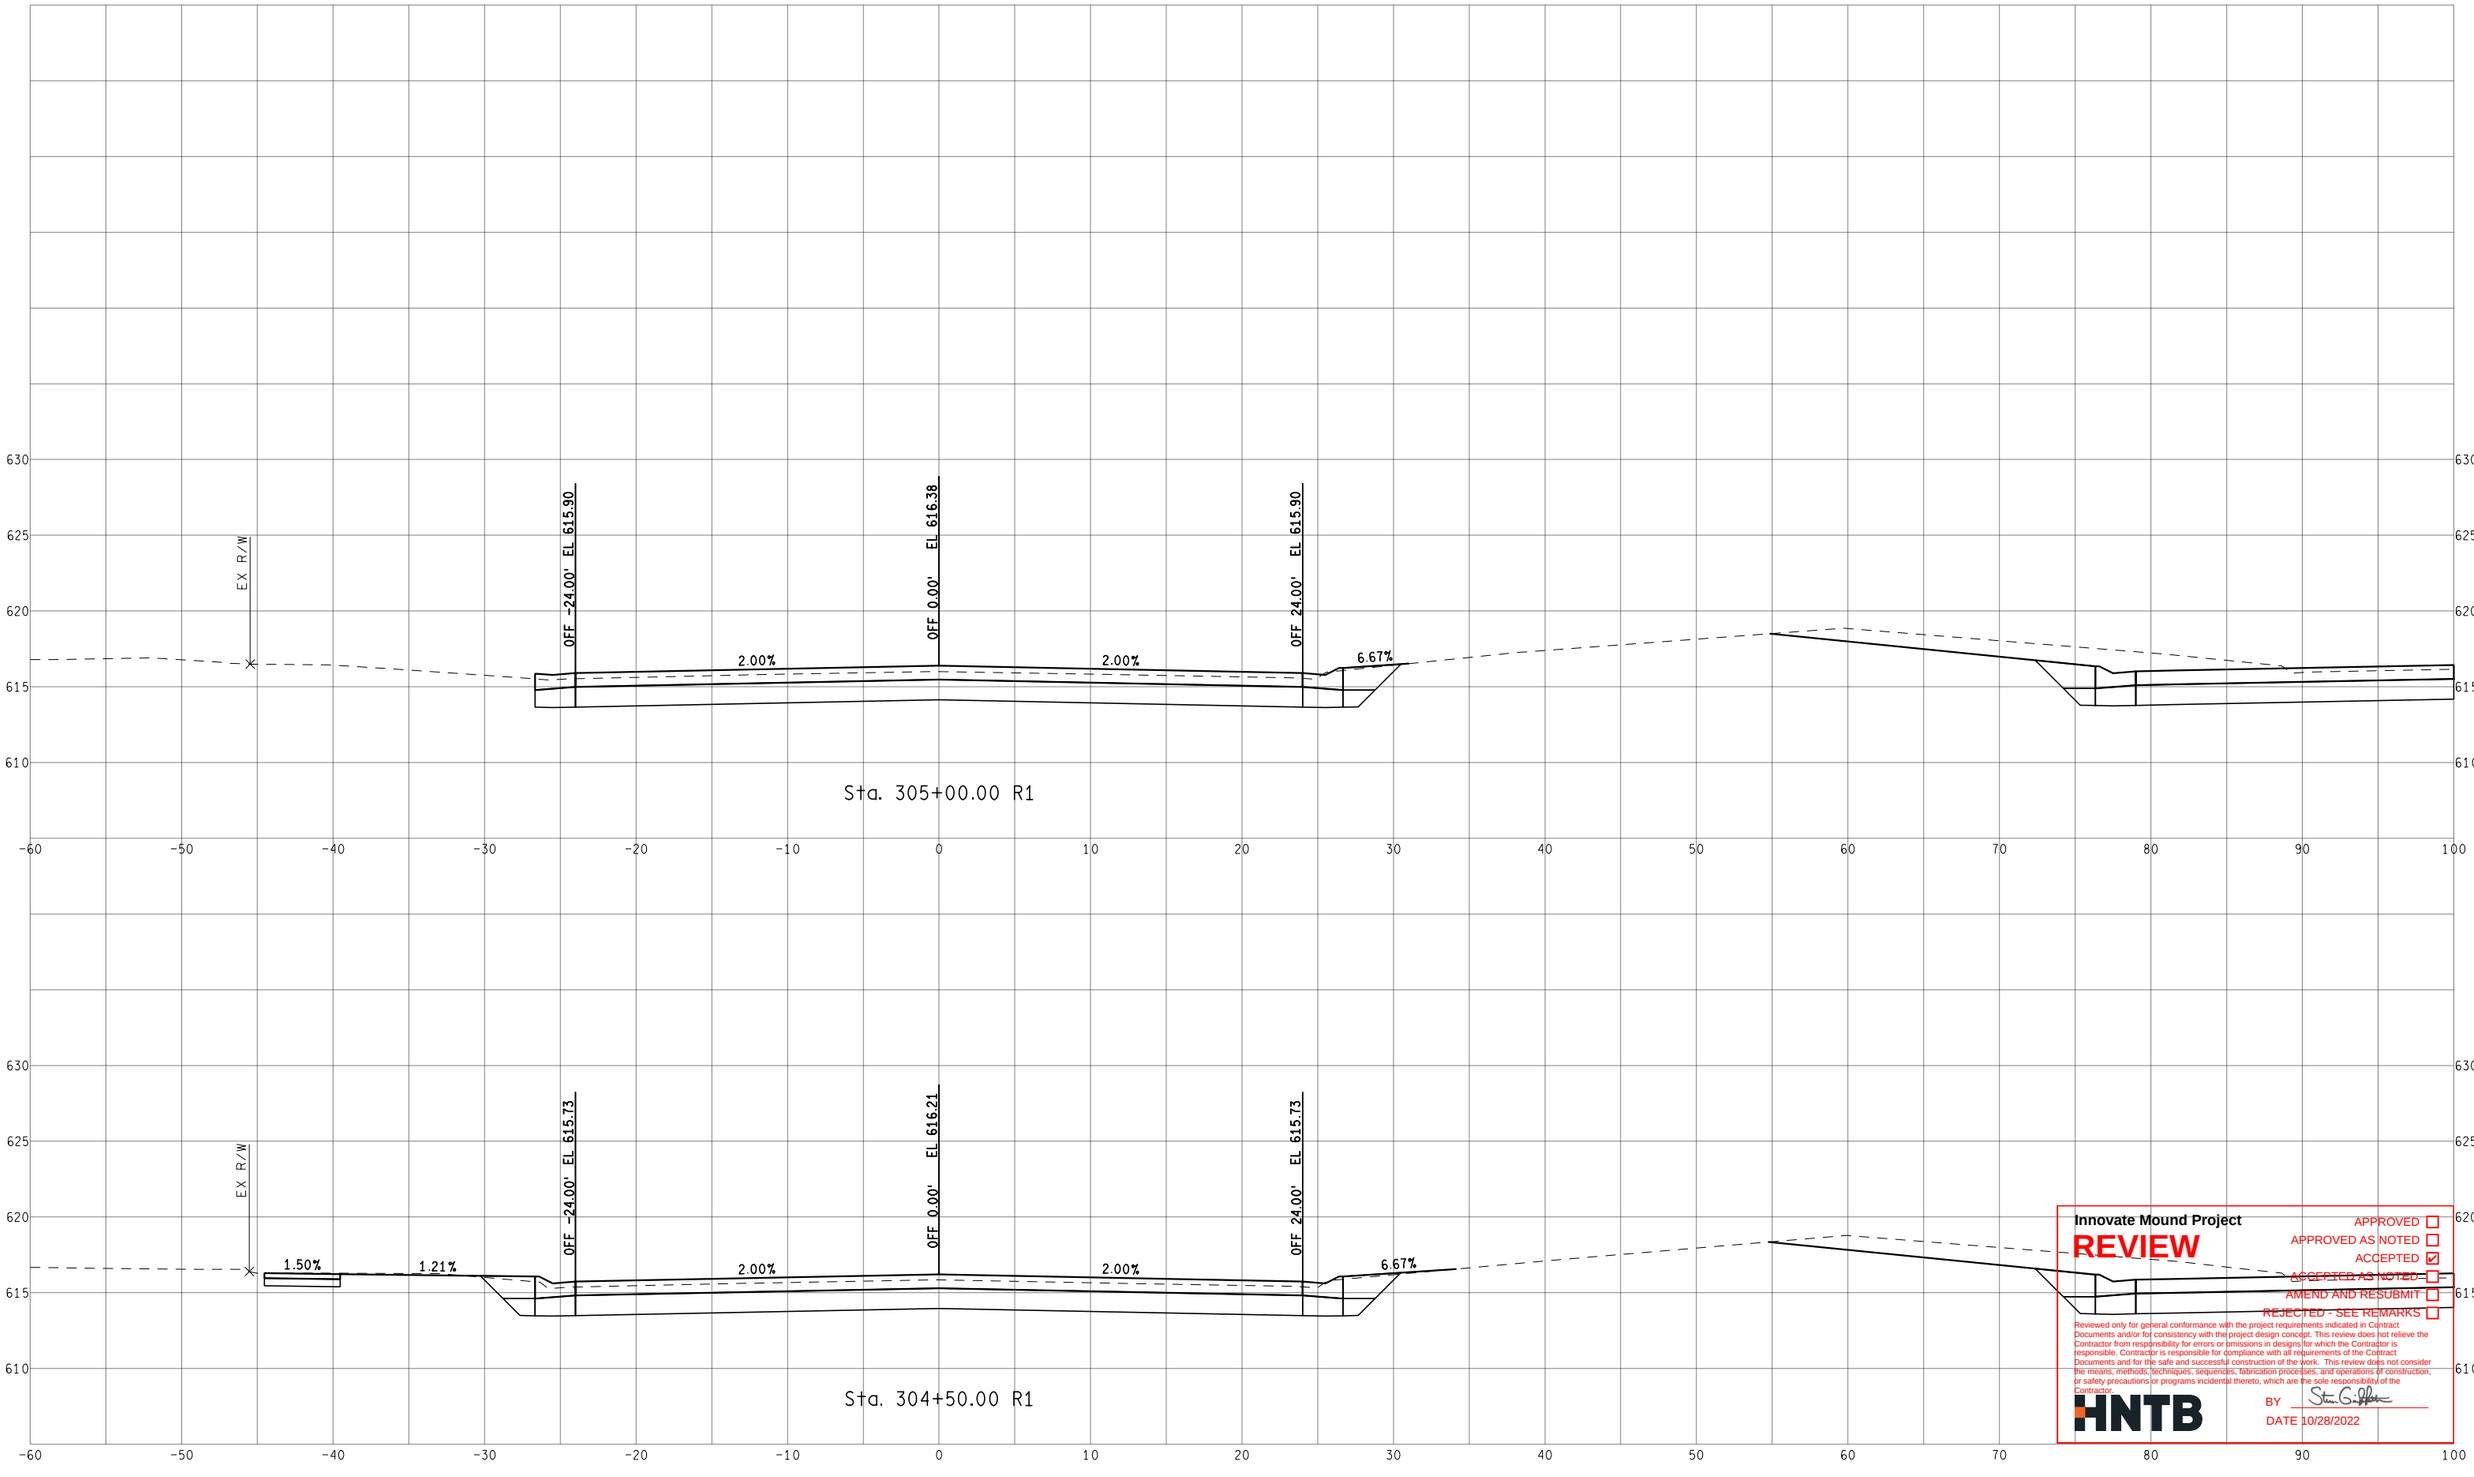

Innovate Mound Project

REVIEW

APPROVED ☐
APPROVED AS NOTED ☐
ACCEPTED ☑
ACCEPTED AS NOTED ☐
AMEND AND RESUBMIT ☐
REJECTED - SEE REMARKS ☐

Reviewed only for general conformance with the project requirements indicated in Contract Documents and/or for consistency with the project design concept. This review does not relieve the Contractor from responsibility for errors or omissions in designs for which the Contractor is responsible. Contractor is responsible for compliance with all requirements of the Contract Documents and for the safe and successful construction of the work. This review does not consider the means, methods, techniques, sequences, fabrication processes, and operations of construction, or safety precautions or programs incidental thereto, which are the sole responsibility of the Contractor.

HNTB

BY

DATE 10/28/2022

FINAL ROW PLAN REVISIONS (SUBMITTAL DATE:)							
NO.	DATE	AUTH	DESCRIPTION	NO.	DATE	AUTH	DESCRIPTION

Department of Roads

VERT. (FT) 0 10

HORZ. (FT) 0 10

FILE:

DATE: 10/12/22

DESIGN UNIT: XXX

TSC: MACOMB

CS: INFR50000

JN: 207178A


STA. 304+50.00 R1 TO STA. 305+00.00 R1

SB MOUND RD

DRAWING

SHEET

SECT

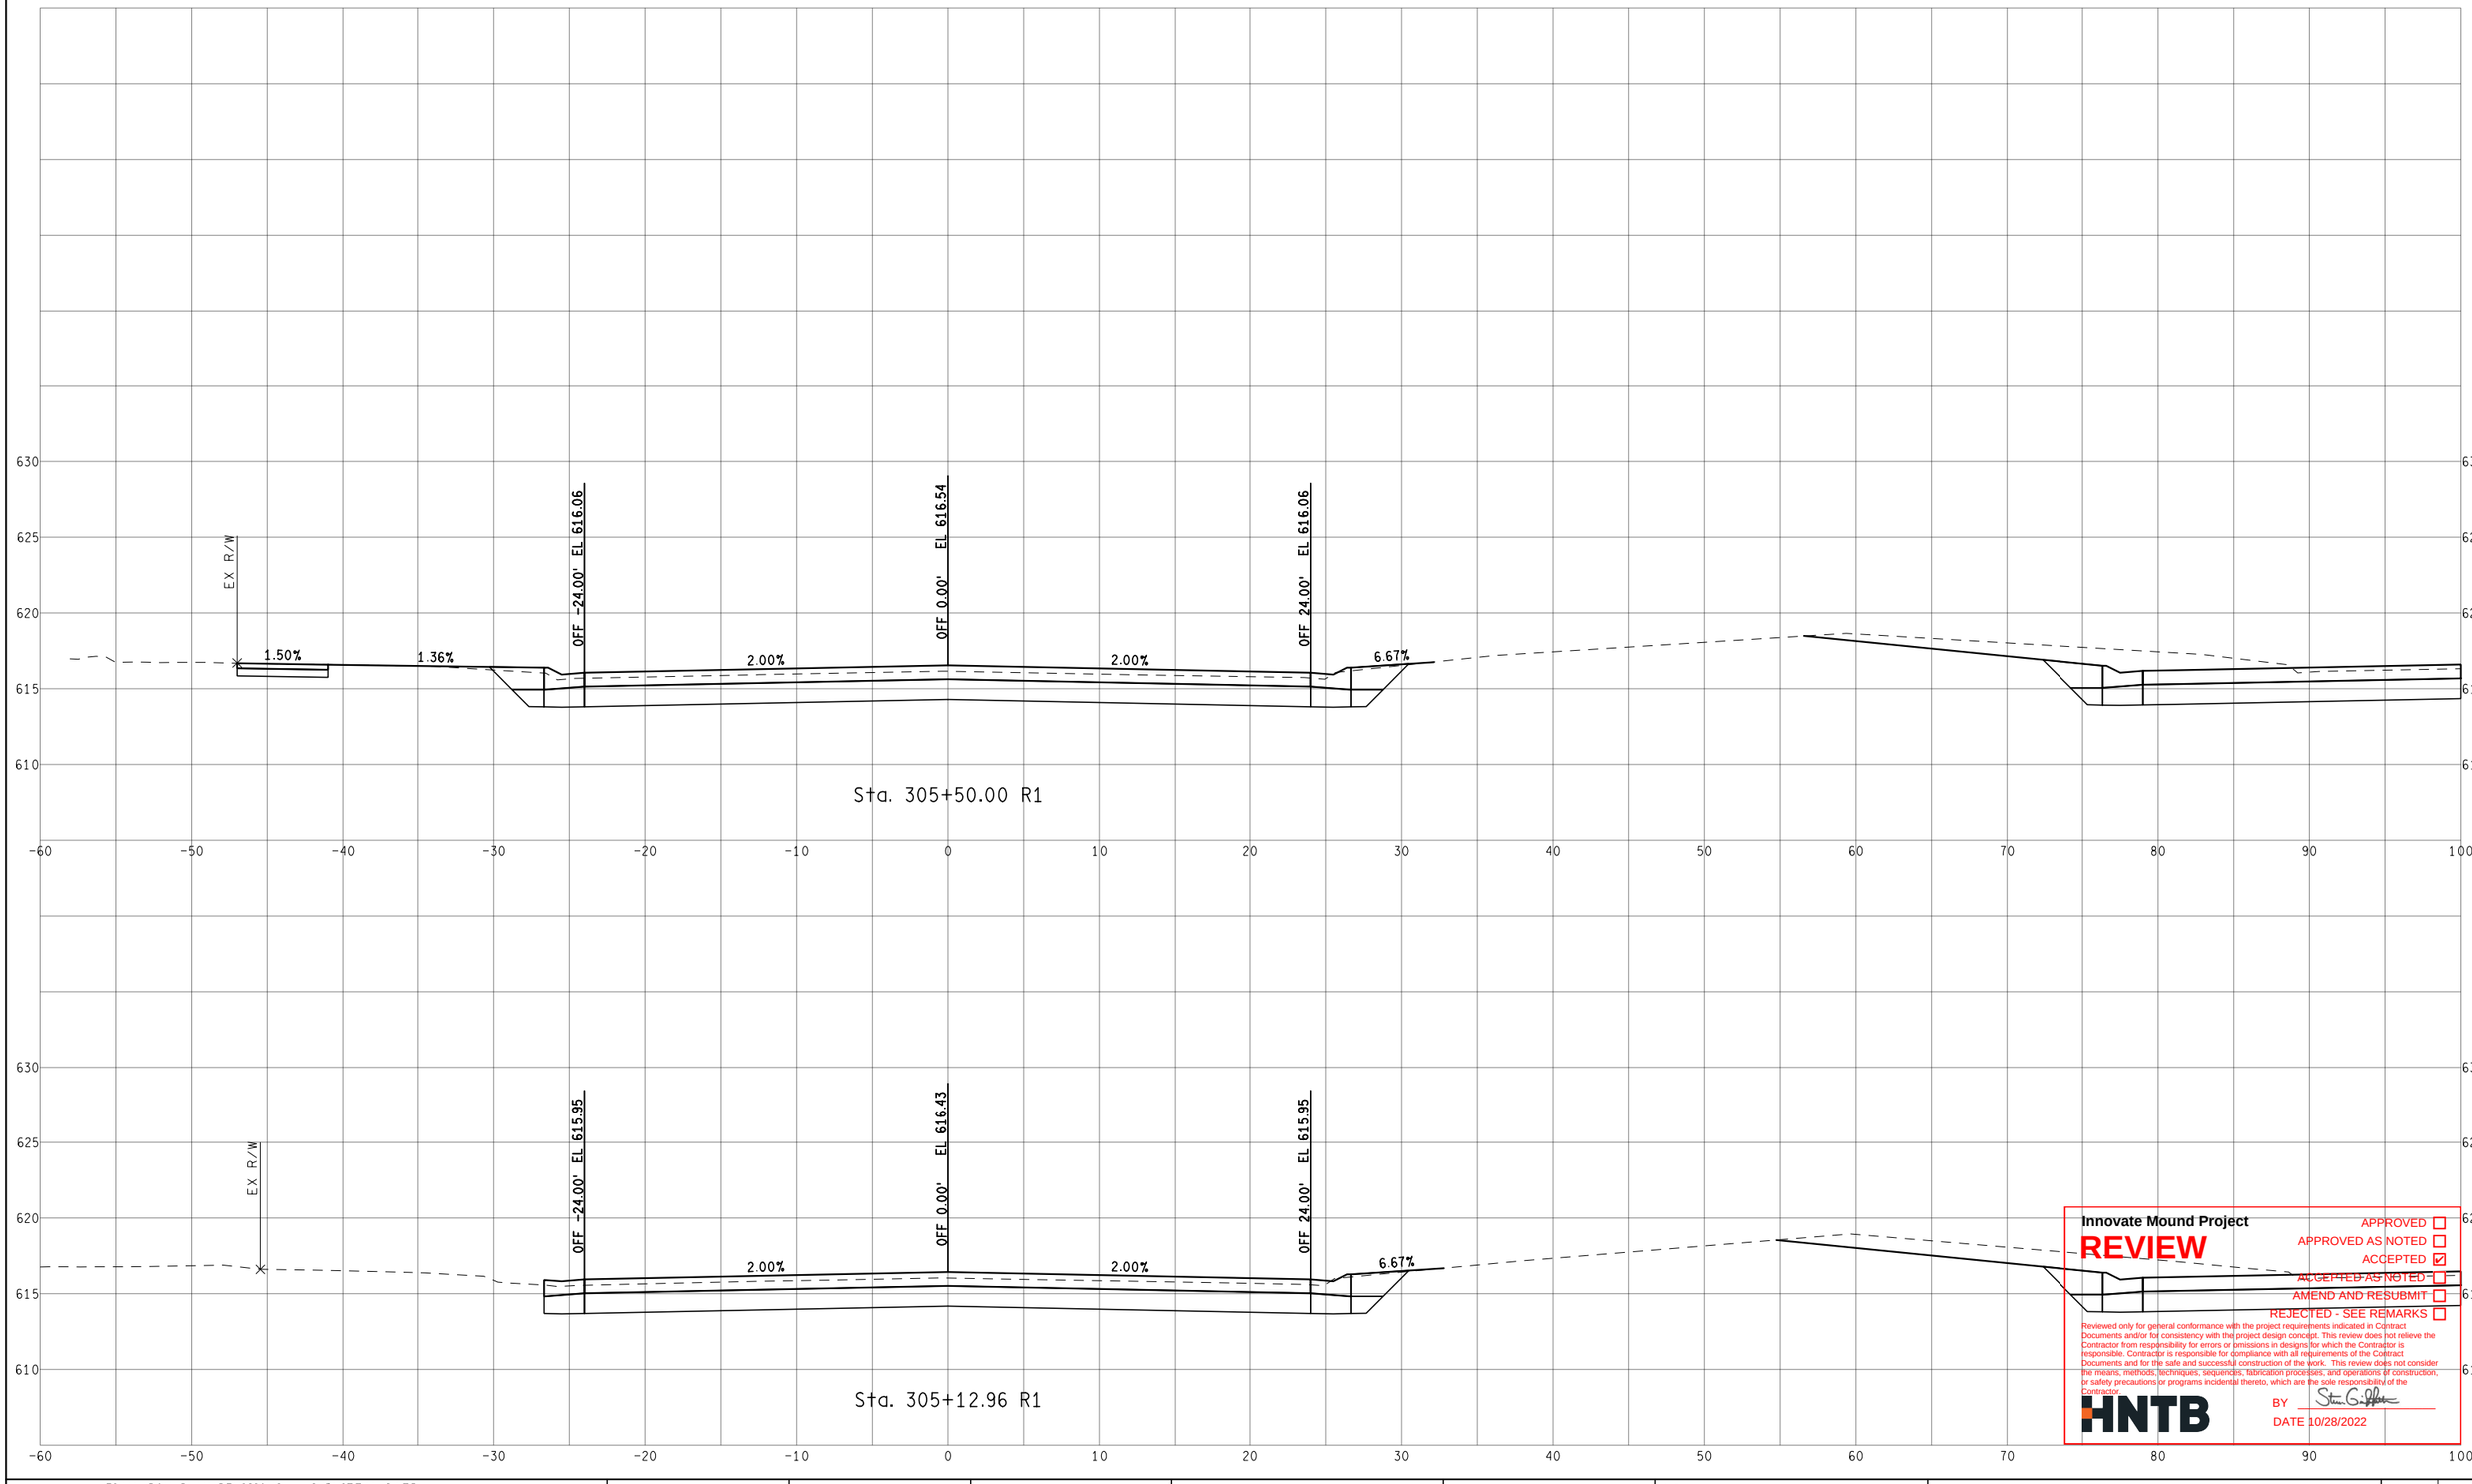

Innovate Mound Project

REVIEW

APPROVED ☐
APPROVED AS NOTED ☐
ACCEPTED ☑
ACCEPTED AS NOTED ☐
AMEND AND RESUBMIT ☐
REJECTED - SEE REMARKS ☐

Reviewed only for general conformance with the project requirements indicated in Contract Documents and/or for consistency with the project design concept. This review does not relieve the Contractor from responsibility for errors or omissions in designs for which the Contractor is responsible. Contractor is responsible for compliance with all requirements of the Contract Documents and for the safe and successful construction of the work. This review does not consider the means, methods, techniques, sequences, fabrication processes, and operations of construction, or safety precautions or programs incidental thereto, which are the sole responsibility of the Contractor.

HNTB

BY Steven G. Palmer

DATE 10/28/2022

FINAL ROW PLAN REVISIONS (SUBMITTAL DATE:)							
NO.	DATE	AUTH	DESCRIPTION	NO.	DATE	AUTH	DESCRIPTION

Macomb County Michigan — Department of Roads

VERT. (FT) 0 10
HORZ. (FT) 0 10


FILE:

DATE: 10/12/22
DESIGN UNIT: XXX
TSC: MACOMB

CS: INFR50000
JN: 207178A

STA. 305+12.96 R1 TO STA. 305+50.00 R1
SB MOUND RD

DRAWING
SHEET
SECT

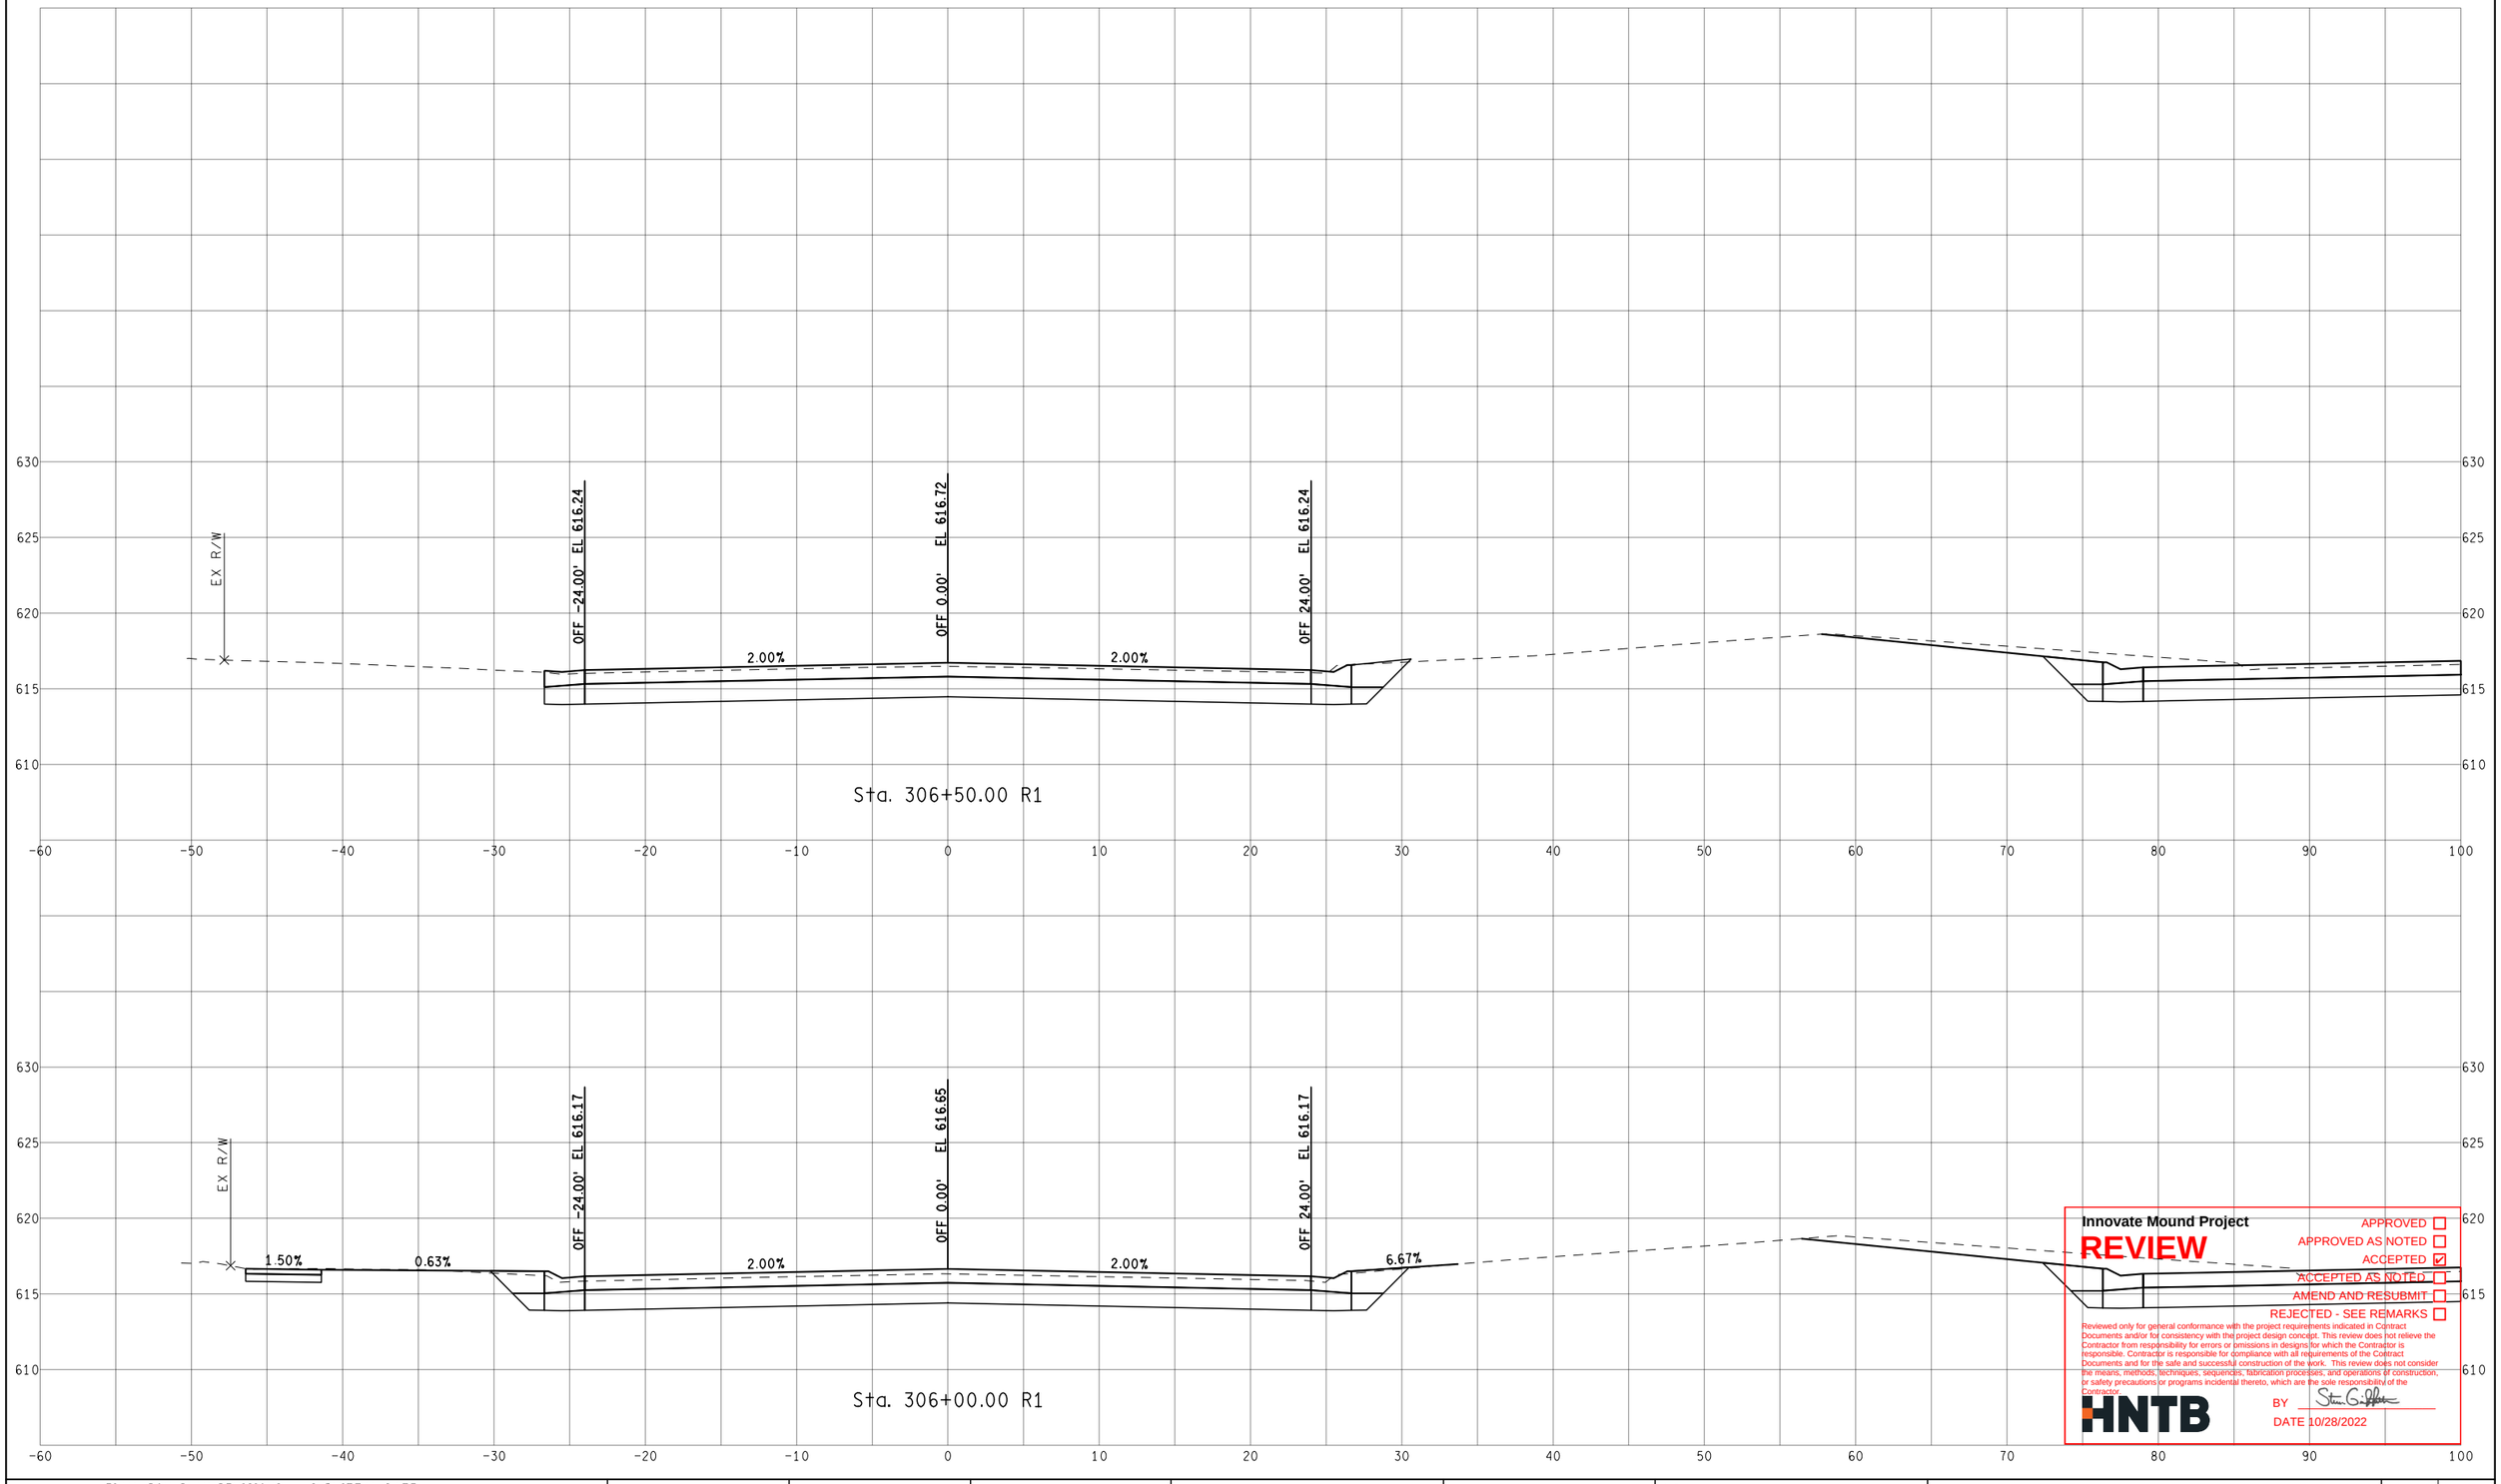

Innovate Mound Project

REVIEW

APPROVED ☐
APPROVED AS NOTED ☐
ACCEPTED ☑
ACCEPTED AS NOTED ☐
AMEND AND RESUBMIT ☐
REJECTED - SEE REMARKS ☐

Reviewed only for general conformance with the project requirements indicated in Contract Documents and/or for consistency with the project design concept. This review does not relieve the Contractor from responsibility for errors or omissions in designs for which the Contractor is responsible. Contractor is responsible for compliance with all requirements of the Contract Documents and for the safe and successful construction of the work. This review does not consider the means, methods, techniques, sequences, fabrication processes, and operations of construction, or safety precautions or programs incidental thereto, which are the sole responsibility of the Contractor.

HNTB

BY

DATE 10/28/2022

FINAL ROW PLAN REVISIONS (SUBMITTAL DATE:)							
NO.	DATE	AUTH	DESCRIPTION	NO.	DATE	AUTH	DESCRIPTION

Macomb County Michigan — Department of Roads

0 VERT. (FT) 10

0 HORZ. (FT) 10

FILE:

DATE: 10/12/22

DESIGN UNIT: XXX

TSC: MACOMB

CS: INFR50000

JN: 207178A


STA. 306+00.00 R1 TO STA. 306+50.00 R1

SB MOUND RD

DRAWING

SHEET

SECT

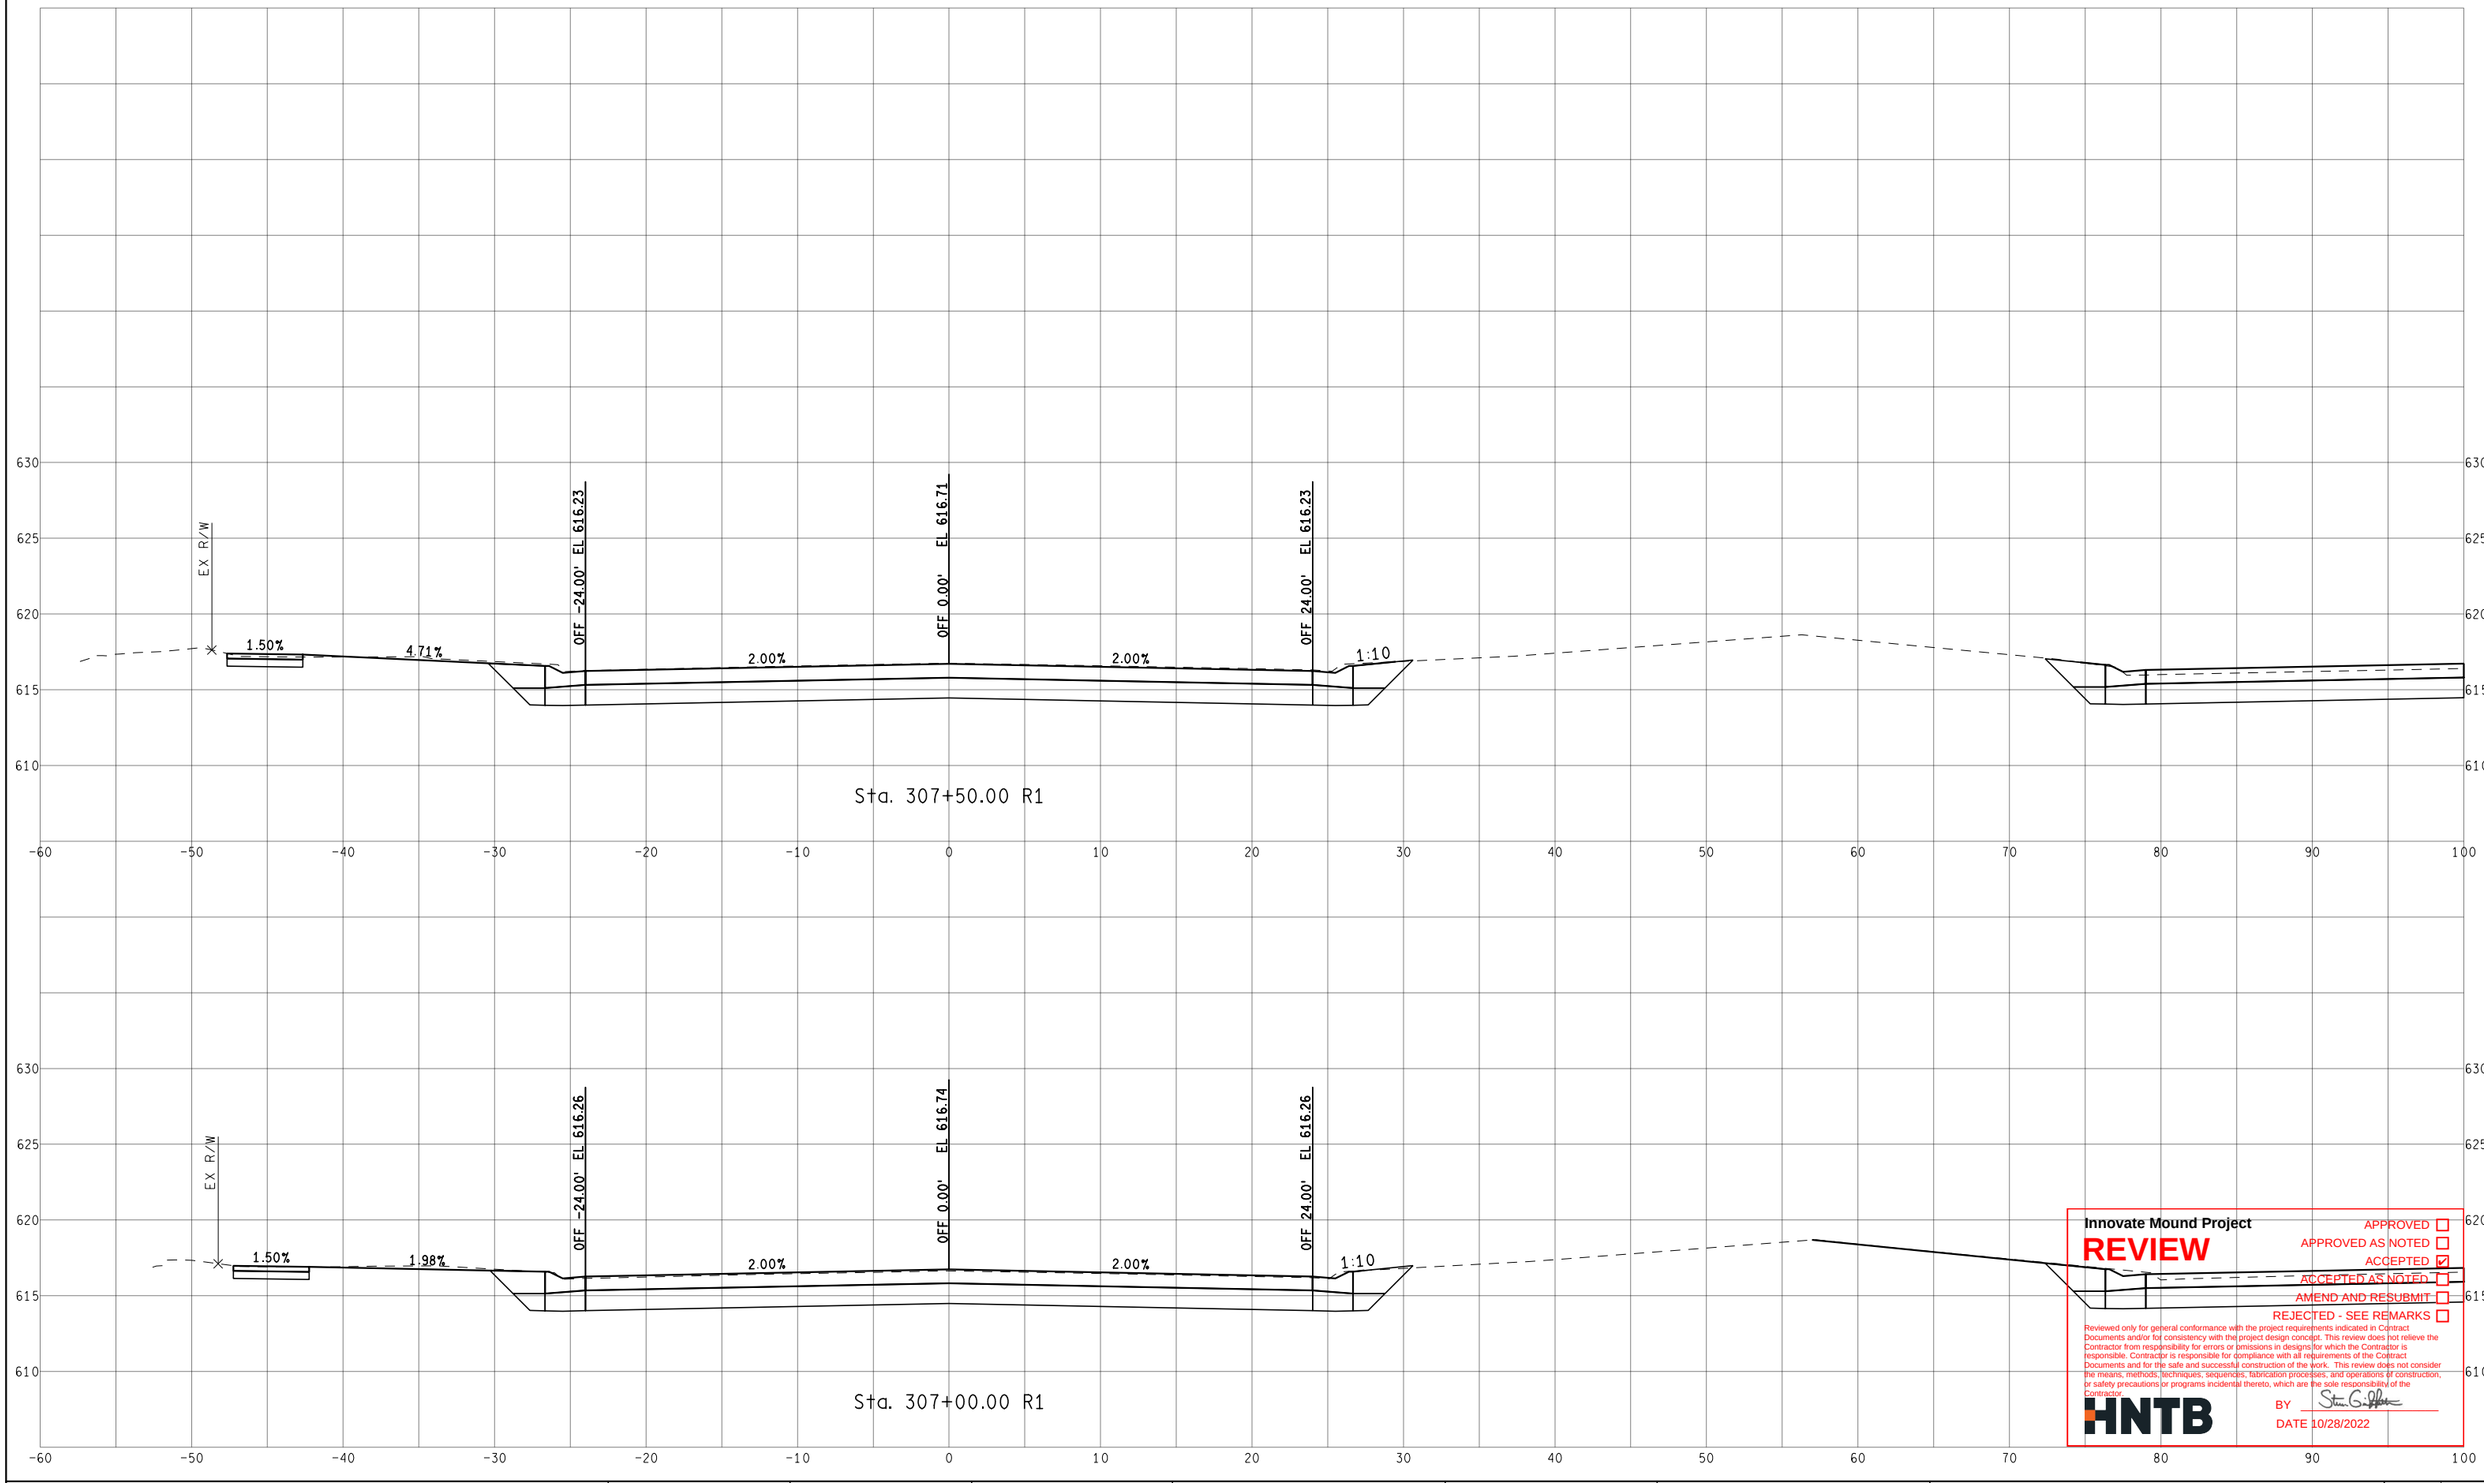

Innovate Mound Project

REVIEW

APPROVED ☐
APPROVED AS NOTED ☐
ACCEPTED ☑
ACCEPTED AS NOTED ☐
AMEND AND RESUBMIT ☐
REJECTED - SEE REMARKS ☐

Reviewed only for general conformance with the project requirements indicated in Contract Documents and/or for consistency with the project design concept. This review does not relieve the Contractor from responsibility for errors or omissions in designs for which the Contractor is responsible. Contractor is responsible for compliance with all requirements of the Contract Documents and for the safe and successful construction of the work. This review does not consider the means, methods, techniques, sequences, fabrication processes, and operations of construction, or safety precautions or programs incidental thereto, which are the sole responsibility of the Contractor.

HNTB

BY Steven G. Palmer

DATE 10/28/2022

FINAL ROW PLAN REVISIONS (SUBMITTAL DATE:)							
NO.	DATE	AUTH	DESCRIPTION	NO.	DATE	AUTH	DESCRIPTION

MACOMB COUNTY MICHIGAN Department of Roads

0 VERT. (FT) 10
0 HORZ. (FT) 10


FILE:

DATE: 10/12/22
DESIGN UNIT: XXX
TSC: MACOMB

CS: INFR50000
JN: 207178A

STA. 307+00.00 R1 TO STA. 307+50.00 R1
SB MOUND RD

DRAWING
SHEET
SECT

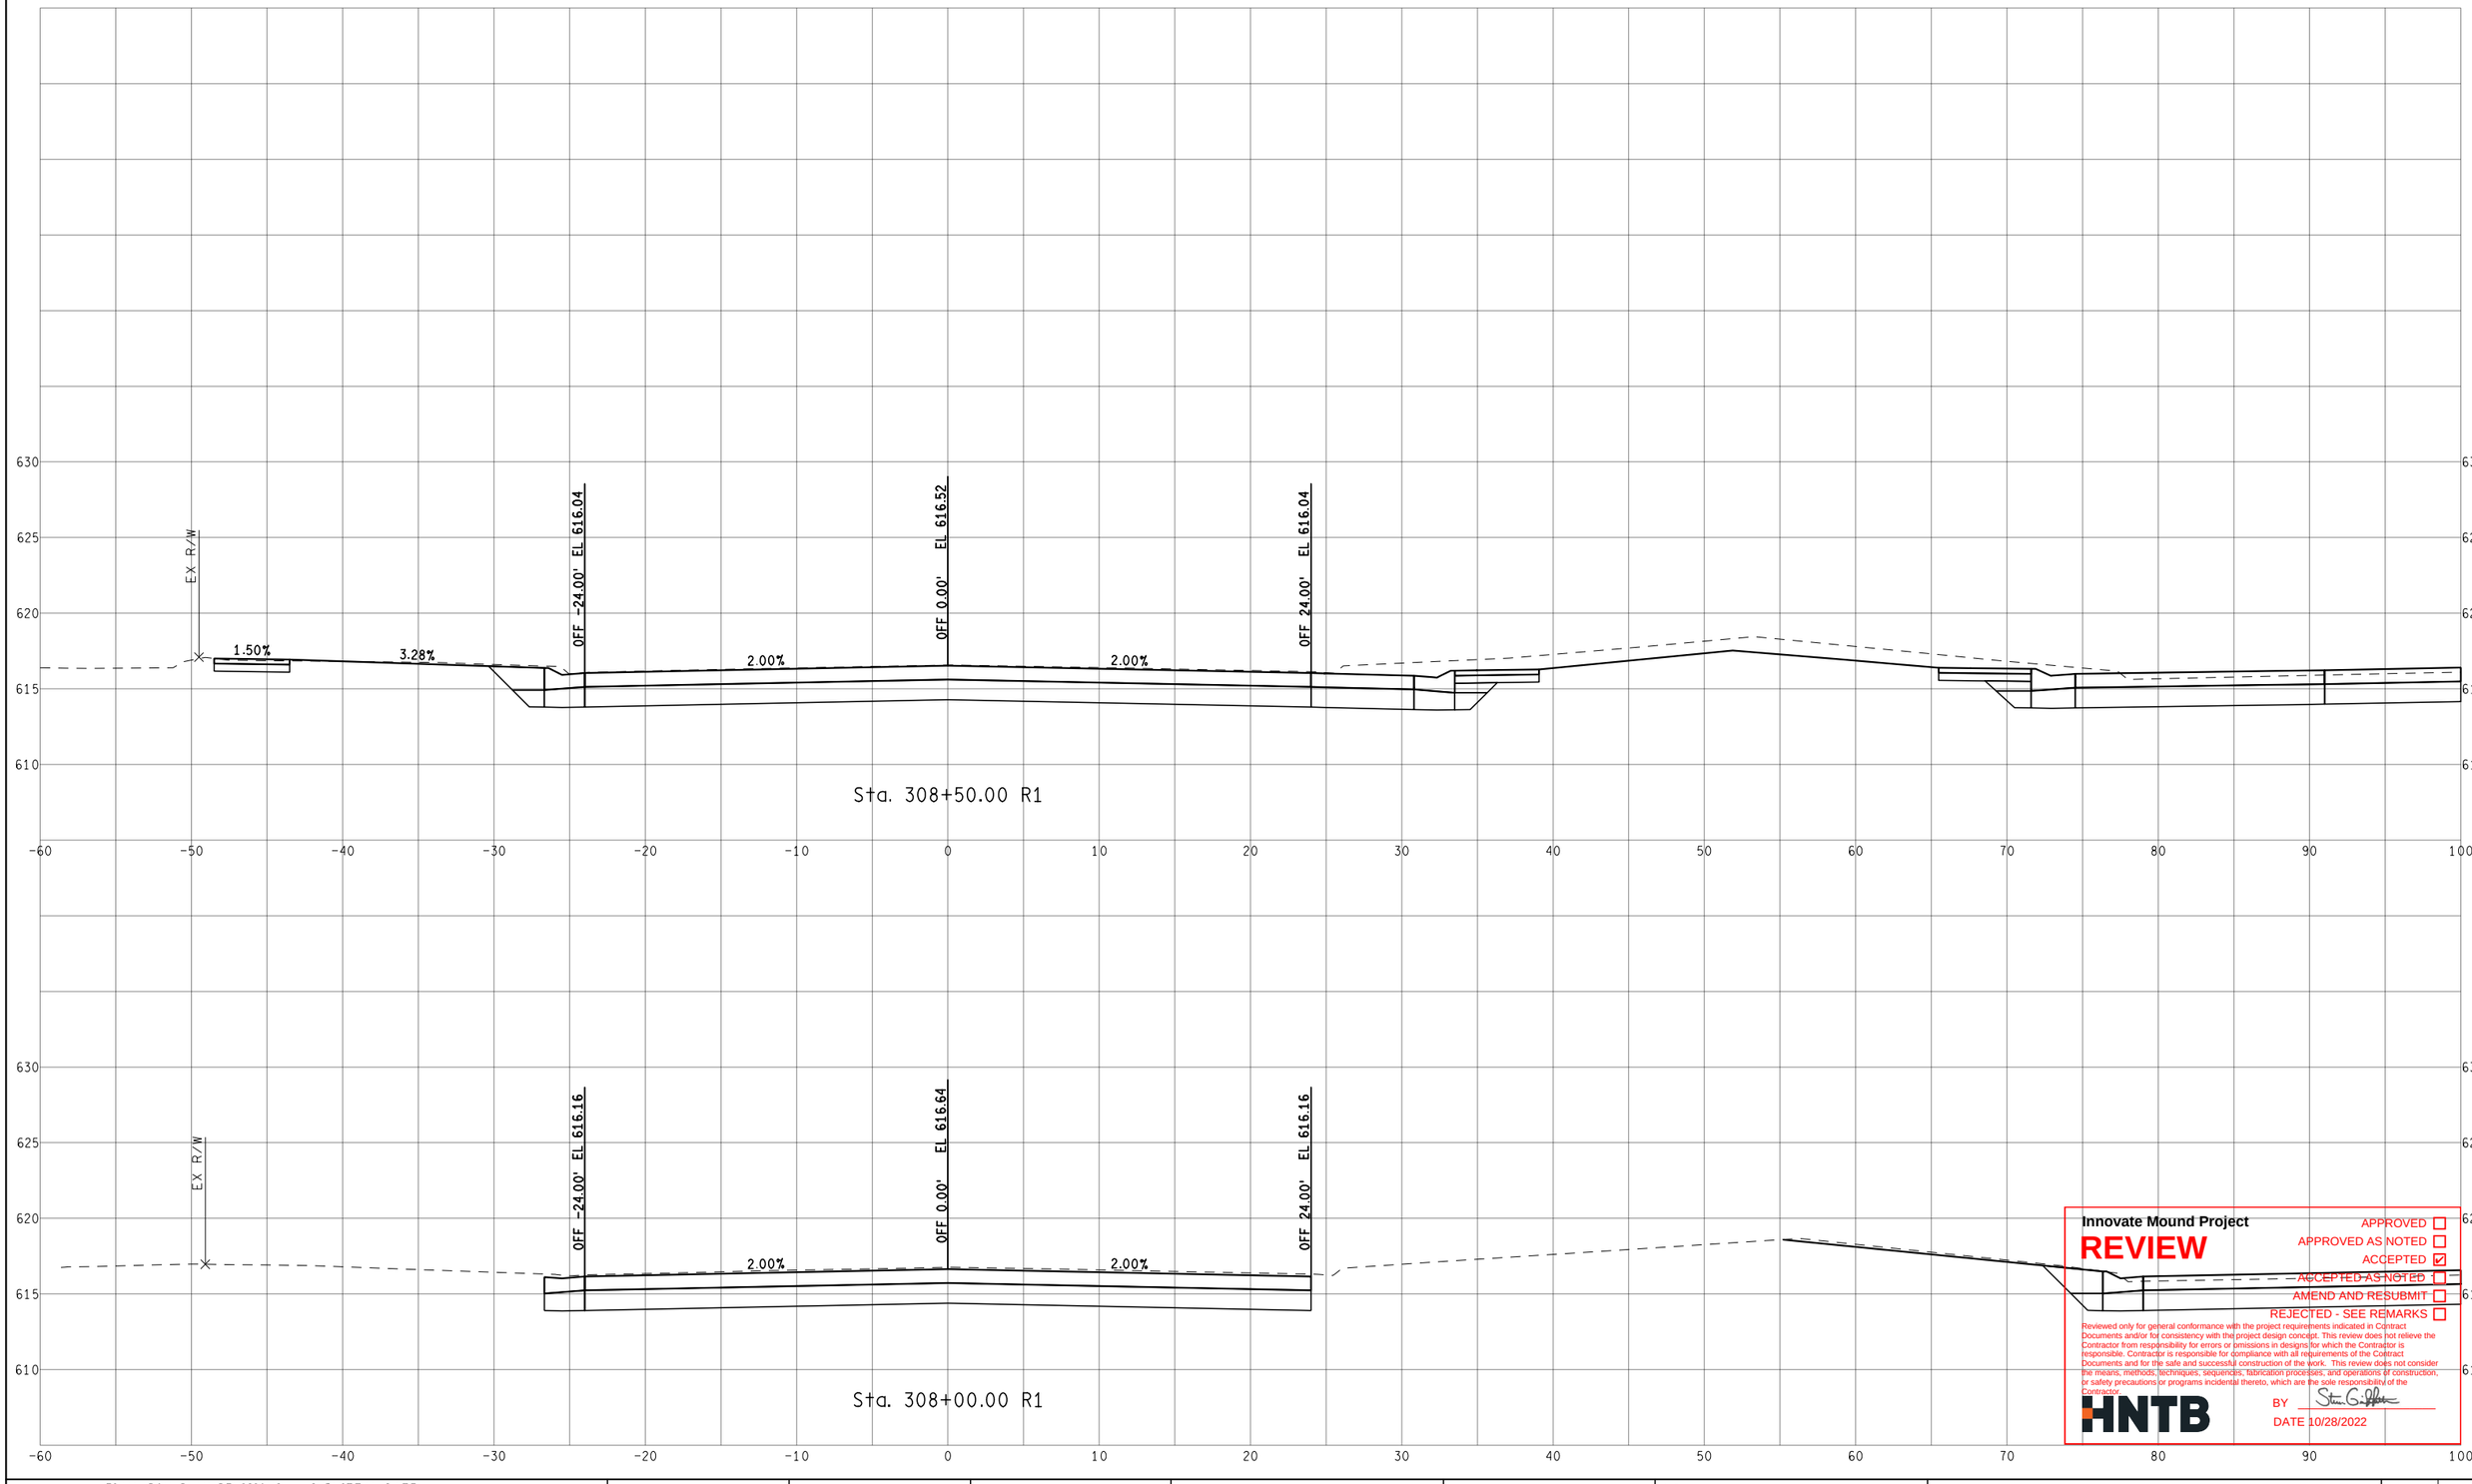

Innovate Mound Project

REVIEW

APPROVED ☐
APPROVED AS NOTED ☐
ACCEPTED ☑
ACCEPTED AS NOTED ☐
AMEND AND RESUBMIT ☐
REJECTED - SEE REMARKS ☐

Reviewed only for general conformance with the project requirements indicated in Contract Documents and/or for consistency with the project design concept. This review does not relieve the Contractor from responsibility for errors or omissions in designs for which the Contractor is responsible. Contractor is responsible for compliance with all requirements of the Contract Documents and for the safe and successful construction of the work. This review does not consider the means, methods, techniques, sequences, fabrication processes, and operations of construction, or safety precautions or programs incidental thereto, which are the sole responsibility of the Contractor.

HNTB

BY Steven G. Palmer

DATE 10/28/2022

FINAL ROW PLAN REVISIONS (SUBMITTAL DATE:)							
NO.	DATE	AUTH	DESCRIPTION	NO.	DATE	AUTH	DESCRIPTION

Department of Roads

VERT. (FT) 0 10

HORZ. (FT) 0 10

FILE:

DATE: 10/12/22

DESIGN UNIT: XXX

TSC: MACOMB

CS: INFR50000

JN: 207178A


STA. 308+00.00 R1 TO STA. 308+50.00 R1

SB MOUND RD

DRAWING

SHEET

SECT

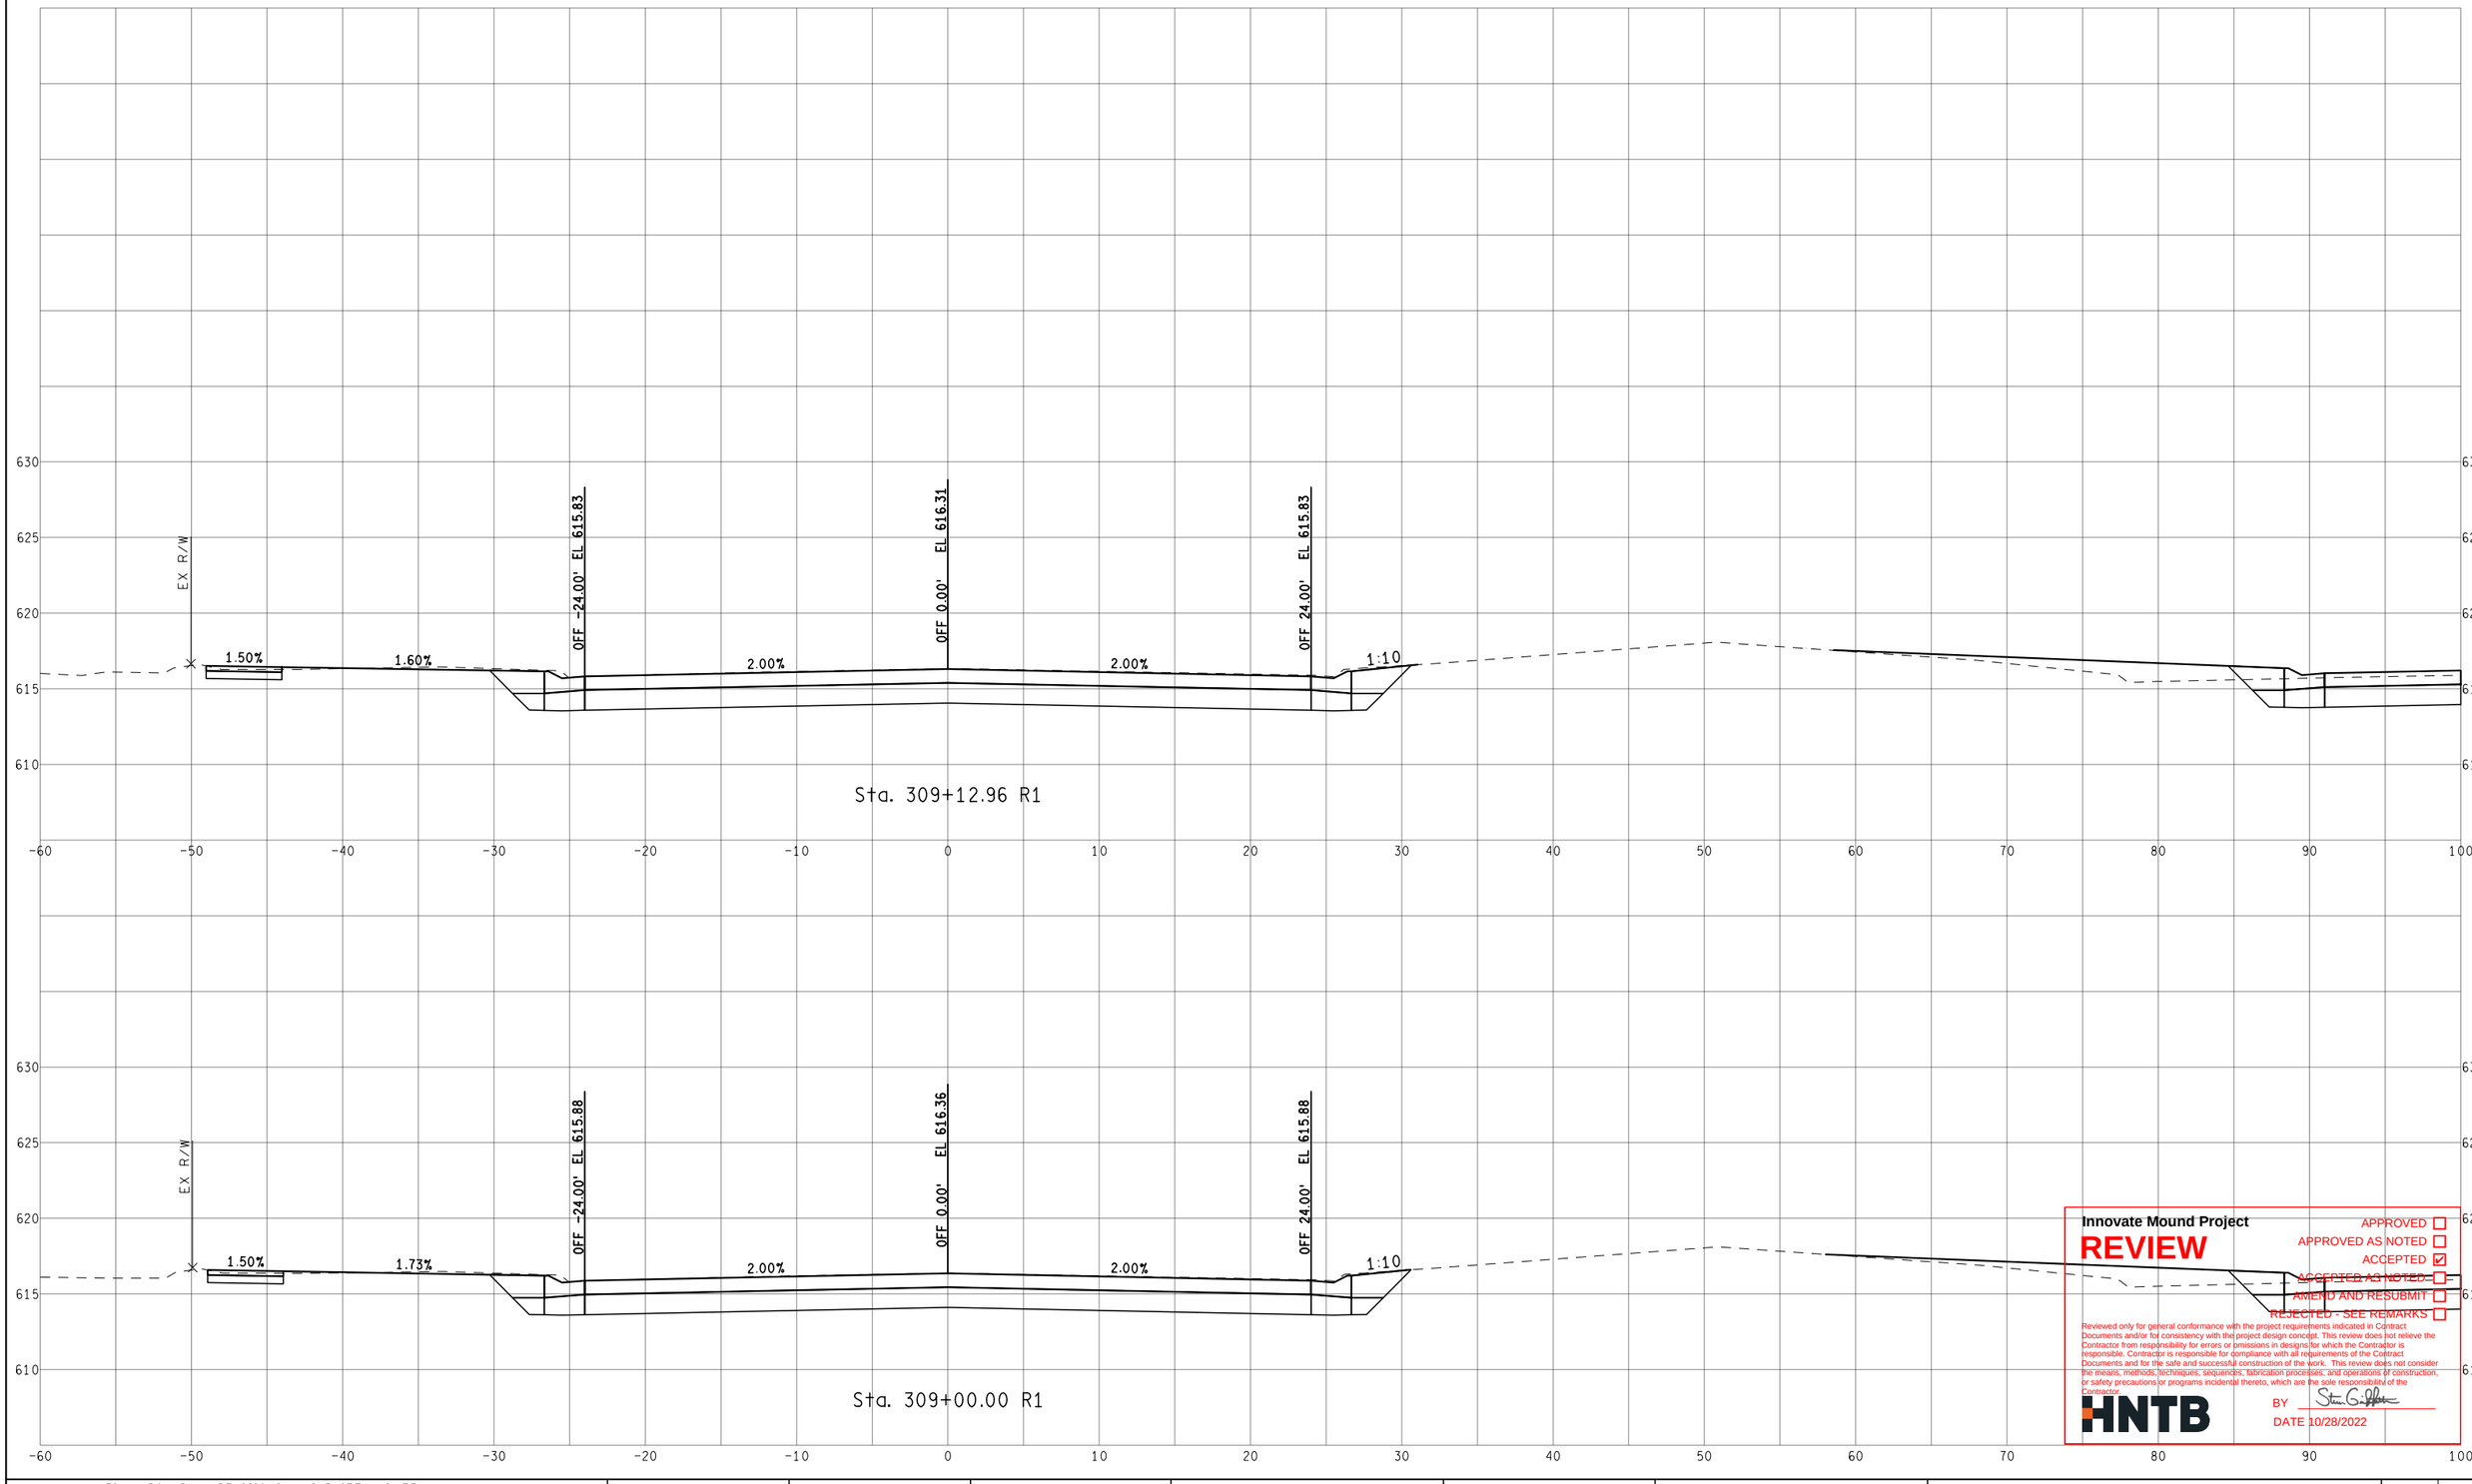

Innovate Mound Project

REVIEW

APPROVED ☐
APPROVED AS NOTED ☐
ACCEPTED ☑
ACCEPTED AS NOTED ☐
AMEND AND RESUBMIT ☐
REJECTED - SEE REMARKS ☐

Reviewed only for general conformance with the project requirements indicated in Contract Documents and/or for consistency with the project design concept. This review does not relieve the Contractor from responsibility for errors or omissions in designs for which the Contractor is responsible. Contractor is responsible for compliance with all requirements of the Contract Documents and for the safe and successful construction of the work. This review does not consider the means, methods, techniques, sequences, fabrication processes, and operations of construction, or safety precautions or programs incidental thereto, which are the sole responsibility of the Contractor.

HNTB

BY Steven G. Palmer

DATE 10/28/2022

FINAL ROW PLAN REVISIONS (SUBMITTAL DATE:)							
NO.	DATE	AUTH	DESCRIPTION	NO.	DATE	AUTH	DESCRIPTION

Macomb County Michigan — Department of Roads

VERT. (FT) 0 10
HORZ. (FT) 0 10


FILE:

DATE: 10/12/22
DESIGN UNIT: XXX
TSC: MACOMB

CS: INFR50000
JN: 207178A

STA. 309+00.00 R1 TO STA. 309+12.96 R1
SB MOUND RD

DRAWING
SHEET
SECT

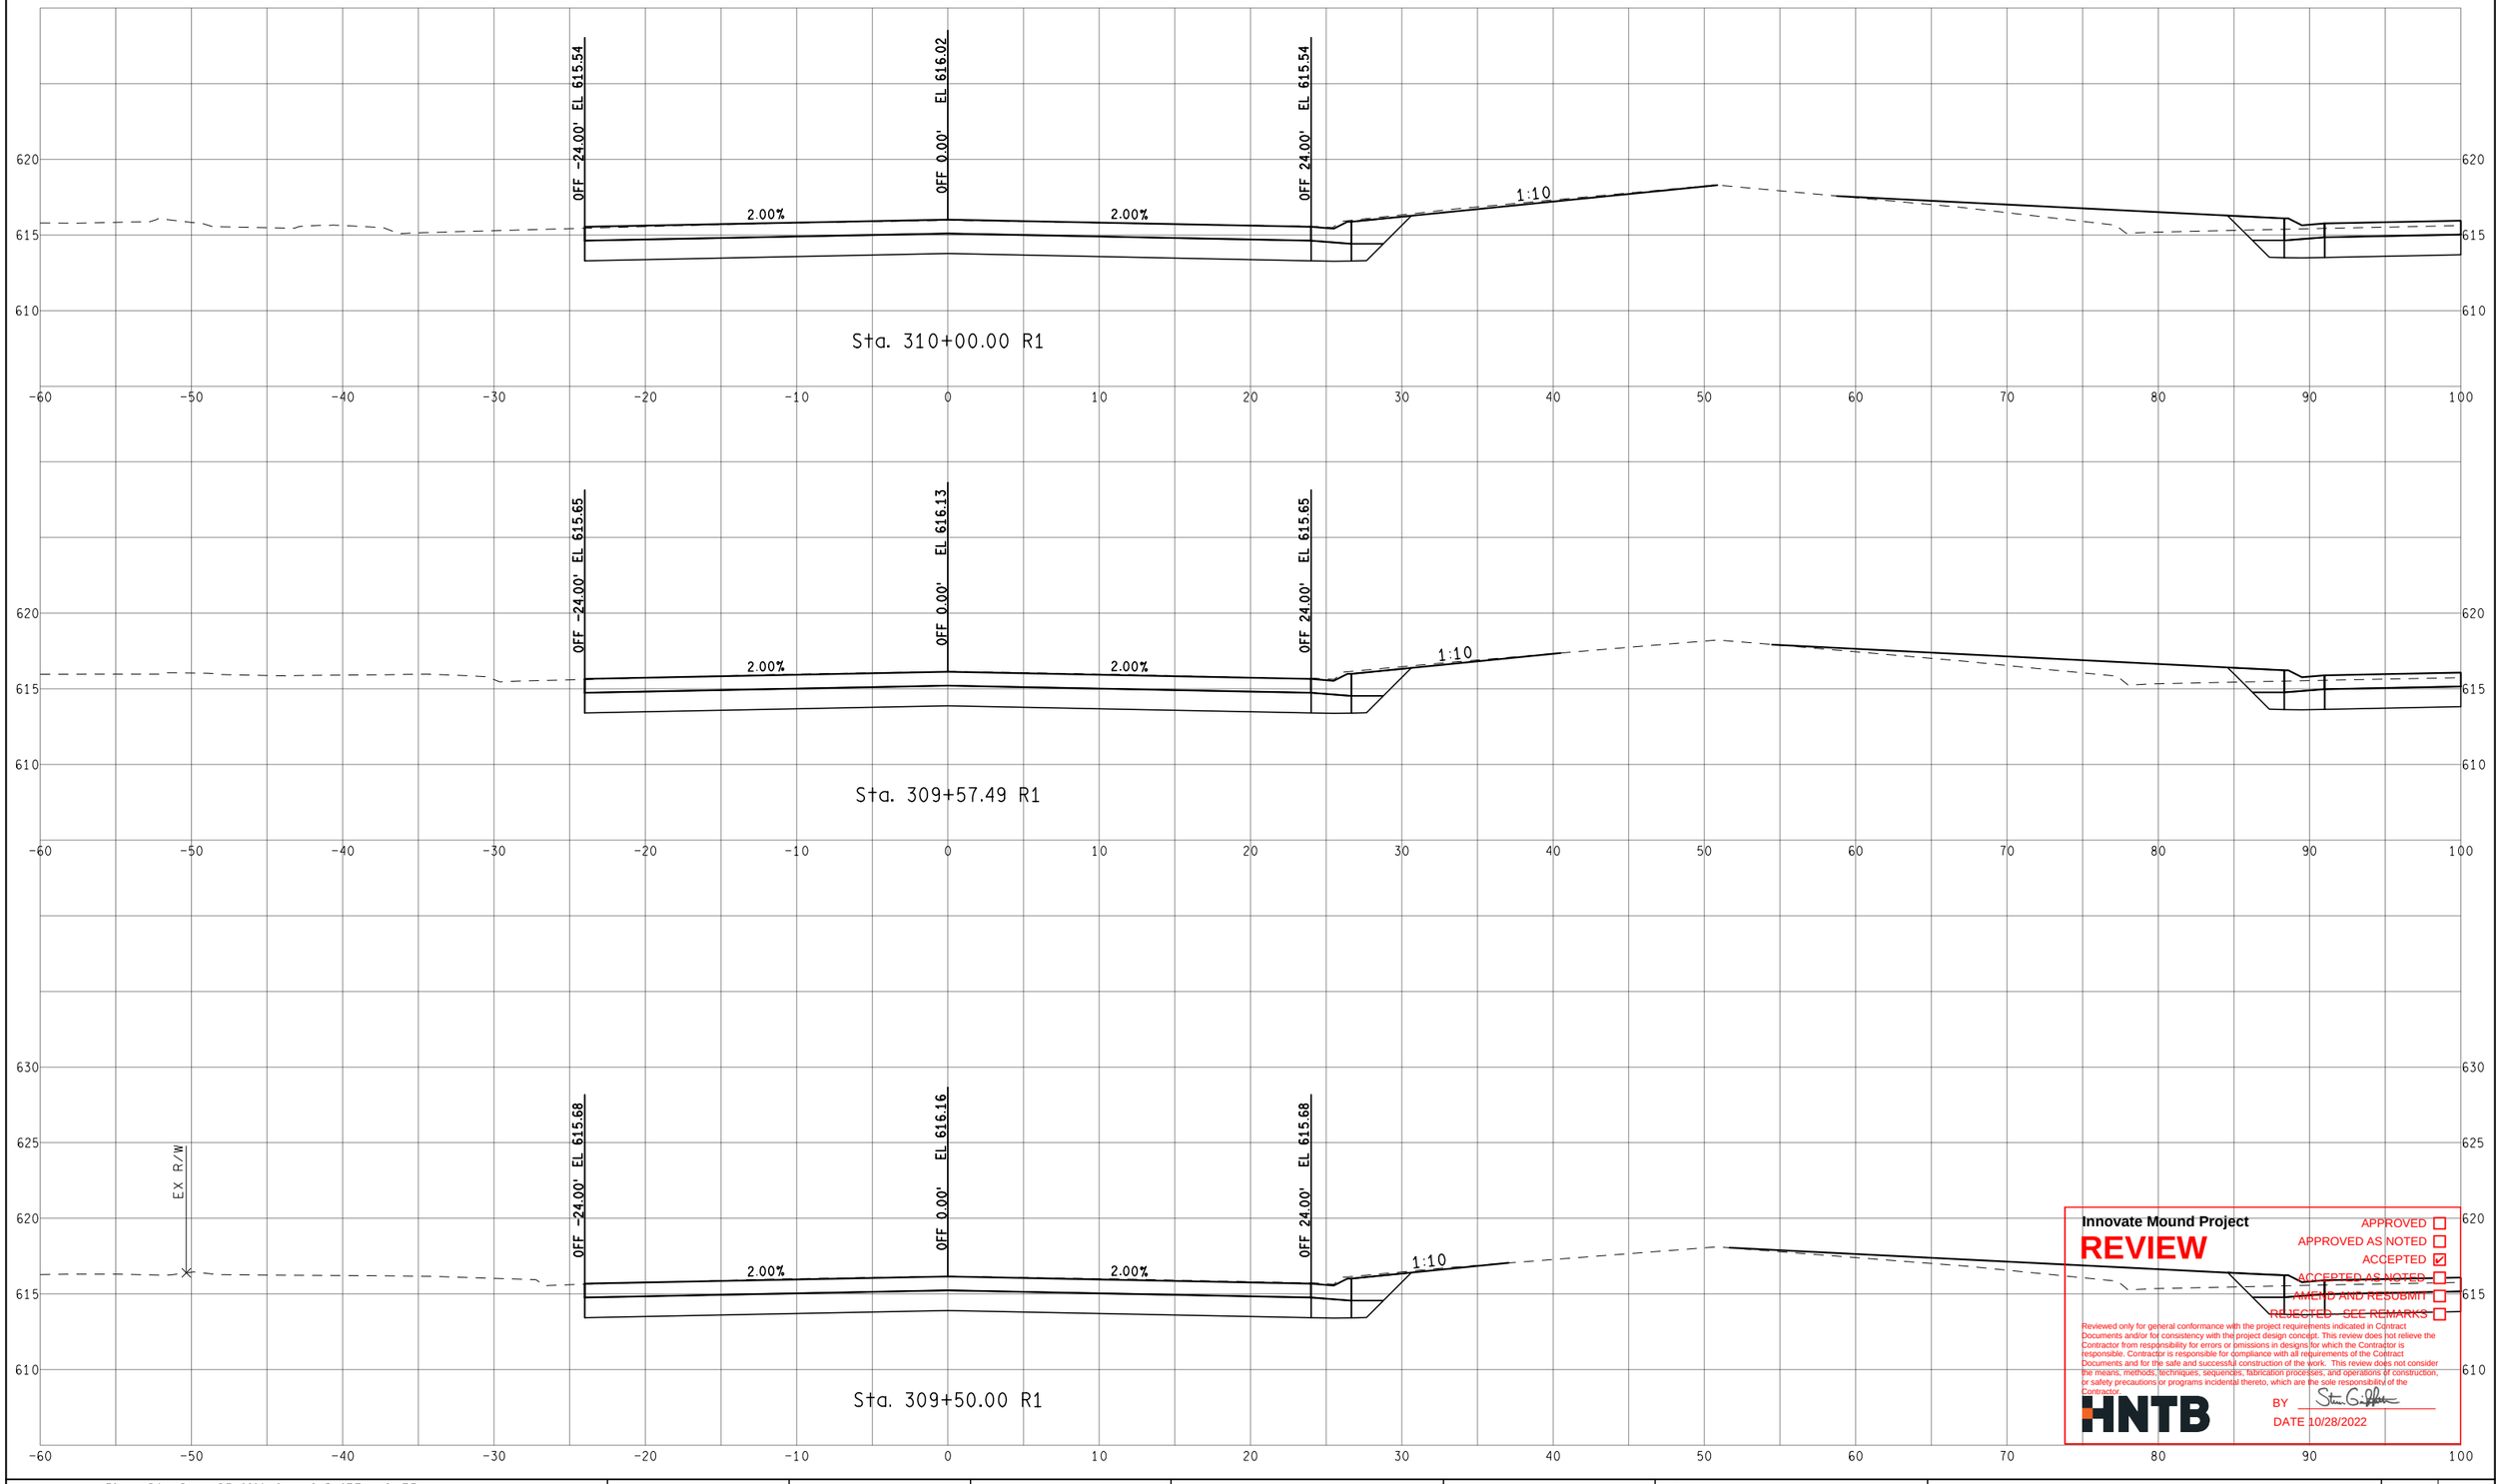

Innovate Mound Project

REVIEW

APPROVED ☐
APPROVED AS NOTED ☐
ACCEPTED ☑
ACCEPTED AS NOTED ☐
AMEND AND RESUBMIT ☐
REJECTED - SEE REMARKS ☐

Reviewed only for general conformance with the project requirements indicated in Contract Documents and/or for consistency with the project design concept. This review does not relieve the Contractor from responsibility for errors or omissions in designs for which the Contractor is responsible. Contractor is responsible for compliance with all requirements of the Contract Documents and for the safe and successful construction of the work. This review does not consider the means, methods, techniques, sequences, fabrication processes, and operations of construction, or safety precautions or programs incidental thereto, which are the sole responsibility of the Contractor.

HNTB

BY

DATE 10/28/2022

FINAL ROW PLAN REVISIONS (SUBMITTAL DATE:)							
NO.	DATE	AUTH	DESCRIPTION	NO.	DATE	AUTH	DESCRIPTION

Department of Roads

0 VERT. (FT) 10

0 HORZ. (FT) 10

FILE:

DATE: 10/12/22

DESIGN UNIT: XXX

TSC: MACOMB

CS: INFR50000

JN: 207178A


STA. 309+50.00 R1 TO STA. 310+00.00 R1

SB MOUND RD

DRAWING

SHEET

SECT

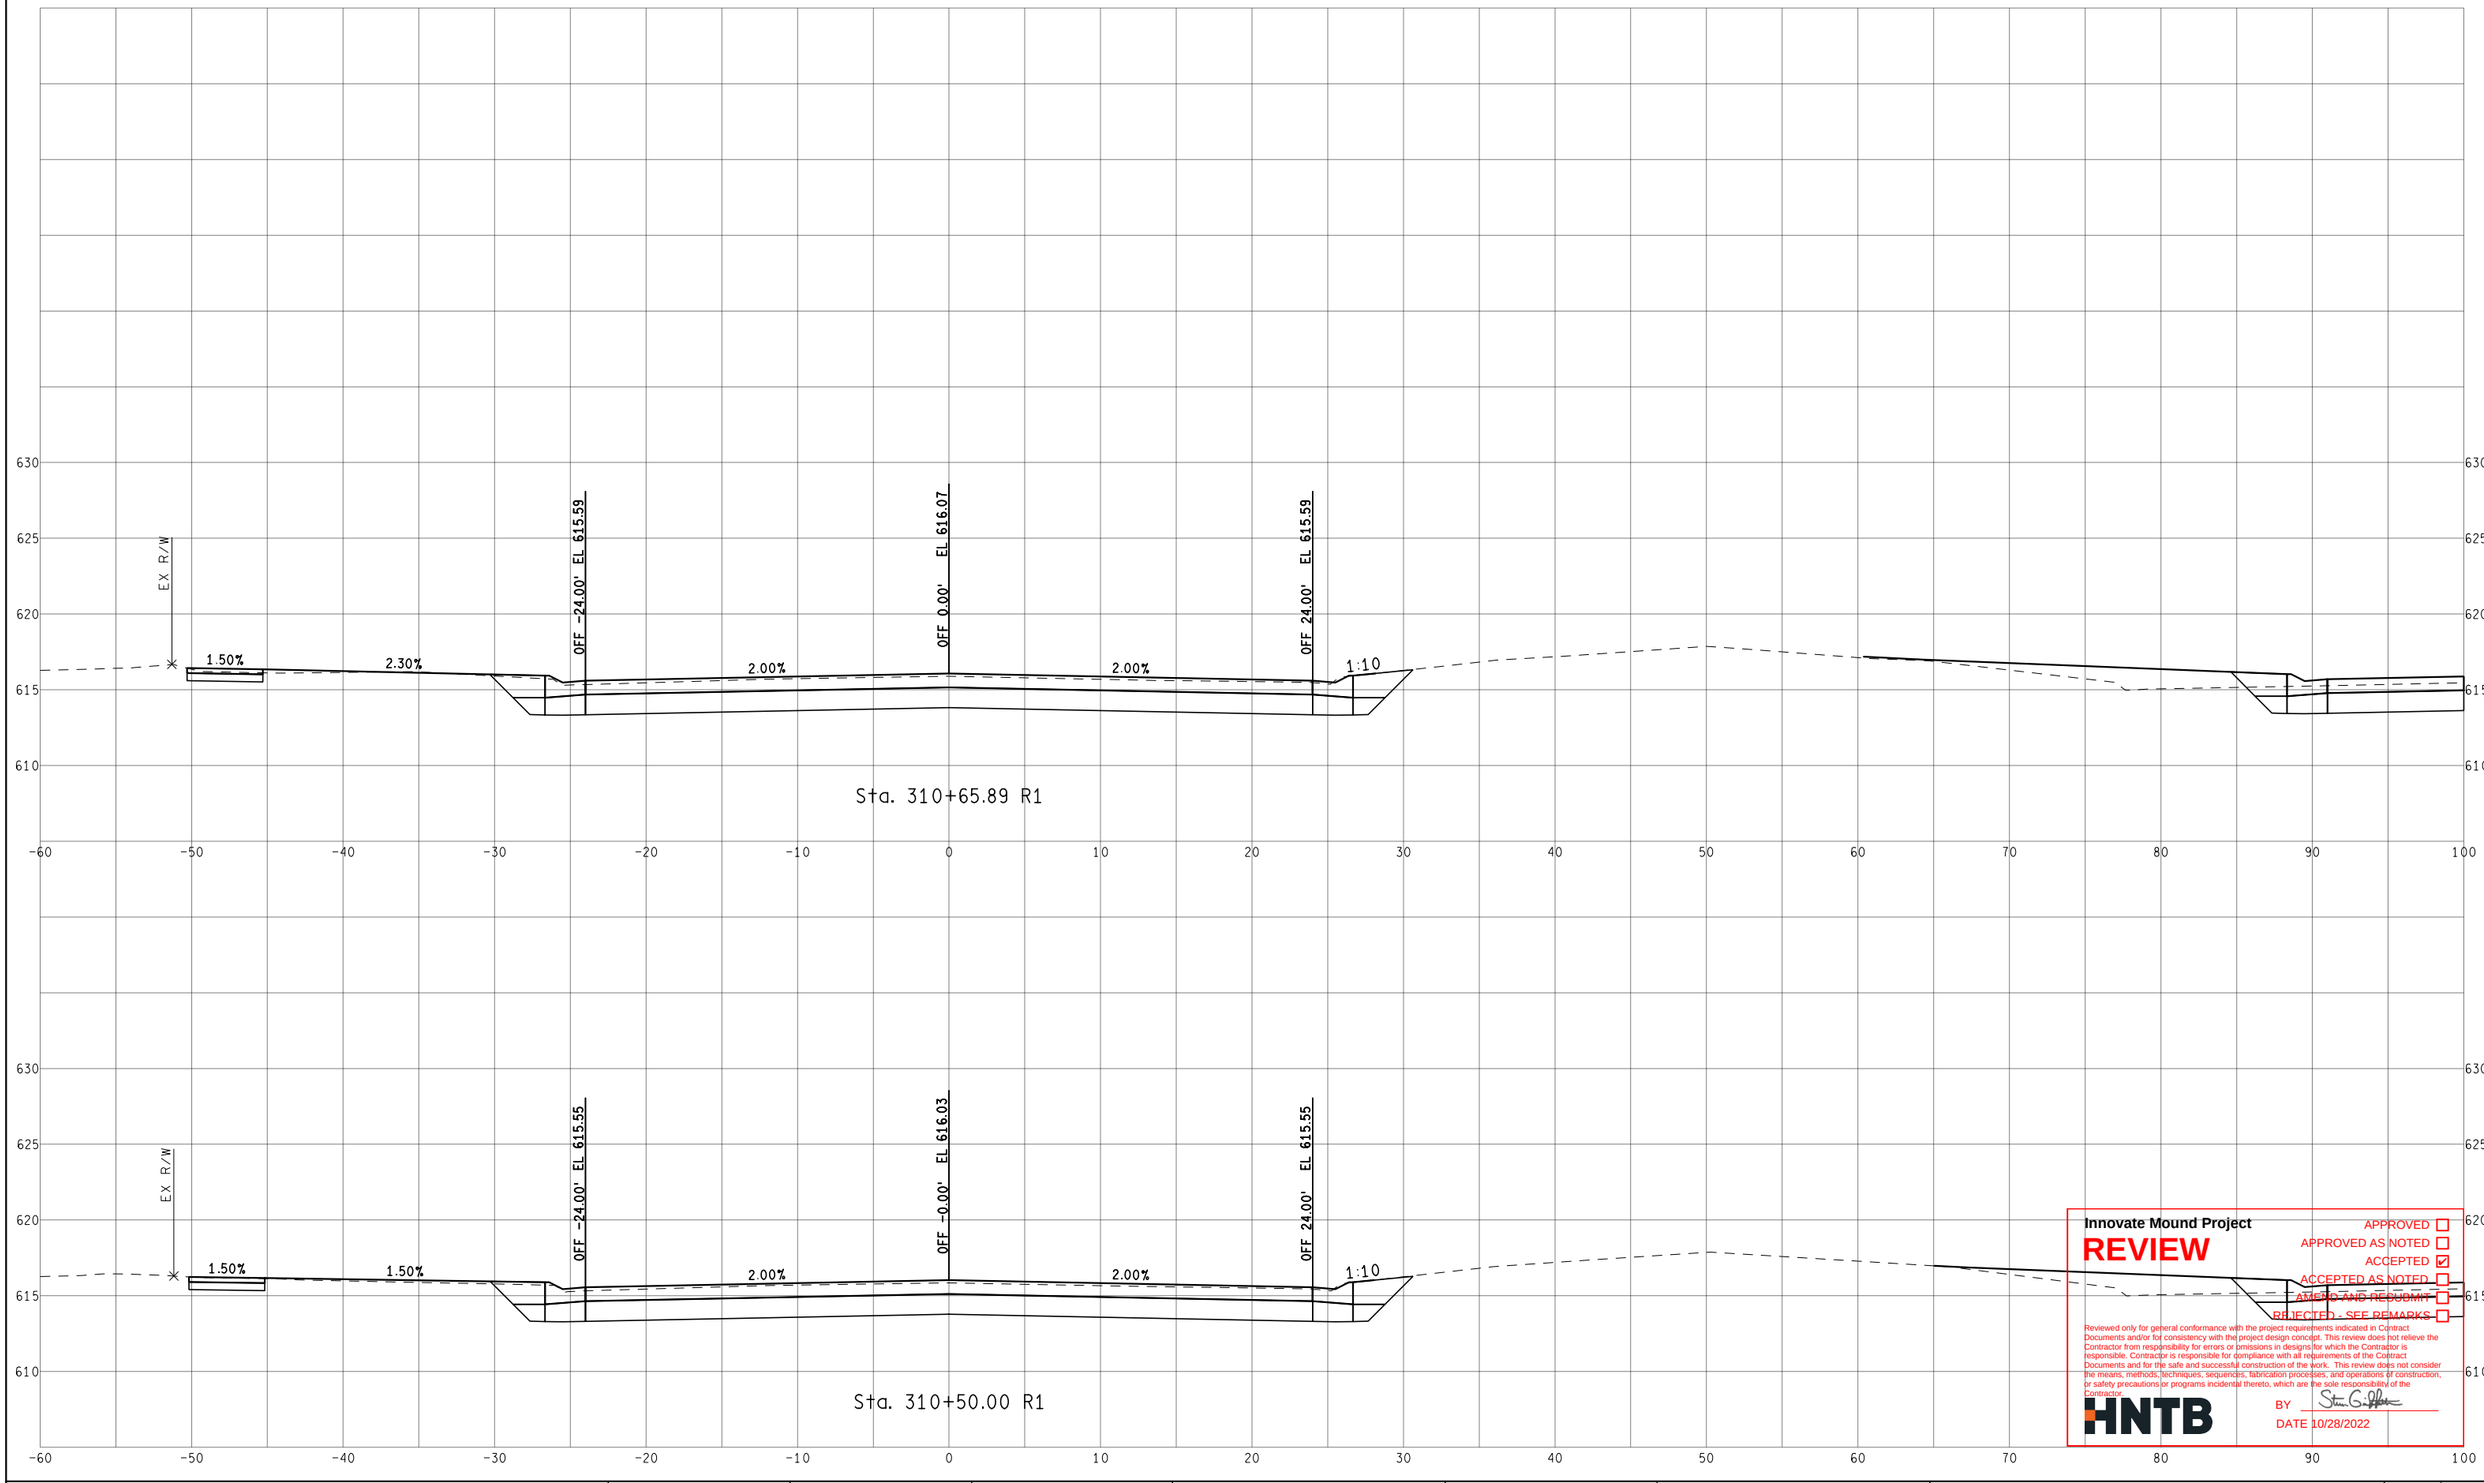

Sta. 310+65.89 R1

Sta. 310+50.00 R1

Innovate Mound Project

REVIEW

APPROVED ☐
APPROVED AS NOTED ☐
ACCEPTED ☑
ACCEPTED AS NOTED ☐
AMEND AND RESUBMIT ☐
REJECTED - SEE REMARKS ☐

Reviewed only for general conformance with the project requirements indicated in Contract Documents and/or for consistency with the project design concept. This review does not relieve the Contractor from responsibility for errors or omissions in designs for which the Contractor is responsible. Contractor is responsible for compliance with all requirements of the Contract Documents and for the safe and successful construction of the work. This review does not consider the means, methods, techniques, sequences, fabrication processes, and operations of construction, or safety precautions or programs incidental thereto, which are the sole responsibility of the Contractor.

HNTB

BY Steven G. Plaxton

DATE 10/28/2022

FINAL ROW PLAN REVISIONS (SUBMITTAL DATE:)							
NO.	DATE	AUTH	DESCRIPTION	NO.	DATE	AUTH	DESCRIPTION

Macomb County Department of Roads

0 VERT. (FT) 10

0 HORZ. (FT) 10

FILE:

DATE: 10/12/22

DESIGN UNIT: XXX

TSC: MACOMB

CS: INFR50000

JN: 207178A


STA. 310+50.00 R1 TO STA. 310+65.89 R1

SB MOUND RD

DRAWING

SHEET

SECT

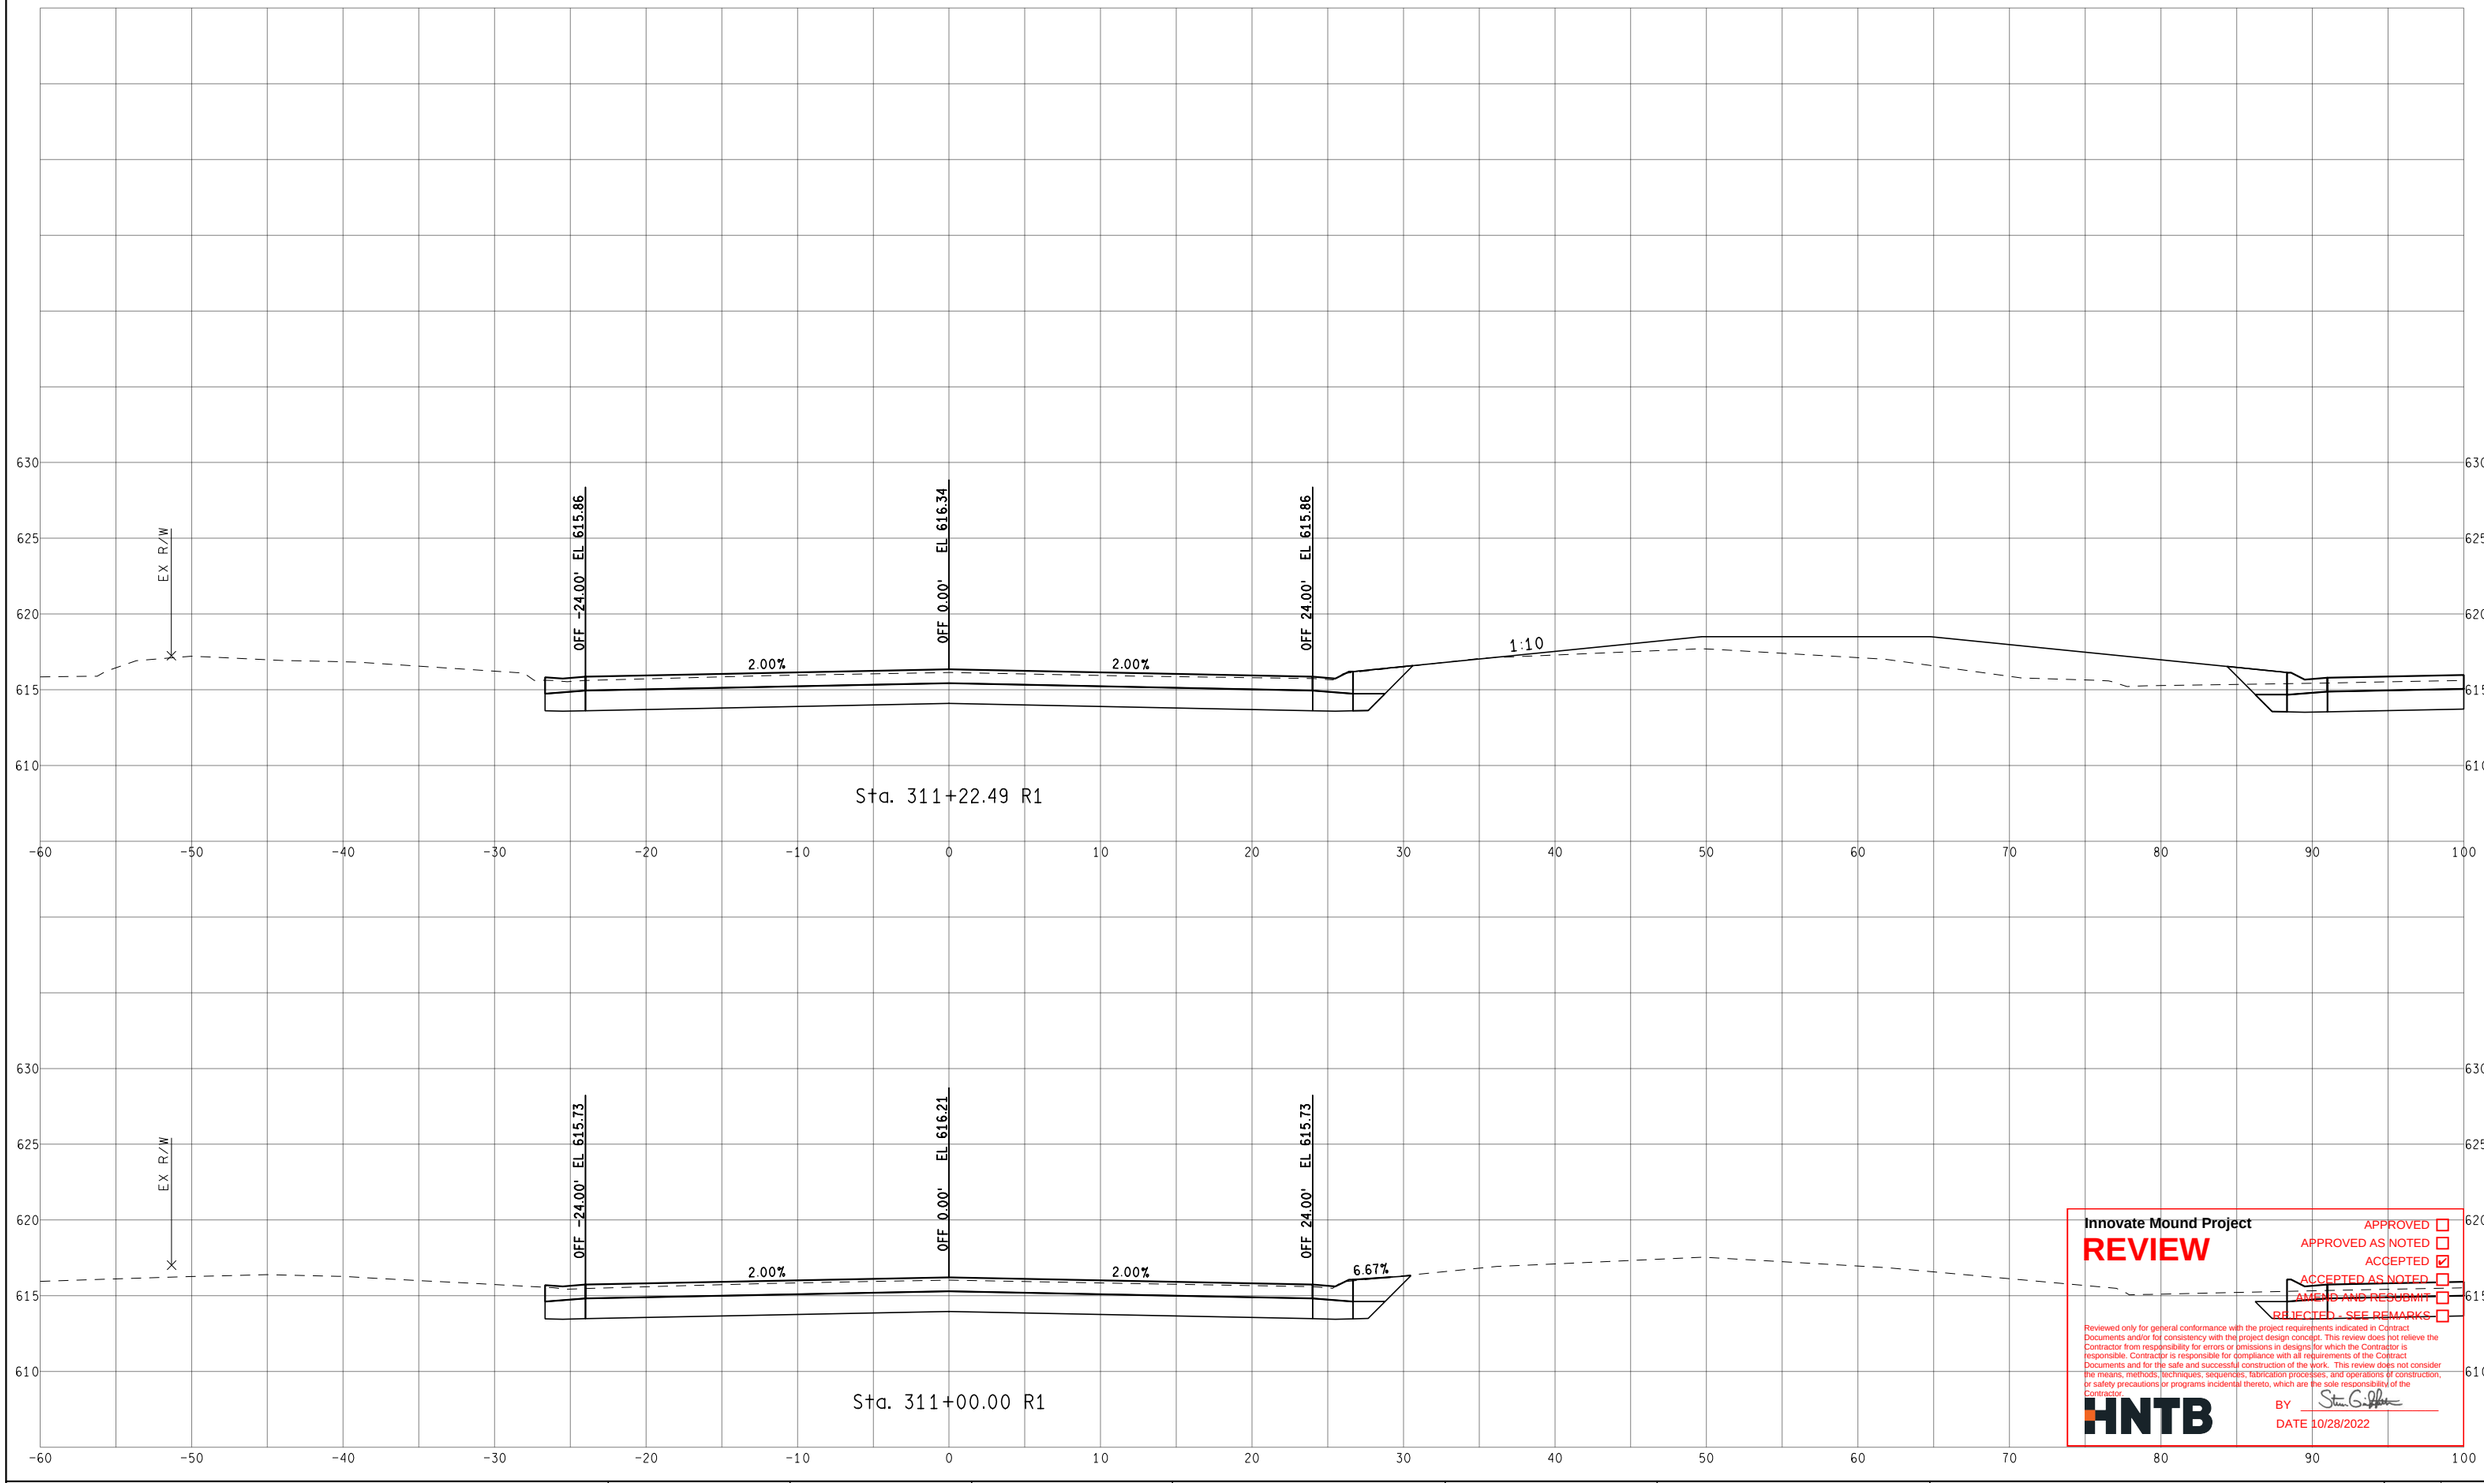

Innovate Mound Project

REVIEW

APPROVED ☐
APPROVED AS NOTED ☐
ACCEPTED ☑
ACCEPTED AS NOTED ☐
AMEND AND RESUBMIT ☐
REJECTED - SEE REMARKS ☐

Reviewed only for general conformance with the project requirements indicated in Contract Documents and/or for consistency with the project design concept. This review does not relieve the Contractor from responsibility for errors or omissions in designs for which the Contractor is responsible. Contractor is responsible for compliance with all requirements of the Contract Documents and for the safe and successful construction of the work. This review does not consider the means, methods, techniques, sequences, fabrication processes, and operations of construction, or safety precautions or programs incidental thereto, which are the sole responsibility of the Contractor.

HNTB

BY

DATE 10/28/2022

FINAL ROW PLAN REVISIONS (SUBMITTAL DATE:)							
NO.	DATE	AUTH	DESCRIPTION	NO.	DATE	AUTH	DESCRIPTION

Department of Roads

VERT. (FT) 0 10

HORZ. (FT) 0 10

FILE:

DATE: 10/12/22

DESIGN UNIT: XXX

TSC: MACOMB

CS: INFR50000

JN: 207178A


STA. 311+00.00 R1 TO STA. 311+22.49 R1

SB MOUND RD

DRAWING

SHEET

SECT

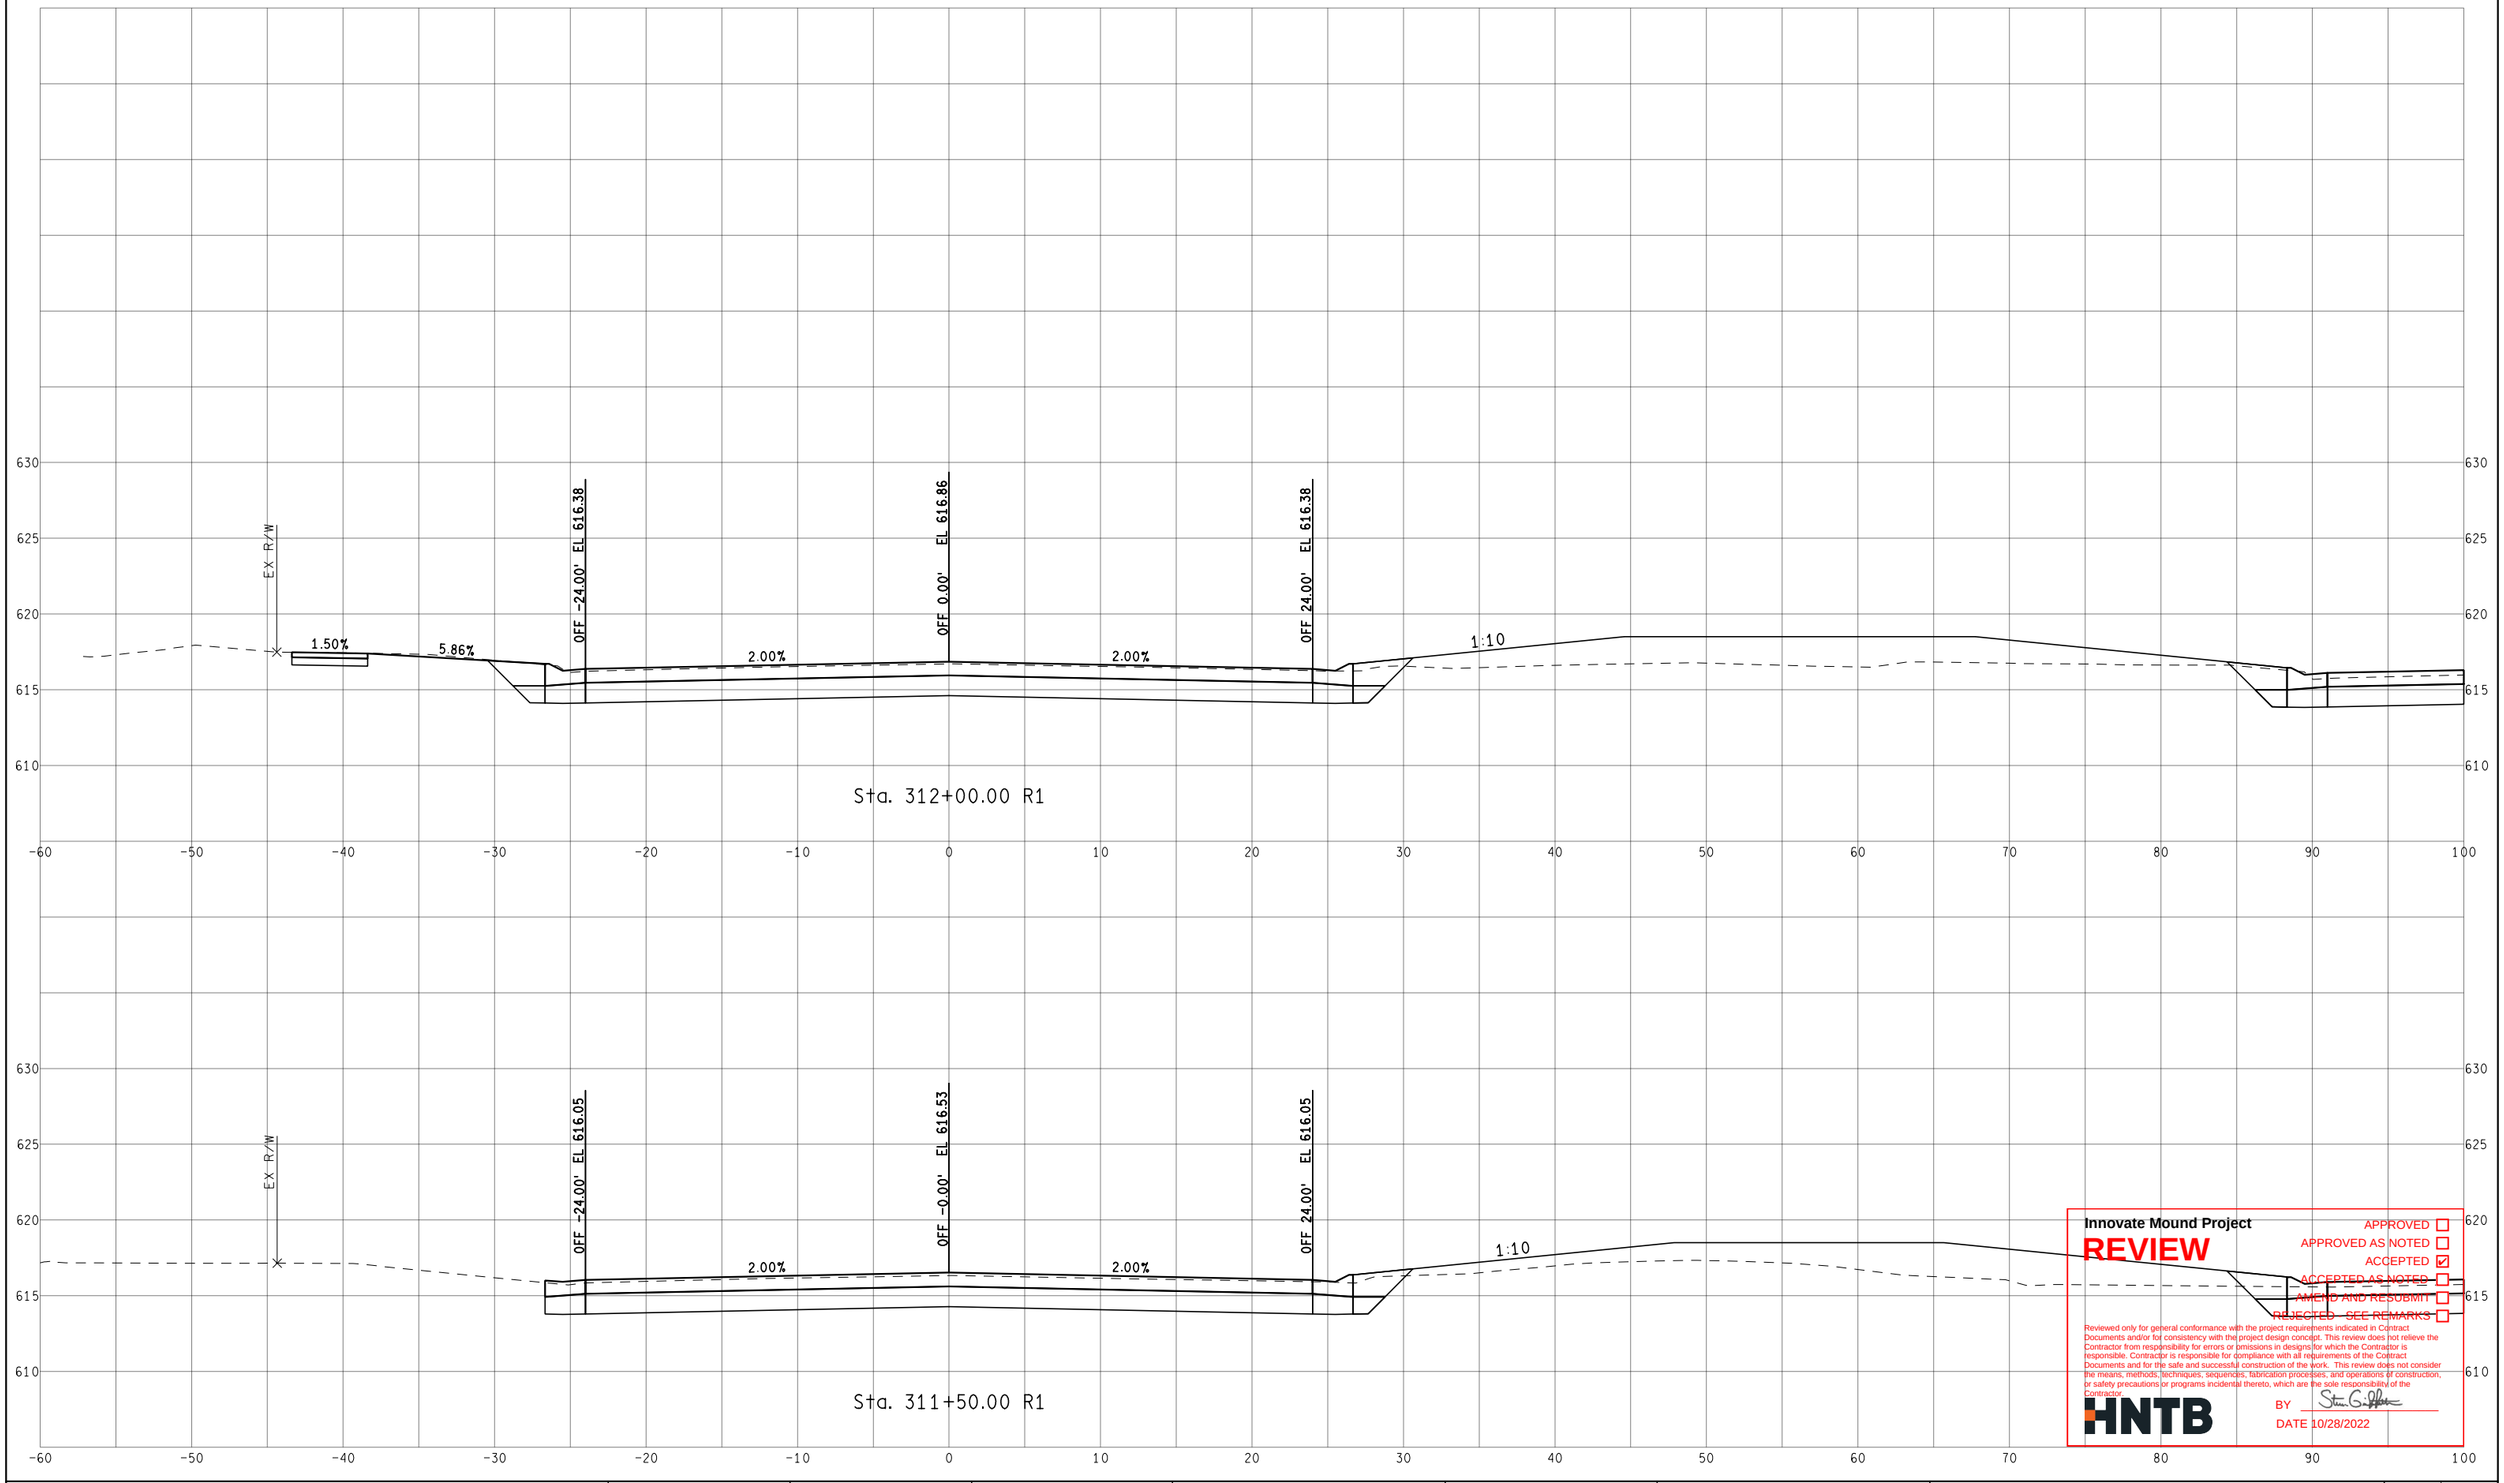

Innovate Mound Project

REVIEW

APPROVED ☐
APPROVED AS NOTED ☐
ACCEPTED ☑
ACCEPTED AS NOTED ☐
AMEND AND RESUBMIT ☐
REJECTED - SEE REMARKS ☐

Reviewed only for general conformance with the project requirements indicated in Contract Documents and/or for consistency with the project design concept. This review does not relieve the Contractor from responsibility for errors or omissions in designs for which the Contractor is responsible. Contractor is responsible for compliance with all requirements of the Contract Documents and for the safe and successful construction of the work. This review does not consider the means, methods, techniques, sequences, fabrication processes, and operations of construction, or safety precautions or programs incidental thereto, which are the sole responsibility of the Contractor.

HNTB

BY

DATE 10/28/2022

FINAL ROW PLAN REVISIONS (SUBMITTAL DATE:)							
NO.	DATE	AUTH	DESCRIPTION	NO.	DATE	AUTH	DESCRIPTION

Department of Roads

0 VERT. (FT) 10

0 HORZ. (FT) 10

FILE:

DATE: 10/12/22

DESIGN UNIT: XXX

TSC: MACOMB

CS: INFR50000

JN: 207178A


STA. 311+50.00 R1 TO STA. 312+00.00 R1

SB MOUND RD

DRAWING

SHEET

SECT

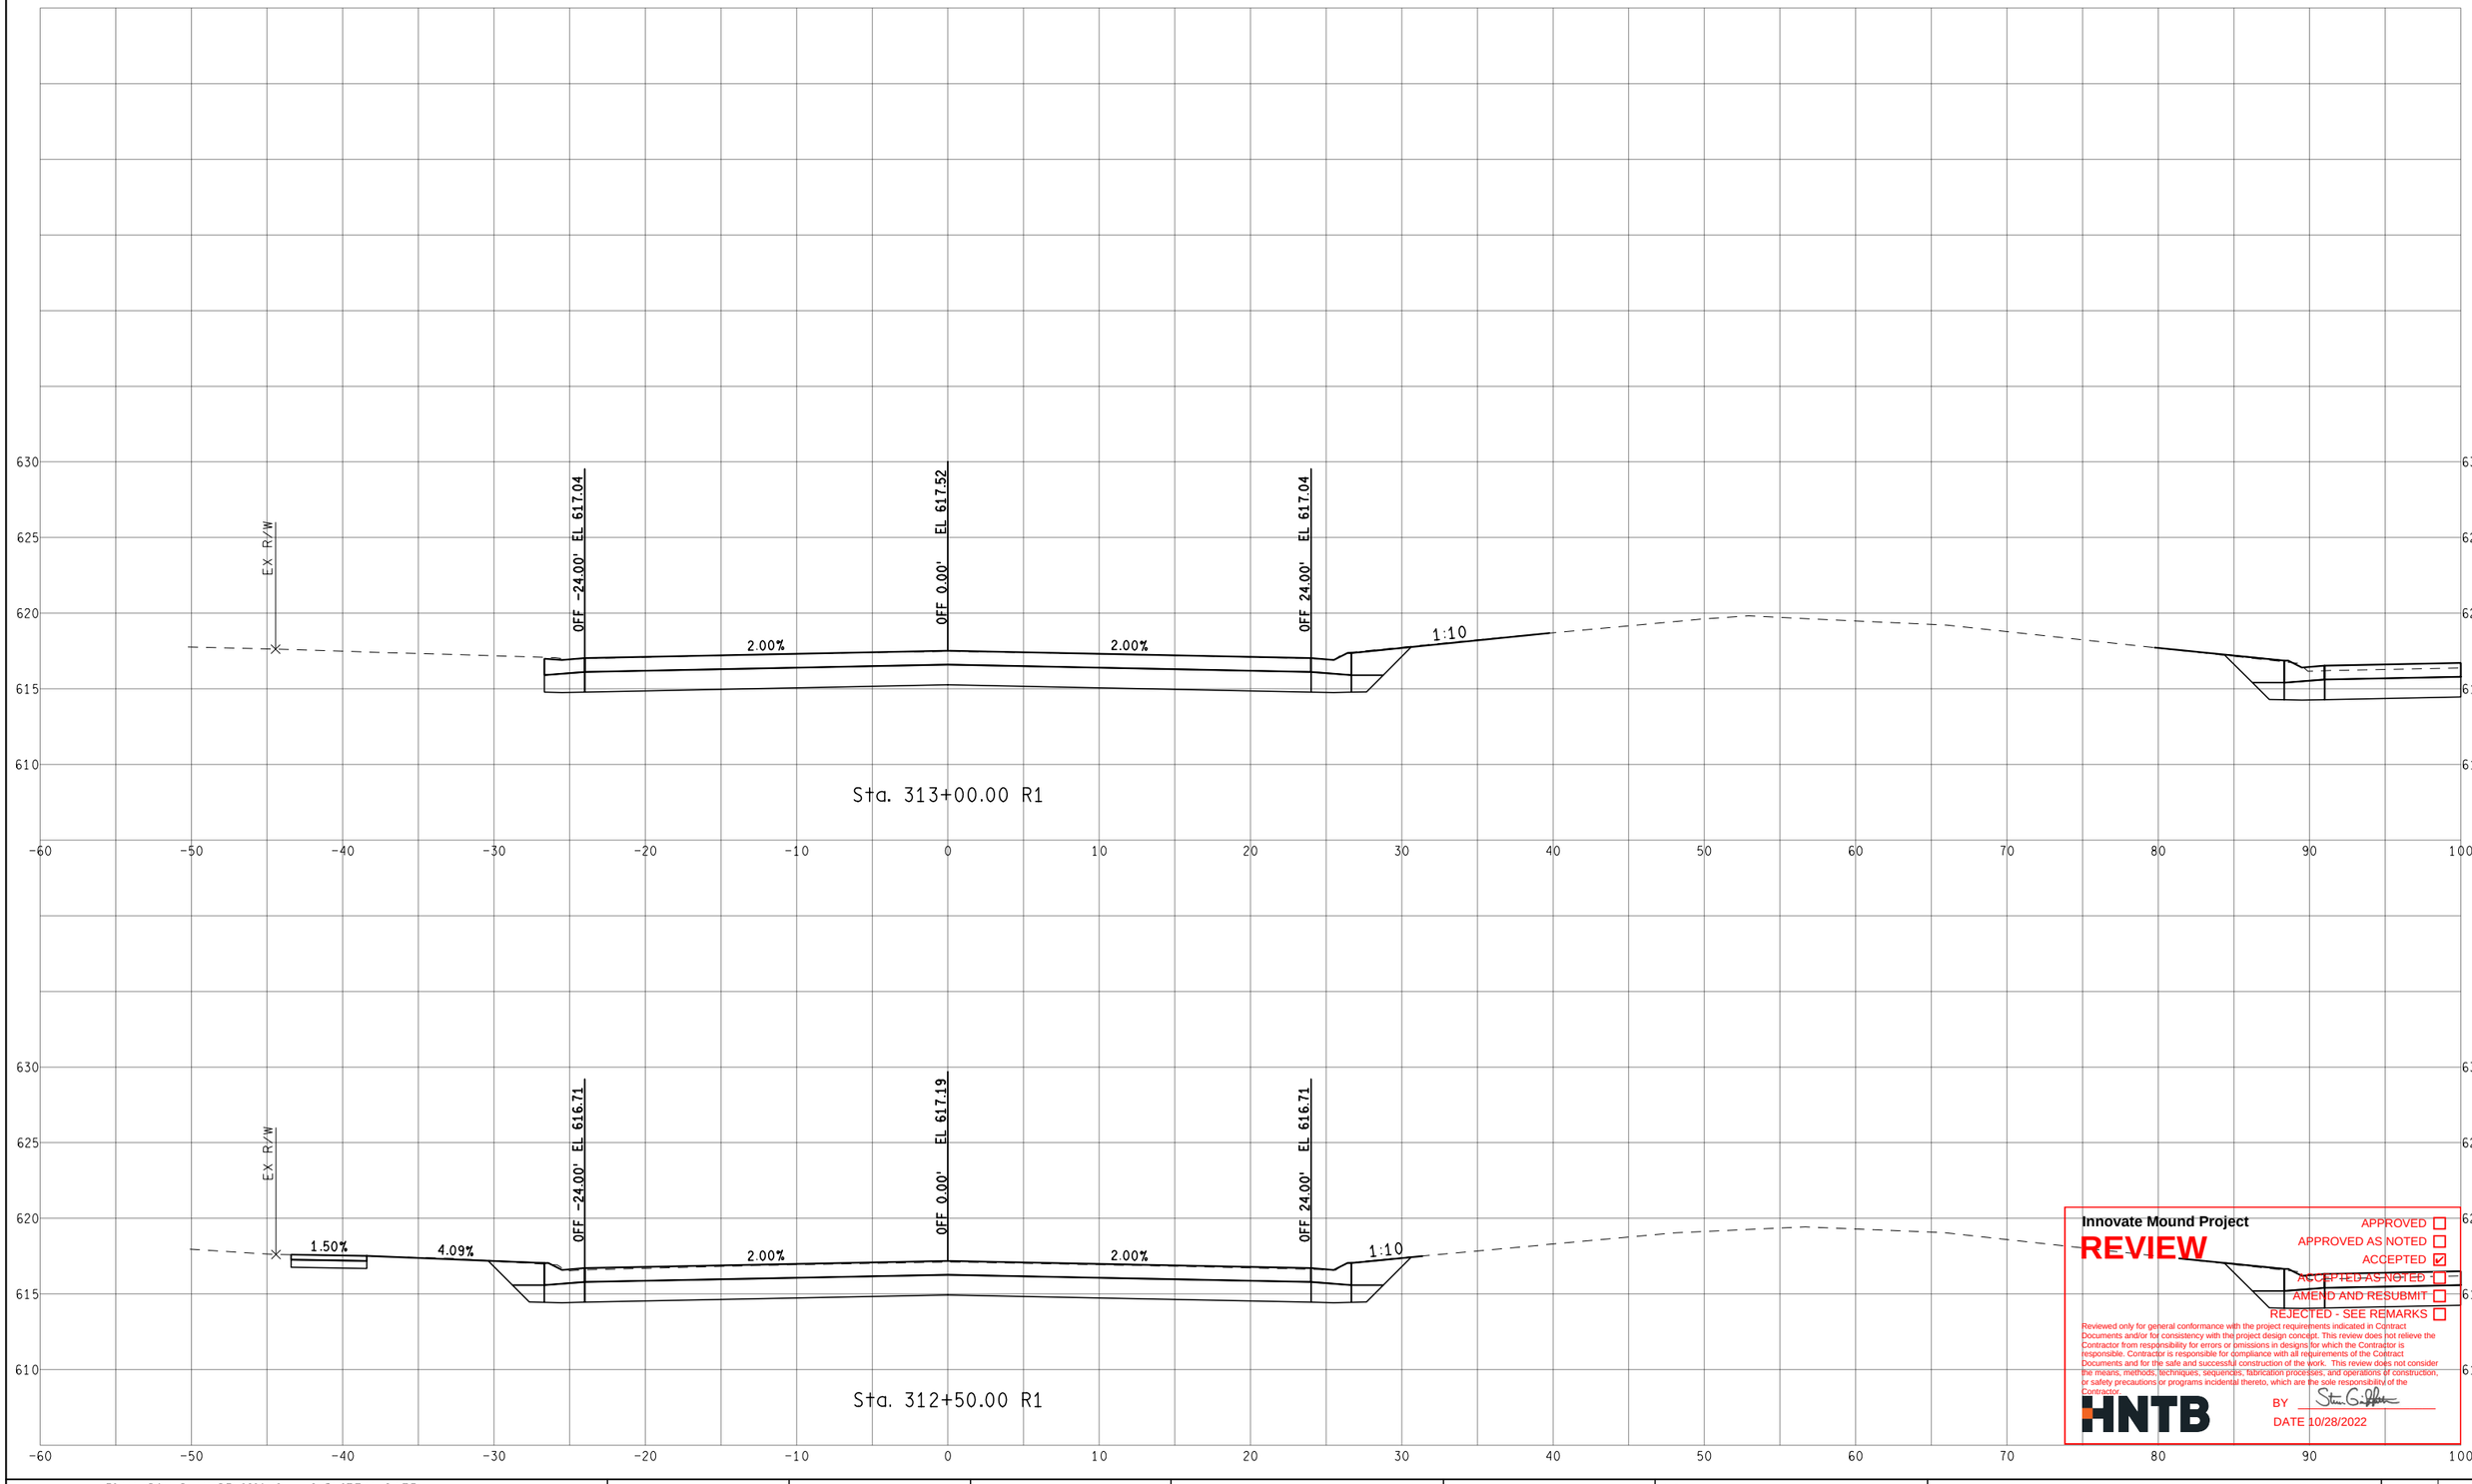

Innovate Mound Project

REVIEW

APPROVED ☐
APPROVED AS NOTED ☐
ACCEPTED ☑
ACCEPTED AS NOTED ☐
AMEND AND RESUBMIT ☐
REJECTED - SEE REMARKS ☐

Reviewed only for general conformance with the project requirements indicated in Contract Documents and/or for consistency with the project design concept. This review does not relieve the Contractor from responsibility for errors or omissions in designs for which the Contractor is responsible. Contractor is responsible for compliance with all requirements of the Contract Documents and for the safe and successful construction of the work. This review does not consider the means, methods, techniques, sequences, fabrication processes, and operations of construction, or safety precautions or programs incidental thereto, which are the sole responsibility of the Contractor.

HNTB

BY

DATE 10/28/2022

FINAL ROW PLAN REVISIONS (SUBMITTAL DATE:)							
NO.	DATE	AUTH	DESCRIPTION	NO.	DATE	AUTH	DESCRIPTION

Department of Roads

VERT. (FT) 0 10

HORZ. (FT) 0 10

FILE:

DATE: 10/12/22

DESIGN UNIT: XXX

TSC: MACOMB

CS: INFR50000

JN: 207178A


STA. 312+50.00 R1 TO STA. 313+00.00 R1

SB MOUND RD

DRAWING

SHEET

SECT

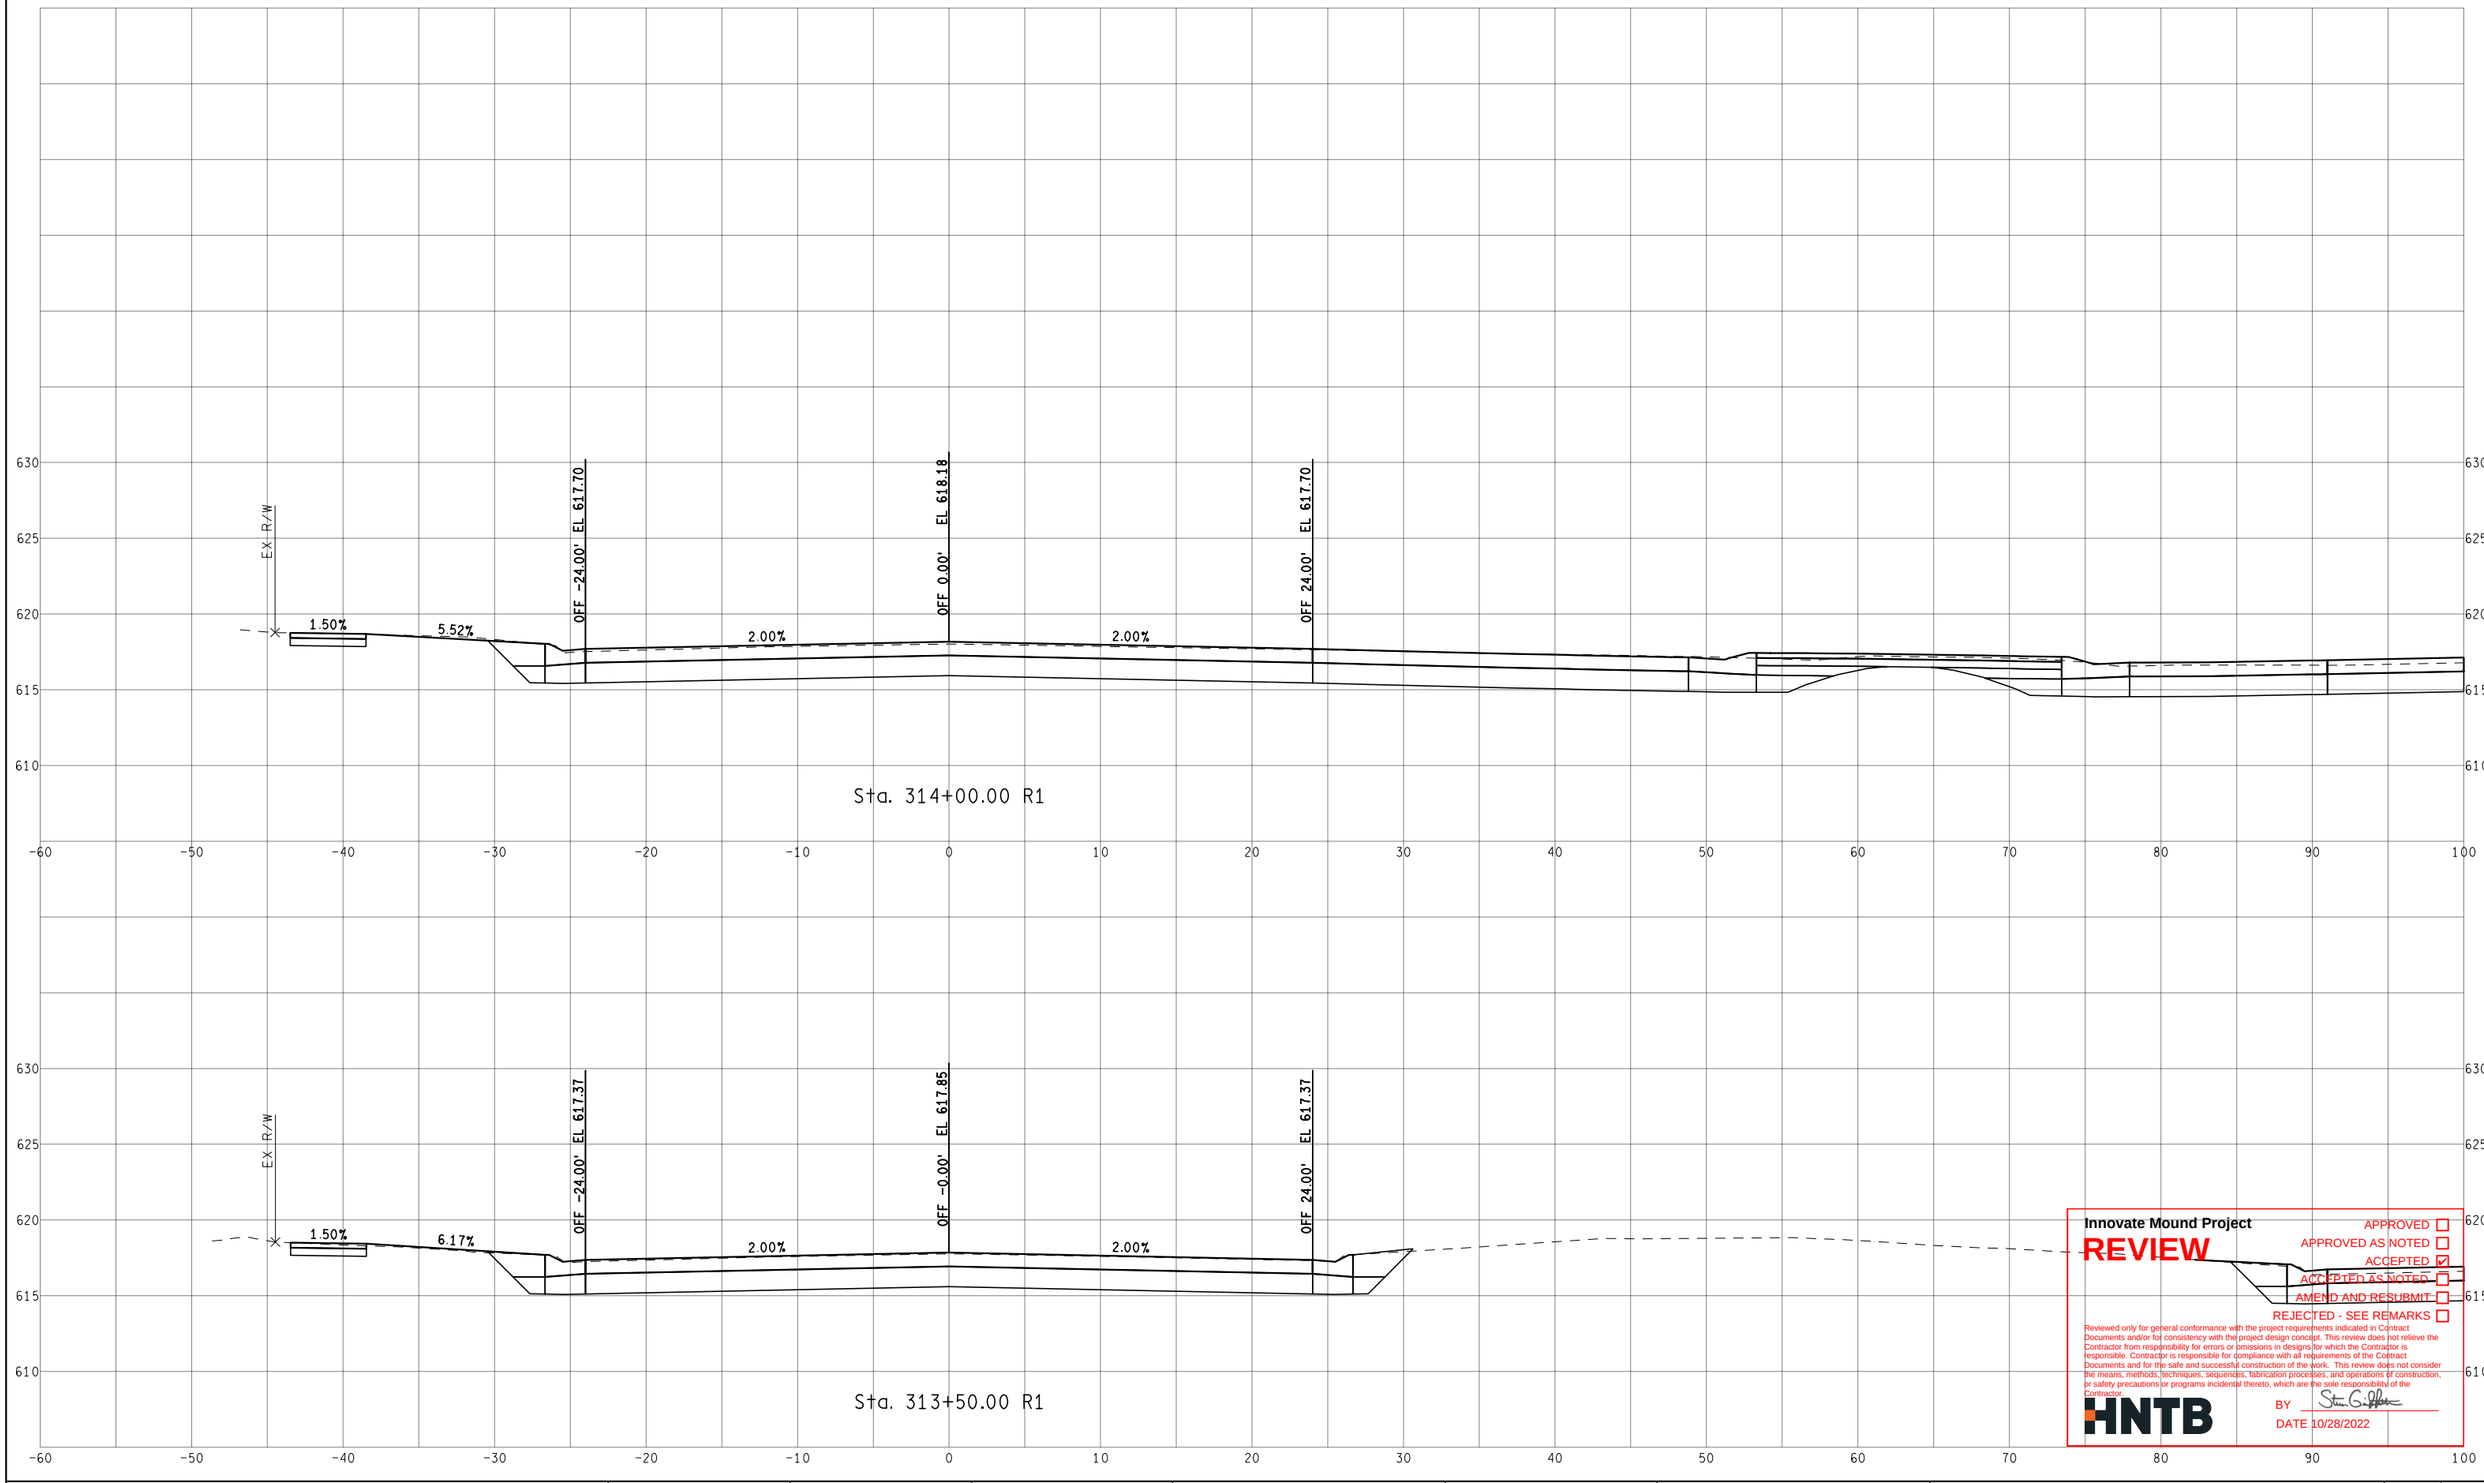

Innovate Mound Project

REVIEW

APPROVED ☐
APPROVED AS NOTED ☐
ACCEPTED ☑
ACCEPTED AS NOTED ☐
AMEND AND RESUBMIT ☐
REJECTED - SEE REMARKS ☐

Reviewed only for general conformance with the project requirements indicated in Contract Documents and/or for consistency with the project design concept. This review does not relieve the Contractor from responsibility for errors or omissions in designs for which the Contractor is responsible. Contractor is responsible for compliance with all requirements of the Contract Documents and for the safe and successful construction of the work. This review does not consider the means, methods, techniques, sequences, fabrication processes, and operations of construction, or safety precautions or programs incidental thereto, which are the sole responsibility of the Contractor.

HNTB

BY

DATE 10/28/2022

FINAL ROW PLAN REVISIONS (SUBMITTAL DATE:)							
NO.	DATE	AUTH	DESCRIPTION	NO.	DATE	AUTH	DESCRIPTION

Department of Roads

VERT. (FT) 0 10

HORZ. (FT) 0 10

FILE:

DATE: 10/12/22

DESIGN UNIT: XXX

TSC: MACOMB

CS: INFR50000

JN: 207178A


STA. 313+50.00 R1 TO STA. 314+00.00 R1

SB MOUND RD

DRAWING

SHEET

SECT

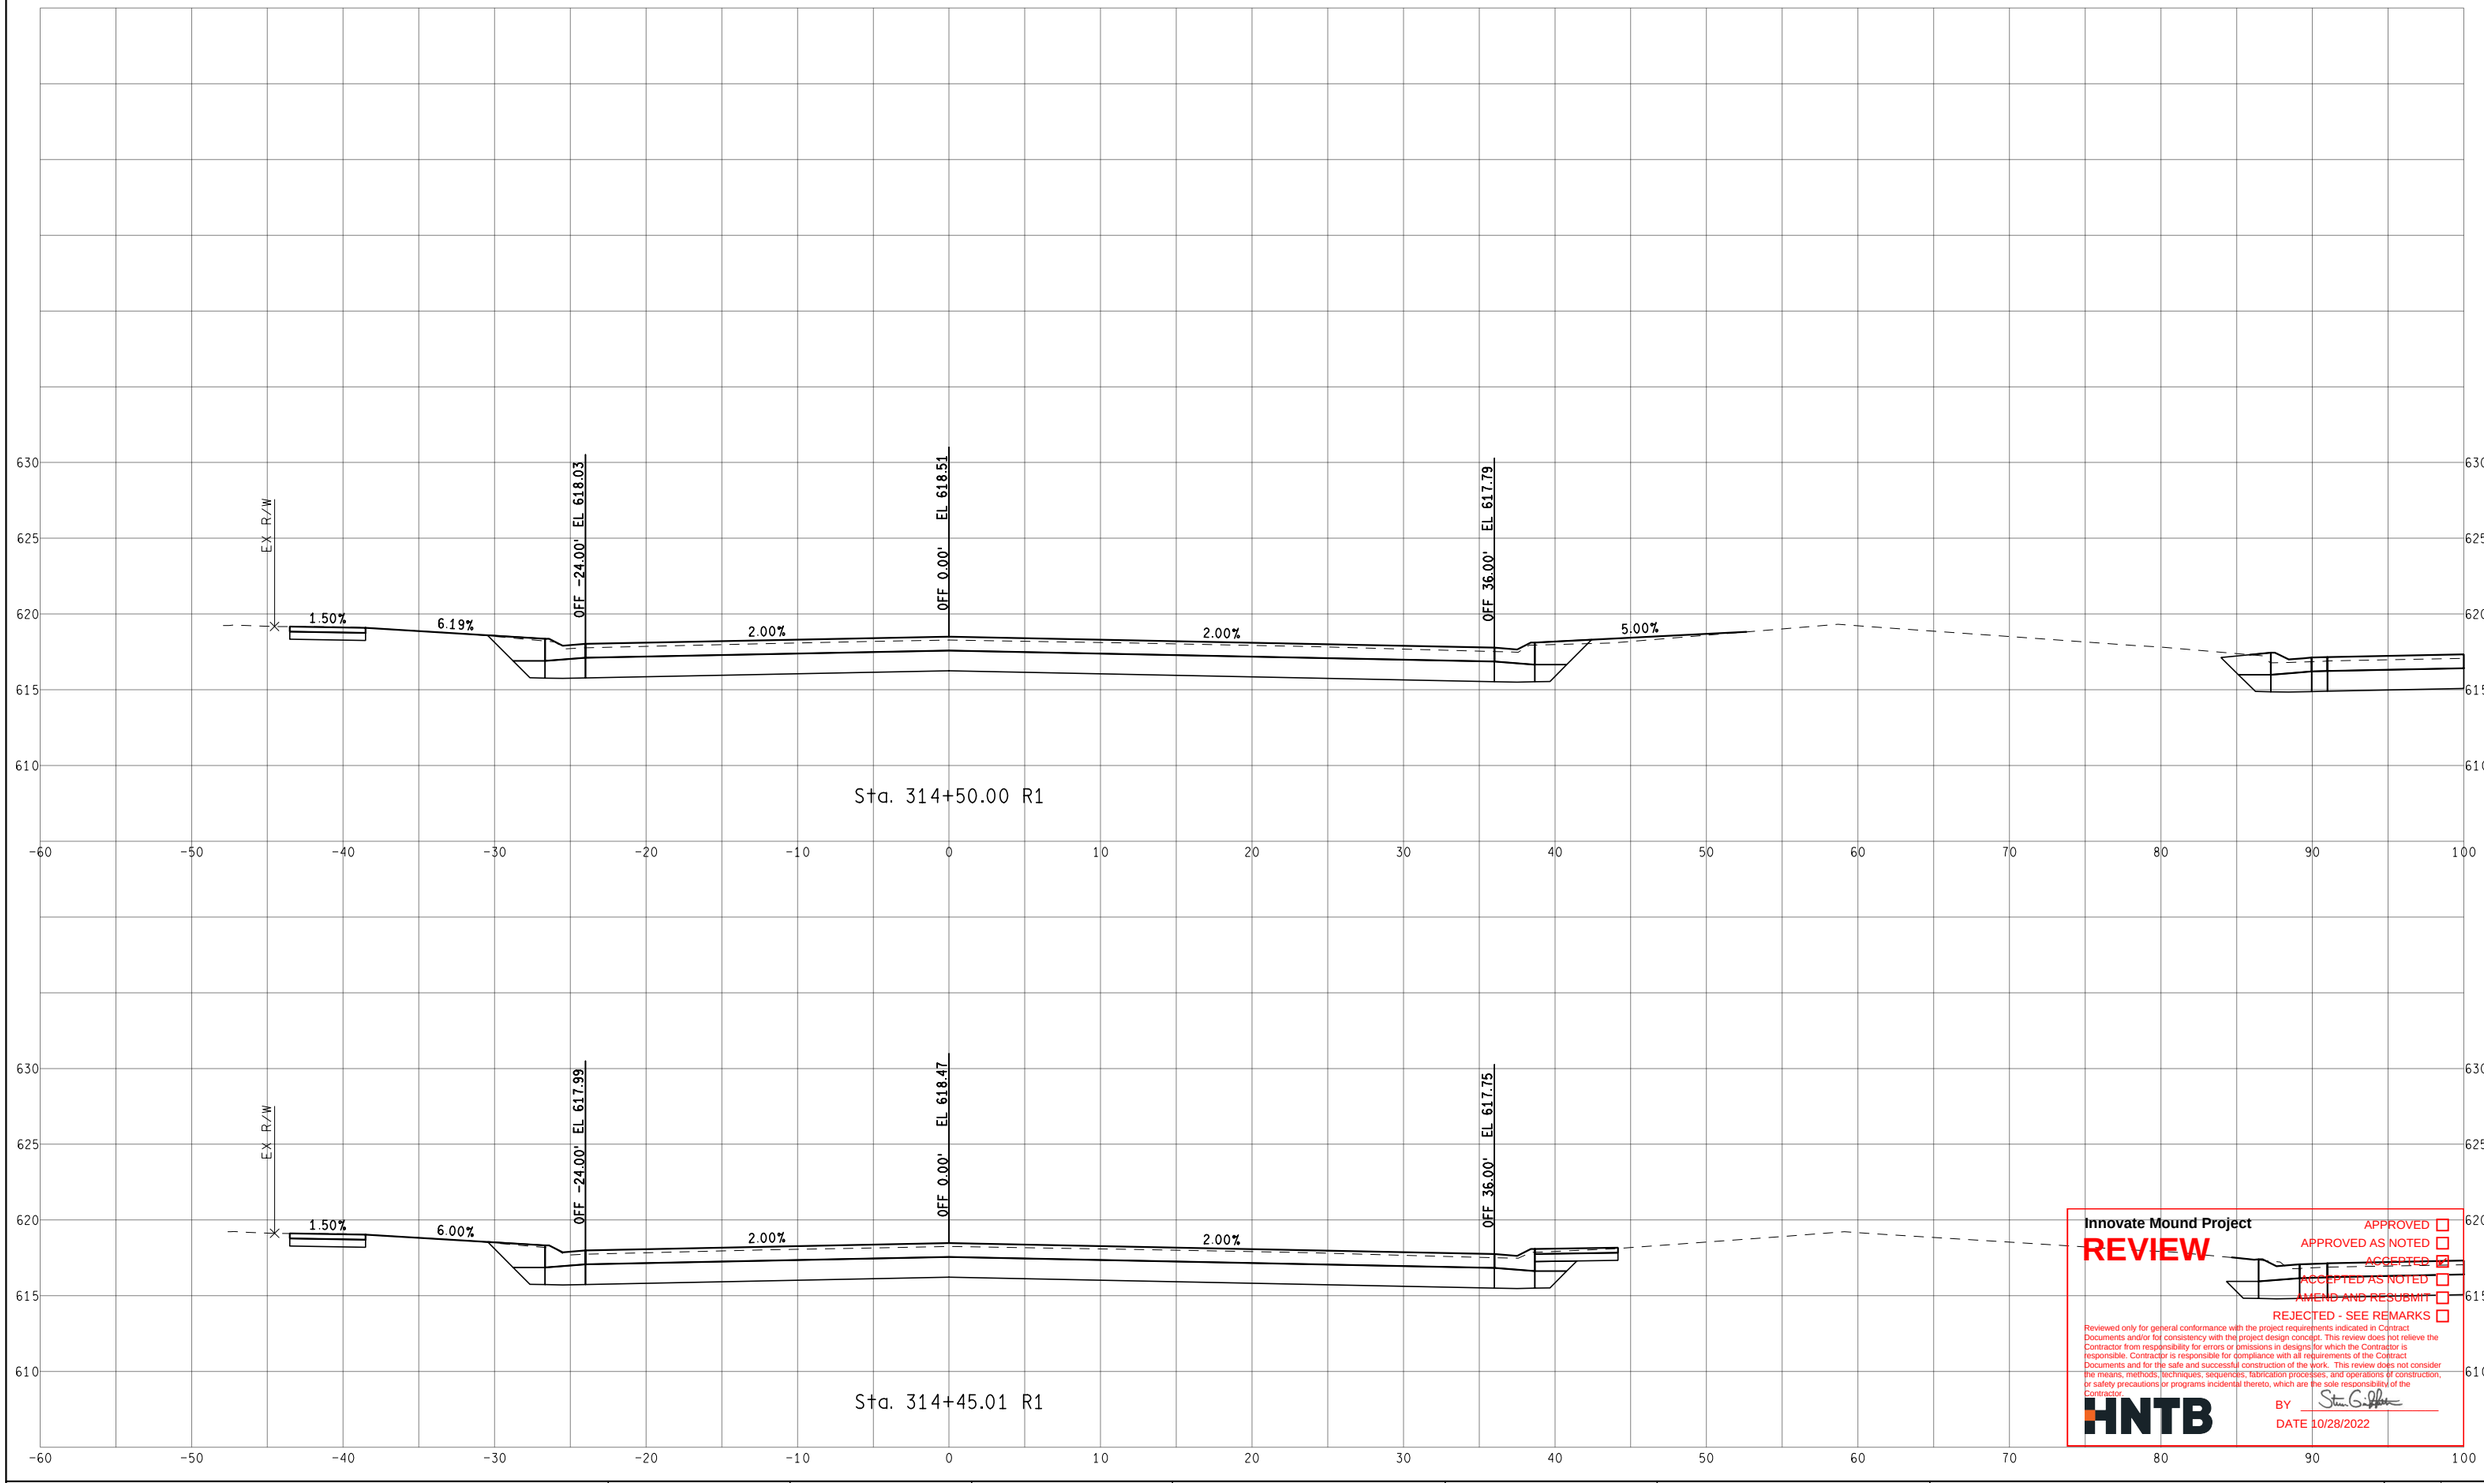

Innovate Mound Project

REVIEW

APPROVED ☐
APPROVED AS NOTED ☐
ACCEPTED ☒
ACCEPTED AS NOTED ☐
AMEND AND RESUBMIT ☐
REJECTED - SEE REMARKS ☐

Reviewed only for general conformance with the project requirements indicated in Contract Documents and/or for consistency with the project design concept. This review does not relieve the Contractor from responsibility for errors or omissions in designs for which the Contractor is responsible. Contractor is responsible for compliance with all requirements of the Contract Documents and for the safe and successful construction of the work. This review does not consider the means, methods, techniques, sequences, fabrication processes, and operations of construction, or safety precautions or programs incidental thereto, which are the sole responsibility of the Contractor.

HNTB

BY

DATE 10/28/2022

FINAL ROW PLAN REVISIONS (SUBMITTAL DATE:)							
NO.	DATE	AUTH	DESCRIPTION	NO.	DATE	AUTH	DESCRIPTION

Department of Roads

VERT. (FT) 0 10

HORZ. (FT) 0 10

FILE:

DATE: 10/12/22

DESIGN UNIT: XXX

TSC: MACOMB

CS: INFR50000

JN: 207178A


STA. 314+45.01 R1 TO STA. 314+50.00 R1

SB MOUND RD

DRAWING

SHEET

SECT

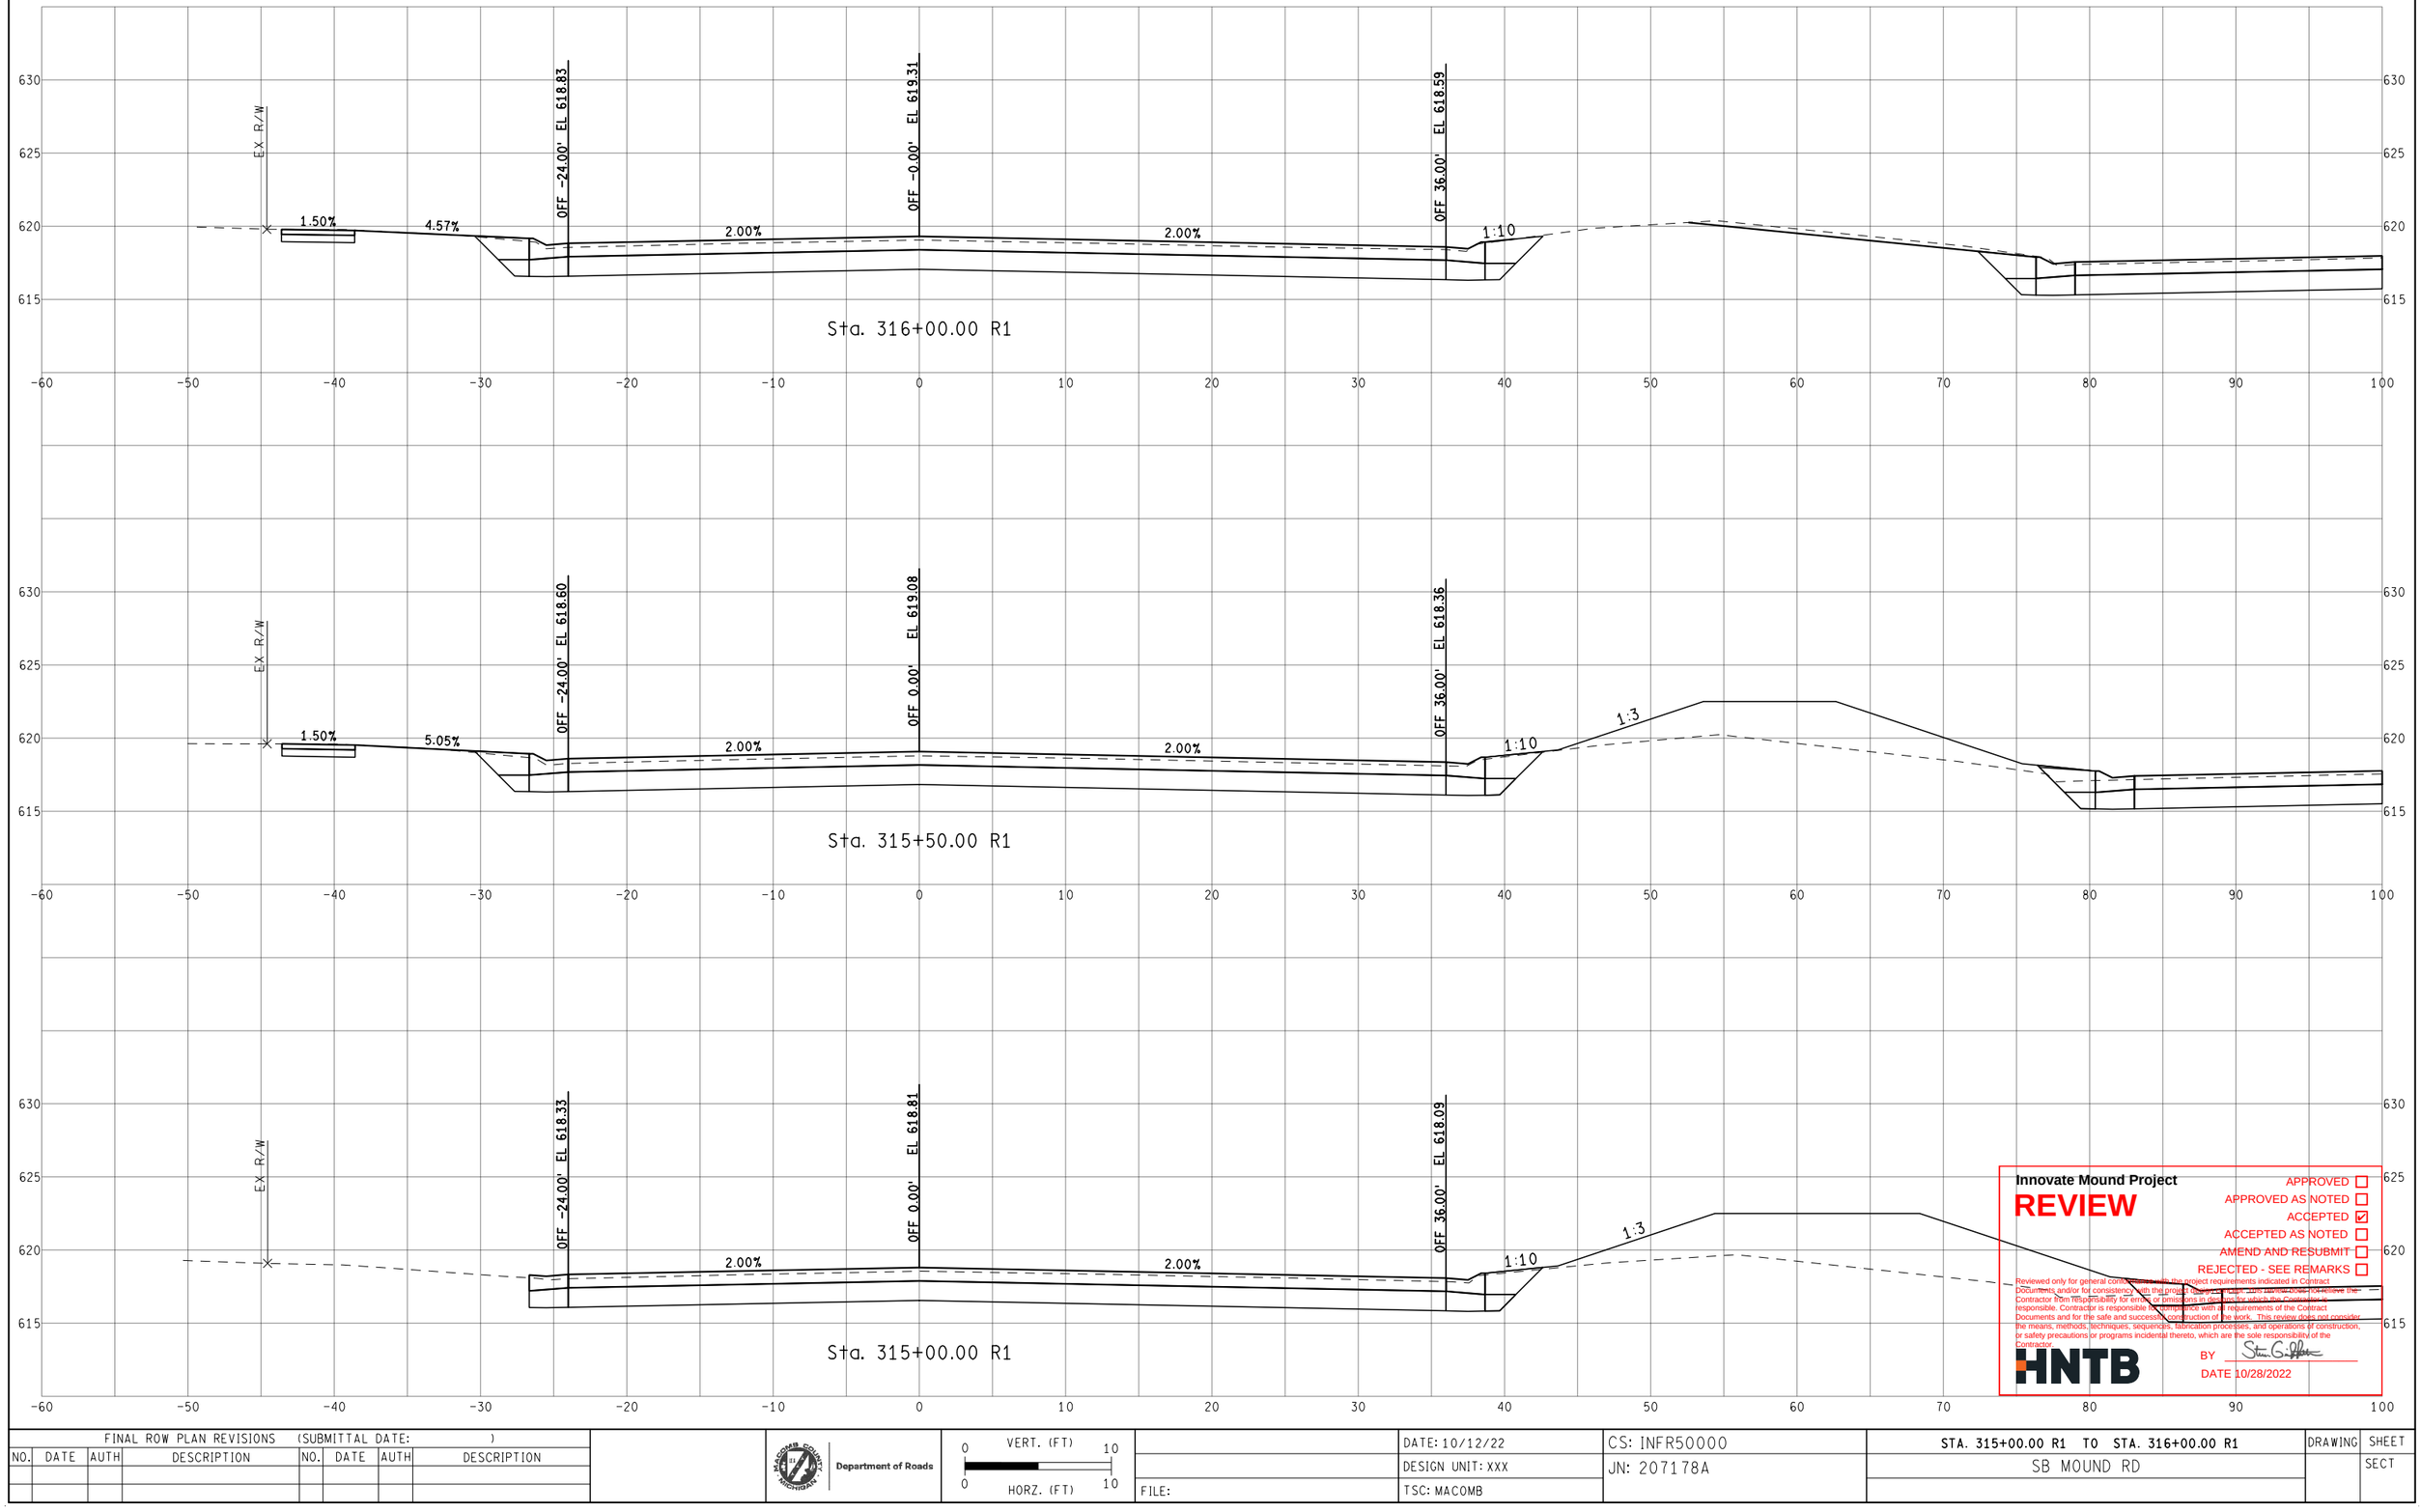

Innovate Mound Project

REVIEW

- APPROVED ☐
- APPROVED AS NOTED ☐
- ACCEPTED ☑
- ACCEPTED AS NOTED ☐
- AMEND AND RESUBMIT ☐
- REJECTED - SEE REMARKS ☐

Reviewed only for general conformance with the project requirements indicated in Contract Documents and/or for consistency with the project. Review does not relieve the Contractor from responsibility for errors or omissions in details for which the Contractor is responsible. Contractor is responsible for compliance with all requirements of the Contract Documents and for the safe and successful construction of the work. This review does not consider the means, methods, techniques, sequences, fabrication processes, and operations of construction, or safety precautions or programs incidental thereto, which are the sole responsibility of the Contractor.

BY

DATE 10/28/2022

HNTB

FINAL ROW PLAN REVISIONS (SUBMITTAL DATE:)

NO.	DATE	AUTH	DESCRIPTION	NO.	DATE	AUTH	DESCRIPTION

Macomb County Michigan — Department of Roads

VERT. (FT) 0 10

HORZ. (FT) 0 10

FILE:

DATE: 10/12/22

DESIGN UNIT: XXX

TSC: MACOMB

CS: INFR50000

JN: 207178A


STA. 315+00.00 R1 TO STA. 316+00.00 R1

SB MOUND RD


DRAWING

SHEET


SECT

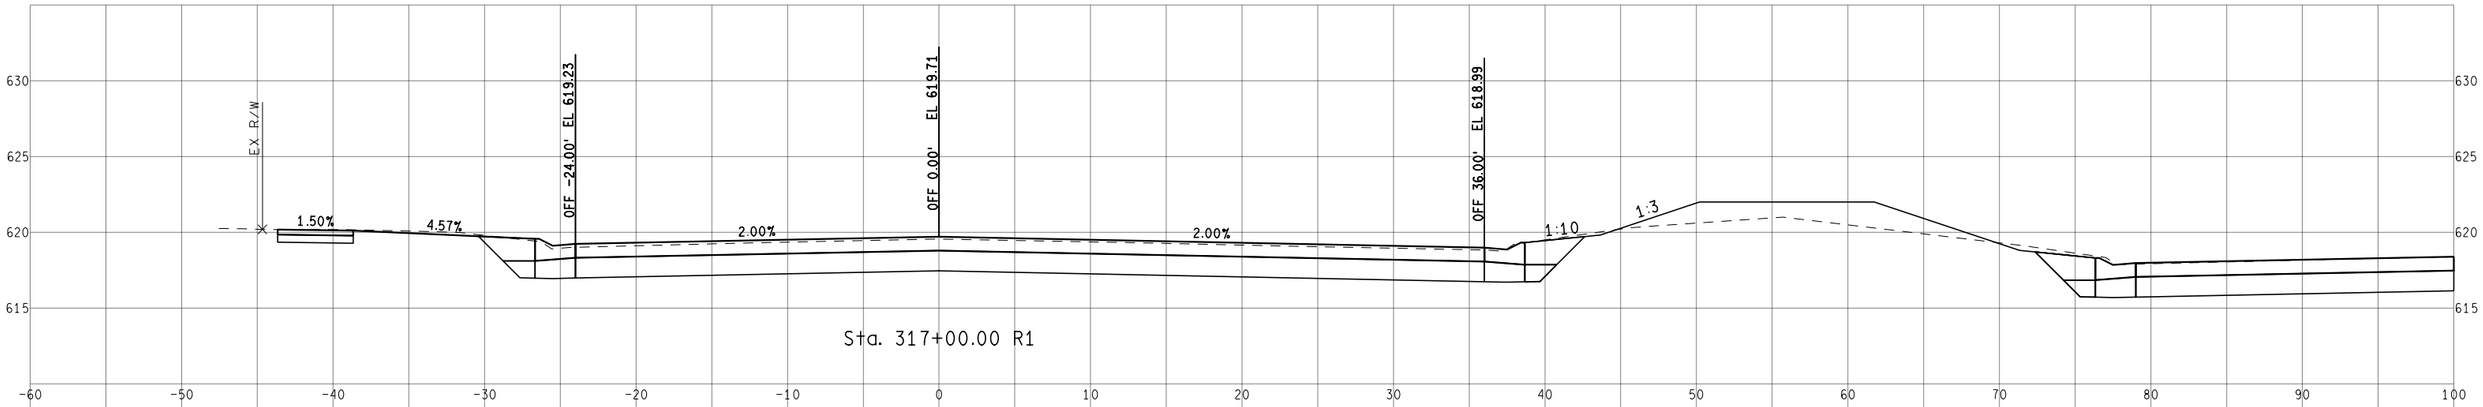

Sta. 317+00.00 R1

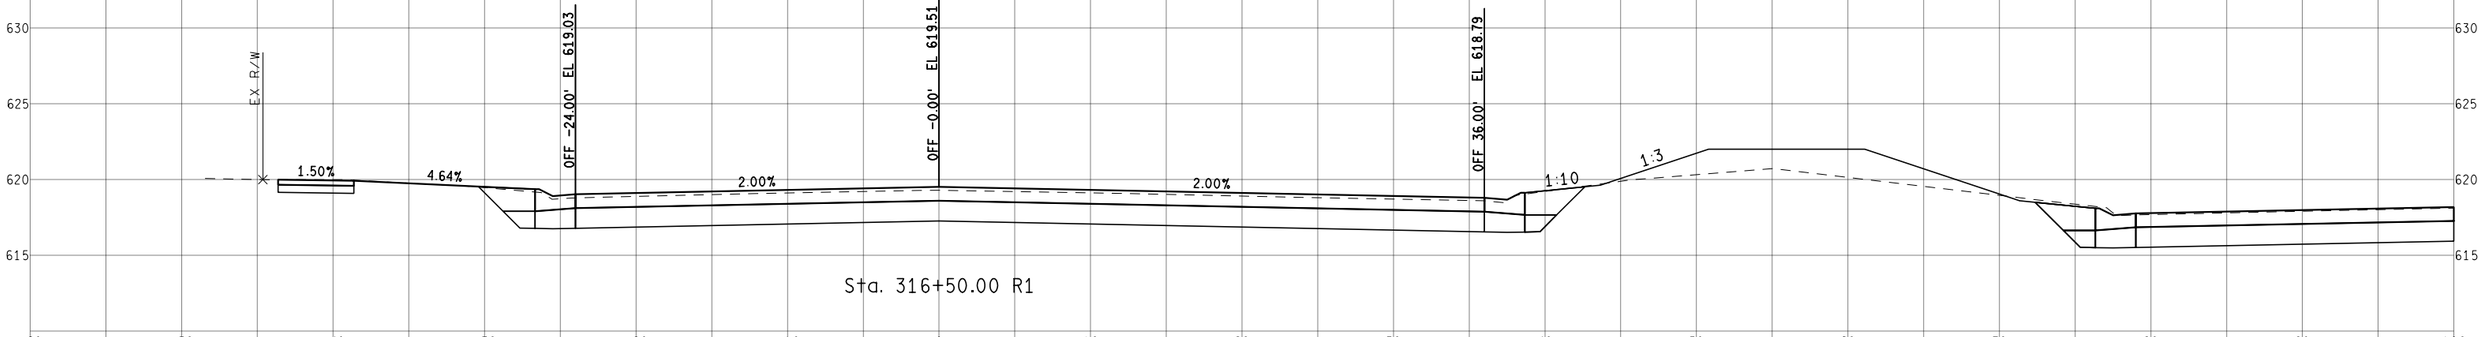

Sta. 316+50.00 R1

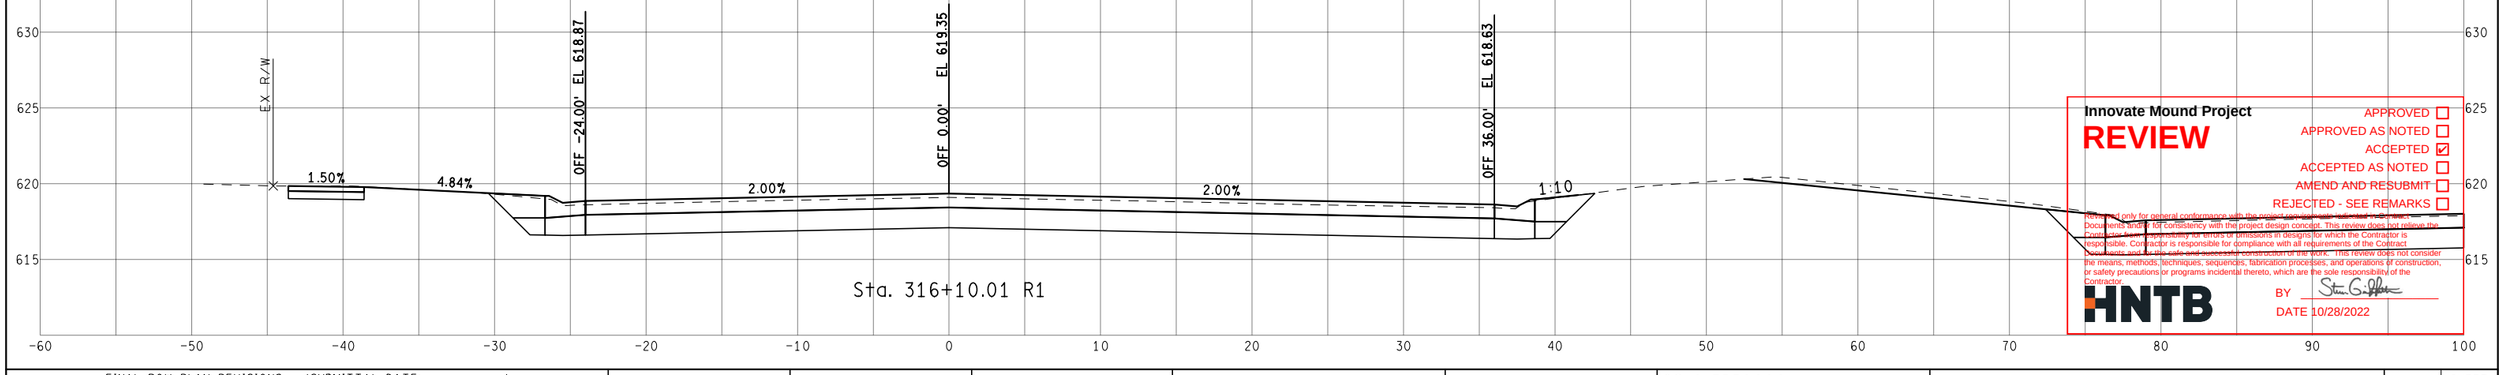

Sta. 316+10.01 R1

Innovate Mound Project

REVIEW

APPROVED ☐
APPROVED AS NOTED ☐
ACCEPTED ☑
ACCEPTED AS NOTED ☐
AMEND AND RESUBMIT ☐
REJECTED - SEE REMARKS ☐

Review is only for general conformance with the project specifications submitted for review. Documents shall be checked for consistency with the project design concept. This review does not relieve the Contractor from responsibility for errors or omissions in designs for which the Contractor is responsible. Contractor is responsible for compliance with all requirements of the Contract Documents and for the safe and successful construction of the work. This review does not consider the means, methods, techniques, sequences, fabrication processes, and operations of construction, or safety precautions or programs incidental thereto, which are the sole responsibility of the Contractor.

HNTB

BY Steven G. Griffin

DATE 10/28/2022

FINAL ROW PLAN REVISIONS (SUBMITTAL DATE:)							
NO.	DATE	AUTH	DESCRIPTION	NO.	DATE	AUTH	DESCRIPTION

Department of Roads

VERT. (FT) 0 10
HORZ. (FT) 0 10


FILE:

DATE: 10/12/22
DESIGN UNIT: XXX
TSC: MACOMB


CS: INFR50000
JN: 207178A

STA. 316+10.01 R1 TO STA. 317+00.00 R1
SB MOUND RD


DRAWING
SHEET
SECT

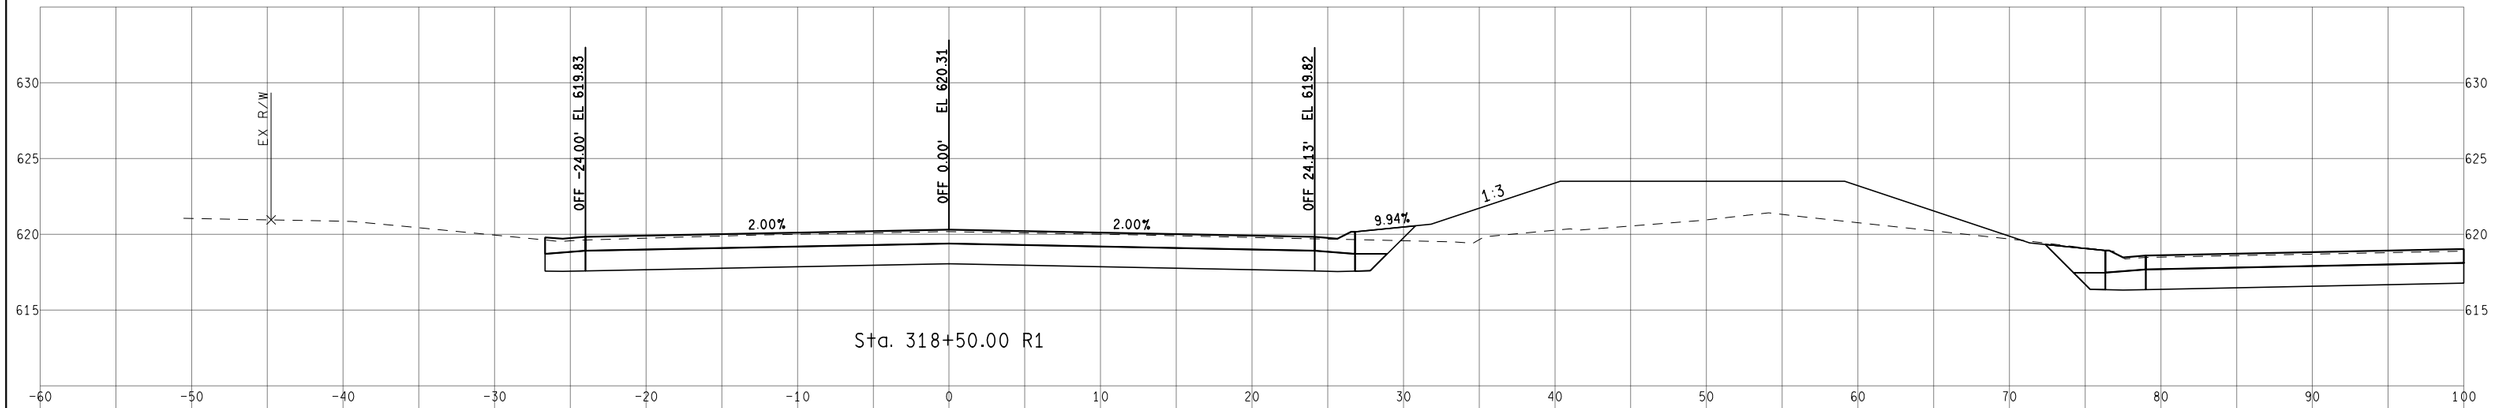

Sta. 318+50.00 R1

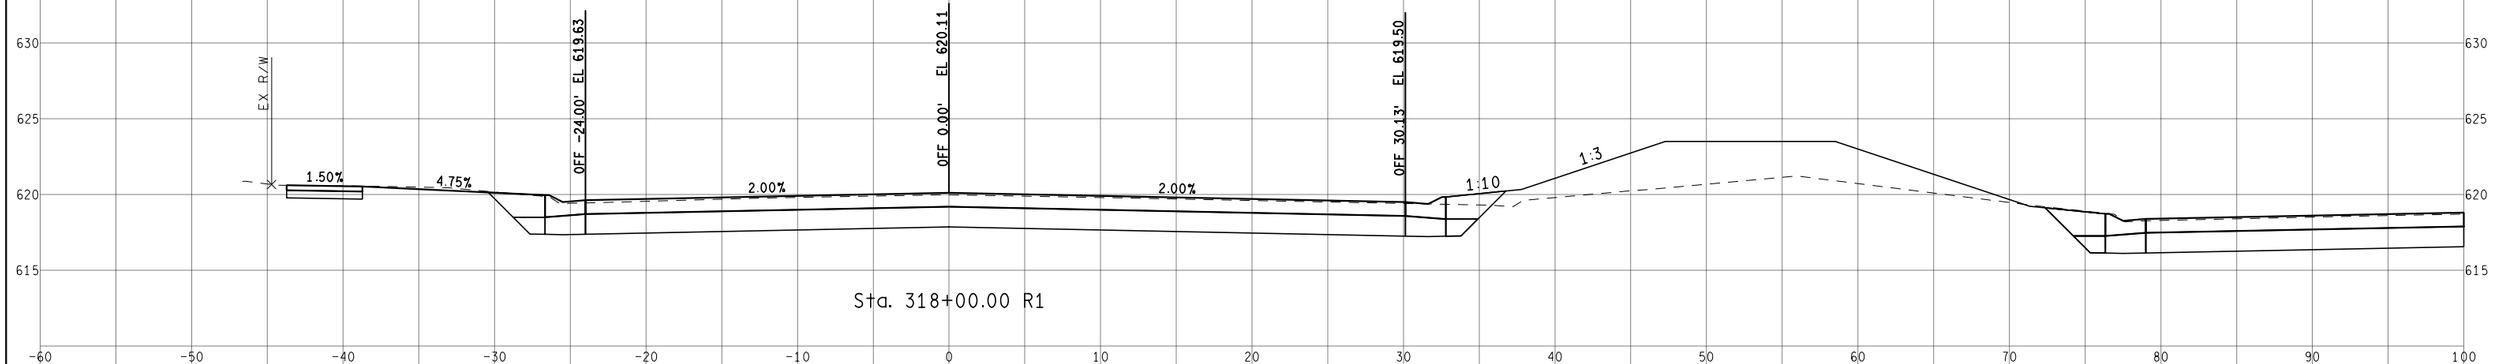

Sta. 318+00.00 R1

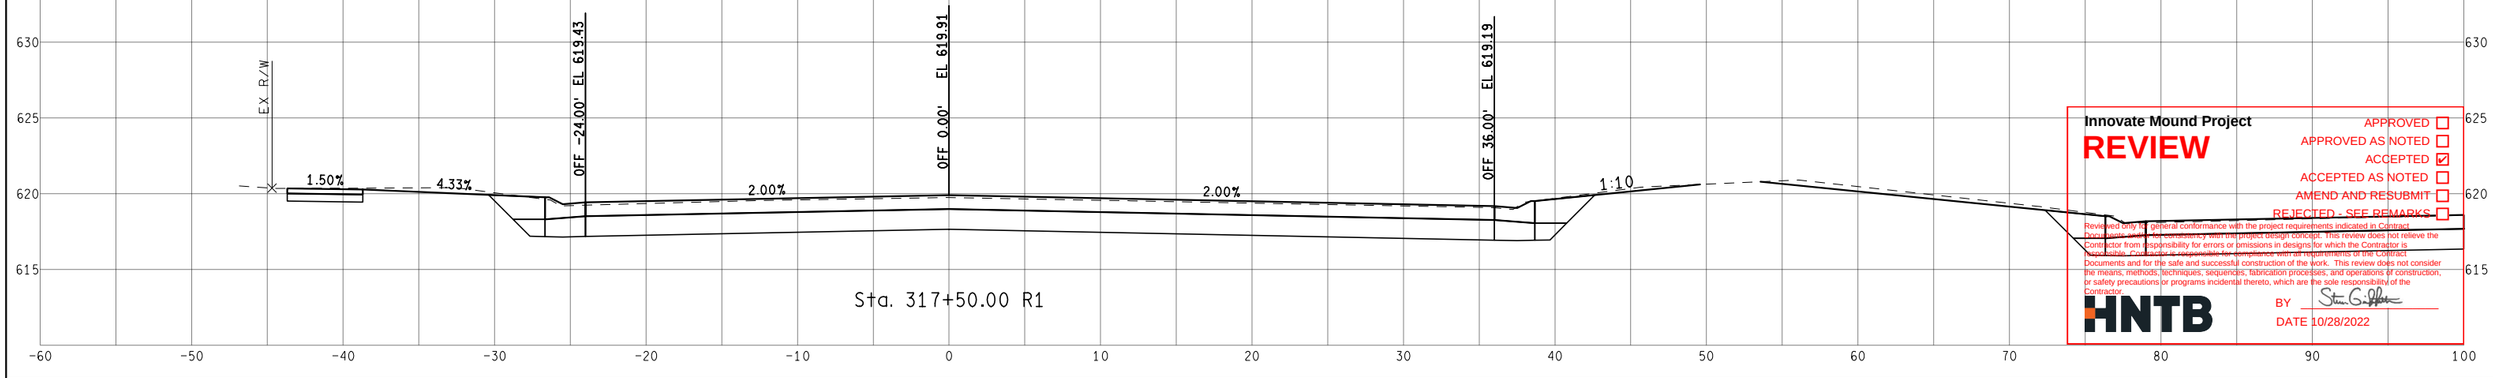

Sta. 317+50.00 R1

Innovate Mound Project

REVIEW

APPROVED ☐
APPROVED AS NOTED ☐
ACCEPTED ☑
ACCEPTED AS NOTED ☐
AMEND AND RESUBMIT ☐
REJECTED - SEE REMARKS ☐

Reviewed only for general conformance with the project requirements indicated in Contract Documents and for compliance with the project design concept. This review does not relieve the Contractor from responsibility for errors or omissions in designs for which the Contractor is responsible. Contractor is responsible for compliance with all requirements of the Contract Documents and for the safe and successful construction of the work. This review does not consider the means, methods, techniques, sequences, fabrication processes, and operations of construction, or safety precautions or programs incidental thereto, which are the sole responsibility of the Contractor.

HNTB

BY Steven G. Gilbert

DATE 10/28/2022

FINAL ROW PLAN REVISIONS (SUBMITTAL DATE:)							
NO.	DATE	AUTH	DESCRIPTION	NO.	DATE	AUTH	DESCRIPTION

MACOMB COUNTY MICHIGAN — Department of Roads

VERT. (FT) 0 10
HORZ. (FT) 0 10


FILE:

DATE: 10/12/22
DESIGN UNIT: XXX
TSC: MACOMB

CS: INFR50000
JN: 207178A

STA. 317+50.00 R1 TO STA. 318+50.00 R1
SB MOUND RD

DRAWING
SHEET
SECT

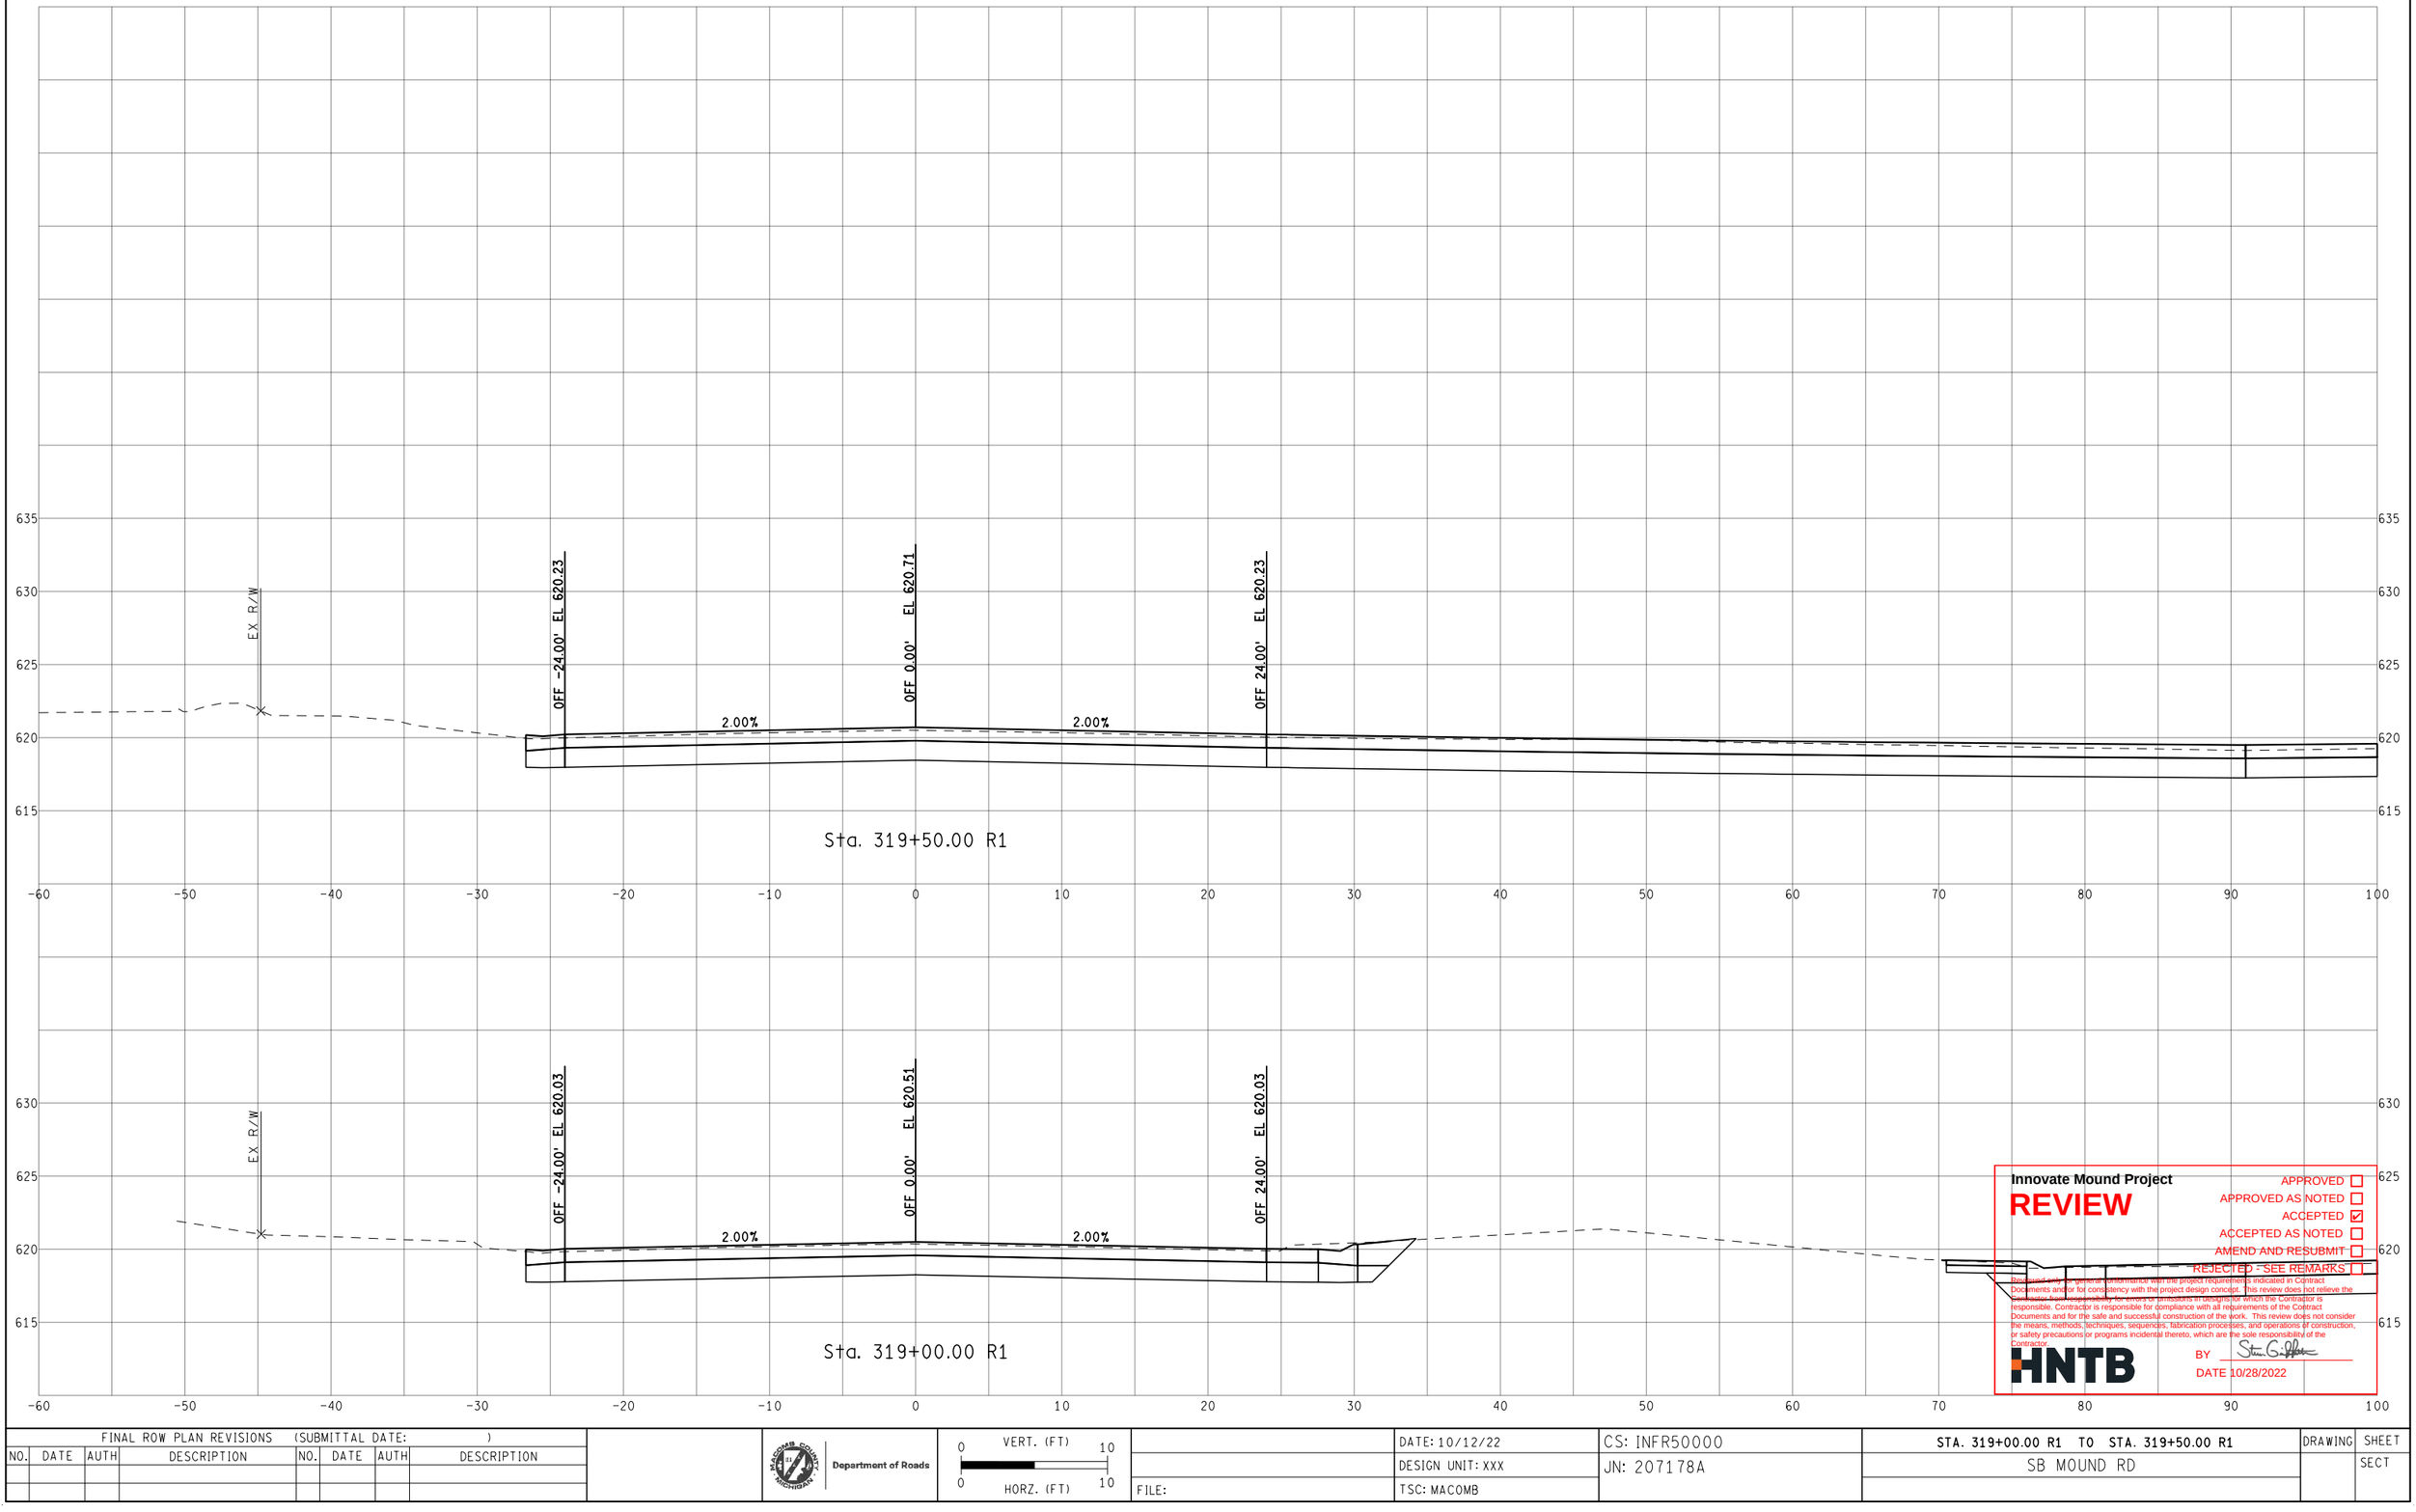

Innovate Mound Project

REVIEW

APPROVED ☐
APPROVED AS NOTED ☐
ACCEPTED ☑
ACCEPTED AS NOTED ☐
AMEND AND RESUBMIT ☐
REJECTED - SEE REMARKS ☐

Reviewed only for general conformance with the project requirements indicated in Contract Documents and/or for consistency with the project design concept. This review does not relieve the Contractor from responsibility for errors or omissions in the items for which the Contractor is responsible. Contractor is responsible for compliance with all requirements of the Contract Documents and for the safe and successful construction of the work. This review does not consider the means, methods, techniques, sequences, fabrication processes, and operations of construction; or safety precautions or programs incidental thereto, which are the sole responsibility of the Contractor.

HNTB

BY Stan Griffith

DATE 10/28/2022

FINAL ROW PLAN REVISIONS (SUBMITTAL DATE:)							
NO.	DATE	AUTH	DESCRIPTION	NO.	DATE	AUTH	DESCRIPTION

Department of Roads

VERT. (FT) 0 10

HORZ. (FT) 0 10

FILE:

DATE: 10/12/22

DESIGN UNIT: XXX

TSC: MACOMB

CS: INFR50000

JN: 207178A

STA. 319+00.00 R1 TO STA. 319+50.00 R1

SB MOUND RD

DRAWING

SHEET

SECT



Innovate Mound Project

REVIEW

APPROVED ☐
APPROVED AS NOTED ☐
ACCEPTED ☑
ACCEPTED AS NOTED ☐
AMEND AND RESUBMIT ☐
REJECTED - SEE REMARKS ☐

Reviewed only for general conformance with the project requirements indicated in Contract Documents and/or for consistency with the project design concept. This review does not relieve the Contractor from responsibility for errors or omissions in designs for which the Contractor is responsible. Contractor is responsible for compliance with all requirements of the Contract Documents and for the safe and successful construction of the work. This review does not consider the means, methods, techniques, sequences, fabrication processes, and operations of construction, or safety precautions or programs incidental thereto, which are the sole responsibility of the Contractor.

HNTB

BY Steven G. Palmer

DATE 10/28/2022

FINAL ROW PLAN REVISIONS (SUBMITTAL DATE:)							
NO.	DATE	AUTH	DESCRIPTION	NO.	DATE	AUTH	DESCRIPTION

Department of Roads

VERT. (FT) 0 10
HORZ. (FT) 0 10


FILE:

DATE: 10/12/22
DESIGN UNIT: XXX
TSC: MACOMB

CS: INFR50000
JN: 207178A

STA. 320+00.00 R1 TO STA. 320+50.00 R1
SB MOUND RD

DRAWING
SHEET
SECT

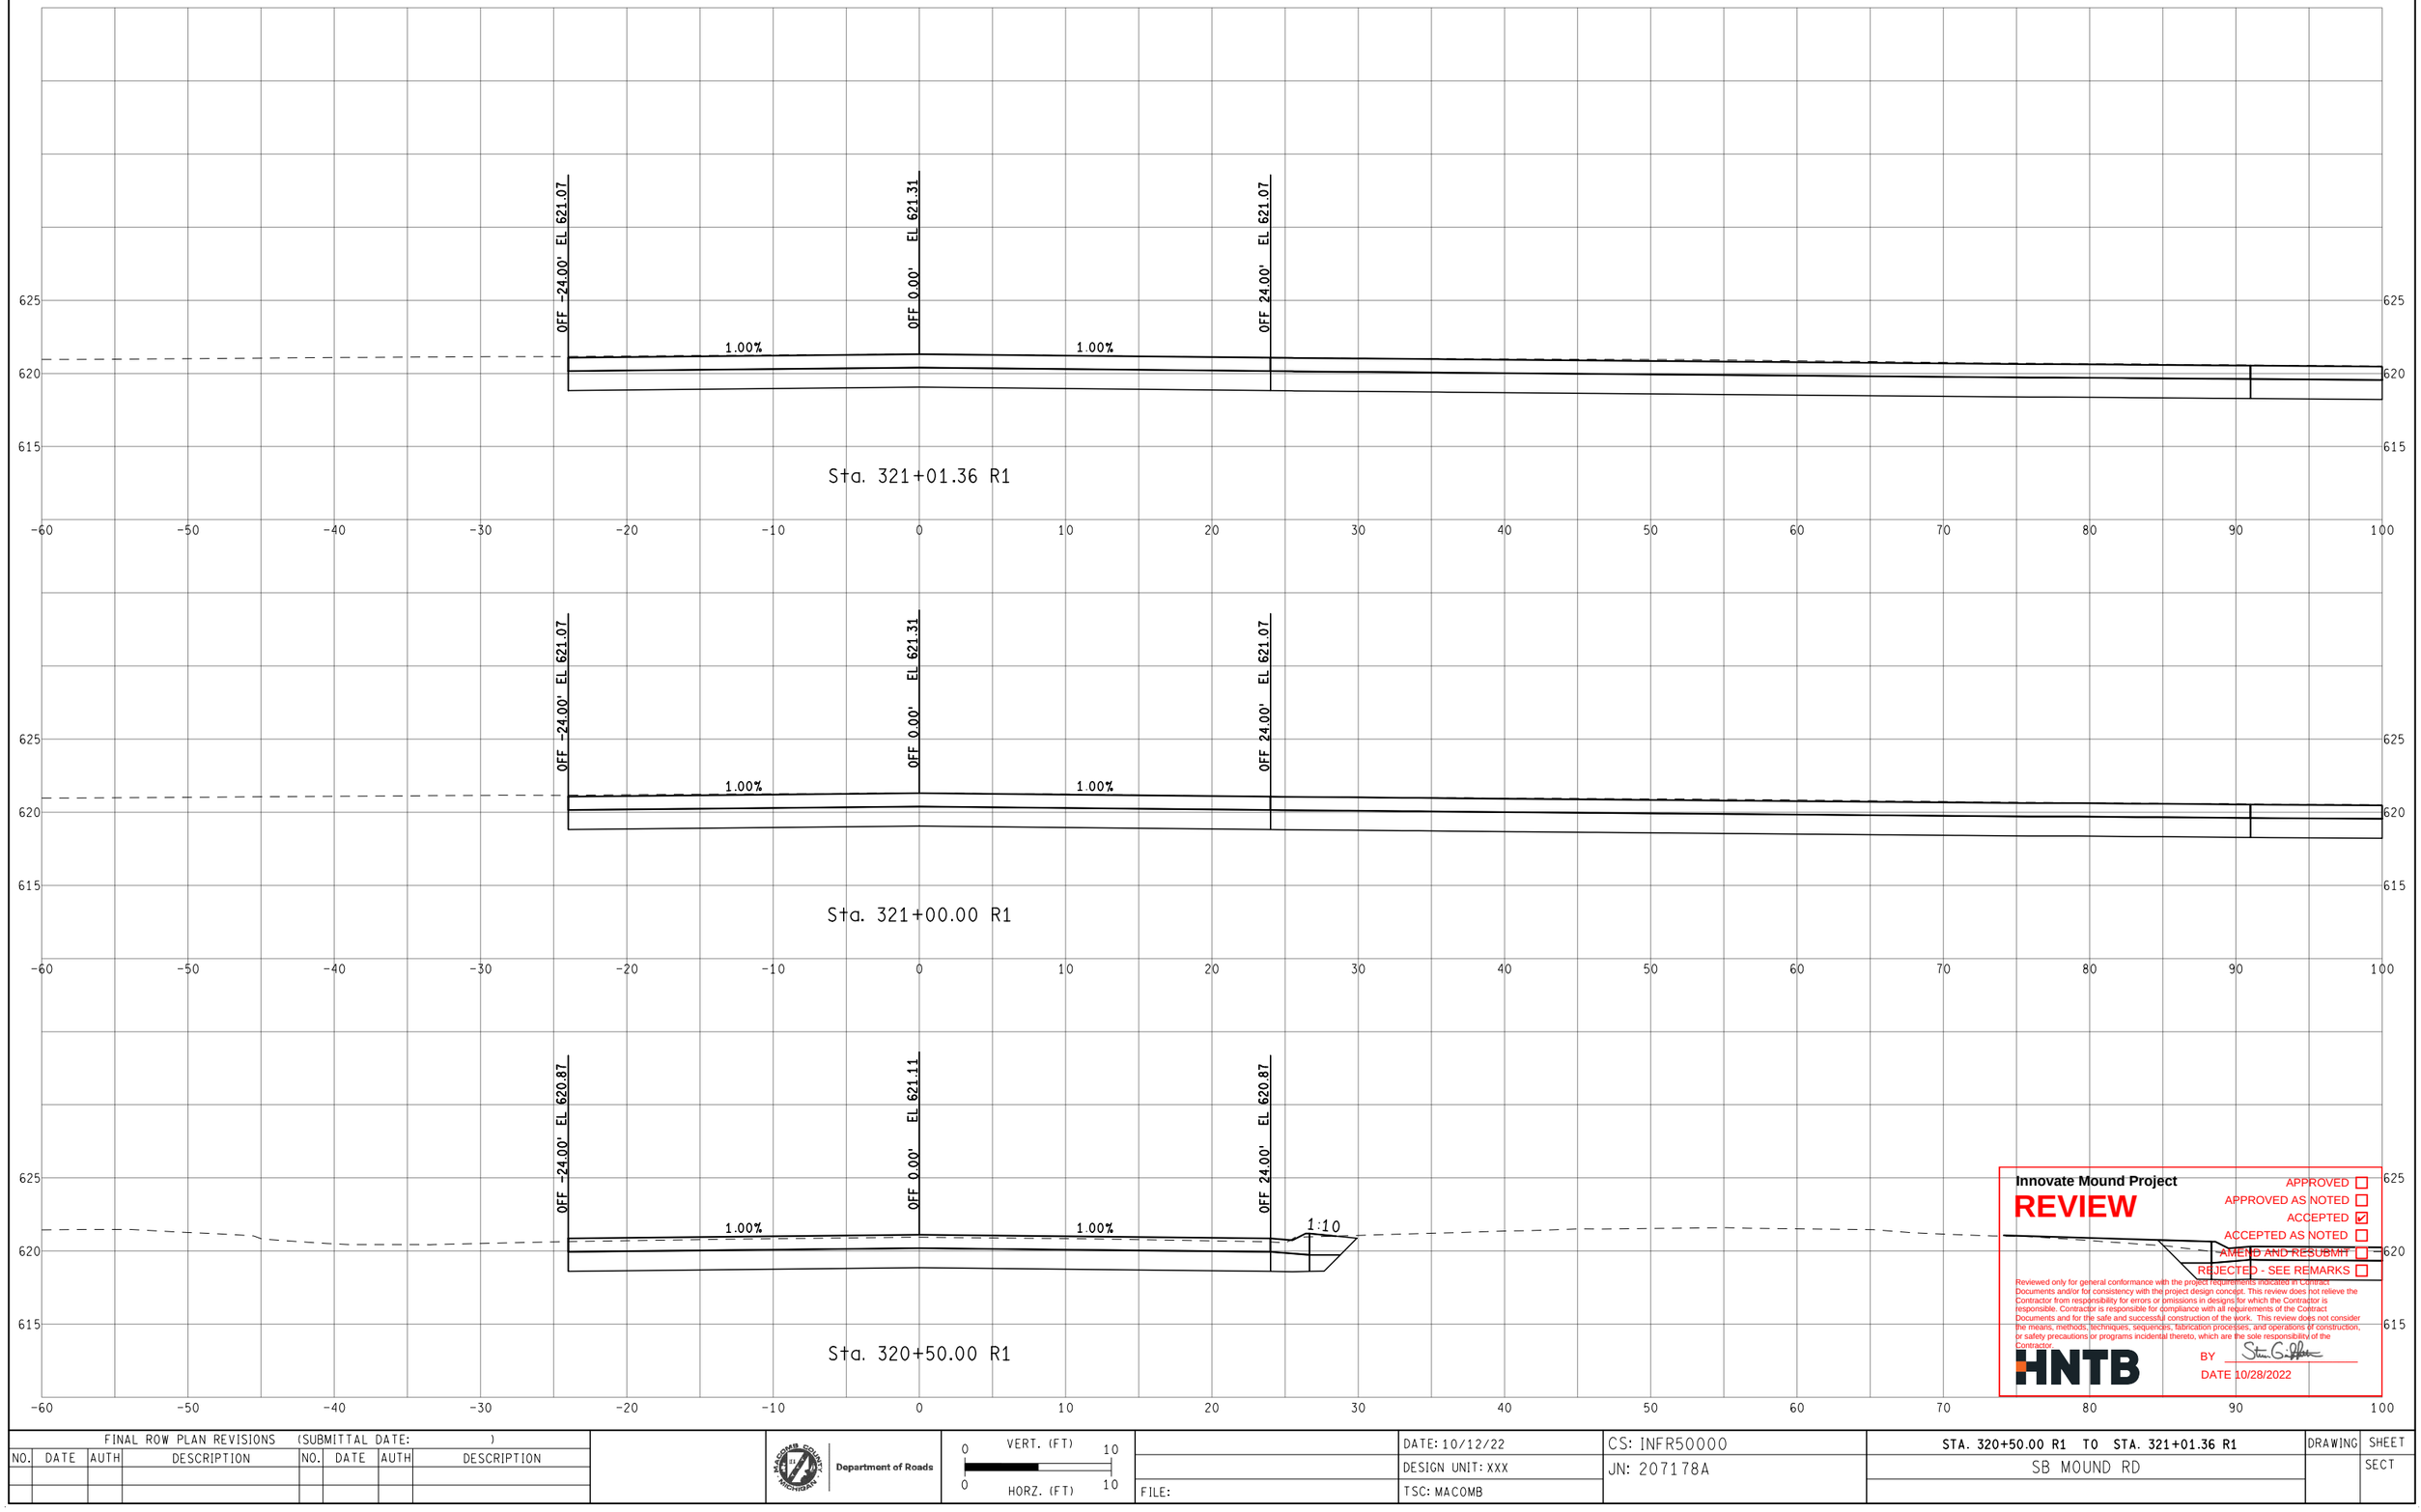

Innovate Mound Project

REVIEW

APPROVED ☐
APPROVED AS NOTED ☐
ACCEPTED ☑
ACCEPTED AS NOTED ☐
AMEND AND RESUBMIT ☐
REJECTED - SEE REMARKS ☐

Reviewed only for general conformance with the project requirements indicated in Contract Documents and/or for consistency with the project design concept. This review does not relieve the Contractor from responsibility for errors or omissions in designs for which the Contractor is responsible. Contractor is responsible for compliance with all requirements of the Contract Documents and for the safe and successful construction of the work. This review does not consider the means, methods, techniques, sequences, fabrication processes, and operations of construction, or safety precautions or programs incidental thereto, which are the sole responsibility of the Contractor.

HNTB

BY Steven G. Palmer

DATE 10/28/2022

FINAL ROW PLAN REVISIONS (SUBMITTAL DATE:)							
NO.	DATE	AUTH	DESCRIPTION	NO.	DATE	AUTH	DESCRIPTION

Department of Roads

VERT. (FT) 0 10

HORZ. (FT) 0 10

FILE:

DATE: 10/12/22

DESIGN UNIT: XXX

TSC: MACOMB

CS: INFR50000

JN: 207178A


STA. 320+50.00 R1 TO STA. 321+01.36 R1

SB MOUND RD

DRAWING

SHEET

SECT

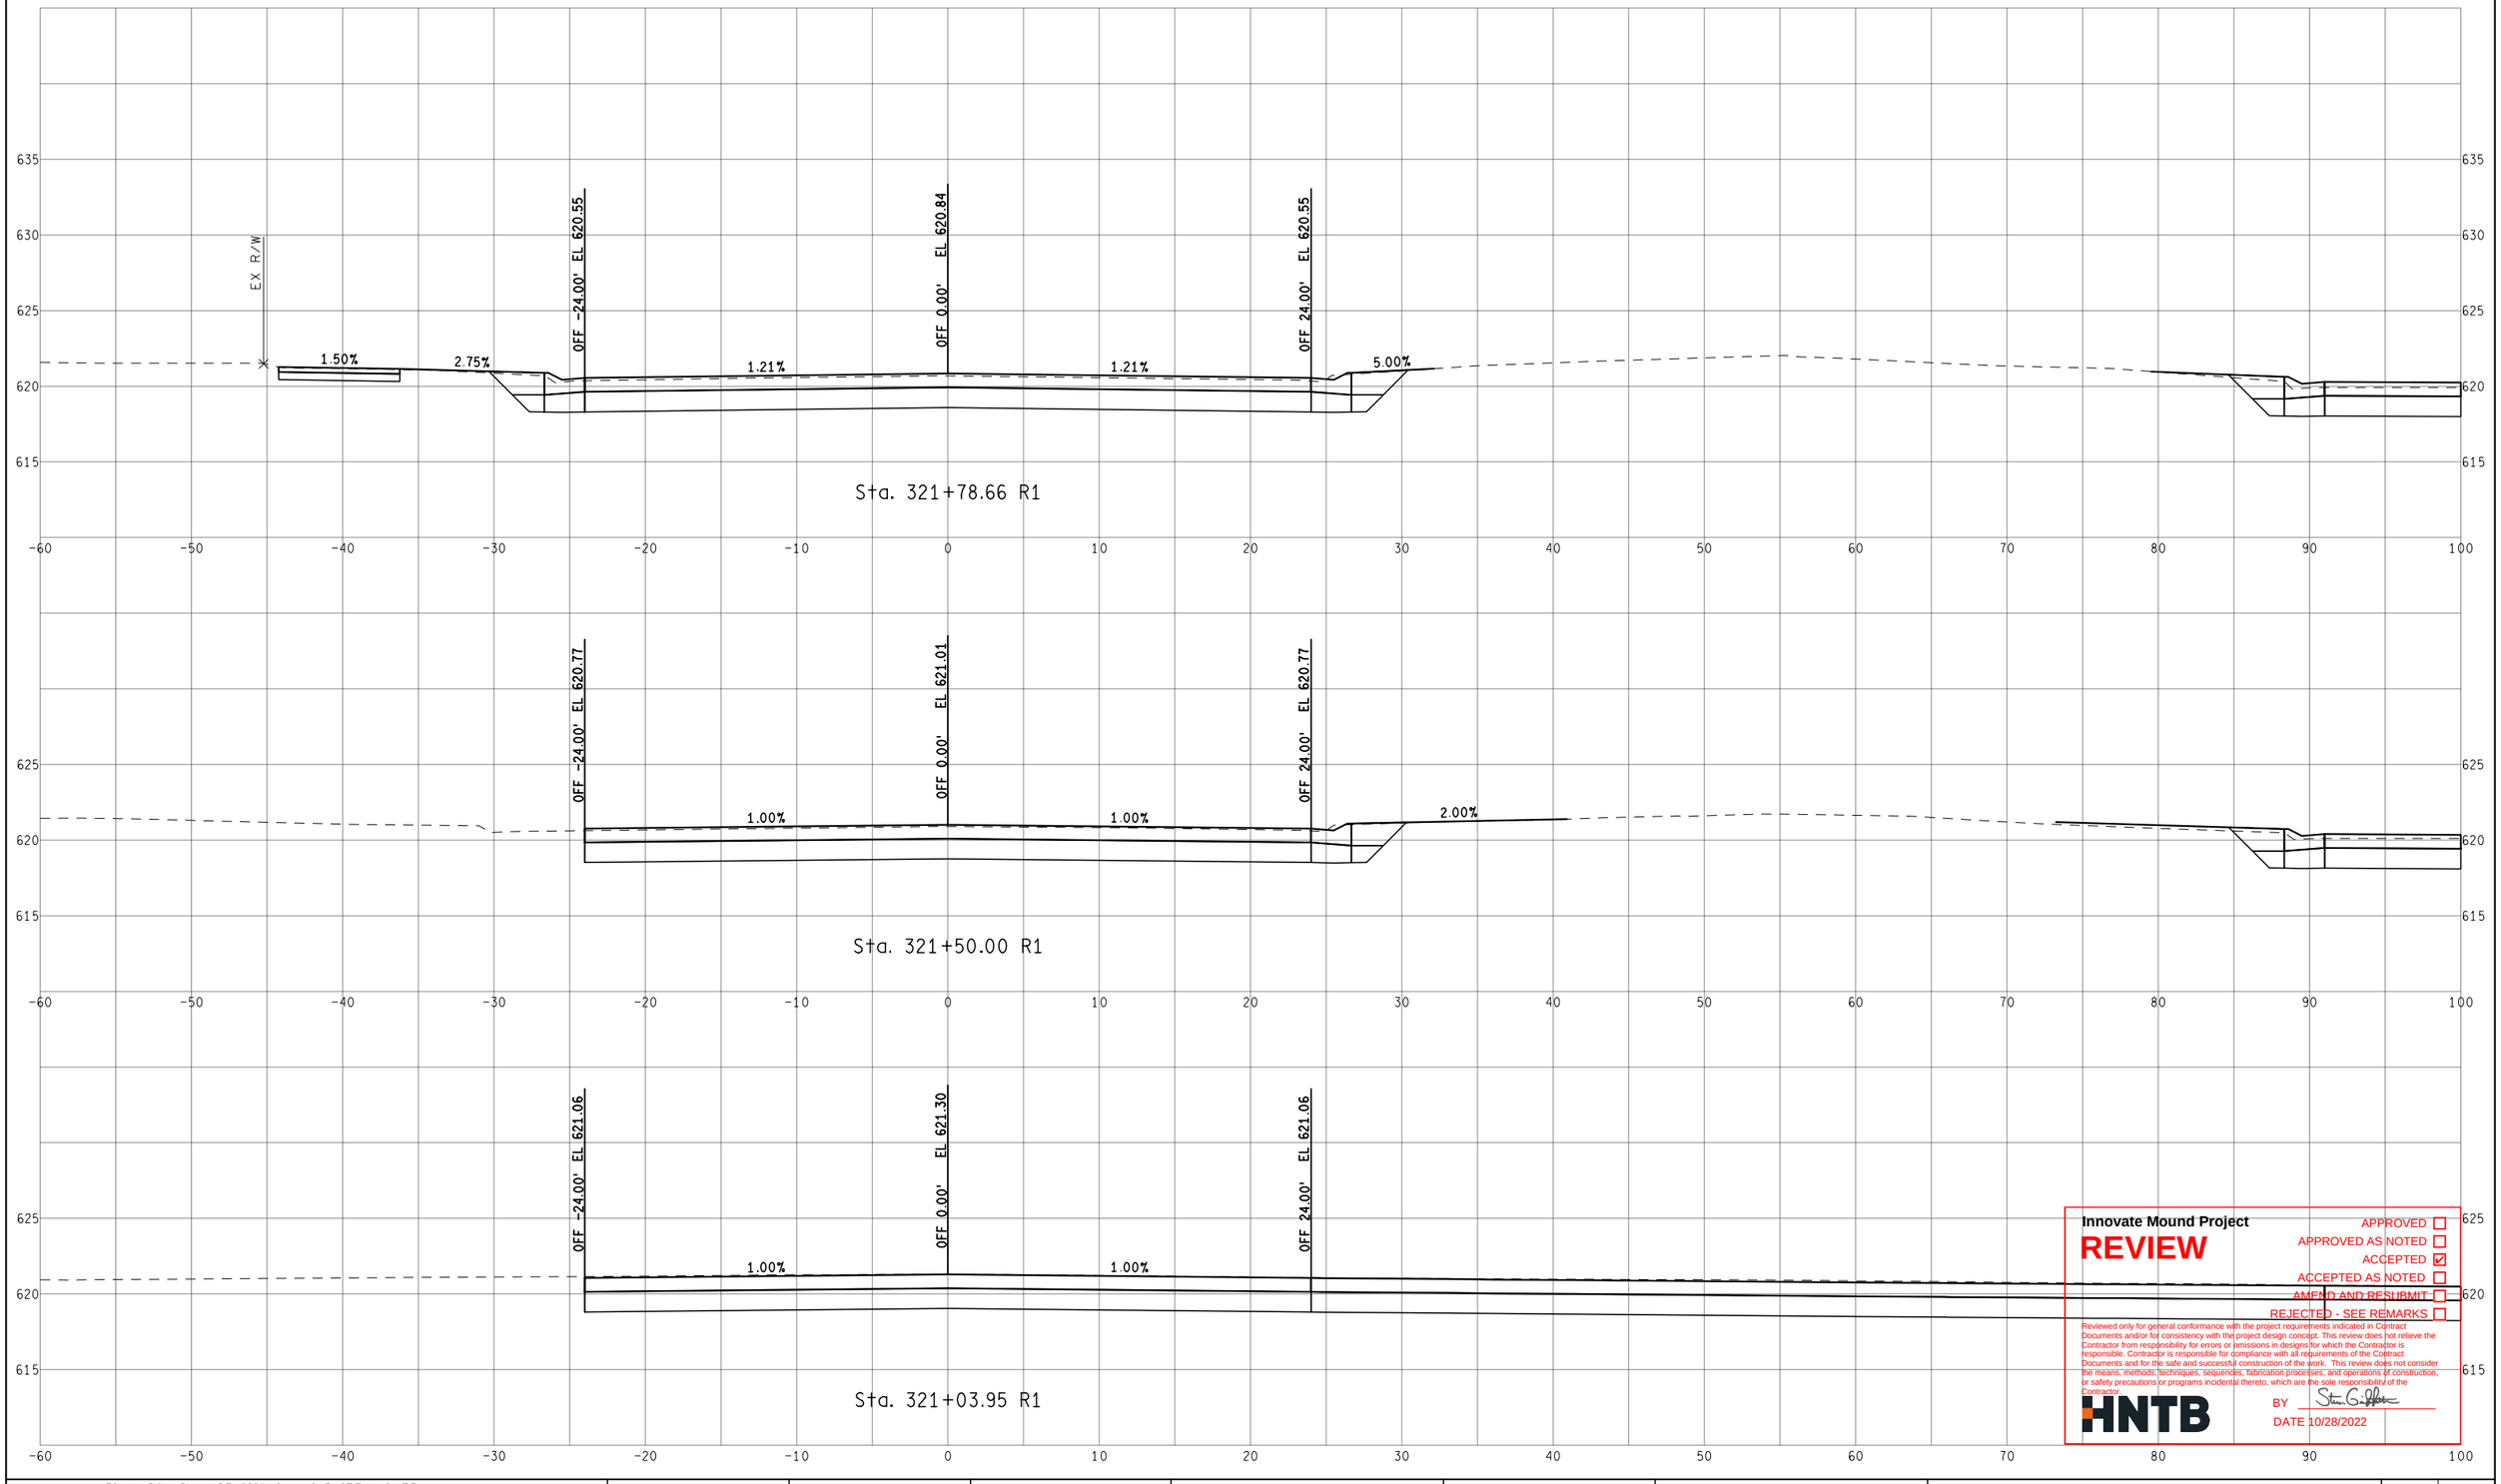

Sta. 321+78.66 R1

Sta. 321+50.00 R1

Sta. 321+03.95 R1

Innovate Mound Project

REVIEW

APPROVED ☐
APPROVED AS NOTED ☐
ACCEPTED ☑
ACCEPTED AS NOTED ☐
AMEND AND RESUBMIT ☐
REJECTED - SEE REMARKS ☐

Reviewed only for general conformance with the project requirements indicated in Contract Documents and/or for consistency with the project design concept. This review does not relieve the Contractor from responsibility for errors or omissions in designs for which the Contractor is responsible. Contractor is responsible for compliance with all requirements of the Contract Documents and for the safe and successful construction of the work. This review does not consider the means, methods, techniques, sequences, fabrication processes, and operations of construction, or safety precautions or programs incidental thereto, which are the sole responsibility of the Contractor.

HNTB

BY Steven G. Peltier

DATE 10/28/2022

FINAL ROW PLAN REVISIONS (SUBMITTAL DATE:)							
NO.	DATE	AUTH	DESCRIPTION	NO.	DATE	AUTH	DESCRIPTION

Department of Roads

0 VERT. (FT) 10

0 HORZ. (FT) 10

FILE:

DATE: 10/12/22

DESIGN UNIT: XXX

TSC: MACOMB

CS: INFR50000

JN: 207178A


STA. 321+03.95 R1 TO STA. 321+78.66 R1

SB MOUND RD

DRAWING

SHEET

SECT

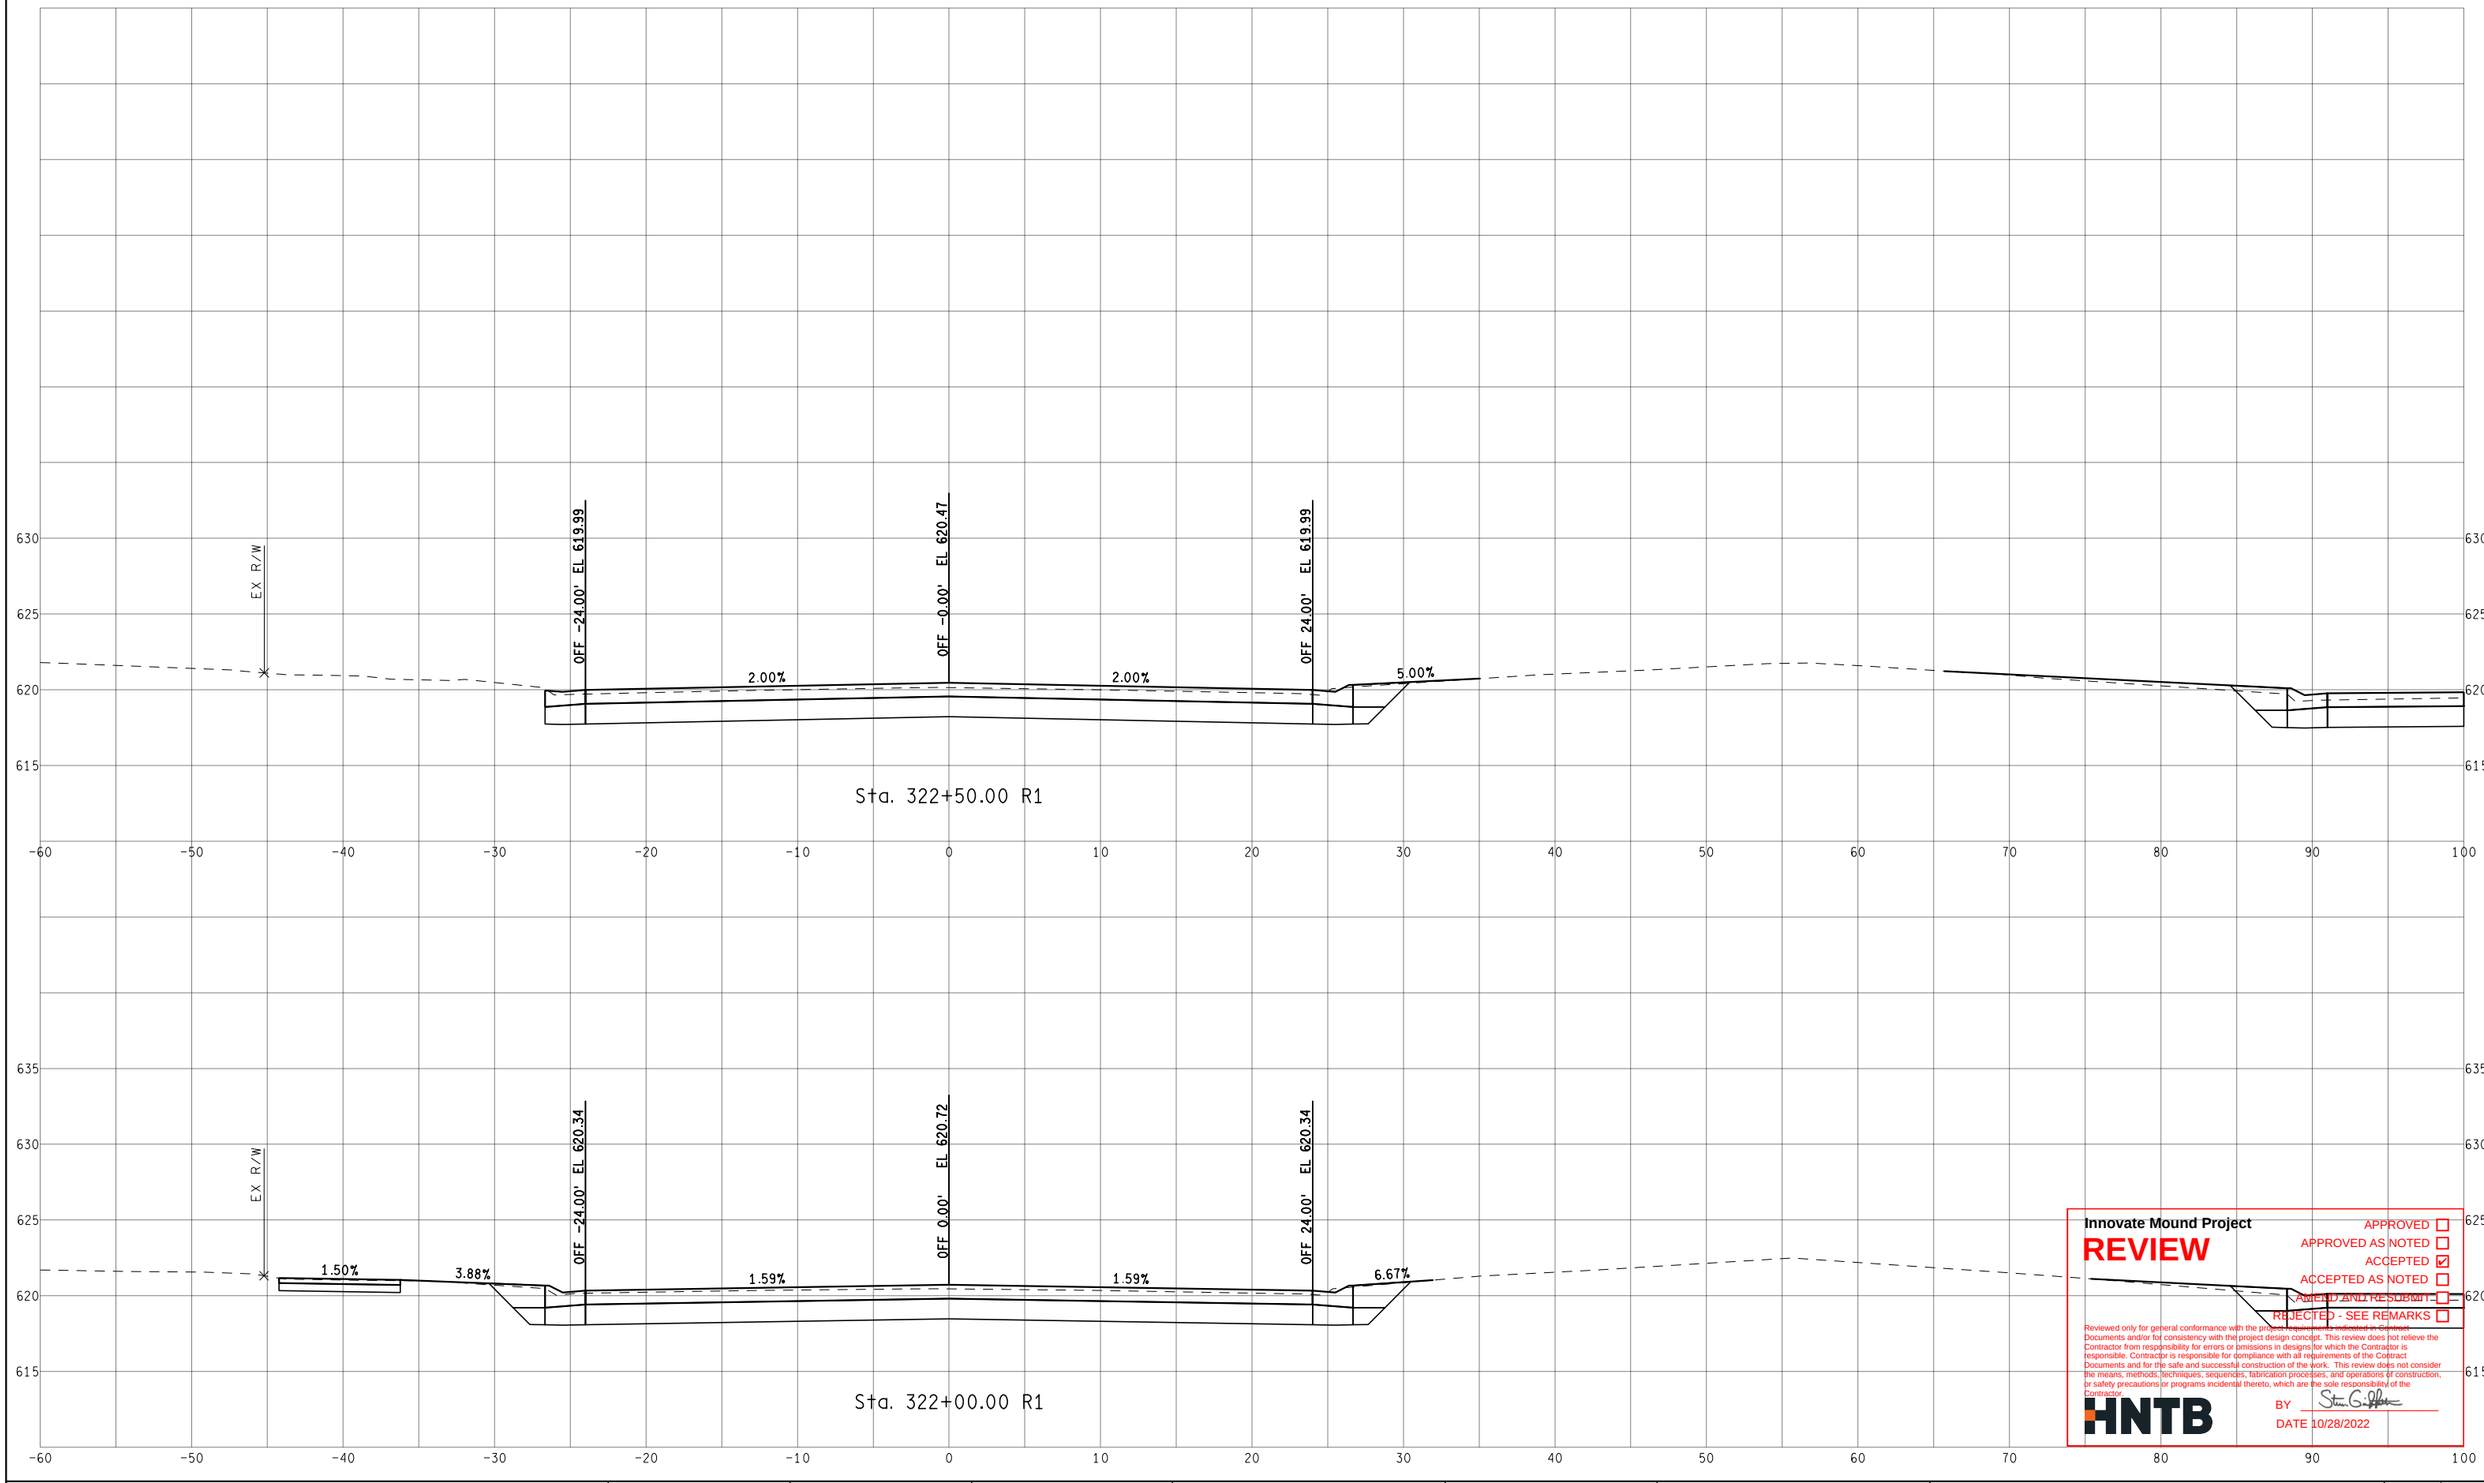

Innovate Mound Project

REVIEW

APPROVED ☐
APPROVED AS NOTED ☐
ACCEPTED ☑
ACCEPTED AS NOTED ☐
REJECTED AND RESUBMIT ☐
REJECTED - SEE REMARKS ☐

Reviewed only for general conformance with the project design concept. As noted in Contract Documents and/or for consistency with the project design concept. This review does not relieve the Contractor from responsibility for errors or omissions in designs for which the Contractor is responsible. Contractor is responsible for compliance with all requirements of the Contract Documents and for the safe and successful construction of the work. This review does not consider the means, methods, techniques, sequences, fabrication processes, and operations of construction, or safety precautions or programs incidental thereto, which are the sole responsibility of the Contractor.

HNTB

BY

DATE 10/28/2022

FINAL ROW PLAN REVISIONS (SUBMITTAL DATE:)							
NO.	DATE	AUTH	DESCRIPTION	NO.	DATE	AUTH	DESCRIPTION

Department of Roads

VERT. (FT) 0 10
HORZ. (FT) 0 10


FILE:

DATE: 10/12/22
DESIGN UNIT: XXX
TSC: MACOMB

CS: INFR50000
JN: 207178A

STA. 322+00.00 R1 TO STA. 322+50.00 R1
SB MOUND RD

DRAWING
SHEET
SECT

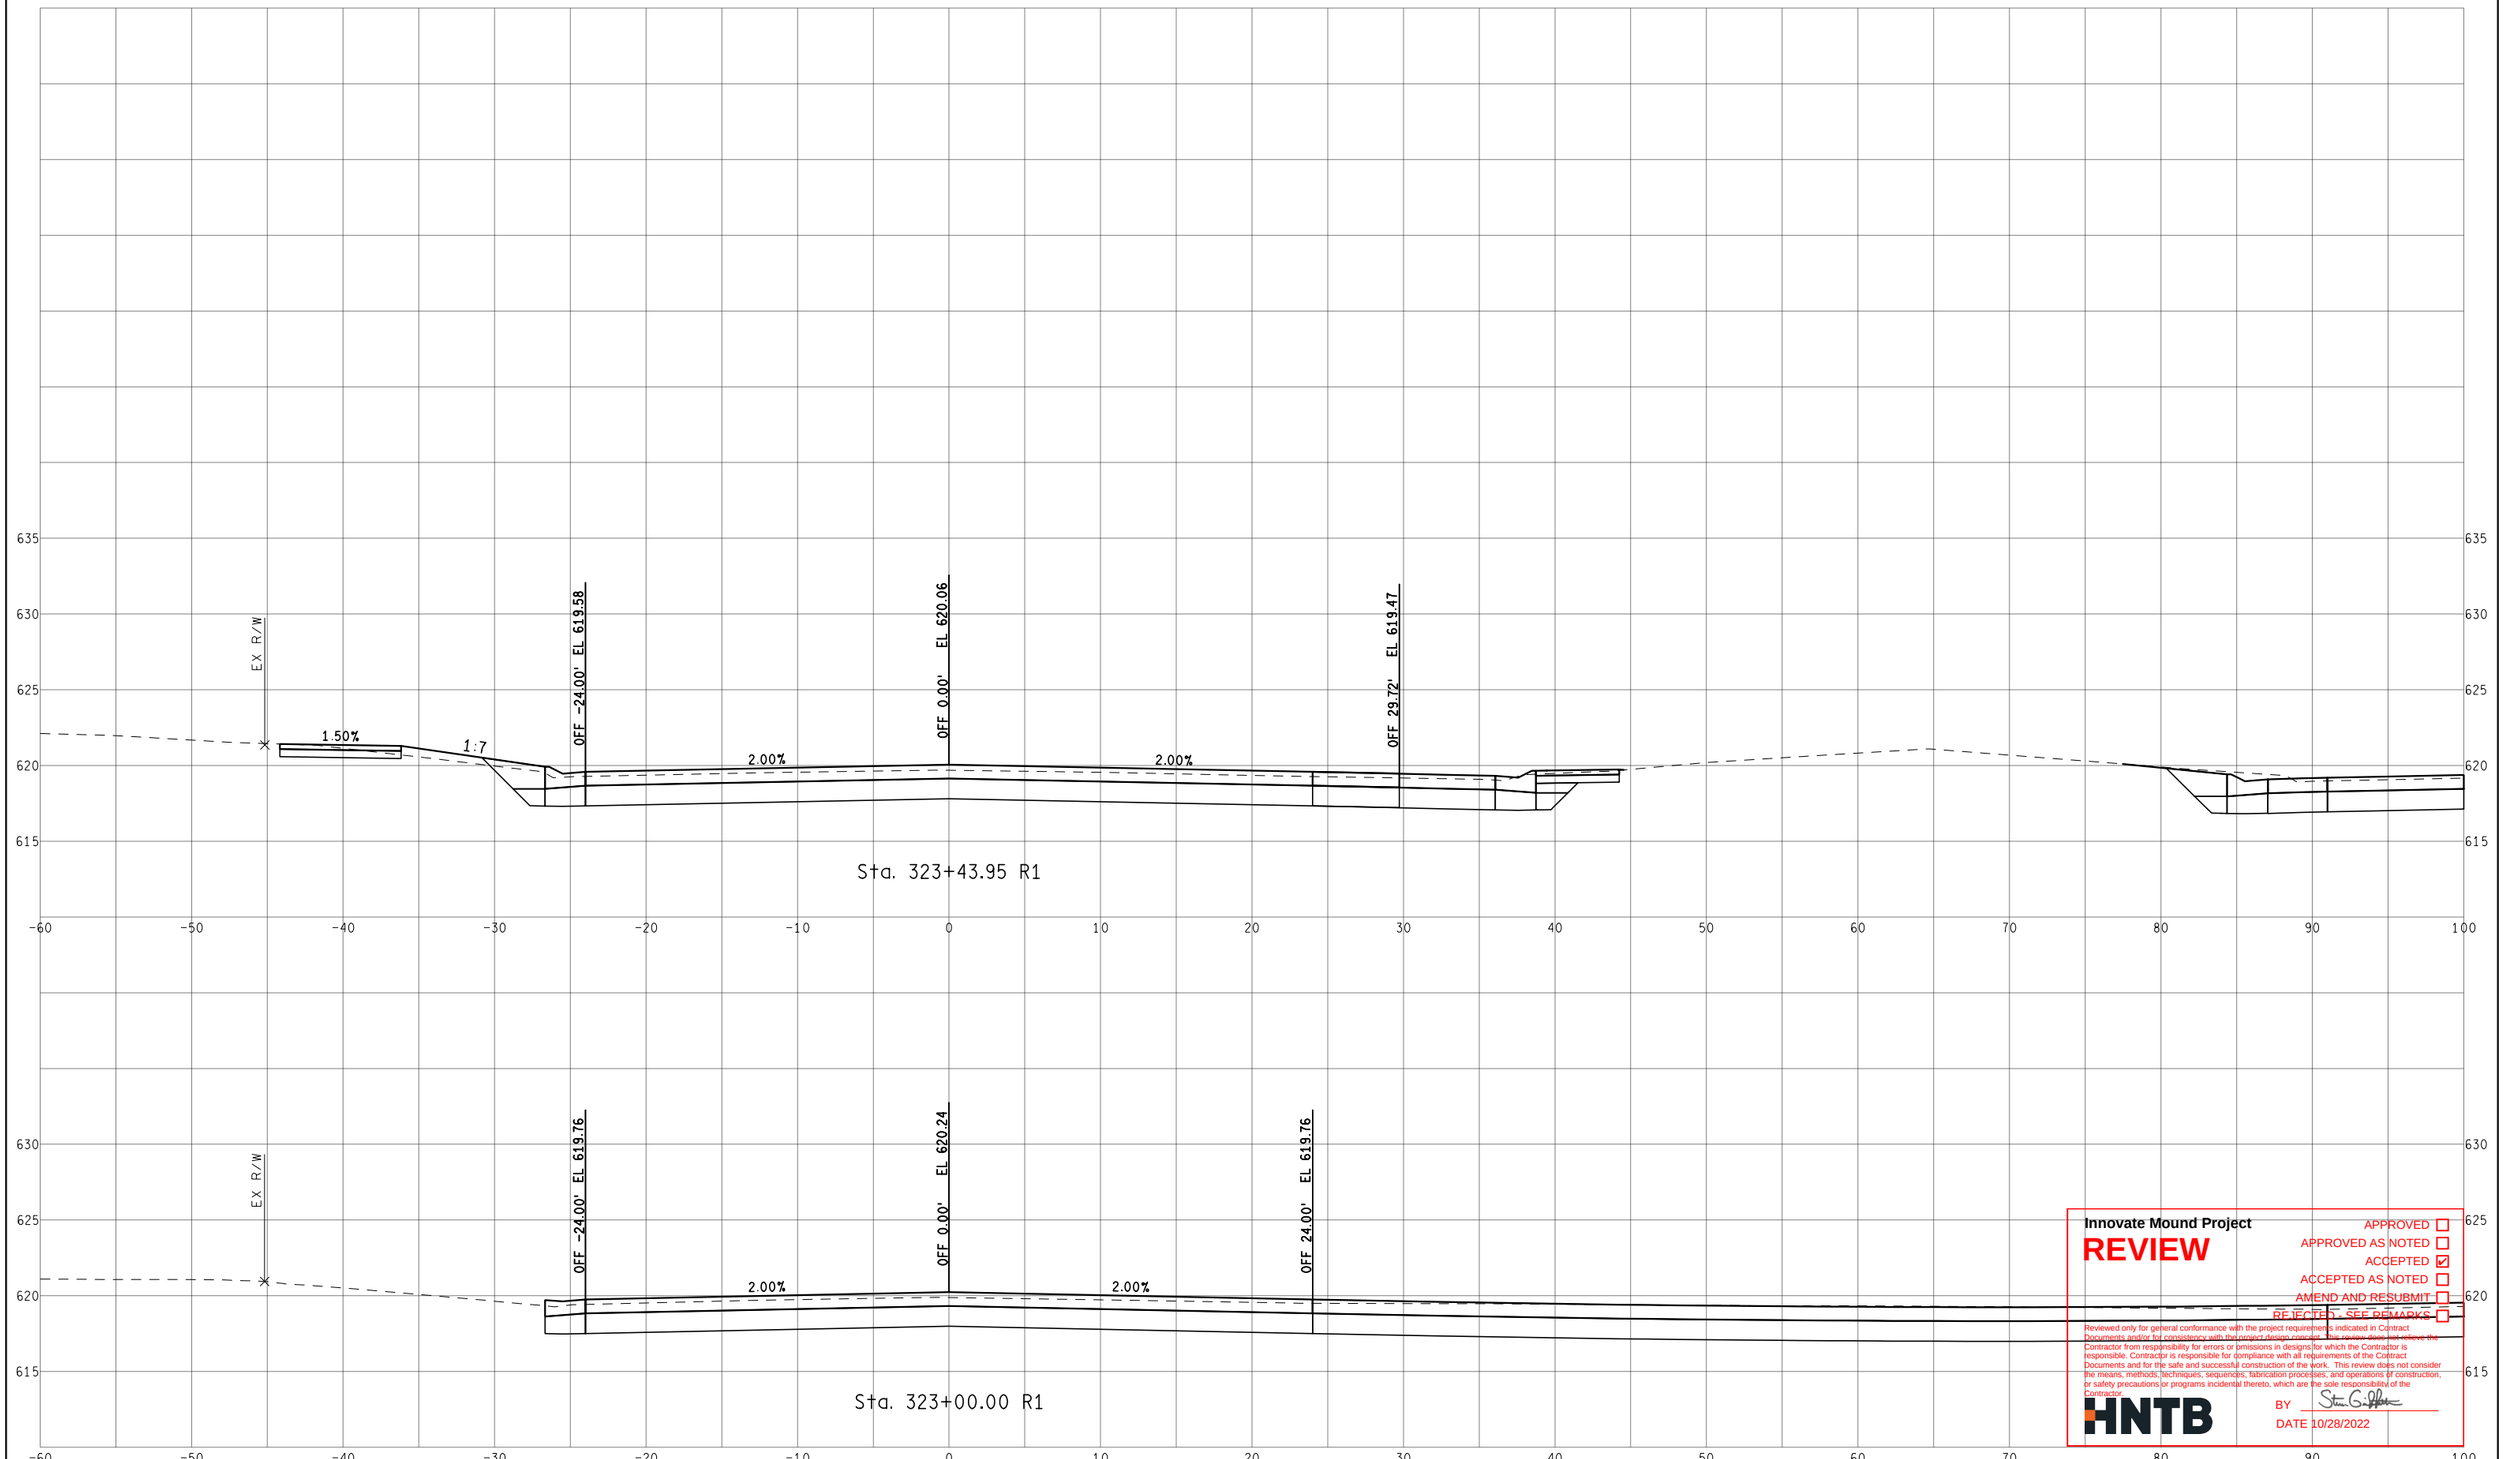

Innovate Mound Project

REVIEW

APPROVED ☐
APPROVED AS NOTED ☐
ACCEPTED ☑
ACCEPTED AS NOTED ☐
AMEND AND RESUBMIT ☐
REJECTED, SEE REMARKS ☐

Reviewed only for general conformance with the project requirements indicated in Contract Documents and/or for consistency with the project design concept. This review does not relieve the Contractor from responsibility for errors or omissions in designs for which the Contractor is responsible. Contractor is responsible for compliance with all requirements of the Contract Documents and for the safe and successful construction of the work. This review does not consider the means, methods, techniques, sequences, fabrication processes, and operations of construction, or safety precautions or programs incidental thereto, which are the sole responsibility of the Contractor.

HNTB

BY Steven G. Fisher

DATE 10/28/2022

FINAL ROW PLAN REVISIONS (SUBMITTAL DATE:)							
NO.	DATE	AUTH	DESCRIPTION	NO.	DATE	AUTH	DESCRIPTION

Department of Roads

VERT. (FT) 0 10

HORZ. (FT) 0 10

FILE:

DATE: 10/12/22

DESIGN UNIT: XXX

TSC: MACOMB

CS: INFR50000

JN: 207178A


STA. 323+00.00 R1 TO STA. 323+43.95 R1

SB MOUND RD

DRAWING

SHEET

SECT

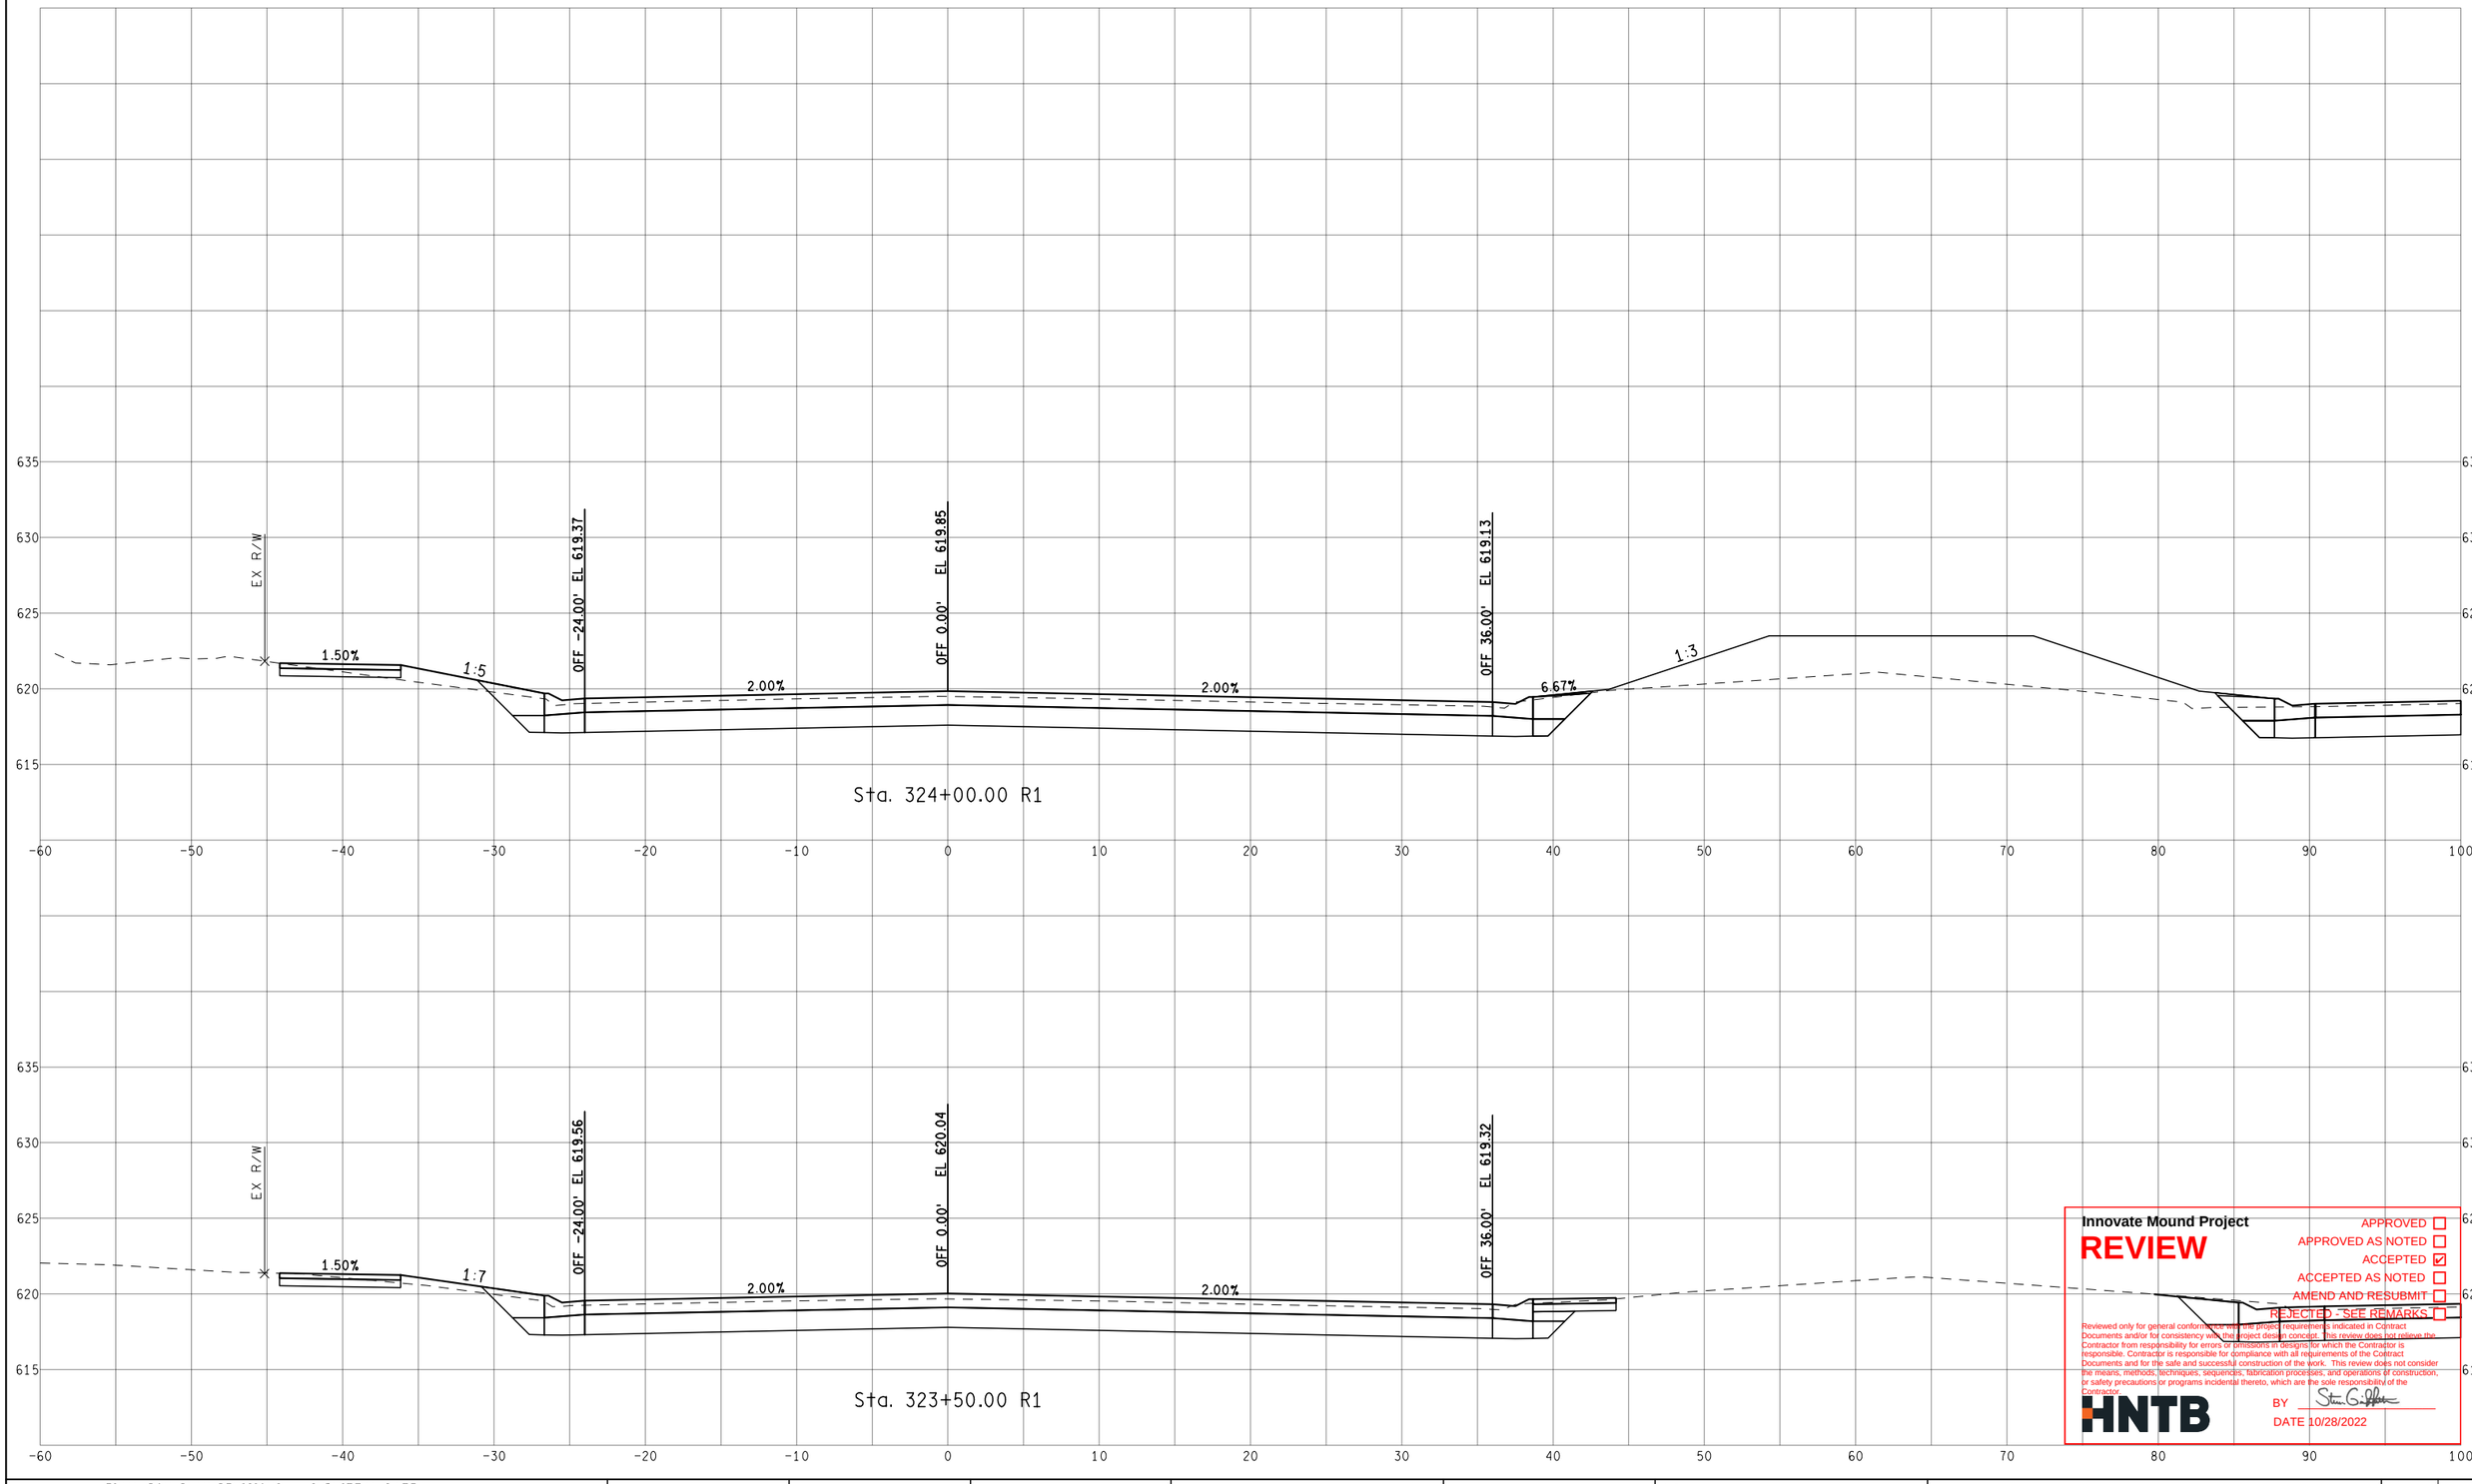

Innovate Mound Project

REVIEW

APPROVED ☐
APPROVED AS NOTED ☐
ACCEPTED ☑
ACCEPTED AS NOTED ☐
AMEND AND RESUBMIT ☐
REJECTED - SEE REMARKS ☐

Reviewed only for general conformance with the project requirements indicated in Contract Documents and/or for consistency with the project design concept. This review does not relieve the Contractor from responsibility for errors or omissions in designs for which the Contractor is responsible. Contractor is responsible for compliance with all requirements of the Contract Documents and for the safe and successful construction of the work. This review does not consider the means, methods, techniques, sequences, fabrication processes, and operations of construction, or safety precautions or programs incidental thereto, which are the sole responsibility of the Contractor.

HNTB

BY Steven G. Palmer

DATE 10/28/2022

FINAL ROW PLAN REVISIONS (SUBMITTAL DATE:)							
NO.	DATE	AUTH	DESCRIPTION	NO.	DATE	AUTH	DESCRIPTION

MACOMB COUNTY MICHIGAN Department of Roads

0 VERT. (FT) 10
0 HORZ. (FT) 10


FILE:

DATE: 10/12/22
DESIGN UNIT: XXX
TSC: MACOMB

CS: INFR50000
JN: 207178A

STA. 323+50.00 R1 TO STA. 324+00.00 R1
SB MOUND RD

DRAWING
SHEET
SECT

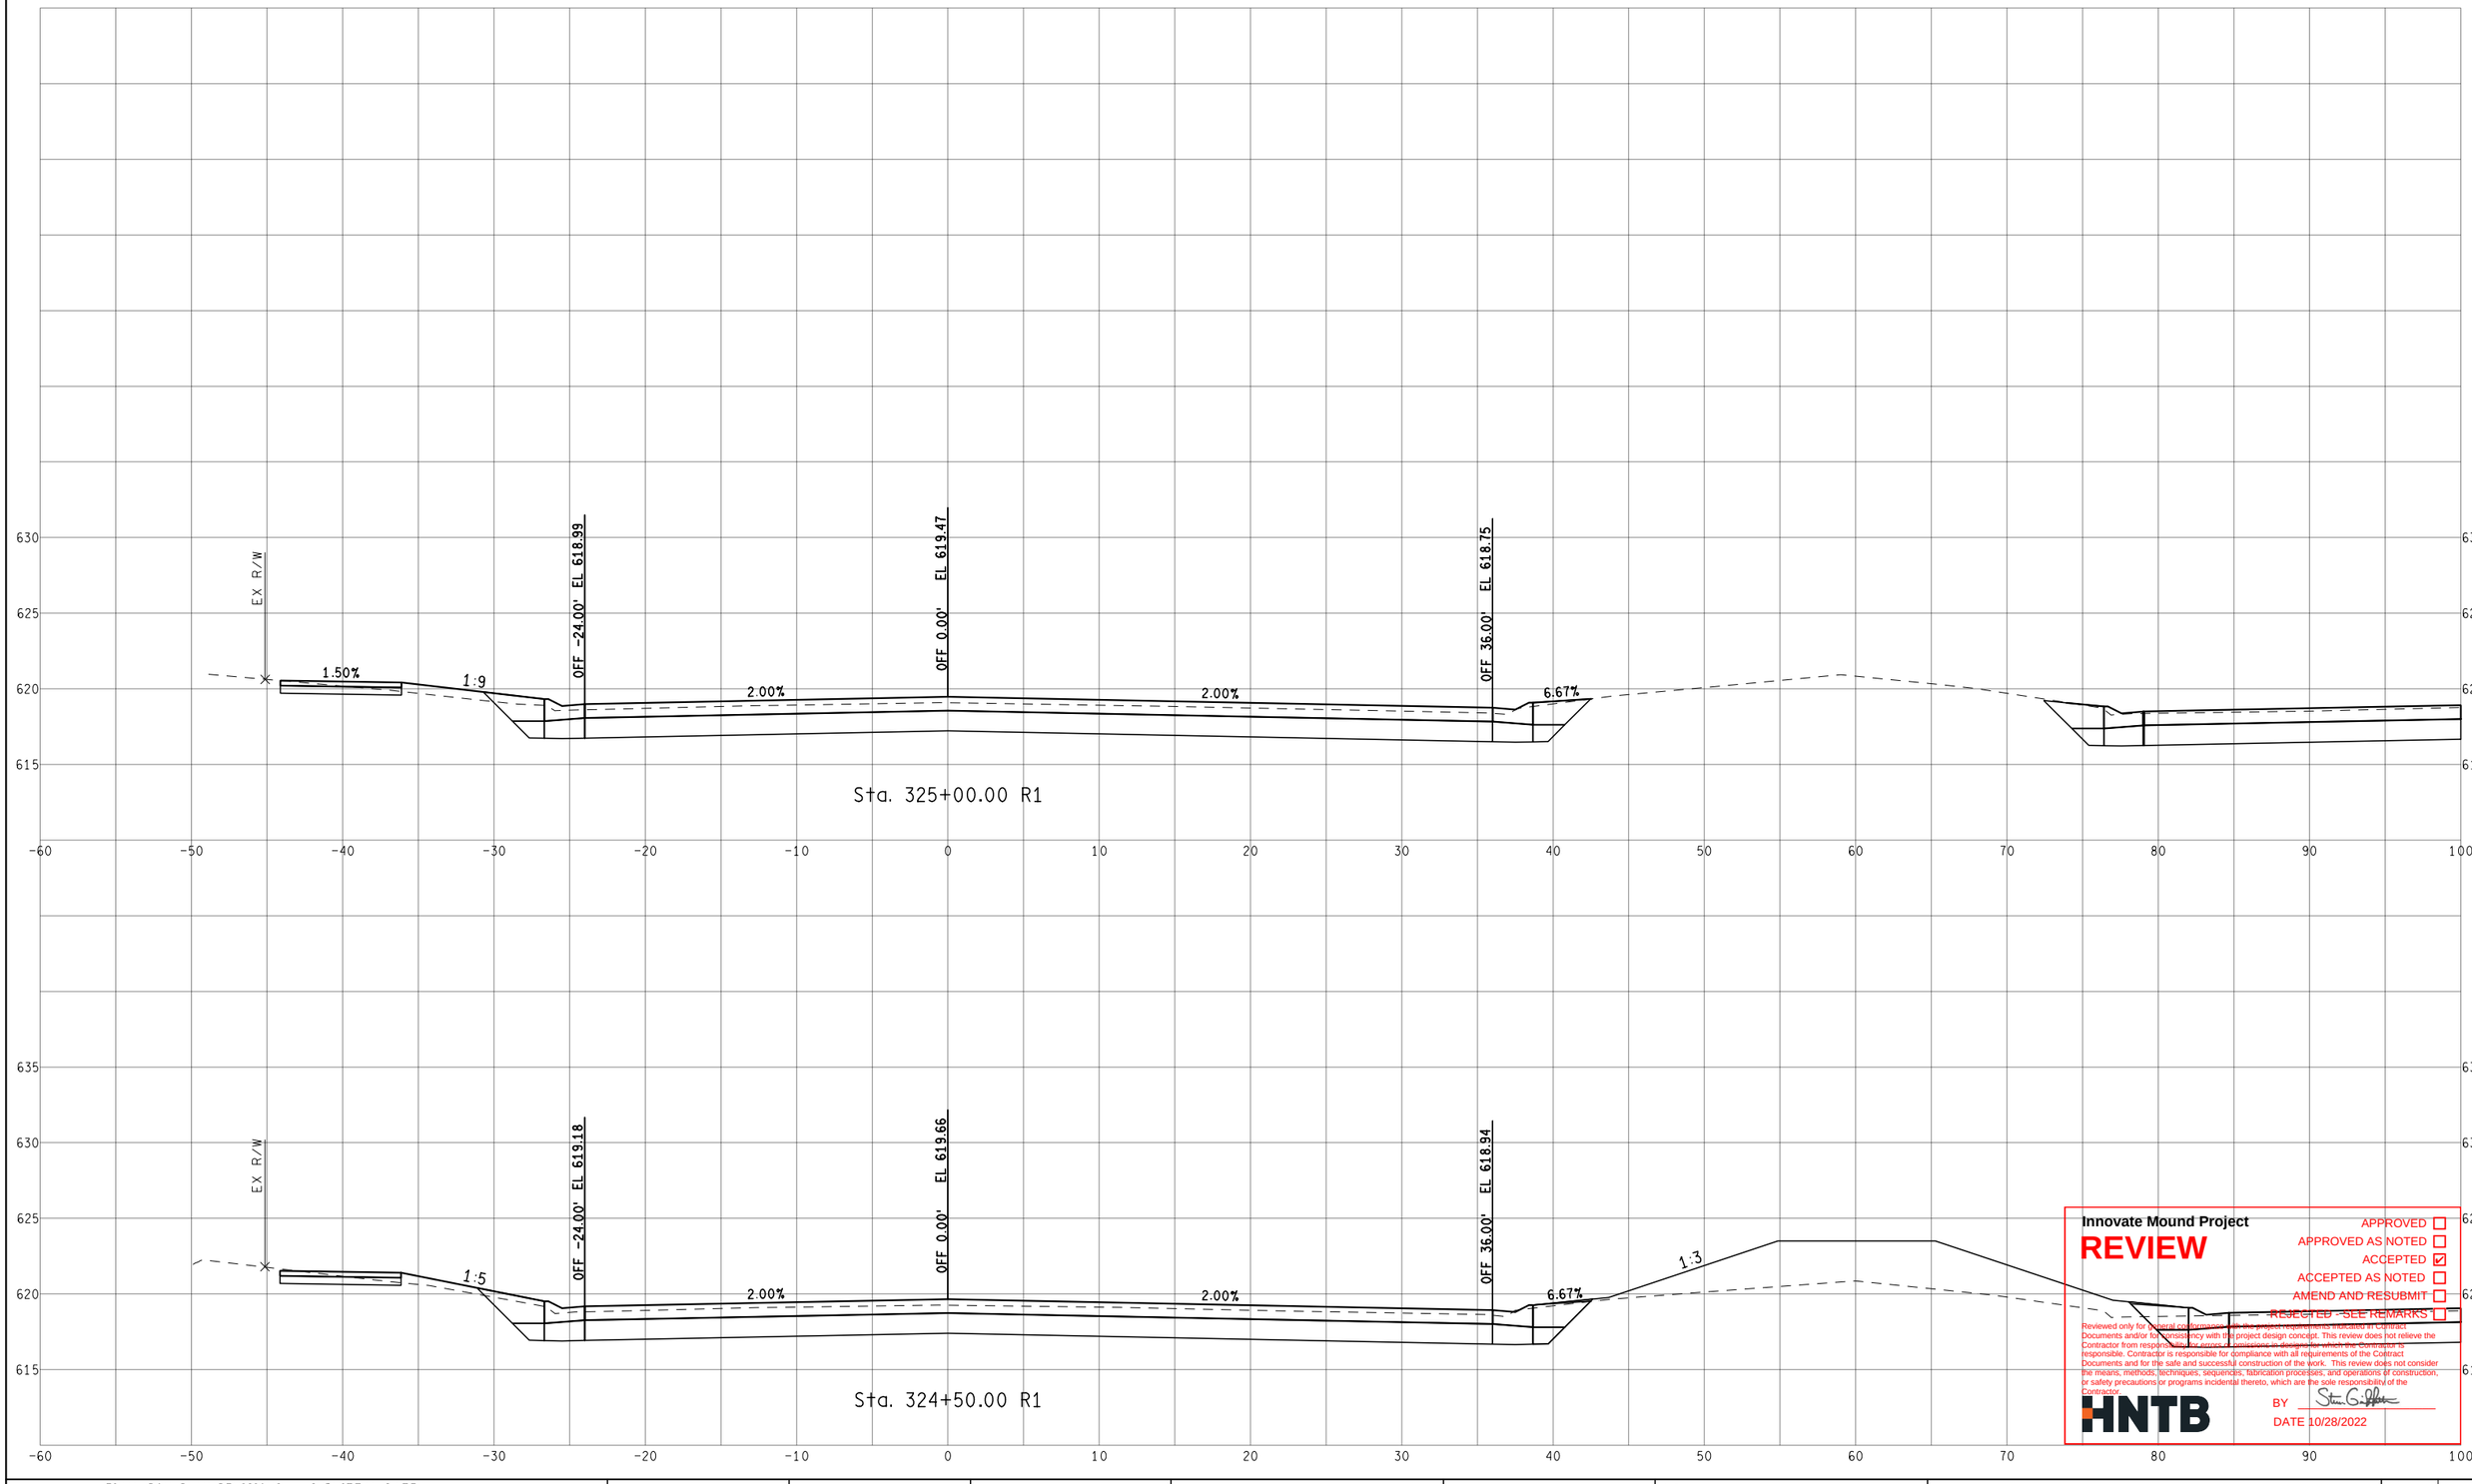

Innovate Mound Project

REVIEW

APPROVED ☐
APPROVED AS NOTED ☐
ACCEPTED ☑
ACCEPTED AS NOTED ☐
AMEND AND RESUBMIT ☐
~~REJECTED - SEE REMARKS~~ ☐

Reviewed only for general conformance to the contract documents indicated in Contract Documents and/or for consistency with the project design concept. This review does not relieve the Contractor from responsibility for errors or omissions in design for which the Contractor is responsible. Contractor is responsible for compliance with all requirements of the Contract Documents and for the safe and successful construction of the work. This review does not consider the means, methods, techniques, sequences, fabrication processes, and operations of construction, or safety precautions or programs incidental thereto, which are the sole responsibility of the Contractor.

HNTB

BY Steven G. Palmer

DATE 10/28/2022

FINAL ROW PLAN REVISIONS (SUBMITTAL DATE:)							
NO.	DATE	AUTH	DESCRIPTION	NO.	DATE	AUTH	DESCRIPTION

Department of Roads

VERT. (FT) 0 10

HORZ. (FT) 0 10

FILE:

DATE: 10/12/22

DESIGN UNIT: XXX

TSC: MACOMB

CS: INFR50000

JN: 207178A


STA. 324+50.00 R1 TO STA. 325+00.00 R1

SB MOUND RD

DRAWING

SHEET

SECT

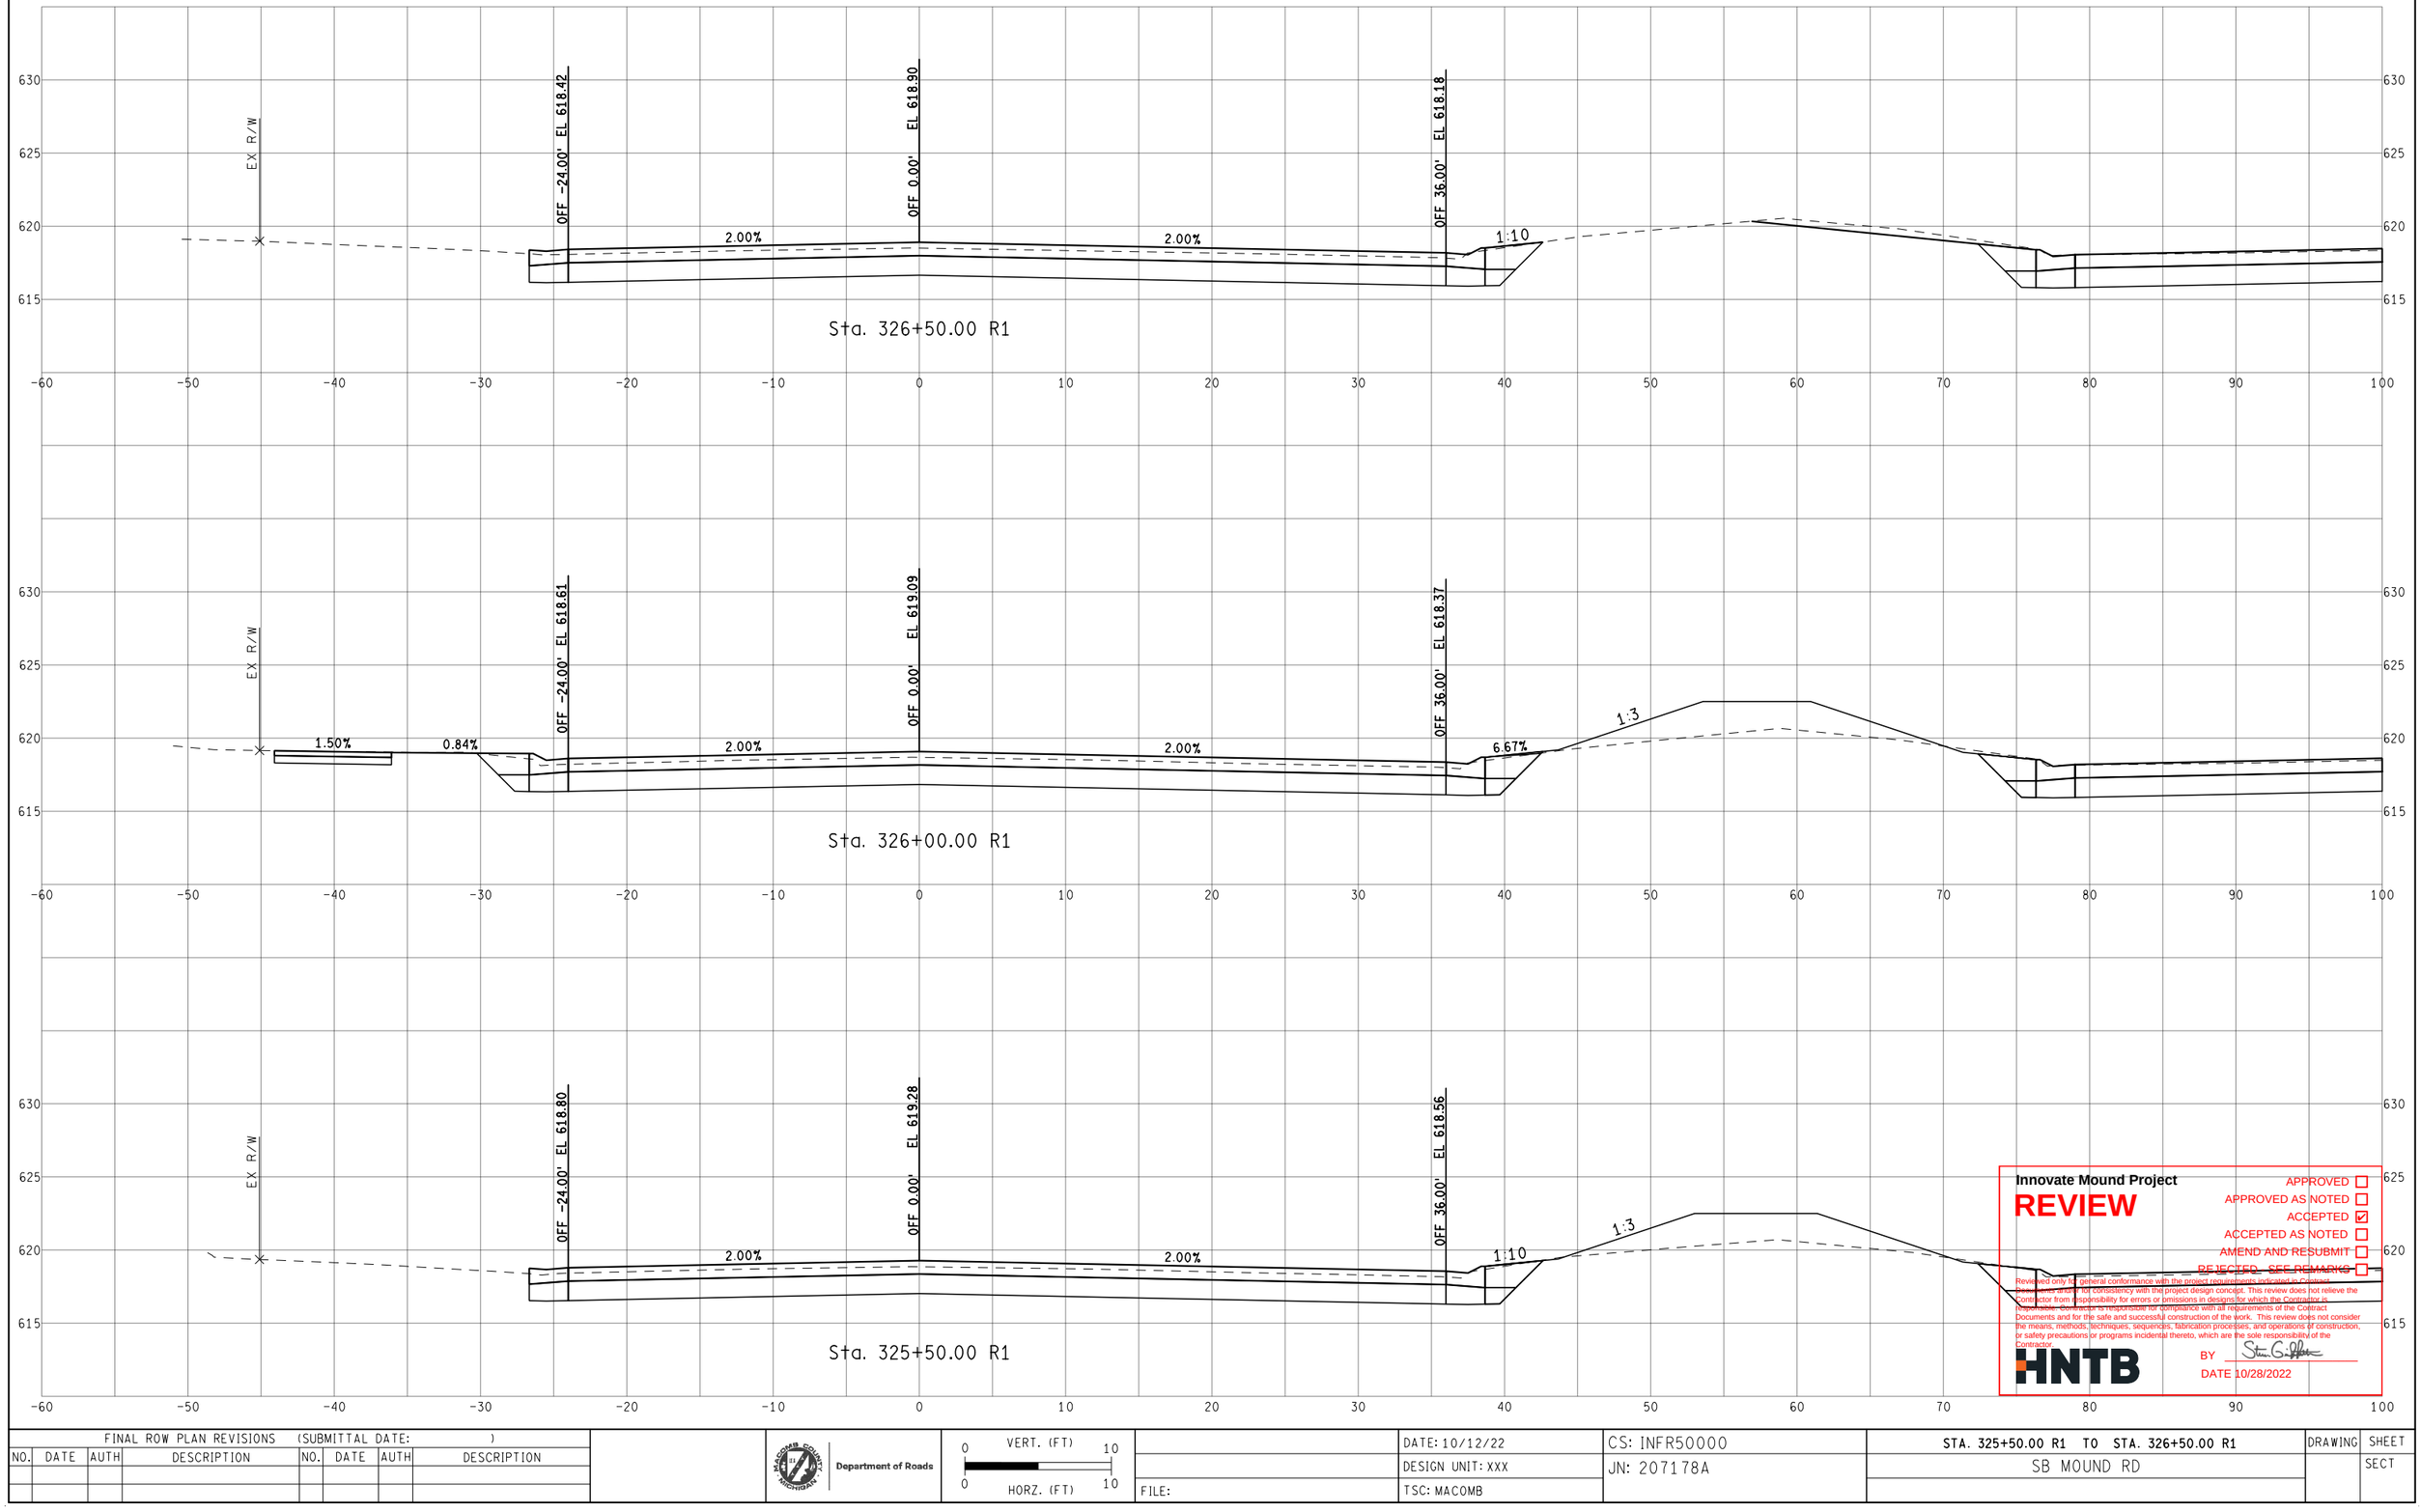

Innovate Mound Project

REVIEW

APPROVED ☐
APPROVED AS NOTED ☐
ACCEPTED ☑
ACCEPTED AS NOTED ☐
AMEND AND RESUBMIT ☐
REJECTED - SEE REMARKS ☐

Reviewed only for general conformance with the project requirements indicated in Contract Documents and for consistency with the project design concept. This review does not relieve the Contractor from responsibility for errors or omissions in designs for which the Contractor is responsible. Contractor is responsible for compliance with all requirements of the Contract Documents and for the safe and successful construction of the work. This review does not consider the means, methods, techniques, sequences, fabrication processes, and operations of construction, or safety precautions or programs incidental thereto, which are the sole responsibility of the Contractor.

HNTB

BY Steven G. Peltier

DATE 10/28/2022

FINAL ROW PLAN REVISIONS (SUBMITTAL DATE:)							
NO.	DATE	AUTH	DESCRIPTION	NO.	DATE	AUTH	DESCRIPTION

Department of Roads

VERT. (FT) 0 10

HORZ. (FT) 0 10

FILE:

DATE: 10/12/22

DESIGN UNIT: XXX

TSC: MACOMB

CS: INFR50000

JN: 207178A


STA. 325+50.00 R1 TO STA. 326+50.00 R1

SB MOUND RD


DRAWING

SHEET


SECT

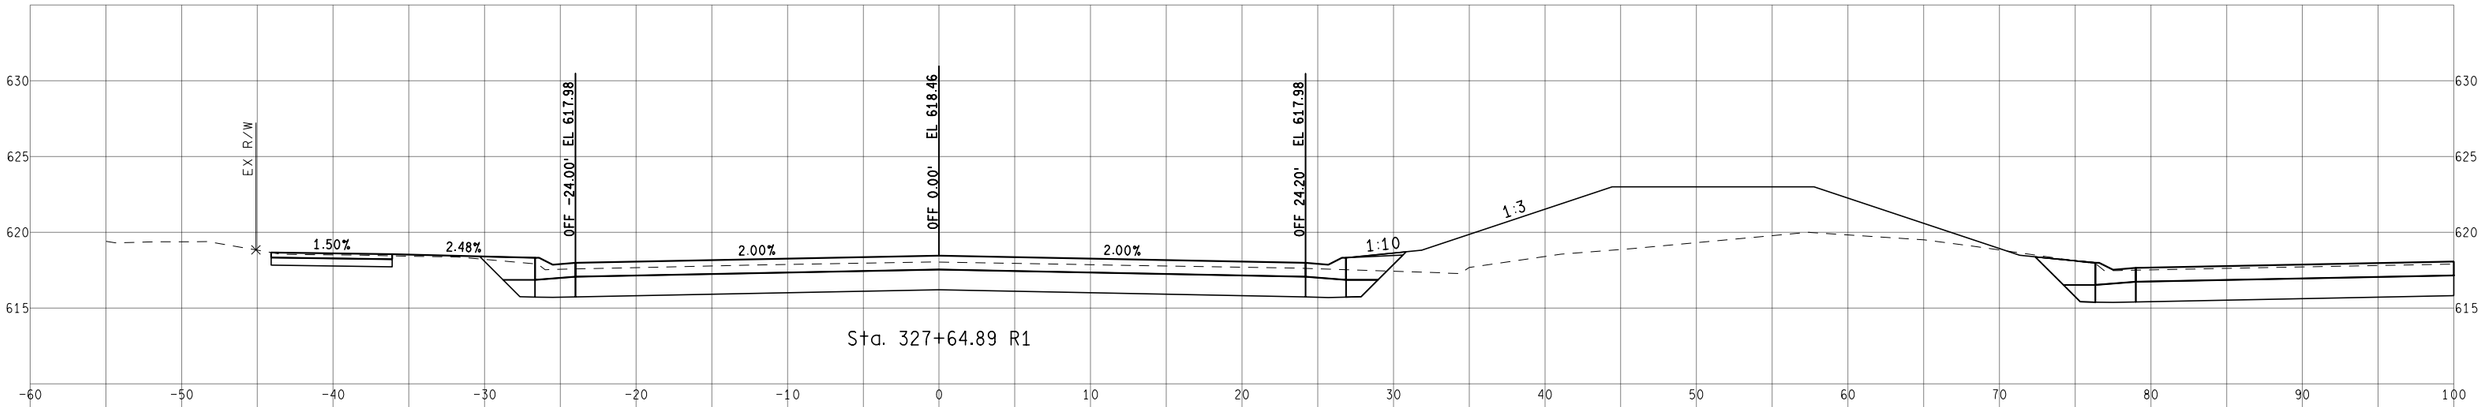

Sta. 327+64.89 R1

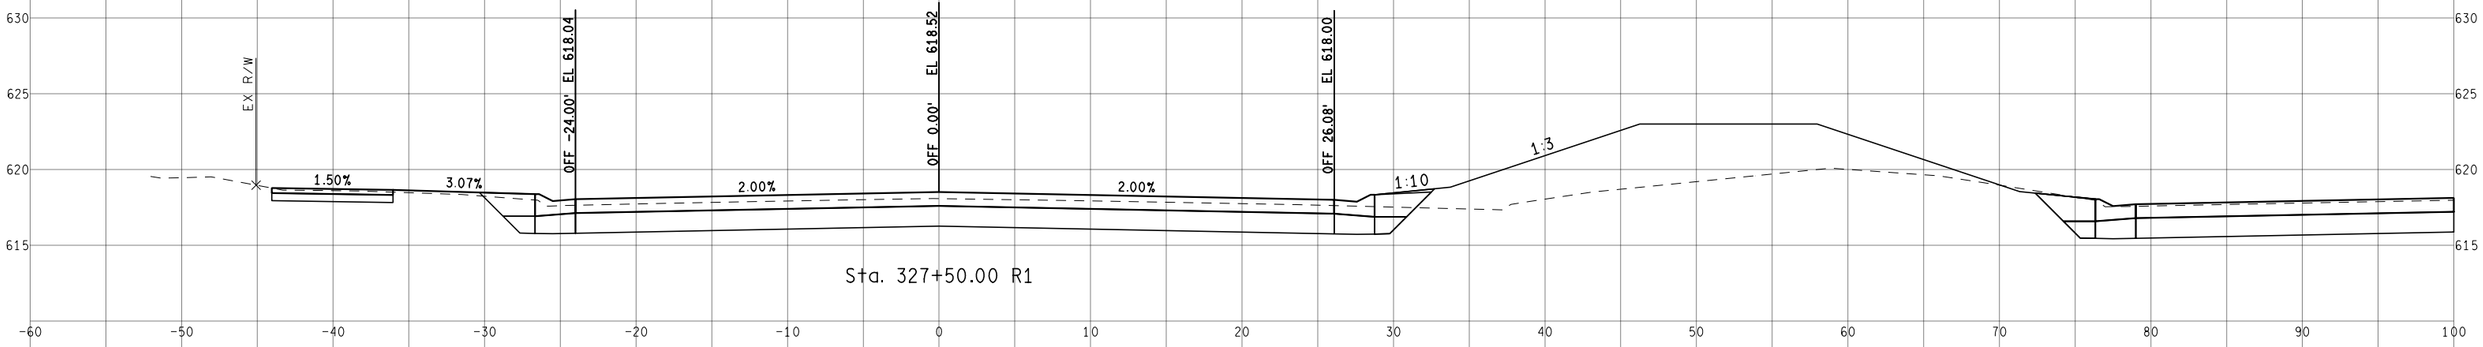

Sta. 327+50.00 R1

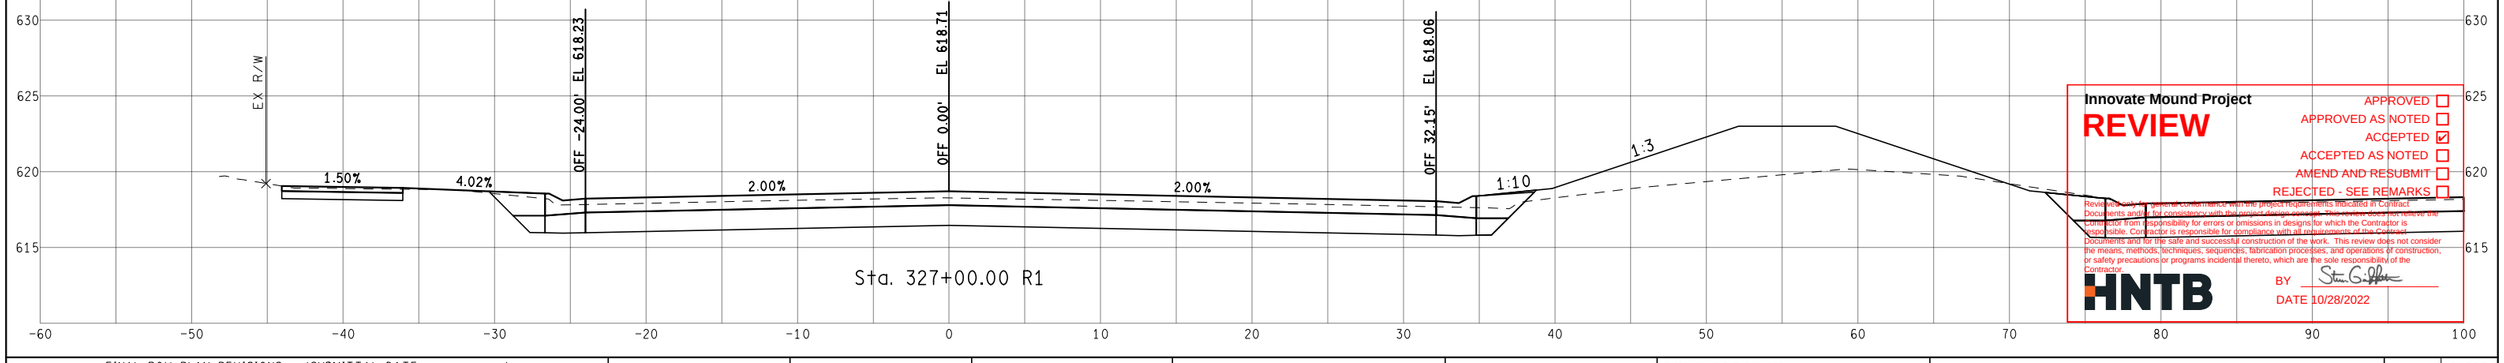

Sta. 327+00.00 R1

Innovate Mound Project

REVIEW

APPROVED ☐
APPROVED AS NOTED ☐
ACCEPTED ☑
ACCEPTED AS NOTED ☐
AMEND AND RESUBMIT ☐
REJECTED - SEE REMARKS ☐

Review is only for general conformance with the project requirements indicated in Contract Documents and is for consistency with the project. Review does not relieve the Contractor from responsibility for errors or omissions in designs for which the Contractor is responsible. Contractor is responsible for compliance with all requirements of the Contract Documents and for the safe and successful construction of the work. This review does not consider the means, methods, techniques, sequences, fabrication processes, and operations of construction; or safety precautions or programs incidental thereto, which are the sole responsibility of the Contractor.

HNTB

BY Stan Griffith

DATE 10/28/2022

FINAL ROW PLAN REVISIONS (SUBMITTAL DATE:)							
NO.	DATE	AUTH	DESCRIPTION	NO.	DATE	AUTH	DESCRIPTION

Department of Roads

VERT. (FT) 0 10

HORZ. (FT) 0 10

FILE:

DATE: 10/12/22

DESIGN UNIT: XXX

TSC: MACOMB

CS: INFR50000

JN: 207178A


STA. 327+00.00 R1 TO STA. 327+64.89 R1

SB MOUND RD


DRAWING

SHEET


SECT

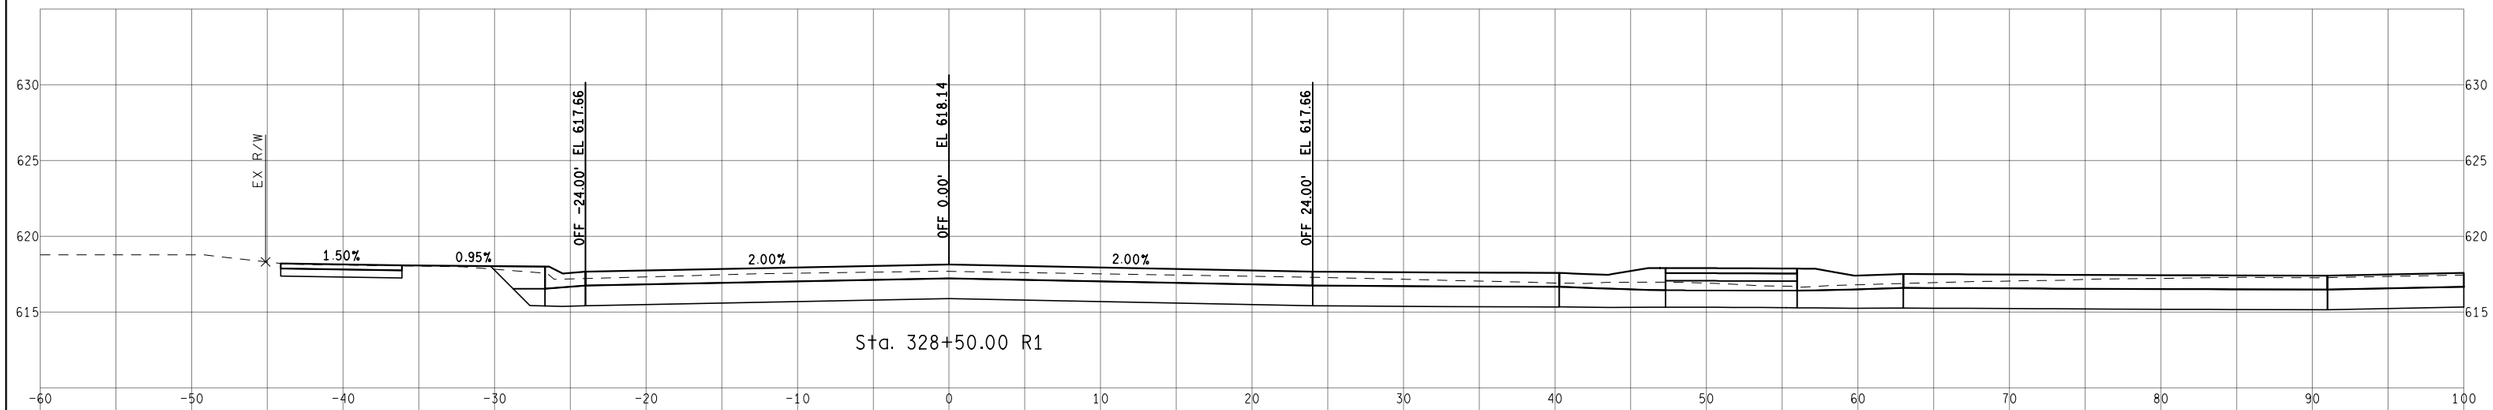

Sta. 328+50.00 R1

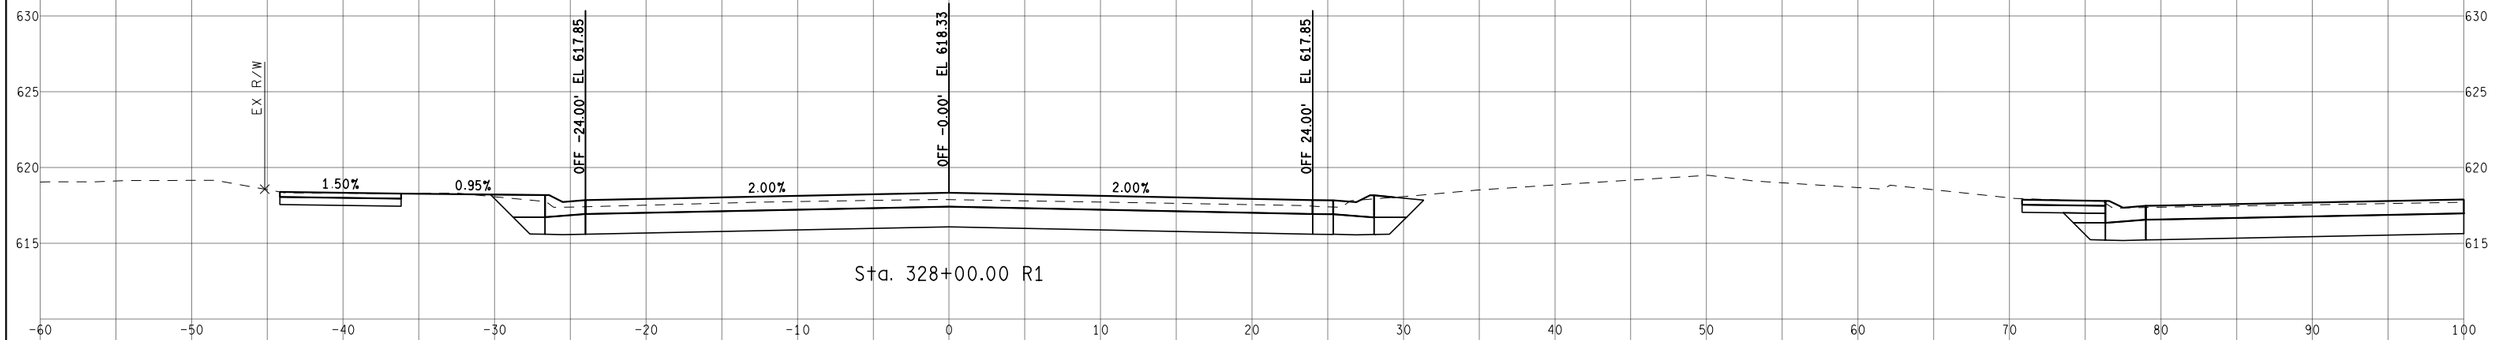

Sta. 328+00.00 R1

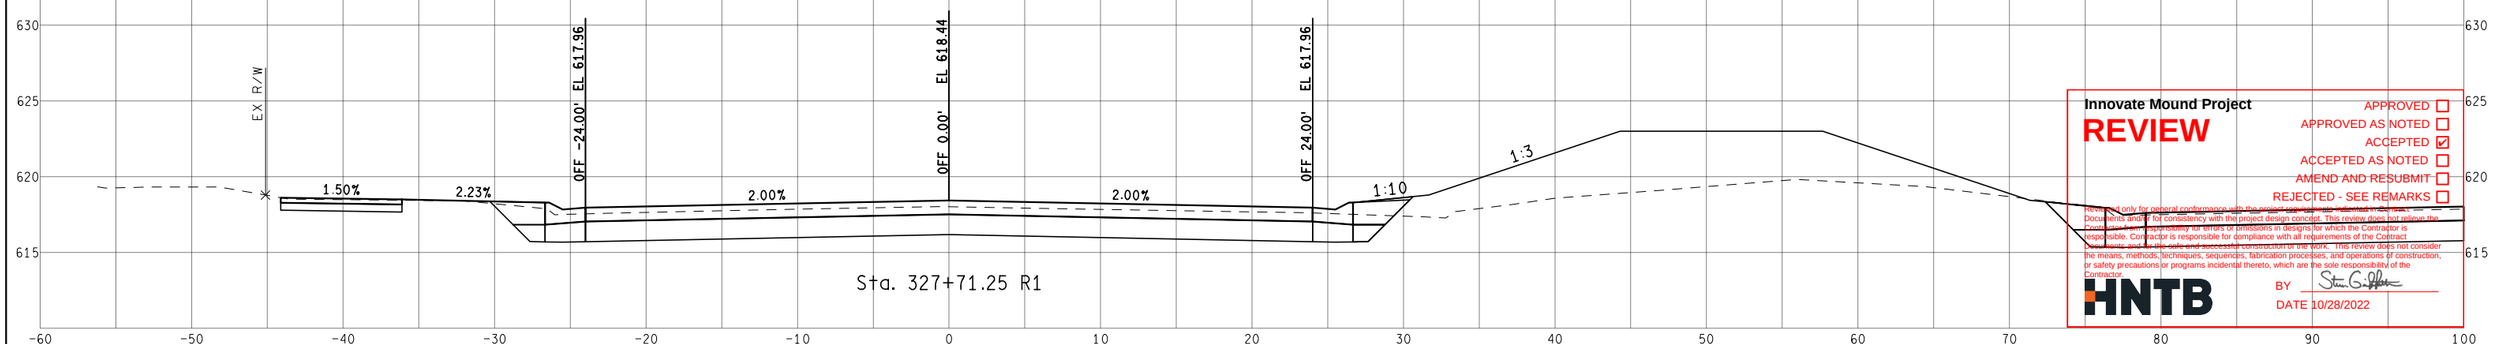

Sta. 327+71.25 R1

Innovate Mound Project

REVIEW

APPROVED ☐
APPROVED AS NOTED ☐
ACCEPTED ☑
ACCEPTED AS NOTED ☐
AMEND AND RESUBMIT ☐
REJECTED - SEE REMARKS ☐

Reviewed only for general conformance with the overall design concept. Checked for consistency with the project design concept. This review does not relieve the Contractor from responsibility for errors or omissions in designs for which the Contractor is responsible. Contractor is responsible for compliance with all requirements of the Contract Documents, and for the safe and successful construction of the work. This review does not consider the means, methods, techniques, sequences, fabrication processes, and operations of construction, or safety precautions or programs incidental thereto, which are the sole responsibility of the Contractor.

HNTB

BY

DATE 10/28/2022

FINAL ROW PLAN REVISIONS (SUBMITTAL DATE:)							
NO.	DATE	AUTH	DESCRIPTION	NO.	DATE	AUTH	DESCRIPTION

Department of Roads

VERT. (FT) 0 10

HORZ. (FT) 0 10

FILE:

DATE: 10/12/22

DESIGN UNIT: XXX

TSC: MACOMB

CS: INFR50000

JN: 207178A


STA. 327+71.25 R1 TO STA. 328+50.00 R1

SB MOUND RD

DRAWING

SHEET

SECT

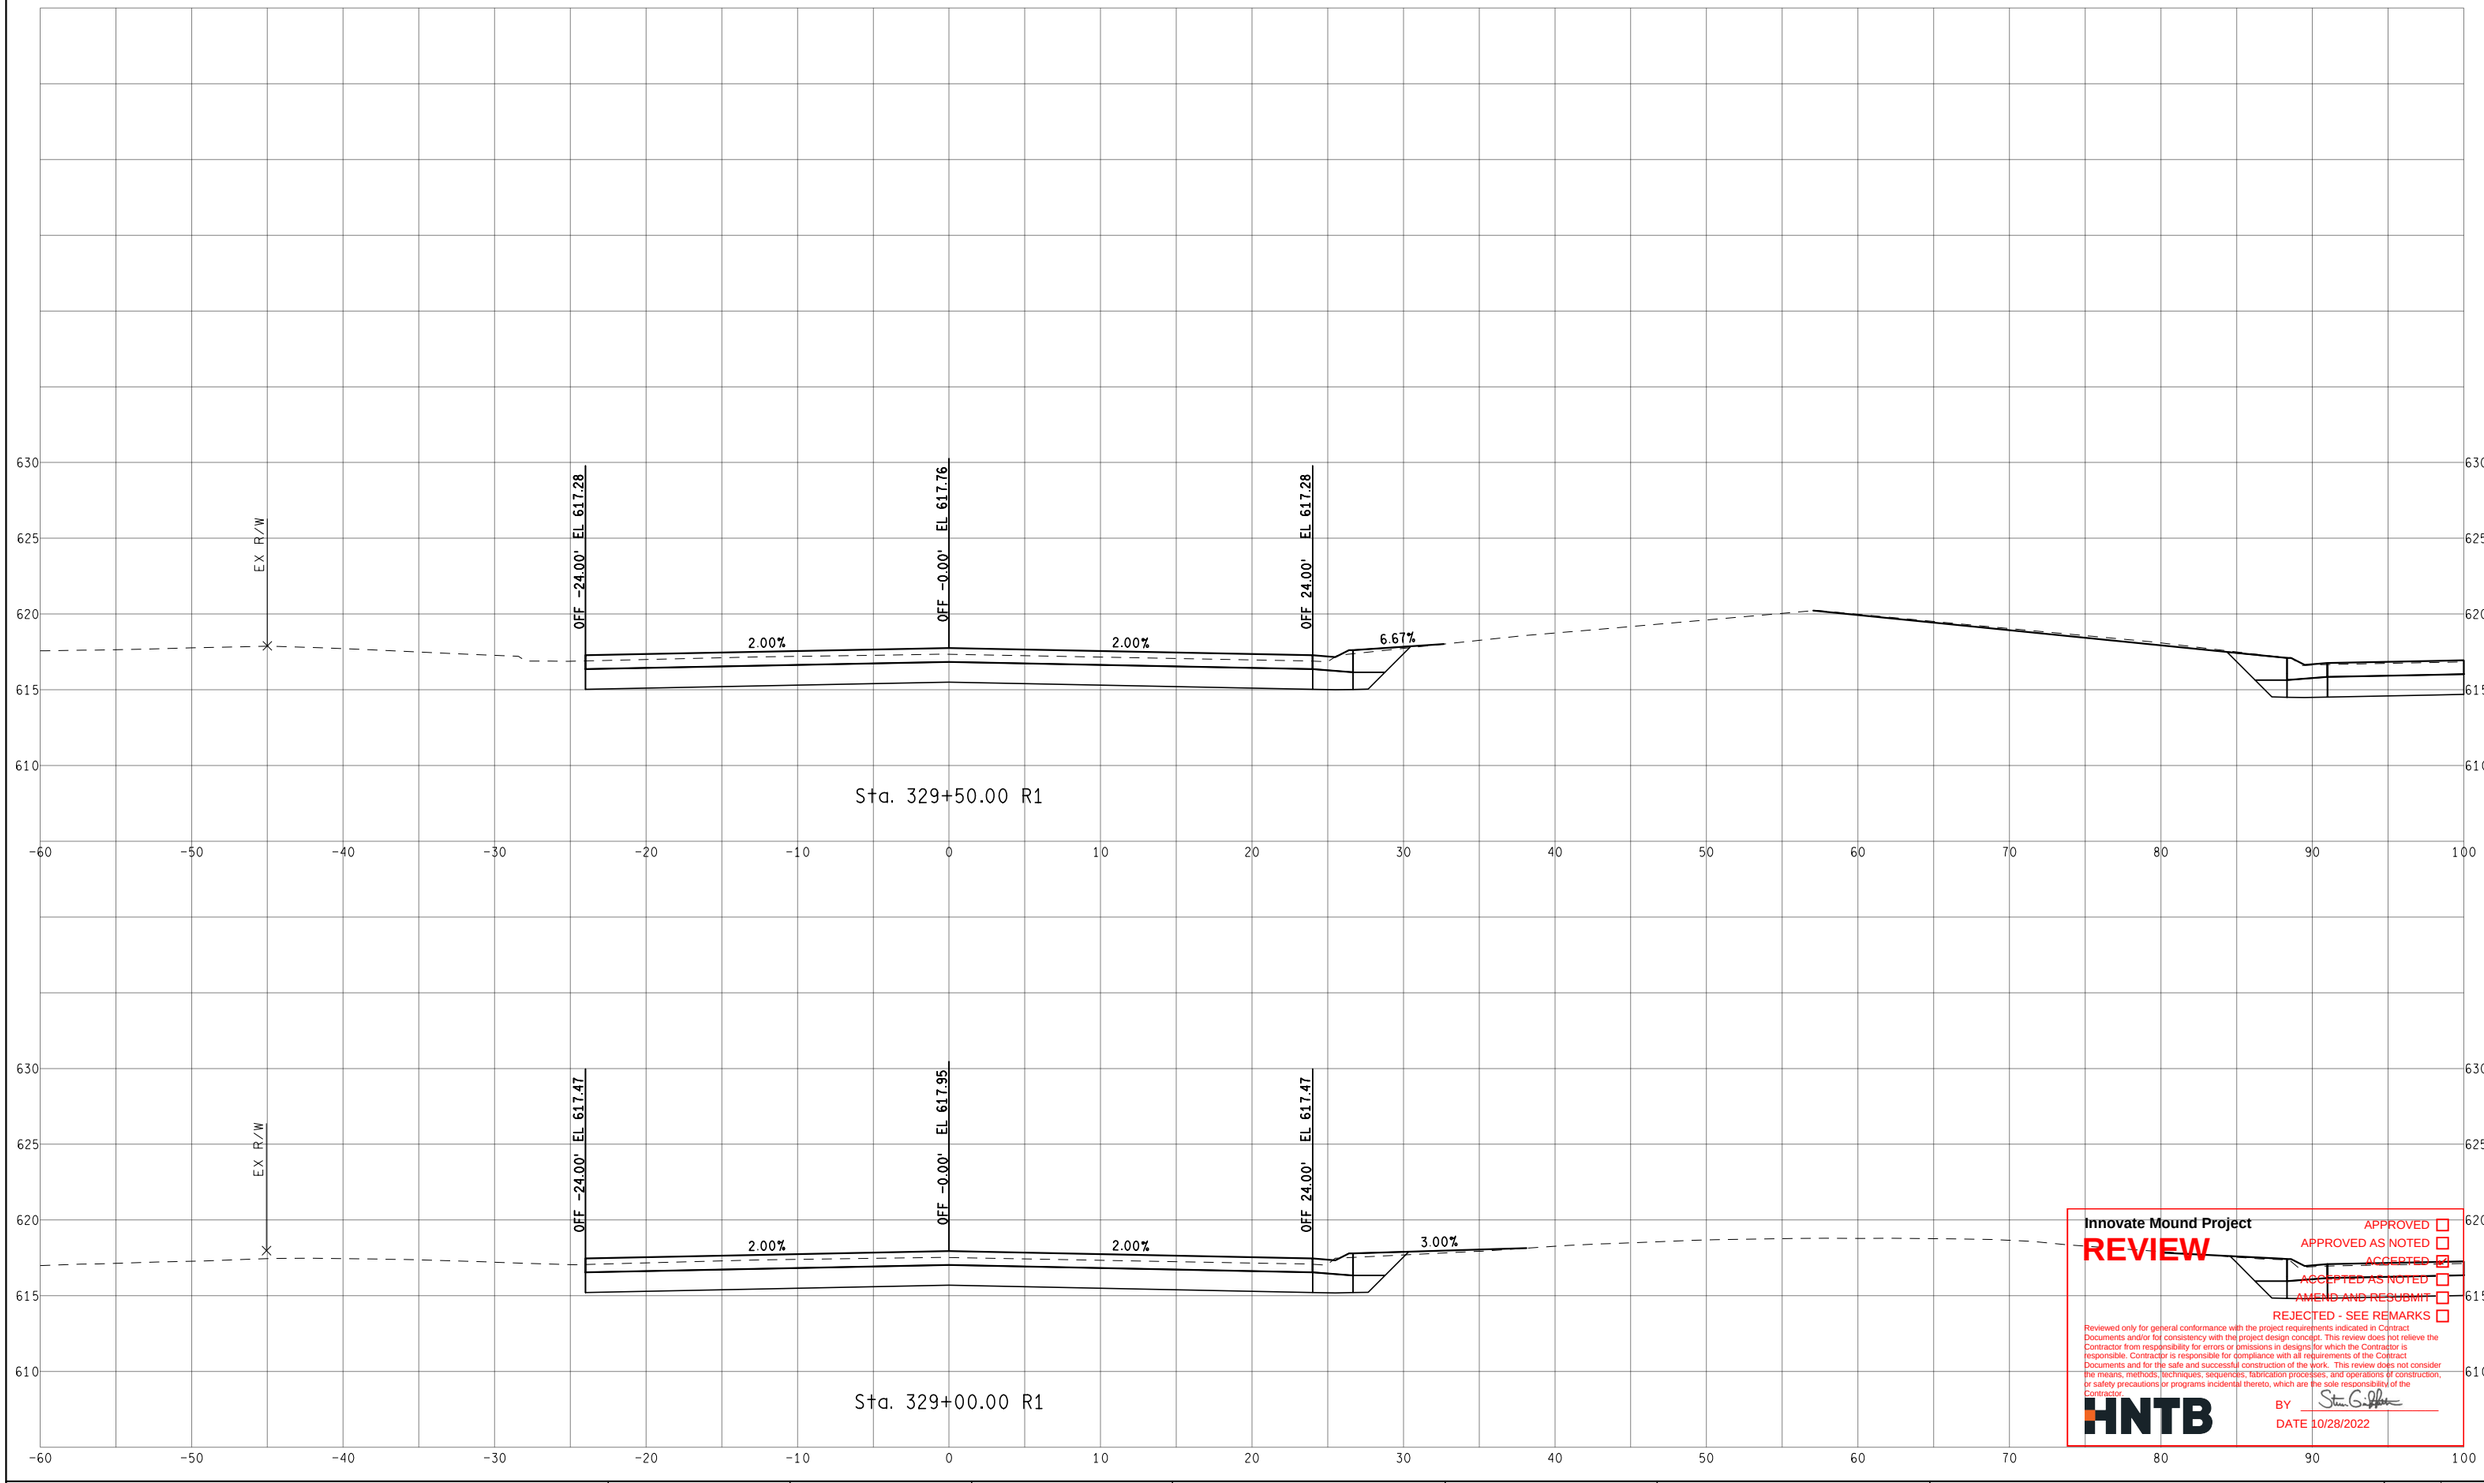

Innovate Mound Project

REVIEW

APPROVED ☐
APPROVED AS NOTED ☐
ACCEPTED ☒
ACCEPTED AS NOTED ☐
AMEND AND RESUBMIT ☐
REJECTED - SEE REMARKS ☐

Reviewed only for general conformance with the project requirements indicated in Contract Documents and/or for consistency with the project design concept. This review does not relieve the Contractor from responsibility for errors or omissions in designs for which the Contractor is responsible. Contractor is responsible for compliance with all requirements of the Contract Documents and for the safe and successful construction of the work. This review does not consider the means, methods, techniques, sequences, fabrication processes, and operations of construction, or safety precautions or programs incidental thereto, which are the sole responsibility of the Contractor.

HNTB

BY Steven G. Palmer

DATE 10/28/2022

FINAL ROW PLAN REVISIONS (SUBMITTAL DATE:)							
NO.	DATE	AUTH	DESCRIPTION	NO.	DATE	AUTH	DESCRIPTION

Department of Roads

VERT. (FT) 0 10

HORZ. (FT) 0 10

FILE:

DATE: 10/12/22

DESIGN UNIT: XXX

TSC: MACOMB

CS: INFR50000

JN: 207178A


STA. 329+00.00 R1 TO STA. 329+50.00 R1

SB MOUND RD

DRAWING

SHEET

SECT

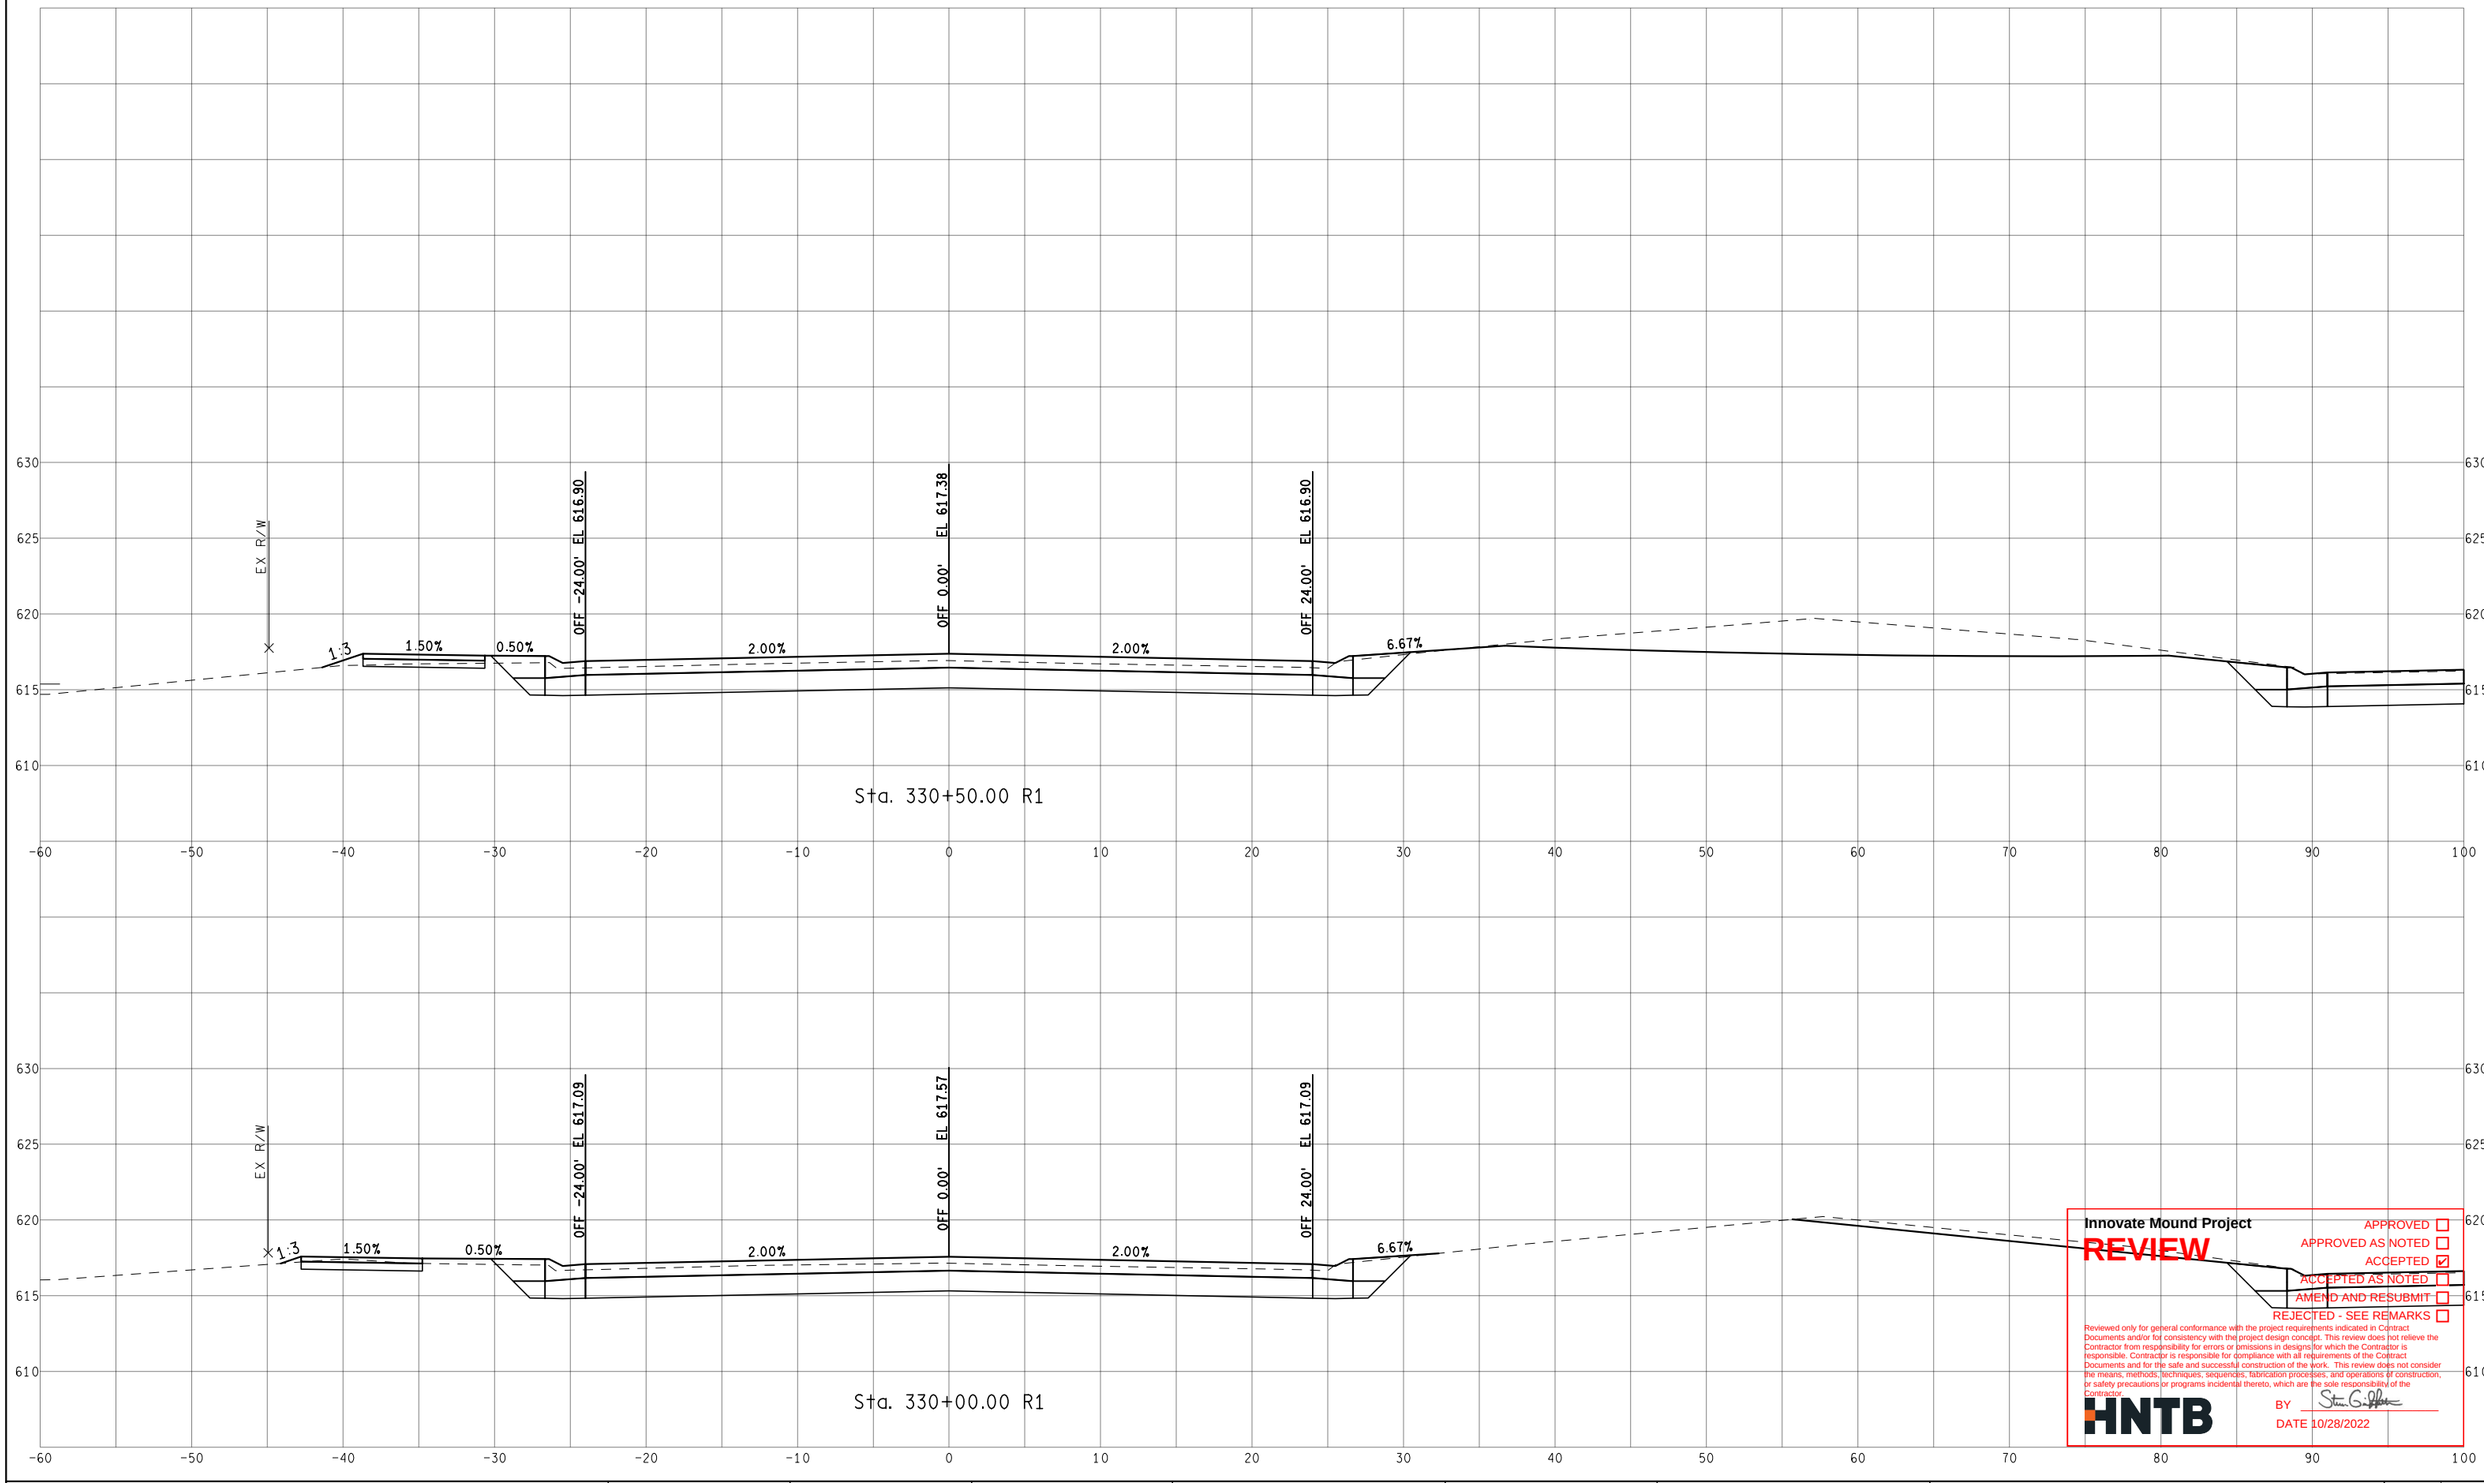

Innovate Mound Project

REVIEW

APPROVED ☐
APPROVED AS NOTED ☐
ACCEPTED ☑
ACCEPTED AS NOTED ☐
AMEND AND RESUBMIT ☐
REJECTED - SEE REMARKS ☐

Reviewed only for general conformance with the project requirements indicated in Contract Documents and/or for consistency with the project design concept. This review does not relieve the Contractor from responsibility for errors or omissions in designs for which the Contractor is responsible. Contractor is responsible for compliance with all requirements of the Contract Documents and for the safe and successful construction of the work. This review does not consider the means, methods, techniques, sequences, fabrication processes, and operations of construction, or safety precautions or programs incidental thereto, which are the sole responsibility of the Contractor.

HNTB

BY

DATE 10/28/2022

FINAL ROW PLAN REVISIONS (SUBMITTAL DATE:)							
NO.	DATE	AUTH	DESCRIPTION	NO.	DATE	AUTH	DESCRIPTION

MACOMB COUNTY MICHIGAN Department of Roads

0 VERT. (FT) 10
0 HORZ. (FT) 10


FILE:

DATE: 10/12/22
DESIGN UNIT: XXX
TSC: MACOMB

CS: INFR50000
JN: 207178A

STA. 330+00.00 R1 TO STA. 330+50.00 R1
SB MOUND RD

DRAWING
SHEET
SECT

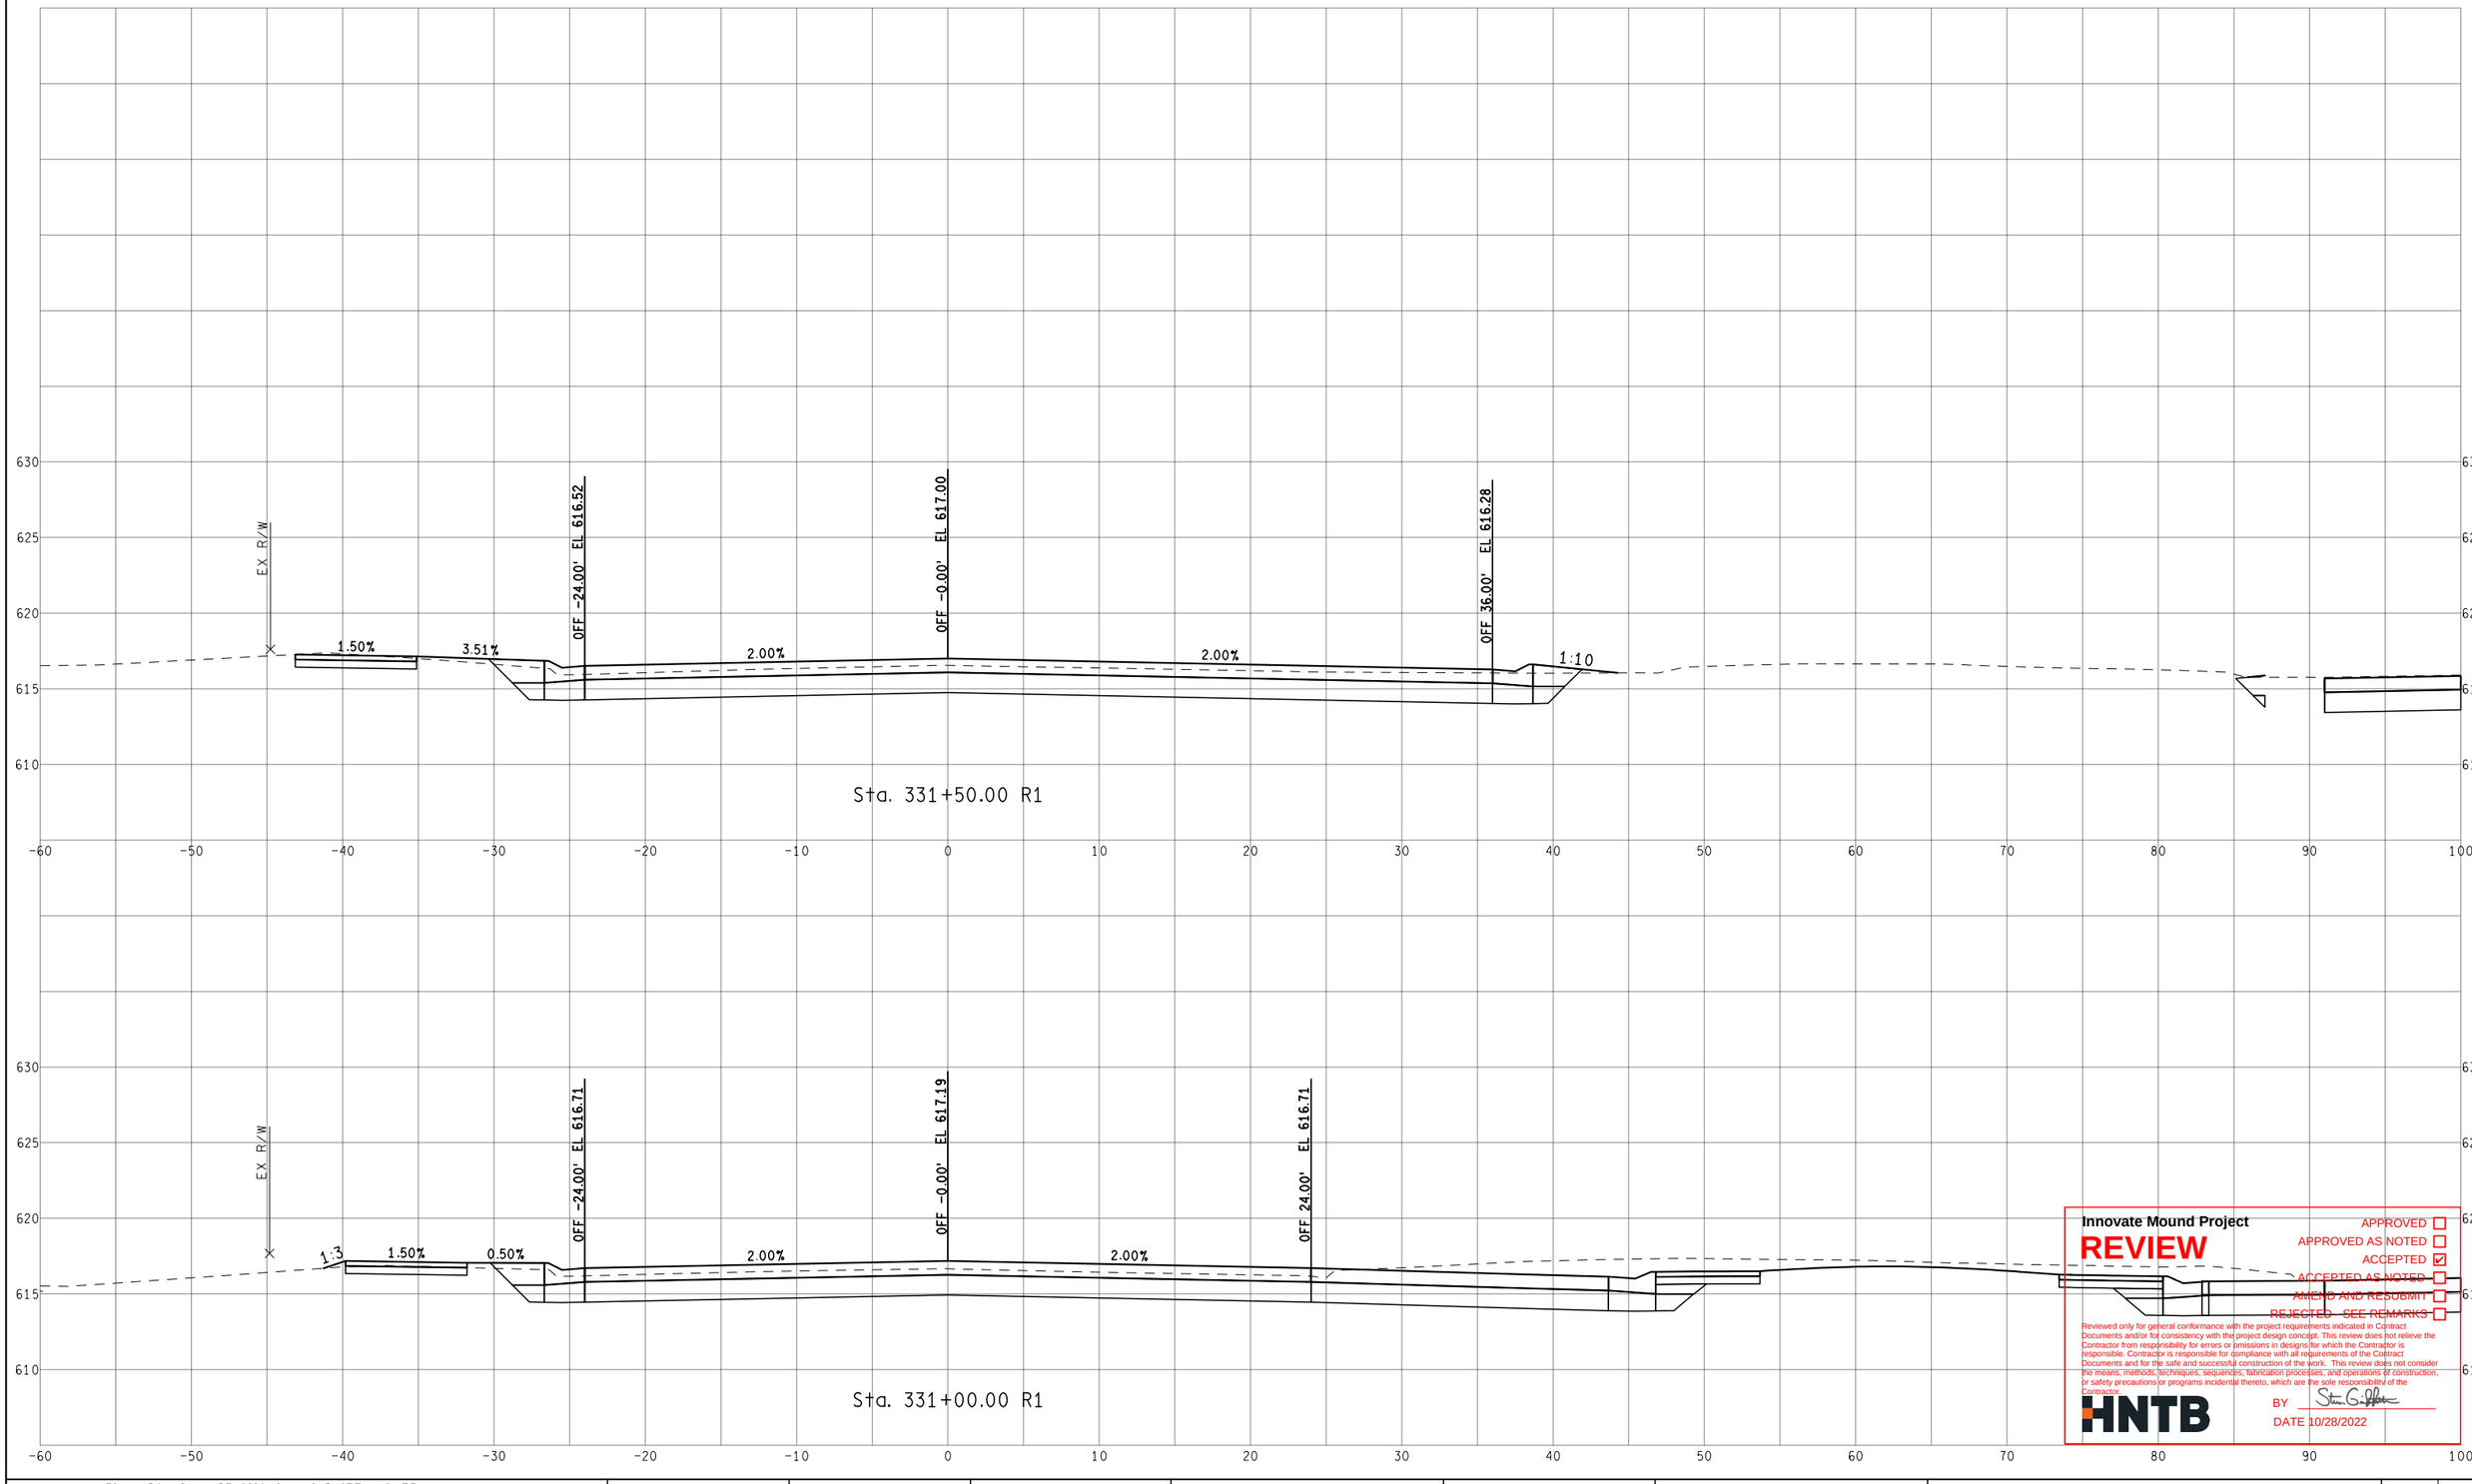

Innovate Mound Project

REVIEW

APPROVED ☐
APPROVED AS NOTED ☐
ACCEPTED ☑
ACCEPTED AS NOTED ☐
AMEND AND RESUBMIT ☐
REJECTED SEE REMARKS ☐

Reviewed only for general conformance with the project requirements indicated in Contract Documents and/or for consistency with the project design concept. This review does not relieve the Contractor from responsibility for errors or omissions in designs for which the Contractor is responsible. Contractor is responsible for compliance with all requirements of the Contract Documents and for the safe and successful construction of the work. This review does not consider the means, methods, techniques, sequences, fabrication processes, and operations of construction, or safety precautions or programs incidental thereto, which are the sole responsibility of the Contractor.

HNTB

BY

DATE 10/28/2022

FINAL ROW PLAN REVISIONS (SUBMITTAL DATE:)							
NO.	DATE	AUTH	DESCRIPTION	NO.	DATE	AUTH	DESCRIPTION

Department of Roads

VERT. (FT) 0 10
HORZ. (FT) 0 10


FILE:

DATE: 10/12/22
DESIGN UNIT: XXX
TSC: MACOMB

CS: INFR50000
JN: 207178A

STA. 331+00.00 R1 TO STA. 331+50.00 R1
SB MOUND RD

DRAWING
SHEET
SECT

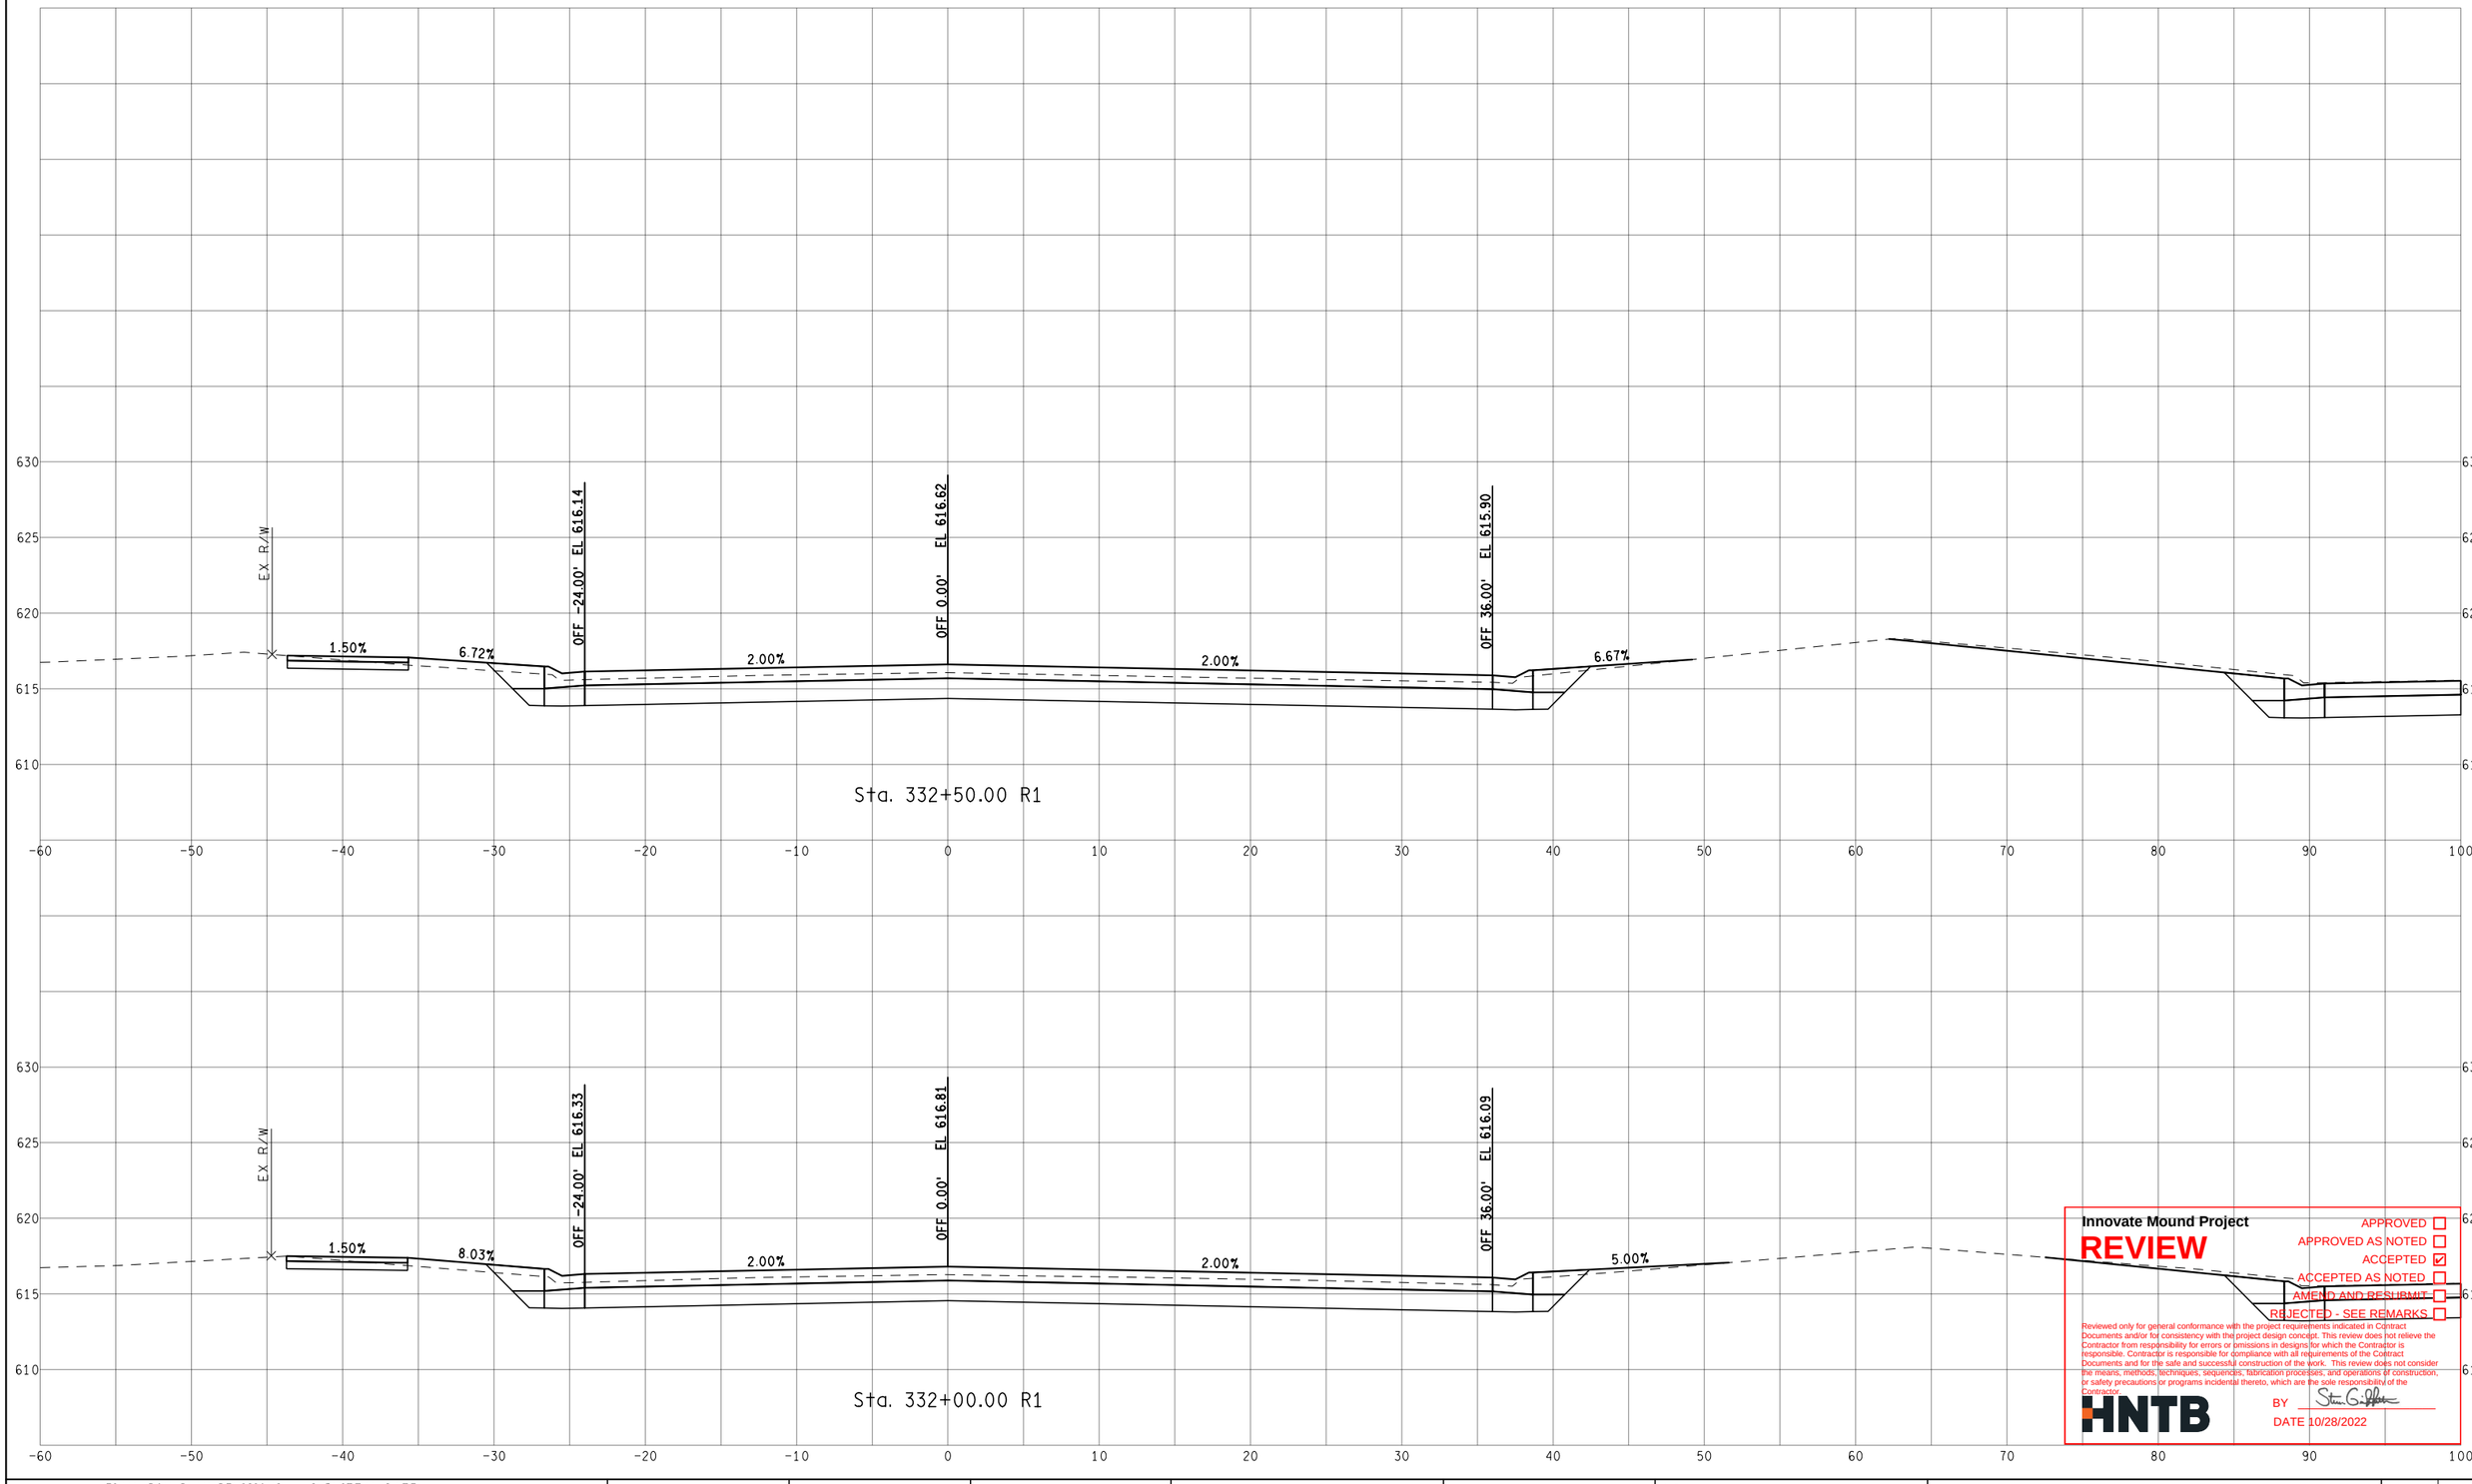

Innovate Mound Project

REVIEW

APPROVED ☐
APPROVED AS NOTED ☐
ACCEPTED ☑
ACCEPTED AS NOTED ☐
AMEND AND RESUBMIT ☐
REJECTED - SEE REMARKS ☐

Reviewed only for general conformance with the project requirements indicated in Contract Documents and/or for consistency with the project design concept. This review does not relieve the Contractor from responsibility for errors or omissions in designs for which the Contractor is responsible. Contractor is responsible for compliance with all requirements of the Contract Documents and for the safe and successful construction of the work. This review does not consider the means, methods, techniques, sequences, fabrication processes, and operations of construction, or safety precautions or programs incidental thereto, which are the sole responsibility of the Contractor.

HNTB

BY Steven G. Peltier

DATE 10/28/2022

FINAL ROW PLAN REVISIONS (SUBMITTAL DATE:)							
NO.	DATE	AUTH	DESCRIPTION	NO.	DATE	AUTH	DESCRIPTION

Macomb County Michigan — Department of Roads

VERT. (FT) 0 10
HORZ. (FT) 0 10


FILE:

DATE: 10/12/22
DESIGN UNIT: XXX
TSC: MACOMB


CS: INFR50000
JN: 207178A

STA. 332+00.00 R1 TO STA. 332+50.00 R1
SB MOUND RD


DRAWING
SHEET
SECT

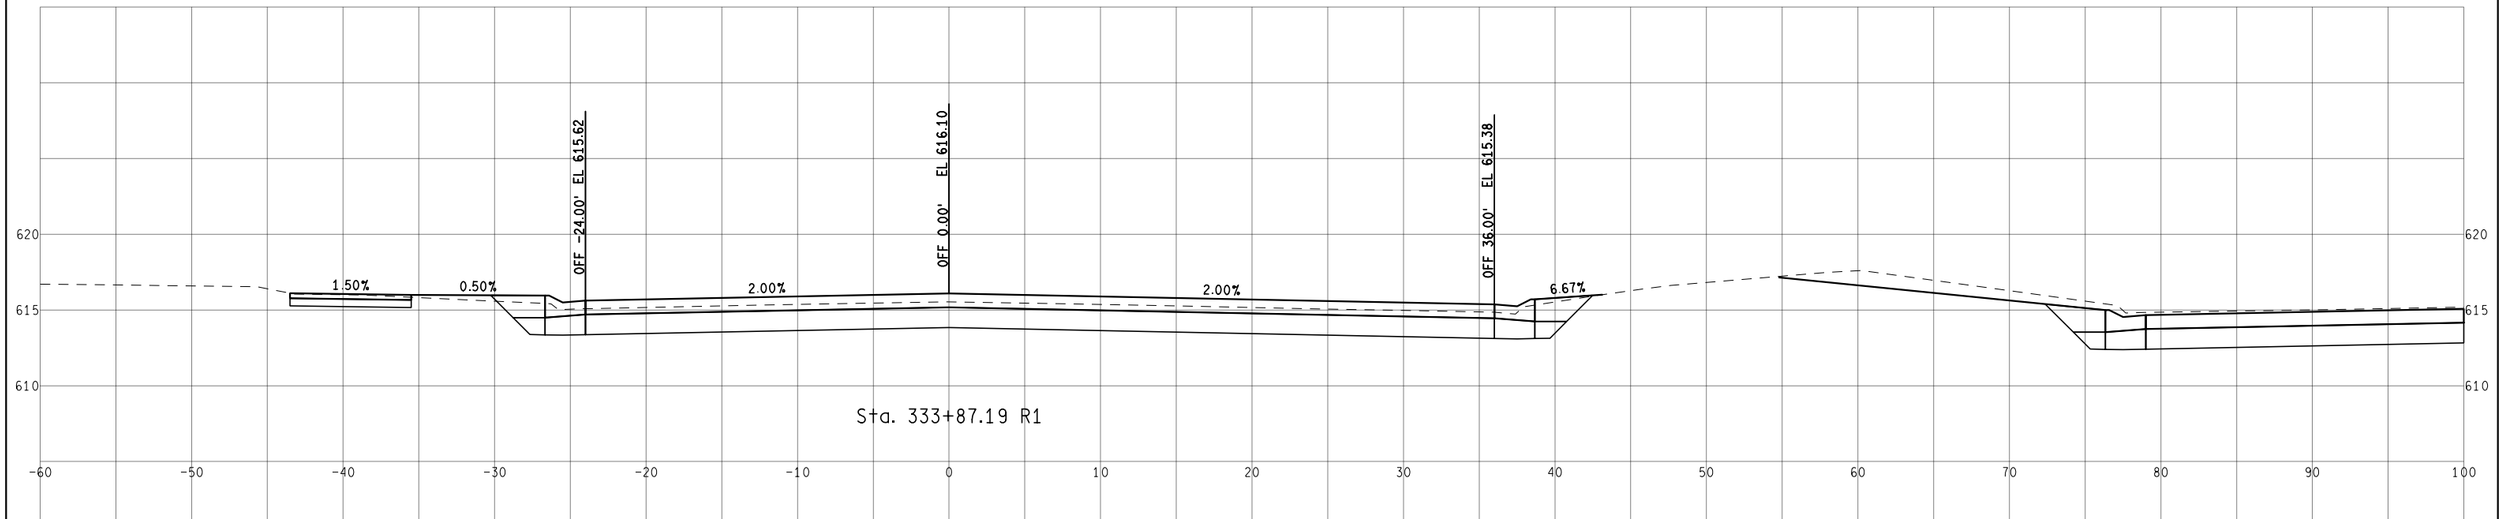

Sta. 333+87.19 R1

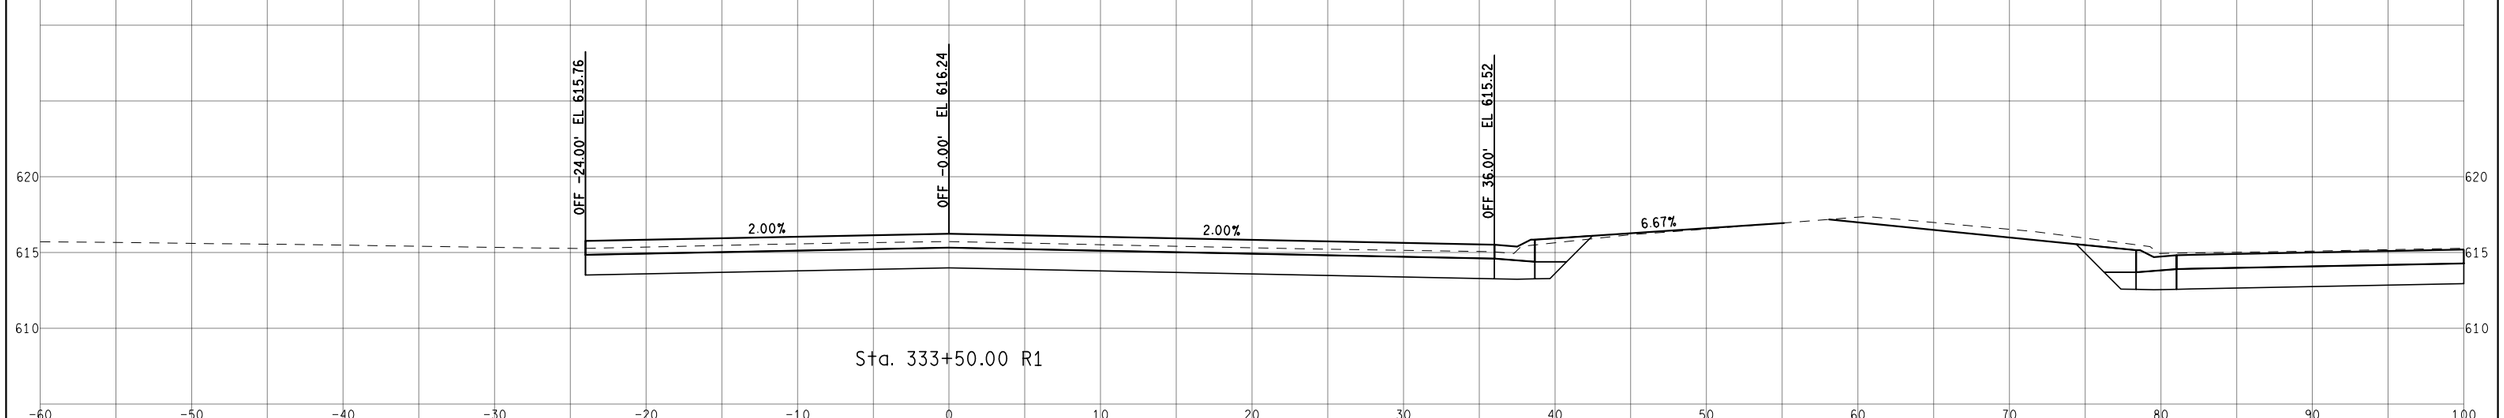

Sta. 333+50.00 R1

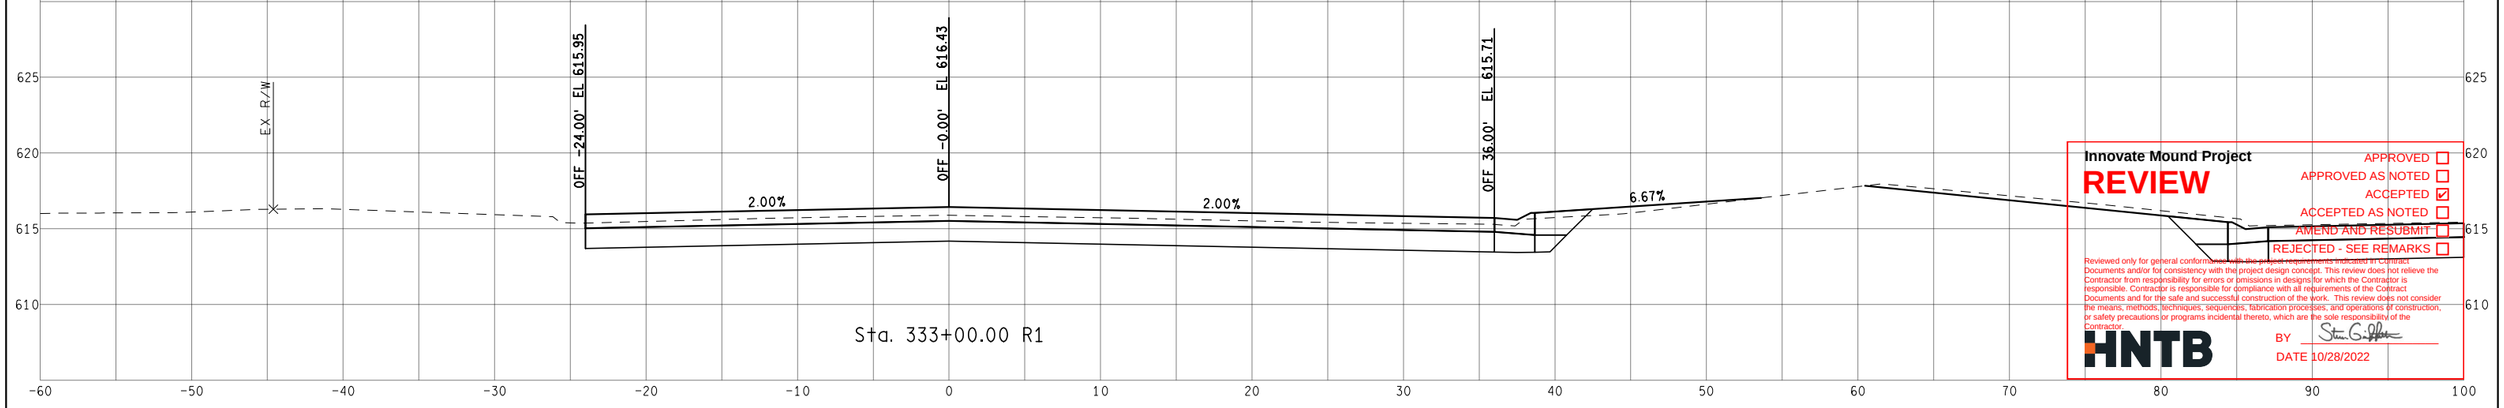

Sta. 333+00.00 R1

Innovate Mound Project

REVIEW

APPROVED ☐
APPROVED AS NOTED ☐
ACCEPTED ☑
ACCEPTED AS NOTED ☐
AMEND AND RESUBMIT ☐
REJECTED - SEE REMARKS ☐

Reviewed only for general conformance with the project requirements indicated in Contract Documents and/or for consistency with the project design concept. This review does not relieve the Contractor from responsibility for errors or omissions in designs for which the Contractor is responsible. Contractor is responsible for compliance with all requirements of the Contract Documents and for the safe and successful construction of the work. This review does not consider the means, methods, techniques, sequences, fabrication processes, and operations of construction, or safety precautions or programs incidental thereto, which are the sole responsibility of the Contractor.

HNTB

BY Steven G. Griffin

DATE 10/28/2022

FINAL ROW PLAN REVISIONS (SUBMITTAL DATE:)							
NO.	DATE	AUTH	DESCRIPTION	NO.	DATE	AUTH	DESCRIPTION

Department of Roads

0 VERT. (FT) 10

0 HORZ. (FT) 10

FILE:

DATE: 10/12/22

DESIGN UNIT: XXX

TSC: MACOMB

CS: INFR50000

JN: 207178A


STA. 333+00.00 R1 TO STA. 333+87.19 R1

SB MOUND RD

DRAWING

SHEET

SECT

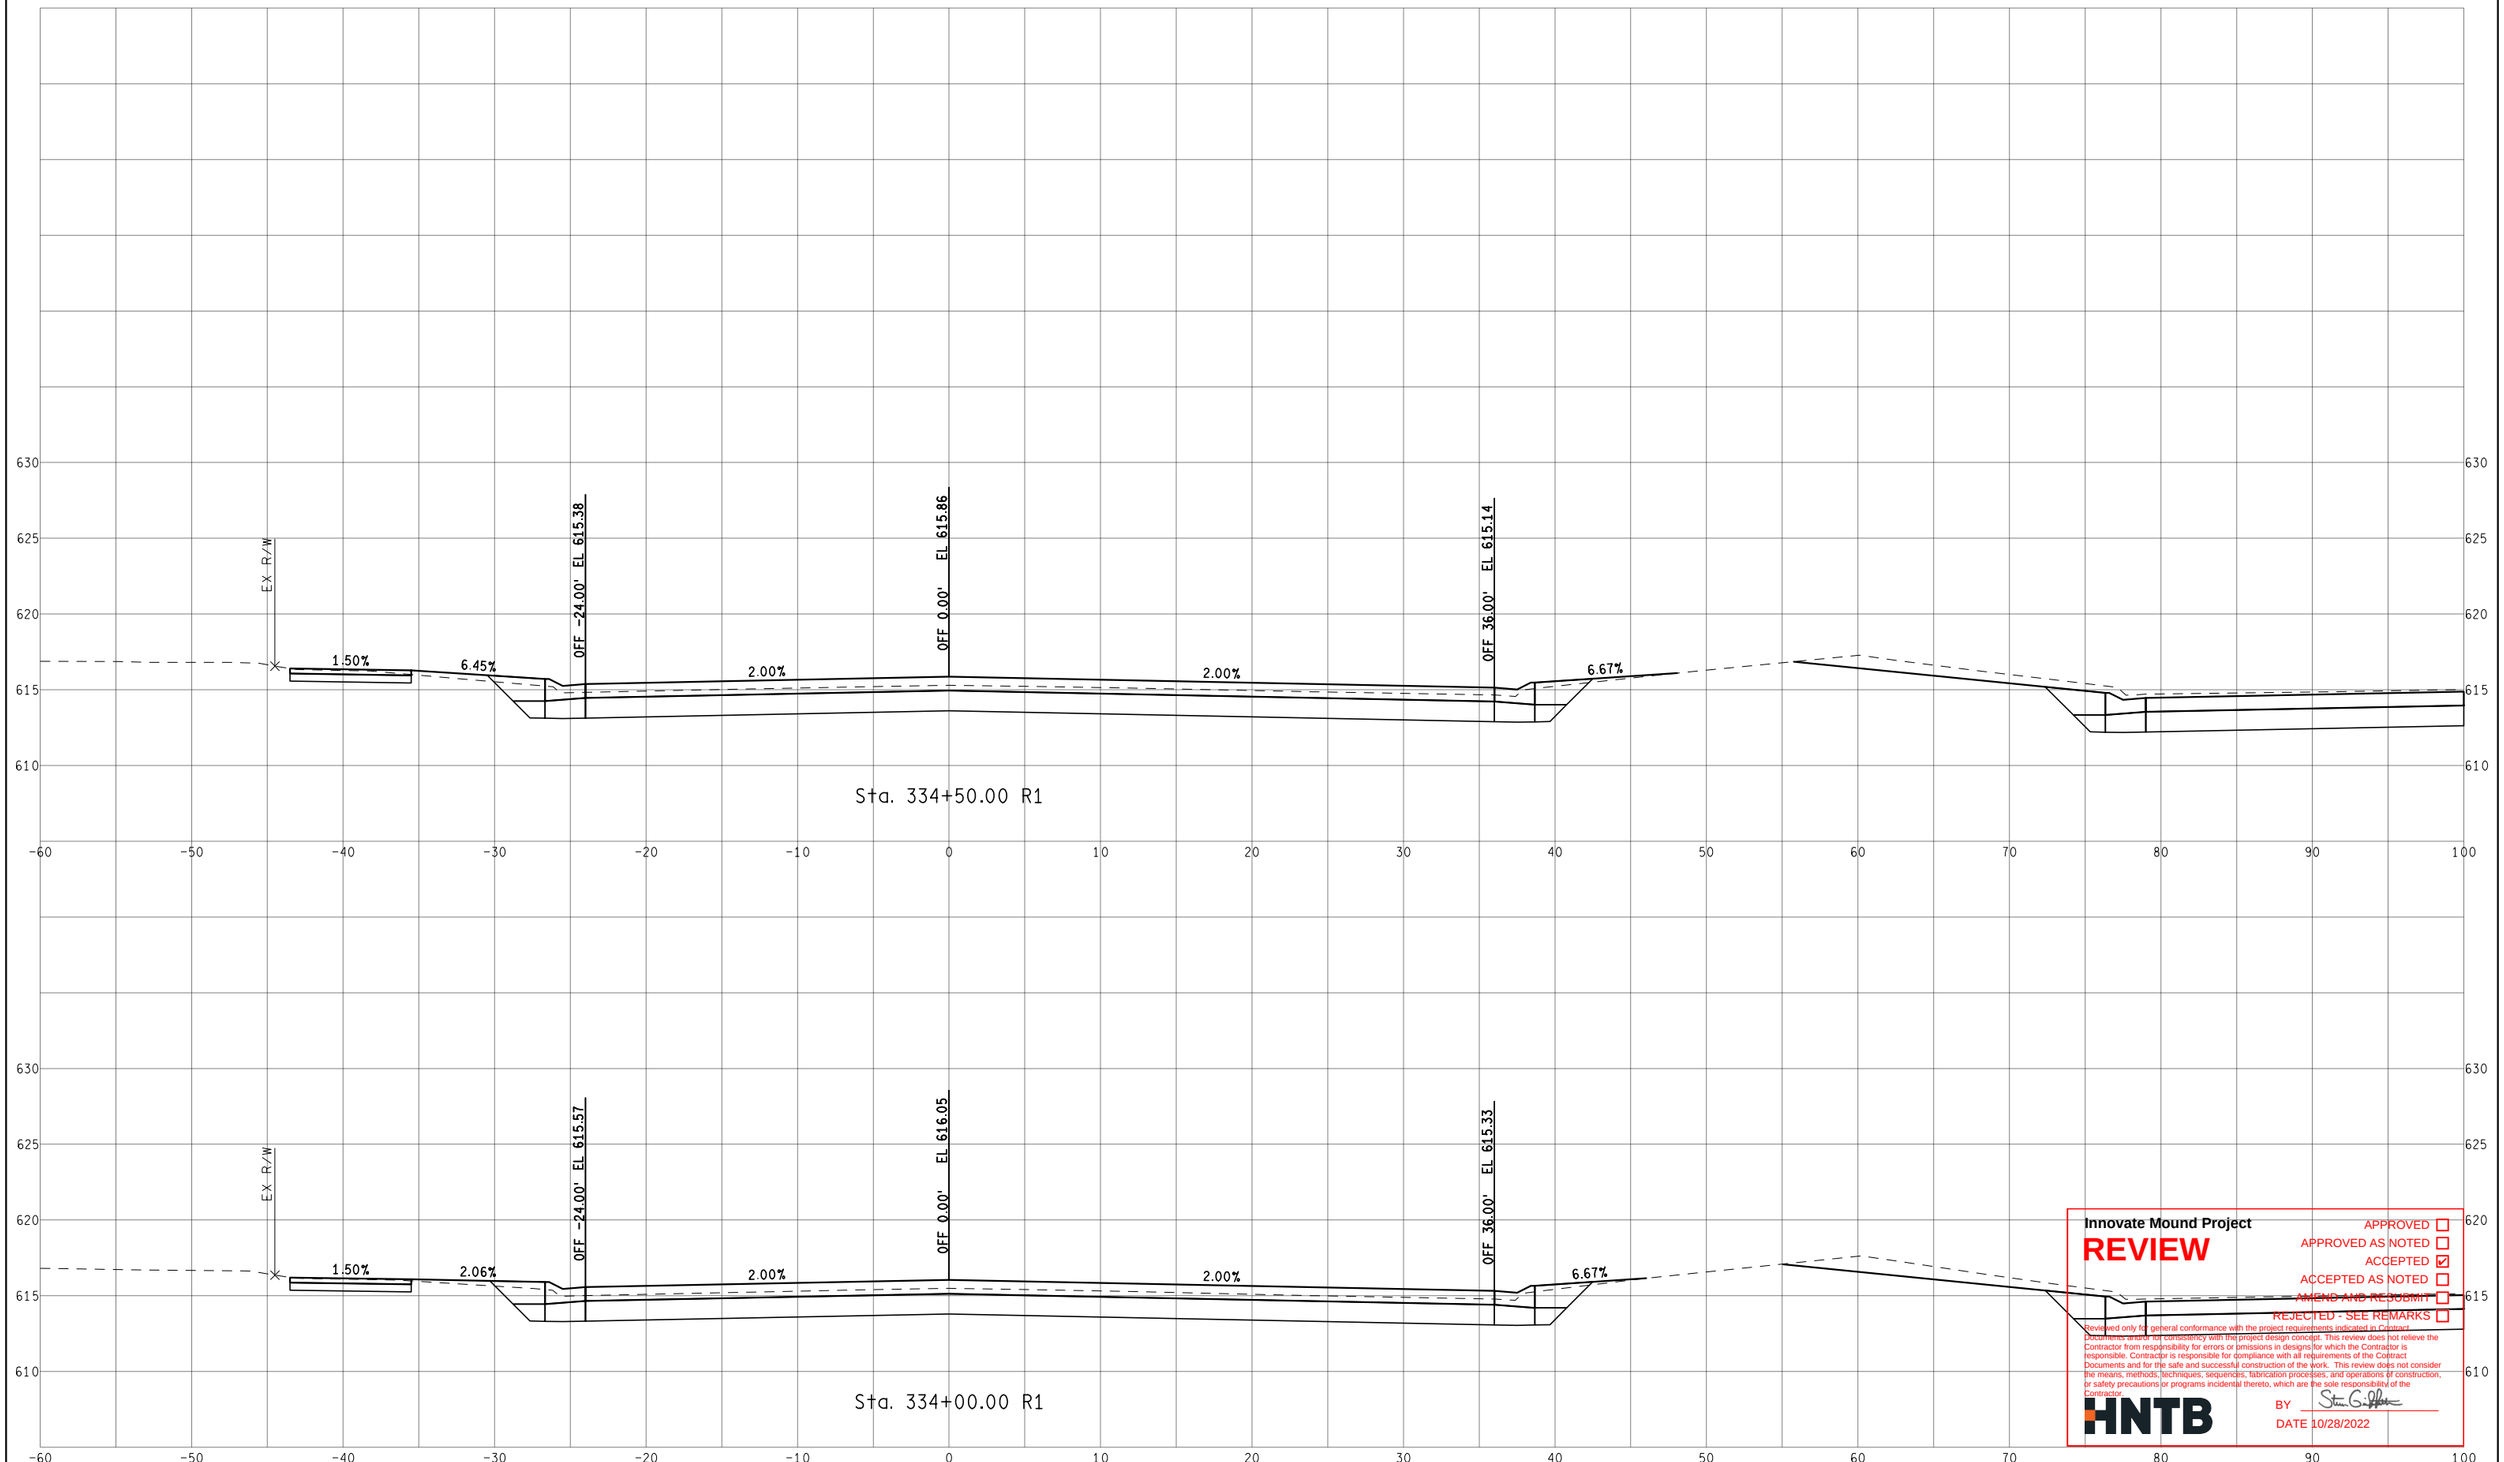

Sta. 334+50.00 R1

Sta. 334+00.00 R1

Innovate Mound Project

REVIEW

- APPROVED ☐
- APPROVED AS NOTED ☐
- ACCEPTED ☑
- ACCEPTED AS NOTED ☐
- AMEND AND RESUBMIT ☐
- REJECTED - SEE REMARKS ☐

Reviewed only for general conformance with the project requirements indicated in Contract Documents and/or for consistency with the project design concept. This review does not relieve the Contractor from responsibility for errors or omissions in designs for which the Contractor is responsible. Contractor is responsible for compliance with all requirements of the Contract Documents and for the safe and successful construction of the work. This review does not consider the means, methods, techniques, sequences, fabrication processes, and operations of construction, or safety precautions or programs incidental thereto, which are the sole responsibility of the Contractor.

HNTB

BY Steven G. Jeffers

DATE 10/28/2022

FINAL ROW PLAN REVISIONS (SUBMITTAL DATE:)							
NO.	DATE	AUTH	DESCRIPTION	NO.	DATE	AUTH	DESCRIPTION

Department of Roads

VERT. (FT) 0 10

HORZ. (FT) 0 10

FILE:

DATE: 10/12/22

DESIGN UNIT: XXX

TSC: MACOMB

CS: INFR50000

JN: 207178A


STA. 334+00.00 R1 TO STA. 334+50.00 R1

SB MOUND RD

DRAWING

SHEET

SECT

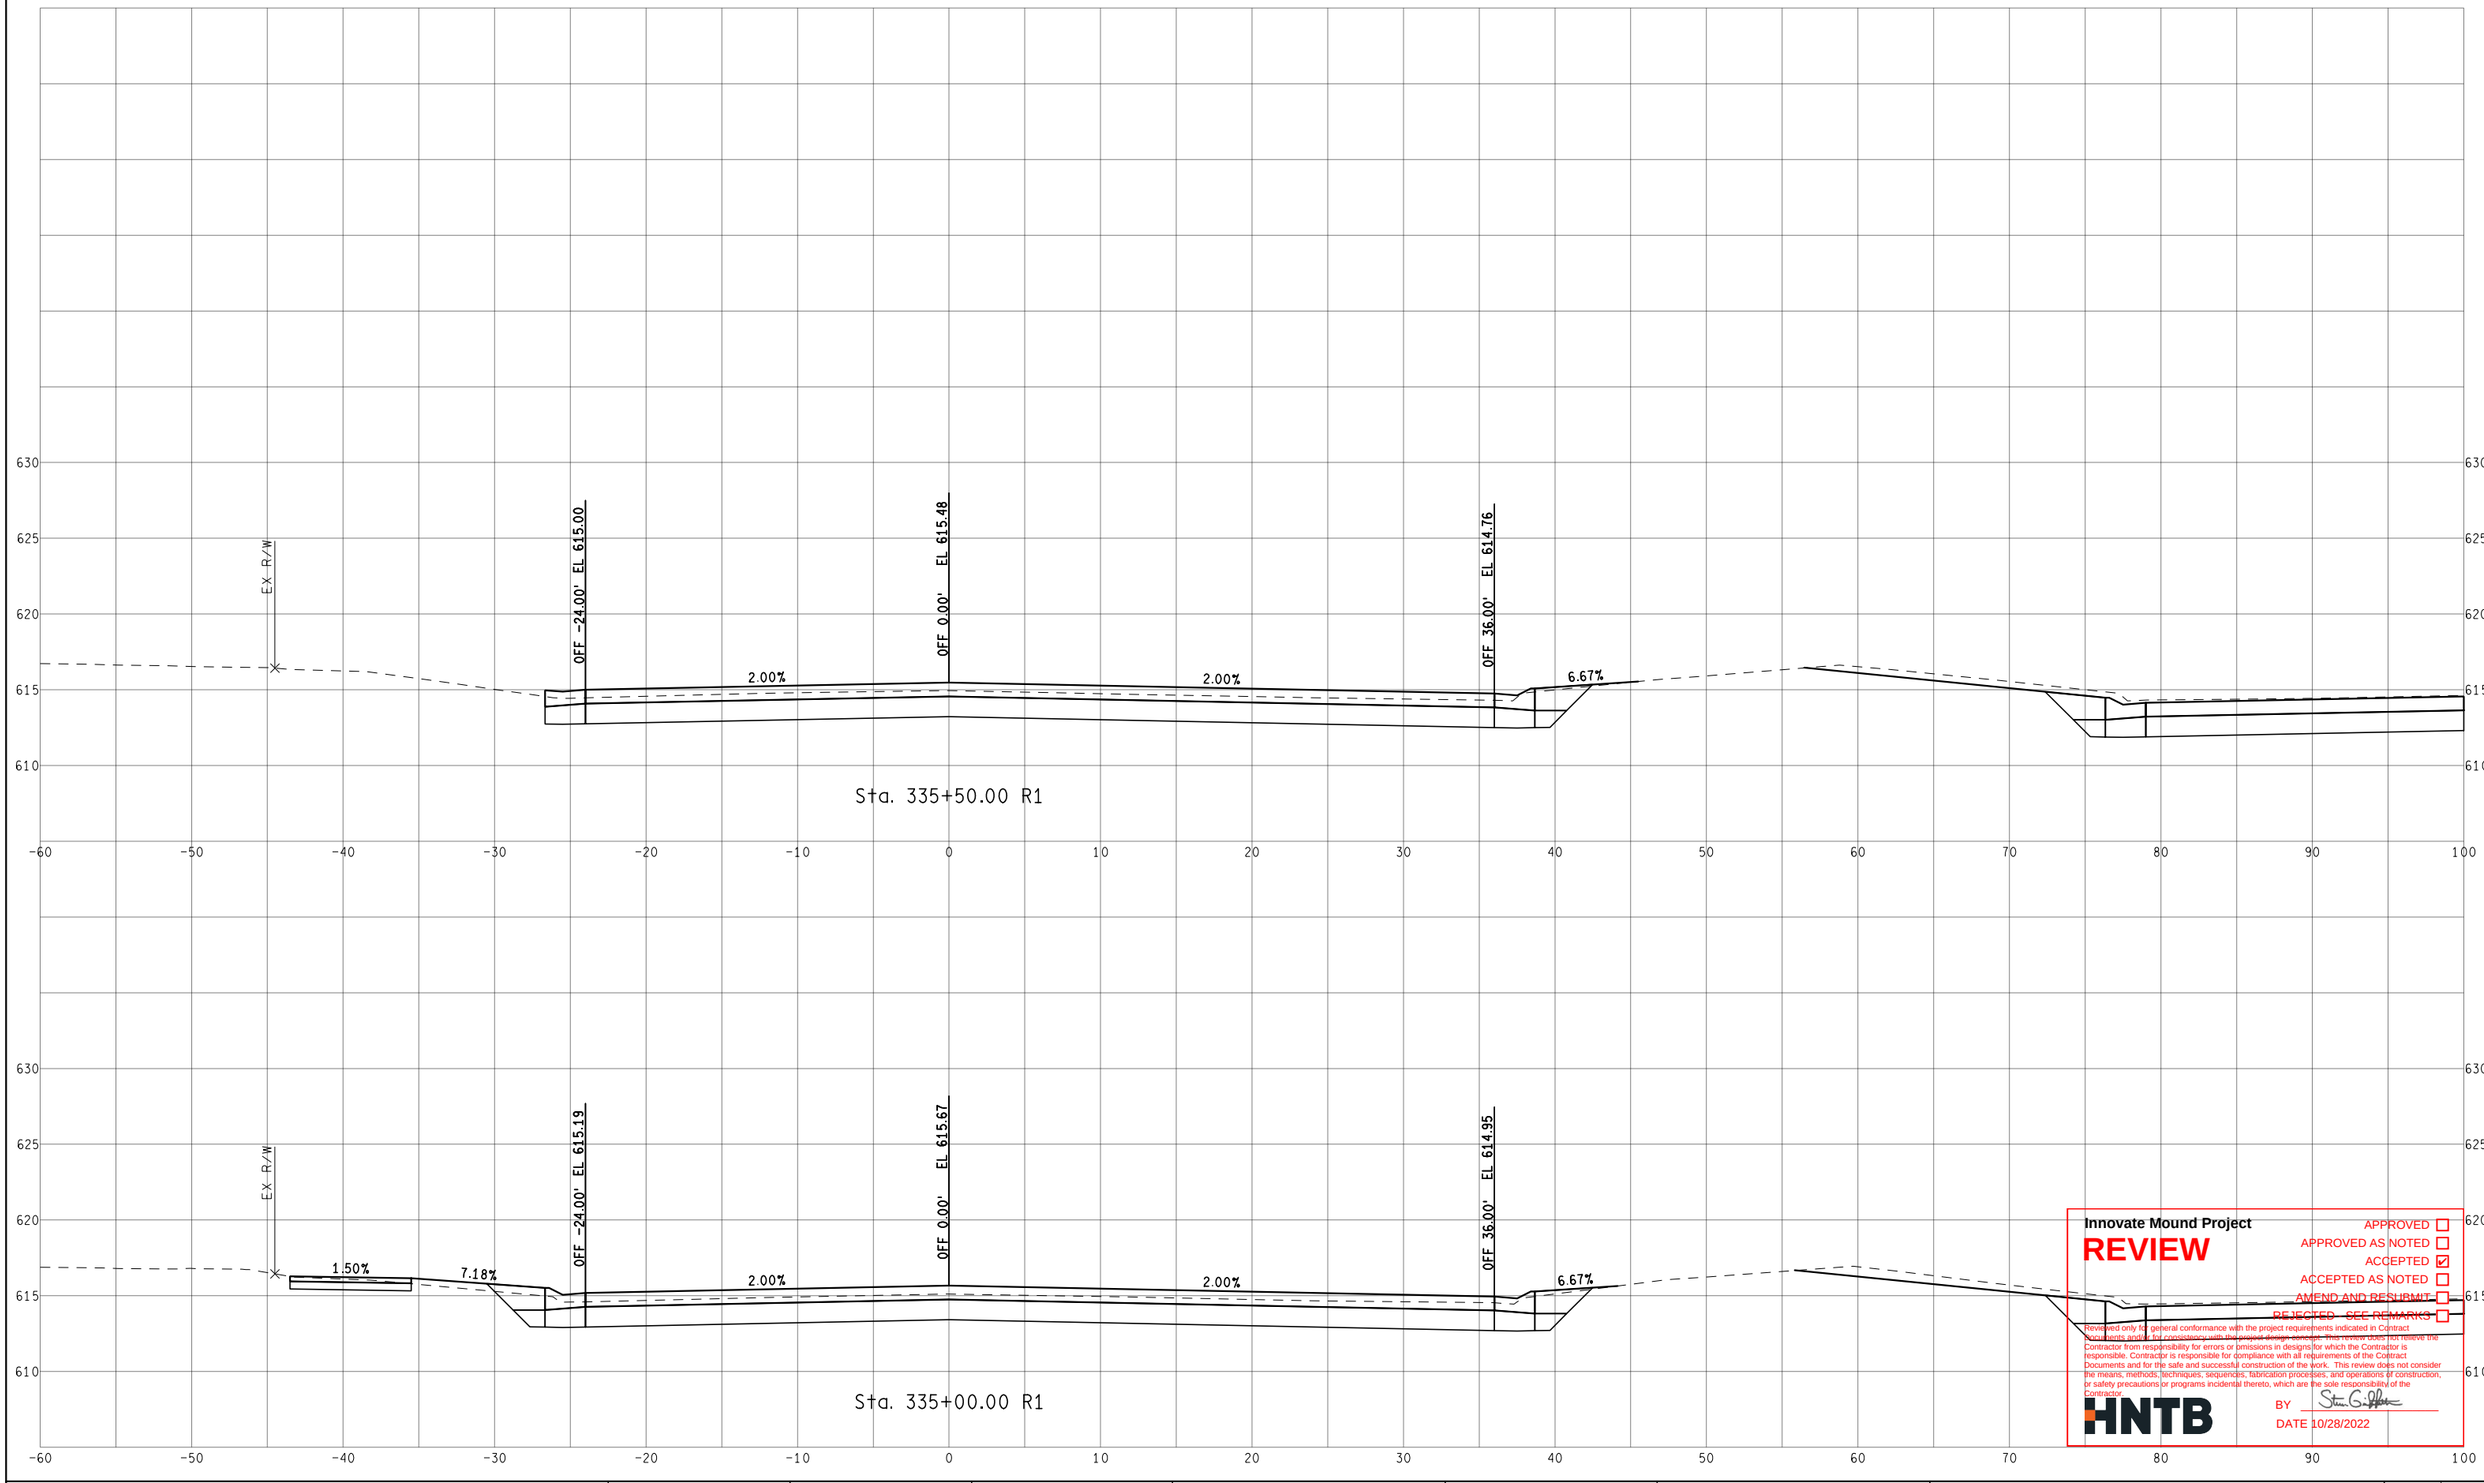

Innovate Mound Project

REVIEW

APPROVED ☐
APPROVED AS NOTED ☐
ACCEPTED ☑
ACCEPTED AS NOTED ☐
AMEND AND RESUBMIT ☐
REJECTED - SEE REMARKS ☐

Reviewed only for general conformance with the project requirements indicated in Contract Documents and for consistency with the overall design concept. This review does not relieve the Contractor from responsibility for errors or omissions in designs for which the Contractor is responsible. Contractor is responsible for compliance with all requirements of the Contract Documents and for the safe and successful construction of the work. This review does not consider the means, methods, techniques, sequences, fabrication processes, and operations of construction, or safety precautions or programs incidental thereto, which are the sole responsibility of the Contractor.

HNTB

BY

DATE 10/28/2022

FINAL ROW PLAN REVISIONS (SUBMITTAL DATE:)							
NO.	DATE	AUTH	DESCRIPTION	NO.	DATE	AUTH	DESCRIPTION

Department of Roads

VERT. (FT) 0 10

HORZ. (FT) 0 10

FILE:

DATE: 10/12/22

DESIGN UNIT: XXX

TSC: MACOMB

CS: INFR50000

JN: 207178A


STA. 335+00.00 R1 TO STA. 335+50.00 R1

SB MOUND RD

DRAWING

SHEET

SECT

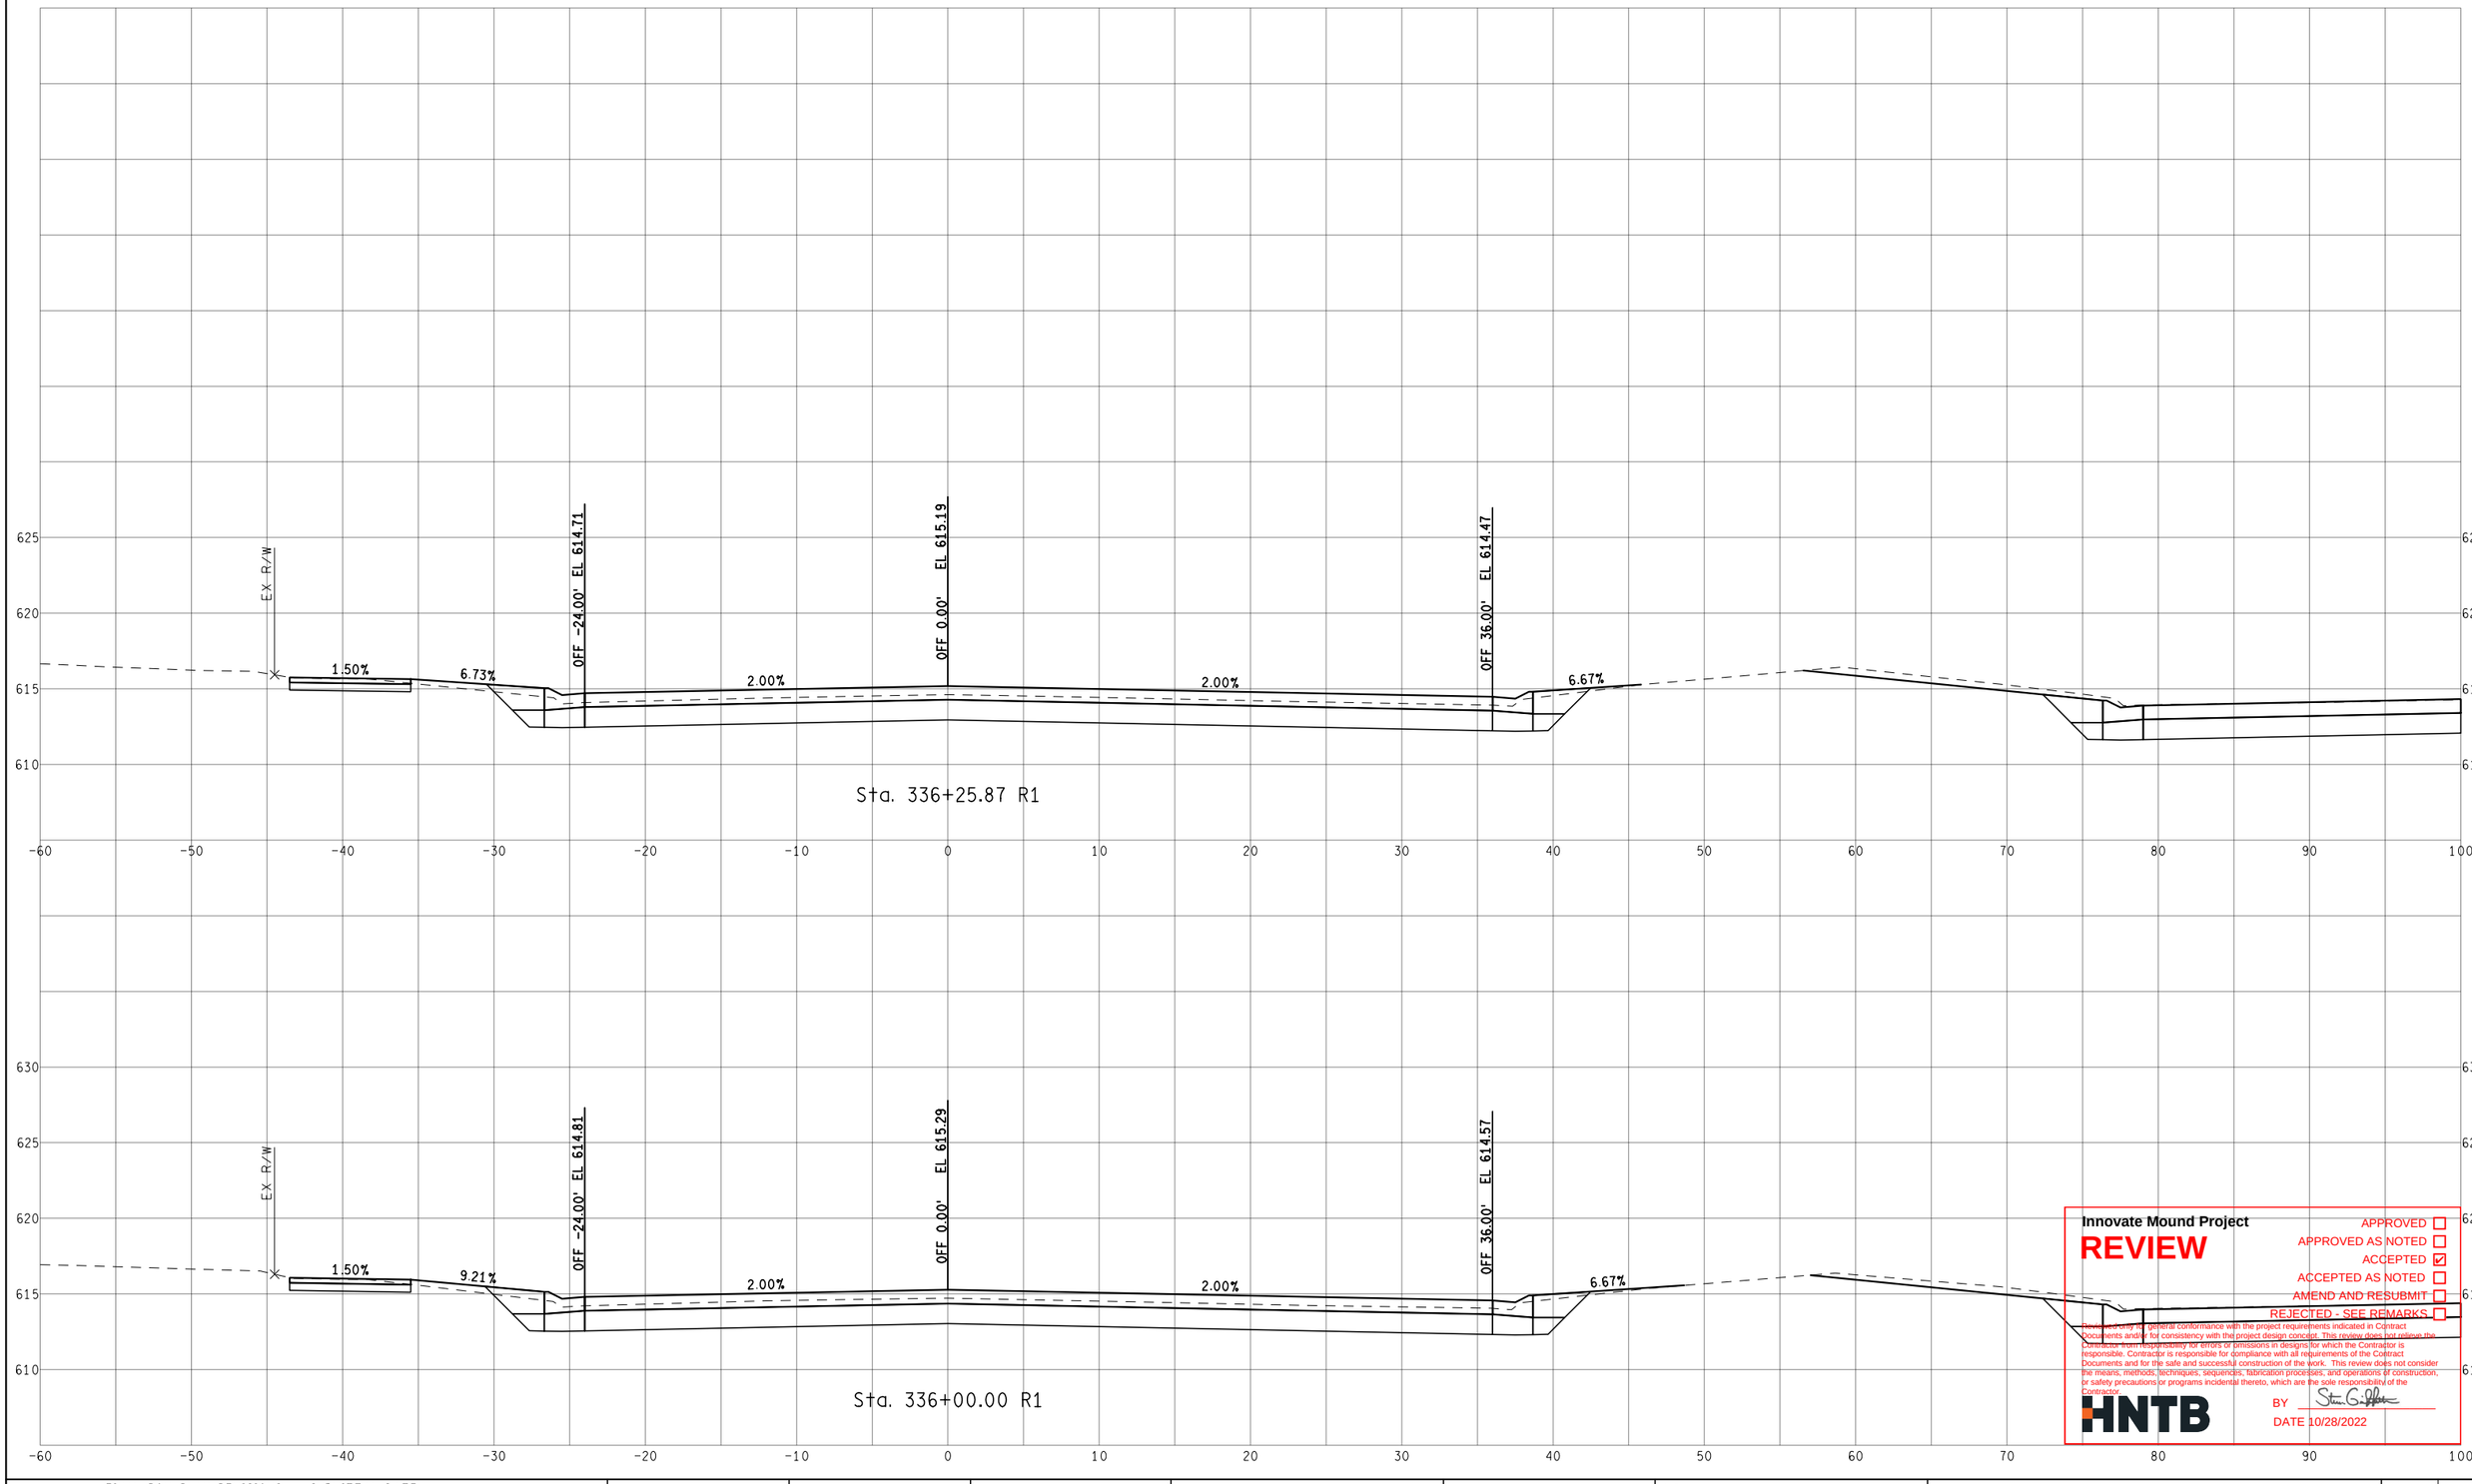

Innovate Mound Project

REVIEW

APPROVED ☐
APPROVED AS NOTED ☐
ACCEPTED ☑
ACCEPTED AS NOTED ☐
AMEND AND RESUBMIT ☐
REJECTED - SEE REMARKS ☐

Review is only for general conformance with the project requirements indicated in Contract Documents and/or for consistency with the project design concept. This review does not relieve the Contractor from responsibility for errors or omissions in designs for which the Contractor is responsible. Contractor is responsible for compliance with all requirements of the Contract Documents and for the safe and successful construction of the work. This review does not consider the means, methods, techniques, sequences, fabrication processes, and operations of construction, or safety precautions or programs incidental thereto, which are the sole responsibility of the Contractor.

HNTB

BY

DATE 10/28/2022

FINAL ROW PLAN REVISIONS (SUBMITTAL DATE:)							
NO.	DATE	AUTH	DESCRIPTION	NO.	DATE	AUTH	DESCRIPTION

Department of Roads

VERT. (FT) 0 10
HORZ. (FT) 0 10


FILE:

DATE: 10/12/22
DESIGN UNIT: XXX
TSC: MACOMB


CS: INFR50000
JN: 207178A

STA. 336+00.00 R1 TO STA. 336+25.87 R1
SB MOUND RD


DRAWING
SHEET
SECT

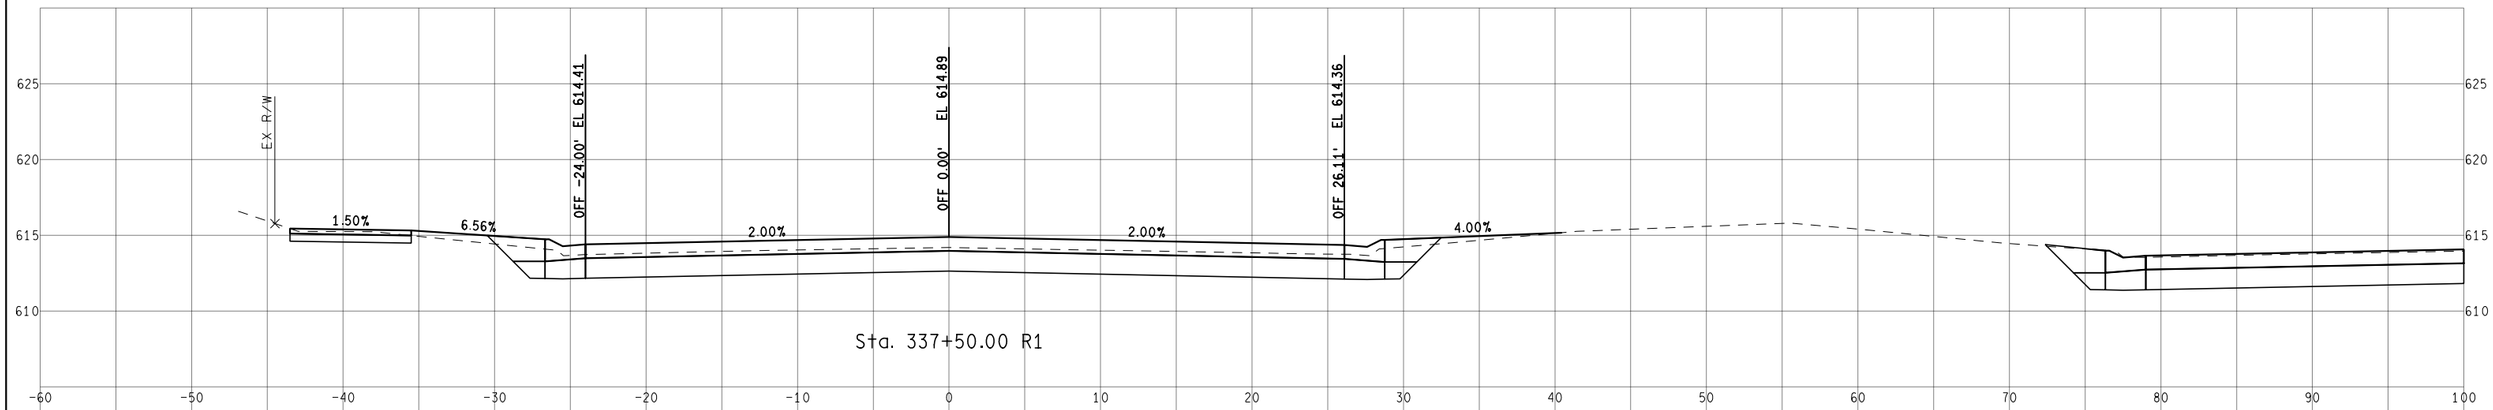

Sta. 337+50.00 R1

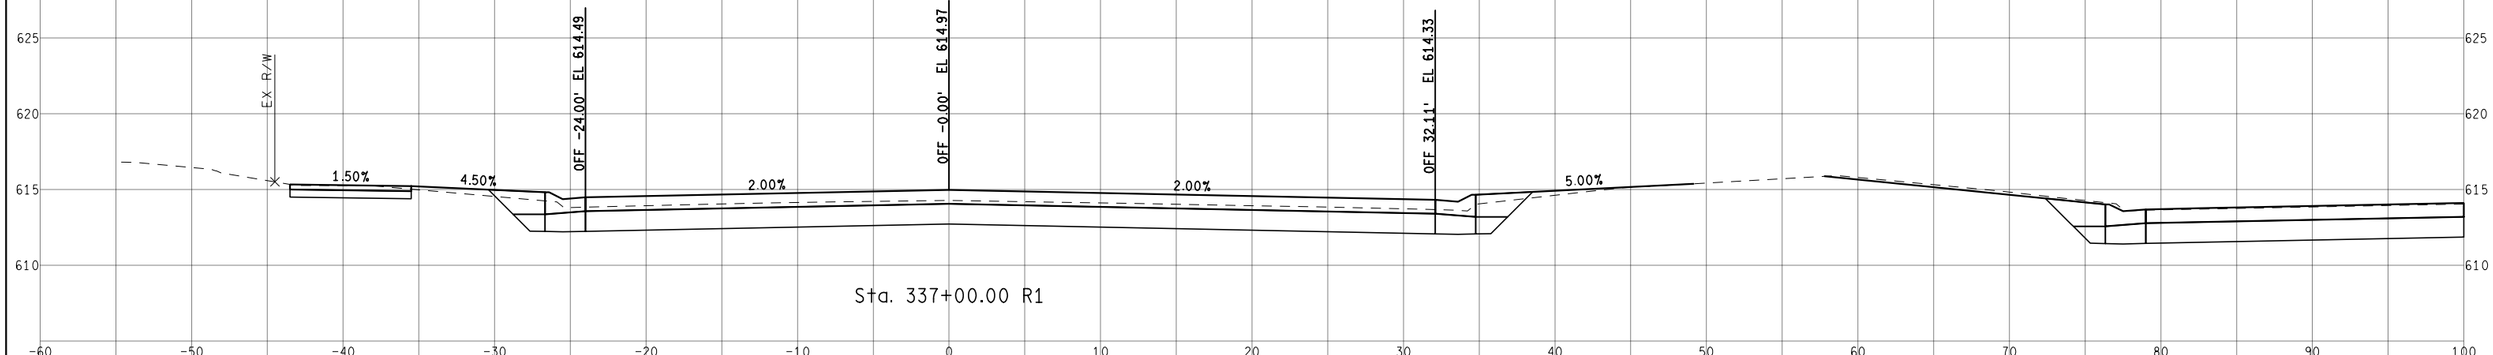

Sta. 337+00.00 R1

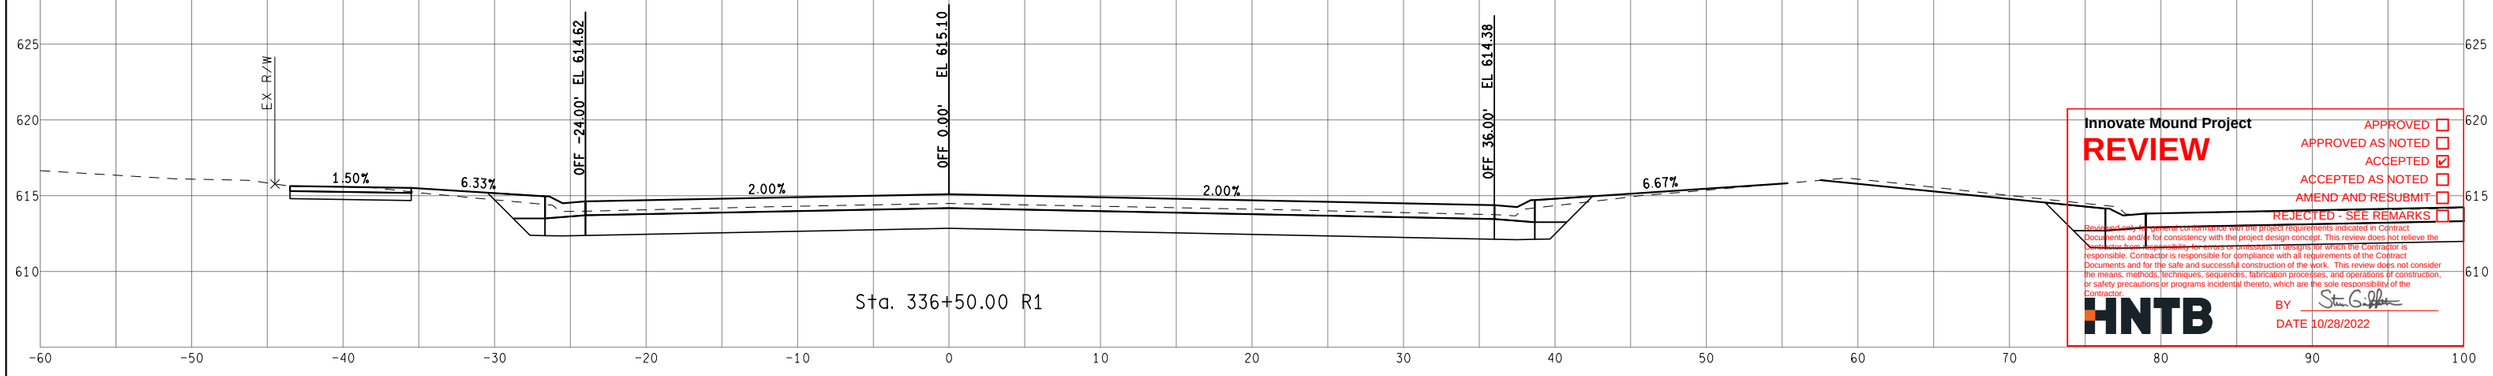

Sta. 336+50.00 R1

Innovate Mound Project

REVIEW

APPROVED ☐
APPROVED AS NOTED ☐
ACCEPTED ☑
ACCEPTED AS NOTED ☐
AMEND AND RESUBMIT ☐
REJECTED - SEE REMARKS ☐

Review only for general conformance with the project requirements indicated in Contract Documents and/or for consistency with the project design concept. This review does not relieve the Contractor from responsibility for errors or omissions in drawings which the Contractor is responsible. Contractor is responsible for compliance with all requirements of the Contract Documents and for the safe and successful construction of the work. This review does not consider the means, methods, techniques, sequences, fabrication processes, and operations of construction; or safety precautions or programs incidental thereto, which are the sole responsibility of the Contractor.

HNTB

BY Steven Griffith

DATE 10/28/2022

FINAL ROW PLAN REVISIONS (SUBMITTAL DATE:)							
NO.	DATE	AUTH	DESCRIPTION	NO.	DATE	AUTH	DESCRIPTION

Department of Roads

VERT. (FT) 0 10

HORZ. (FT) 0 10

FILE:

DATE: 10/12/22

DESIGN UNIT: XXX

TSC: MACOMB

CS: INFR50000

JN: 207178A


STA. 336+50.00 R1 TO STA. 337+50.00 R1

SB MOUND RD

DRAWING

SHEET

SECT

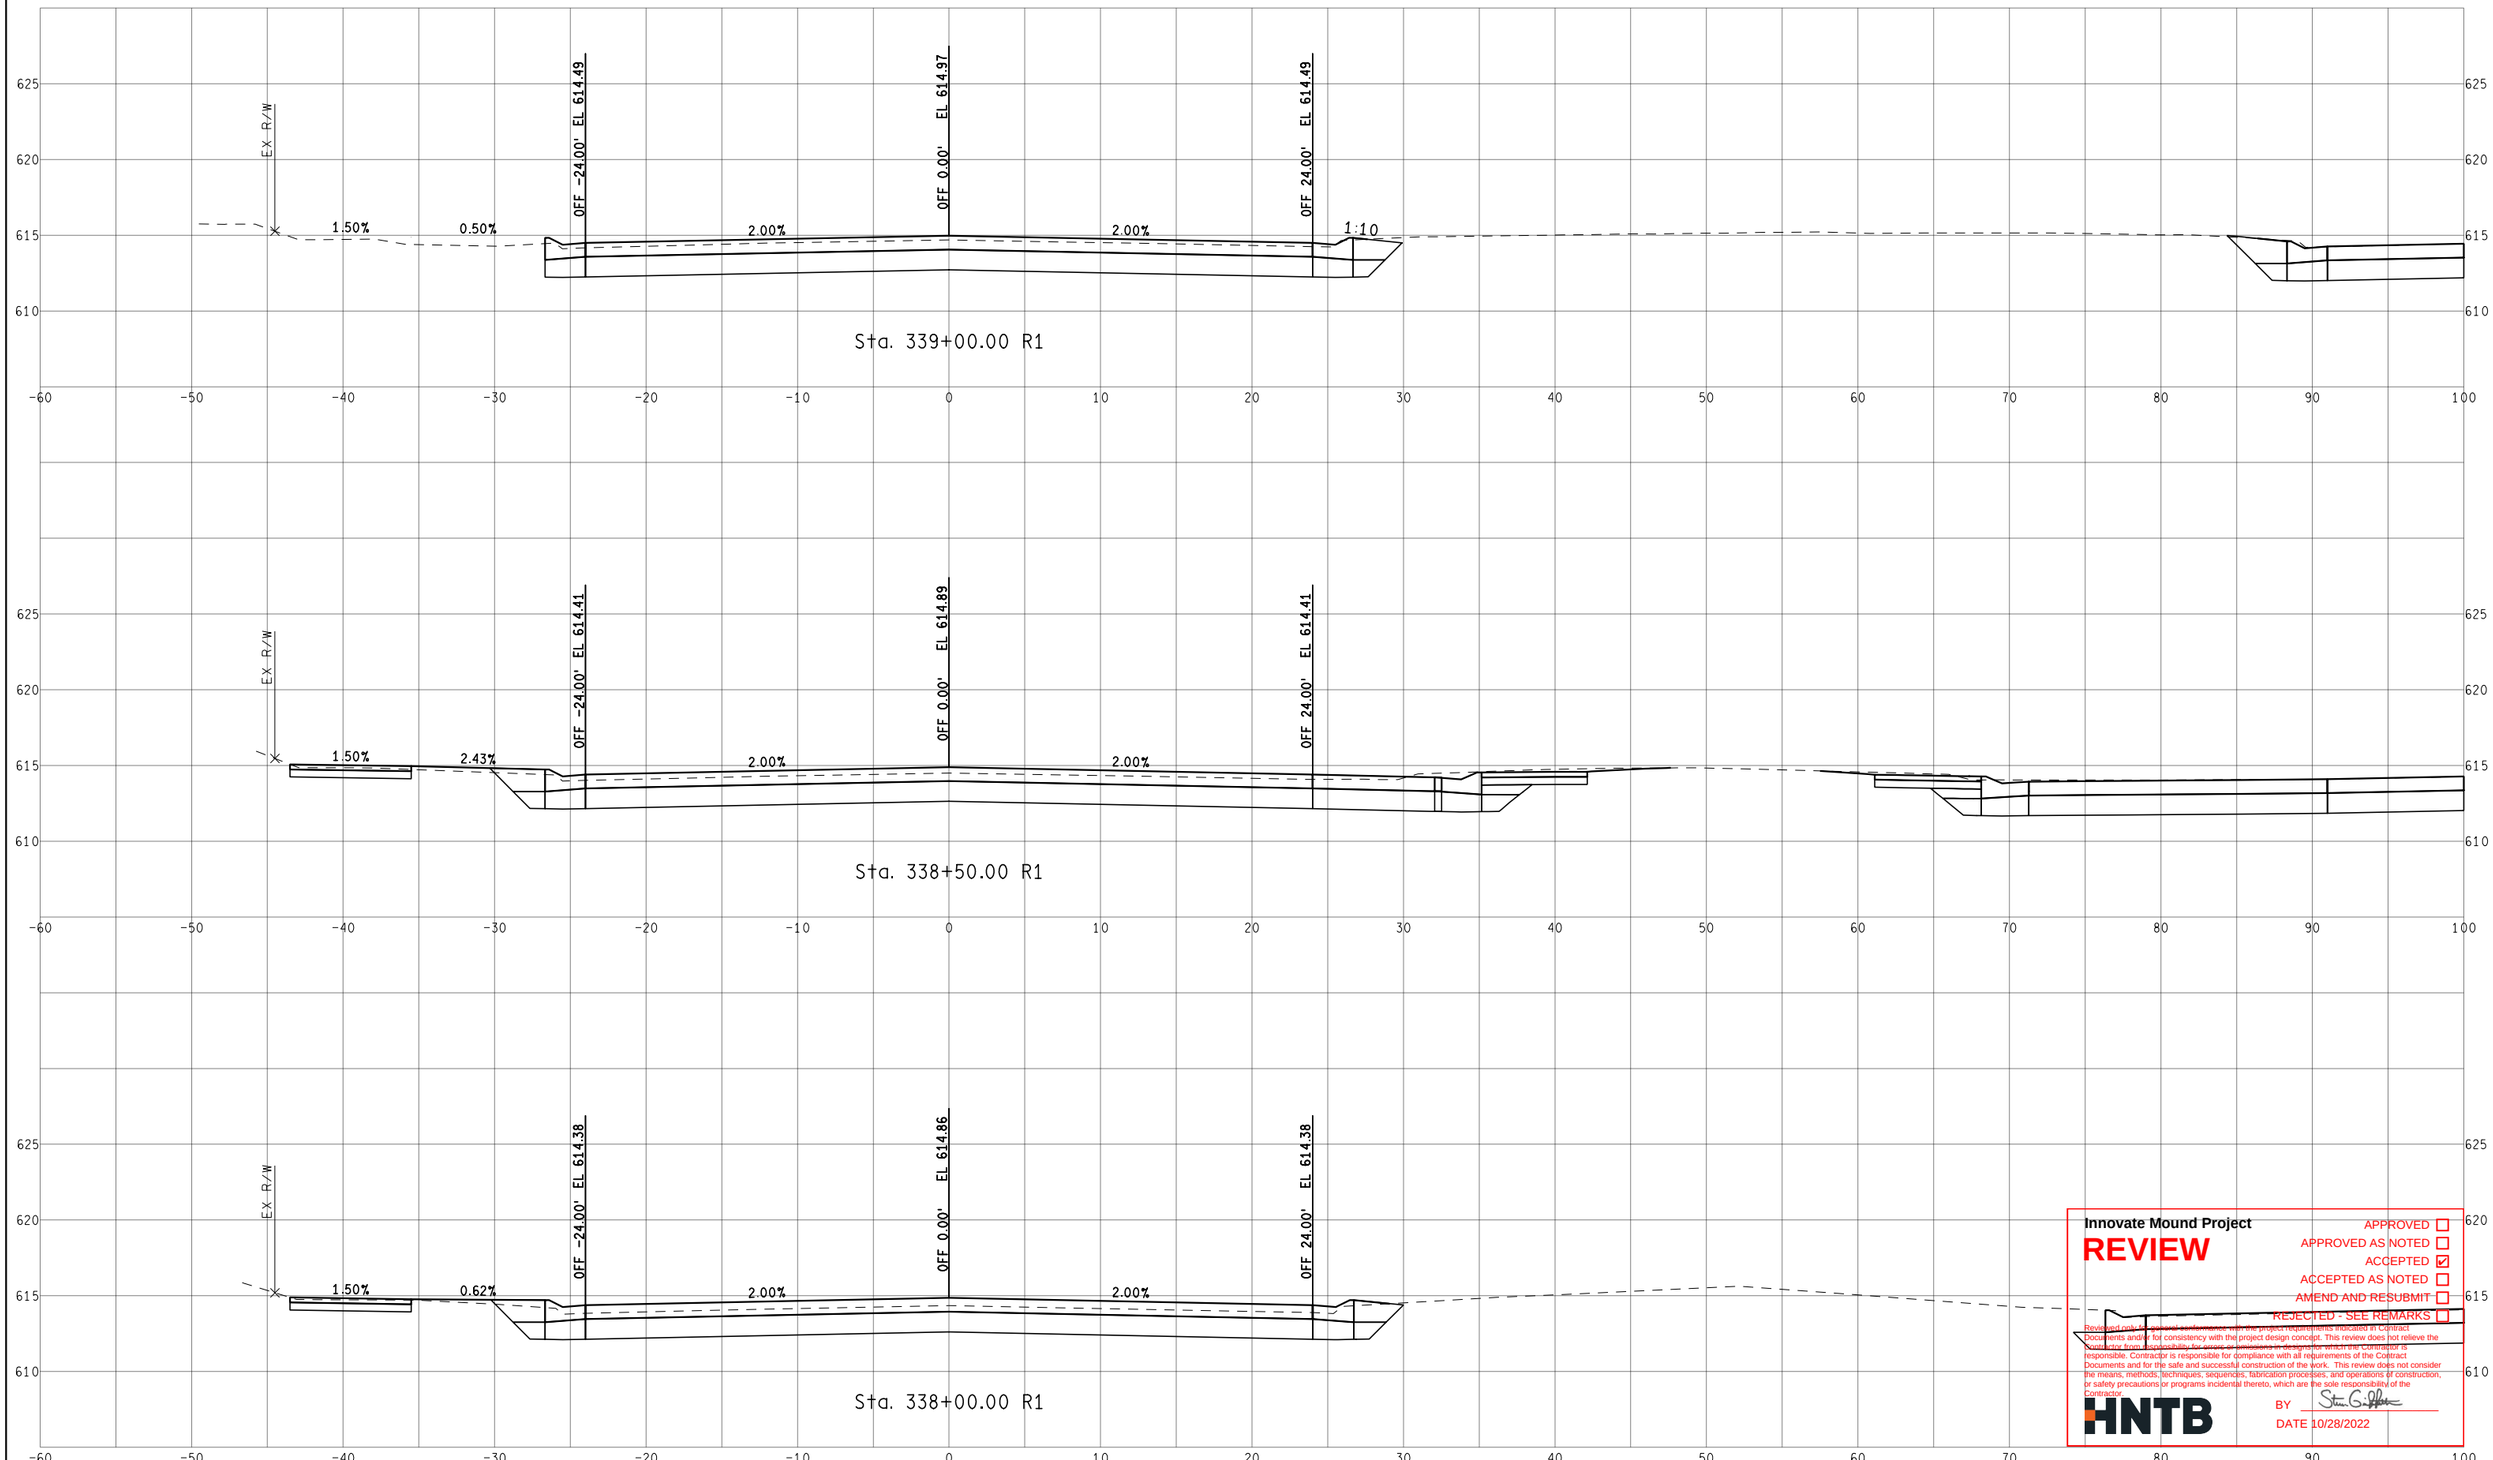

Innovate Mound Project

REVIEW

APPROVED ☐
APPROVED AS NOTED ☐
ACCEPTED ☑
ACCEPTED AS NOTED ☐
AMEND AND RESUBMIT ☐
REJECTED - SEE REMARKS ☐

Reviewed only for general conformance with the project requirements indicated in Contract Documents and/or for consistency with the project design concept. This review does not relieve the Contractor from responsibility for failure to conform to the requirements of the Contract Documents and is responsible. Contractor is responsible for compliance with all requirements of the Contract Documents and for the safe and successful construction of the work. This review does not consider the means, methods, techniques, sequences, fabrication processes, and operations of construction, or safety precautions or programs incidental thereto, which are the sole responsibility of the Contractor.

HNTB

BY Steven G. Hoffman

DATE 10/28/2022

FINAL ROW PLAN REVISIONS (SUBMITTAL DATE:)							
NO.	DATE	AUTH	DESCRIPTION	NO.	DATE	AUTH	DESCRIPTION

Department of Roads

VERT. (FT) 0 10
HORZ. (FT) 0 10


FILE:

DATE: 10/12/22
DESIGN UNIT: XXX
TSC: MACOMB


CS: INFR50000
JN: 207178A

STA. 338+00.00 R1 TO STA. 339+00.00 R1
SB MOUND RD


DRAWING
SHEET
SECT

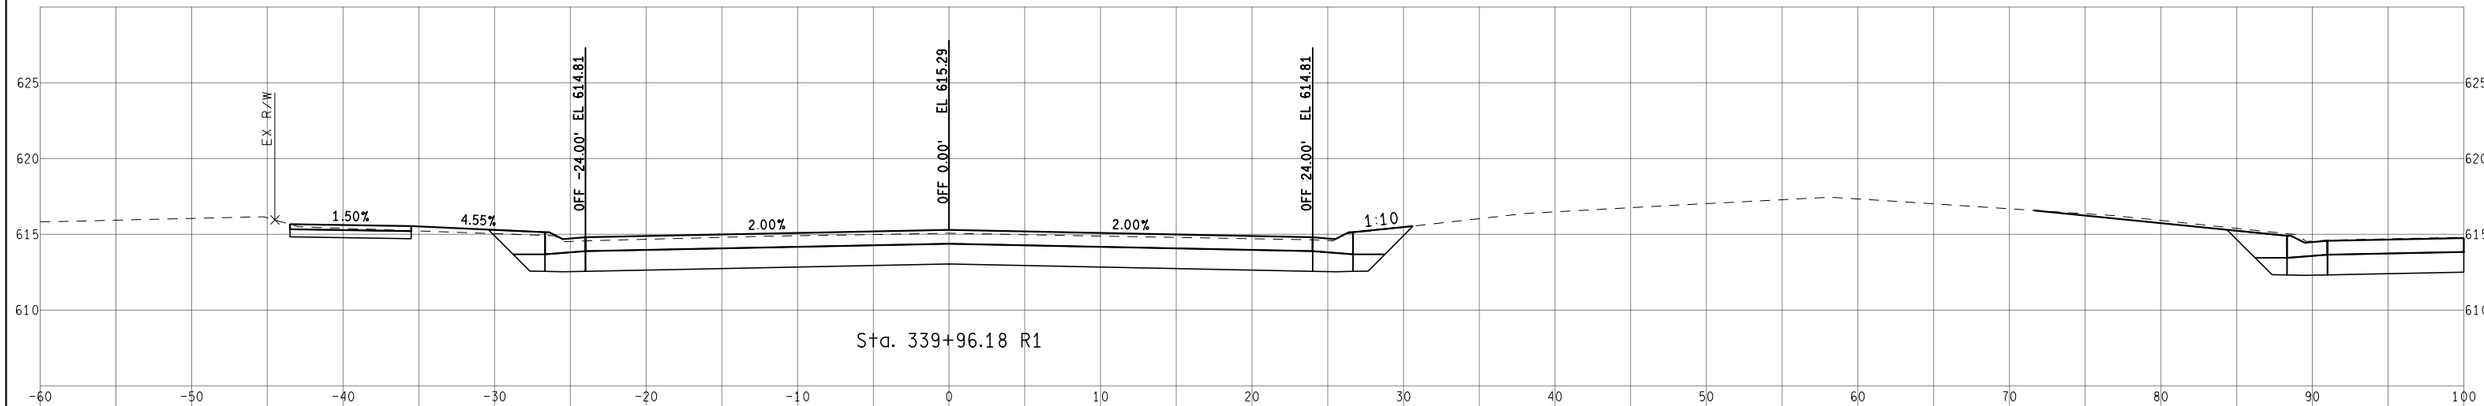

Sta. 339+96.18 R1

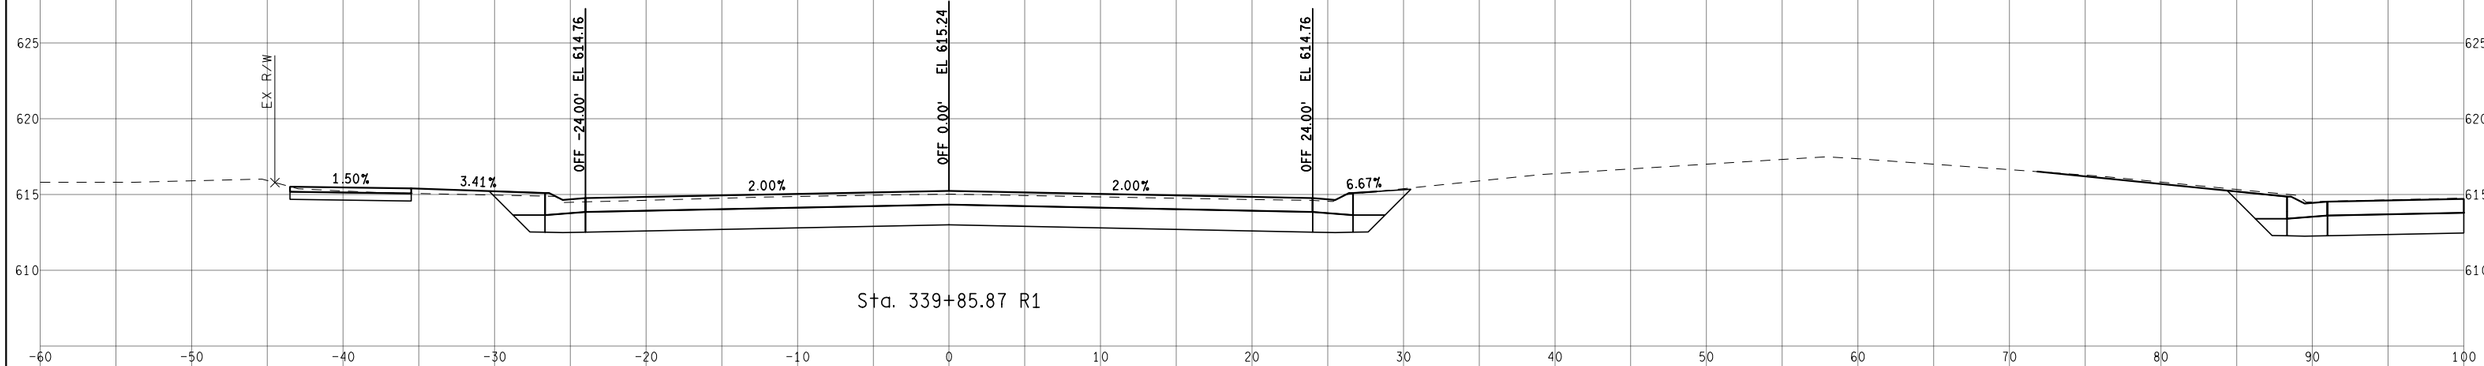

Sta. 339+85.87 R1

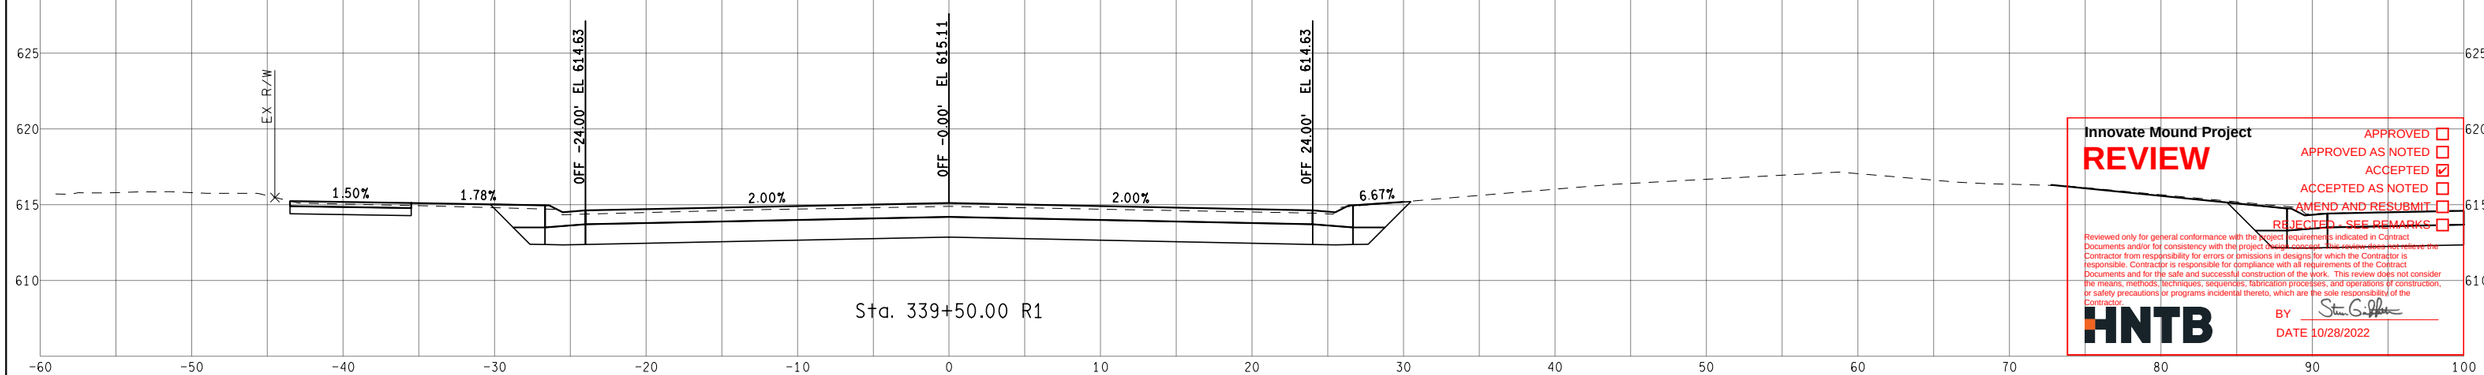

Sta. 339+50.00 R1

Innovate Mound Project

REVIEW

APPROVED ☐
APPROVED AS NOTED ☐
ACCEPTED ☑
ACCEPTED AS NOTED ☐
AMEND AND RESUBMIT ☐
REJECTED - SEE REMARKS ☐

Reviewed only for general conformance with the project requirements indicated in Contract Documents and/or for consistency with the project design concept. This review does not relieve the Contractor from responsibility for errors or omissions in designs for which the Contractor is responsible. Contractor is responsible for compliance with all requirements of the Contract Documents and for the safe and successful construction of the work. This review does not consider the means, methods, techniques, sequences, fabrication processes, and operations of construction; or safety precautions or programs incidental thereto, which are the sole responsibility of the Contractor.

HNTB

BY Steven Griffith

DATE 10/28/2022

FINAL ROW PLAN REVISIONS (SUBMITTAL DATE:)							
NO.	DATE	AUTH	DESCRIPTION	NO.	DATE	AUTH	DESCRIPTION

Department of Roads

VERT. (FT) 0 10

HORZ. (FT) 0 10

FILE:

DATE: 10/12/22

DESIGN UNIT: XXX

TSC: MACOMB

CS: INFR50000

JN: 207178A


STA. 339+50.00 R1 TO STA. 339+96.18 R1

SB MOUND RD

DRAWING

SHEET

SECT

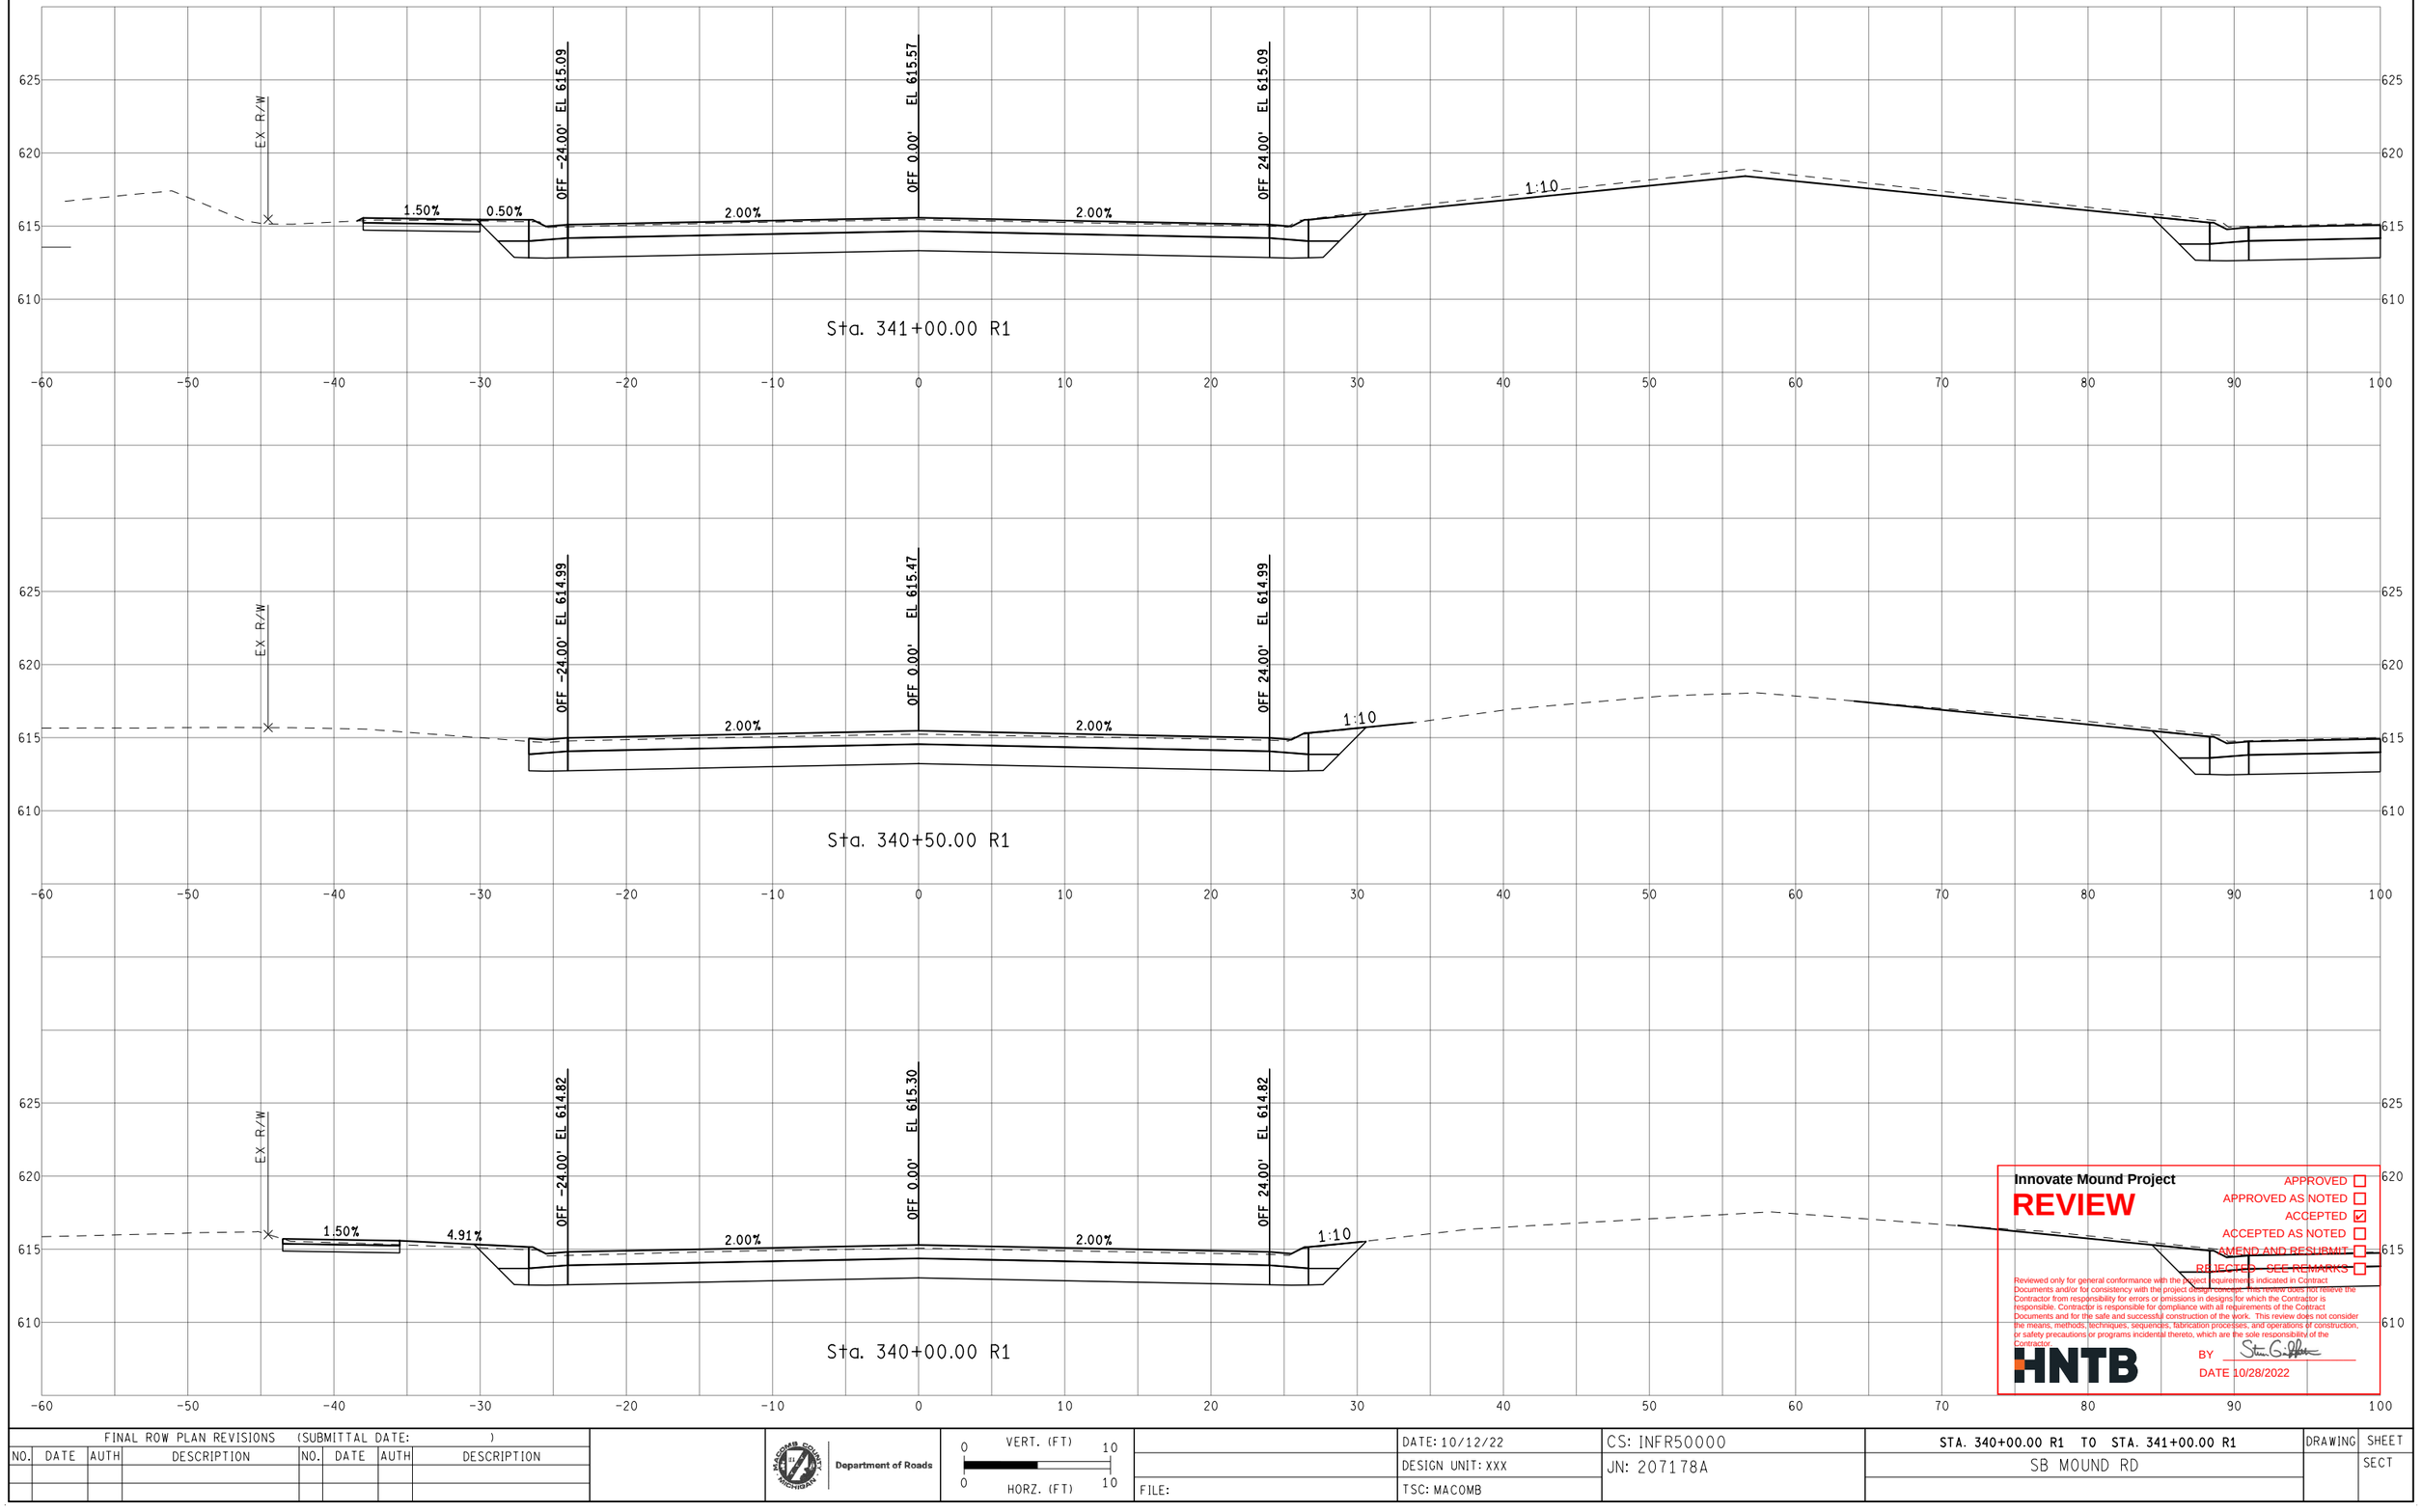

Innovate Mound Project

REVIEW

APPROVED ☐
APPROVED AS NOTED ☐
ACCEPTED ☑
ACCEPTED AS NOTED ☐
AMEND AND RESUBMIT ☐
REJECTED - SEE REMARKS ☐

Reviewed only for general conformance with the project requirements indicated in Contract Documents and/or for consistency with the project design concept. This review does not relieve the Contractor from responsibility for errors or omissions in designs for which the Contractor is responsible. Contractor is responsible for compliance with all requirements of the Contract Documents and for the safe and successful construction of the work. This review does not consider the means, methods, techniques, sequences, fabrication processes, and operations of construction, or safety precautions or programs incidental thereto, which are the sole responsibility of the Contractor.

HNTB

BY Steven G. Griffin

DATE 10/28/2022

FINAL ROW PLAN REVISIONS (SUBMITTAL DATE:)							
NO.	DATE	AUTH	DESCRIPTION	NO.	DATE	AUTH	DESCRIPTION

Department of Roads

VERT. (FT) 0 10
HORZ. (FT) 0 10

FILE:

DATE: 10/12/22
DESIGN UNIT: XXX
TSC: MACOMB

CS: INFR50000
JN: 207178A

STA. 340+00.00 R1 TO STA. 341+00.00 R1
SB MOUND RD

DRAWING
SHEET
SECT



Innovate Mound Project

REVIEW

- APPROVED ☐
- APPROVED AS NOTED ☐
- ACCEPTED ☑
- ACCEPTED AS NOTED ☐
- AMEND AND RESUBMIT ☐
- REJECTED - SEE REMARKS ☐

Reviewed only for general conformance with the project concept indicated in Contract Documents and/or for consistency with the project design concept. This review does not relieve the Contractor from responsibility for errors or omissions in designs for which the Contractor is responsible. Contractor is responsible for compliance with all requirements of the Contract Documents and for the safe and successful construction of the work. This review does not consider the means, methods, techniques, sequences, fabrication processes, and operations of construction, or safety precautions or programs incidental thereto, which are the sole responsibility of the Contractor.

HNTB

BY Steven G. Fisher

DATE 10/28/2022

FINAL ROW PLAN REVISIONS (SUBMITTAL DATE:)							
NO.	DATE	AUTH	DESCRIPTION	NO.	DATE	AUTH	DESCRIPTION

Department of Roads

VERT. (FT) 0 10

HORZ. (FT) 0 10

FILE:

DATE: 10/12/22

DESIGN UNIT: XXX

TSC: MACOMB

CS: INFR50000

JN: 207178A


STA. 341+50.00 R1 TO STA. 342+50.00 R1

SB MOUND RD

DRAWING

SHEET

SECT

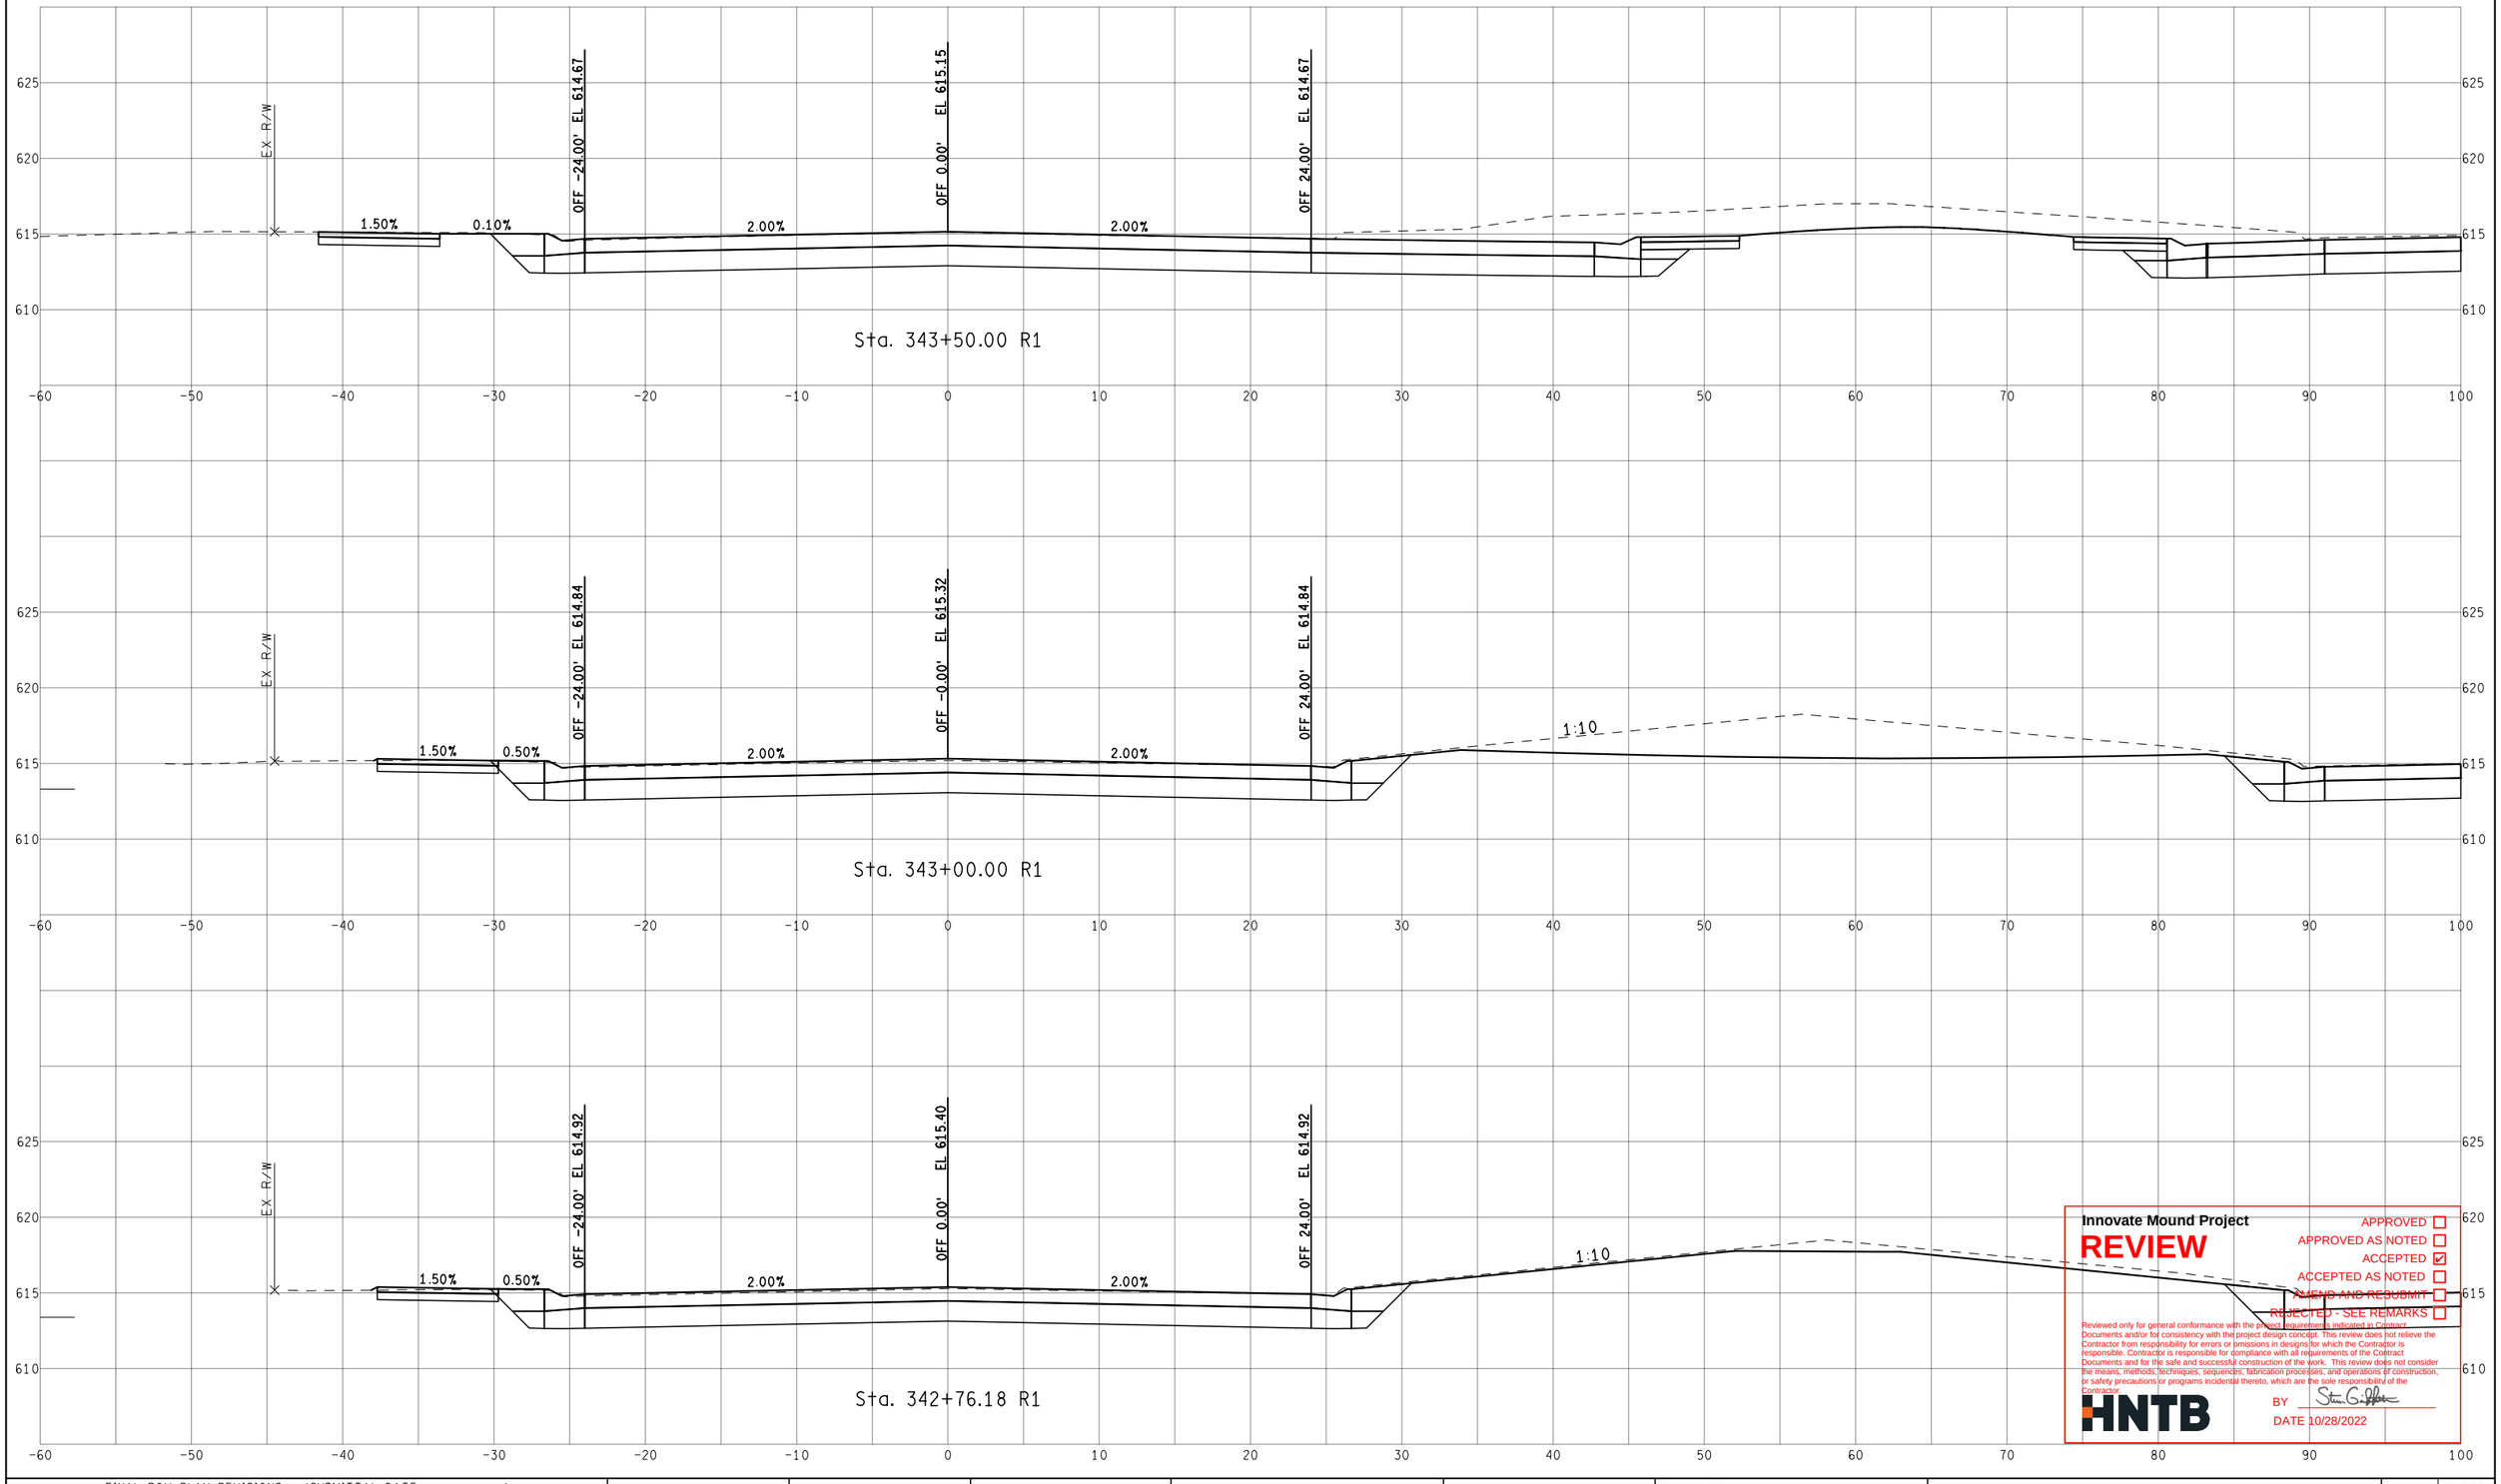

Innovate Mound Project

REVIEW

APPROVED ☐
APPROVED AS NOTED ☐
ACCEPTED ☑
ACCEPTED AS NOTED ☐
AMEND AND RESUBMIT ☐
REJECTED - SEE REMARKS ☐

Reviewed only for general conformance with the project requirements indicated in Contract Documents and/or for consistency with the project design concept. This review does not relieve the Contractor from responsibility for errors or omissions in designs for which the Contractor is responsible. Contractor is responsible for compliance with all requirements of the Contract Documents and for the safe and successful construction of the work. This review does not consider the means, methods, techniques, sequences, fabrication processes, and operations of construction, or safety precautions or programs incidental thereto, which are the sole responsibility of the Contractor.

HNTB

BY

DATE 10/28/2022

FINAL ROW PLAN REVISIONS (SUBMITTAL DATE:)							
NO.	DATE	AUTH	DESCRIPTION	NO.	DATE	AUTH	DESCRIPTION

Department of Roads

0 VERT. (FT) 10

0 HORZ. (FT) 10

FILE:

DATE: 10/12/22

DESIGN UNIT: XXX

TSC: MACOMB

CS: INFR50000

JN: 207178A

STA. 342+76.18 R1 TO STA. 343+50.00 R1

SB MOUND RD

DRAWING

SHEET

SECT



Innovate Mound Project

REVIEW

APPROVED ☐
APPROVED AS NOTED ☐
ACCEPTED ☑
ACCEPTED AS NOTED ☐
AMEND AND RESUBMIT ☐
REJECTED - SEE REMARKS ☐

Reviewed only for general conformance with the project requirements indicated in Contract Documents and/or for consistency with the project design concept. This review does not relieve the Contractor from responsibility for errors or omissions in designs for which the Contractor is responsible. Contractor is responsible for compliance with all requirements of the Contract Documents and for the safe and successful construction of the work. This review does not consider the means, methods, techniques, sequences, fabrication processes, and operations of construction, or safety precautions or programs incidental thereto, which are the sole responsibility of the Contractor.

HNTB

BY Steven G. Fisher

DATE 10/28/2022

FINAL ROW PLAN REVISIONS (SUBMITTAL DATE:)							
NO.	DATE	AUTH	DESCRIPTION	NO.	DATE	AUTH	DESCRIPTION

Department of Roads

VERT. (FT) 0 10

HORZ. (FT) 0 10

FILE:

DATE: 10/12/22

DESIGN UNIT: XXX

TSC: MACOMB

CS: INFR50000

JN: 207178A


STA. 344+00.00 R1 TO STA. 345+00.00 R1

SB MOUND RD


DRAWING

SHEET


SECT

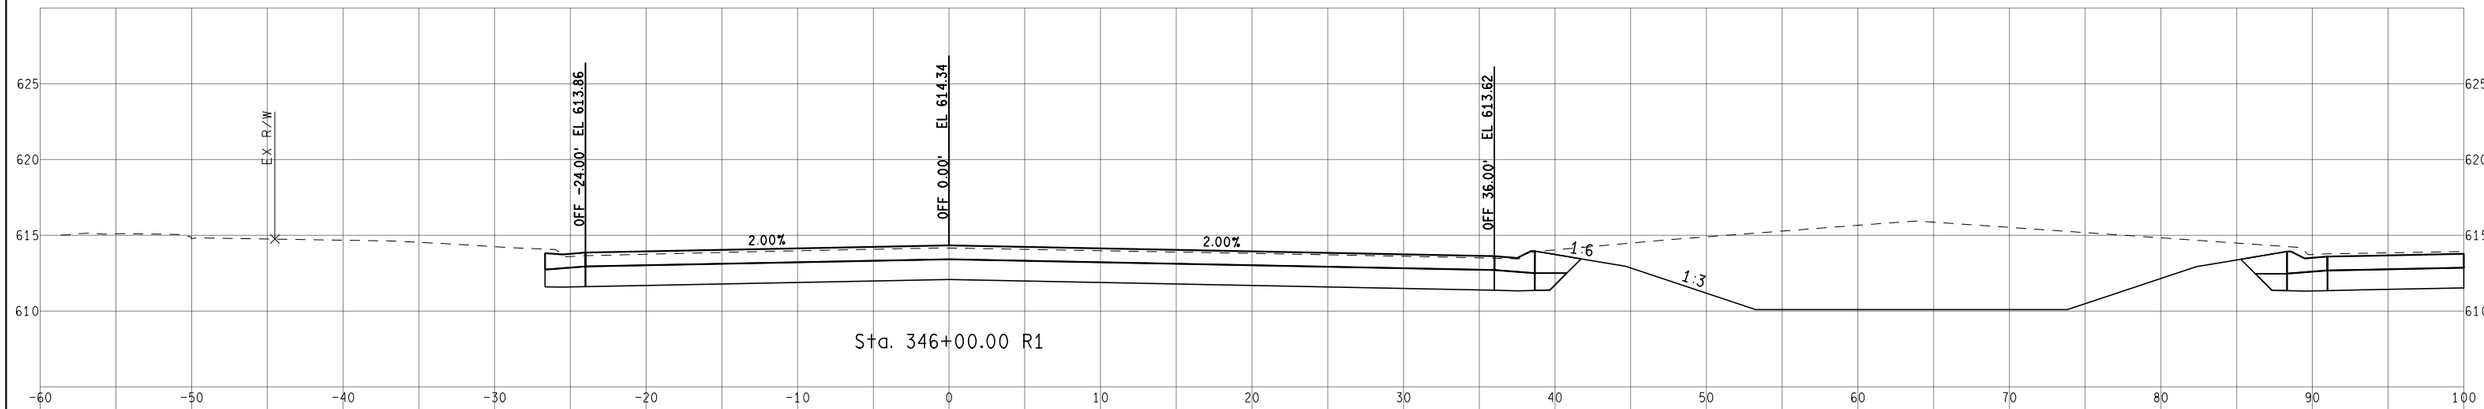

Sta. 346+00.00 R1

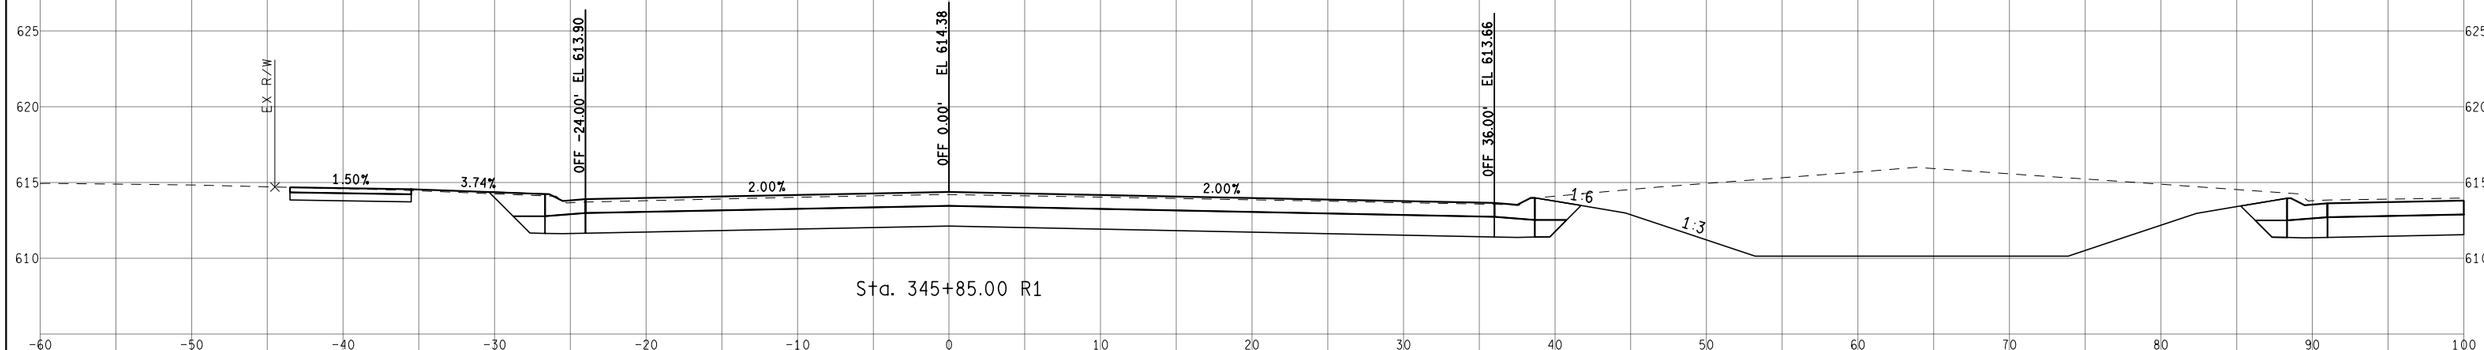

Sta. 345+85.00 R1

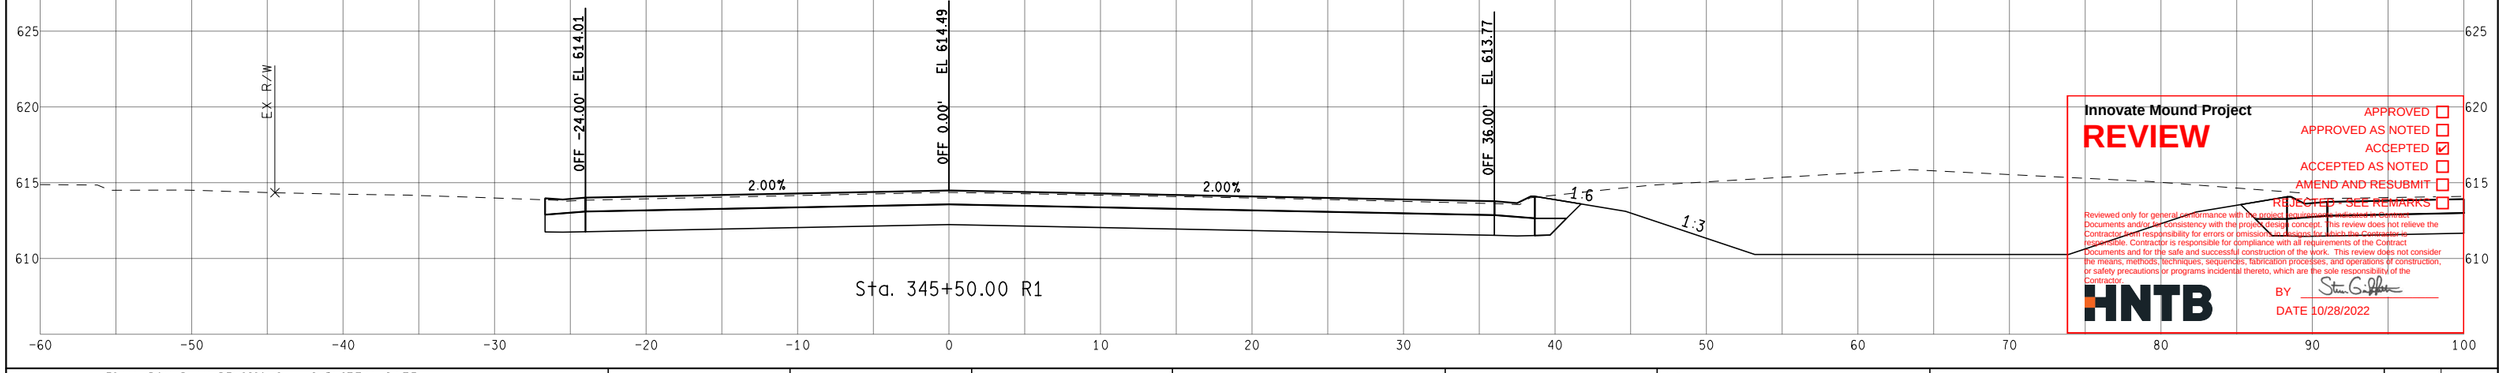

Sta. 345+50.00 R1

Innovate Mound Project

REVIEW

APPROVED ☐
APPROVED AS NOTED ☐
ACCEPTED ☑
ACCEPTED AS NOTED ☐
AMEND AND RESUBMIT ☐
REJECTED - SEE REMARKS ☐

Reviewed only for general conformance with the project design concept as reflected in Contract Documents and/or for consistency with the project design concept. This review does not relieve the Contractor from responsibility for errors or omissions in designs for which the Contractor is responsible. Contractor is responsible for compliance with all requirements of the Contract Documents and for the safe and successful construction of the work. This review does not consider the means, methods, techniques, sequences, fabrication processes, and operations of construction; or safety precautions or programs incidental thereto, which are the sole responsibility of the Contractor.

HNTB

BY Steven G. Griffin

DATE 10/28/2022

FINAL ROW PLAN REVISIONS (SUBMITTAL DATE:)

NO.	DATE	AUTH	DESCRIPTION	NO.	DATE	AUTH	DESCRIPTION

Department of Roads

VERT. (FT) 0 10

HORZ. (FT) 0 10

FILE:

DATE: 10/12/22

DESIGN UNIT: XXX

TSC: MACOMB

CS: INFR50000

JN: 207178A


STA. 345+50.00 R1 TO STA. 346+00.00 R1

SB MOUND RD

DRAWING

SHEET

SECT

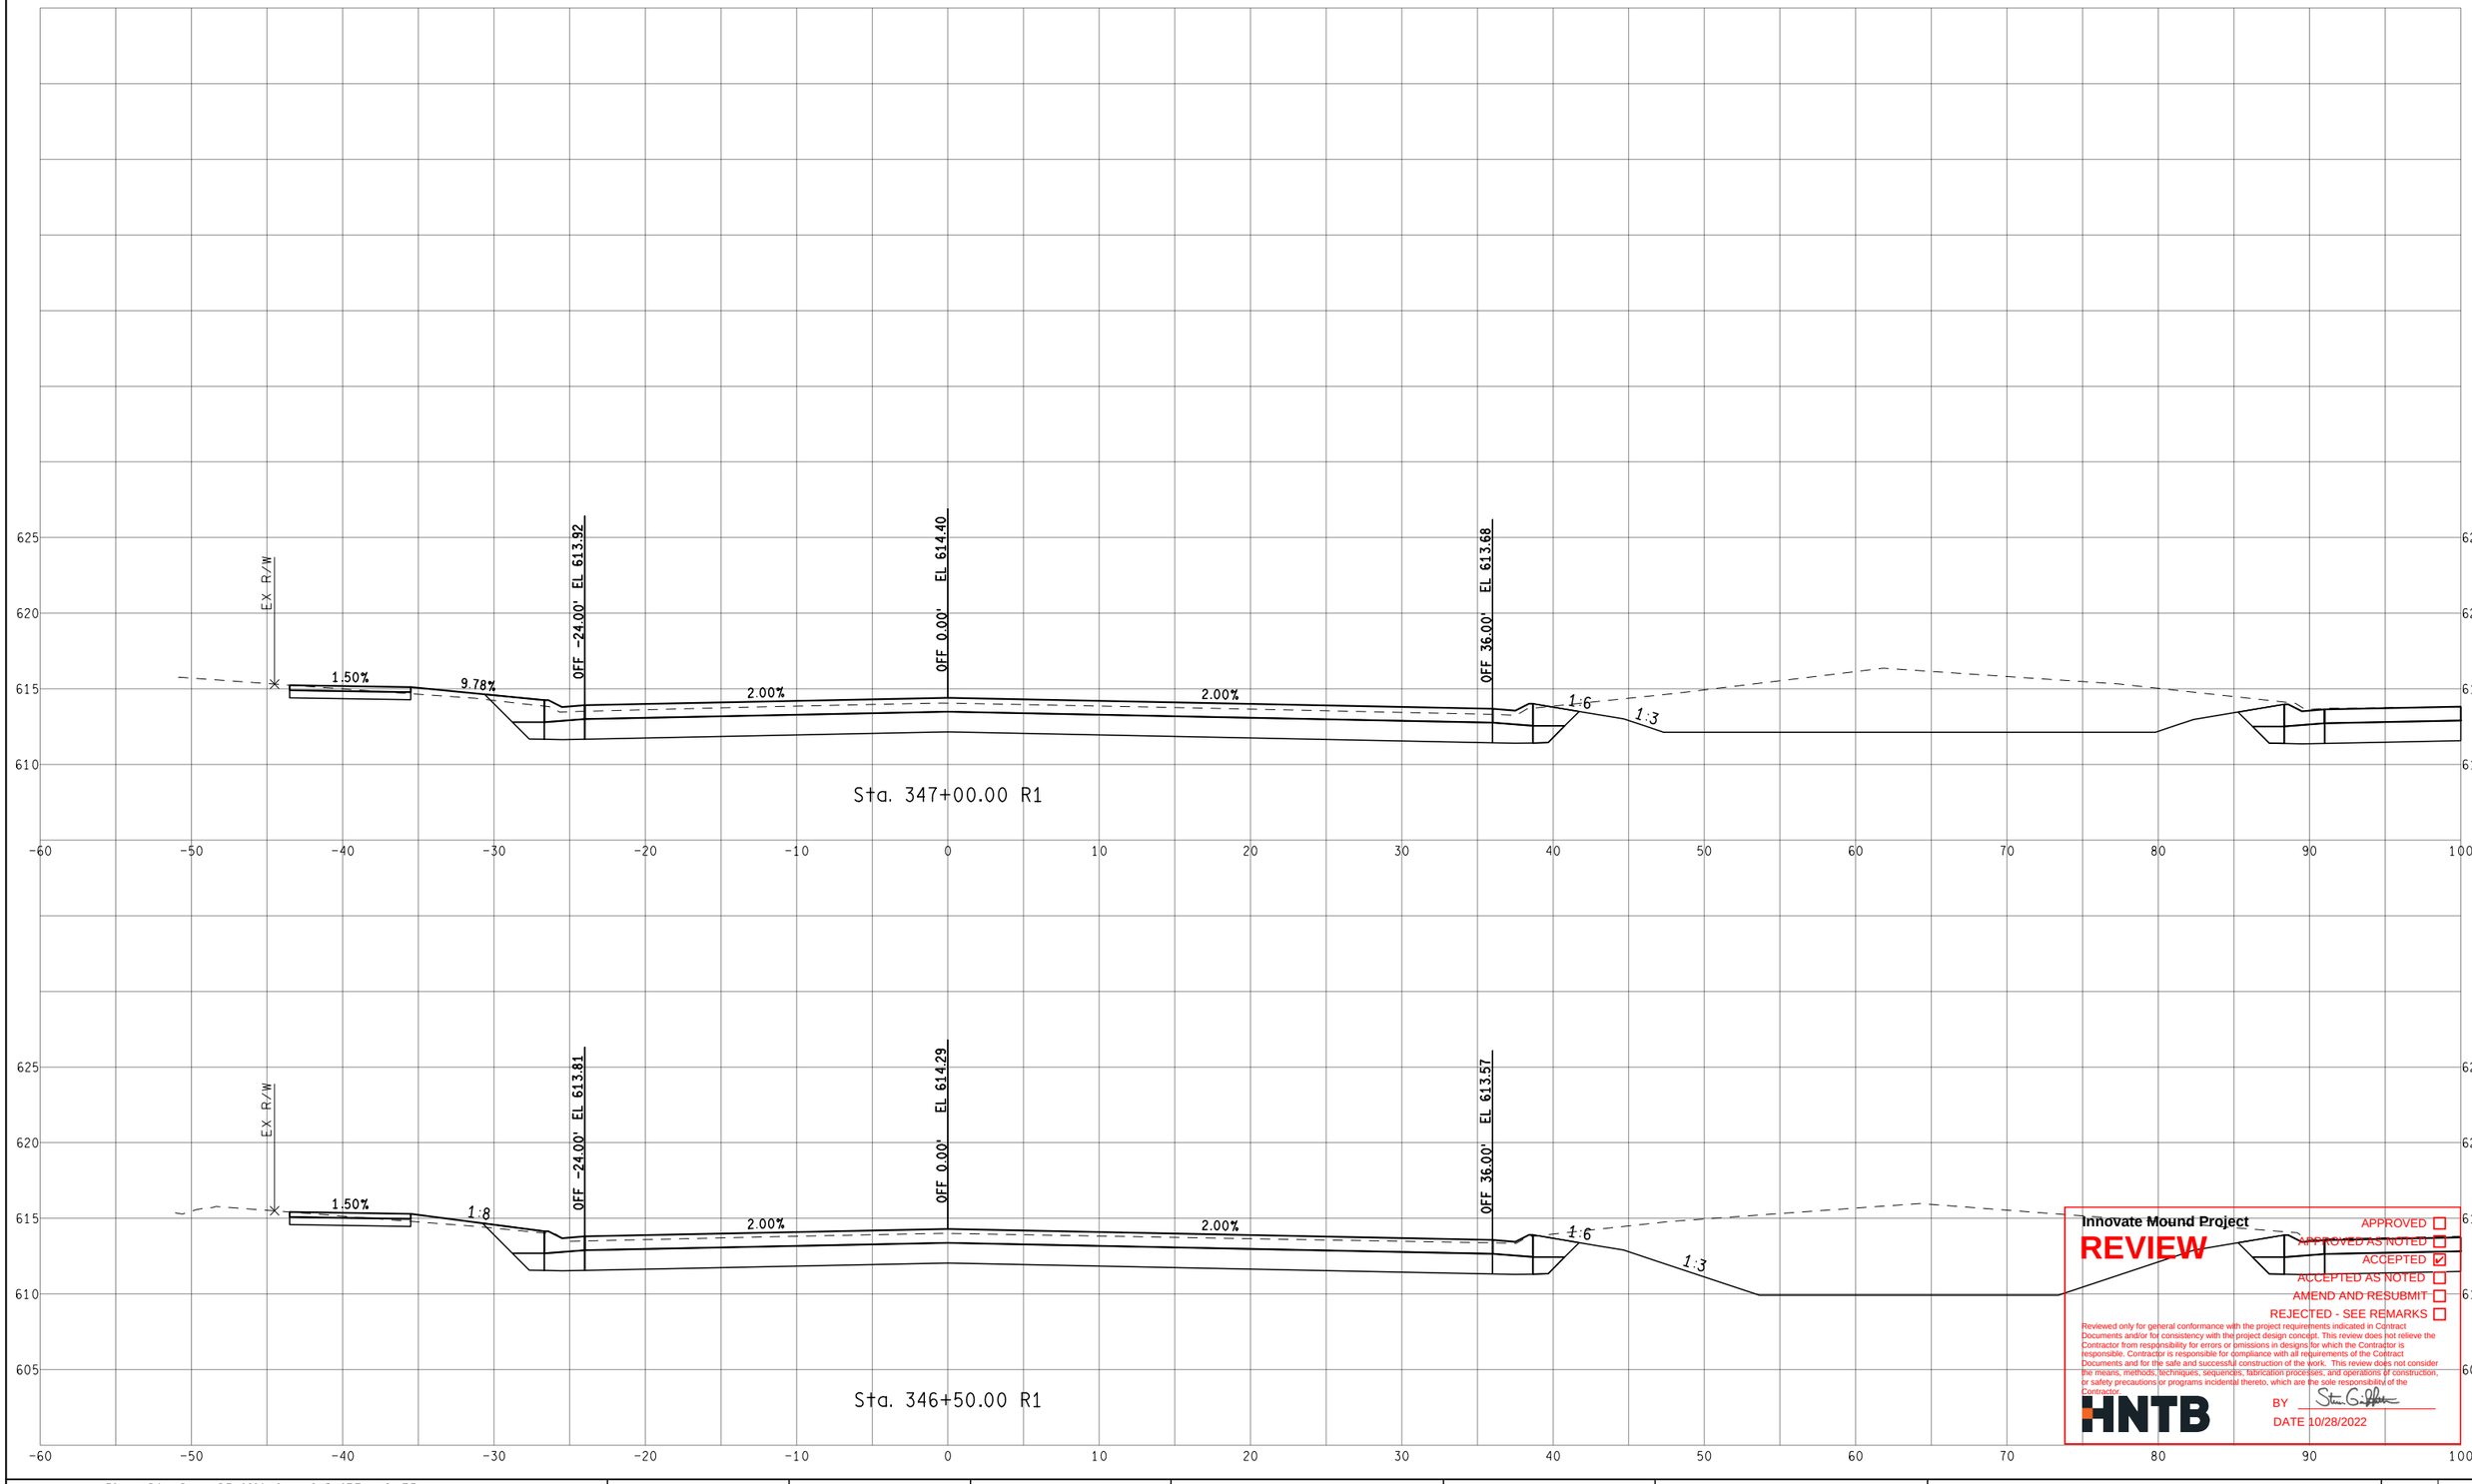

Innovate Mound Project

REVIEW

APPROVED ☐
APPROVED AS NOTED ☐
ACCEPTED ☑
ACCEPTED AS NOTED ☐
AMEND AND RESUBMIT ☐
REJECTED - SEE REMARKS ☐

Reviewed only for general conformance with the project requirements indicated in Contract Documents and/or for consistency with the project design concept. This review does not relieve the Contractor from responsibility for errors or omissions in designs for which the Contractor is responsible. Contractor is responsible for compliance with all requirements of the Contract Documents and for the safe and successful construction of the work. This review does not consider the means, methods, techniques, sequences, fabrication processes, and operations of construction, or safety precautions or programs incidental thereto, which are the sole responsibility of the Contractor.

HNTB

BY

DATE 10/28/2022

FINAL ROW PLAN REVISIONS (SUBMITTAL DATE:)							
NO.	DATE	AUTH	DESCRIPTION	NO.	DATE	AUTH	DESCRIPTION

Macomb County Michigan — Department of Roads

VERT. (FT) 0 10
HORZ. (FT) 0 10


FILE:

DATE: 10/12/22
DESIGN UNIT: XXX
TSC: MACOMB


CS: INFR50000
JN: 207178A

STA. 346+50.00 R1 TO STA. 347+00.00 R1
SB MOUND RD


DRAWING
SHEET
SECT

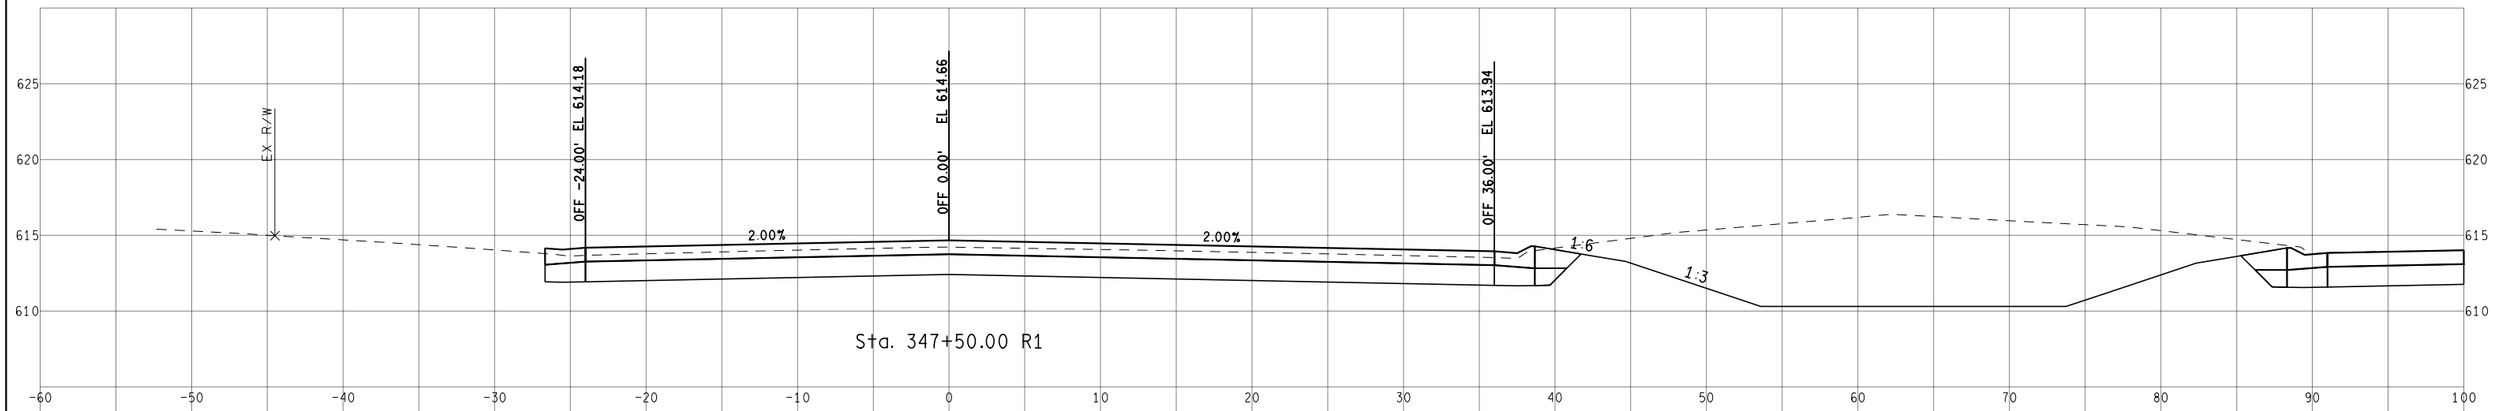

Sta. 347+50.00 R1

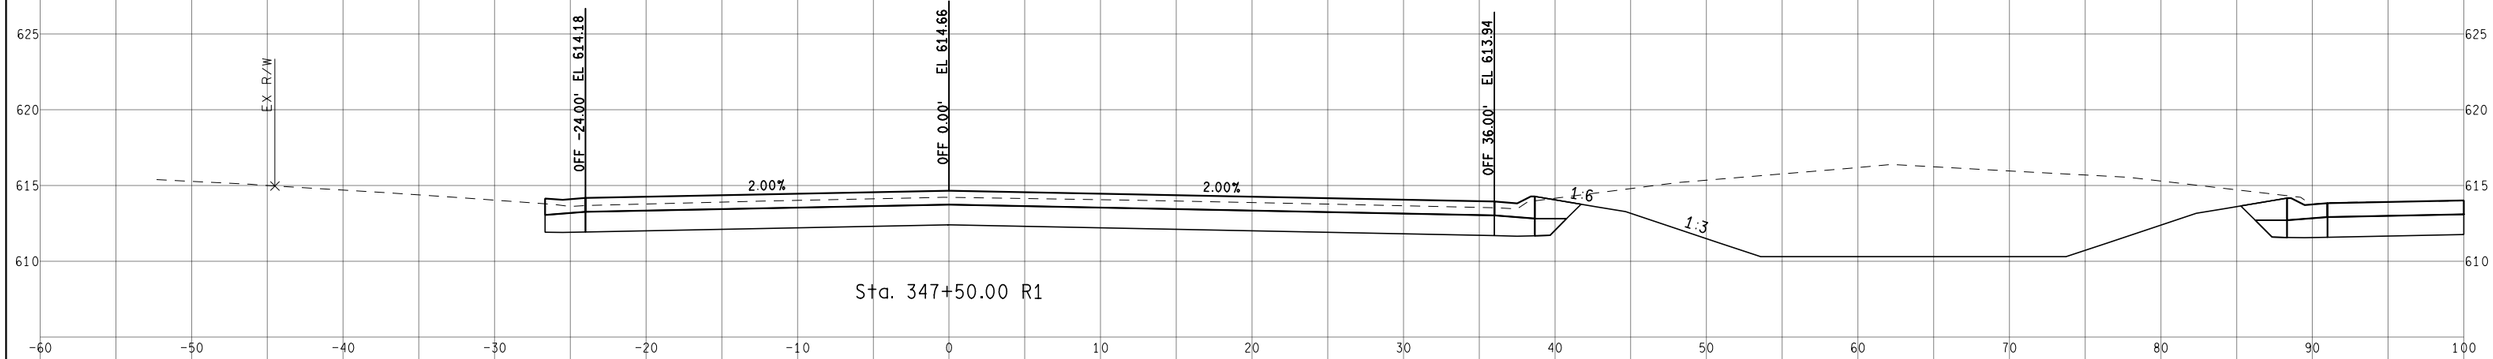

Sta. 347+50.00 R1

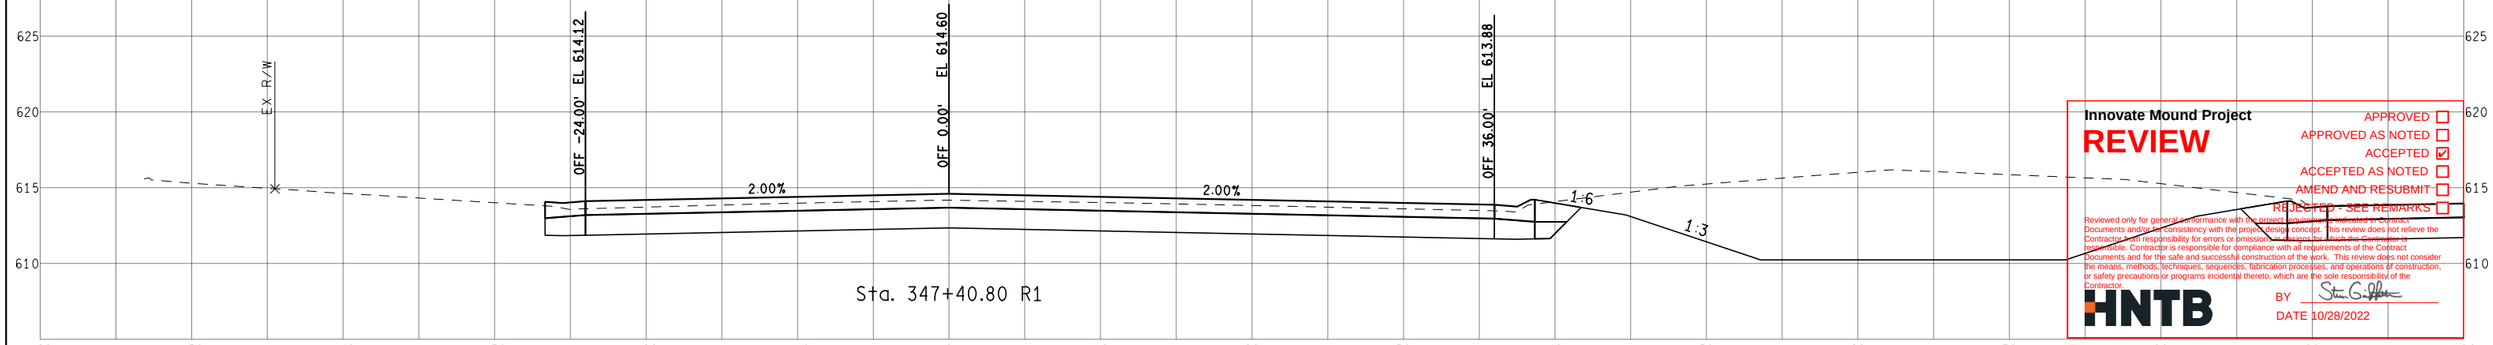

Sta. 347+40.80 R1

Innovate Mound Project

REVIEW

APPROVED ☐
APPROVED AS NOTED ☐
ACCEPTED ☑
ACCEPTED AS NOTED ☐
AMEND AND RESUBMIT ☐
REJECTED - SEE REMARKS ☐

Reviewed only for general conformance with the contract documents and for consistency with the project design concept. This review does not relieve the Contractor from responsibility for errors or omissions for which the Contractor is responsible. Contractor is responsible for compliance with all requirements of the Contract Documents and for the safe and successful construction of the work. This review does not consider the means, methods, techniques, sequences, fabrication processes, and operations of construction, or safety precautions or programs incidental thereto, which are the sole responsibility of the Contractor.

HNTB

BY Steven G. Hoffman

DATE 10/28/2022

FINAL ROW PLAN REVISIONS (SUBMITTAL DATE:)							
NO.	DATE	AUTH	DESCRIPTION	NO.	DATE	AUTH	DESCRIPTION

MACOMB COUNTY MICHIGAN — Department of Roads

VERT. (FT) 0 10
HORZ. (FT) 0 10


FILE:

DATE: 10/12/22
DESIGN UNIT: XXX
TSC: MACOMB

CS: INFR50000
JN: 207178A

STA. 347+40.80 R1 TO STA. 347+50.00 R1
SB MOUND RD

DRAWING
SHEET
SECT

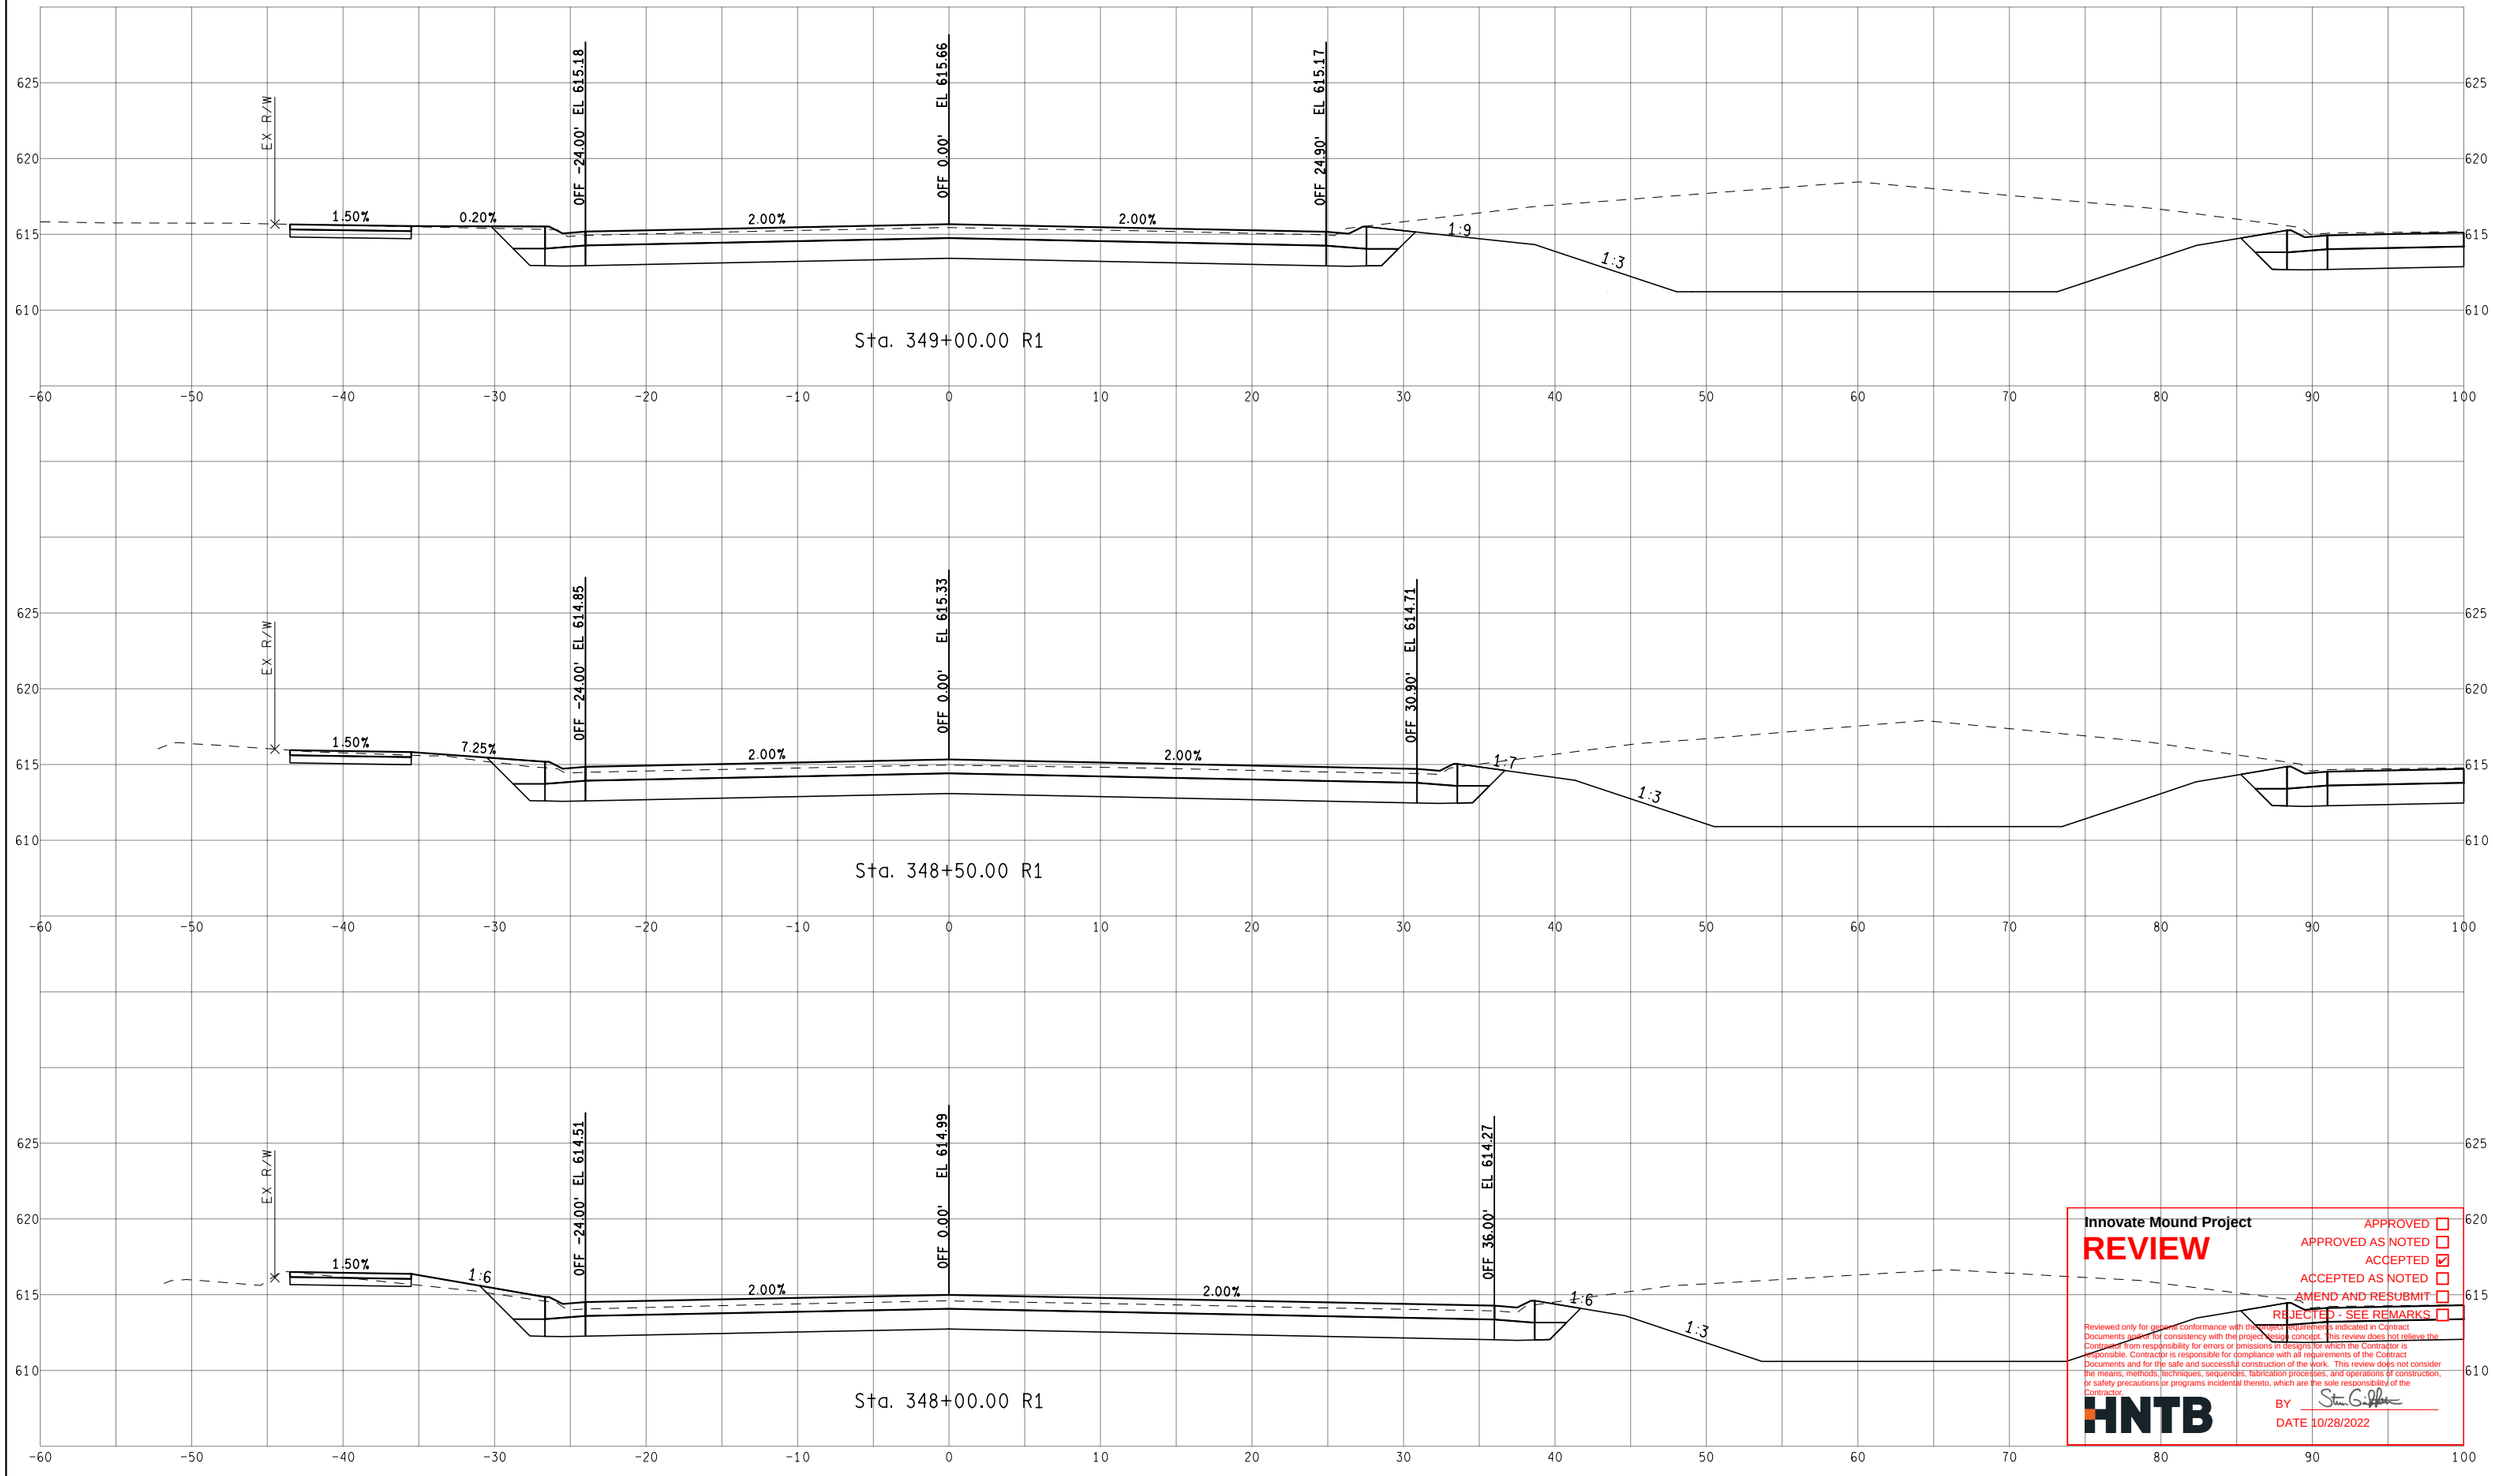

Innovate Mound Project

REVIEW

APPROVED ☐
APPROVED AS NOTED ☐
ACCEPTED ☑
ACCEPTED AS NOTED ☐
AMEND AND RESUBMIT ☐
REJECTED - SEE REMARKS ☐

Reviewed only for general conformance with the design components indicated in Contract Documents and for consistency with the project design concept. This review does not relieve the Contractor from responsibility for errors or omissions in designs for which the Contractor is responsible. Contractor is responsible for compliance with all requirements of the Contract Documents and for the safe and successful construction of the work. This review does not consider the means, methods, techniques, sequences, fabrication processes, and operations of construction, or safety precautions or programs incidental thereto, which are the sole responsibility of the Contractor.

HNTB

BY Steven G. Fisher

DATE 10/28/2022

FINAL ROW PLAN REVISIONS (SUBMITTAL DATE:)							
NO.	DATE	AUTH	DESCRIPTION	NO.	DATE	AUTH	DESCRIPTION

Department of Roads

VERT. (FT) 0 10

HORZ. (FT) 0 10

FILE:

DATE: 10/12/22

DESIGN UNIT: XXX

TSC: MACOMB

CS: INFR50000

JN: 207178A


STA. 348+00.00 R1 TO STA. 349+00.00 R1

SB MOUND RD


DRAWING

SHEET


SECT

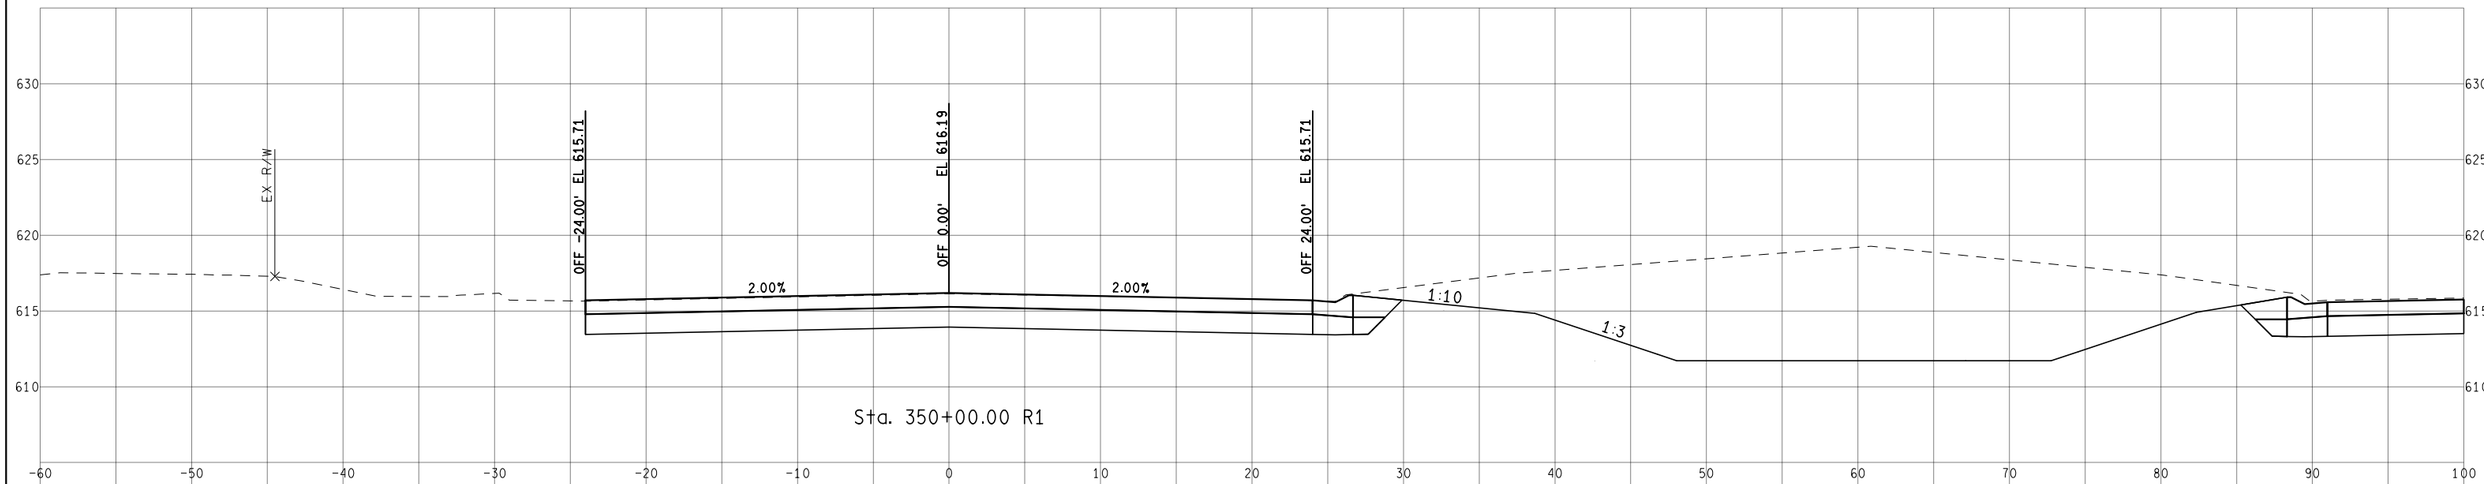

Sta. 350+00.00 R1

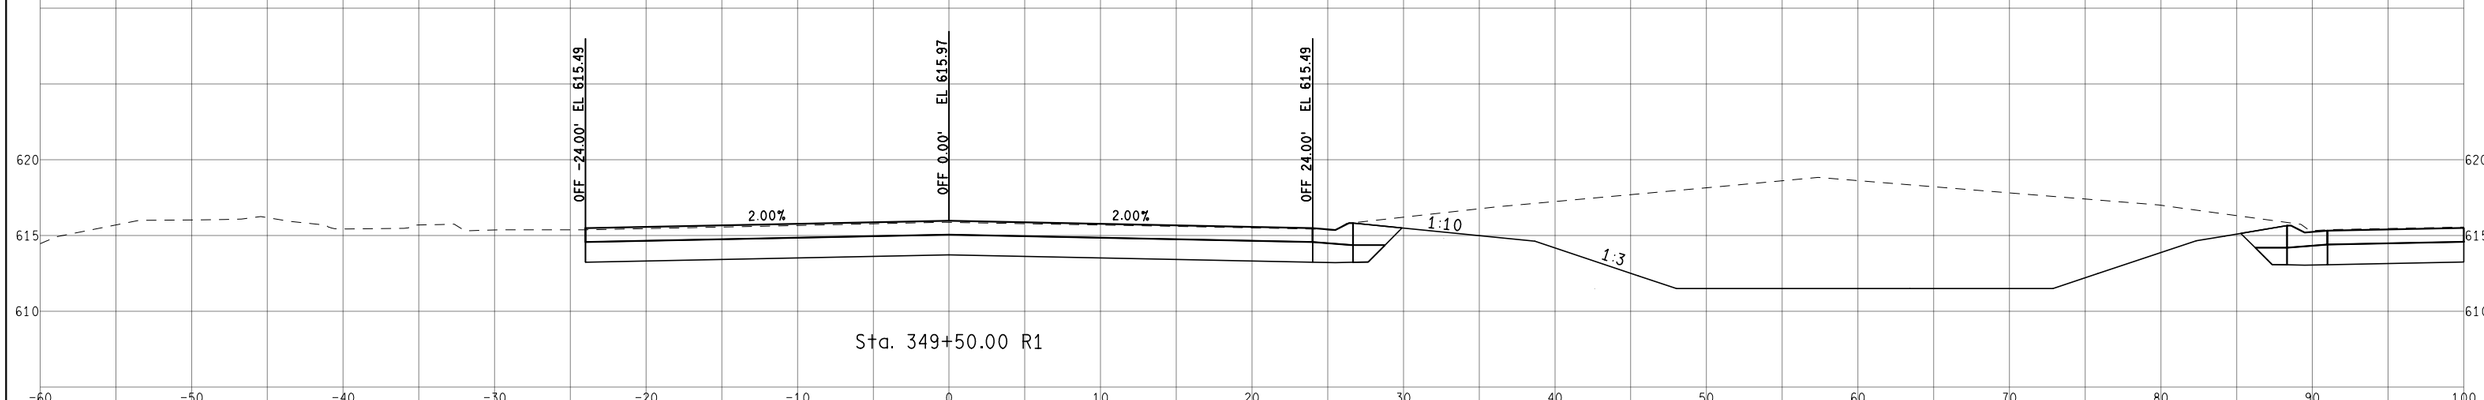

Sta. 349+50.00 R1

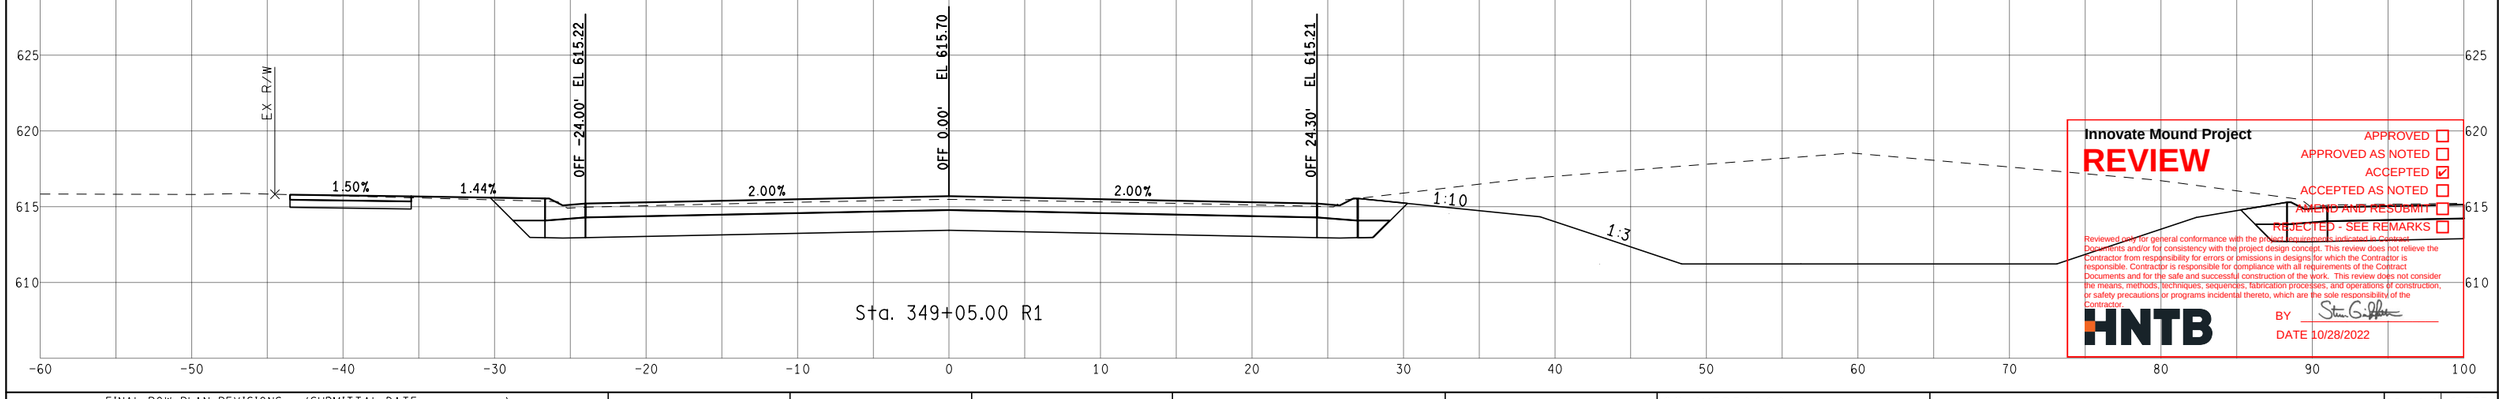

Sta. 349+05.00 R1

Innovate Mound Project

REVIEW

APPROVED ☐
APPROVED AS NOTED ☐
ACCEPTED ☑
ACCEPTED AS NOTED ☐
AMEND AND RESUBMIT ☐
REJECTED - SEE REMARKS ☐

Reviewed only for general conformance with the project requirements indicated in Contract Documents and/or for consistency with the project design concept. This review does not relieve the Contractor from responsibility for errors or omissions in designs for which the Contractor is responsible. Contractor is responsible for compliance with all requirements of the Contract Documents and for the safe and successful construction of the work. This review does not consider the means, methods, techniques, sequences, fabrication processes, and operations of construction, or safety precautions or programs incidental thereto, which are the sole responsibility of the Contractor.

HNTB

BY Steve Griffith

DATE 10/28/2022

FINAL ROW PLAN REVISIONS (SUBMITTAL DATE:)							
NO.	DATE	AUTH	DESCRIPTION	NO.	DATE	AUTH	DESCRIPTION

Department of Roads

VERT. (FT) 0 10

HORZ. (FT) 0 10

FILE:

DATE: 10/12/22

DESIGN UNIT: XXX

TSC: MACOMB

CS: INFR50000

JN: 207178A

STA. 349+05.00 R1 TO STA. 350+00.00 R1

SB MOUND RD

DRAWING

SHEET

SECT



Sta. 351+00.00 R1

Sta. 350+50.00 R1

Innovate Mound Project

REVIEW

APPROVED ☐
APPROVED AS NOTED ☐
ACCEPTED ☑
ACCEPTED AS NOTED ☐
AMEND AND RESUBMIT ☐
REJECTED - SEE REMARKS ☐

Reviewed only for general conformance with the project requirements indicated in Contract Documents and/or for consistency with the project design concept. This review does not relieve the Contractor from responsibility for errors or omissions in designs for which the Contractor is responsible. Contractor is responsible for compliance with all requirements of the Contract Documents and for the safe and successful construction of the work. This review does not consider the means, methods, techniques, sequences, fabrication processes, and operations of construction, or safety precautions or programs incidental thereto, which are the sole responsibility of the Contractor.

HNTB

BY Stan G. Gifford

DATE 10/28/2022

FINAL ROW PLAN REVISIONS (SUBMITTAL DATE:)							
NO.	DATE	AUTH	DESCRIPTION	NO.	DATE	AUTH	DESCRIPTION

Department of Roads

VERT. (FT) 0 10

HORZ. (FT) 0 10

FILE:

DATE: 10/12/22

DESIGN UNIT: XXX

TSC: MACOMB

CS: INFR50000

JN: 207178A


STA. 350+50.00 R1 TO STA. 351+00.00 R1

SB MOUND RD

DRAWING

SHEET

SECT

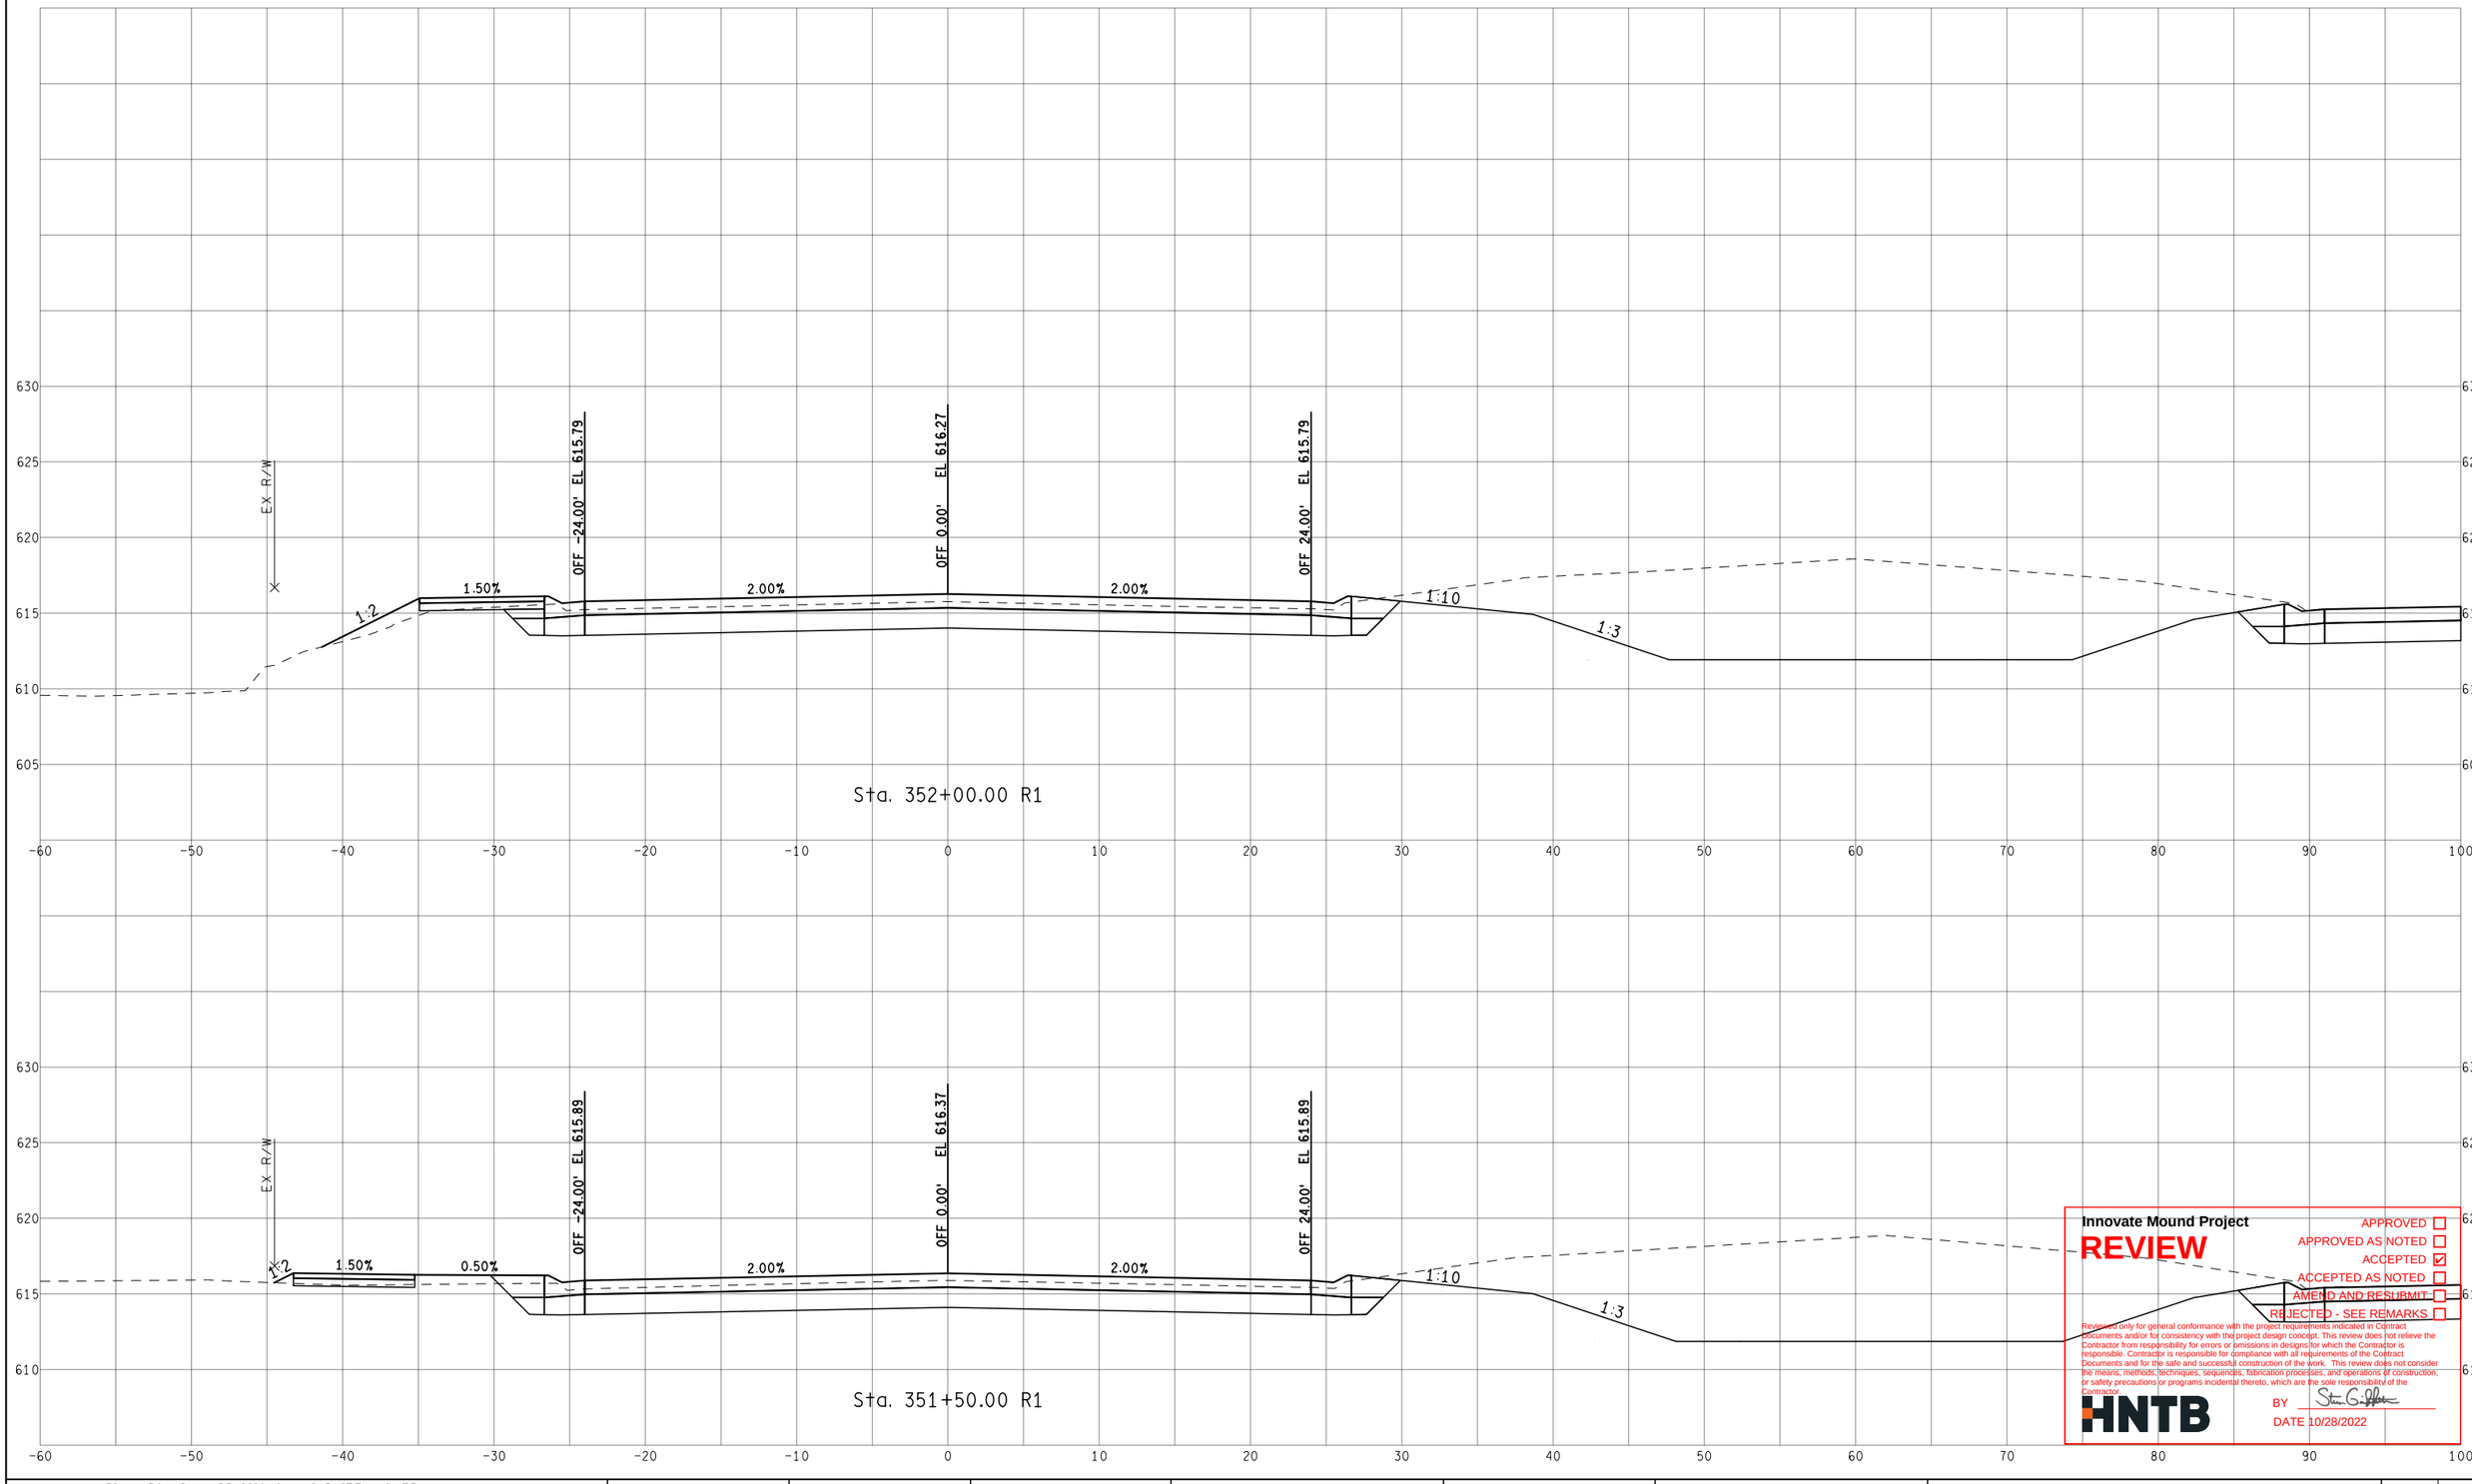

Innovate Mound Project

REVIEW

APPROVED ☐
APPROVED AS NOTED ☐
ACCEPTED ☑
ACCEPTED AS NOTED ☐
AMEND AND RESUBMIT ☐
REJECTED - SEE REMARKS ☐

Reviewed only for general conformance with the project requirements indicated in Contract Documents and/or for consistency with the project design concept. This review does not relieve the Contractor from responsibility for errors or omissions in designs for which the Contractor is responsible. Contractor is responsible for compliance with all requirements of the Contract Documents and for the safe and successful construction of the work. This review does not consider the means, methods, techniques, sequences, fabrication processes, and operations of construction, or safety precautions or programs incidental thereto, which are the sole responsibility of the Contractor.

HNTB

BY Steven G. Palmer

DATE 10/28/2022

FINAL ROW PLAN REVISIONS (SUBMITTAL DATE:)							
NO.	DATE	AUTH	DESCRIPTION	NO.	DATE	AUTH	DESCRIPTION

Department of Roads

VERT. (FT) 0 10

HORZ. (FT) 0 10

FILE:

DATE: 10/12/22

DESIGN UNIT: XXX

TSC: MACOMB

CS: INFR50000

JN: 207178A


STA. 351+50.00 R1 TO STA. 352+00.00 R1

SB MOUND RD


DRAWING

SHEET

SECT

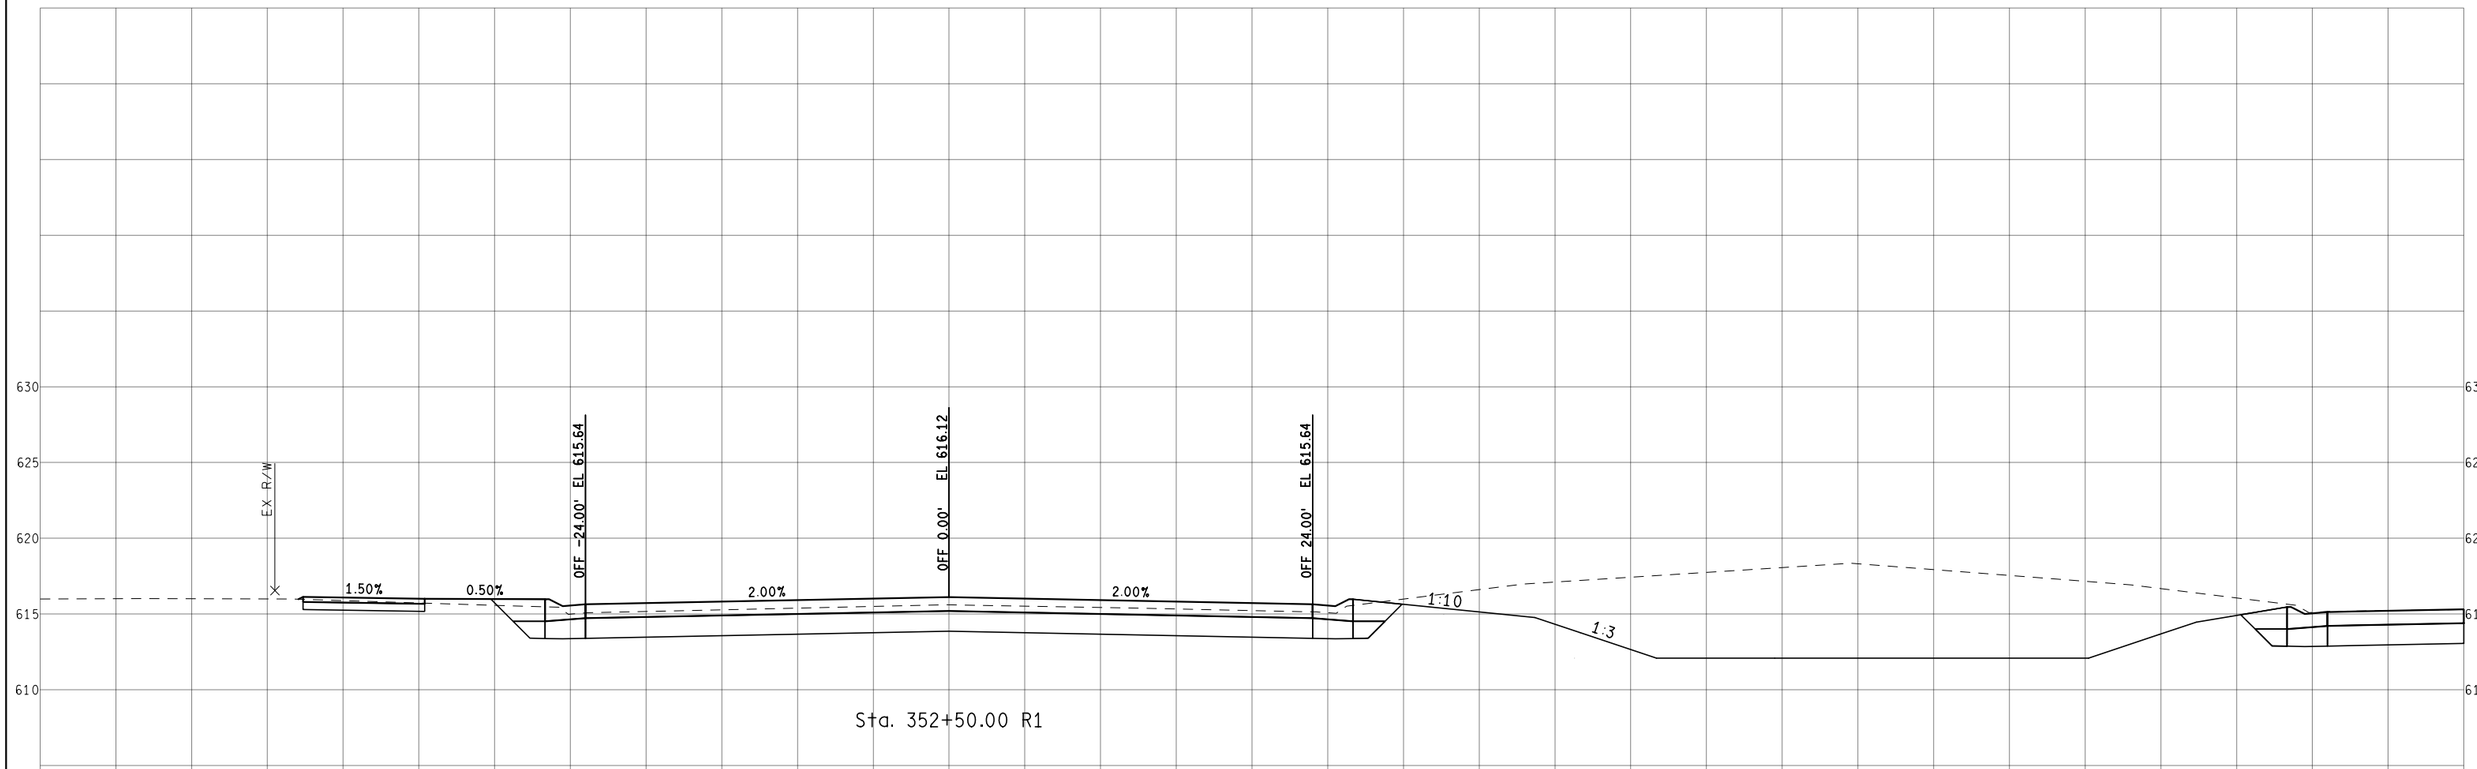

Sta. 352+50.00 R1

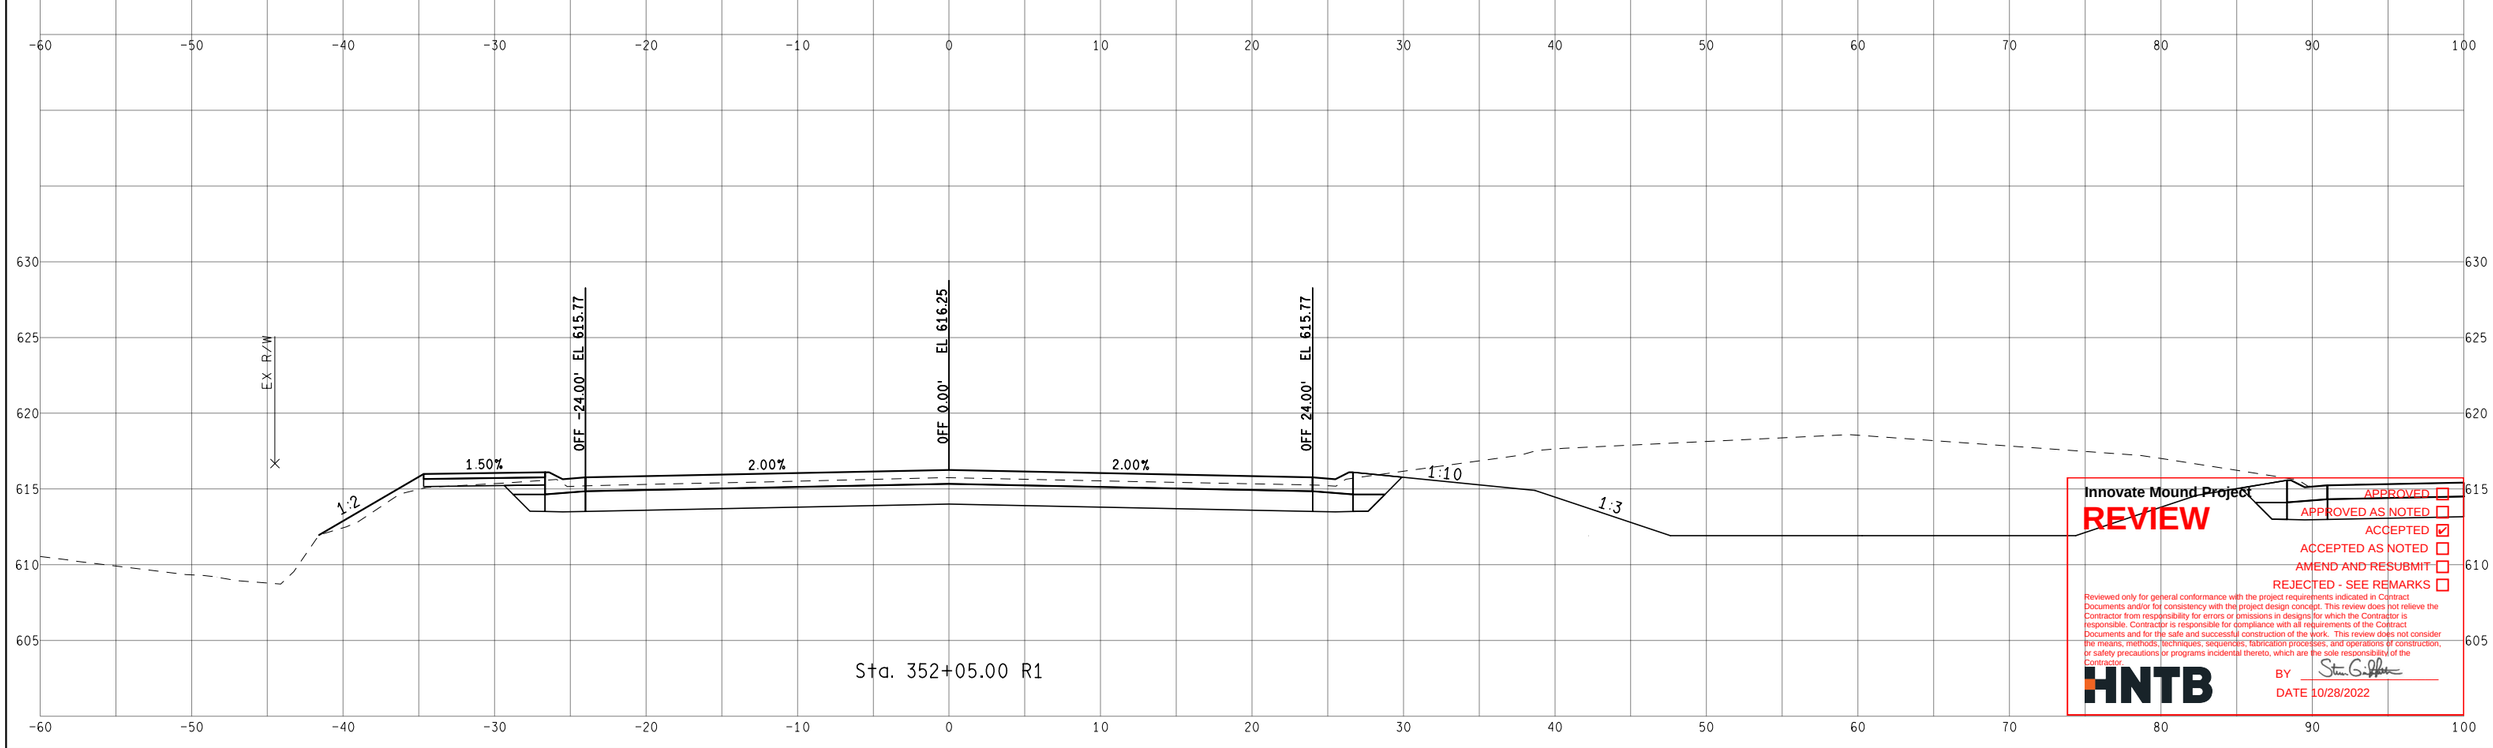

Sta. 352+05.00 R1

Innovate Mound Project

REVIEW

APPROVED ☐
APPROVED AS NOTED ☐
ACCEPTED ☑
ACCEPTED AS NOTED ☐
AMEND AND RESUBMIT ☐
REJECTED - SEE REMARKS ☐

Reviewed only for general conformance with the project requirements indicated in Contract Documents and/or for consistency with the project design concept. This review does not relieve the Contractor from responsibility for errors or omissions in designs for which the Contractor is responsible. Contractor is responsible for compliance with all requirements of the Contract Documents and for the safe and successful construction of the work. This review does not consider the means, methods, techniques, sequences, fabrication processes, and operations of construction; or safety precautions or programs incidental thereto, which are the sole responsibility of the Contractor.

HNTB

BY Stan Griffith

DATE 10/28/2022

FINAL ROW PLAN REVISIONS (SUBMITTAL DATE:)							
NO.	DATE	AUTH	DESCRIPTION	NO.	DATE	AUTH	DESCRIPTION

Department of Roads

VERT. (FT) 0 10

HORZ. (FT) 0 10

FILE:

DATE: 10/12/22

DESIGN UNIT: XXX

TSC: MACOMB

CS: INFR50000

JN: 207178A


STA. 352+05.00 R1 TO STA. 352+50.00 R1

SB MOUND RD

DRAWING

SHEET

SECT

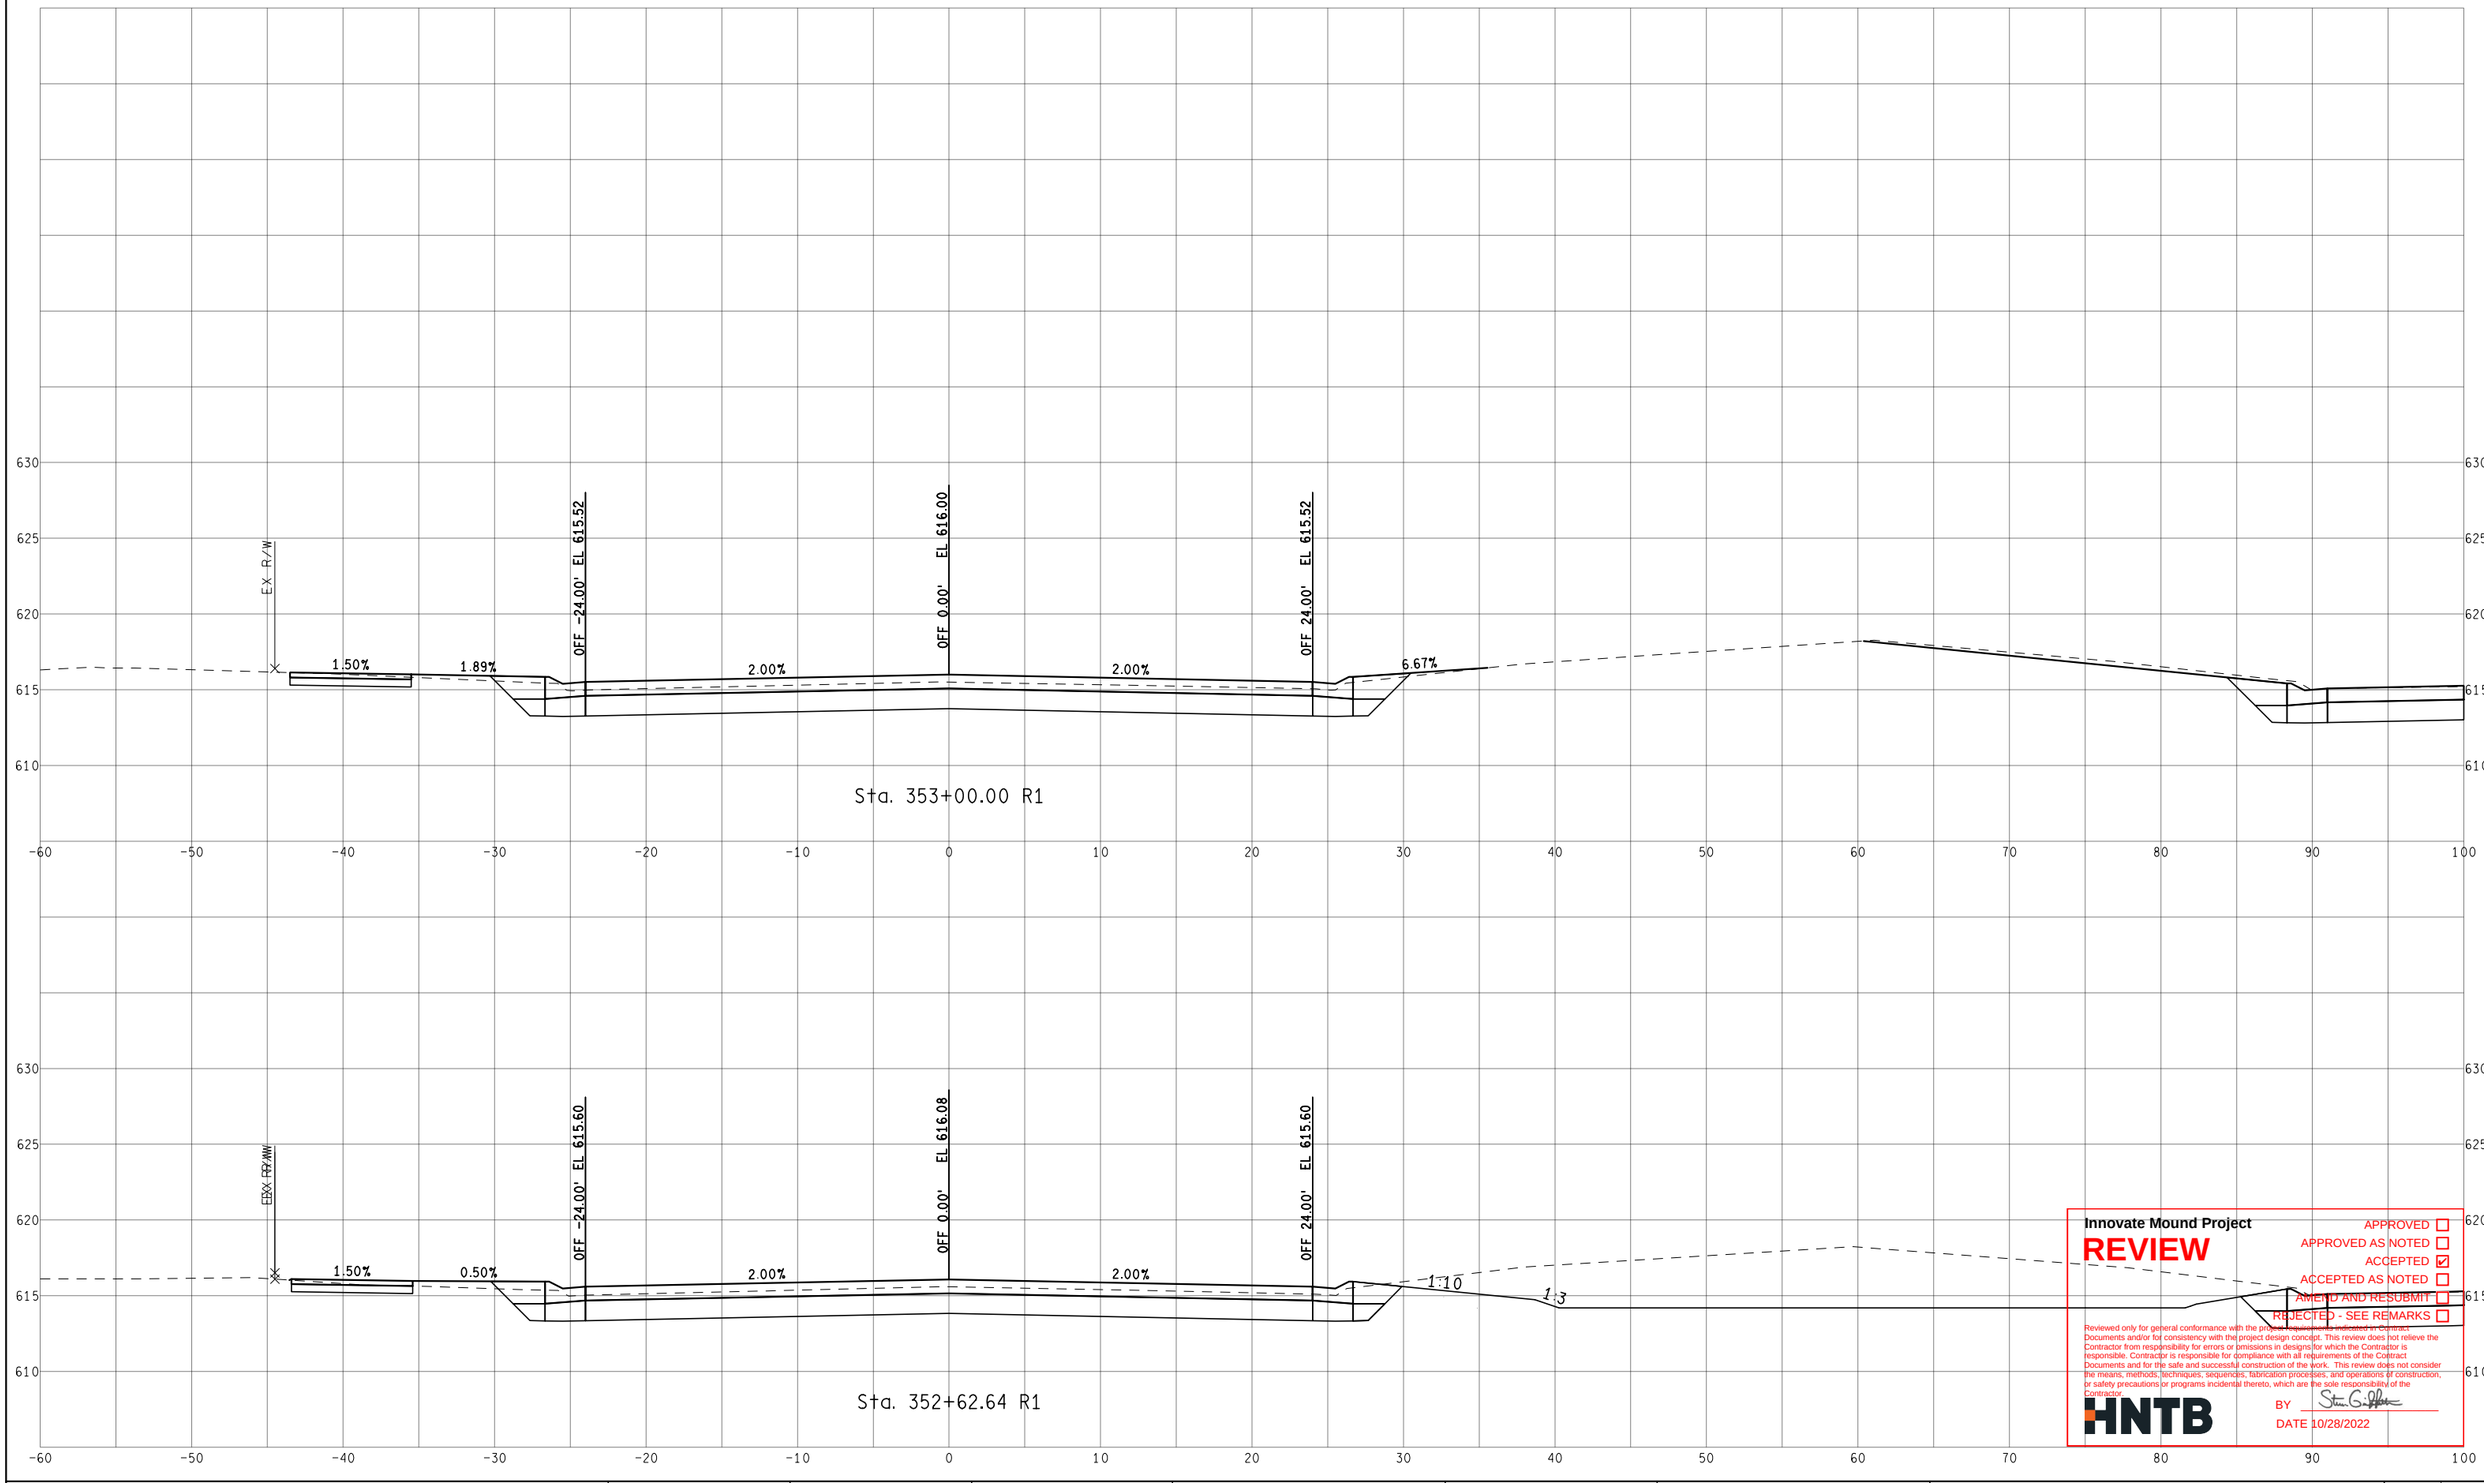

Innovate Mound Project

REVIEW

APPROVED ☐
APPROVED AS NOTED ☐
ACCEPTED ☑
ACCEPTED AS NOTED ☐
AMEND AND RESUBMIT ☐
REJECTED - SEE REMARKS ☐

Reviewed only for general conformance with the project design concept as noted in Contract Documents and/or for consistency with the project design concept. This review does not relieve the Contractor from responsibility for errors or omissions in designs for which the Contractor is responsible. Contractor is responsible for compliance with all requirements of the Contract Documents and for the safe and successful construction of the work. This review does not consider the means, methods, techniques, sequences, fabrication processes, and operations of construction, or safety precautions or programs incidental thereto, which are the sole responsibility of the Contractor.

HNTB

BY

DATE 10/28/2022

FINAL ROW PLAN REVISIONS (SUBMITTAL DATE:)							
NO.	DATE	AUTH	DESCRIPTION	NO.	DATE	AUTH	DESCRIPTION

Department of Roads

VERT. (FT) 0 10
HORZ. (FT) 0 10


FILE:

DATE: 10/12/22
DESIGN UNIT: XXX
TSC: MACOMB

CS: INFR50000
JN: 207178A

STA. 352+62.64 R1 TO STA. 353+00.00 R1
SB MOUND RD

DRAWING
SHEET
SECT

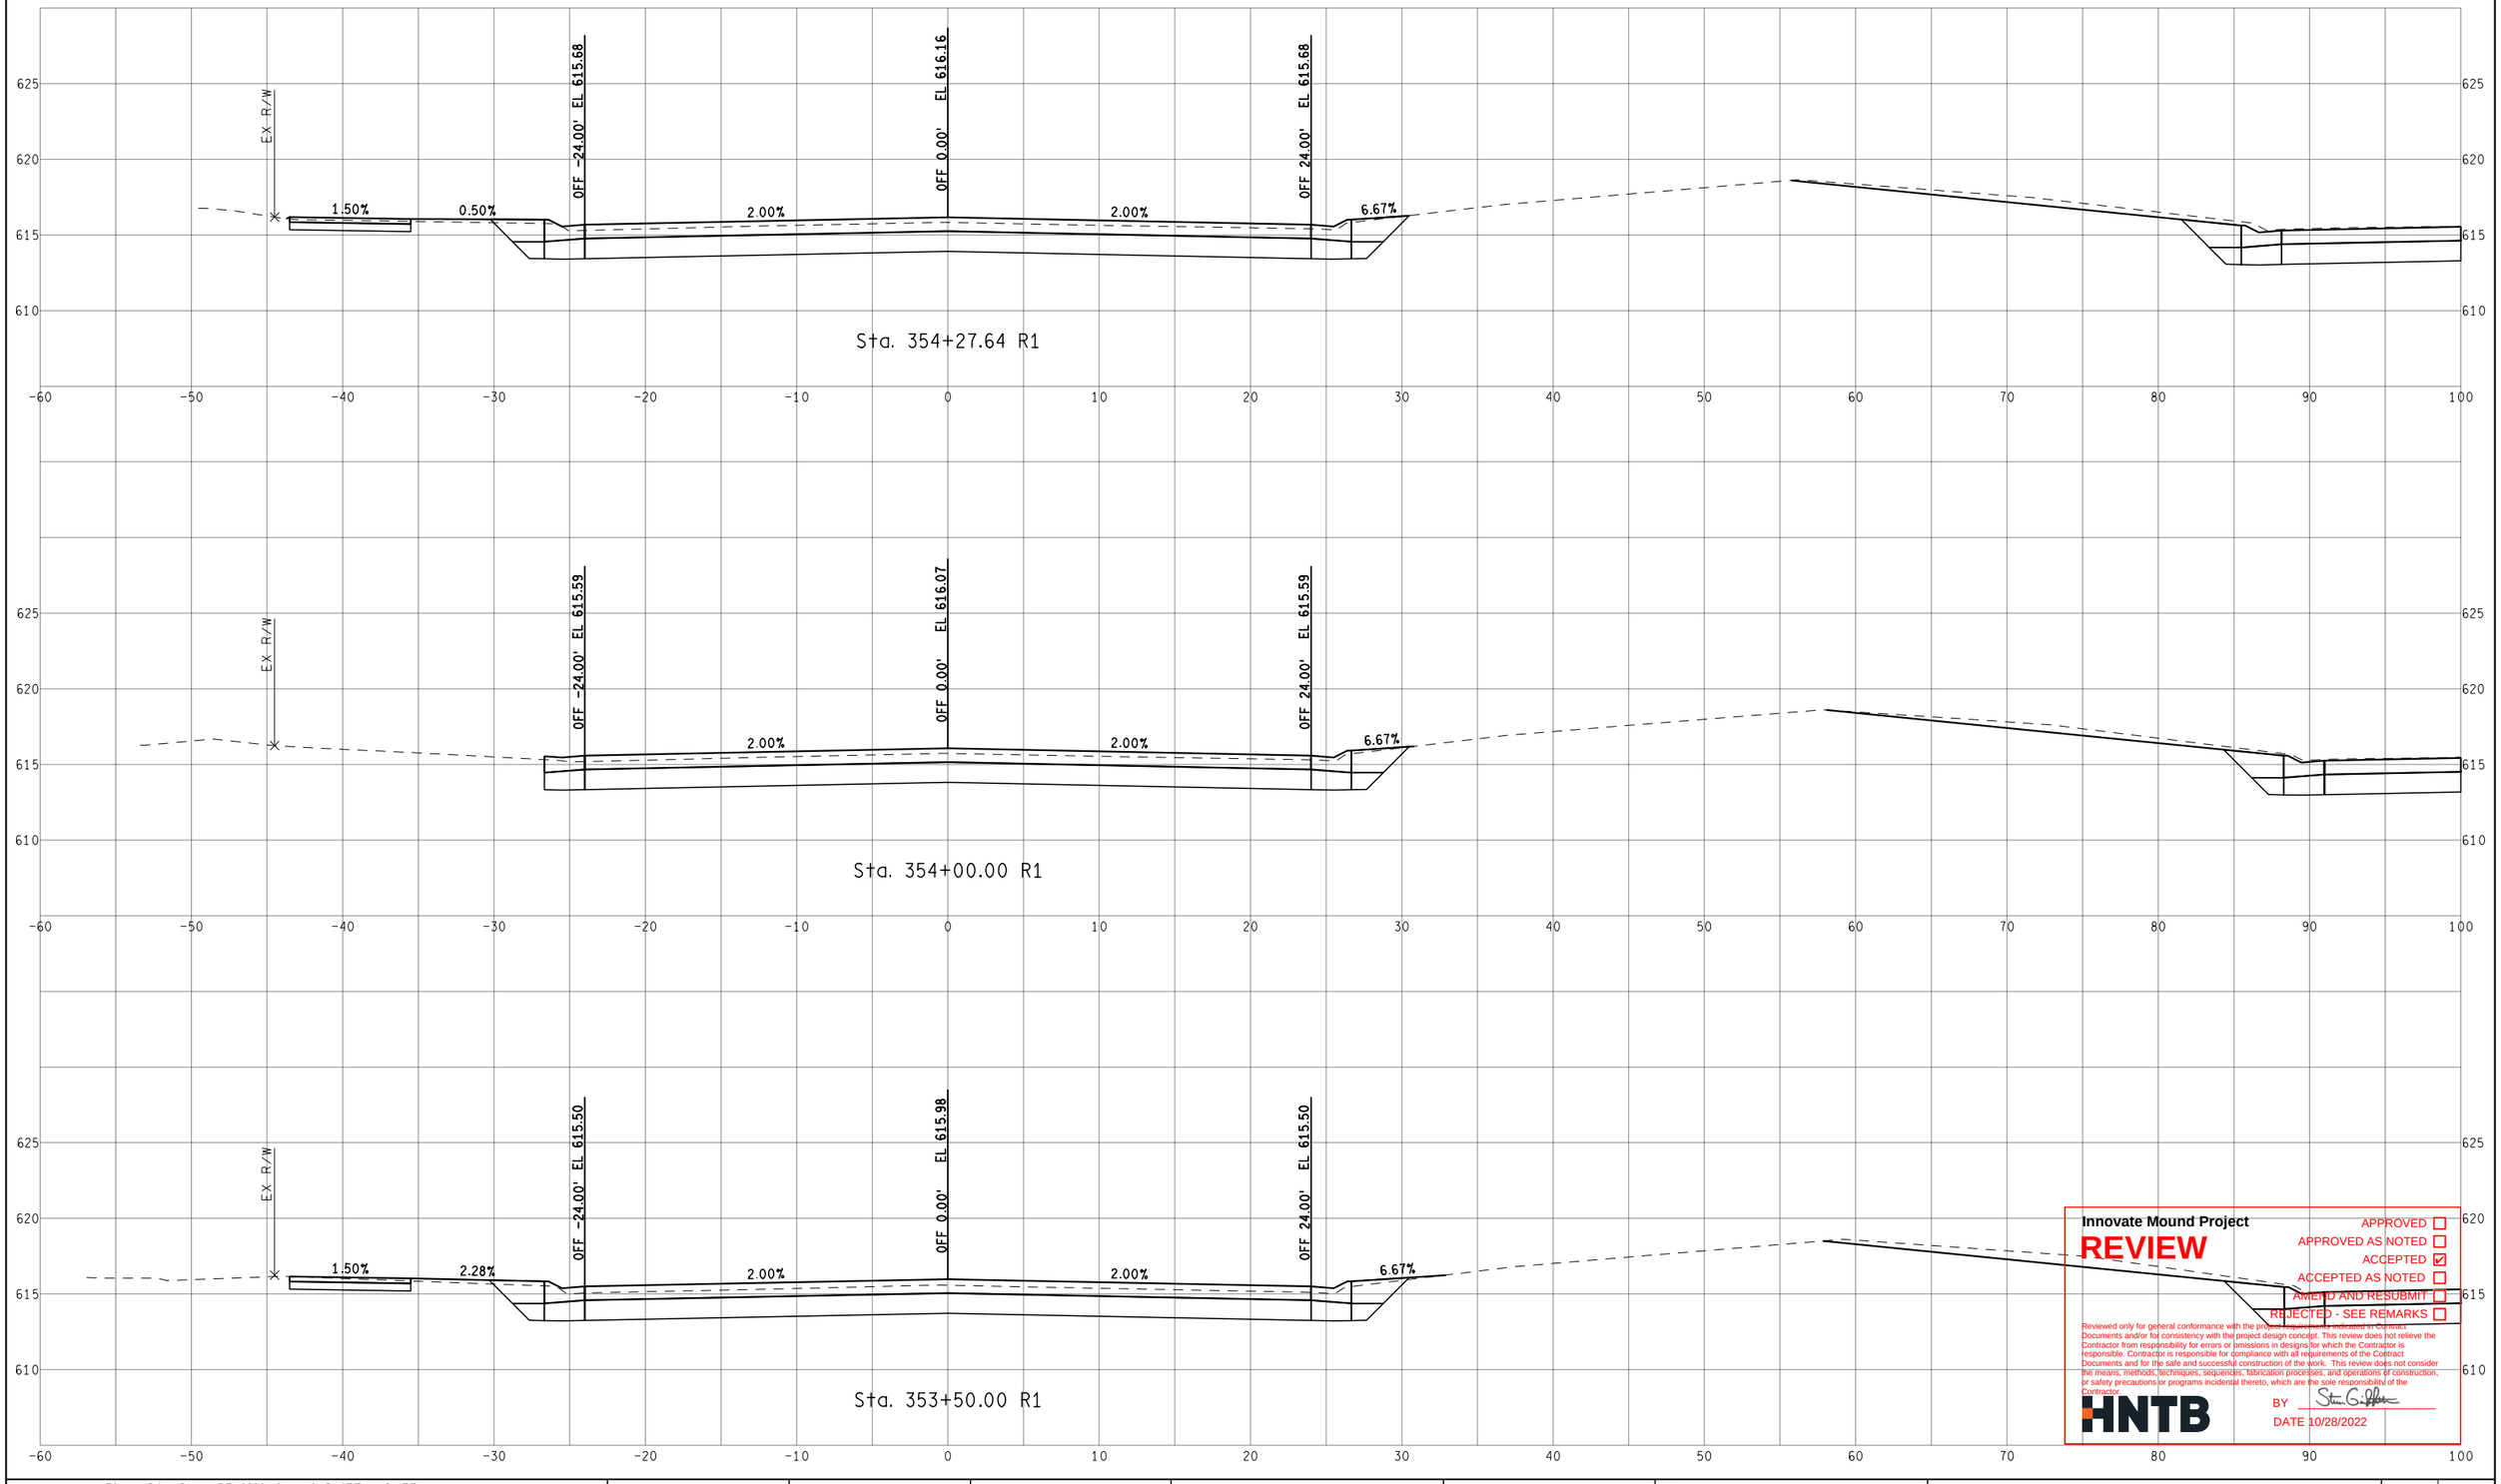

Innovate Mound Project

REVIEW

APPROVED ☐
APPROVED AS NOTED ☐
ACCEPTED ☑
ACCEPTED AS NOTED ☐
AMEND AND RESUBMIT ☐
REJECTED - SEE REMARKS ☐

Reviewed only for general conformance with the project requirements indicated in Contract Documents and/or for consistency with the project design concept. This review does not relieve the Contractor from responsibility for errors or omissions in designs for which the Contractor is responsible. Contractor is responsible for compliance with all requirements of the Contract Documents and for the safe and successful construction of the work. This review does not consider the means, methods, techniques, sequences, fabrication processes, and operations of construction, or safety precautions or programs incidental thereto, which are the sole responsibility of the Contractor.

HNTB

BY

DATE 10/28/2022

FINAL ROW PLAN REVISIONS (SUBMITTAL DATE:)							
NO.	DATE	AUTH	DESCRIPTION	NO.	DATE	AUTH	DESCRIPTION

Macomb County Michigan — Department of Roads

VERT. (FT) 0 10
HORZ. (FT) 0 10


FILE:

DATE: 10/12/22
DESIGN UNIT: XXX
TSC: MACOMB

CS: INFR50000
JN: 207178A

STA. 353+50.00 R1 TO STA. 354+27.64 R1
SB MOUND RD

DRAWING
SHEET
SECT

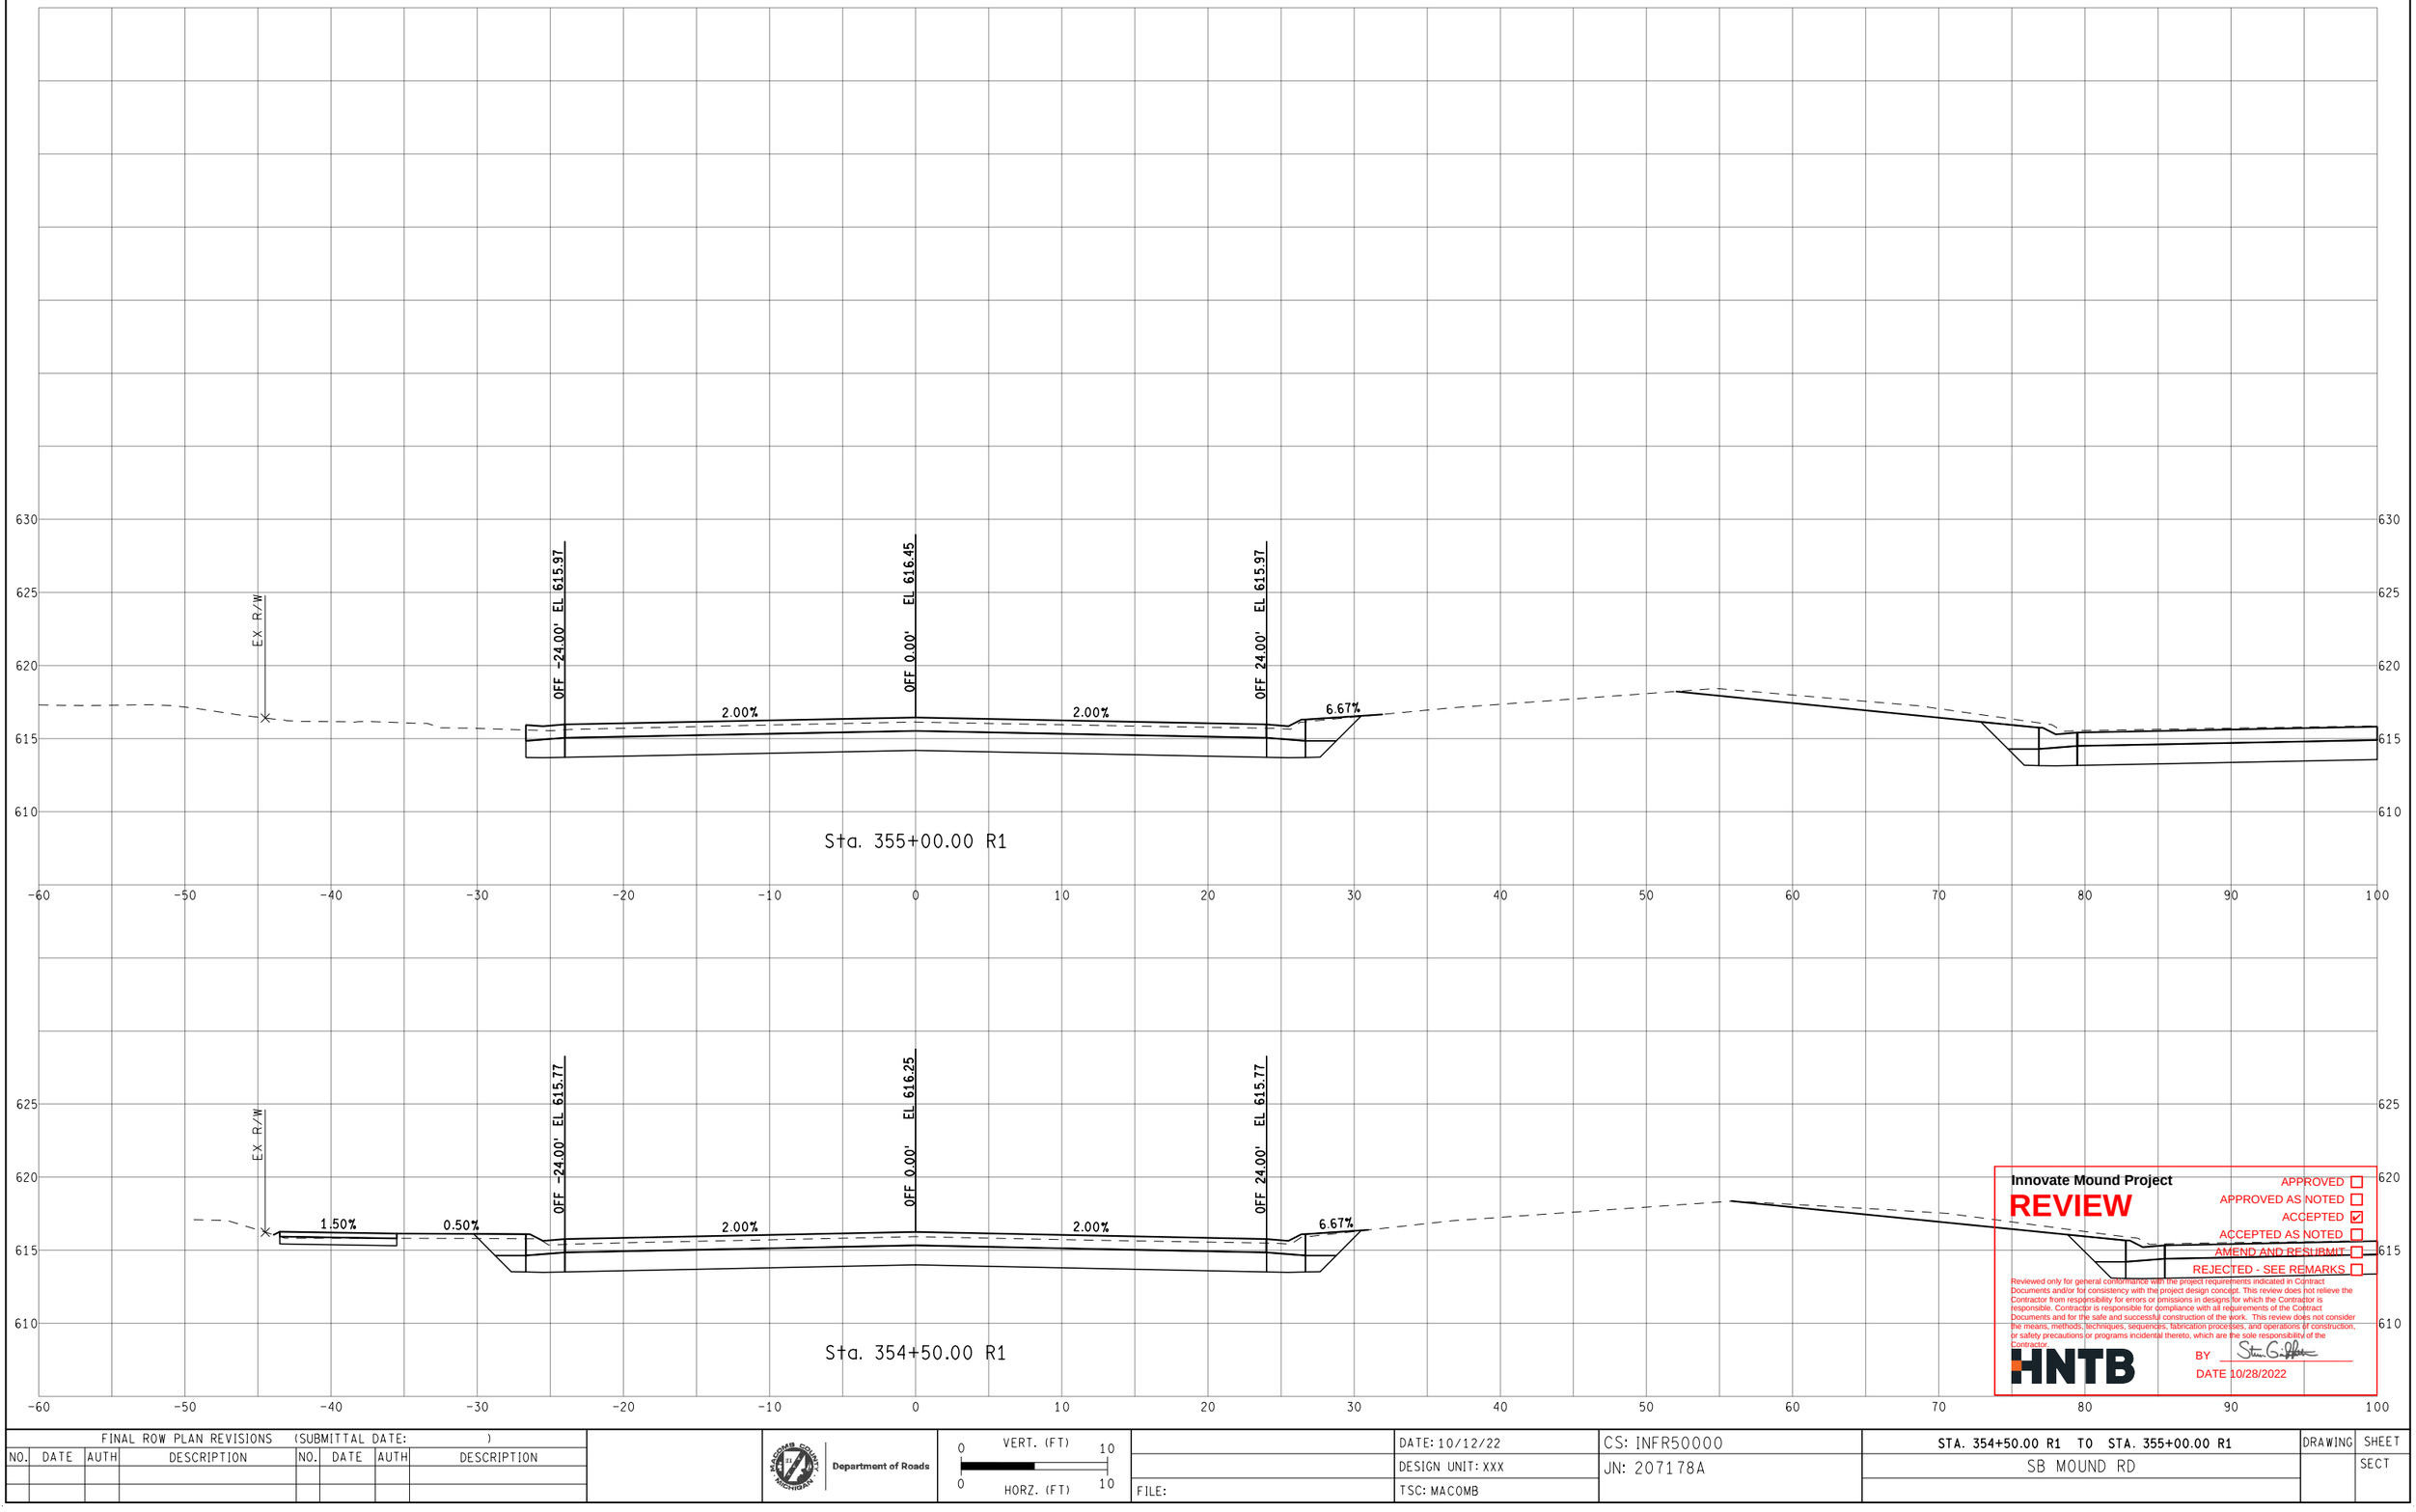

Innovate Mound Project

REVIEW

APPROVED ☐
APPROVED AS NOTED ☐
ACCEPTED ☑
ACCEPTED AS NOTED ☐
AMEND AND RESUBMIT ☐
REJECTED - SEE REMARKS ☐

Reviewed only for general conformance with the project requirements indicated in Contract Documents and/or for consistency with the project design concept. This review does not relieve the Contractor from responsibility for errors or omissions in designs for which the Contractor is responsible. Contractor is responsible for compliance with all requirements of the Contract Documents and for the safe and successful construction of the work. This review does not consider the means, methods, techniques, sequences, fabrication processes, and operations of construction, or safety precautions or programs incidental thereto, which are the sole responsibility of the Contractor.

HNTB

BY Stan G. Gilpin

DATE 10/28/2022

FINAL ROW PLAN REVISIONS (SUBMITTAL DATE:)							
NO.	DATE	AUTH	DESCRIPTION	NO.	DATE	AUTH	DESCRIPTION

Department of Roads

VERT. (FT) 0 10

HORZ. (FT) 0 10

FILE:

DATE: 10/12/22

DESIGN UNIT: XXX

TSC: MACOMB

CS: INFR50000

JN: 207178A


STA. 354+50.00 R1 TO STA. 355+00.00 R1

SB MOUND RD

DRAWING

SHEET

SECT

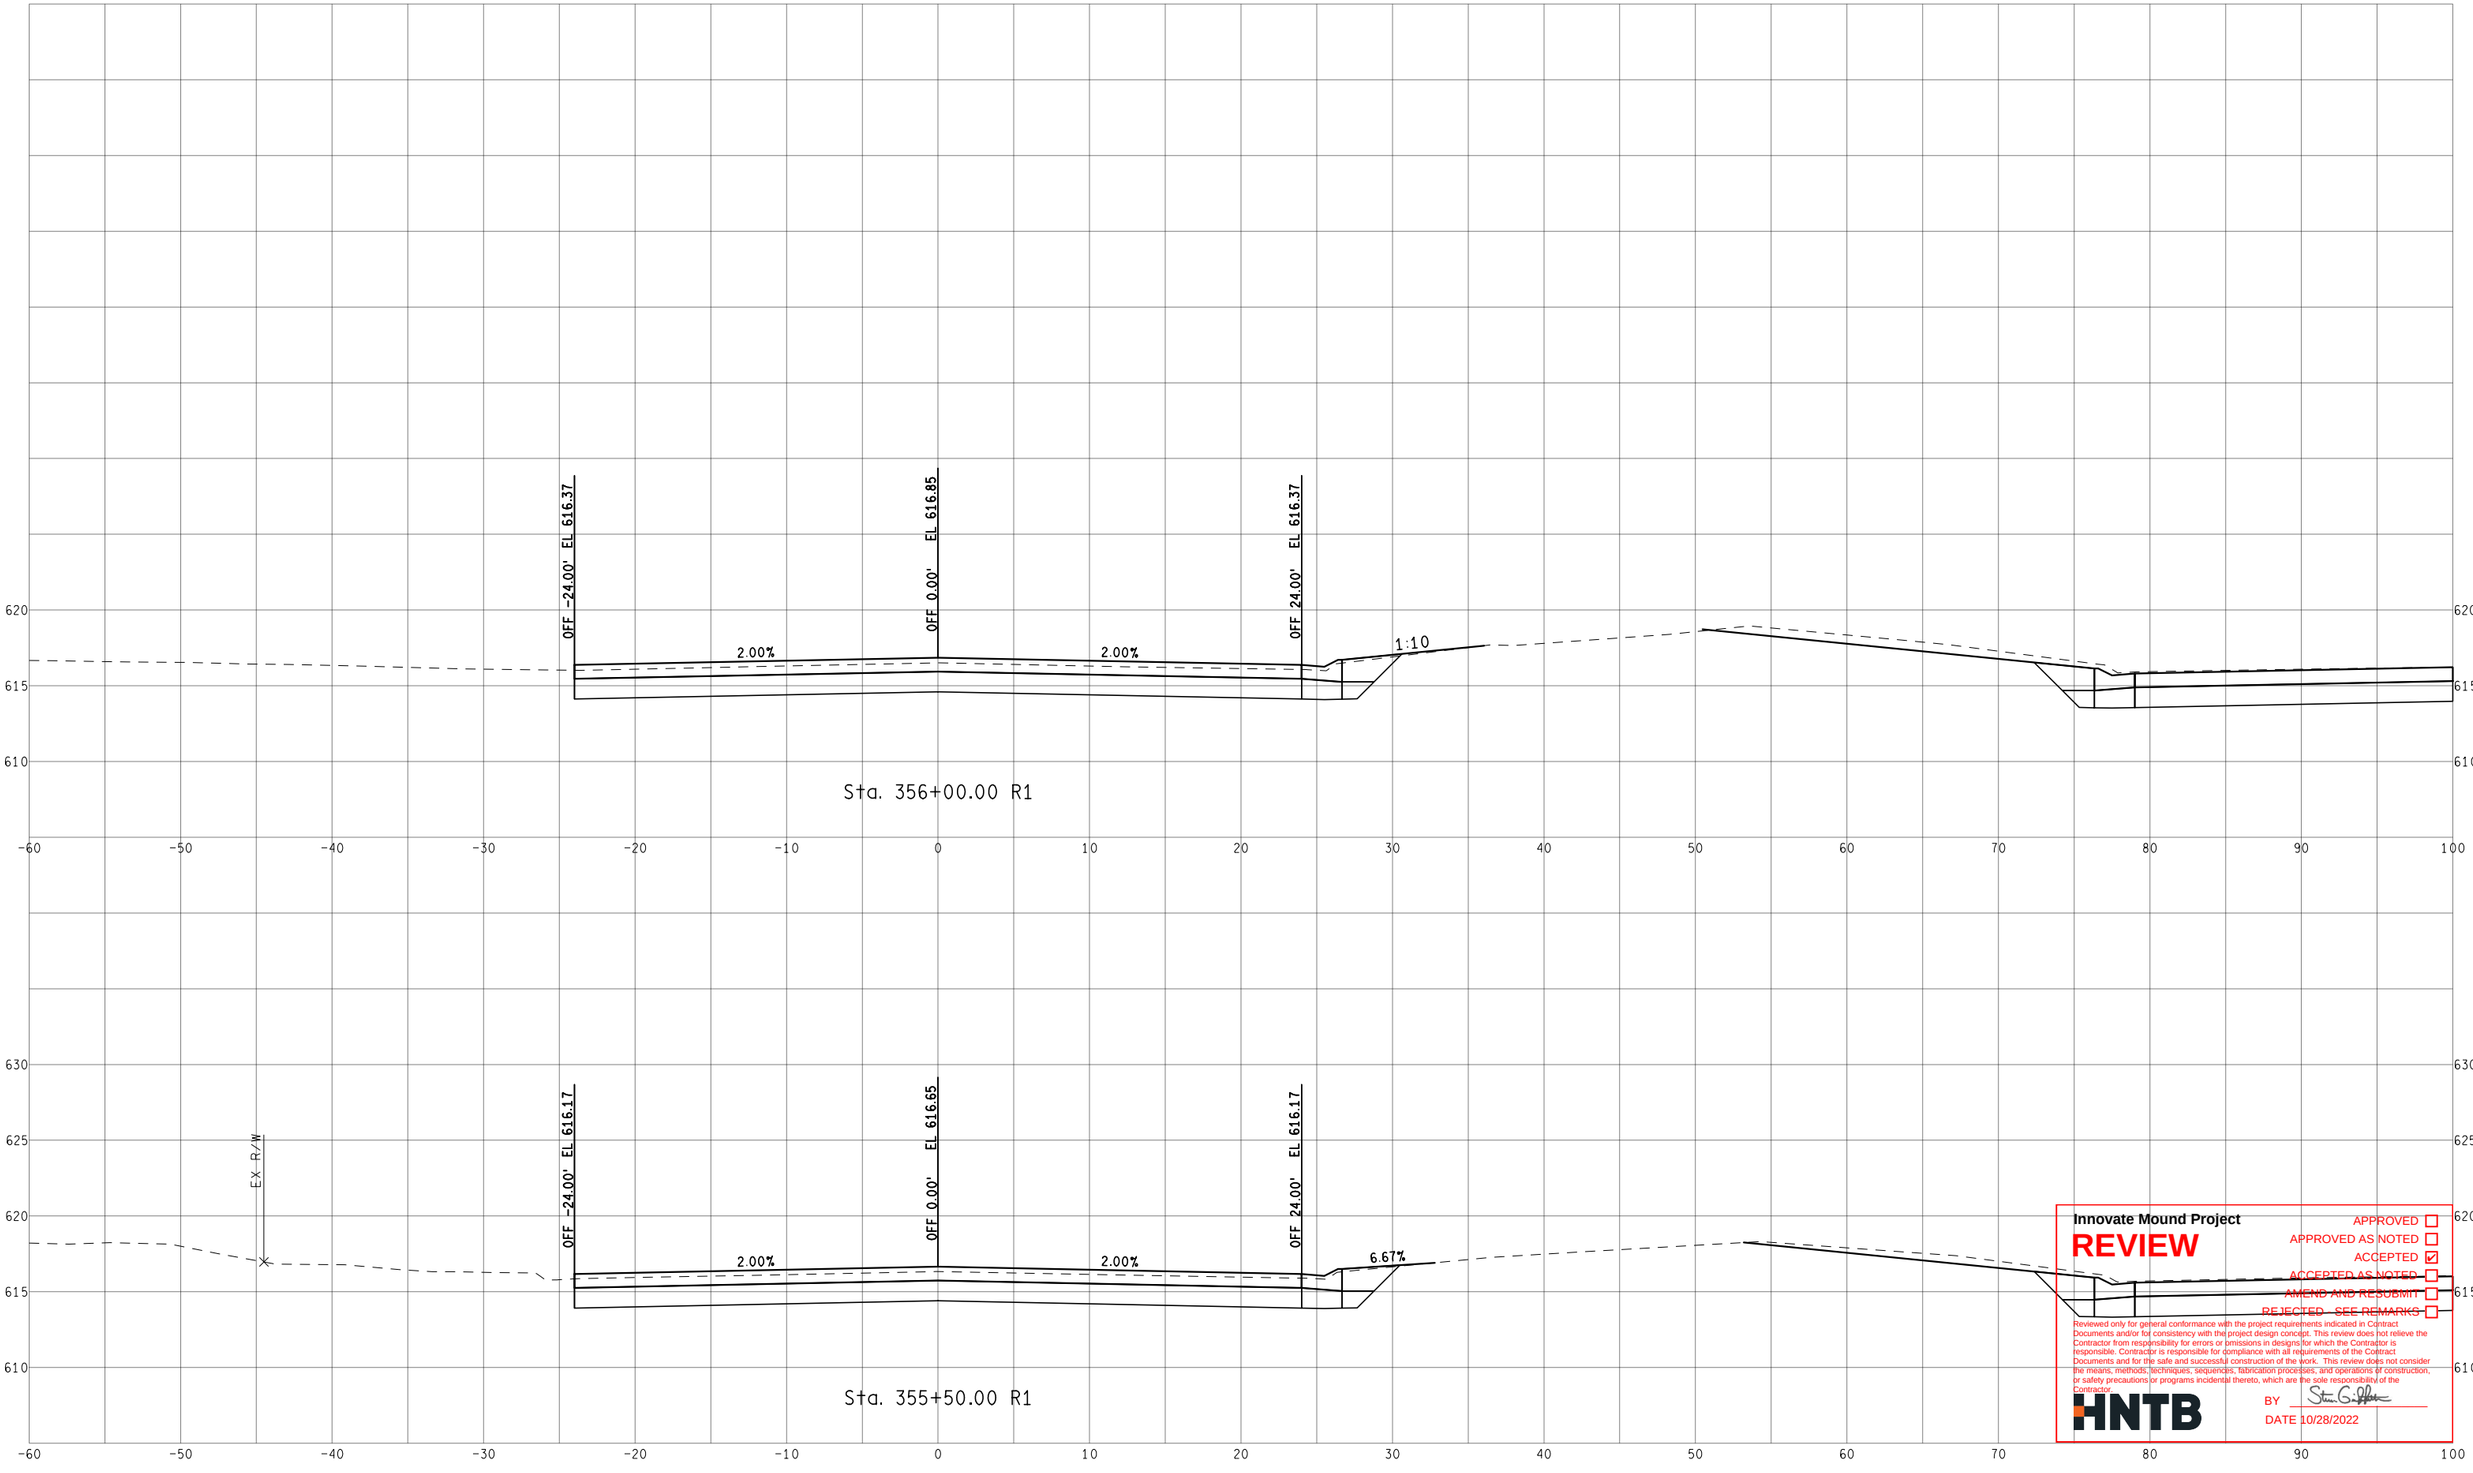

Innovate Mound Project

REVIEW

APPROVED ☐
APPROVED AS NOTED ☐
ACCEPTED ☑
ACCEPTED AS NOTED ☐
AMEND AND RESUBMIT ☐
REJECTED - SEE REMARKS ☐

Reviewed only for general conformance with the project requirements indicated in Contract Documents and/or for consistency with the project design concept. This review does not relieve the Contractor from responsibility for errors or omissions in designs for which the Contractor is responsible. Contractor is responsible for compliance with all requirements of the Contract Documents and for the safe and successful construction of the work. This review does not consider the means, methods, techniques, sequences, fabrication processes, and operations of construction, or safety precautions or programs incidental thereto, which are the sole responsibility of the Contractor.

HNTB

BY Steven G. Palmer

DATE 10/28/2022

FINAL ROW PLAN REVISIONS (SUBMITTAL DATE:)							
NO.	DATE	AUTH	DESCRIPTION	NO.	DATE	AUTH	DESCRIPTION

Department of Roads

VERT. (FT) 0 10

HORZ. (FT) 0 10

FILE:

DATE: 10/12/22

DESIGN UNIT: XXX

TSC: MACOMB

CS: INFR50000

JN: 207178A


STA. 355+50.00 R1 TO STA. 356+00.00 R1

SB MOUND RD

DRAWING

SHEET

SECT

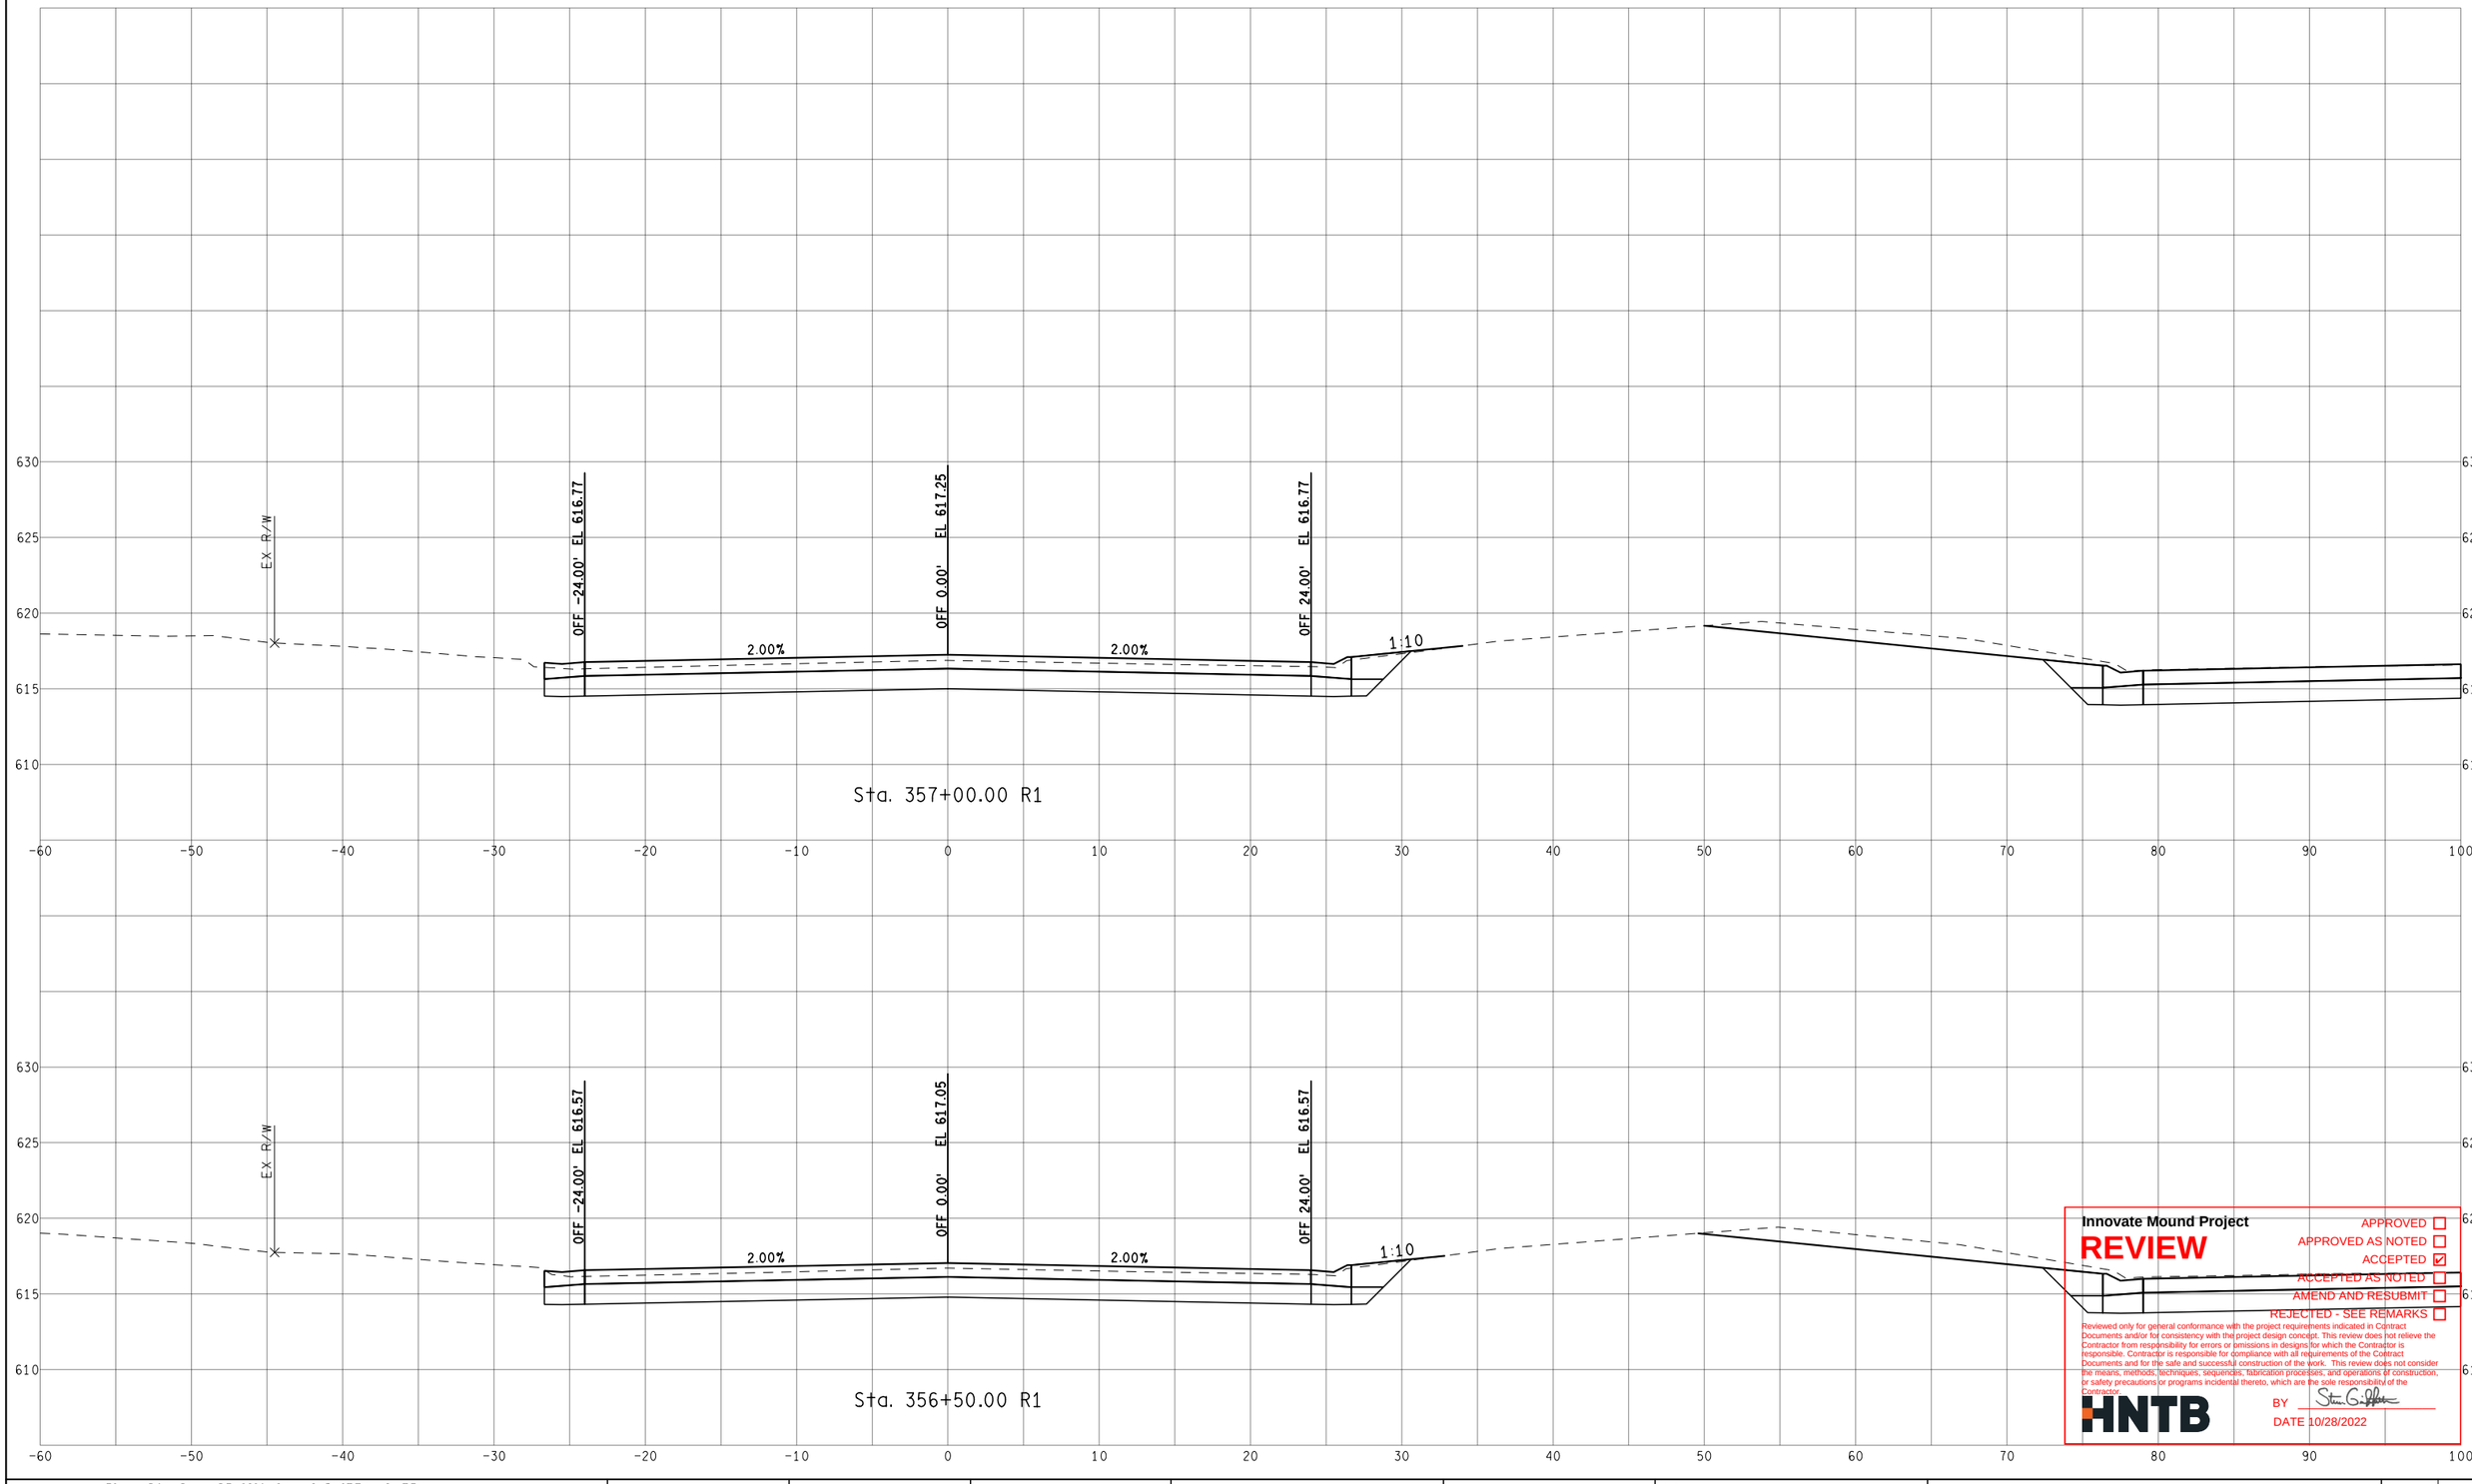

Innovate Mound Project

REVIEW

APPROVED ☐
APPROVED AS NOTED ☐
ACCEPTED ☑
ACCEPTED AS NOTED ☐
AMEND AND RESUBMIT ☐
REJECTED - SEE REMARKS ☐

Reviewed only for general conformance with the project requirements indicated in Contract Documents and/or for consistency with the project design concept. This review does not relieve the Contractor from responsibility for errors or omissions in designs for which the Contractor is responsible. Contractor is responsible for compliance with all requirements of the Contract Documents and for the safe and successful construction of the work. This review does not consider the means, methods, techniques, sequences, fabrication processes, and operations of construction, or safety precautions or programs incidental thereto, which are the sole responsibility of the Contractor.

HNTB

BY

DATE 10/28/2022

FINAL ROW PLAN REVISIONS (SUBMITTAL DATE:)							
NO.	DATE	AUTH	DESCRIPTION	NO.	DATE	AUTH	DESCRIPTION

Department of Roads

VERT. (FT) 0 10
HORZ. (FT) 0 10


FILE:

DATE: 10/12/22
DESIGN UNIT: XXX
TSC: MACOMB

CS: INFR50000
JN: 207178A

STA. 356+50.00 R1 TO STA. 357+00.00 R1
SB MOUND RD

DRAWING
SHEET
SECT

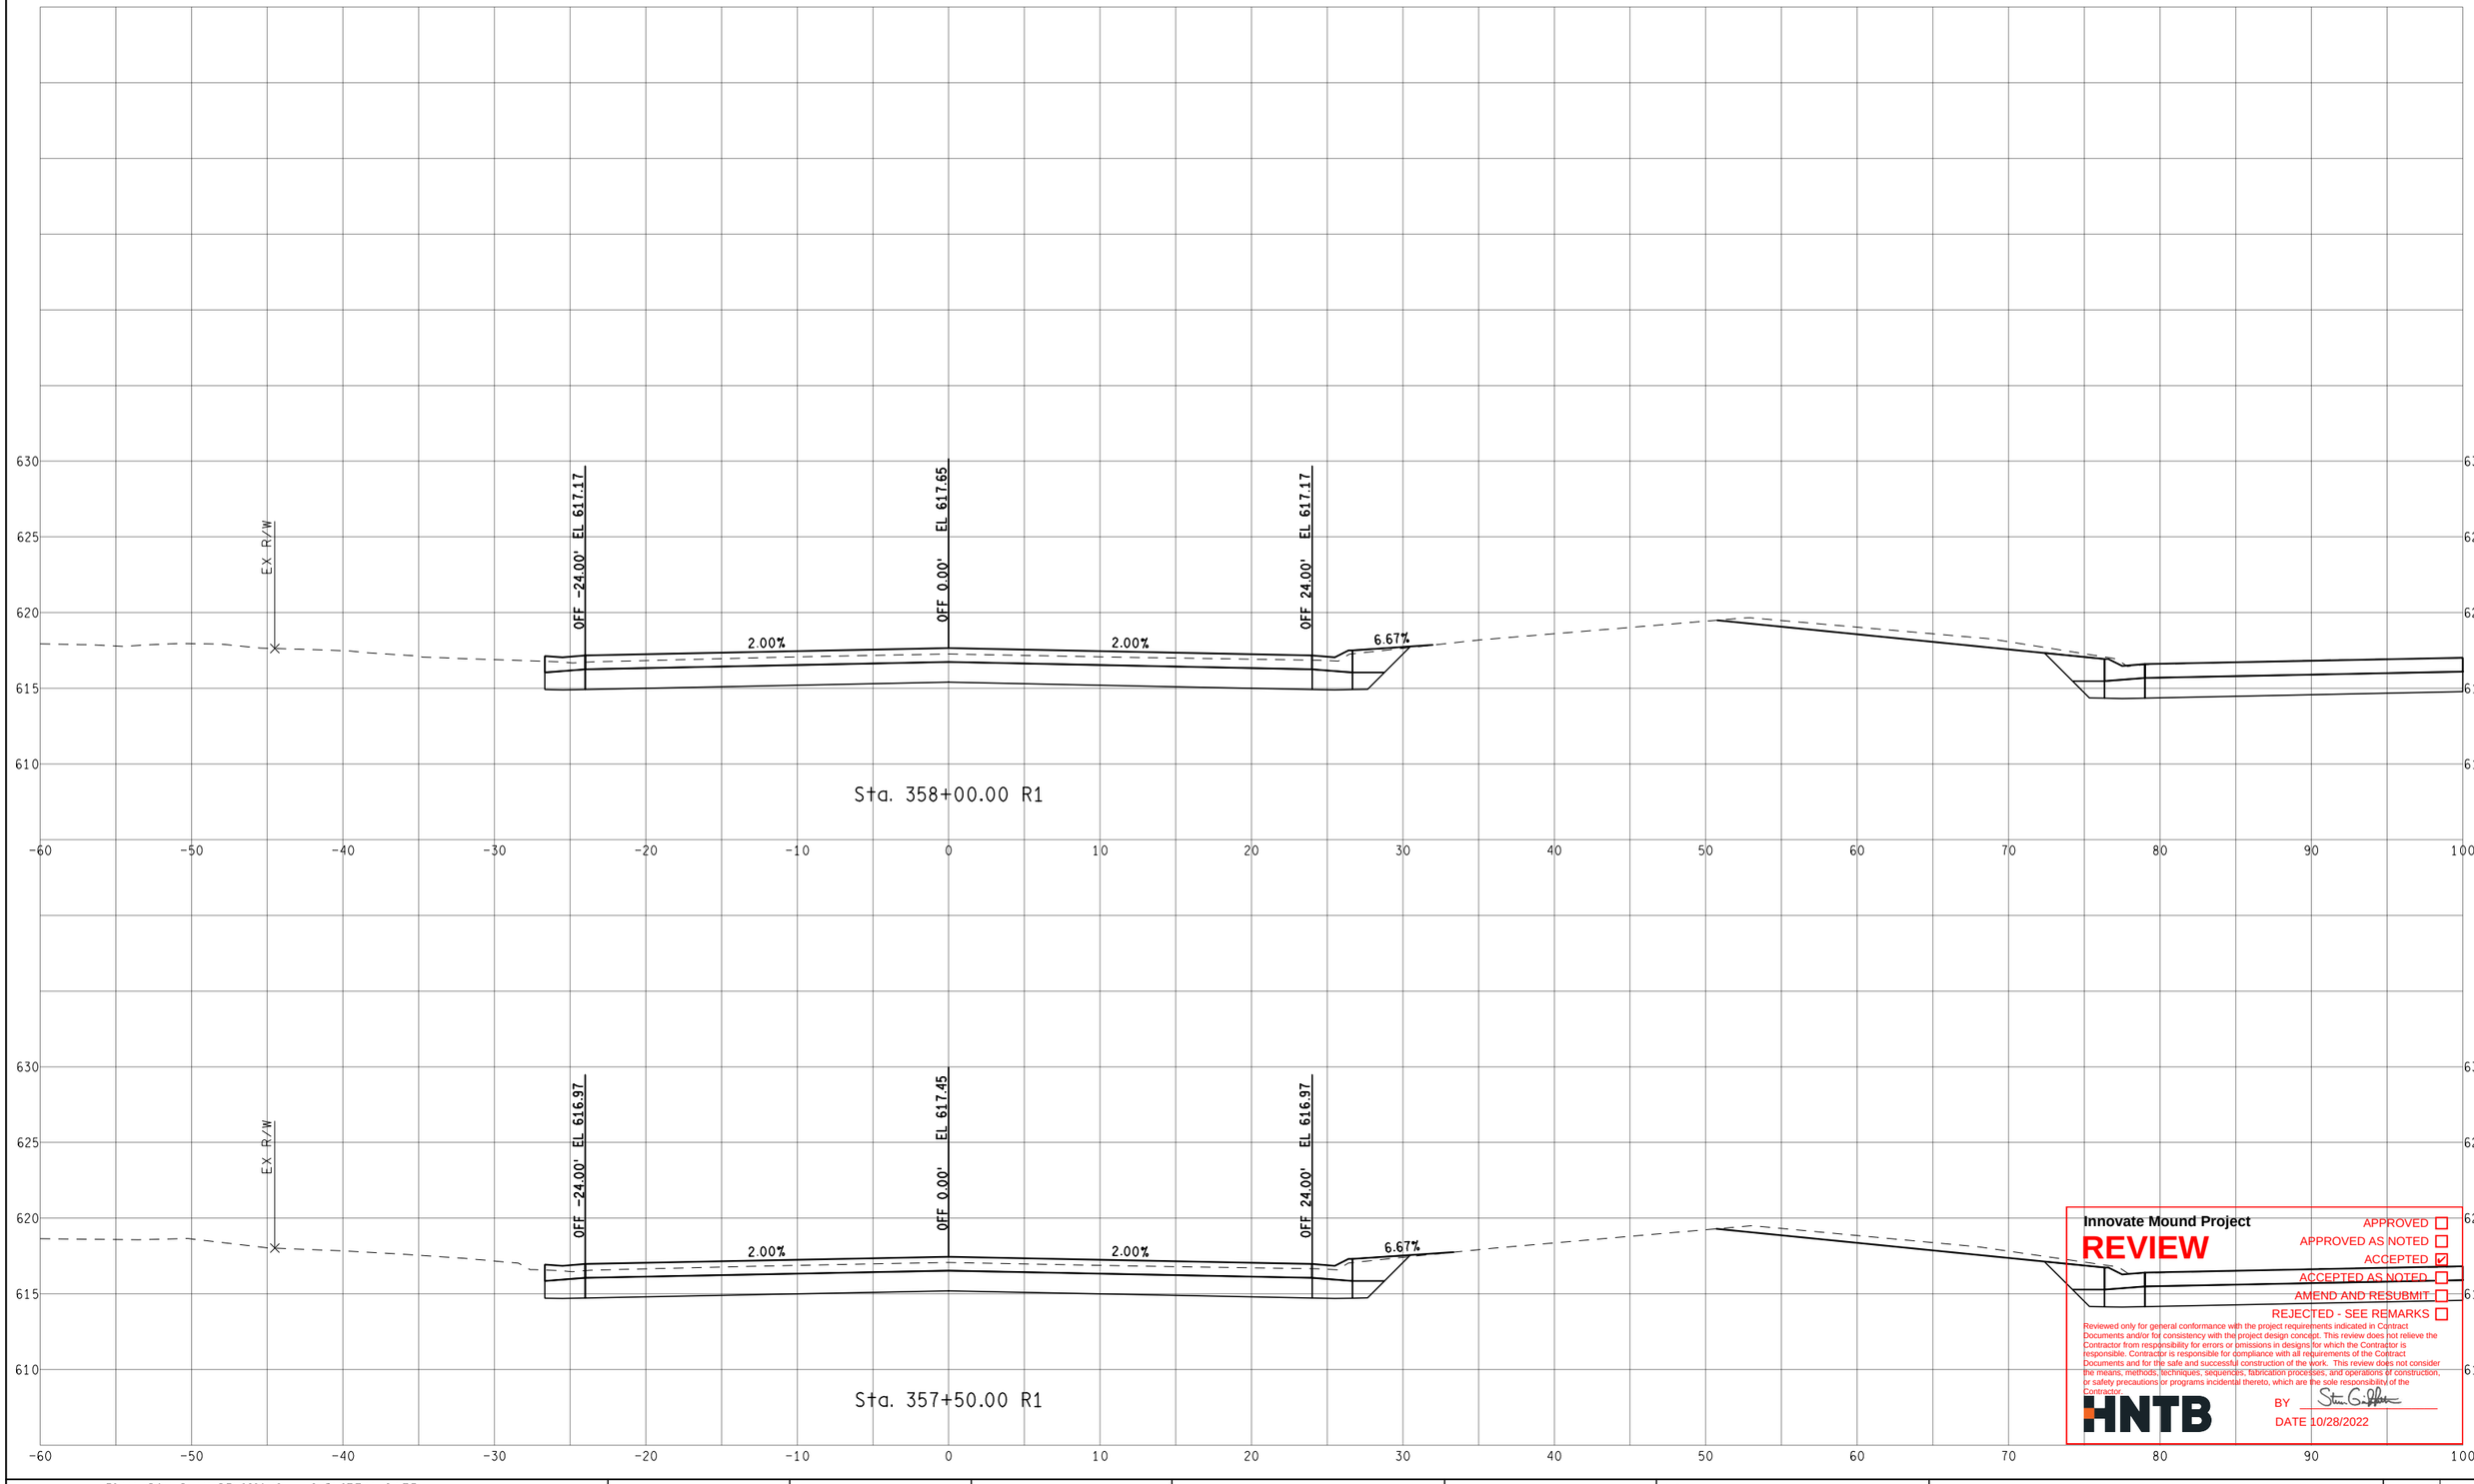

Innovate Mound Project

REVIEW

APPROVED ☐
APPROVED AS NOTED ☐
ACCEPTED ☑
ACCEPTED AS NOTED ☐
AMEND AND RESUBMIT ☐
REJECTED - SEE REMARKS ☐

Reviewed only for general conformance with the project requirements indicated in Contract Documents and/or for consistency with the project design concept. This review does not relieve the Contractor from responsibility for errors or omissions in designs for which the Contractor is responsible. Contractor is responsible for compliance with all requirements of the Contract Documents and for the safe and successful construction of the work. This review does not consider the means, methods, techniques, sequences, fabrication processes, and operations of construction, or safety precautions or programs incidental thereto, which are the sole responsibility of the Contractor.

HNTB

BY Steven G. Palmer

DATE 10/28/2022

FINAL ROW PLAN REVISIONS (SUBMITTAL DATE:)							
NO.	DATE	AUTH	DESCRIPTION	NO.	DATE	AUTH	DESCRIPTION

Department of Roads

VERT. (FT) 0 10

HORZ. (FT) 0 10

FILE:

DATE: 10/12/22

DESIGN UNIT: XXX

TSC: MACOMB

CS: INFR50000

JN: 207178A

STA. 357+50.00 R1 TO STA. 358+00.00 R1

SB MOUND RD

DRAWING

SHEET

SECT



Innovate Mound Project

REVIEW

APPROVED ☐
APPROVED AS NOTED ☐
ACCEPTED ☑
ACCEPTED AS NOTED ☐
AMEND AND RESUBMIT ☐
REJECTED - SEE REMARKS ☐

Reviewed only for general conformance with the project requirements indicated in Contract Documents and/or for consistency with the project design concept. This review does not relieve the Contractor from responsibility for errors or omissions in designs for which the Contractor is responsible. Contractor is responsible for compliance with all requirements of the Contract Documents and for the safe and successful construction of the work. This review does not consider the means, methods, techniques, sequences, fabrication processes, and operations of construction, or safety precautions or programs incidental thereto, which are the sole responsibility of the Contractor.

HNTB

BY

DATE 10/28/2022

FINAL ROW PLAN REVISIONS (SUBMITTAL DATE:)							
NO.	DATE	AUTH	DESCRIPTION	NO.	DATE	AUTH	DESCRIPTION

Department of Roads

0 VERT. (FT) 10

0 HORZ. (FT) 10

FILE:

DATE: 10/12/22

DESIGN UNIT: XXX

TSC: MACOMB

CS: INFR50000

JN: 207178A


STA. 358+50.00 R1 TO STA. 358+87.50 R1

SB MOUND RD

DRAWING

SHEET

SECT

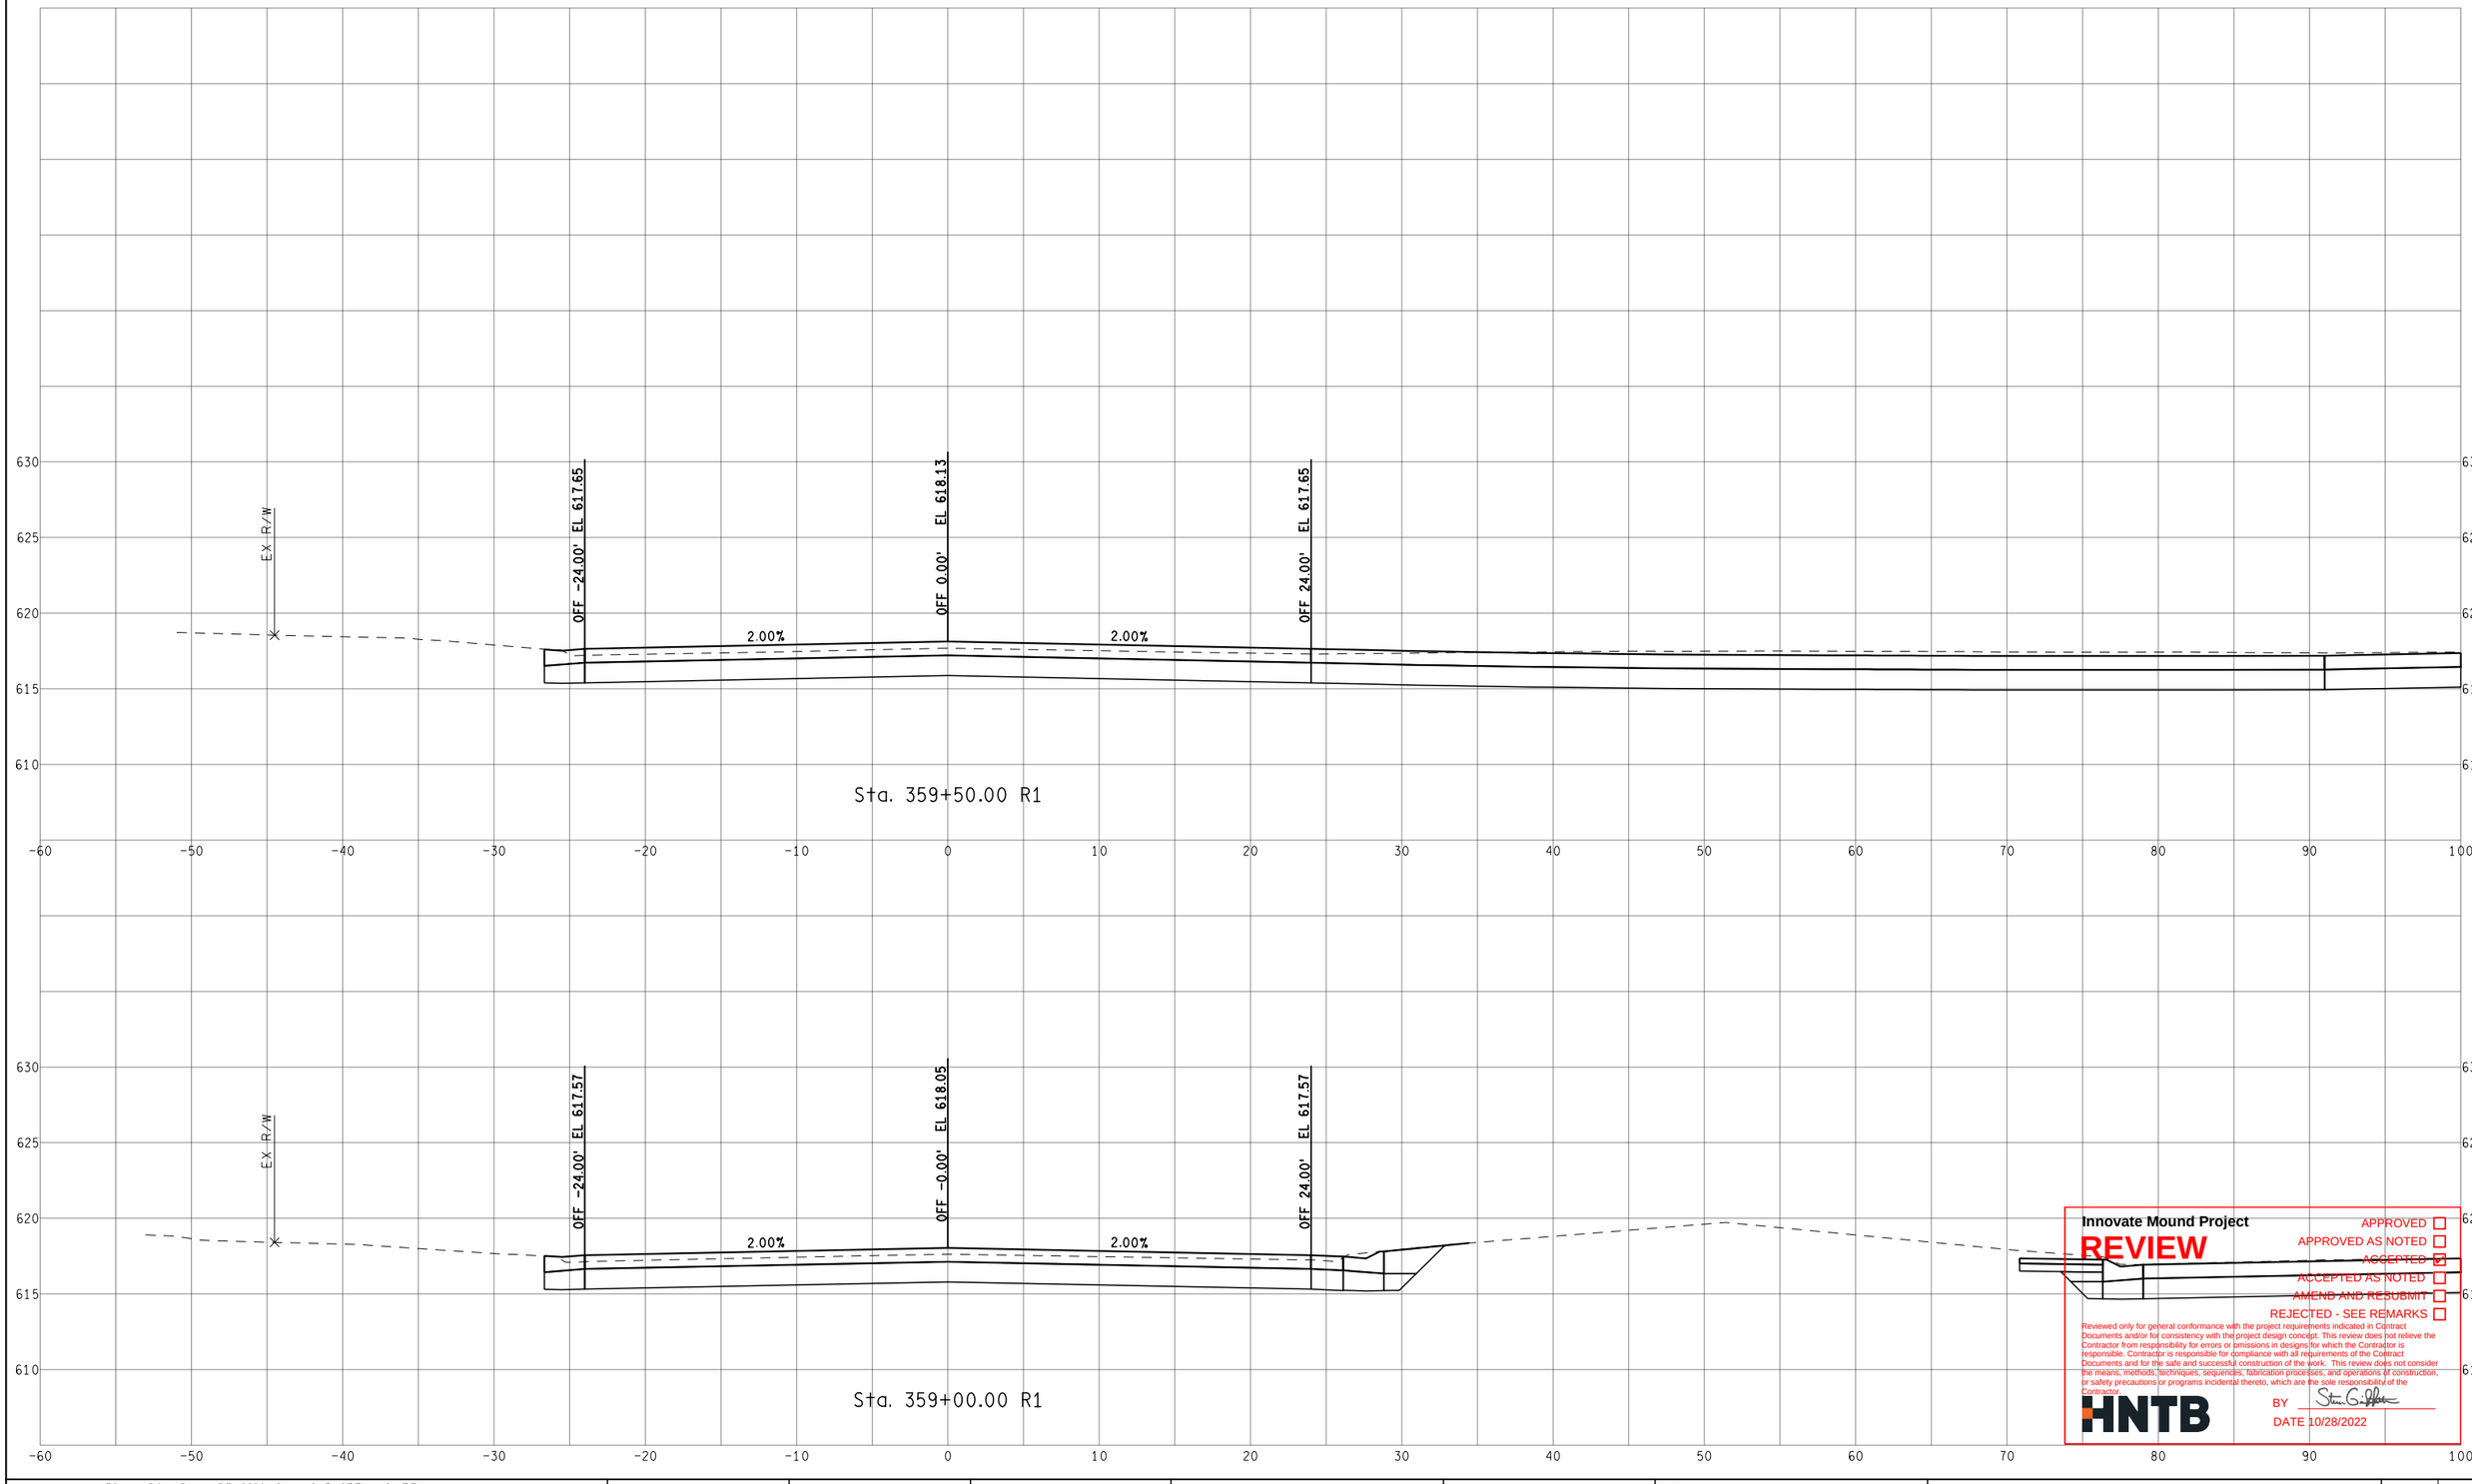

Innovate Mound Project

REVIEW

APPROVED ☐
APPROVED AS NOTED ☐
ACCEPTED ☑
ACCEPTED AS NOTED ☐
AMEND AND RESUBMIT ☐
REJECTED - SEE REMARKS ☐

Reviewed only for general conformance with the project requirements indicated in Contract Documents and/or for consistency with the project design concept. This review does not relieve the Contractor from responsibility for errors or omissions in designs for which the Contractor is responsible. Contractor is responsible for compliance with all requirements of the Contract Documents and for the safe and successful construction of the work. This review does not consider the means, methods, techniques, sequences, fabrication processes, and operations of construction, or safety precautions or programs incidental thereto, which are the sole responsibility of the Contractor.

HNTB

BY

DATE 10/28/2022

FINAL ROW PLAN REVISIONS (SUBMITTAL DATE:)							
NO.	DATE	AUTH	DESCRIPTION	NO.	DATE	AUTH	DESCRIPTION

Department of Roads

VERT. (FT) 0 10

HORZ. (FT) 0 10

FILE:

DATE: 10/12/22

DESIGN UNIT: XXX

TSC: MACOMB

CS: INFR50000

JN: 207178A


STA. 359+00.00 R1 TO STA. 359+50.00 R1

SB MOUND RD

DRAWING

SHEET

SECT

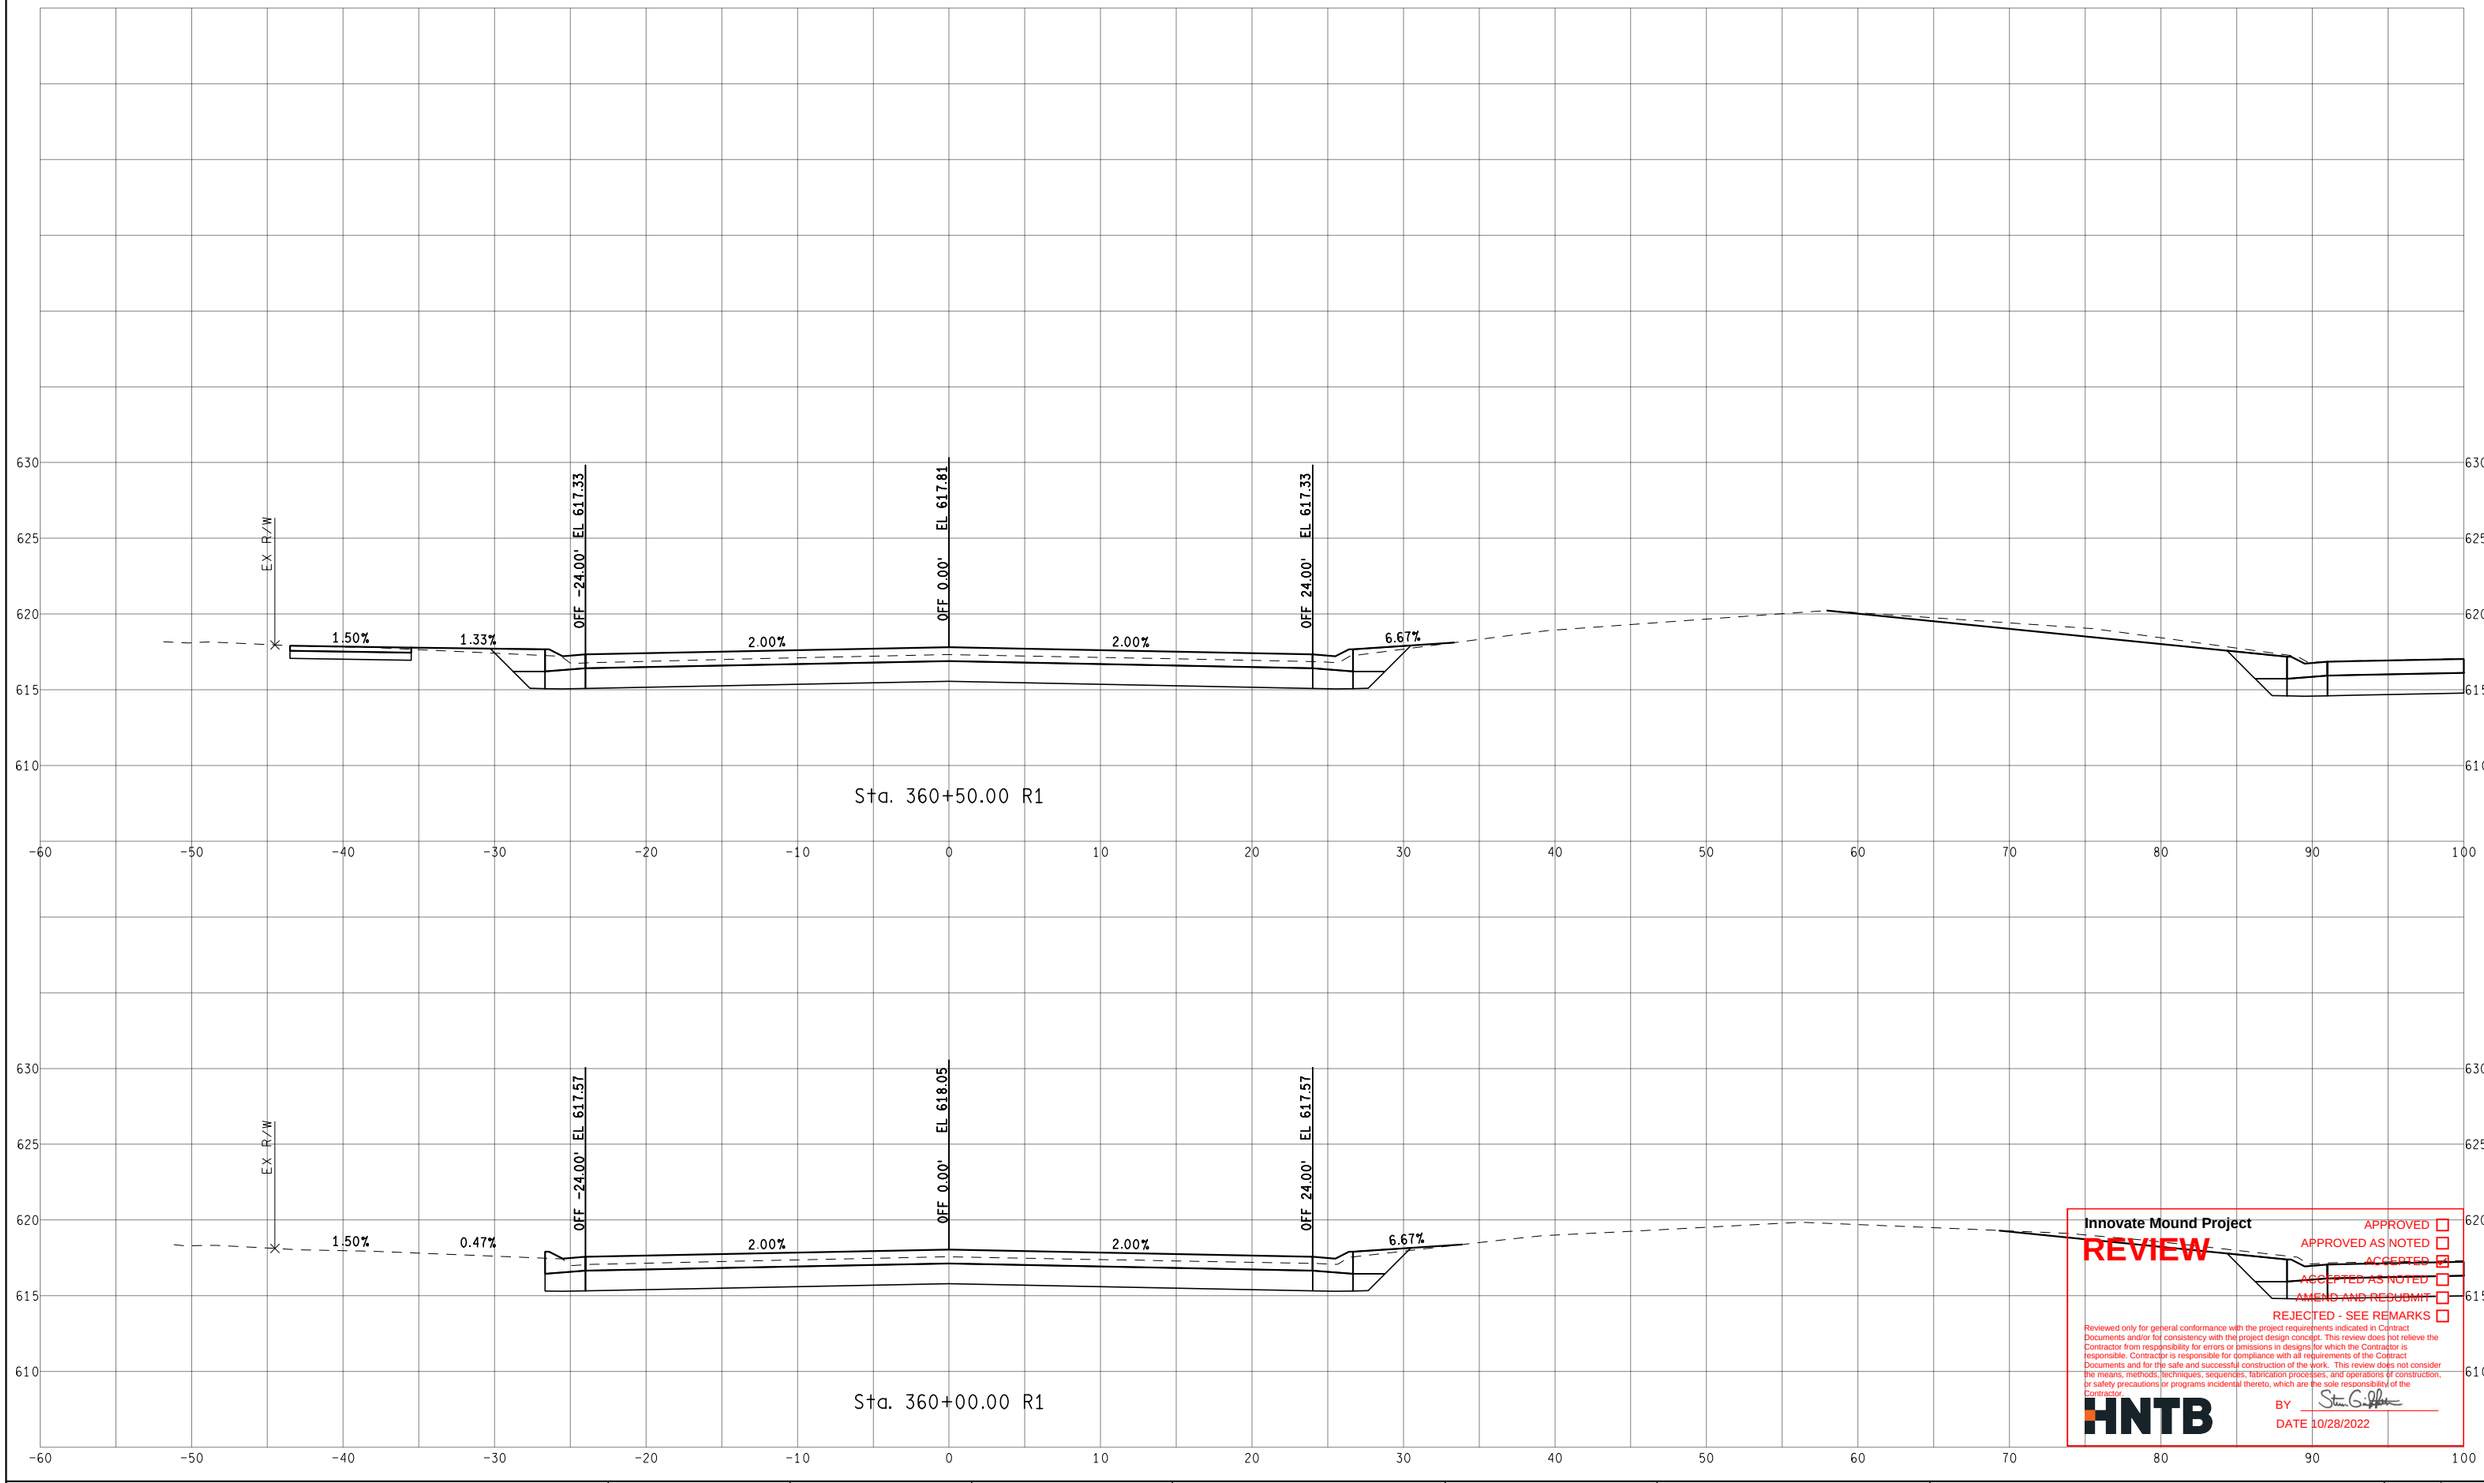

Innovate Mound Project

REVIEW

APPROVED ☐
APPROVED AS NOTED ☐
ACCEPTED ☑
ACCEPTED AS NOTED ☐
AMEND AND RESUBMIT ☐
REJECTED - SEE REMARKS ☐

Reviewed only for general conformance with the project requirements indicated in Contract Documents and/or for consistency with the project design concept. This review does not relieve the Contractor from responsibility for errors or omissions in designs for which the Contractor is responsible. Contractor is responsible for compliance with all requirements of the Contract Documents and for the safe and successful construction of the work. This review does not consider the means, methods, techniques, sequences, fabrication processes, and operations of construction, or safety precautions or programs incidental thereto, which are the sole responsibility of the Contractor.

HNTB

BY

DATE 10/28/2022

FINAL ROW PLAN REVISIONS (SUBMITTAL DATE:)							
NO.	DATE	AUTH	DESCRIPTION	NO.	DATE	AUTH	DESCRIPTION

Macomb County Michigan — Department of Roads

VERT. (FT) 0 10
HORZ. (FT) 0 10

FILE:

DATE: 10/12/22
DESIGN UNIT: XXX
TSC: MACOMB

CS: INFR50000
JN: 207178A

STA. 360+00.00 R1 TO STA. 360+50.00 R1
SB MOUND RD

DRAWING
SHEET
SECT



Innovate Mound Project

REVIEW

APPROVED ☐
APPROVED AS NOTED ☐
ACCEPTED ☑
ACCEPTED AS NOTED ☐
AMEND AND RESUBMIT ☐
REJECTED - SEE REMARKS ☐

Reviewed only for general conformance with the project requirements indicated in Contract Documents and/or for consistency with the project design concept. This review does not relieve the Contractor from responsibility for errors or omissions in designs for which the Contractor is responsible. Contractor is responsible for compliance with all requirements of the Contract Documents and for the safe and successful construction of the work. This review does not consider the means, methods, techniques, sequences, fabrication processes, and operations of construction, or safety precautions or programs incidental thereto, which are the sole responsibility of the Contractor.

HNTB

BY

DATE 10/28/2022

FINAL ROW PLAN REVISIONS (SUBMITTAL DATE:)							
NO.	DATE	AUTH	DESCRIPTION	NO.	DATE	AUTH	DESCRIPTION

Department of Roads

VERT. (FT) 0 10

HORZ. (FT) 0 10

FILE:

DATE: 10/12/22

DESIGN UNIT: XXX

TSC: MACOMB

CS: INFR50000

JN: 207178A


STA. 360+52.50 R1 TO STA. 360+74.08 R1

SB MOUND RD

DRAWING

SHEET

SECT

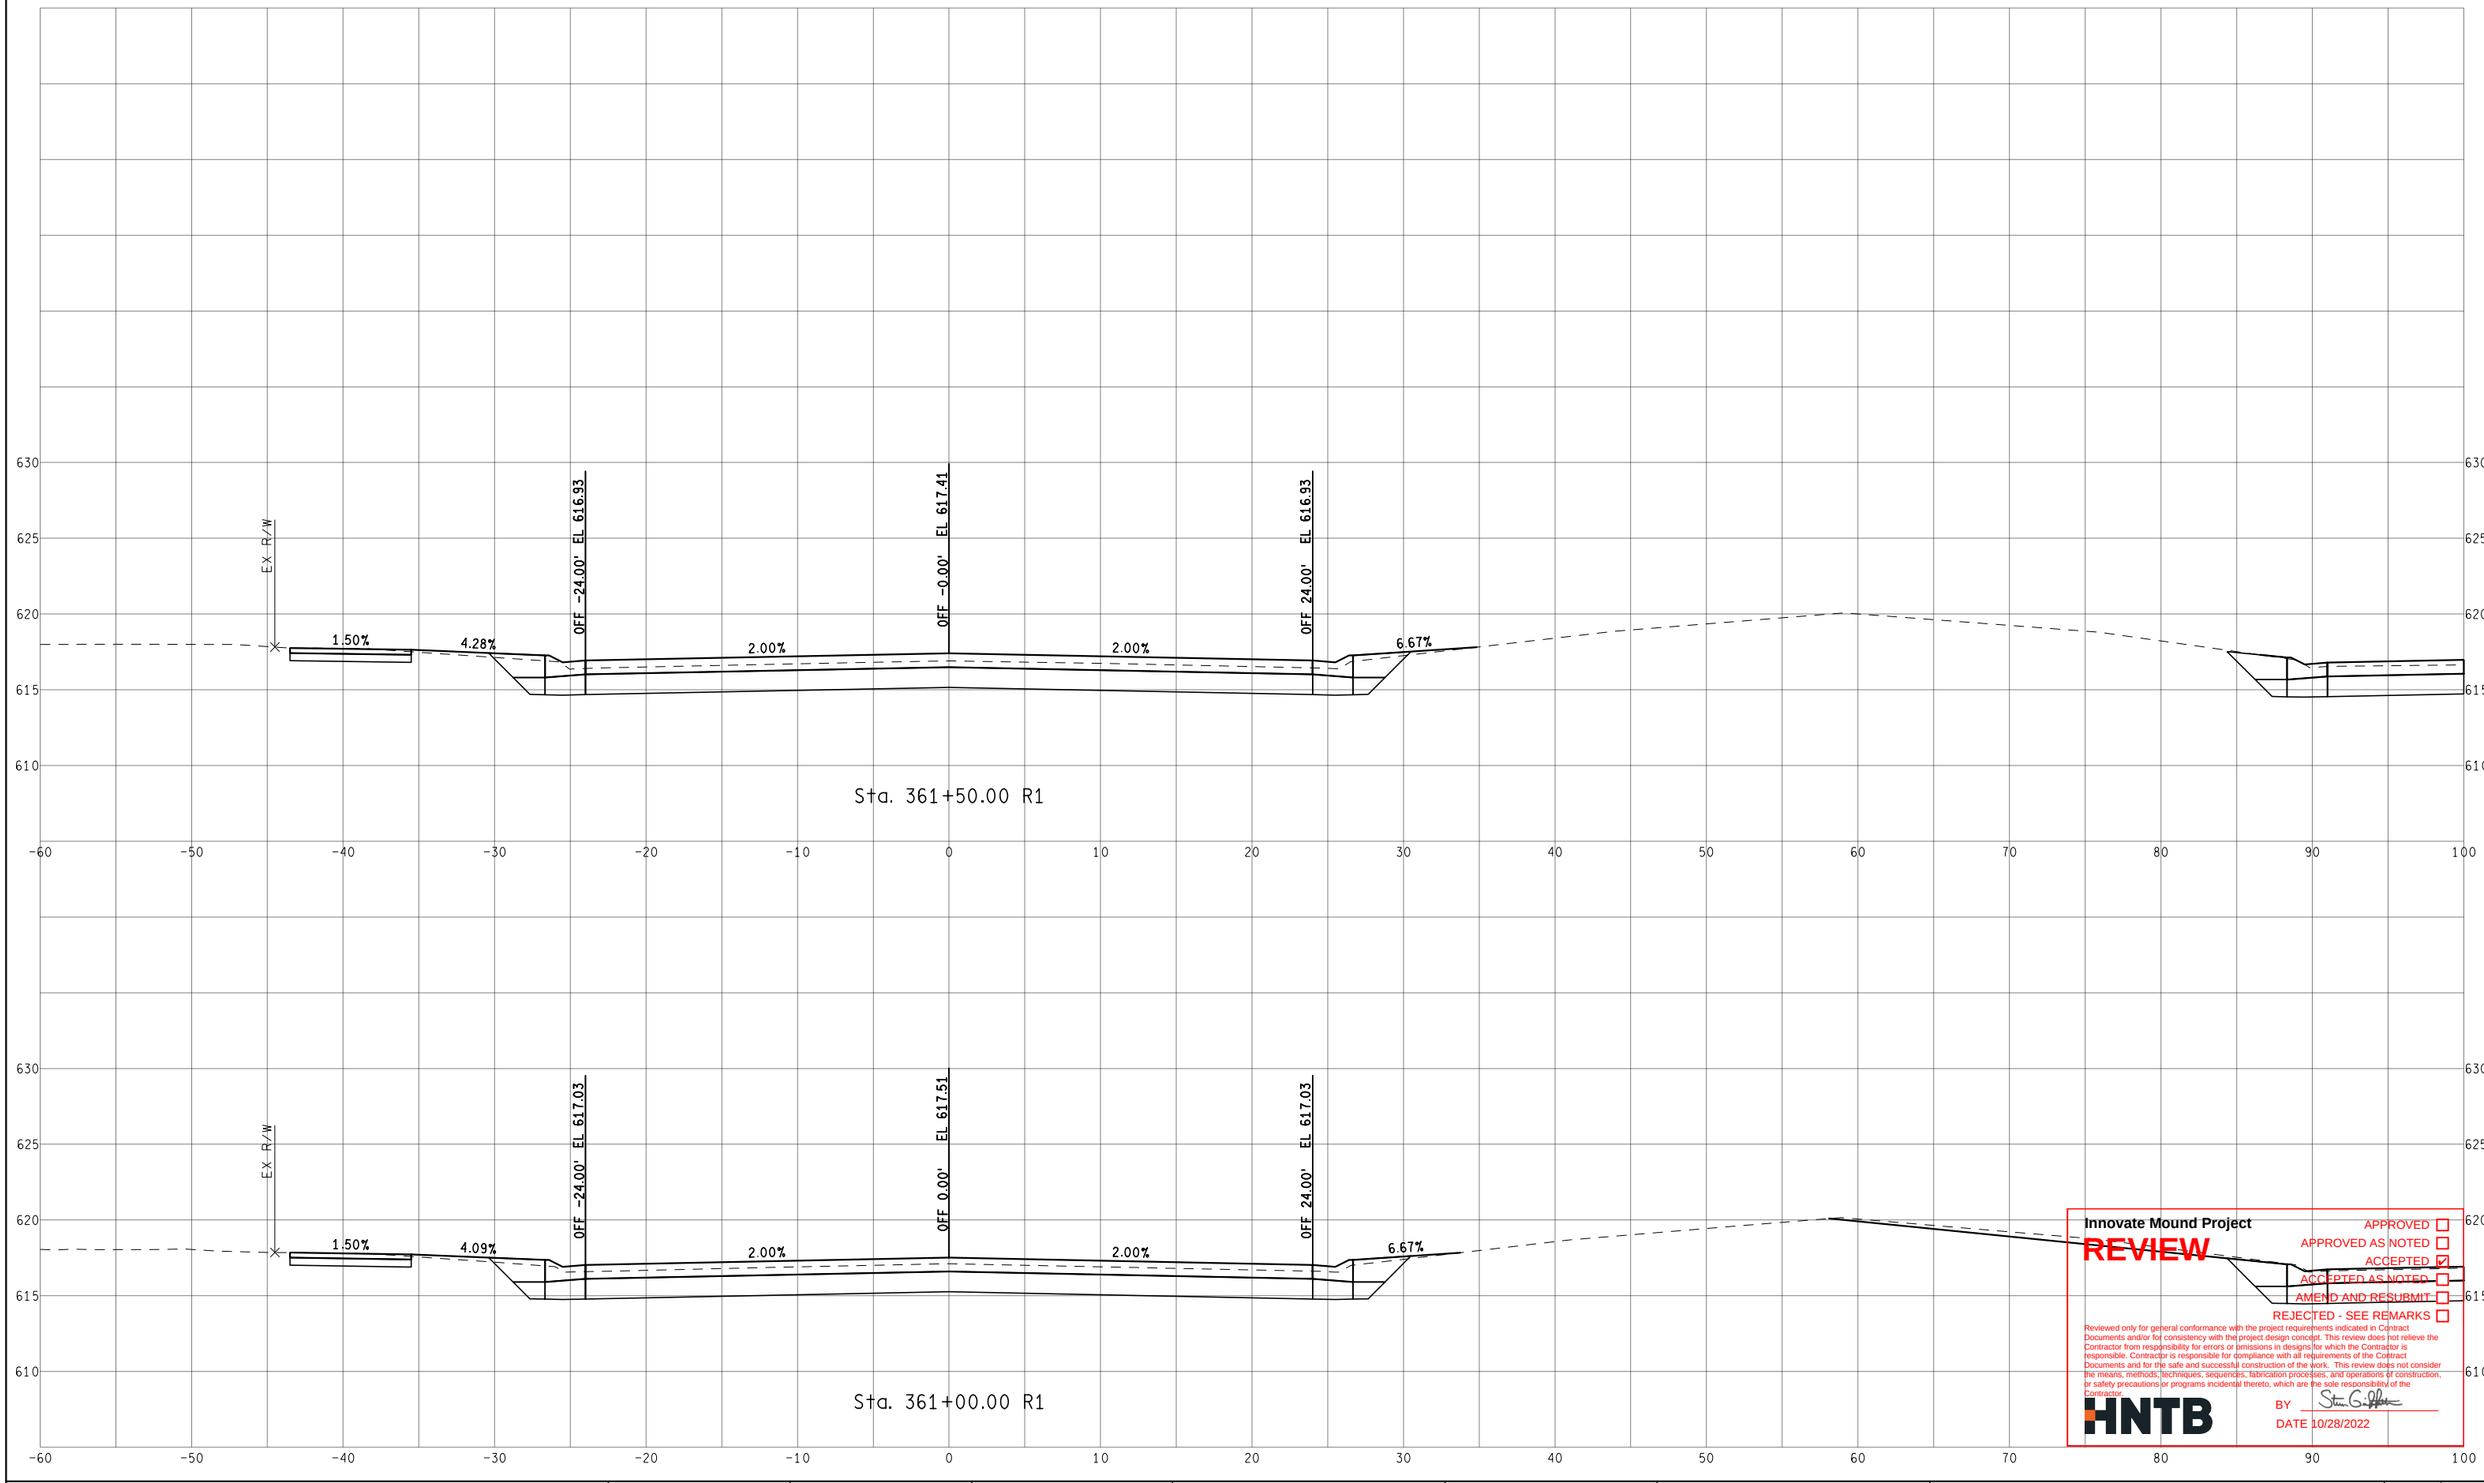

Innovate Mound Project

REVIEW

APPROVED ☐
APPROVED AS NOTED ☐
ACCEPTED ☑
ACCEPTED AS NOTED ☐
AMEND AND RESUBMIT ☐
REJECTED - SEE REMARKS ☐

Reviewed only for general conformance with the project requirements indicated in Contract Documents and/or for consistency with the project design concept. This review does not relieve the Contractor from responsibility for errors or omissions in designs for which the Contractor is responsible. Contractor is responsible for compliance with all requirements of the Contract Documents and for the safe and successful construction of the work. This review does not consider the means, methods, techniques, sequences, fabrication processes, and operations of construction, or safety precautions or programs incidental thereto, which are the sole responsibility of the Contractor.

HNTB

BY

DATE 10/28/2022

FINAL ROW PLAN REVISIONS (SUBMITTAL DATE:)							
NO.	DATE	AUTH	DESCRIPTION	NO.	DATE	AUTH	DESCRIPTION

Department of Roads

VERT. (FT) 0 10

HORZ. (FT) 0 10

FILE:

DATE: 10/12/22

DESIGN UNIT: XXX

TSC: MACOMB

CS: INFR50000

JN: 207178A


STA. 361+00.00 R1 TO STA. 361+50.00 R1

SB MOUND RD

DRAWING

SHEET

SECT

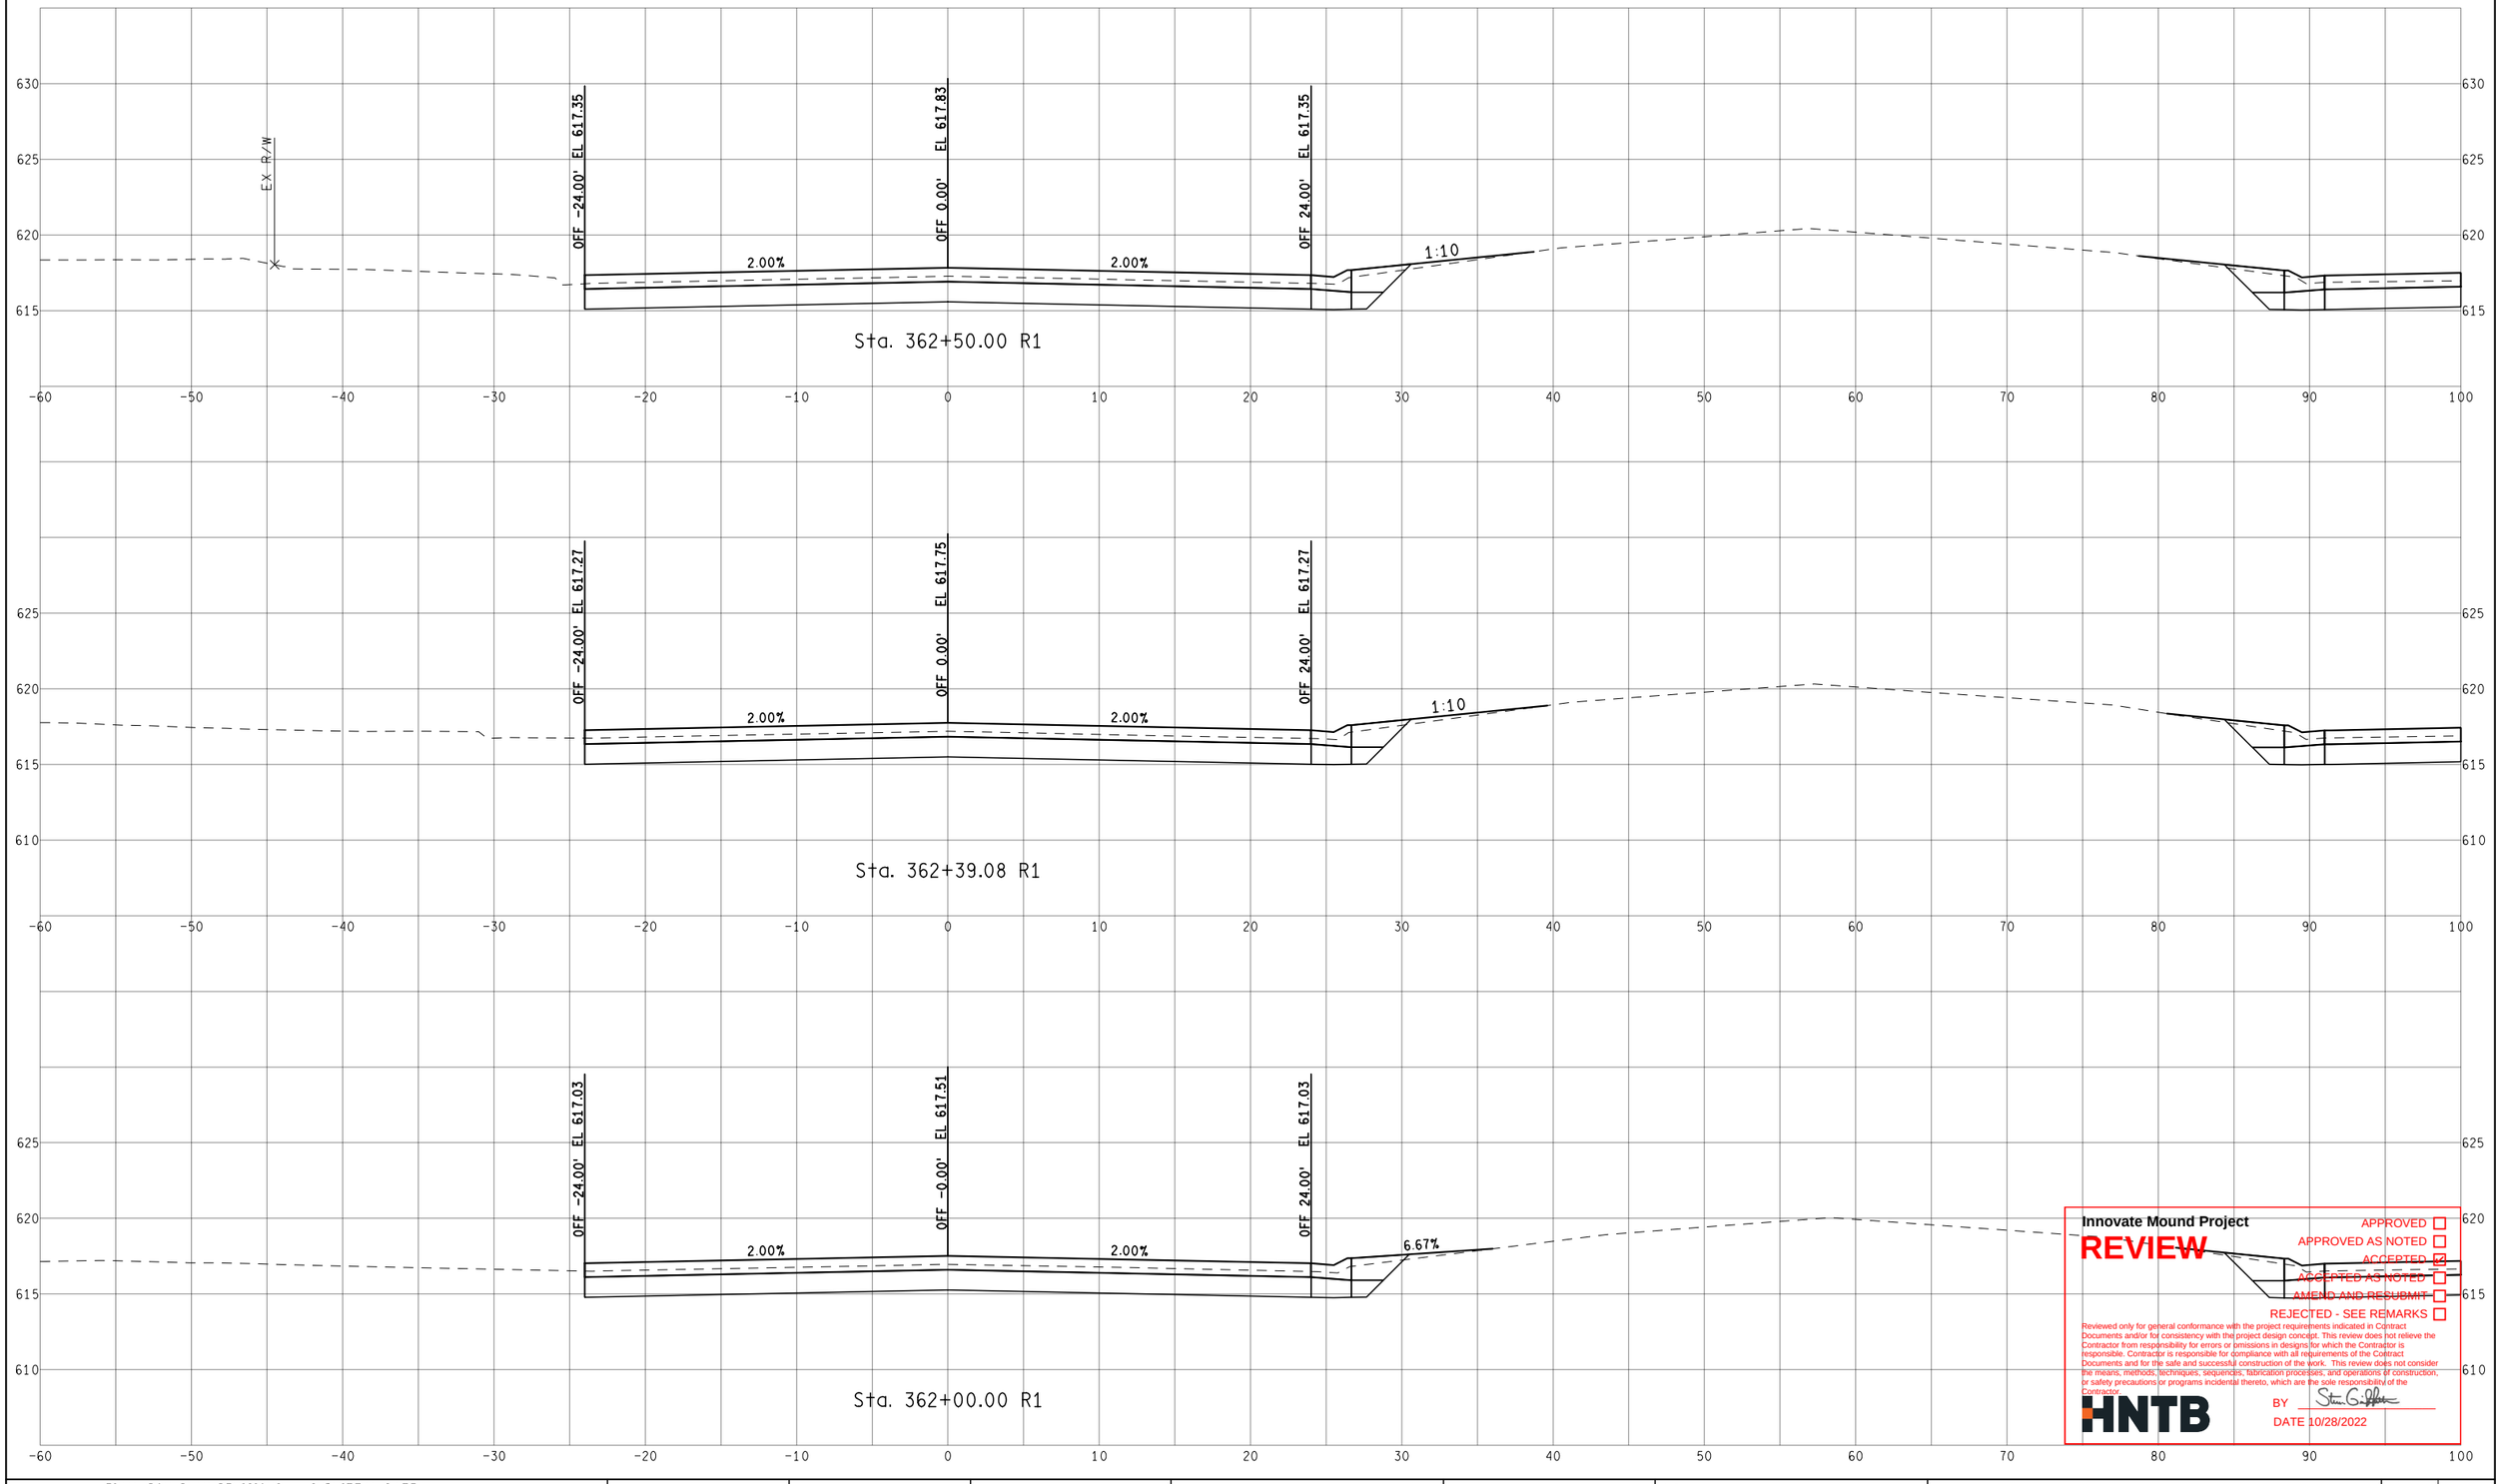

Sta. 362+50.00 R1

Sta. 362+39.08 R1

Sta. 362+00.00 R1

Innovate Mound Project

REVIEW

APPROVED ☐
APPROVED AS NOTED ☐
ACCEPTED ☑
ACCEPTED AS NOTED ☐
AMEND AND RESUBMIT ☐
REJECTED - SEE REMARKS ☐

Reviewed only for general conformance with the project requirements indicated in Contract Documents and/or for consistency with the project design concept. This review does not relieve the Contractor from responsibility for errors or omissions in designs for which the Contractor is responsible. Contractor is responsible for compliance with all requirements of the Contract Documents and for the safe and successful construction of the work. This review does not consider the means, methods, techniques, sequences, fabrication processes, and operations of construction, or safety precautions or programs incidental thereto, which are the sole responsibility of the Contractor.

HNTB

BY Steven G. Peltier

DATE 10/28/2022

FINAL ROW PLAN REVISIONS (SUBMITTAL DATE:)							
NO.	DATE	AUTH	DESCRIPTION	NO.	DATE	AUTH	DESCRIPTION

Department of Roads

VERT. (FT) 0 10
HORZ. (FT) 0 10


FILE:

DATE: 10/12/22
DESIGN UNIT: XXX
TSC: MACOMB

CS: INFR50000
JN: 207178A

STA. 362+00.00 R1 TO STA. 362+50.00 R1
SB MOUND RD

DRAWING
SHEET
SECT

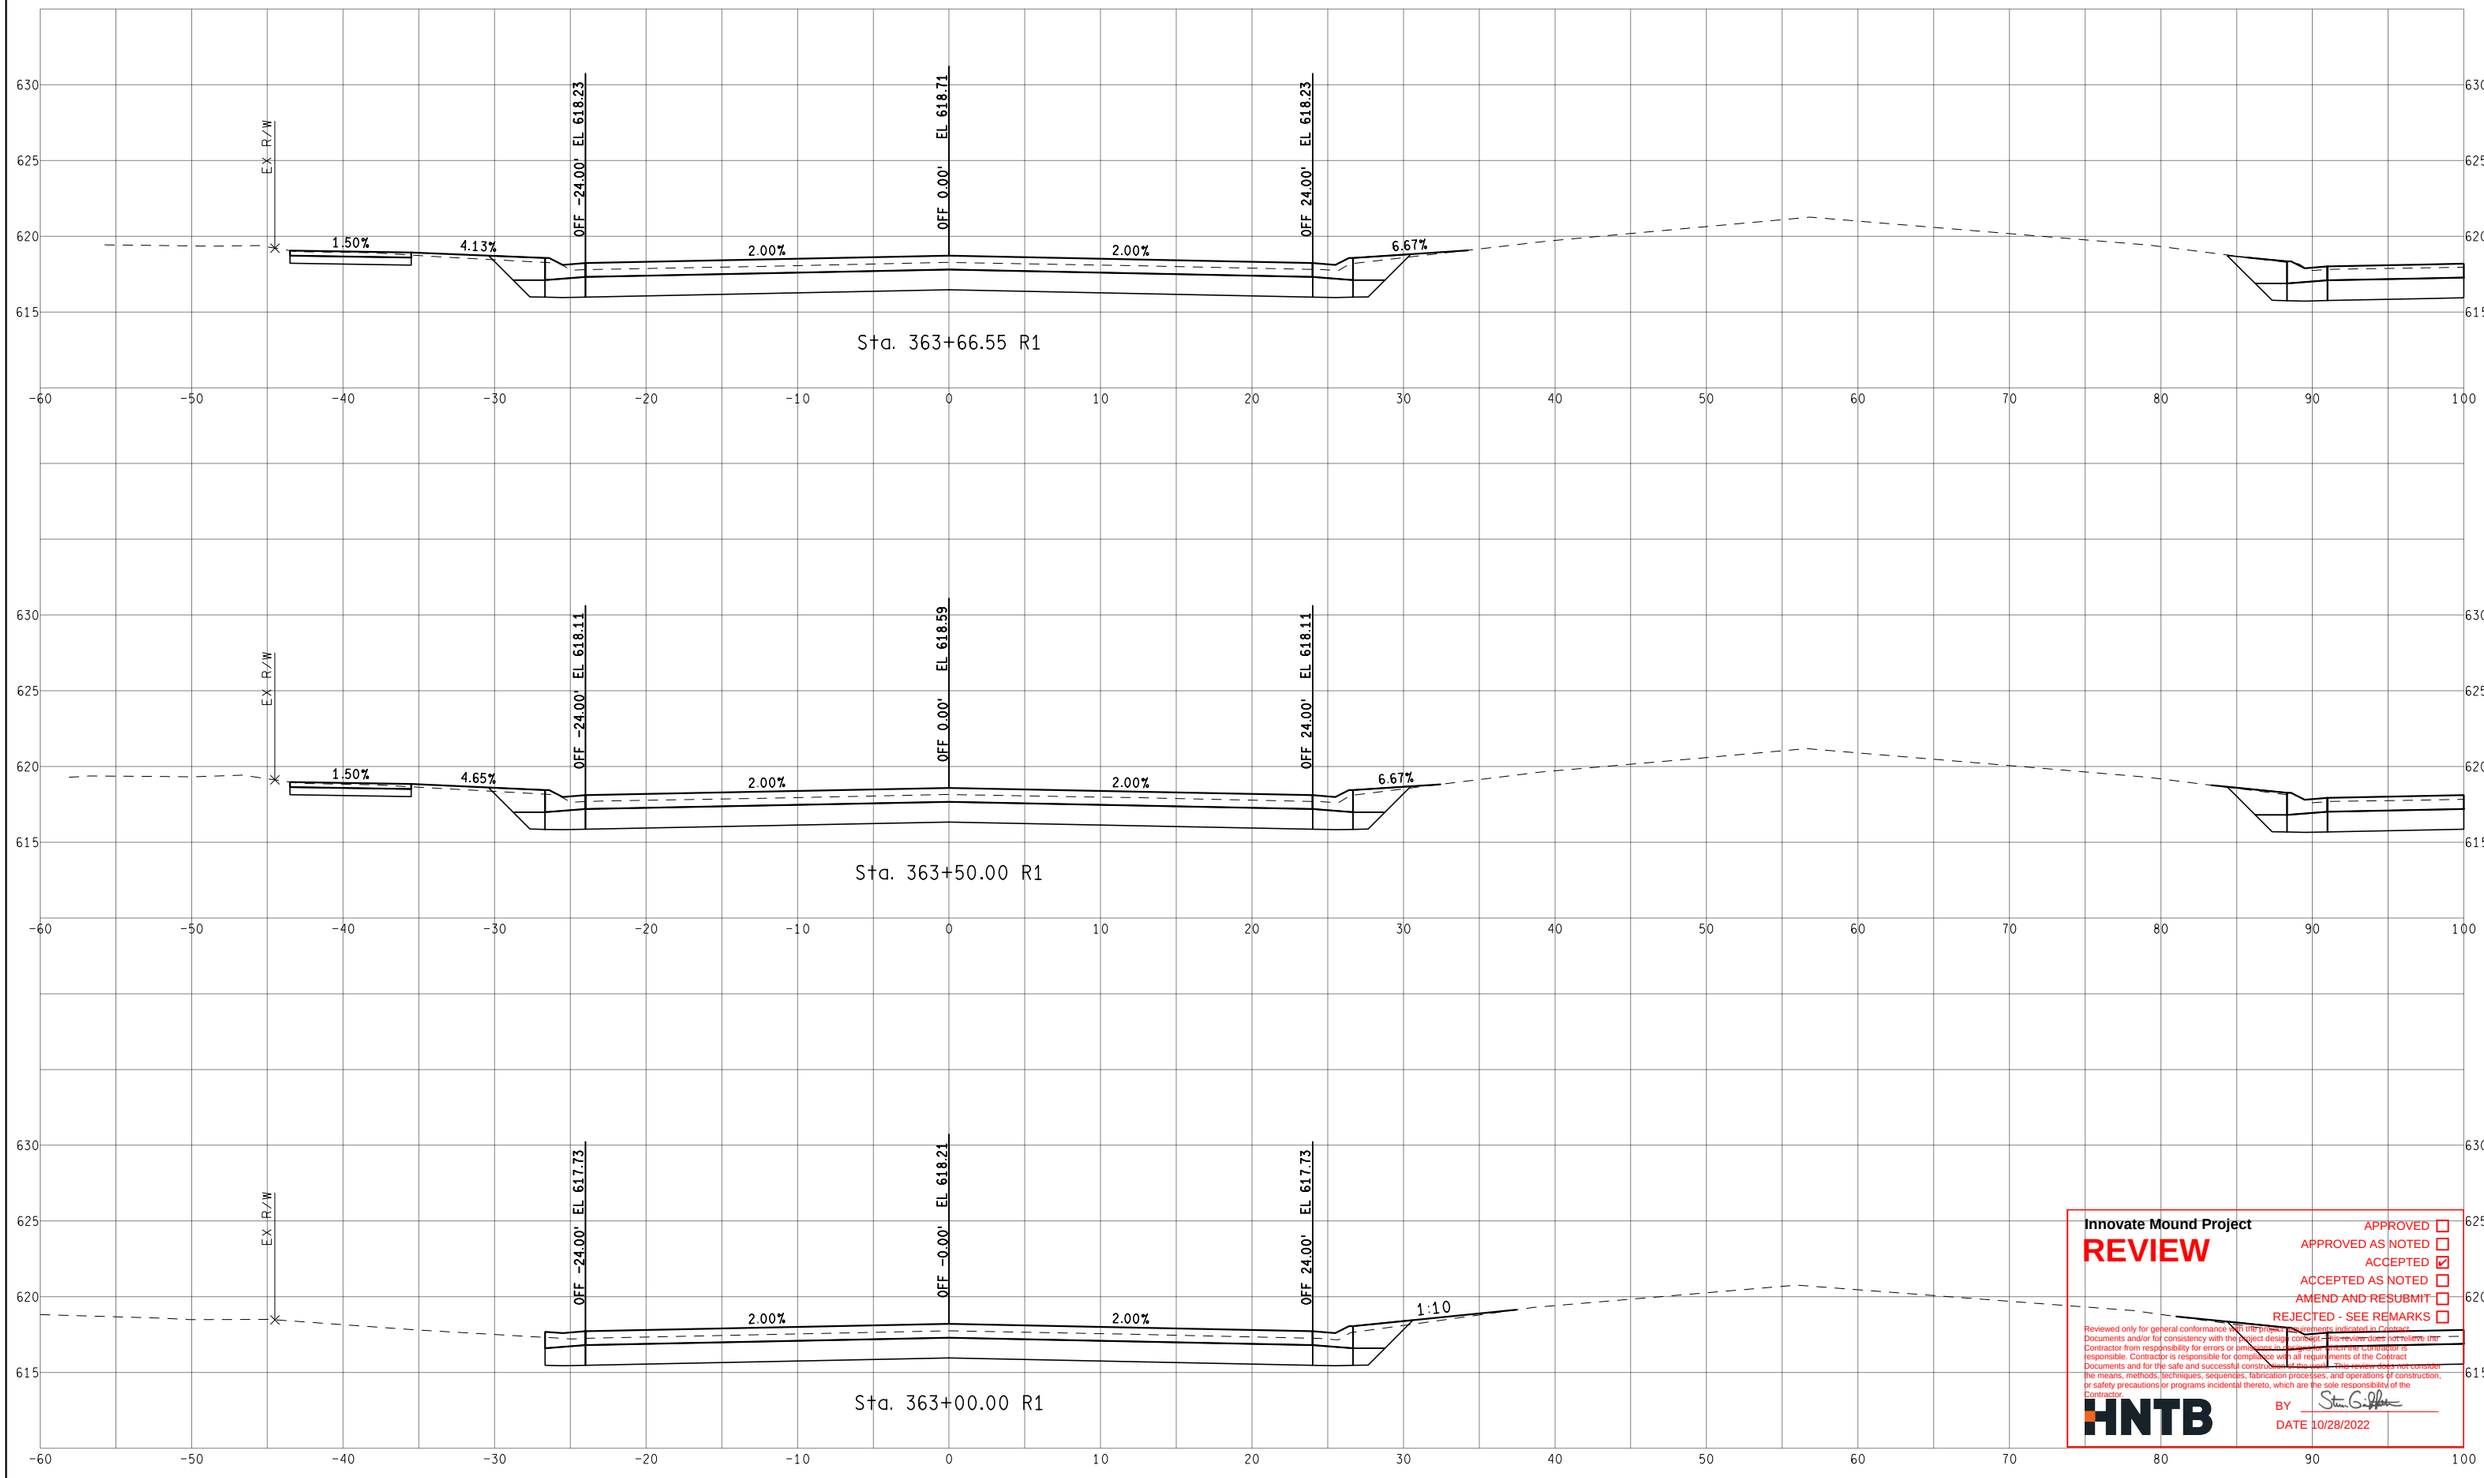

Sta. 363+66.55 R1

Sta. 363+50.00 R1

Sta. 363+00.00 R1

Innovate Mound Project

REVIEW

APPROVED ☐
APPROVED AS NOTED ☐
ACCEPTED ☑
ACCEPTED AS NOTED ☐
AMEND AND RESUBMIT ☐
REJECTED - SEE REMARKS ☐

Reviewed only for general conformance with the project requirements indicated in Contract Documents and/or for consistency with the project design concept. This review does not relieve the Contractor from responsibility for errors or omissions in the plans for which the Contractor is responsible. Contractor is responsible for compliance with all requirements of the Contract Documents and for the safe and successful construction of the work. This review does not consider the means, methods, techniques, sequences, fabrication processes, and operations of construction, or safety precautions or programs incidental thereto, which are the sole responsibility of the Contractor.

HNTB

BY Steven G. Gilbert

DATE 10/28/2022

FINAL ROW PLAN REVISIONS (SUBMITTAL DATE:)							
NO.	DATE	AUTH	DESCRIPTION	NO.	DATE	AUTH	DESCRIPTION

Department of Roads

VERT. (FT) 0 10

HORZ. (FT) 0 10

FILE:

DATE: 10/12/22

DESIGN UNIT: XXX

TSC: MACOMB

CS: INFR50000

JN: 207178A


STA. 363+00.00 R1 TO STA. 363+66.55 R1

SB MOUND RD


DRAWING

SHEET


SECT

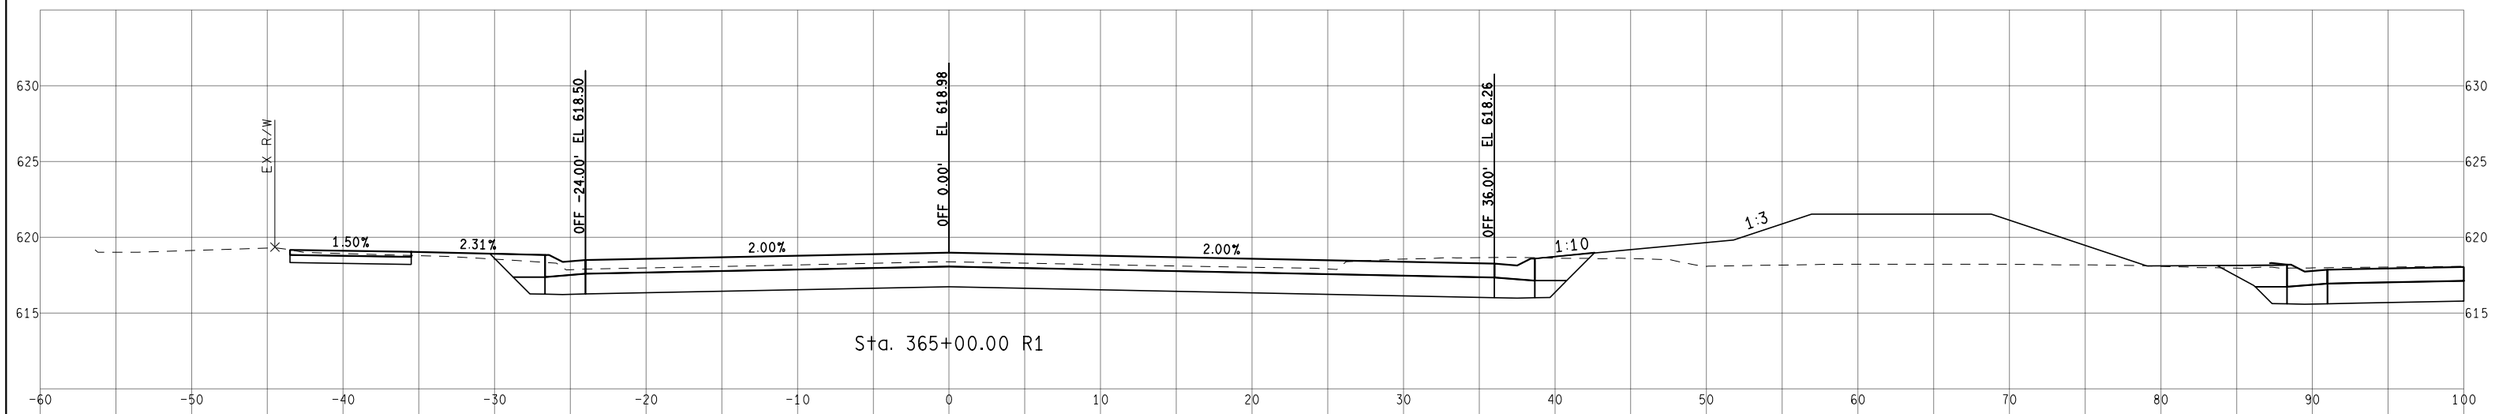

Sta. 365+00.00 R1

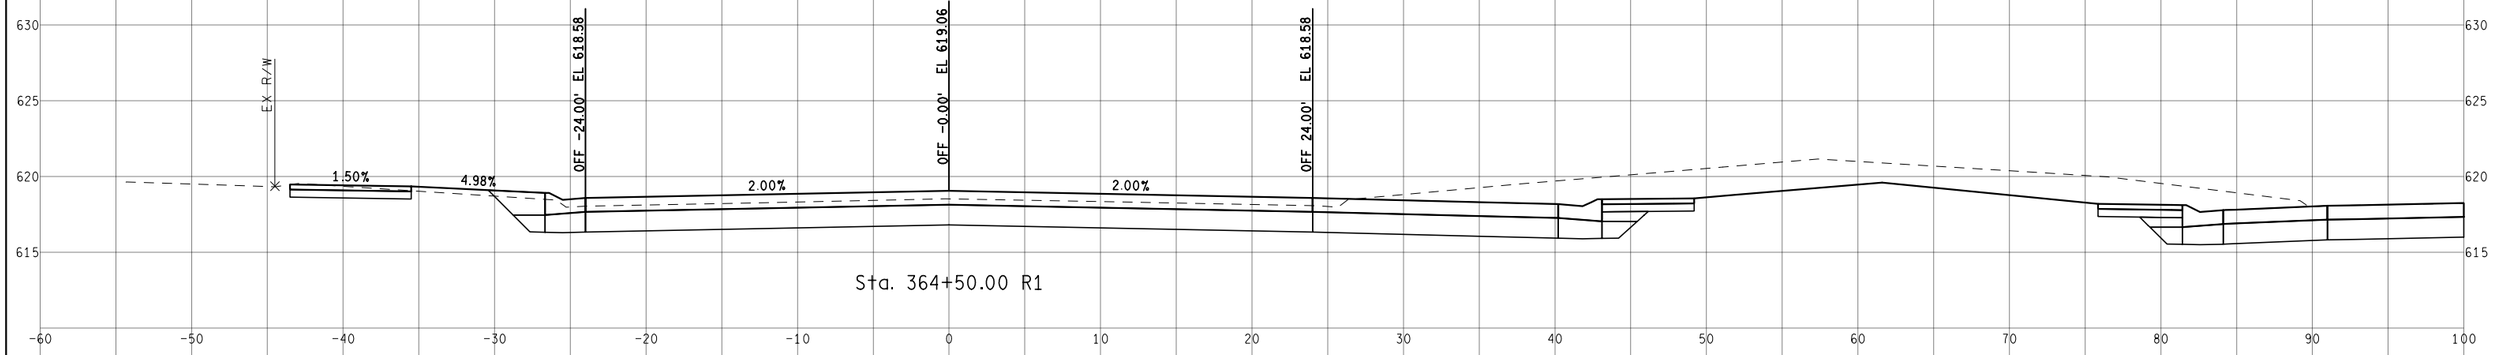

Sta. 364+50.00 R1

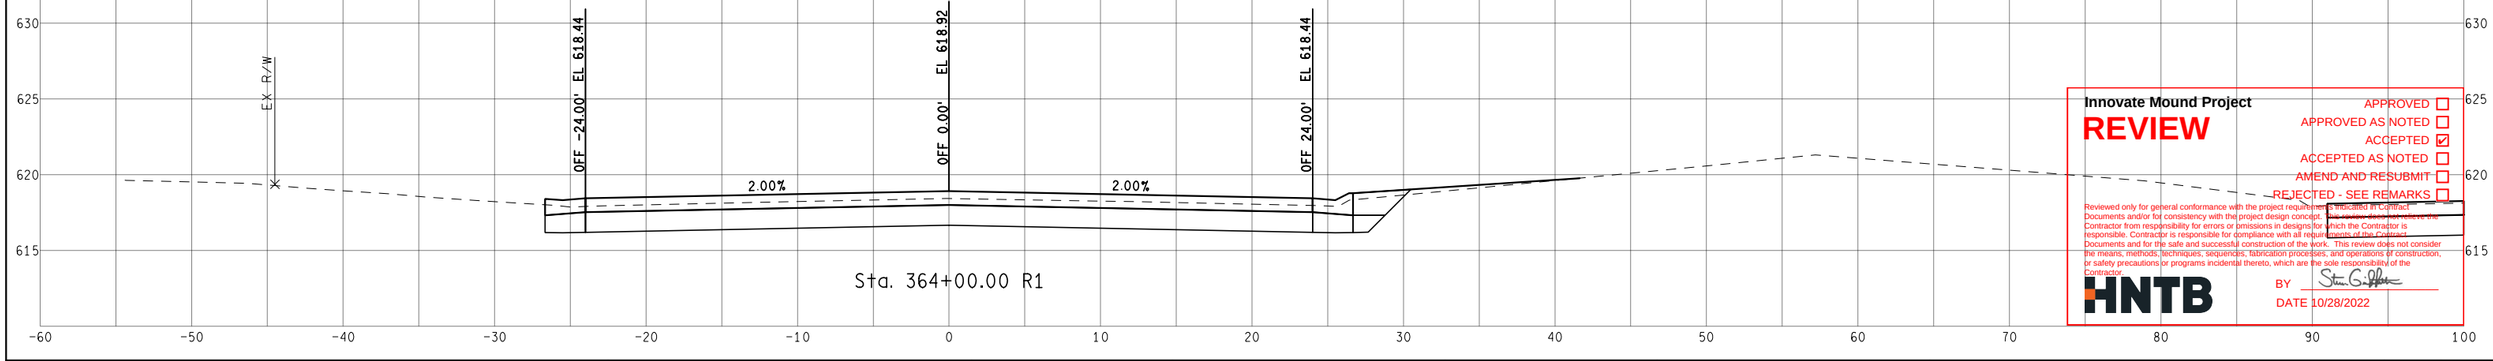

Sta. 364+00.00 R1

Innovate Mound Project

REVIEW

APPROVED ☐
APPROVED AS NOTED ☐
ACCEPTED ☑
ACCEPTED AS NOTED ☐
AMEND AND RESUBMIT ☐
REJECTED - SEE REMARKS ☐

Reviewed only for general conformance with the project requirements as specified in Contract Documents and/or for consistency with the project design concept. This review does not relieve the Contractor from responsibility for errors or omissions in designs for which the Contractor is responsible. Contractor is responsible for compliance with all requirements of the Contract Documents and for the safe and successful construction of the work. This review does not consider the means, methods, techniques, sequences, fabrication processes, and operations of construction, or safety precautions or programs incidental thereto, which are the sole responsibility of the Contractor.

HNTB

BY _____

DATE 10/28/2022

FINAL ROW PLAN REVISIONS (SUBMITTAL DATE:)							
NO.	DATE	AUTH	DESCRIPTION	NO.	DATE	AUTH	DESCRIPTION

Department of Roads

VERT. (FT) 0 10
HORZ. (FT) 0 10


FILE:

DATE: 10/12/22
DESIGN UNIT: XXX
TSC: MACOMB


CS: INFR50000
JN: 207178A

STA. 364+00.00 R1 TO STA. 365+00.00 R1
SB MOUND RD


DRAWING
SHEET
SECT

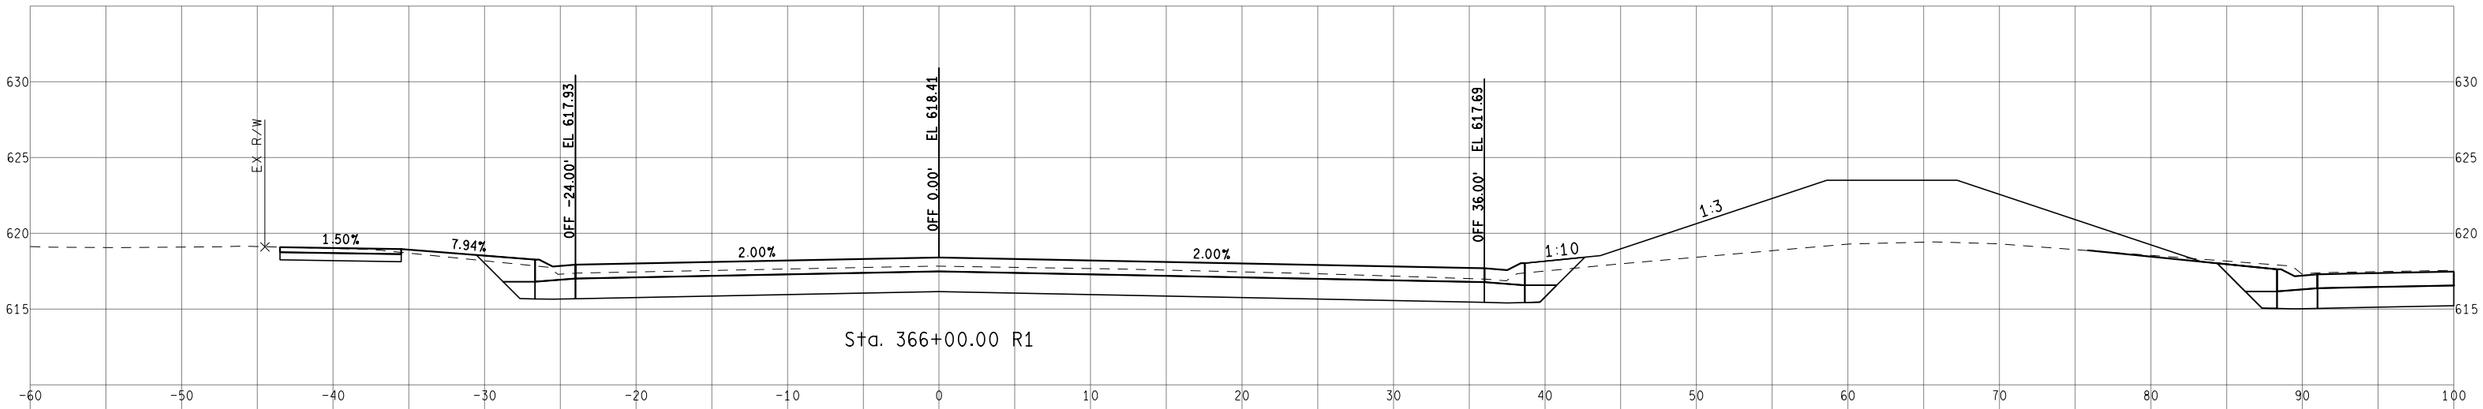

Sta. 366+00.00 R1

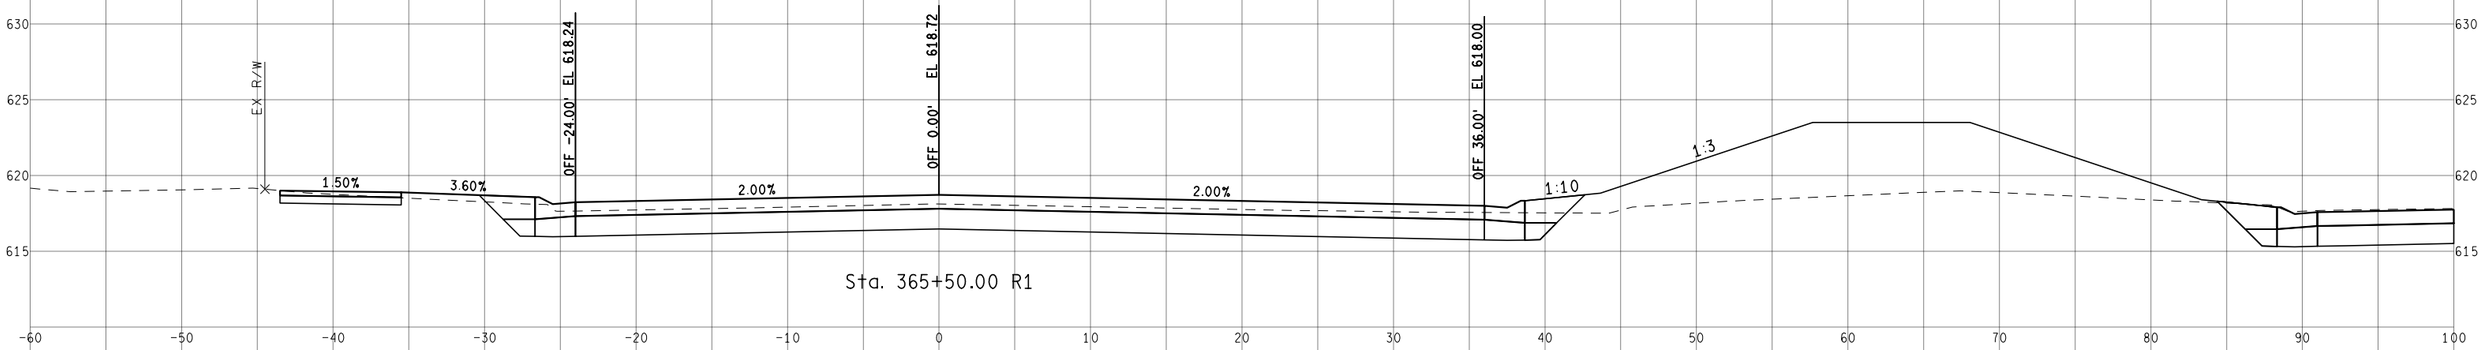

Sta. 365+50.00 R1

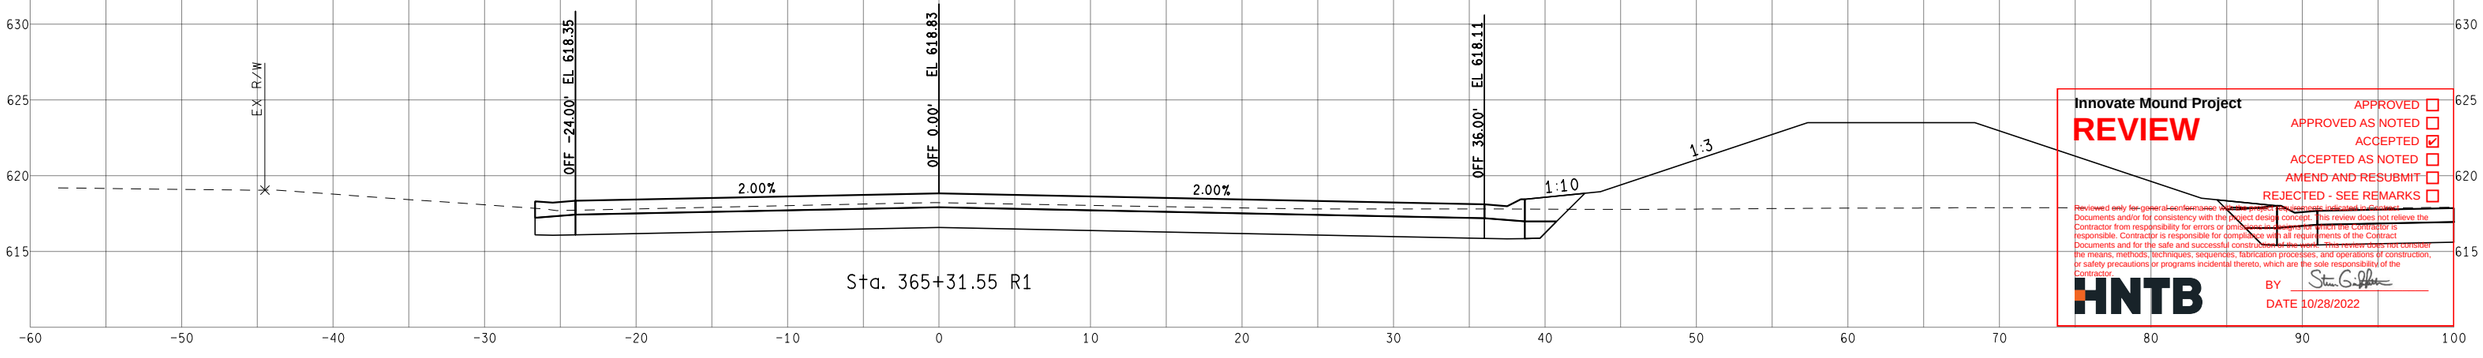

Sta. 365+31.55 R1

Innovate Mound Project

REVIEW

APPROVED ☐
APPROVED AS NOTED ☐
ACCEPTED ☑
ACCEPTED AS NOTED ☐
AMEND AND RESUBMIT ☐
REJECTED - SEE REMARKS ☐

Reviewed only for general conformance with the design concept and the Contract Documents indicated hereon. The review does not relieve the Contractor from responsibility for errors or omissions in the Contract Documents for which the Contractor is responsible. Contractor is responsible for compliance with all requirements of the Contract Documents and for the safe and successful construction of the work. This review does not consider the means, methods, techniques, sequences, fabrication processes, and operations of construction, or safety precautions or programs incidental thereto, which are the sole responsibility of the Contractor.

HNTB

BY Steven G. Hoffman

DATE 10/28/2022

FINAL ROW PLAN REVISIONS (SUBMITTAL DATE:)							
NO.	DATE	AUTH	DESCRIPTION	NO.	DATE	AUTH	DESCRIPTION

Department of Roads

VERT. (FT) 0 10

HORZ. (FT) 0 10

FILE:

DATE: 10/12/22

DESIGN UNIT: XXX

TSC: MACOMB

CS: INFR50000

JN: 207178A


STA. 365+31.55 R1 TO STA. 366+00.00 R1

SB MOUND RD

DRAWING

SHEET

SECT

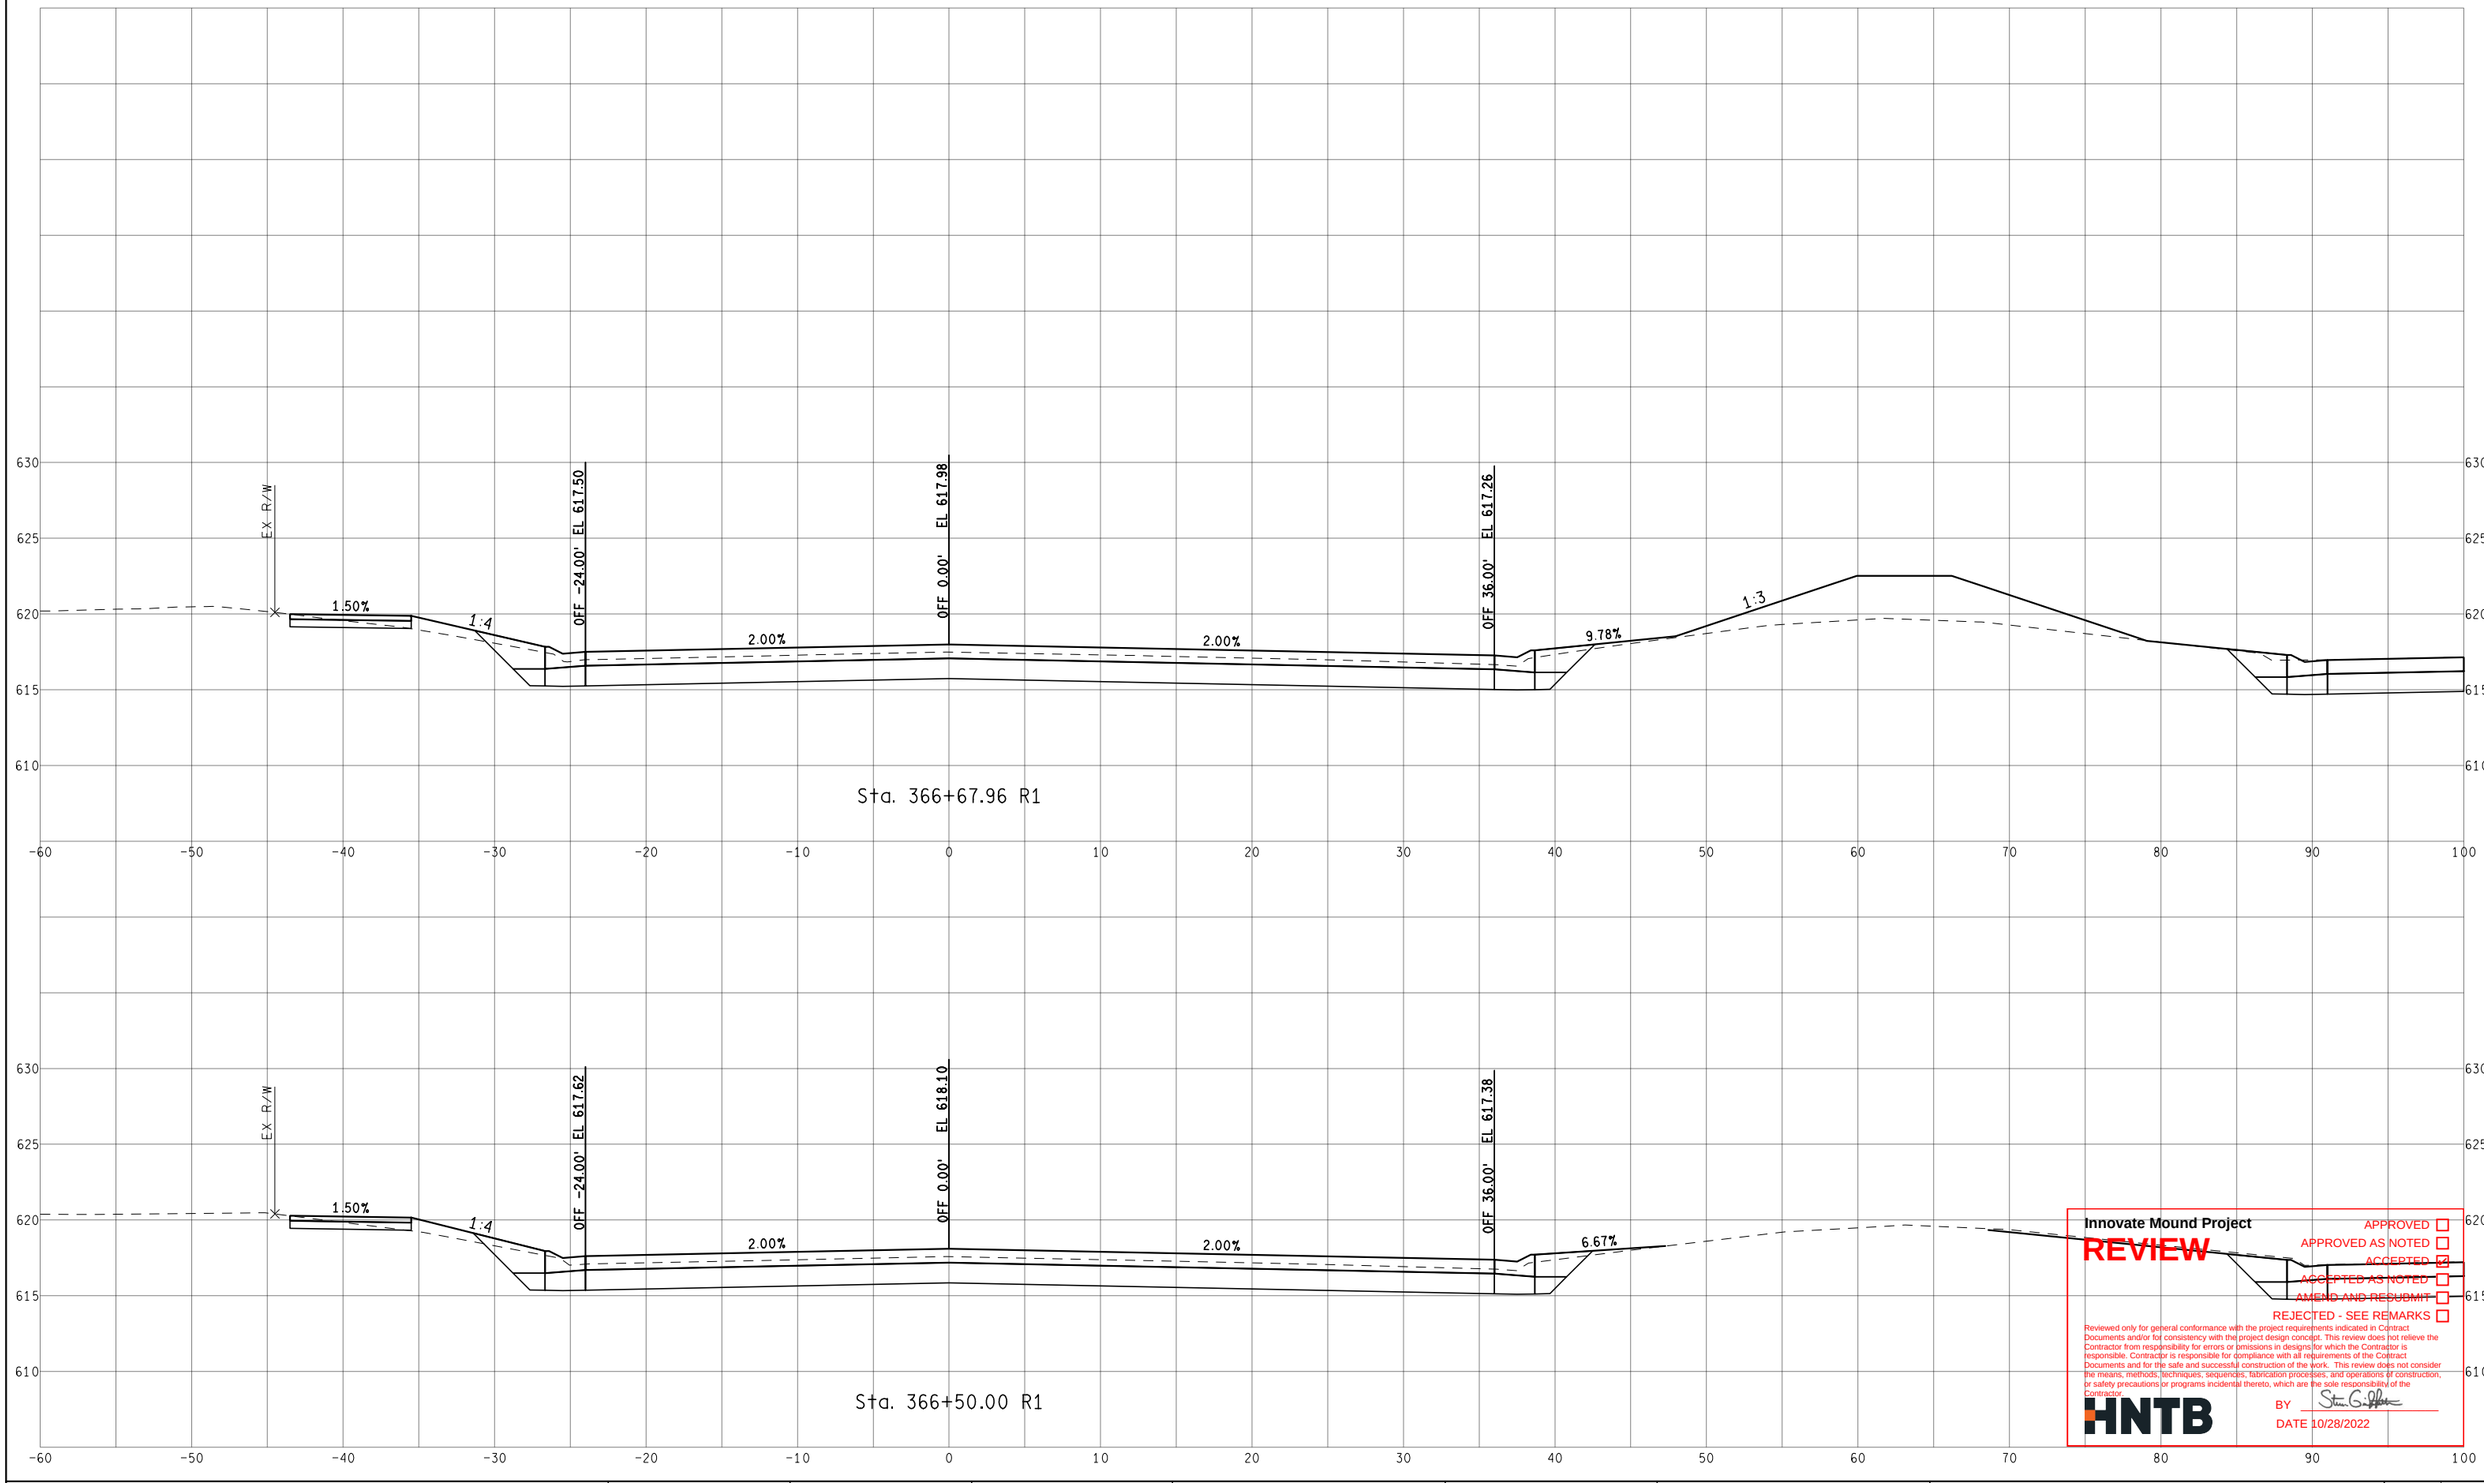

Innovate Mound Project

REVIEW

APPROVED ☐
APPROVED AS NOTED ☐
ACCEPTED ☑
ACCEPTED AS NOTED ☐
AMEND AND RESUBMIT ☐
REJECTED - SEE REMARKS ☐

Reviewed only for general conformance with the project requirements indicated in Contract Documents and/or for consistency with the project design concept. This review does not relieve the Contractor from responsibility for errors or omissions in designs for which the Contractor is responsible. Contractor is responsible for compliance with all requirements of the Contract Documents and for the safe and successful construction of the work. This review does not consider the means, methods, techniques, sequences, fabrication processes, and operations of construction, or safety precautions or programs incidental thereto, which are the sole responsibility of the Contractor.

HNTB

BY

DATE 10/28/2022

FINAL ROW PLAN REVISIONS (SUBMITTAL DATE:)							
NO.	DATE	AUTH	DESCRIPTION	NO.	DATE	AUTH	DESCRIPTION

Department of Roads

VERT. (FT) 0 10

HORZ. (FT) 0 10

FILE:

DATE: 10/12/22

DESIGN UNIT: XXX

TSC: MACOMB

CS: INFR50000

JN: 207178A


STA. 366+50.00 R1 TO STA. 366+67.96 R1

SB MOUND RD

DRAWING

SHEET

SECT

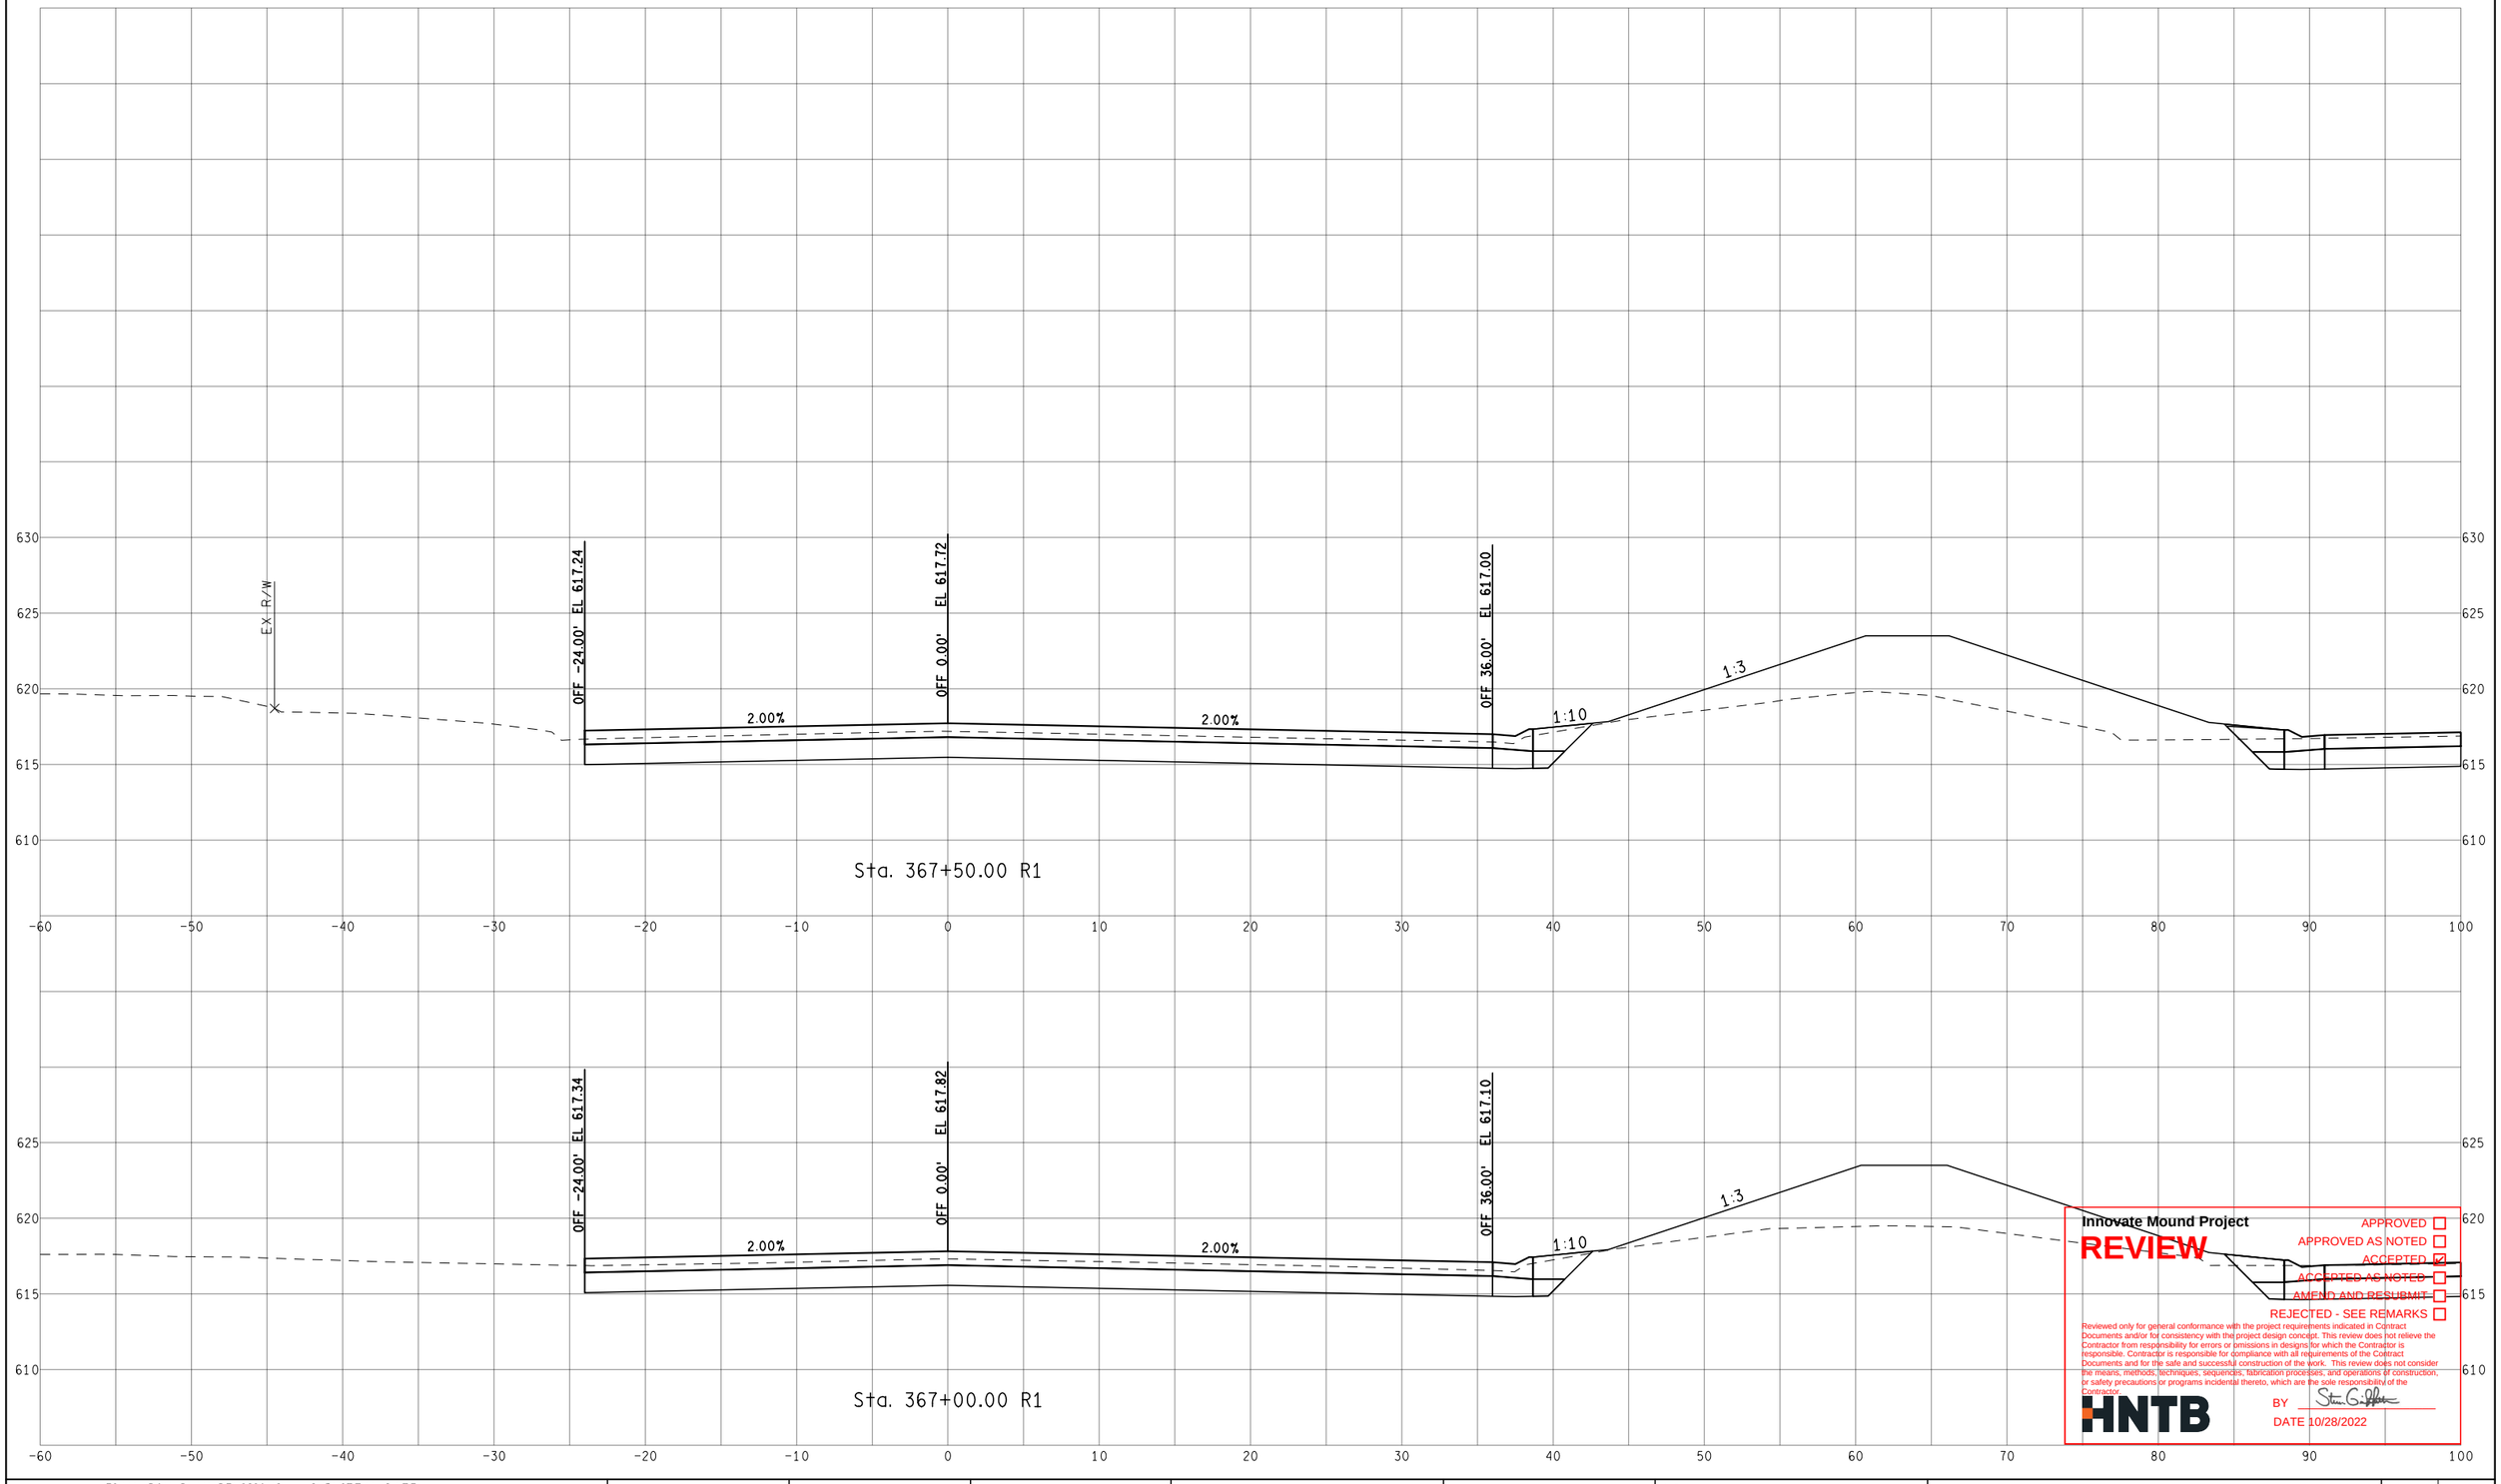

Innovate Mound Project

REVIEW

APPROVED ☐
APPROVED AS NOTED ☐
ACCEPTED ☑
ACCEPTED AS NOTED ☐
AMEND AND RESUBMIT ☐
REJECTED - SEE REMARKS ☐

Reviewed only for general conformance with the project requirements indicated in Contract Documents and/or for consistency with the project design concept. This review does not relieve the Contractor from responsibility for errors or omissions in designs for which the Contractor is responsible. Contractor is responsible for compliance with all requirements of the Contract Documents and for the safe and successful construction of the work. This review does not consider the means, methods, techniques, sequences, fabrication processes, and operations of construction, or safety precautions or programs incidental thereto, which are the sole responsibility of the Contractor.

HNTB

BY

DATE 10/28/2022

FINAL ROW PLAN REVISIONS (SUBMITTAL DATE:)							
NO.	DATE	AUTH	DESCRIPTION	NO.	DATE	AUTH	DESCRIPTION

Department of Roads

VERT. (FT) 0 10

HORZ. (FT) 0 10

FILE:

DATE: 10/12/22

DESIGN UNIT: XXX

TSC: MACOMB

CS: INFR50000

JN: 207178A


STA. 367+00.00 R1 TO STA. 367+50.00 R1

SB MOUND RD

DRAWING

SHEET

SECT

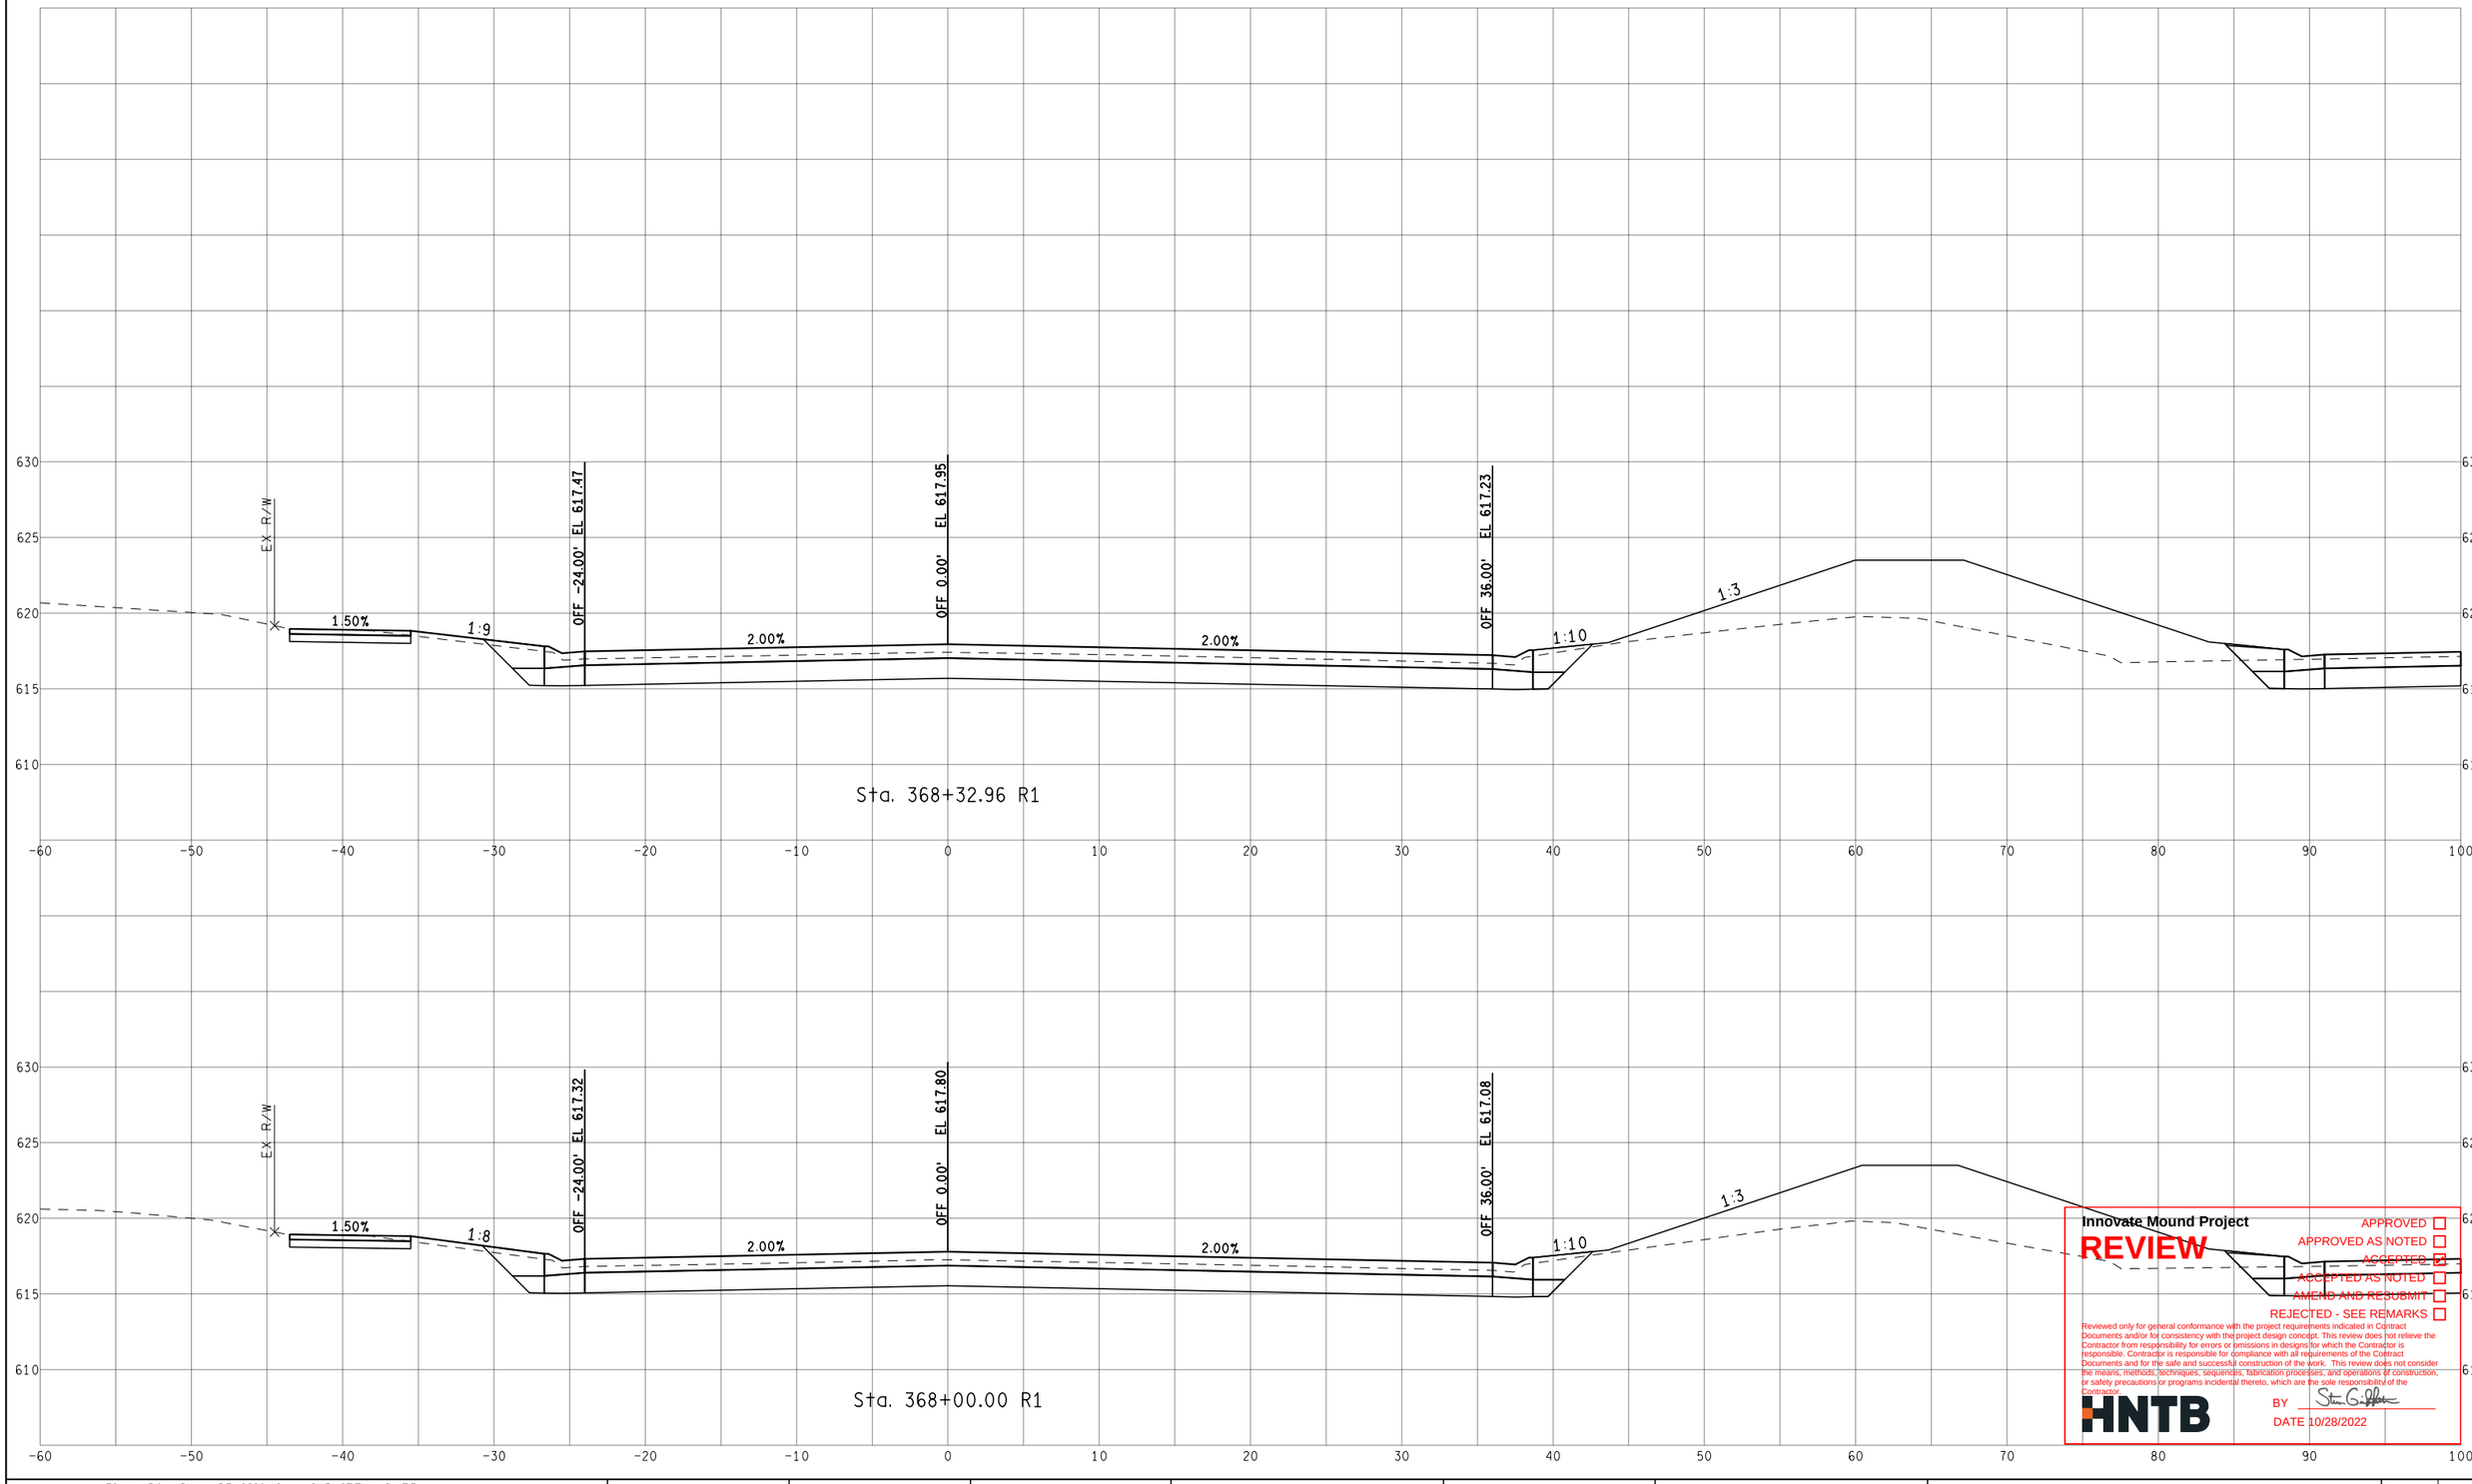

Innovate Mound Project

REVIEW

APPROVED ☐
APPROVED AS NOTED ☐
ACCEPTED ☒
ACCEPTED AS NOTED ☐
AMEND AND RESUBMIT ☐
REJECTED - SEE REMARKS ☐

Reviewed only for general conformance with the project requirements indicated in Contract Documents and/or for consistency with the project design concept. This review does not relieve the Contractor from responsibility for errors or omissions in designs for which the Contractor is responsible. Contractor is responsible for compliance with all requirements of the Contract Documents and for the safe and successful construction of the work. This review does not consider the means, methods, techniques, sequences, fabrication processes, and operations of construction, or safety precautions or programs incidental thereto, which are the sole responsibility of the Contractor.

HNTB

BY

DATE 10/28/2022

FINAL ROW PLAN REVISIONS (SUBMITTAL DATE:)							
NO.	DATE	AUTH	DESCRIPTION	NO.	DATE	AUTH	DESCRIPTION

Department of Roads

VERT. (FT) 0 10

HORZ. (FT) 0 10

FILE:

DATE: 10/12/22

DESIGN UNIT: XXX

TSC: MACOMB

CS: INFR50000

JN: 207178A


STA. 368+00.00 R1 TO STA. 368+32.96 R1

SB MOUND RD

DRAWING

SHEET

SECT

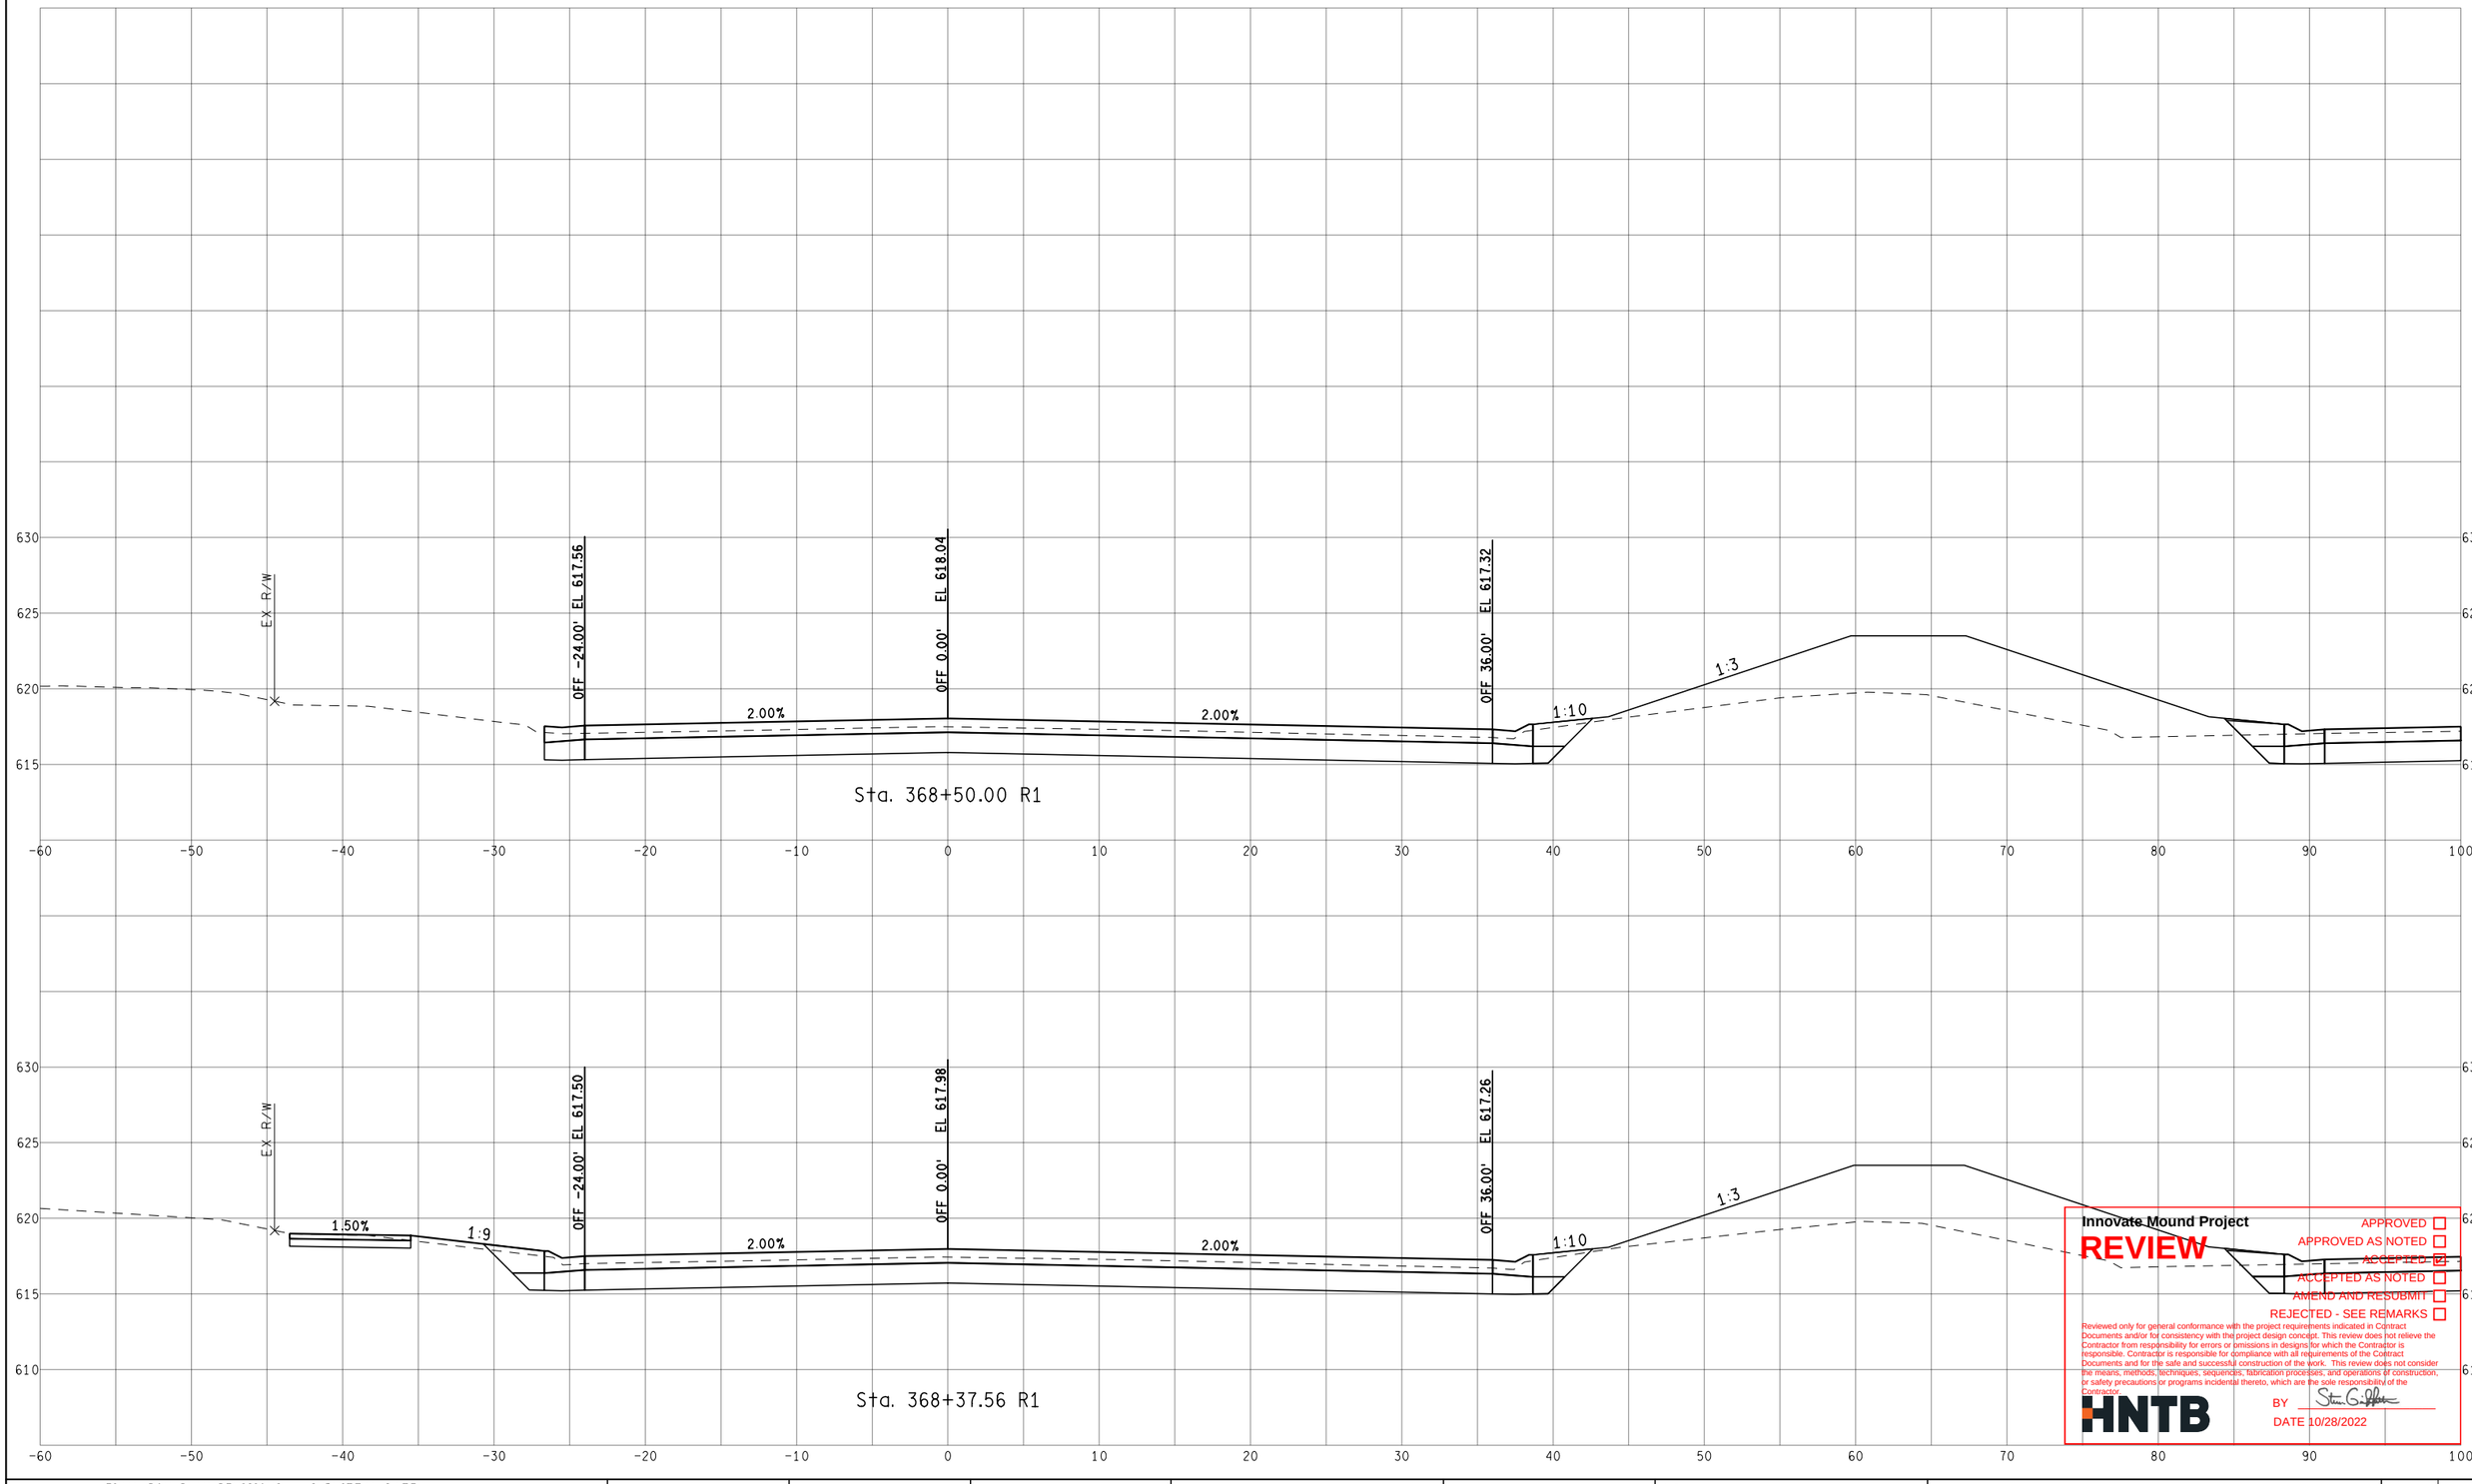

Innovate Mound Project

REVIEW

APPROVED ☐
APPROVED AS NOTED ☐
ACCEPTED ☑
ACCEPTED AS NOTED ☐
AMEND AND RESUBMIT ☐
REJECTED - SEE REMARKS ☐

Reviewed only for general conformance with the project requirements indicated in Contract Documents and/or for consistency with the project design concept. This review does not relieve the Contractor from responsibility for errors or omissions in designs for which the Contractor is responsible. Contractor is responsible for compliance with all requirements of the Contract Documents and for the safe and successful construction of the work. This review does not consider the means, methods, techniques, sequences, fabrication processes, and operations of construction, or safety precautions or programs incidental thereto, which are the sole responsibility of the Contractor.

HNTB

BY

DATE 10/28/2022

FINAL ROW PLAN REVISIONS (SUBMITTAL DATE:)							
NO.	DATE	AUTH	DESCRIPTION	NO.	DATE	AUTH	DESCRIPTION

Department of Roads

VERT. (FT) 0 10

HORZ. (FT) 0 10

FILE:

DATE: 10/12/22

DESIGN UNIT: XXX

TSC: MACOMB

CS: INFR50000

JN: 207178A


STA. 368+37.56 R1 TO STA. 368+50.00 R1

SB MOUND RD


DRAWING

SHEET

SECT

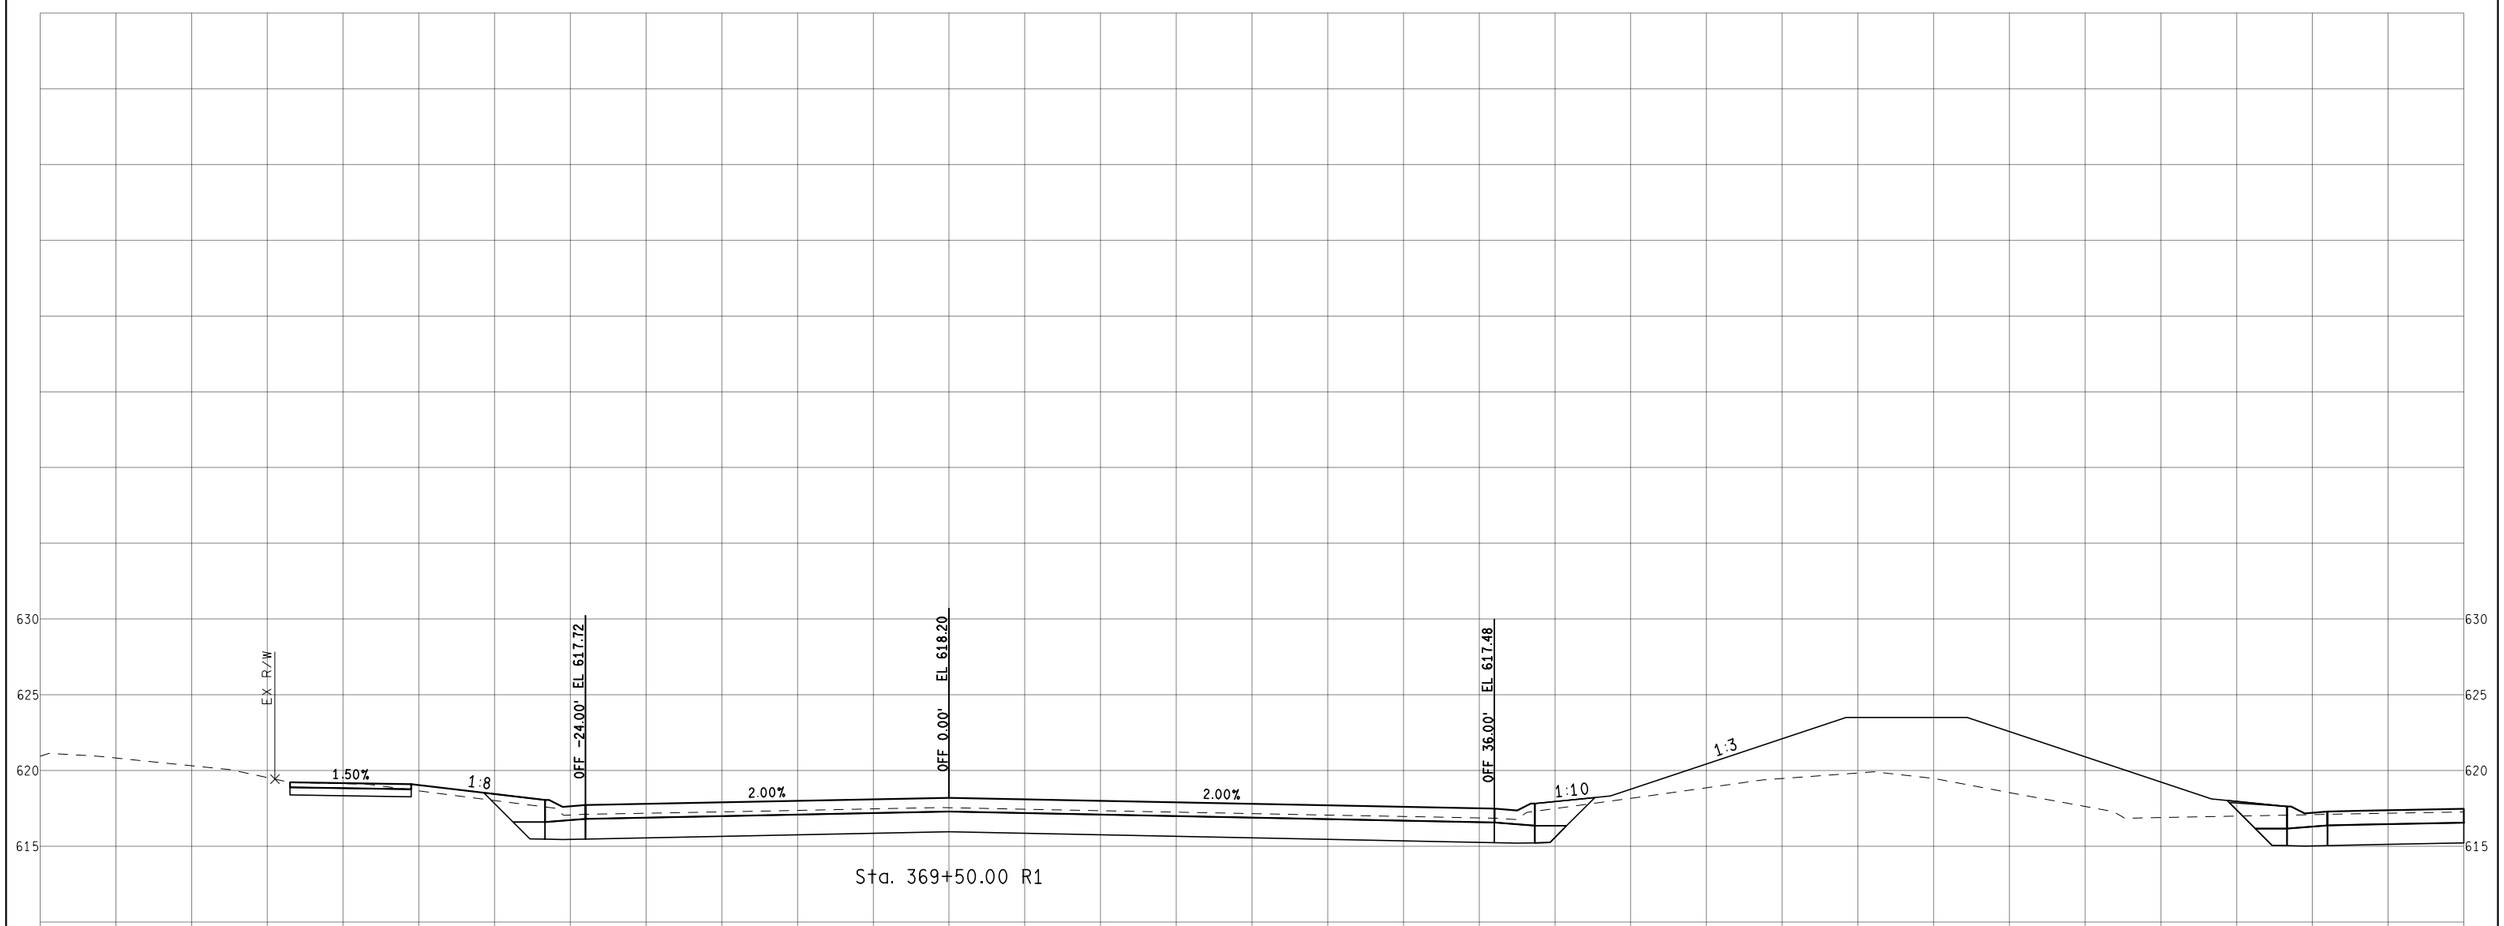

Sta. 369+50.00 R1

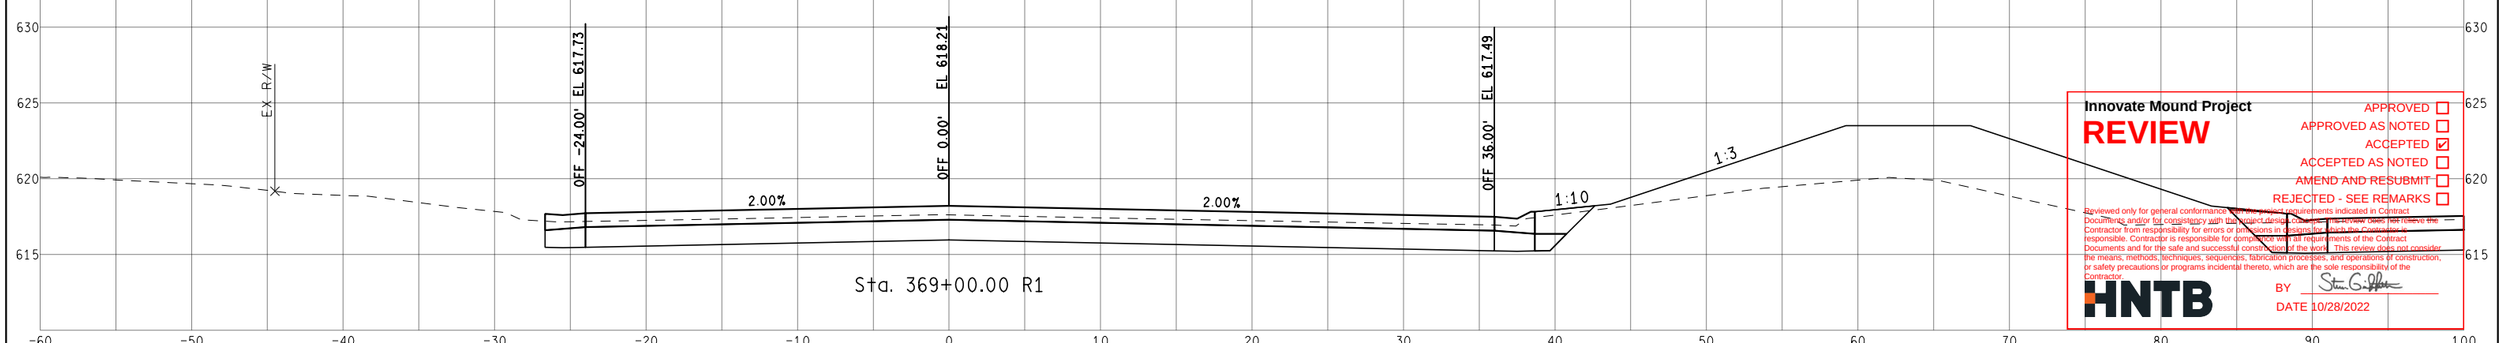

Sta. 369+00.00 R1

Innovate Mound Project

REVIEW

APPROVED ☐
APPROVED AS NOTED ☐
ACCEPTED ☑
ACCEPTED AS NOTED ☐
AMEND AND RESUBMIT ☐
REJECTED - SEE REMARKS ☐

Reviewed only for general conformance with the project requirements indicated in Contract Documents and/or for consistency with the project design concept. The review does not relieve the Contractor from responsibility for errors or omissions in documents for which the Contractor is responsible. Contractor is responsible for compliance with all requirements of the Contract Documents and for the safe and successful construction of the work. This review does not consider the means, methods, techniques, sequences, fabrication processes, and operations of construction, or safety precautions or programs incidental thereto, which are the sole responsibility of the Contractor.

HNTB

BY Steven G. Gaffner

DATE 10/28/2022

FINAL ROW PLAN REVISIONS (SUBMITTAL DATE:)							
NO.	DATE	AUTH	DESCRIPTION	NO.	DATE	AUTH	DESCRIPTION

Department of Roads

VERT. (FT) 0 10

HORZ. (FT) 0 10

FILE:

DATE: 10/12/22

DESIGN UNIT: XXX

TSC: MACOMB

CS: INFR50000

JN: 207178A


STA. 369+00.00 R1 TO STA. 369+50.00 R1

SB MOUND RD

DRAWING

SHEET

SECT

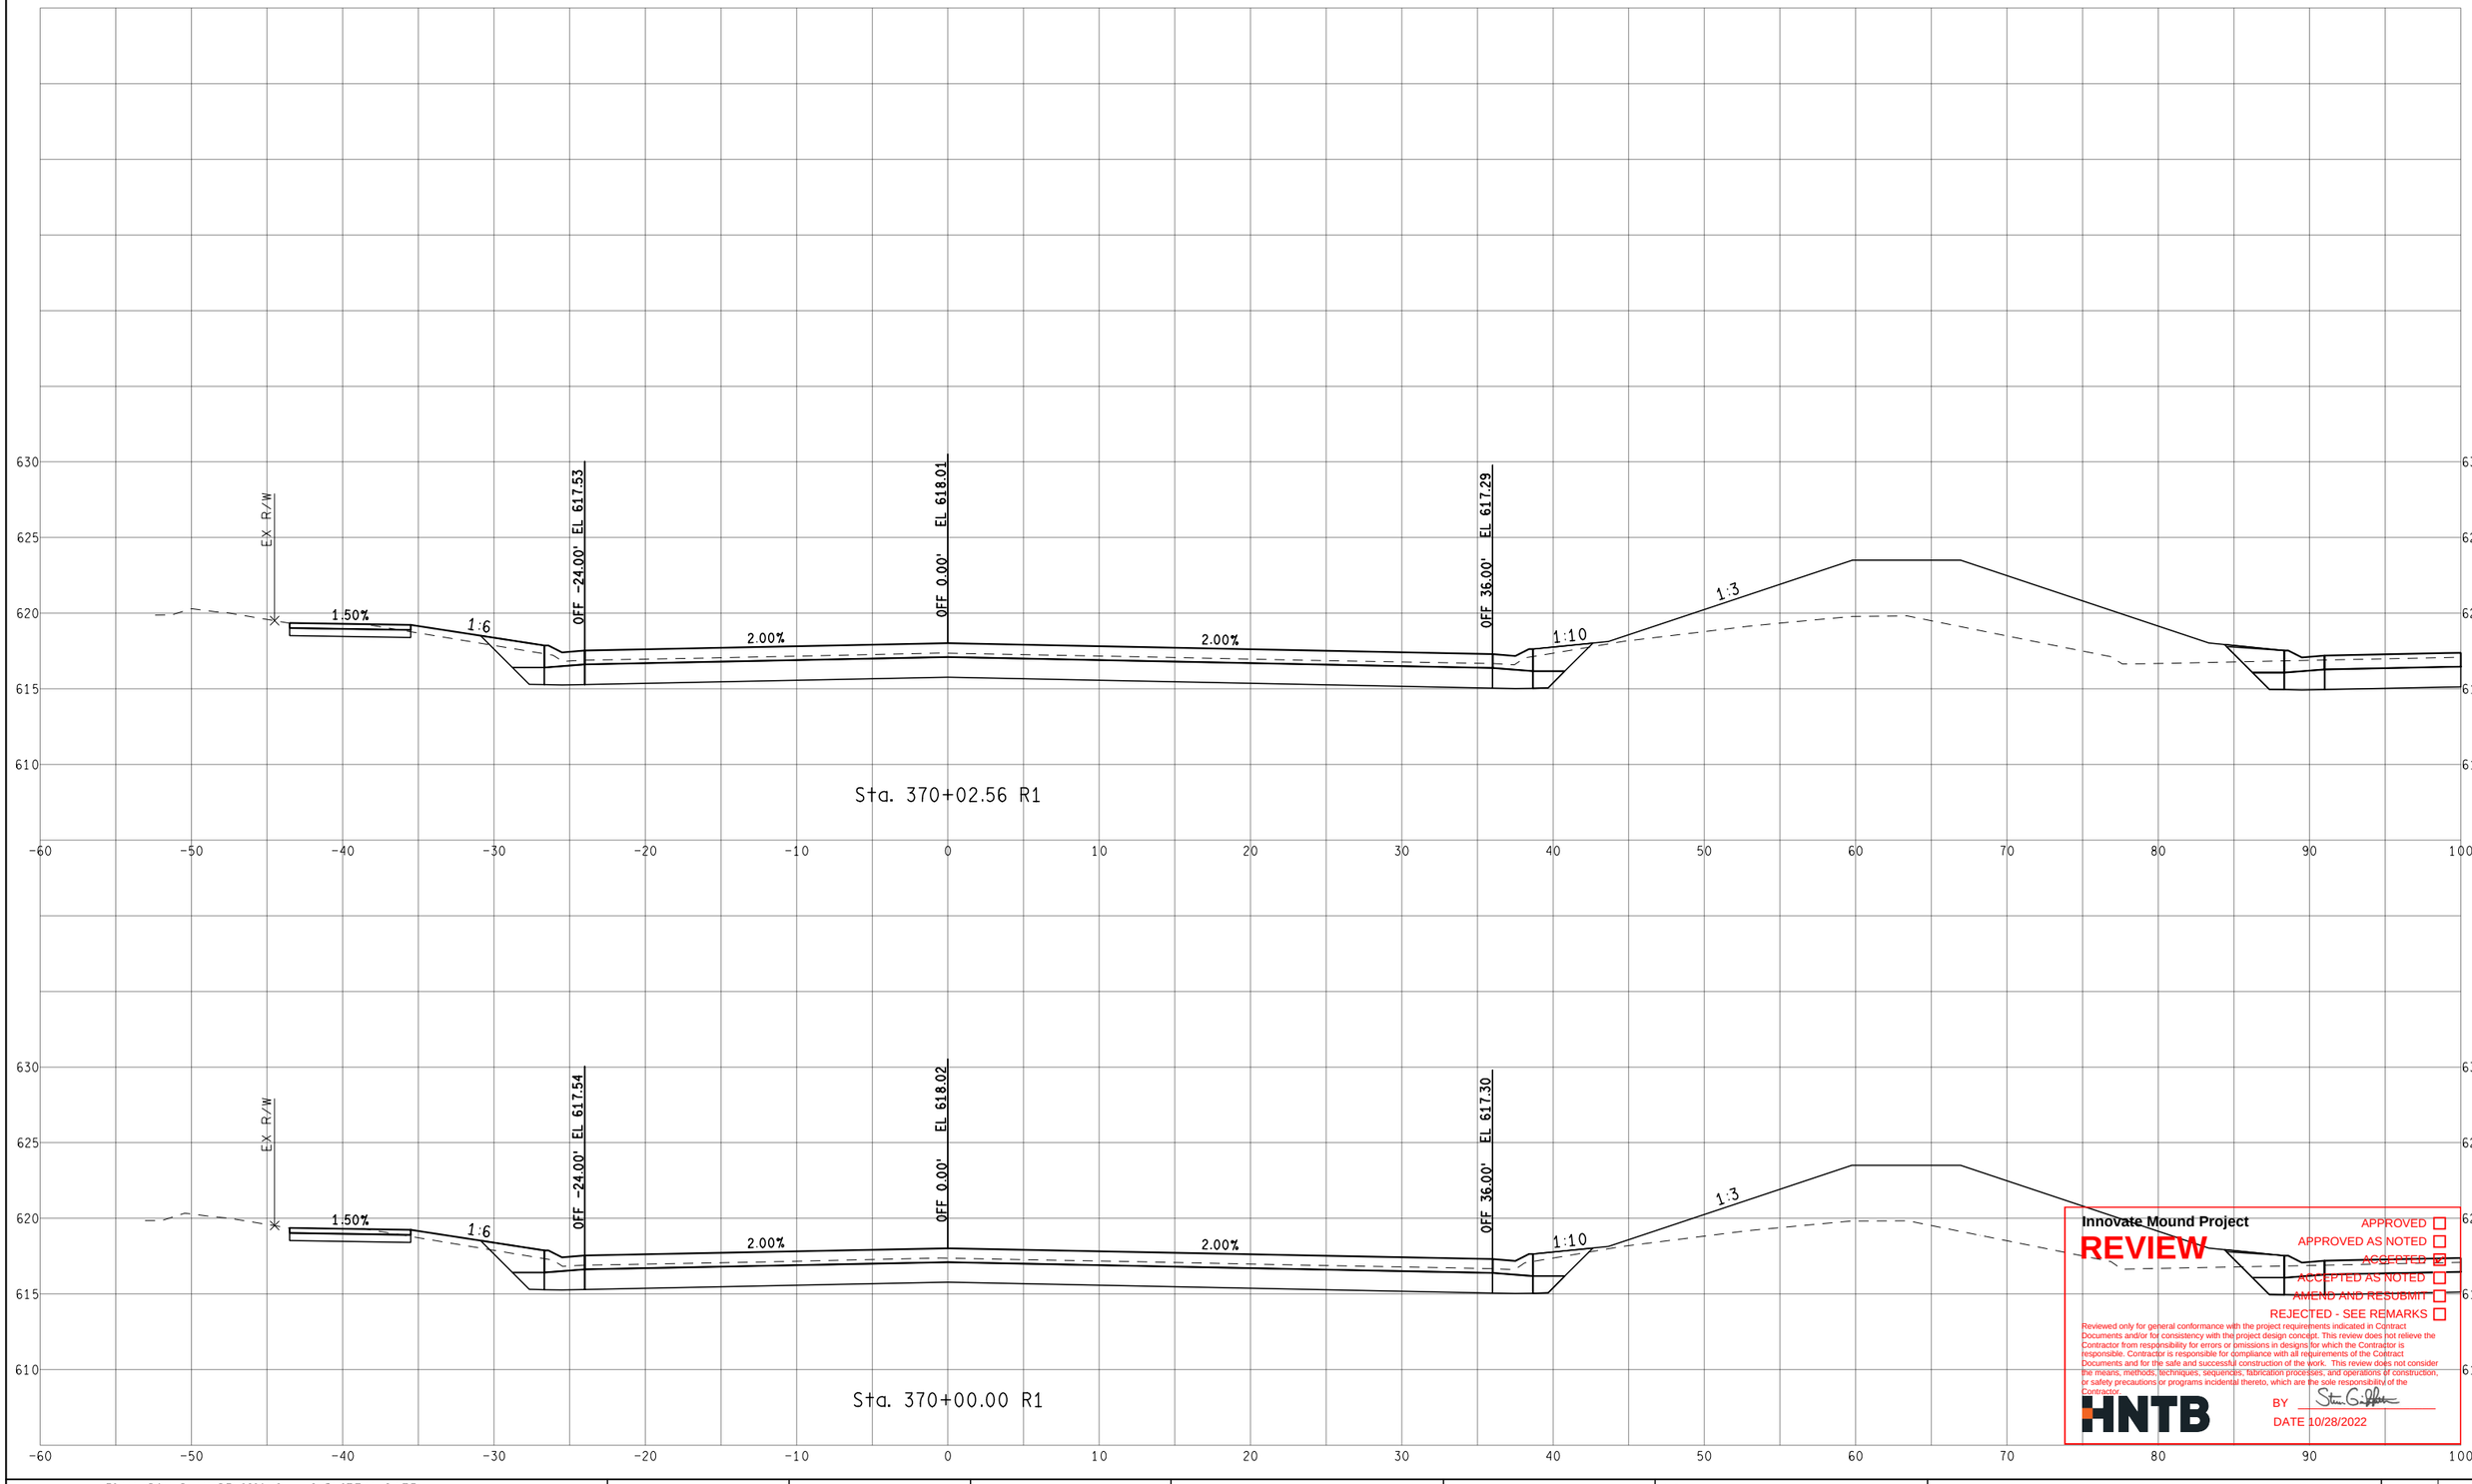

Innovate Mound Project

REVIEW

APPROVED ☐
APPROVED AS NOTED ☐
ACCEPTED ☒
ACCEPTED AS NOTED ☐
AMEND AND RESUBMIT ☐
REJECTED - SEE REMARKS ☐

Reviewed only for general conformance with the project requirements indicated in Contract Documents and/or for consistency with the project design concept. This review does not relieve the Contractor from responsibility for errors or omissions in designs for which the Contractor is responsible. Contractor is responsible for compliance with all requirements of the Contract Documents and for the safe and successful construction of the work. This review does not consider the means, methods, techniques, sequences, fabrication processes, and operations of construction, or safety precautions or programs incidental thereto, which are the sole responsibility of the Contractor.

HNTB

BY Steven G. Palmer

DATE 10/28/2022

FINAL ROW PLAN REVISIONS (SUBMITTAL DATE:)							
NO.	DATE	AUTH	DESCRIPTION	NO.	DATE	AUTH	DESCRIPTION

Department of Roads

VERT. (FT) 0 10

HORZ. (FT) 0 10

FILE:

DATE: 10/12/22

DESIGN UNIT: XXX

TSC: MACOMB

CS: INFR50000

JN: 207178A


STA. 370+00.00 R1 TO STA. 370+02.56 R1

SB MOUND RD

DRAWING

SHEET

SECT

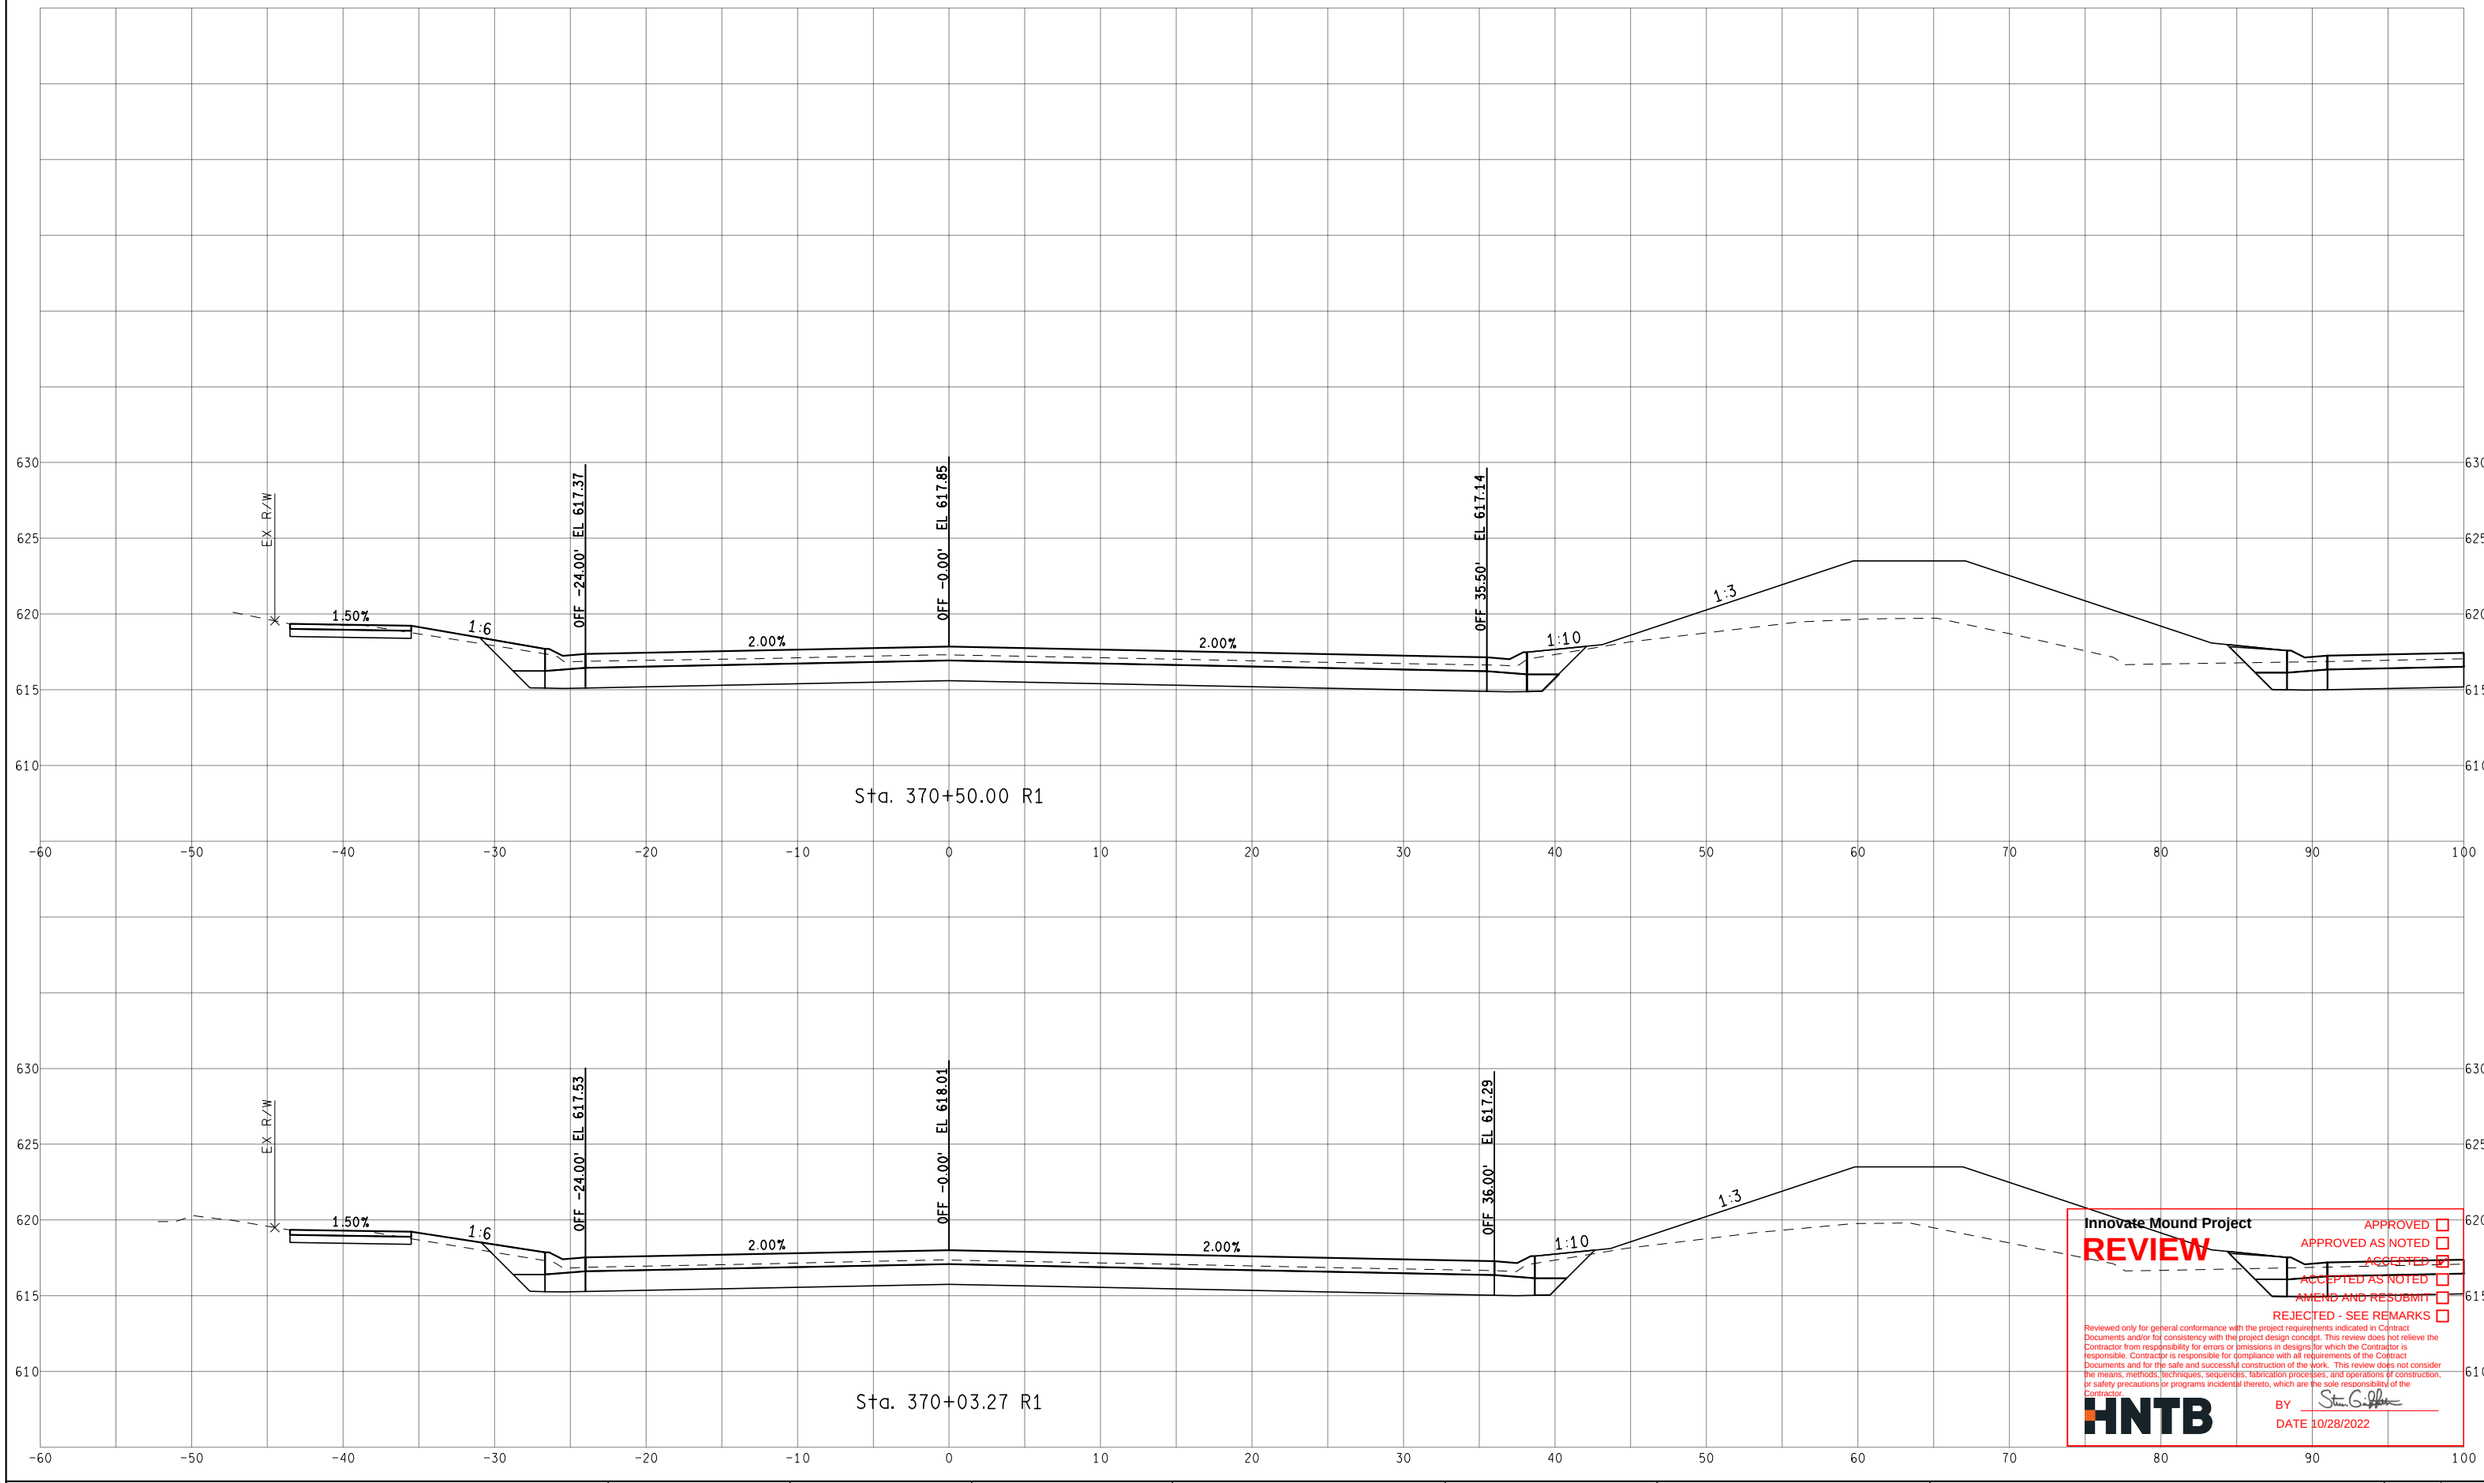

Innovate Mound Project

REVIEW

APPROVED ☐
APPROVED AS NOTED ☐
ACCEPTED ☑
ACCEPTED AS NOTED ☐
AMEND AND RESUBMIT ☐
REJECTED - SEE REMARKS ☐

Reviewed only for general conformance with the project requirements indicated in Contract Documents and/or for consistency with the project design concept. This review does not relieve the Contractor from responsibility for errors or omissions in designs for which the Contractor is responsible. Contractor is responsible for compliance with all requirements of the Contract Documents and for the safe and successful construction of the work. This review does not consider the means, methods, techniques, sequences, fabrication processes, and operations of construction, or safety precautions or programs incidental thereto, which are the sole responsibility of the Contractor.

HNTB

BY Steven G. Palmer

DATE 10/28/2022

FINAL ROW PLAN REVISIONS (SUBMITTAL DATE:)							
NO.	DATE	AUTH	DESCRIPTION	NO.	DATE	AUTH	DESCRIPTION

MACOMB COUNTY MICHIGAN Department of Roads

0 VERT. (FT) 10
0 HORZ. (FT) 10


FILE:

DATE: 10/12/22
DESIGN UNIT: XXX
TSC: MACOMB


CS: INFR50000
JN: 207178A

STA. 370+03.27 R1 TO STA. 370+50.00 R1
SB MOUND RD


DRAWING
SHEET
SECT

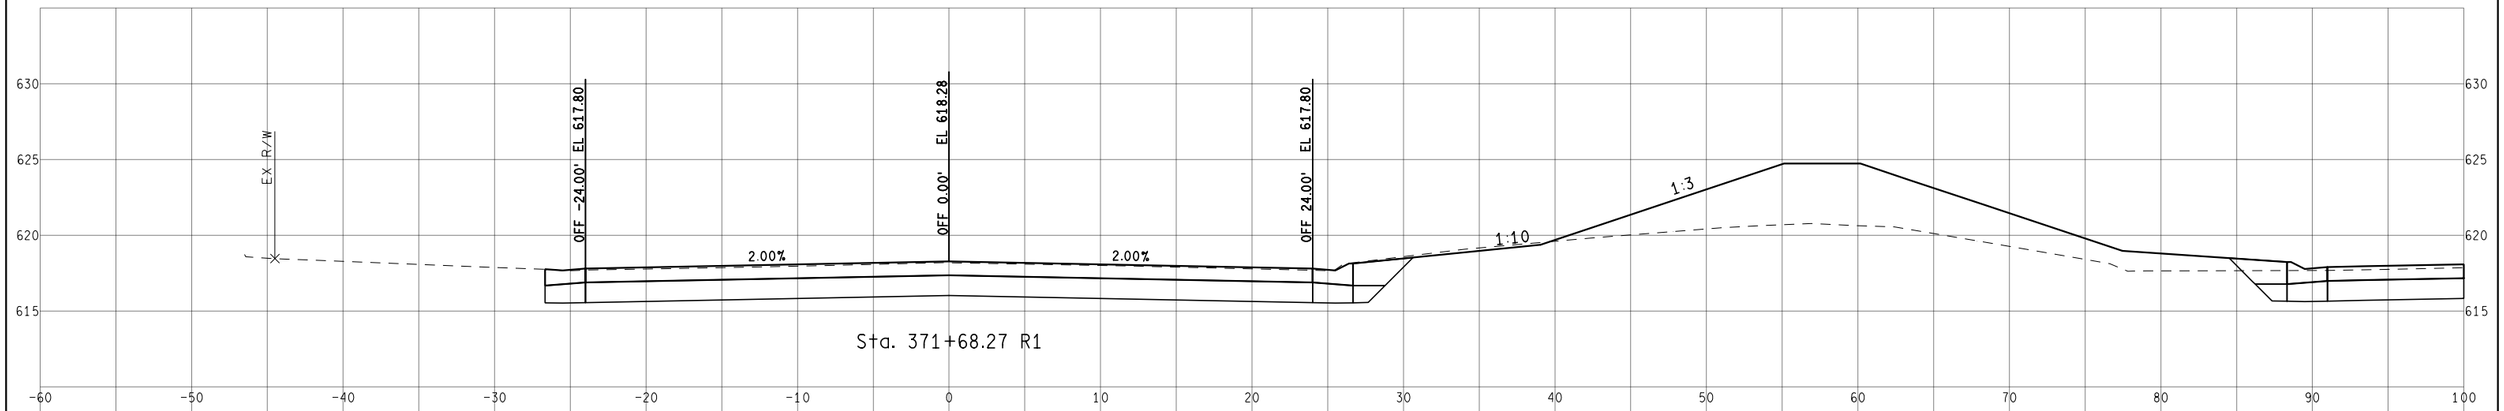

Sta. 371+68.27 R1

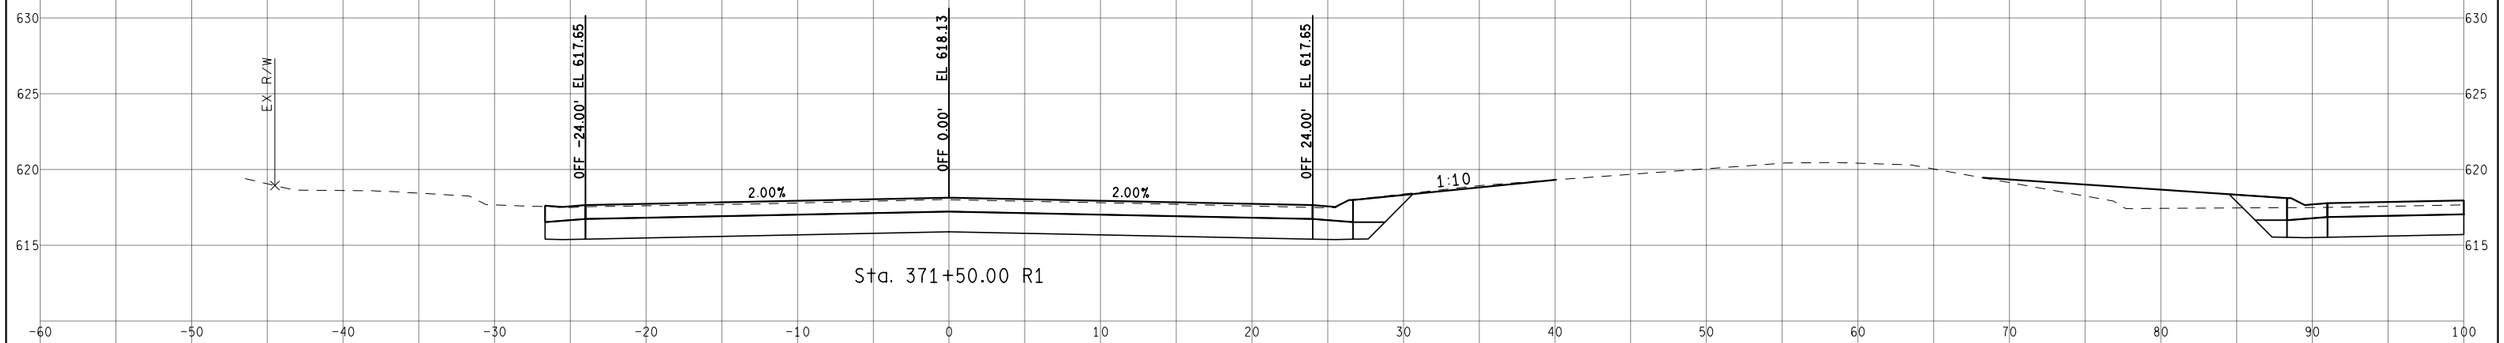

Sta. 371+50.00 R1

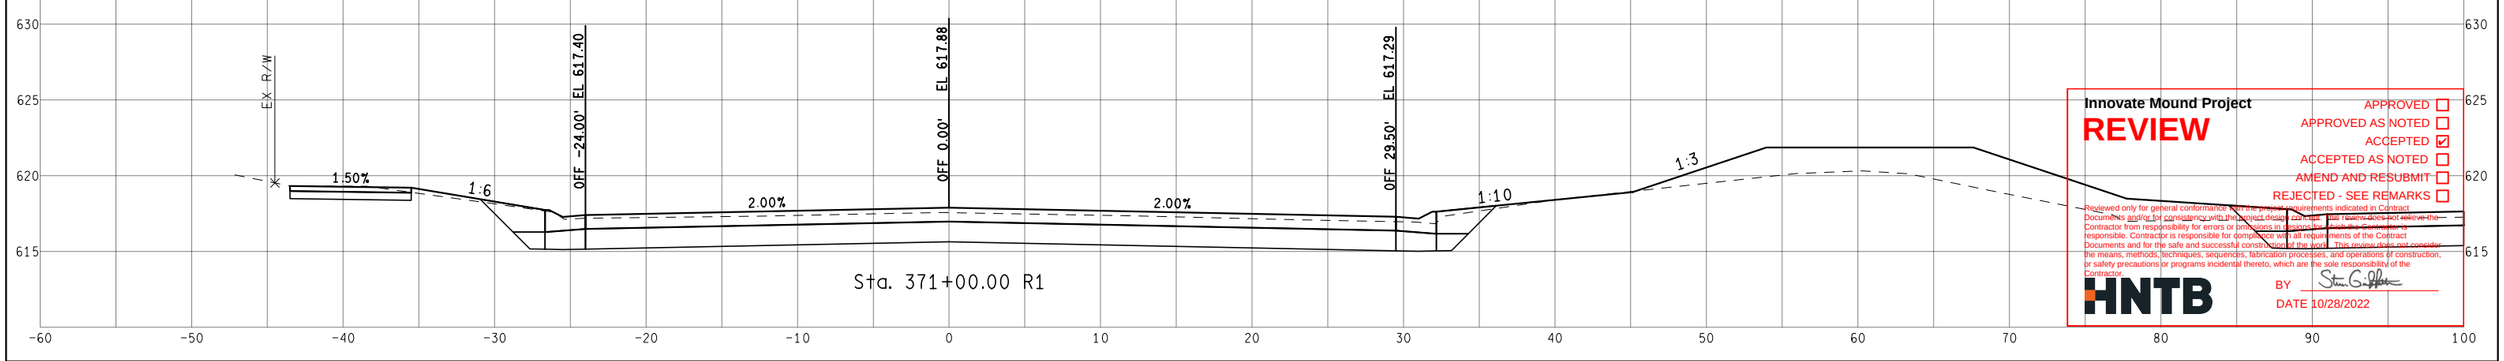

Sta. 371+00.00 R1

Innovate Mound Project

REVIEW

APPROVED ☐
APPROVED AS NOTED ☐
ACCEPTED ☑
ACCEPTED AS NOTED ☐
AMEND AND RESUBMIT ☐
REJECTED - SEE REMARKS ☐

Reviewed only for general conformance to the design requirements indicated in Contract Documents and for compliance with the project design concept. This review does not relieve the Contractor from responsibility for errors or omissions in designs for which the Contractor is responsible. Contractor is responsible for compliance with all requirements of the Contract Documents and for the safe and successful construction of the work. This review does not consider the means, methods, techniques, sequences, fabrication processes, and operations of construction, or safety precautions or programs incidental thereto, which are the sole responsibility of the Contractor.

HNTB

BY Steven G. Peltier

DATE 10/28/2022

FINAL ROW PLAN REVISIONS (SUBMITTAL DATE:)							
NO.	DATE	AUTH	DESCRIPTION	NO.	DATE	AUTH	DESCRIPTION

Department of Roads

0 VERT. (FT) 10

0 HORZ. (FT) 10

FILE:

DATE: 10/12/22

DESIGN UNIT: XXX

TSC: MACOMB

CS: INFR50000

JN: 207178A


STA. 371+00.00 R1 TO STA. 371+68.27 R1

SB MOUND RD


DRAWING

SHEET


SECT

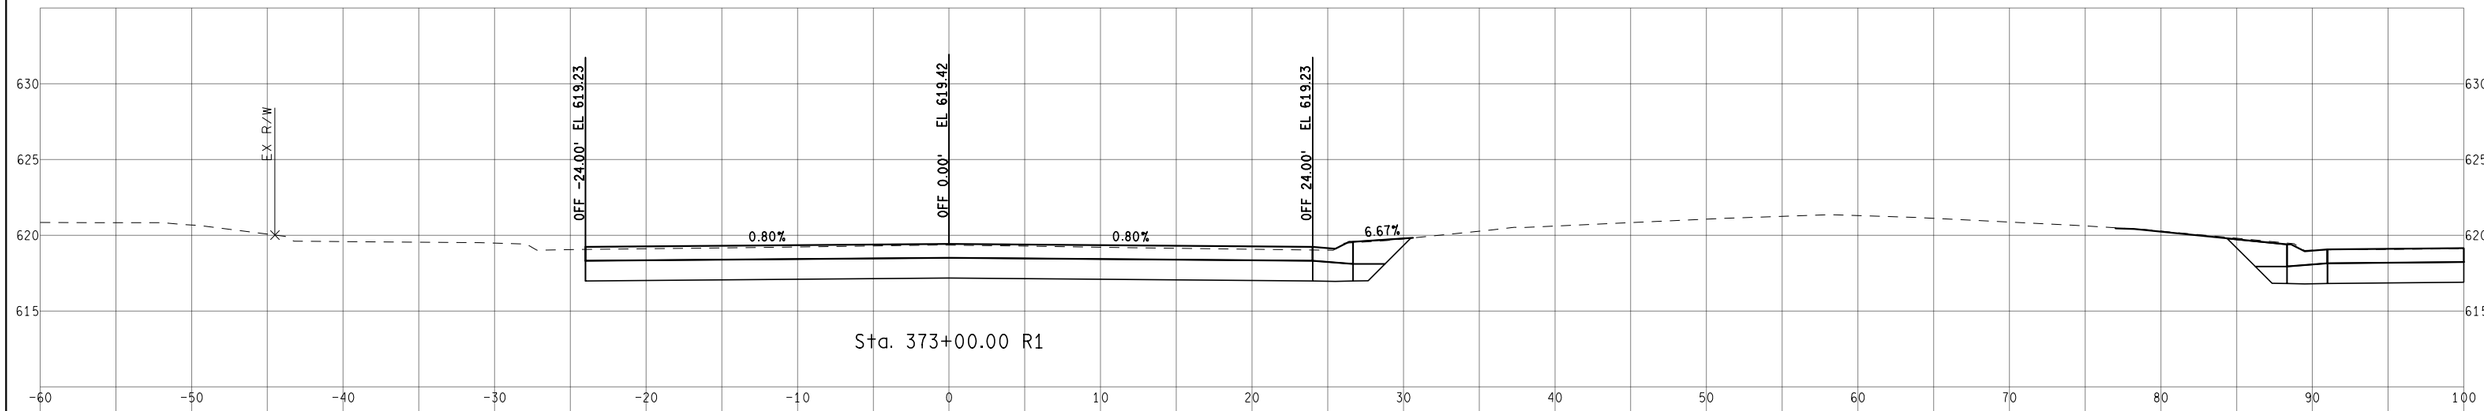

Sta. 373+00.00 R1

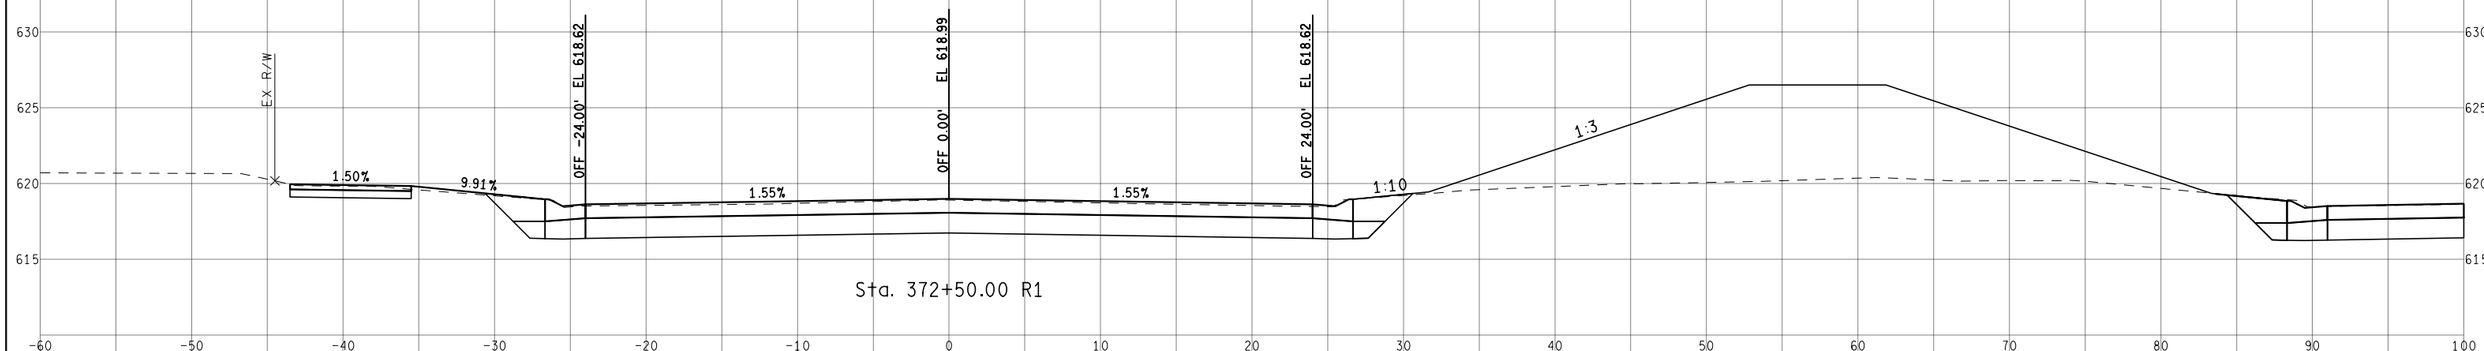

Sta. 372+50.00 R1

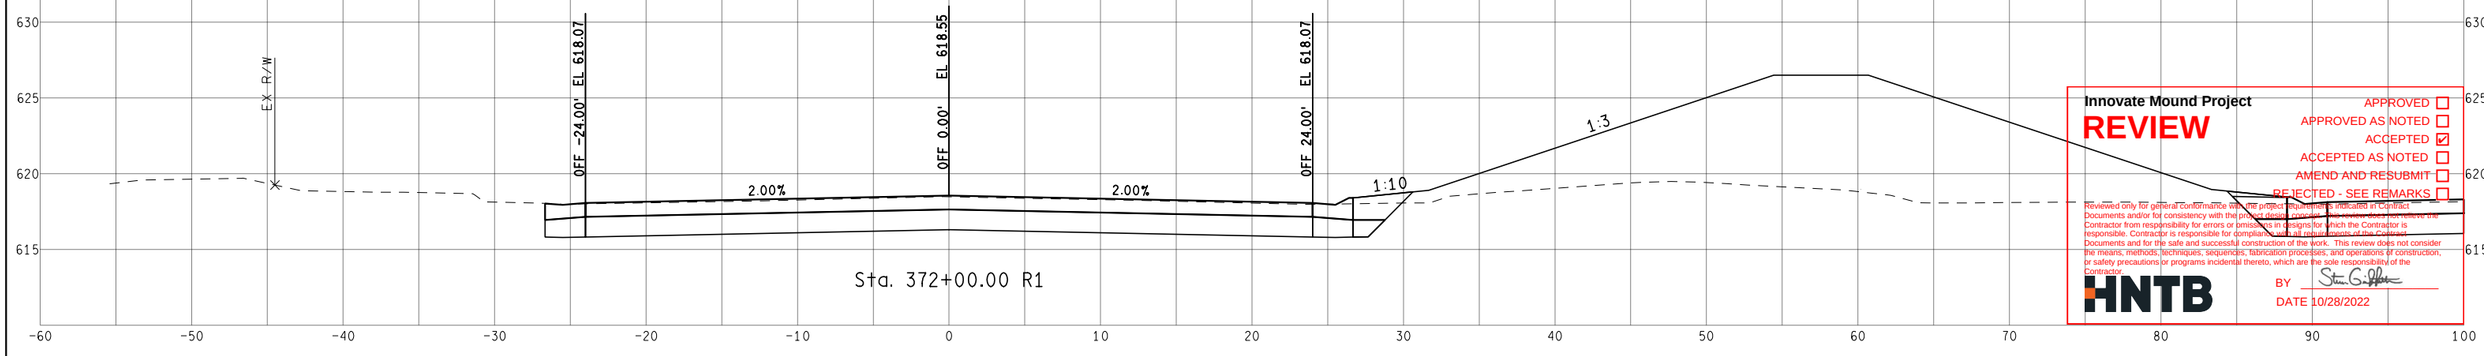

Sta. 372+00.00 R1

Innovate Mound Project

REVIEW

APPROVED ☐
APPROVED AS NOTED ☐
ACCEPTED ☑
ACCEPTED AS NOTED ☐
AMEND AND RESUBMIT ☐
REJECTED - SEE REMARKS ☐

Reviewed only for general conformance with the project requirements indicated in Contract Documents and/or for consistency with the project design concept. Reviewer does not relieve the Contractor from responsibility for errors or omissions in designs for which the Contractor is responsible. Contractor is responsible for compliance with all requirements of the Contract Documents and for the safe and successful construction of the work. This review does not consider the means, methods, techniques, sequences, fabrication processes, and operations of construction, or safety precautions or programs incidental thereto, which are the sole responsibility of the Contractor.

HNTB

BY Stan G. Gilpin

DATE 10/28/2022

FINAL ROW PLAN REVISIONS (SUBMITTAL DATE:)							
NO.	DATE	AUTH	DESCRIPTION	NO.	DATE	AUTH	DESCRIPTION

Department of Roads

VERT. (FT) 0 10

HORZ. (FT) 0 10

FILE:

DATE: 10/12/22

DESIGN UNIT: XXX

TSC: MACOMB

CS: INFR50000

JN: 207178A


STA. 372+00.00 R1 TO STA. 373+00.00 R1

SB MOUND RD

DRAWING

SHEET

SECT

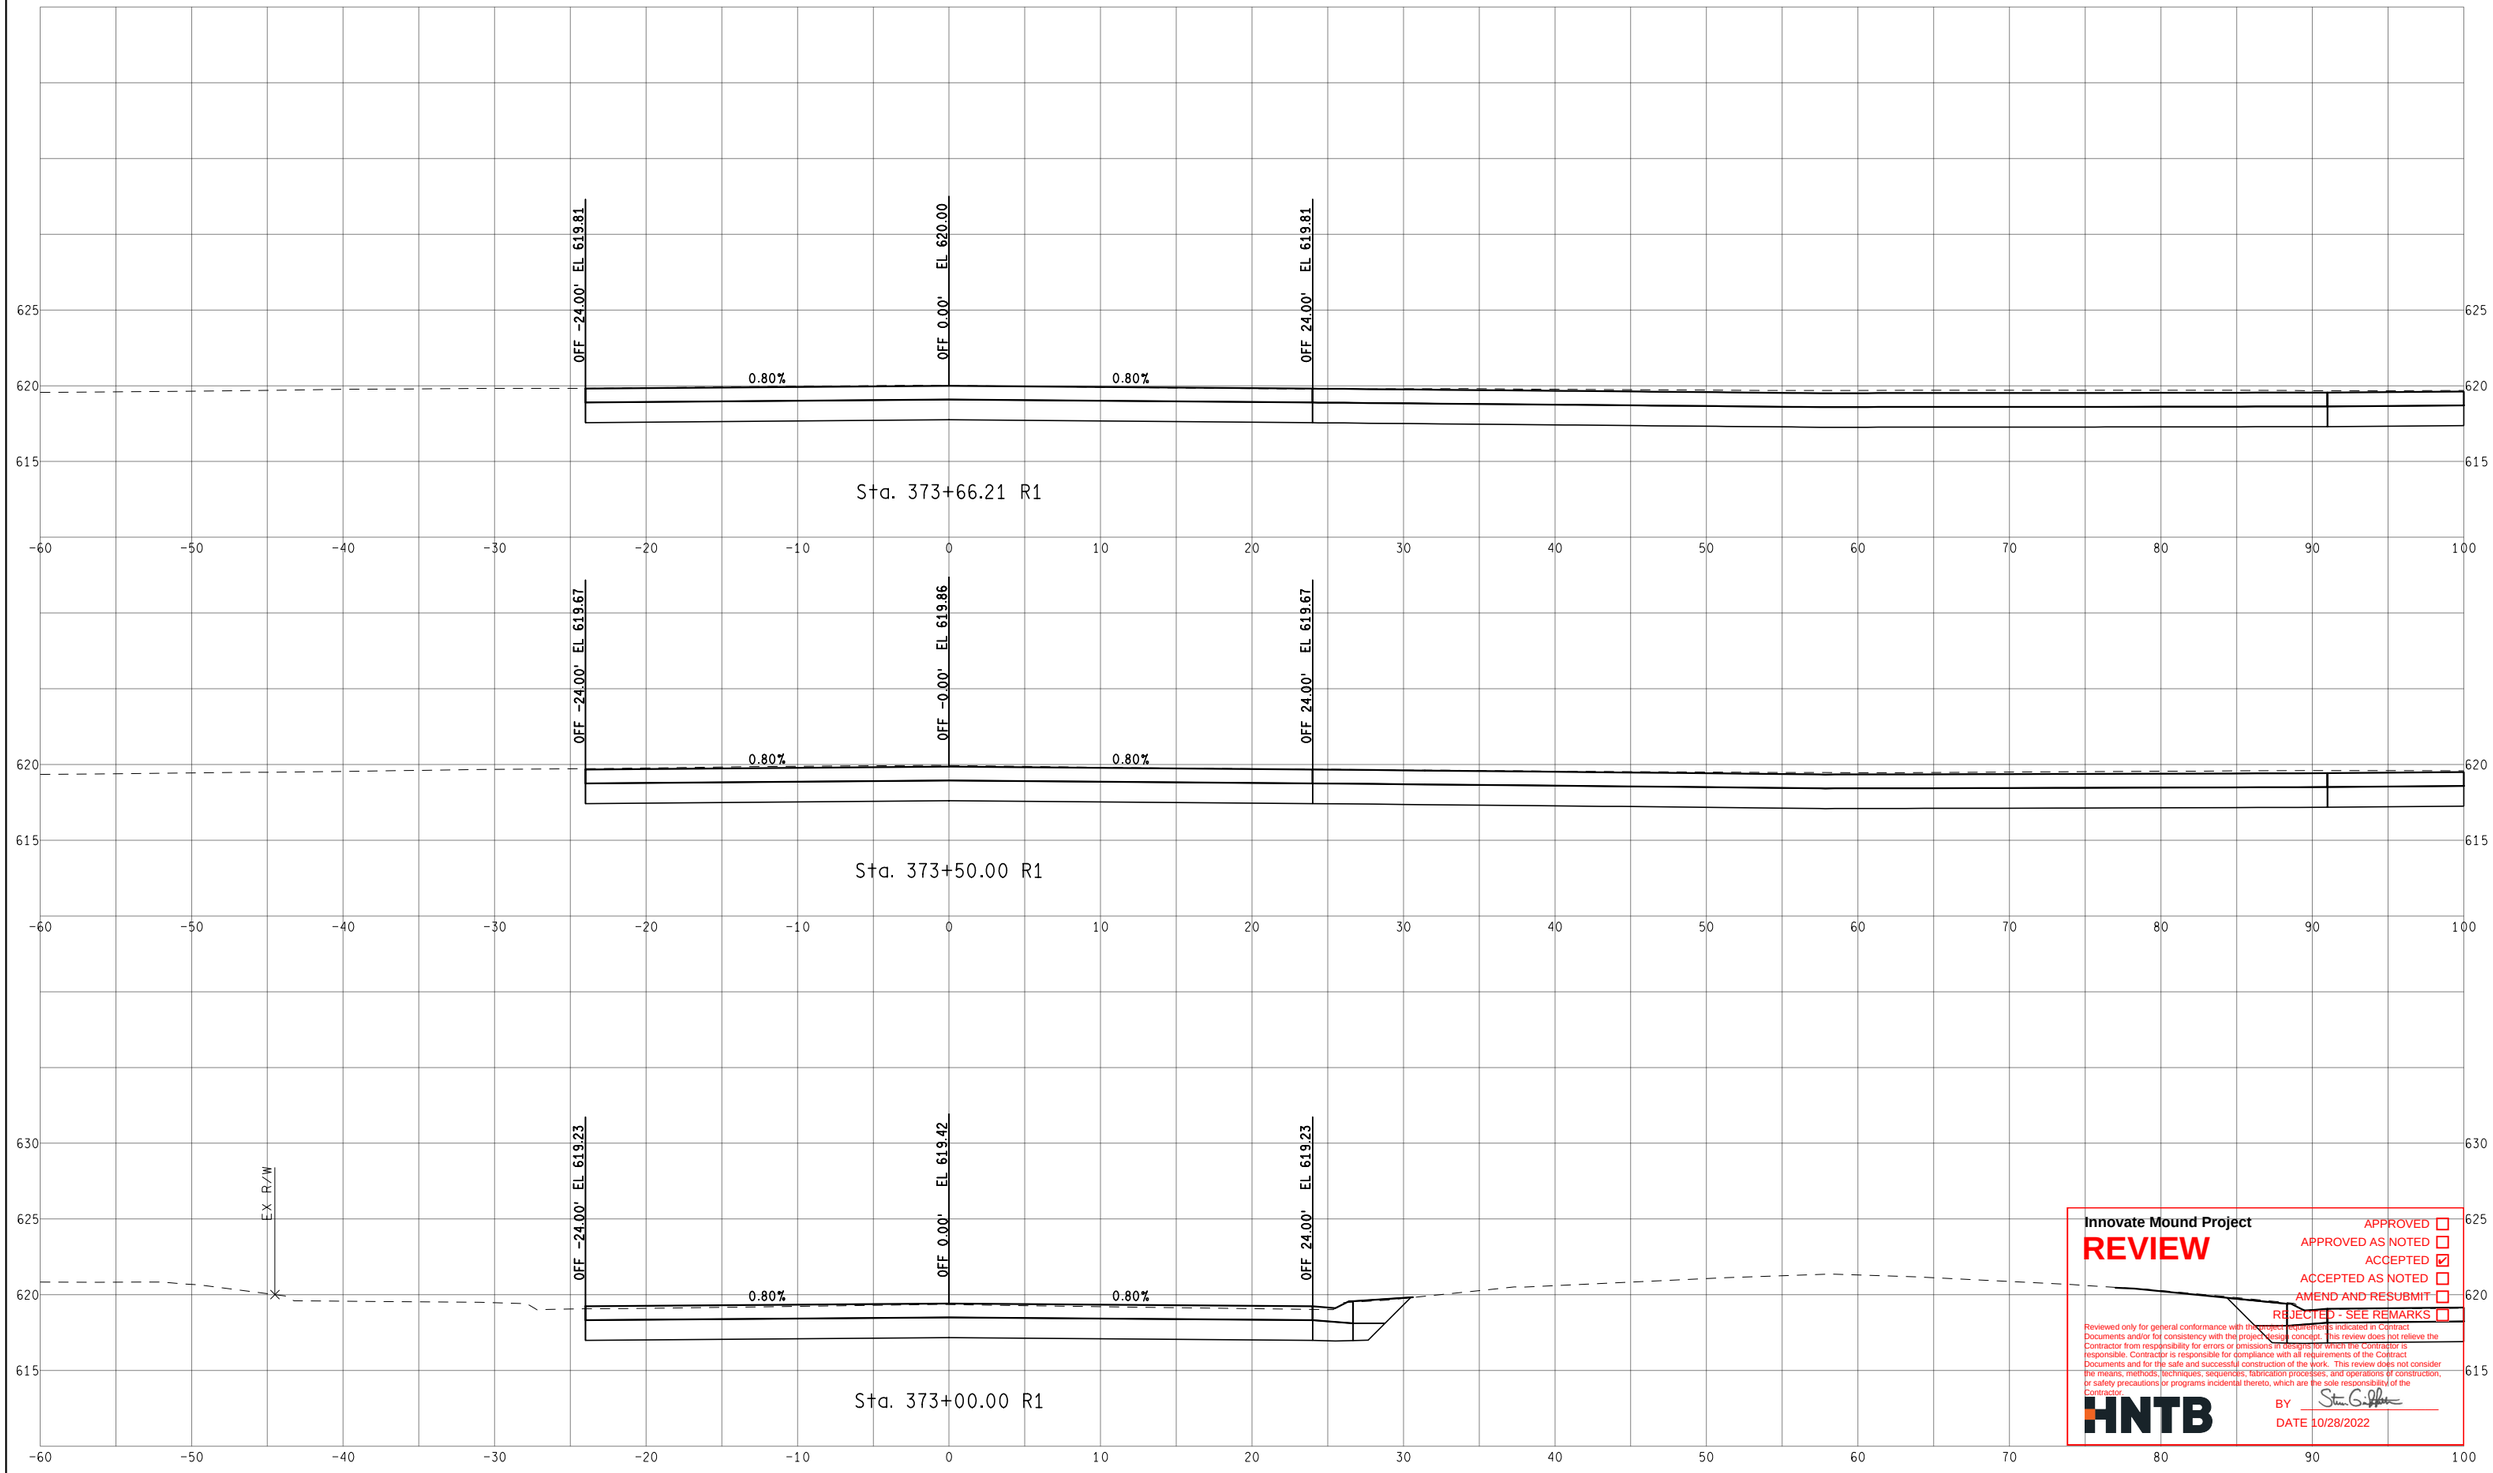

Innovate Mound Project

REVIEW

APPROVED ☐
APPROVED AS NOTED ☐
ACCEPTED ☑
ACCEPTED AS NOTED ☐
AMEND AND RESUBMIT ☐
REJECTED - SEE REMARKS ☐

Reviewed only for general conformance with the design requirements indicated in Contract Documents and/or for consistency with the project design concept. This review does not relieve the Contractor from responsibility for errors or omissions in design for which the Contractor is responsible. Contractor is responsible for compliance with all requirements of the Contract Documents and for the safe and successful construction of the work. This review does not consider the means, methods, techniques, sequences, fabrication processes, and operations of construction, or safety precautions or programs incidental thereto, which are the sole responsibility of the Contractor.

HNTB

BY Steven G. Gilbert

DATE 10/28/2022

FINAL ROW PLAN REVISIONS (SUBMITTAL DATE:)							
NO.	DATE	AUTH	DESCRIPTION	NO.	DATE	AUTH	DESCRIPTION

MACOMB COUNTY MICHIGAN — Department of Roads

VERT. (FT) 0 10
HORZ. (FT) 0 10

FILE:

DATE: 10/12/22
DESIGN UNIT: XXX
TSC: MACOMB

CS: INFR50000
JN: 207178A

STA. 373+00.00 R1 TO STA. 373+66.21 R1
SB MOUND RD

DRAWING
SHEET
SECT

Innovate Mound Project

REVIEW

APPROVED ☐
APPROVED AS NOTED ☐
ACCEPTED ☑
ACCEPTED AS NOTED ☐
AMEND AND RESUBMIT ☐
REJECTED - SEE REMARKS ☐

Reviewed only for general conformance with the project requirements indicated in Contract Documents and/or for consistency with the project design concept. This review does not relieve the Contractor from responsibility for errors or omissions in designs for which the Contractor is responsible. Contractor is responsible for compliance with all requirements of the Contract Documents and for the safe and successful construction of the work. This review does not consider the means, methods, techniques, sequences, fabrication processes, and operations of construction, or safety precautions or programs incidental thereto, which are the sole responsibility of the Contractor.

HNTB

BY

DATE 10/28/2022

FINAL ROW PLAN REVISIONS (SUBMITTAL DATE:)							
NO.	DATE	AUTH	DESCRIPTION	NO.	DATE	AUTH	DESCRIPTION

Department of Roads

VERT. (FT) 0 10
HORZ. (FT) 0 10


FILE:

DATE: 10/12/22
DESIGN UNIT: XXX
TSC: MACOMB

CS: INFR50000
JN: 207178A

STA. 373+69.88 R1 TO STA. 374+00.75 R1
SB MOUND RD

DRAWING
SHEET
SECT

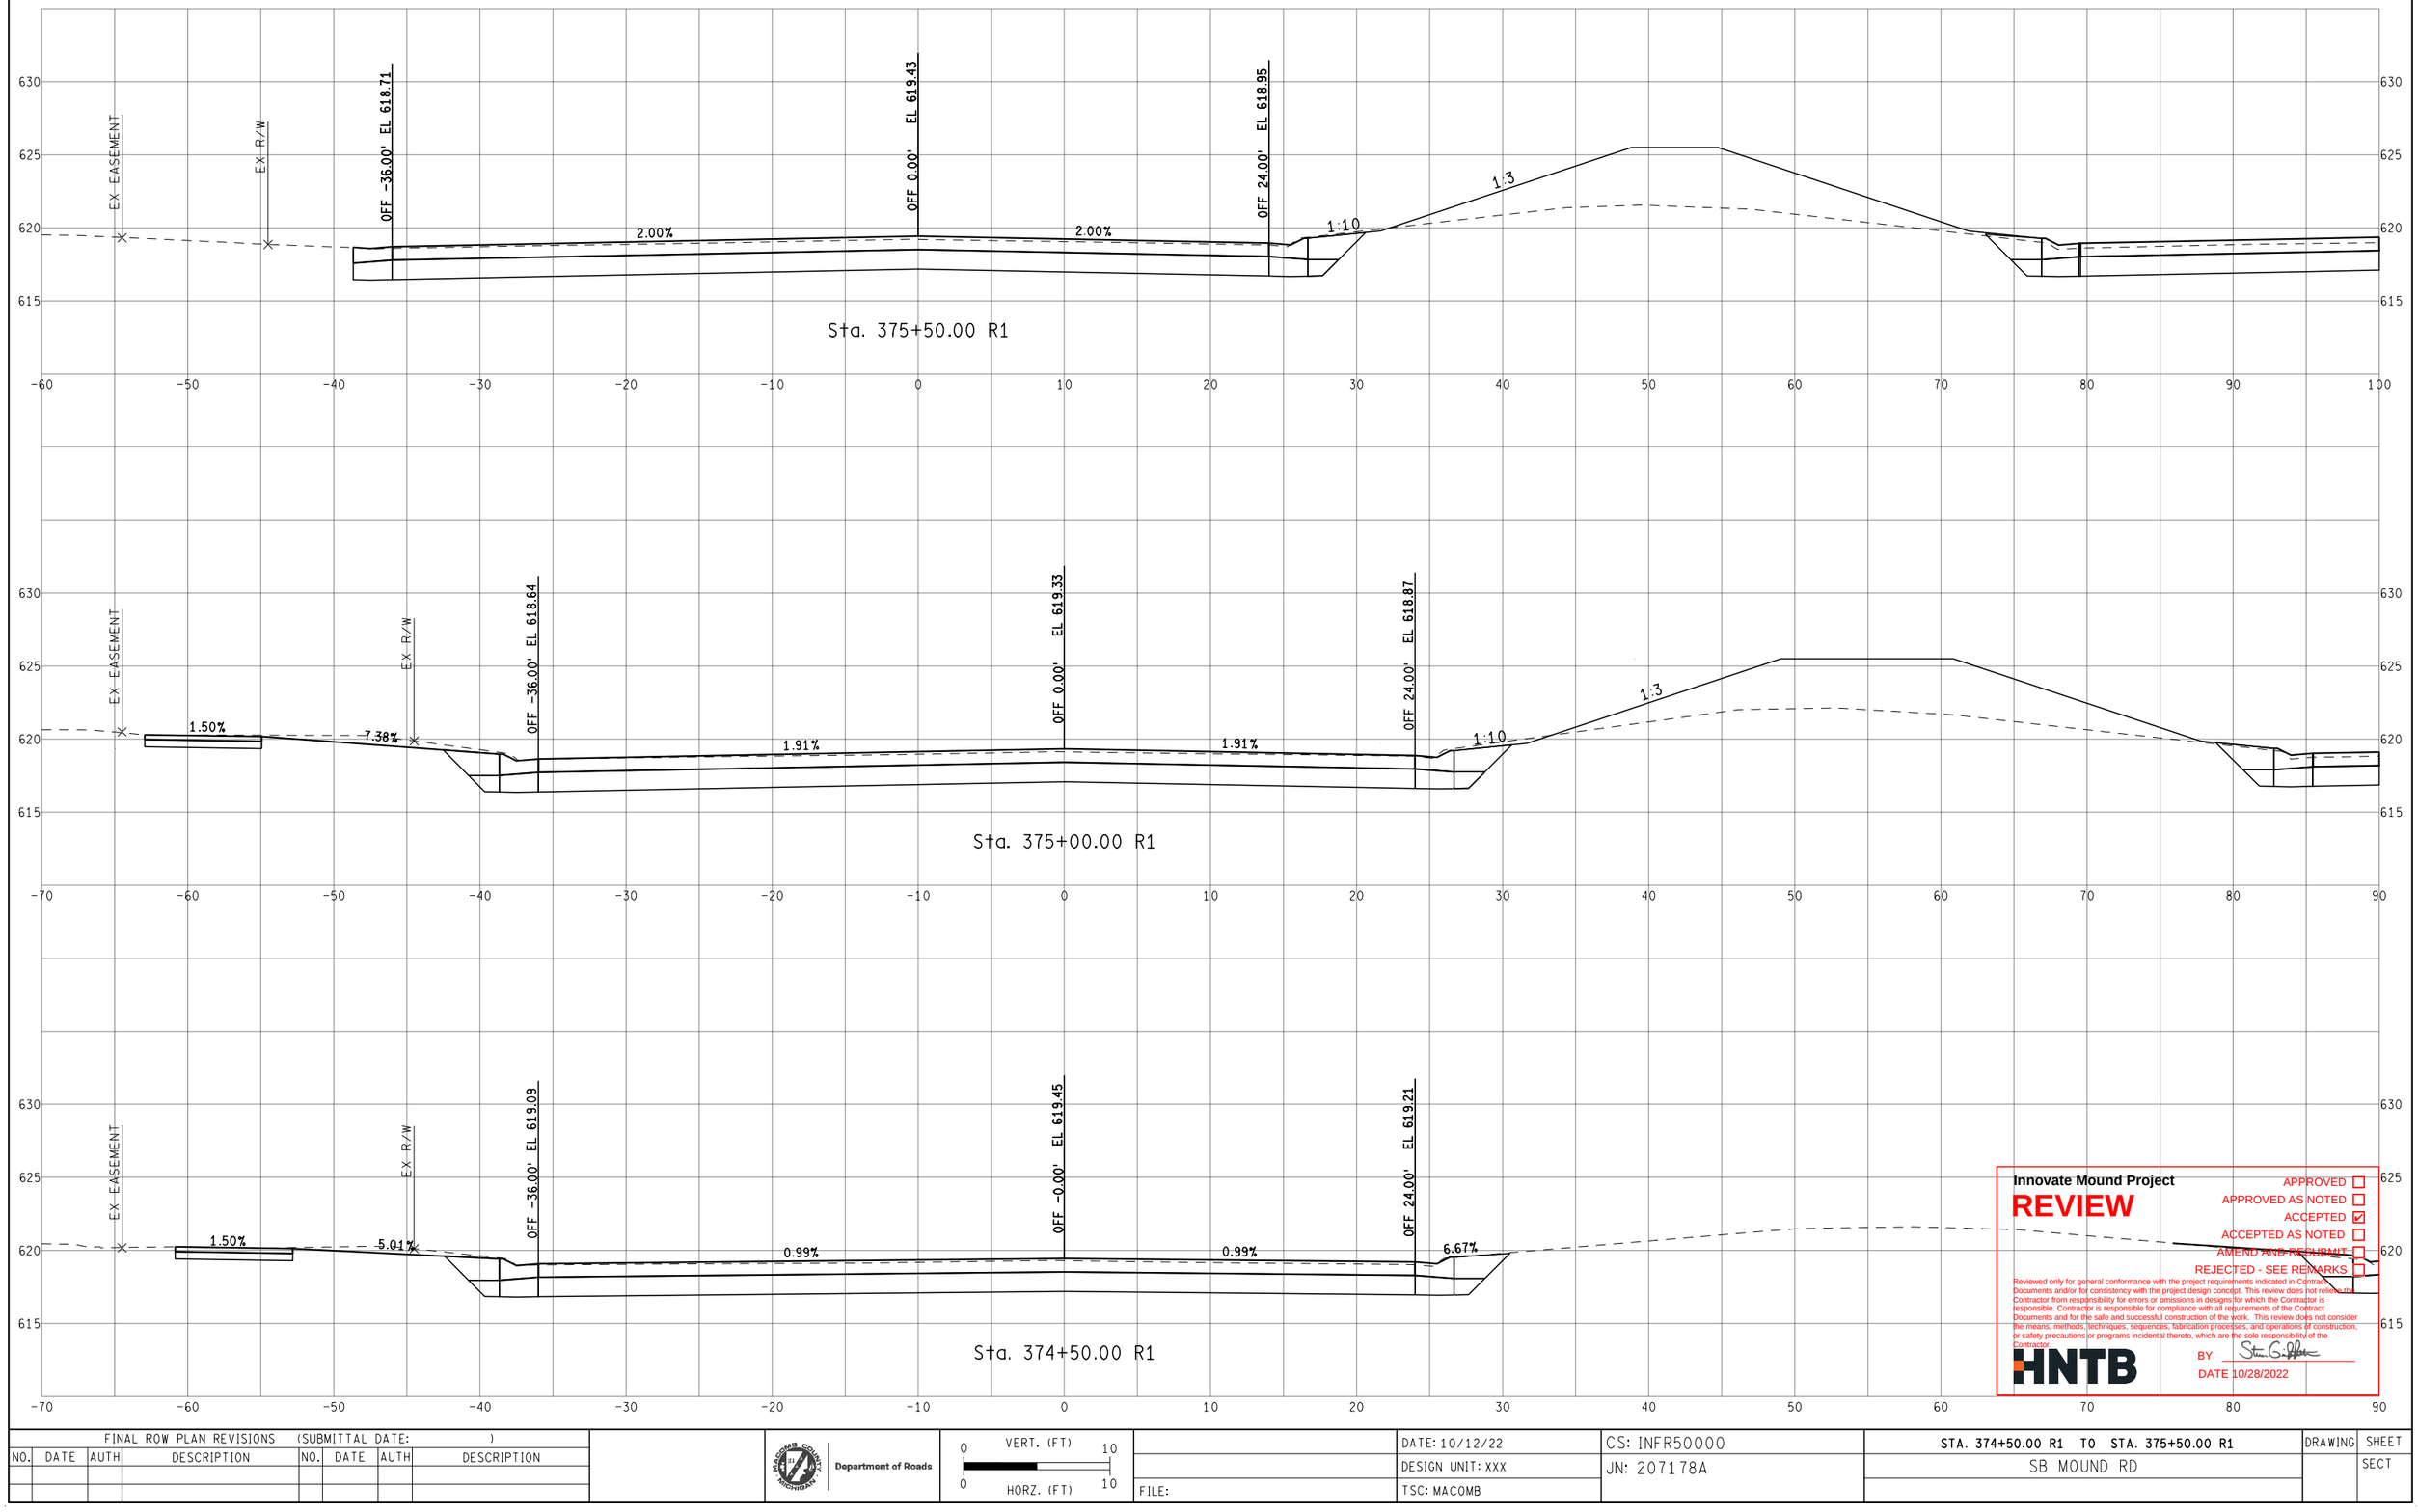

FINAL ROW PLAN REVISIONS (SUBMITTAL DATE:)							
NO.	DATE	AUTH	DESCRIPTION	NO.	DATE	AUTH	DESCRIPTION

Department of Roads

VERT. (FT) 0 10
HORZ. (FT) 0 10


FILE:

DATE: 10/12/22
DESIGN UNIT: XXX
TSC: MACOMB


CS: INFR50000
JN: 207178A

STA. 374+50.00 R1 TO STA. 375+50.00 R1
SB MOUND RD


DRAWING
SHEET
SECT

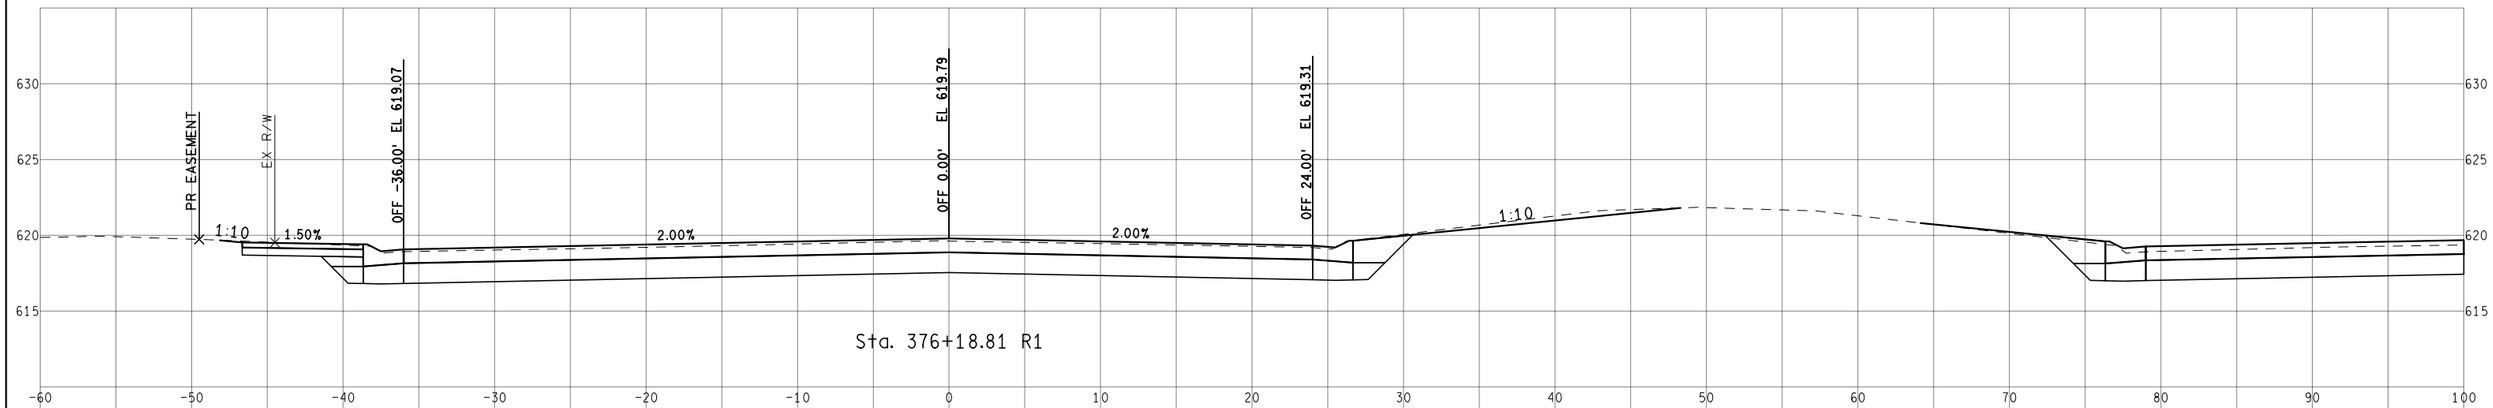

Sta. 376+18.81 R1

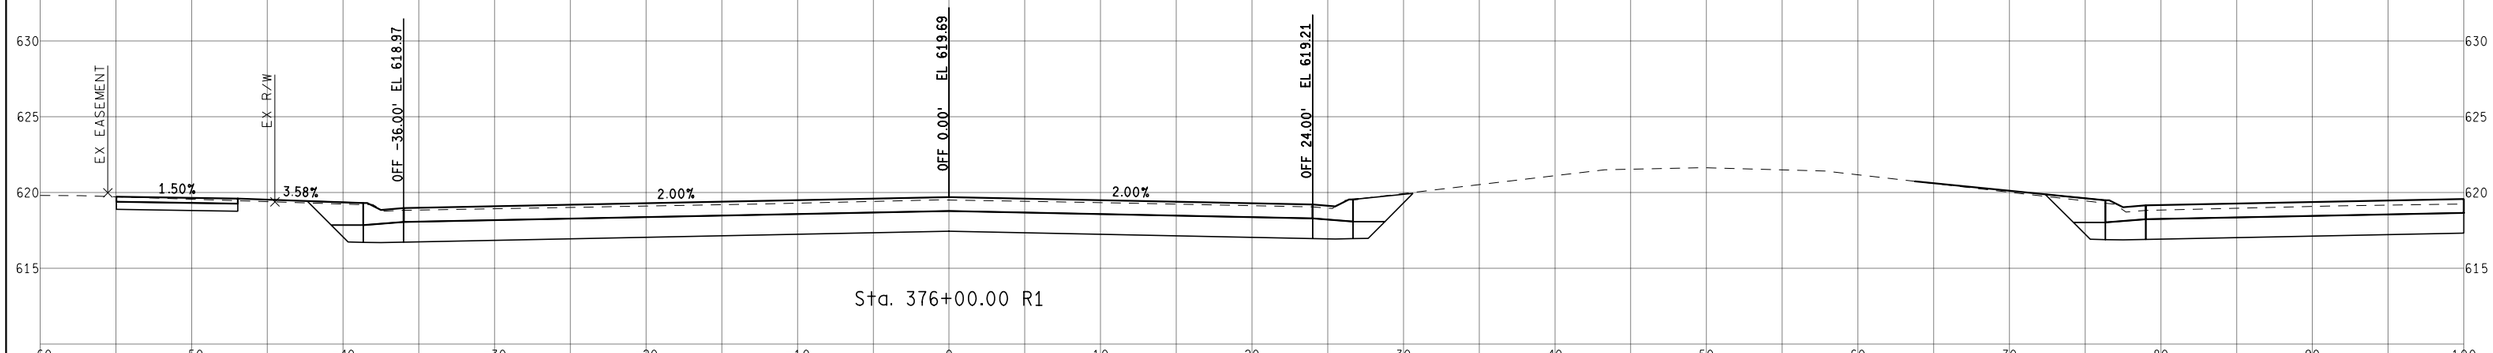

Sta. 376+00.00 R1

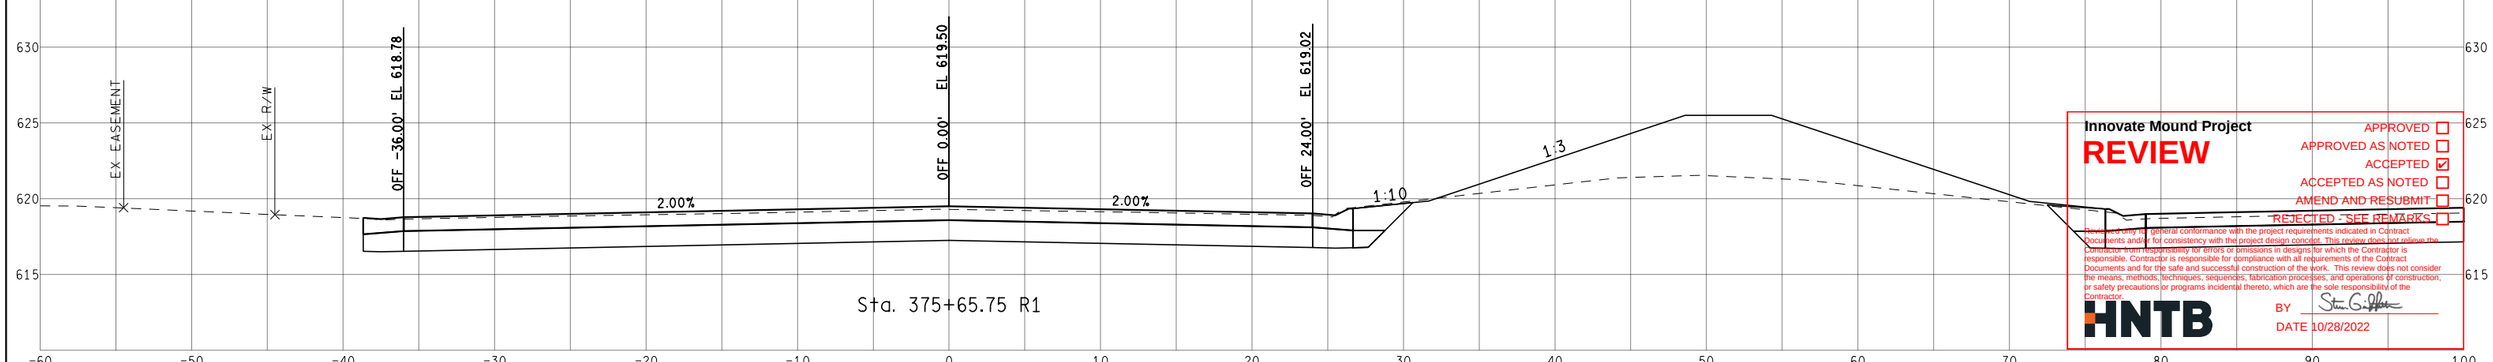

Sta. 375+65.75 R1

Innovate Mound Project

REVIEW

APPROVED ☐
APPROVED AS NOTED ☐
ACCEPTED ☑
ACCEPTED AS NOTED ☐
AMEND AND RESUBMIT ☐
REJECTED - SEE REMARKS ☐

Review is only for general conformance with the project requirements indicated in Contract Documents and/or for consistency with the project design concept. This review does not relieve the Contractor from responsibility for errors or omissions in designs for which the Contractor is responsible. Contractor is responsible for compliance with all requirements of the Contract Documents and for the safe and successful construction of the work. This review does not consider the means, methods, techniques, sequences, fabrication processes, and operations of construction, or safety precautions or programs incidental thereto, which are the sole responsibility of the Contractor.

HNTB

BY Steven G. Jeffers

DATE 10/28/2022

FINAL ROW PLAN REVISIONS (SUBMITTAL DATE:)							
NO.	DATE	AUTH	DESCRIPTION	NO.	DATE	AUTH	DESCRIPTION

Department of Roads

VERT. (FT) 0 10

HORZ. (FT) 0 10

FILE:

DATE: 10/12/22

DESIGN UNIT: XXX

TSC: MACOMB

CS: INFR50000

JN: 207178A


STA. 375+65.75 R1 TO STA. 376+18.81 R1

SB MOUND RD

DRAWING

SHEET

SECT

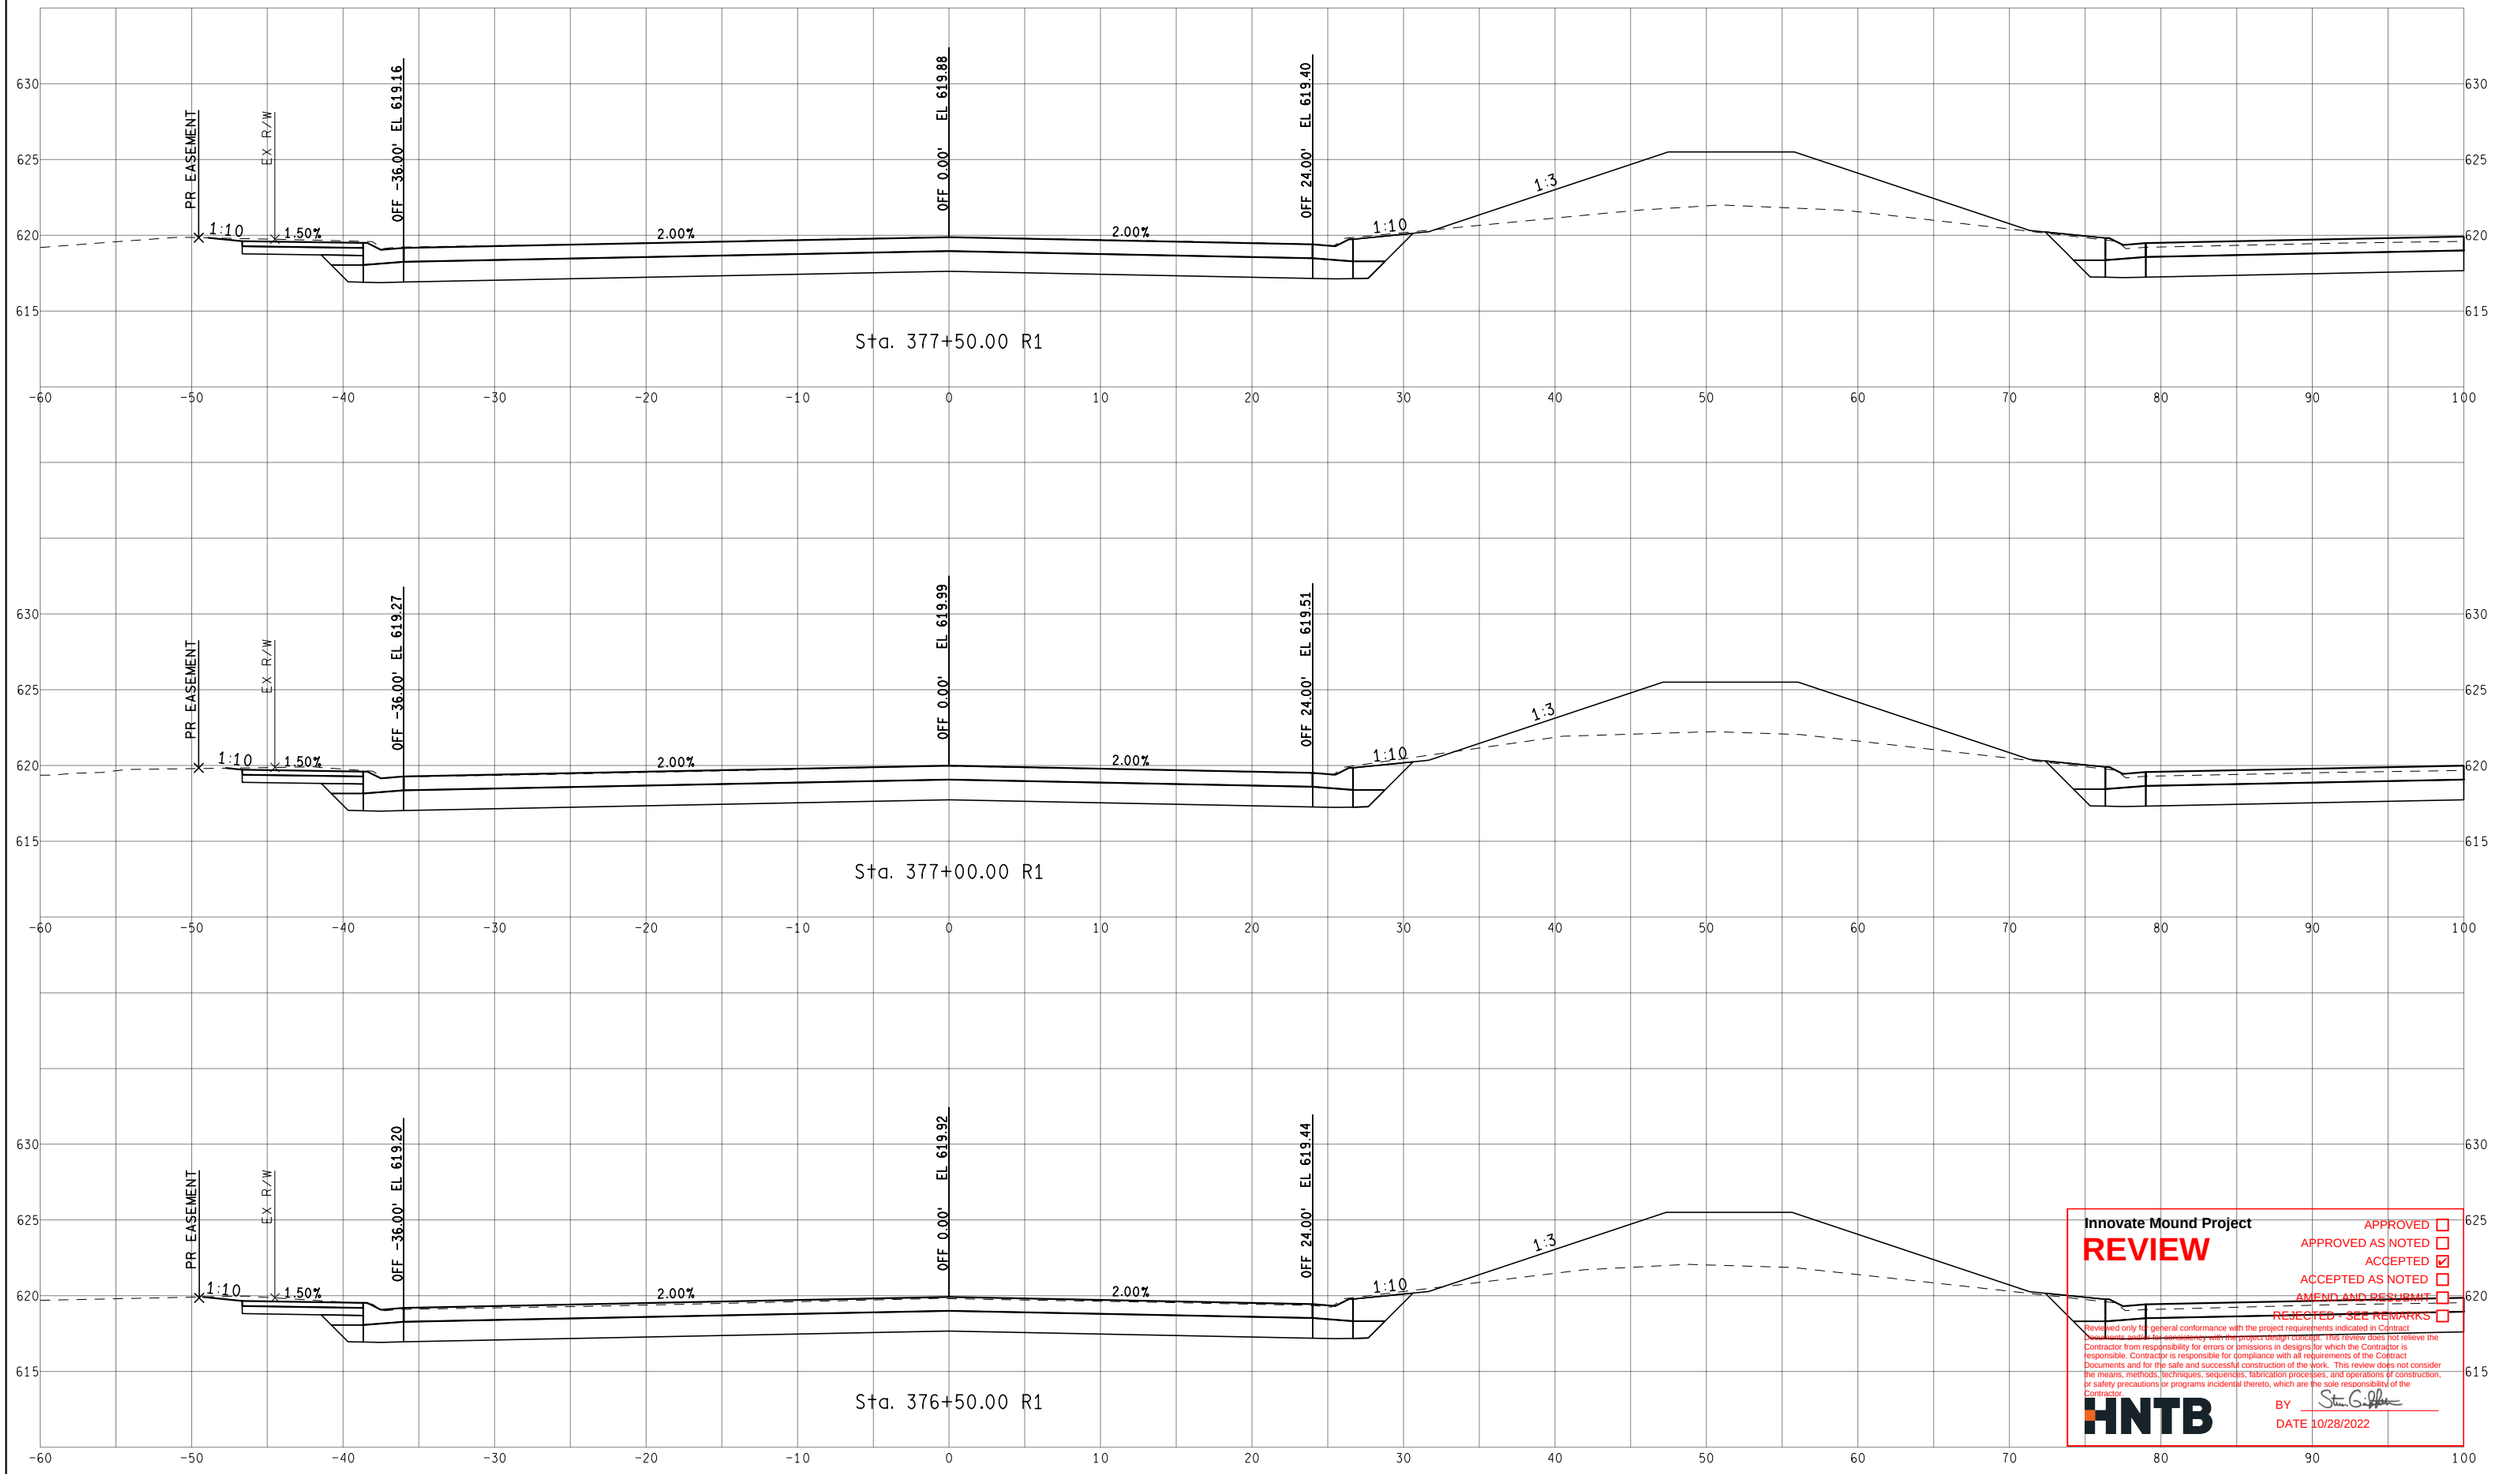

Innovate Mound Project

REVIEW

APPROVED ☐
APPROVED AS NOTED ☐
ACCEPTED ☑
ACCEPTED AS NOTED ☐
AMEND AND RESUBMIT ☐
REJECTED - SEE REMARKS ☐

Reviewed only for general conformance with the project requirements indicated in Contract Documents and for coordination with the project design concept. This review does not relieve the Contractor from responsibility for errors or omissions in designs for which the Contractor is responsible. Contractor is responsible for compliance with all requirements of the Contract Documents and for the safe and successful construction of the work. This review does not consider the means, methods, techniques, sequences, fabrication processes, and operations of construction, or safety precautions or programs incidental thereto, which are the sole responsibility of the Contractor.

HNTB

BY

DATE 10/28/2022

FINAL ROW PLAN REVISIONS (SUBMITTAL DATE:)							
NO.	DATE	AUTH	DESCRIPTION	NO.	DATE	AUTH	DESCRIPTION

Department of Roads

VERT. (FT) 0 10

HORZ. (FT) 0 10

FILE:

DATE: 10/12/22

DESIGN UNIT: XXX

TSC: MACOMB

CS: INFR50000

JN: 207178A


STA. 376+50.00 R1 TO STA. 377+50.00 R1

SB MOUND RD

DRAWING

SHEET

SECT

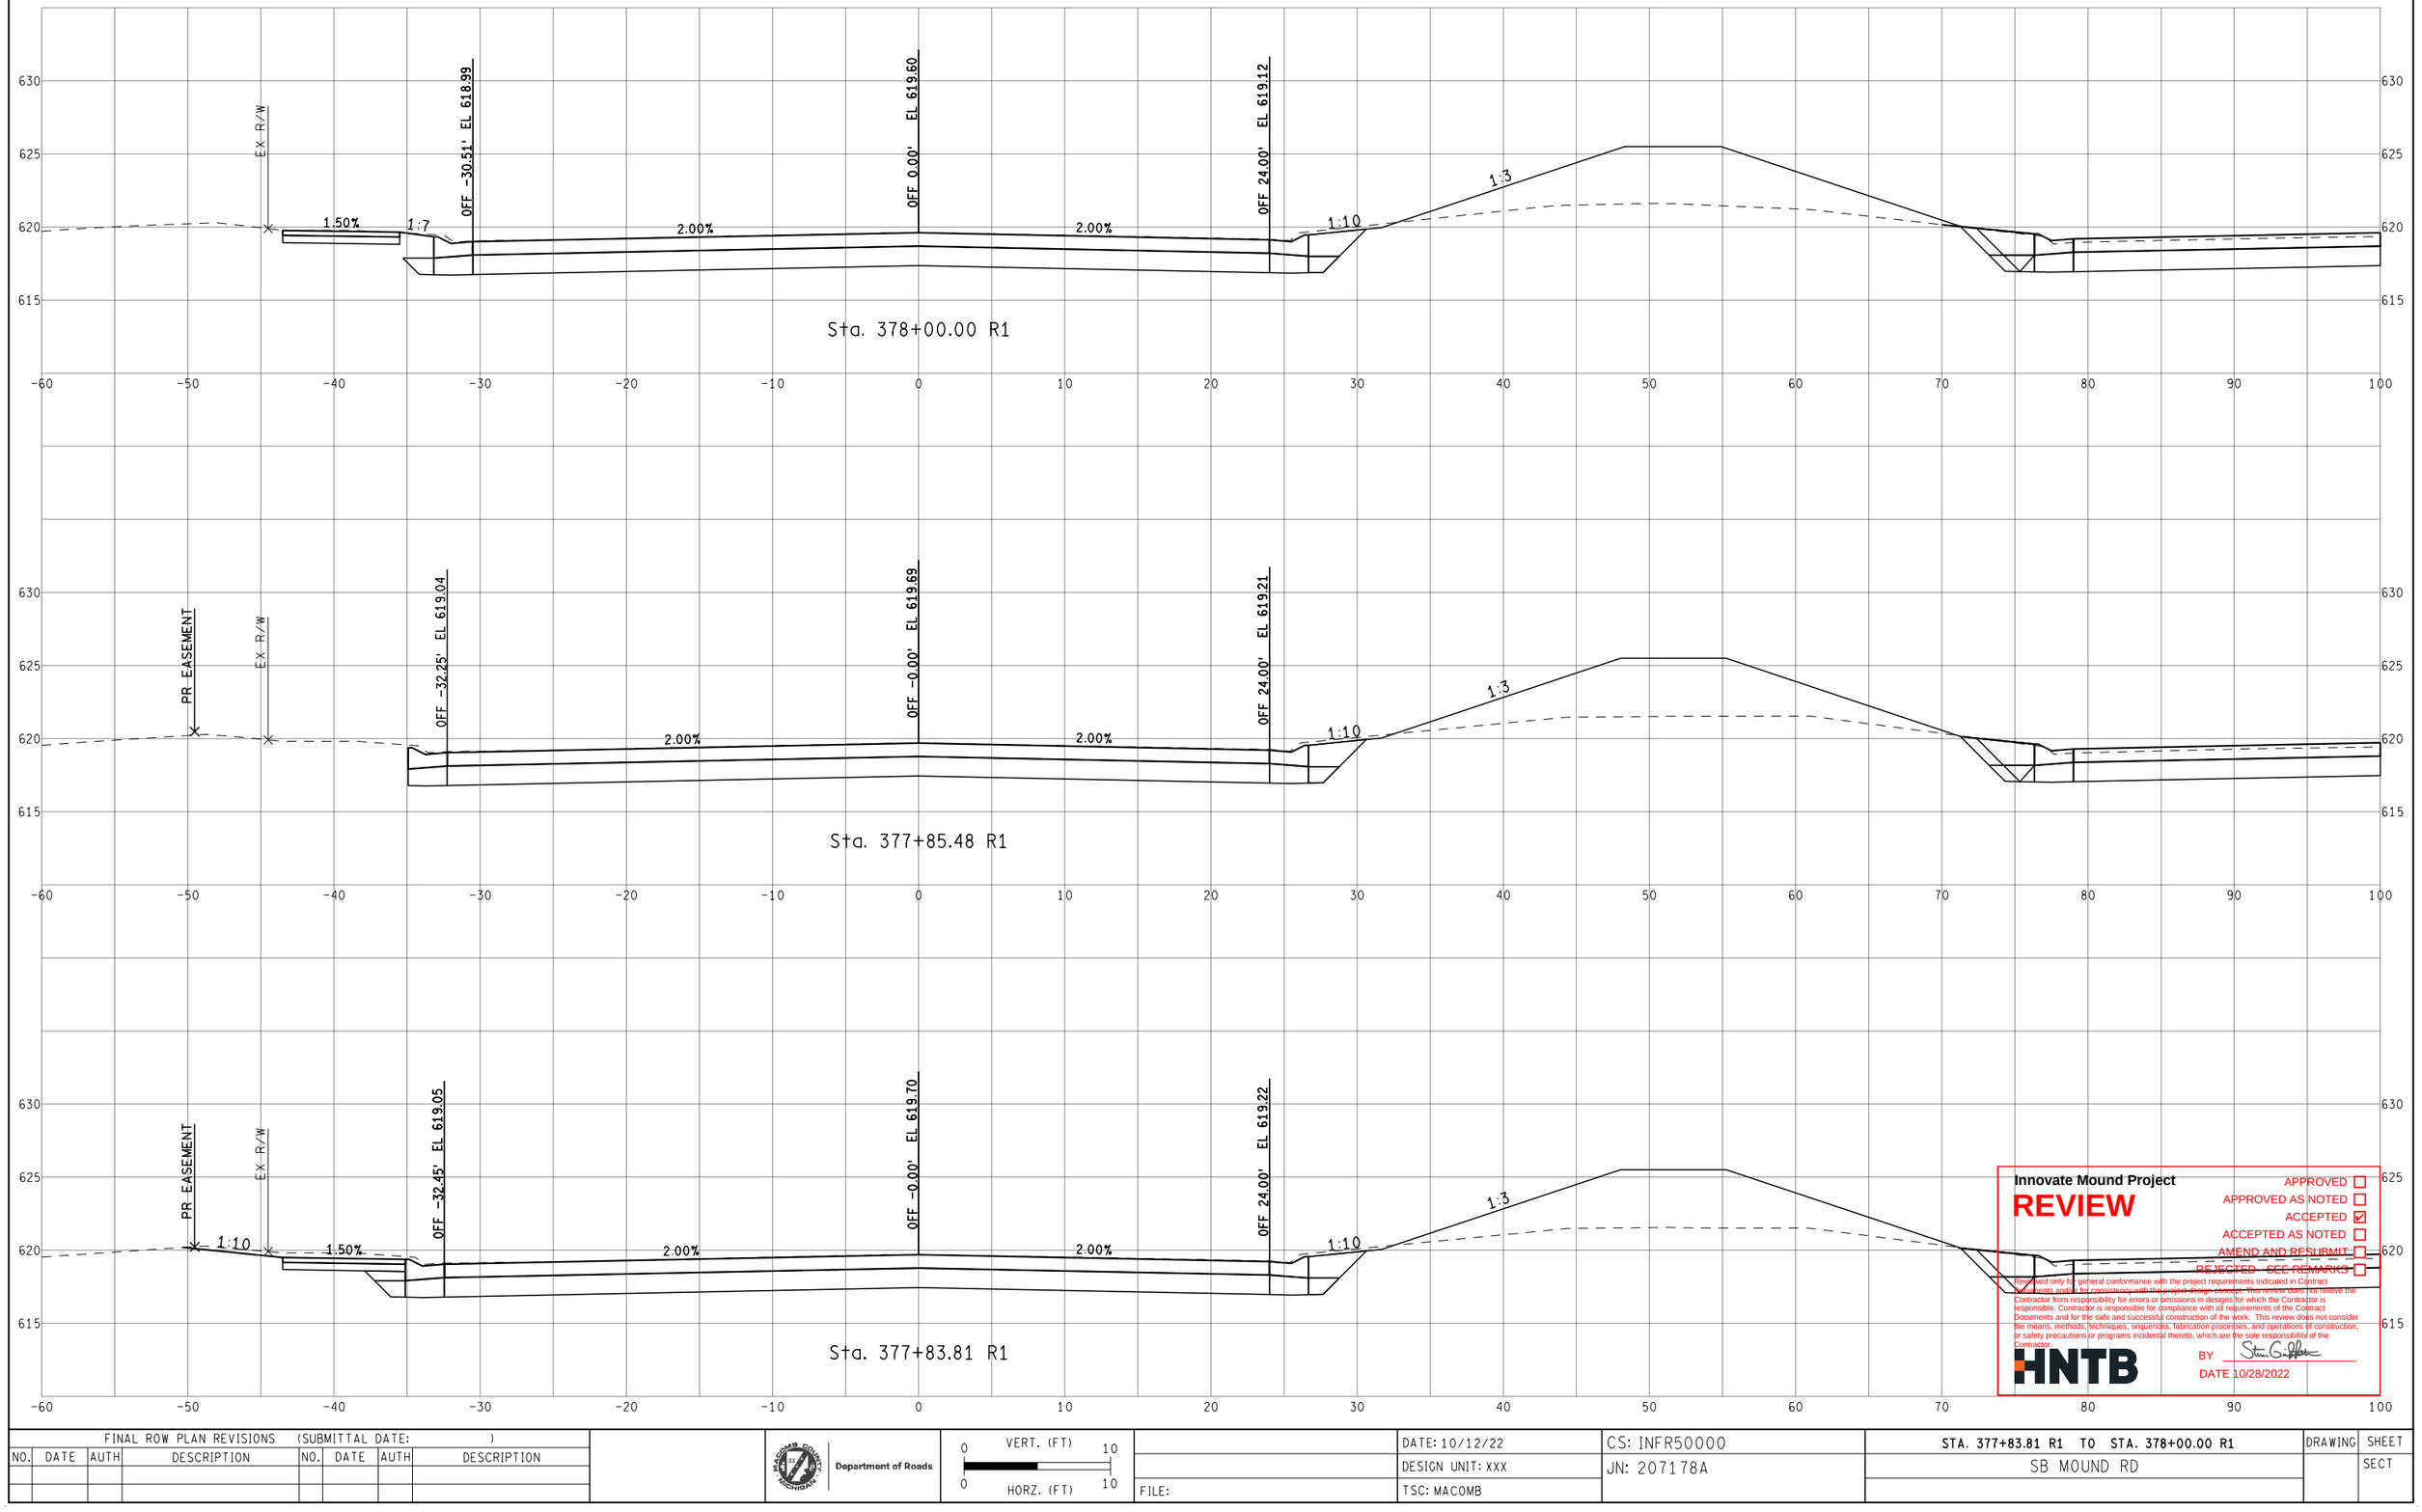

Innovate Mound Project

REVIEW

APPROVED ☐
APPROVED AS NOTED ☐
ACCEPTED ☑
ACCEPTED AS NOTED ☐
AMEND AND RESUBMIT ☐
REJECTED - SEE REMARKS ☐

Reviewed only for general conformance with the project requirements indicated in Contract Documents and/or for consistency with the overall design concept. This review does not relieve the Contractor from responsibility for errors or omissions in designs for which the Contractor is responsible. Contractor is responsible for compliance with all requirements of the Contract Documents and for the safe and successful construction of the work. This review does not consider the means, methods, techniques, sequences, fabrication processes, and operations of construction, or safety precautions or programs incidental thereto, which are the sole responsibility of the Contractor.

HNTB

BY Steven G. Fisher

DATE 10/28/2022

FINAL ROW PLAN REVISIONS (SUBMITTAL DATE:)							
NO.	DATE	AUTH	DESCRIPTION	NO.	DATE	AUTH	DESCRIPTION

Department of Roads

VERT. (FT) 0 10

HORZ. (FT) 0 10

FILE:

DATE: 10/12/22

DESIGN UNIT: XXX

TSC: MACOMB

CS: INFR50000

JN: 207178A


STA. 377+83.81 R1 TO STA. 378+00.00 R1

SB MOUND RD


DRAWING

SHEET


SECT

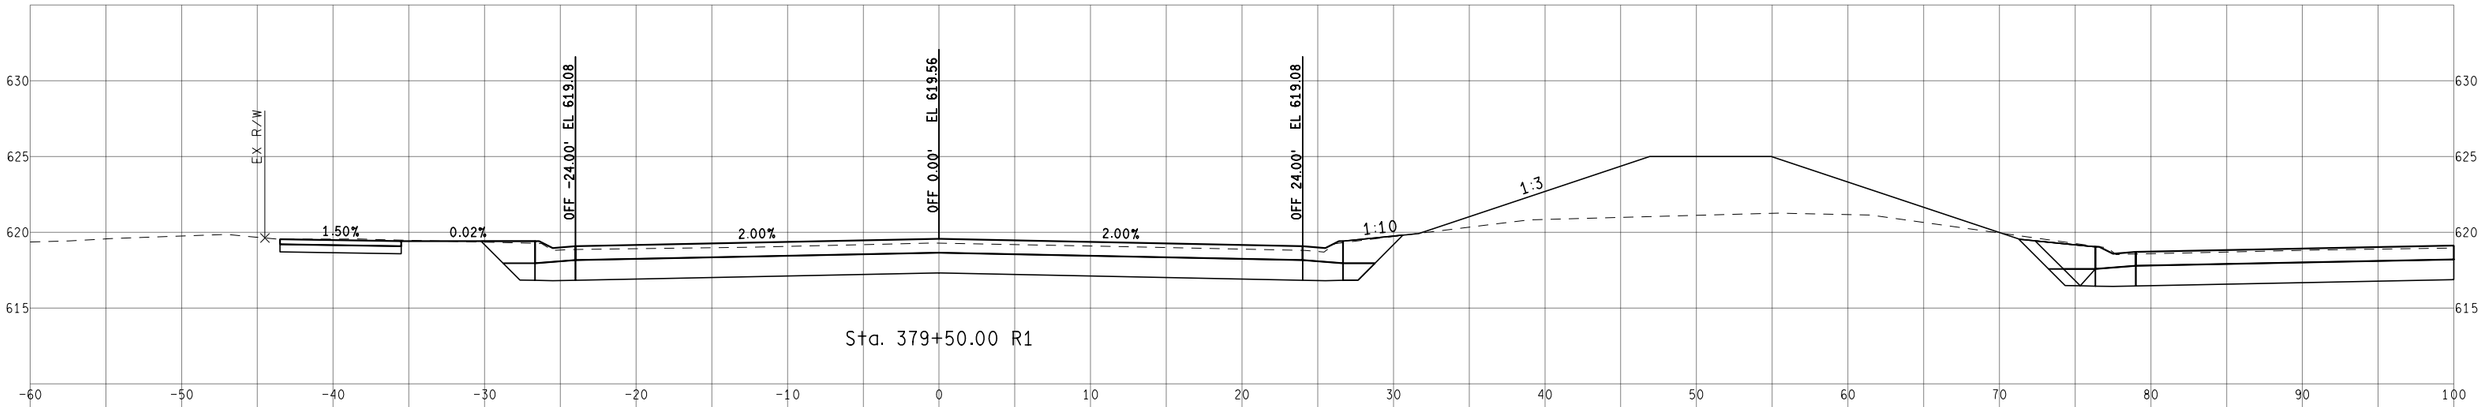

Sta. 379+50.00 R1

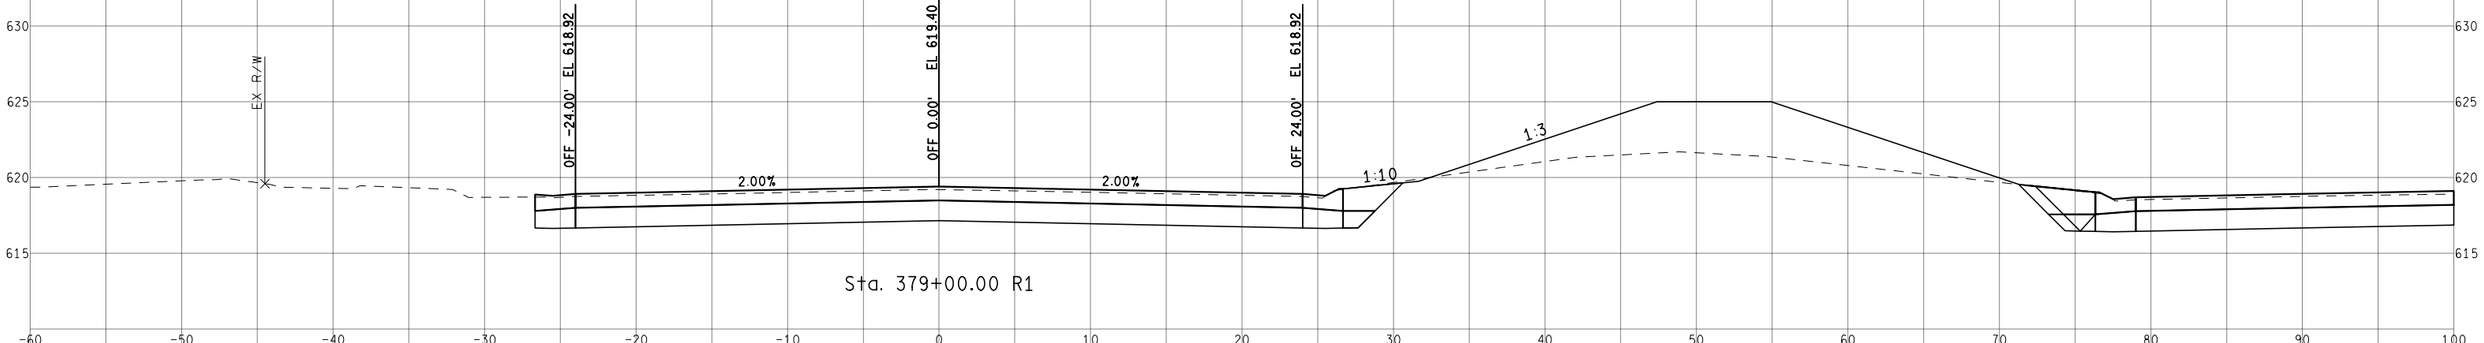

Sta. 379+00.00 R1

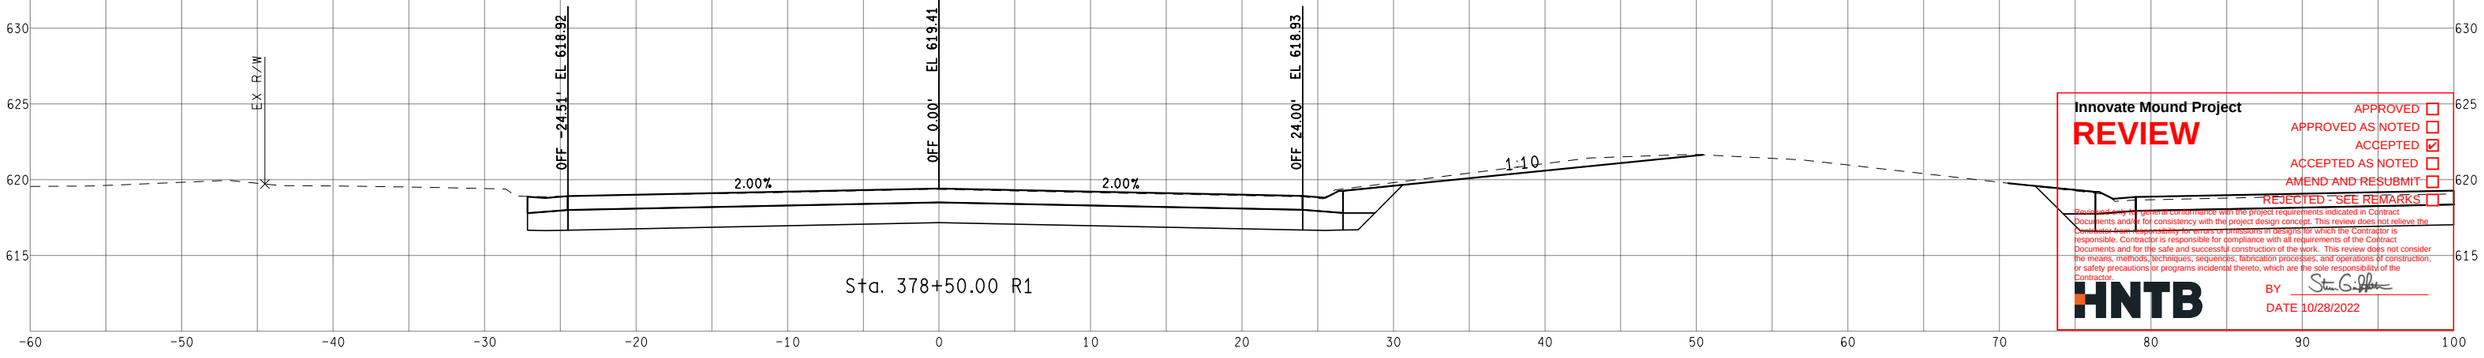

Sta. 378+50.00 R1

Innovate Mound Project

REVIEW

APPROVED ☐
APPROVED AS NOTED ☐
ACCEPTED ☑
ACCEPTED AS NOTED ☐
AMEND AND RESUBMIT ☐
REJECTED - SEE REMARKS ☐

Review only for general conformance with the project requirements indicated in Contract Documents and/or for consistency with the project design concept. This review does not relieve the Contractor from responsibility for errors or omissions in designs for which the Contractor is responsible. Contractor is responsible for compliance with all requirements of the Contract Documents and for the safe and successful construction of the work. This review does not consider the means, methods, techniques, sequences, fabrication processes, and operations of construction; or safety precautions or programs incidental thereto, which are the sole responsibility of the Contractor.

HNTB

BY Stan Griffith

DATE 10/28/2022

FINAL ROW PLAN REVISIONS (SUBMITTAL DATE:)							
NO.	DATE	AUTH	DESCRIPTION	NO.	DATE	AUTH	DESCRIPTION

Department of Roads

VERT. (FT) 0 10

HORZ. (FT) 0 10

FILE:

DATE: 10/12/22

DESIGN UNIT: XXX

TSC: MACOMB

CS: INFR50000

JN: 207178A


STA. 378+50.00 R1 TO STA. 379+50.00 R1

SB MOUND RD

DRAWING

SHEET


SECT

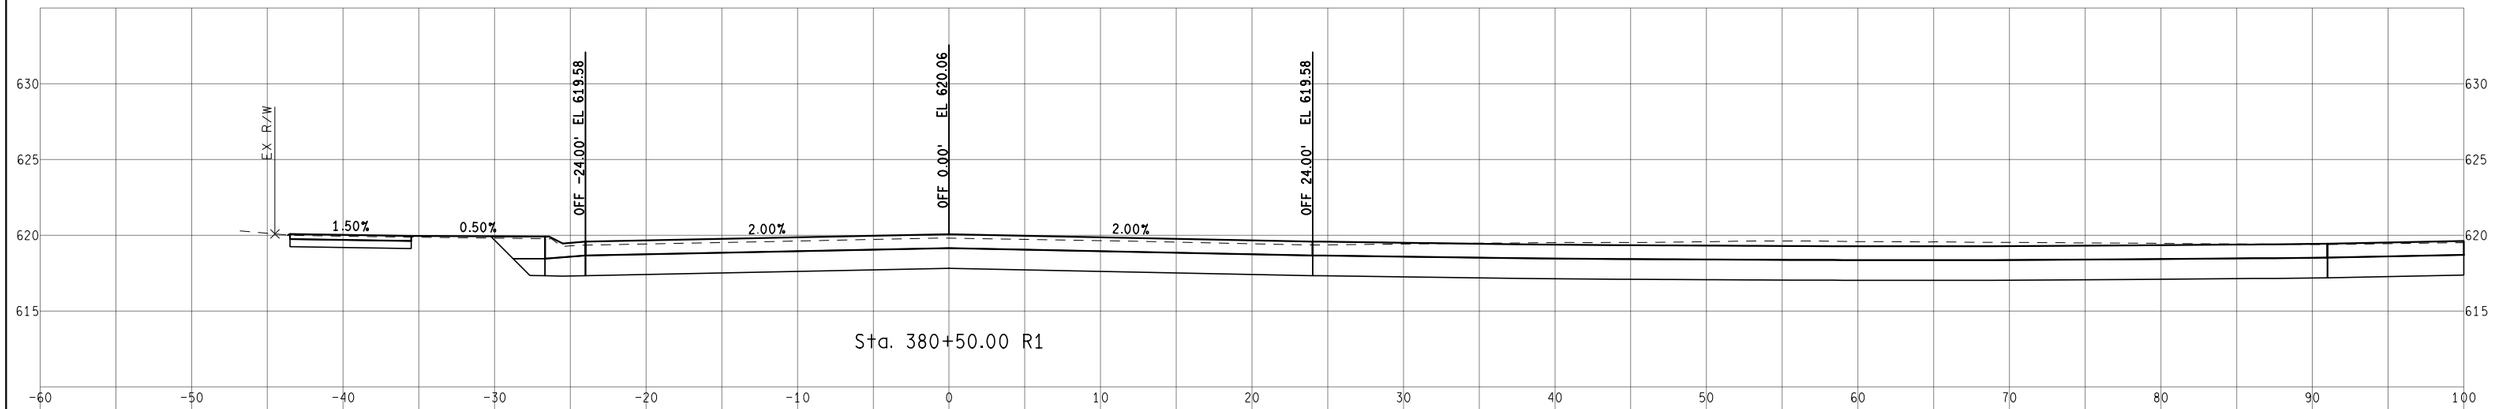

Sta. 380+50.00 R1



Sta. 380+00.00 R1

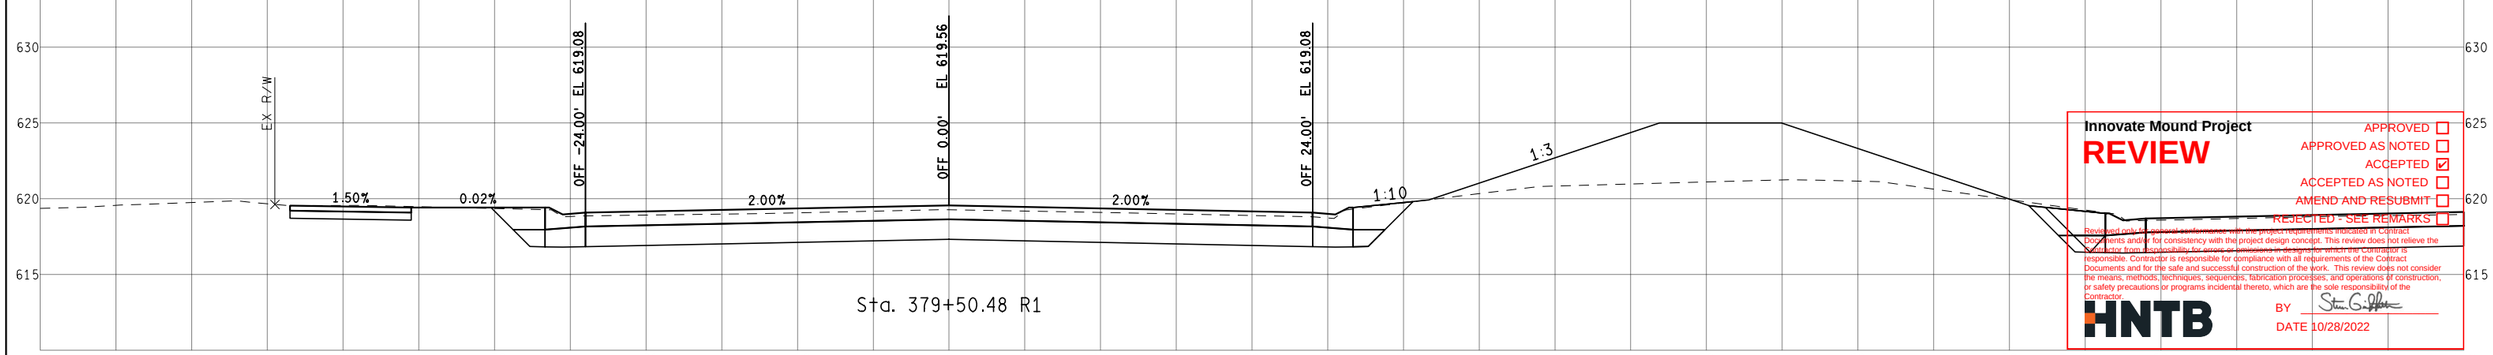

Sta. 379+50.48 R1

Innovate Mound Project

REVIEW

APPROVED ☐
APPROVED AS NOTED ☐
ACCEPTED ☑
ACCEPTED AS NOTED ☐
AMEND AND RESUBMIT ☐
REJECTED - SEE REMARKS ☐

Reviewed only for general conformance with the project requirements indicated in Contract Documents and/or for consistency with the project design concept. This review does not relieve the Contractor from responsibility for errors or omissions in the drawings, which the Contractor is responsible. Contractor is responsible for compliance with all requirements of the Contract Documents and for the safe and successful construction of the work. This review does not consider the means, methods, techniques, sequences, fabrication processes, and operations of construction, or safety precautions or programs incidental thereto, which are the sole responsibility of the Contractor.

HNTB

BY Steven G. Gilbert

DATE 10/28/2022

FINAL ROW PLAN REVISIONS (SUBMITTAL DATE:)							
NO.	DATE	AUTH	DESCRIPTION	NO.	DATE	AUTH	DESCRIPTION

Department of Roads

VERT. (FT) 0 10

HORZ. (FT) 0 10

FILE:

DATE: 10/12/22

DESIGN UNIT: XXX

TSC: MACOMB

CS: INFR50000

JN: 207178A


STA. 379+50.48 R1 TO STA. 380+50.00 R1

SB MOUND RD

DRAWING

SHEET

SECT

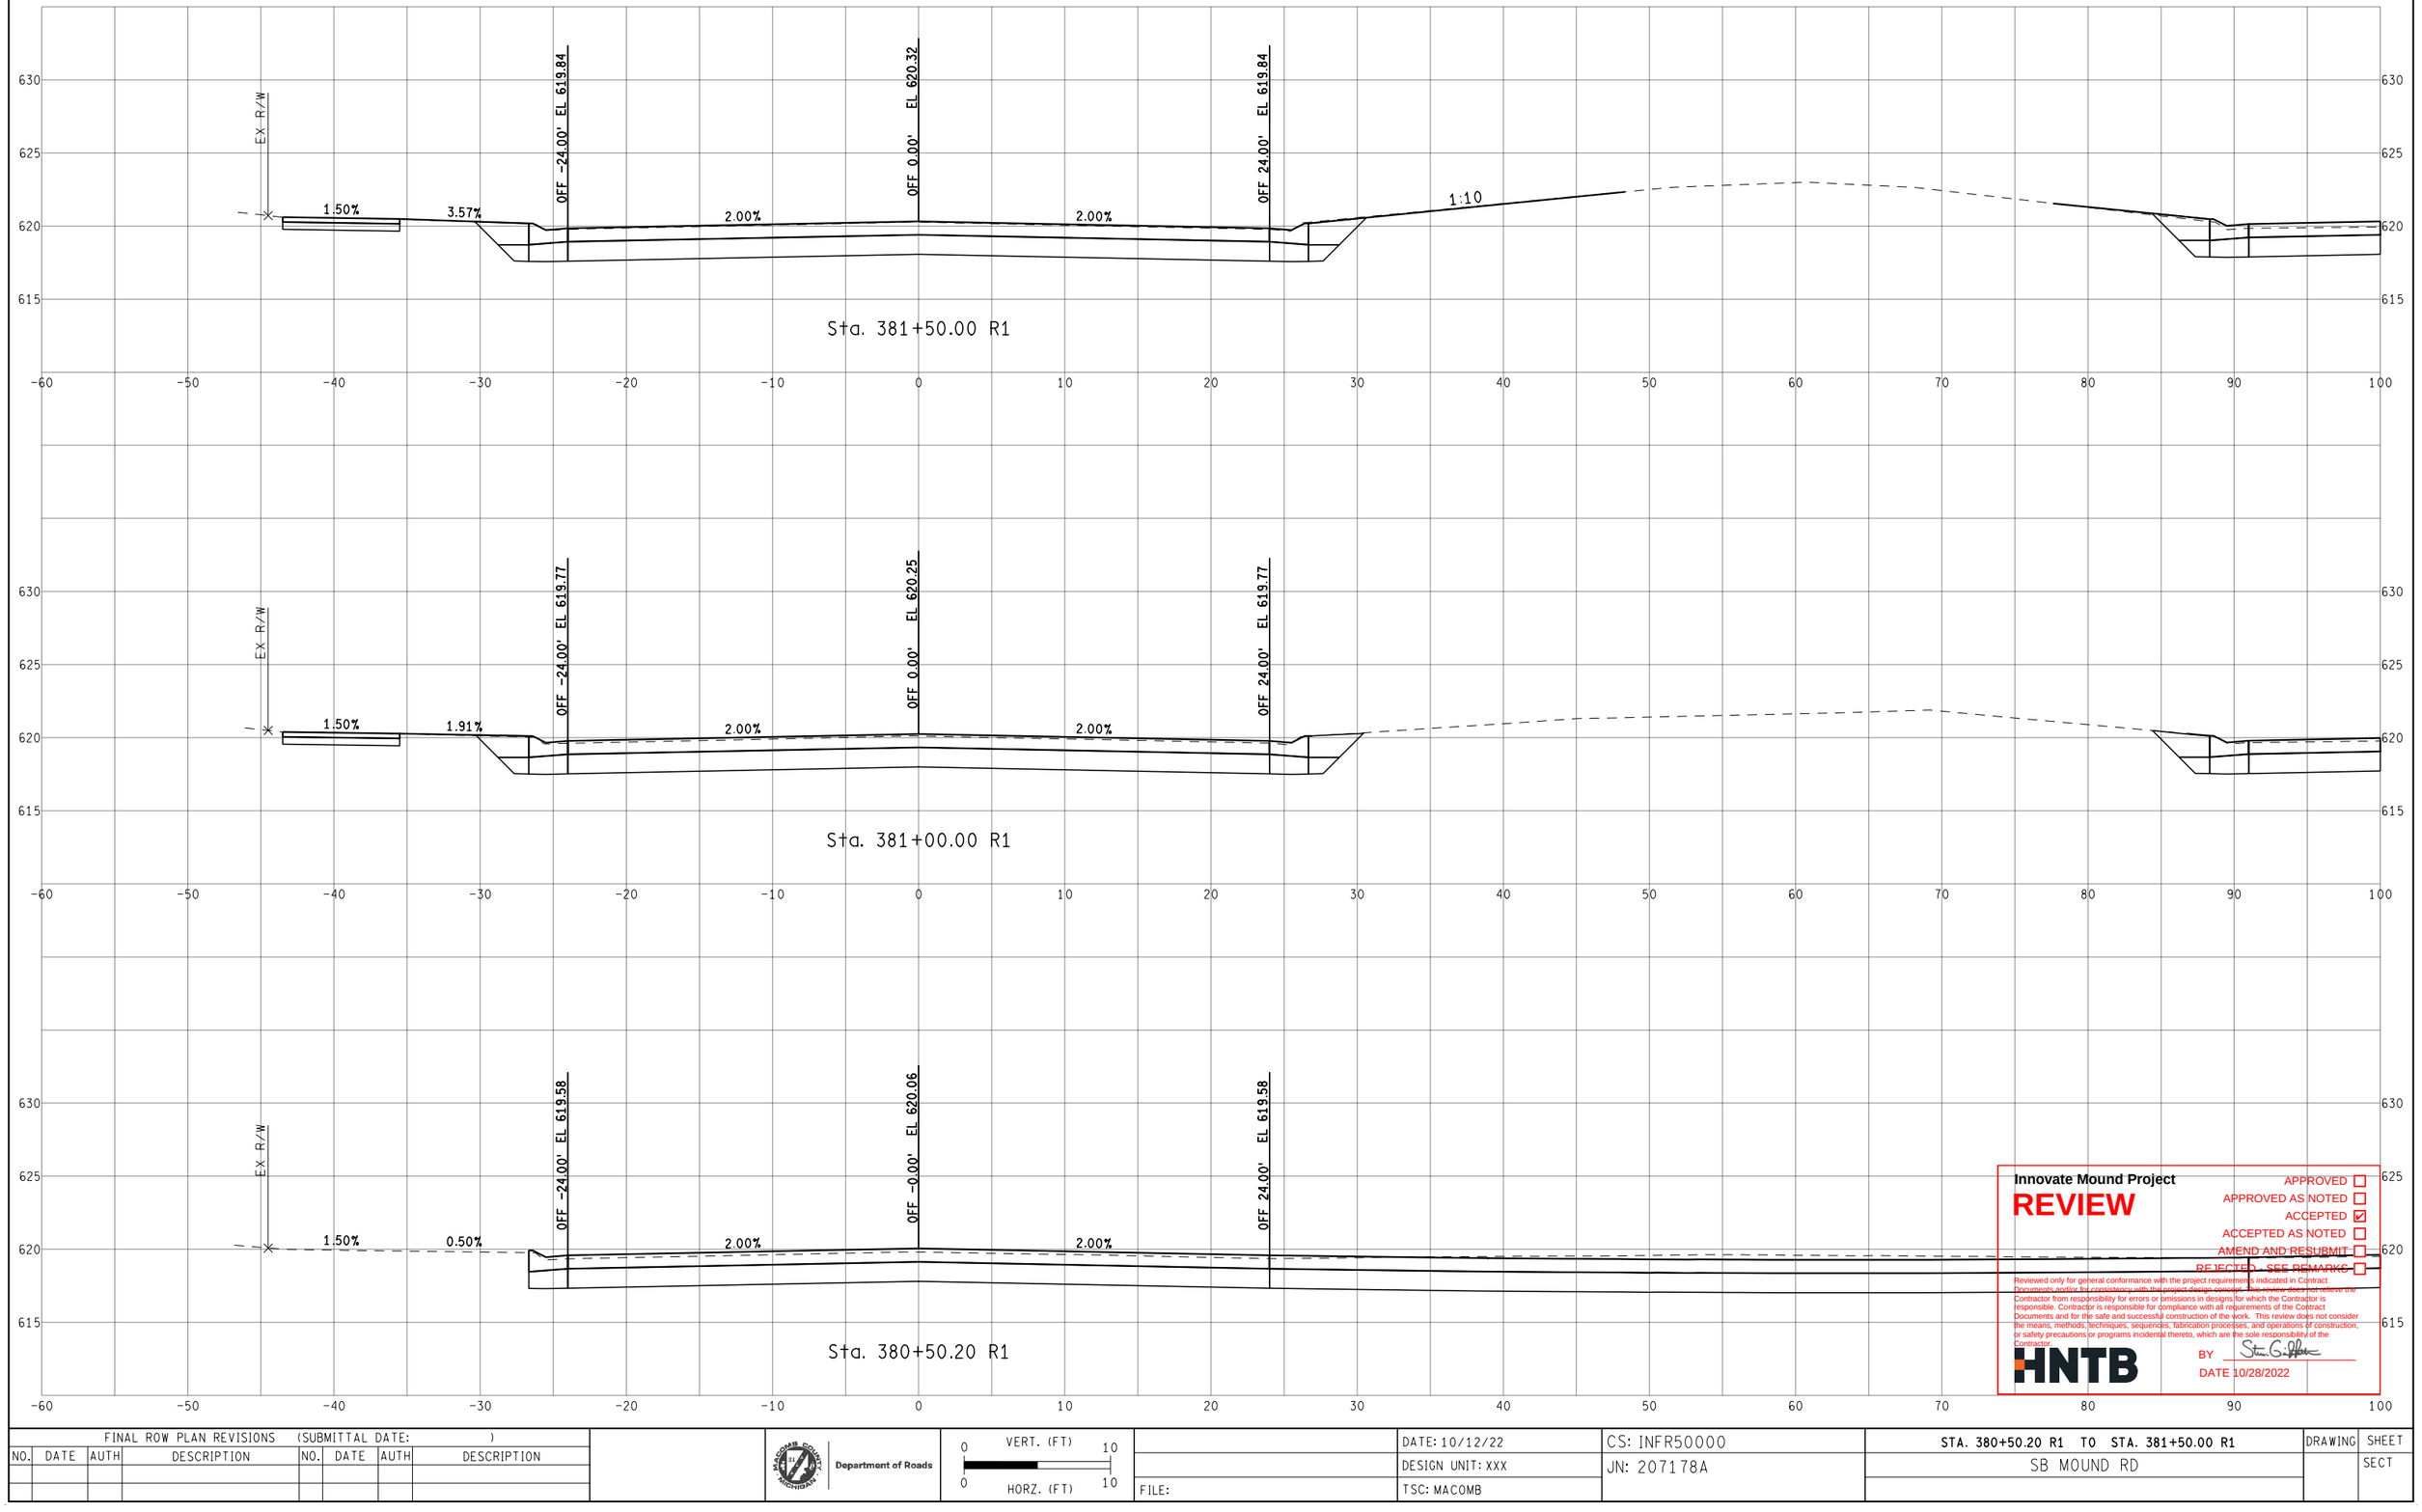

Innovate Mound Project

REVIEW

APPROVED ☐
APPROVED AS NOTED ☐
ACCEPTED ☑
ACCEPTED AS NOTED ☐
AMEND AND RESUBMIT ☐
REJECTED - SEE REMARKS ☐

Reviewed only for general conformance with the project requirements indicated in Contract Documents and/or for consistency with the project design concept. This review does not relieve the Contractor from responsibility for errors or omissions in designs for which the Contractor is responsible. Contractor is responsible for compliance with all requirements of the Contract Documents and for the safe and successful construction of the work. This review does not consider the means, methods, techniques, sequences, fabrication processes, and operations of construction, or safety precautions or programs incidental thereto, which are the sole responsibility of the Contractor.

HNTB

BY Steven G. Griffin

DATE 10/28/2022

FINAL ROW PLAN REVISIONS (SUBMITTAL DATE:)							
NO.	DATE	AUTH	DESCRIPTION	NO.	DATE	AUTH	DESCRIPTION

Department of Roads

0 VERT. (FT) 10

0 HORZ. (FT) 10

FILE:

DATE: 10/12/22

DESIGN UNIT: XXX

TSC: MACOMB

CS: INFR50000

JN: 207178A


STA. 380+50.20 R1 TO STA. 381+50.00 R1

SB MOUND RD

DRAWING

SHEET

SECT

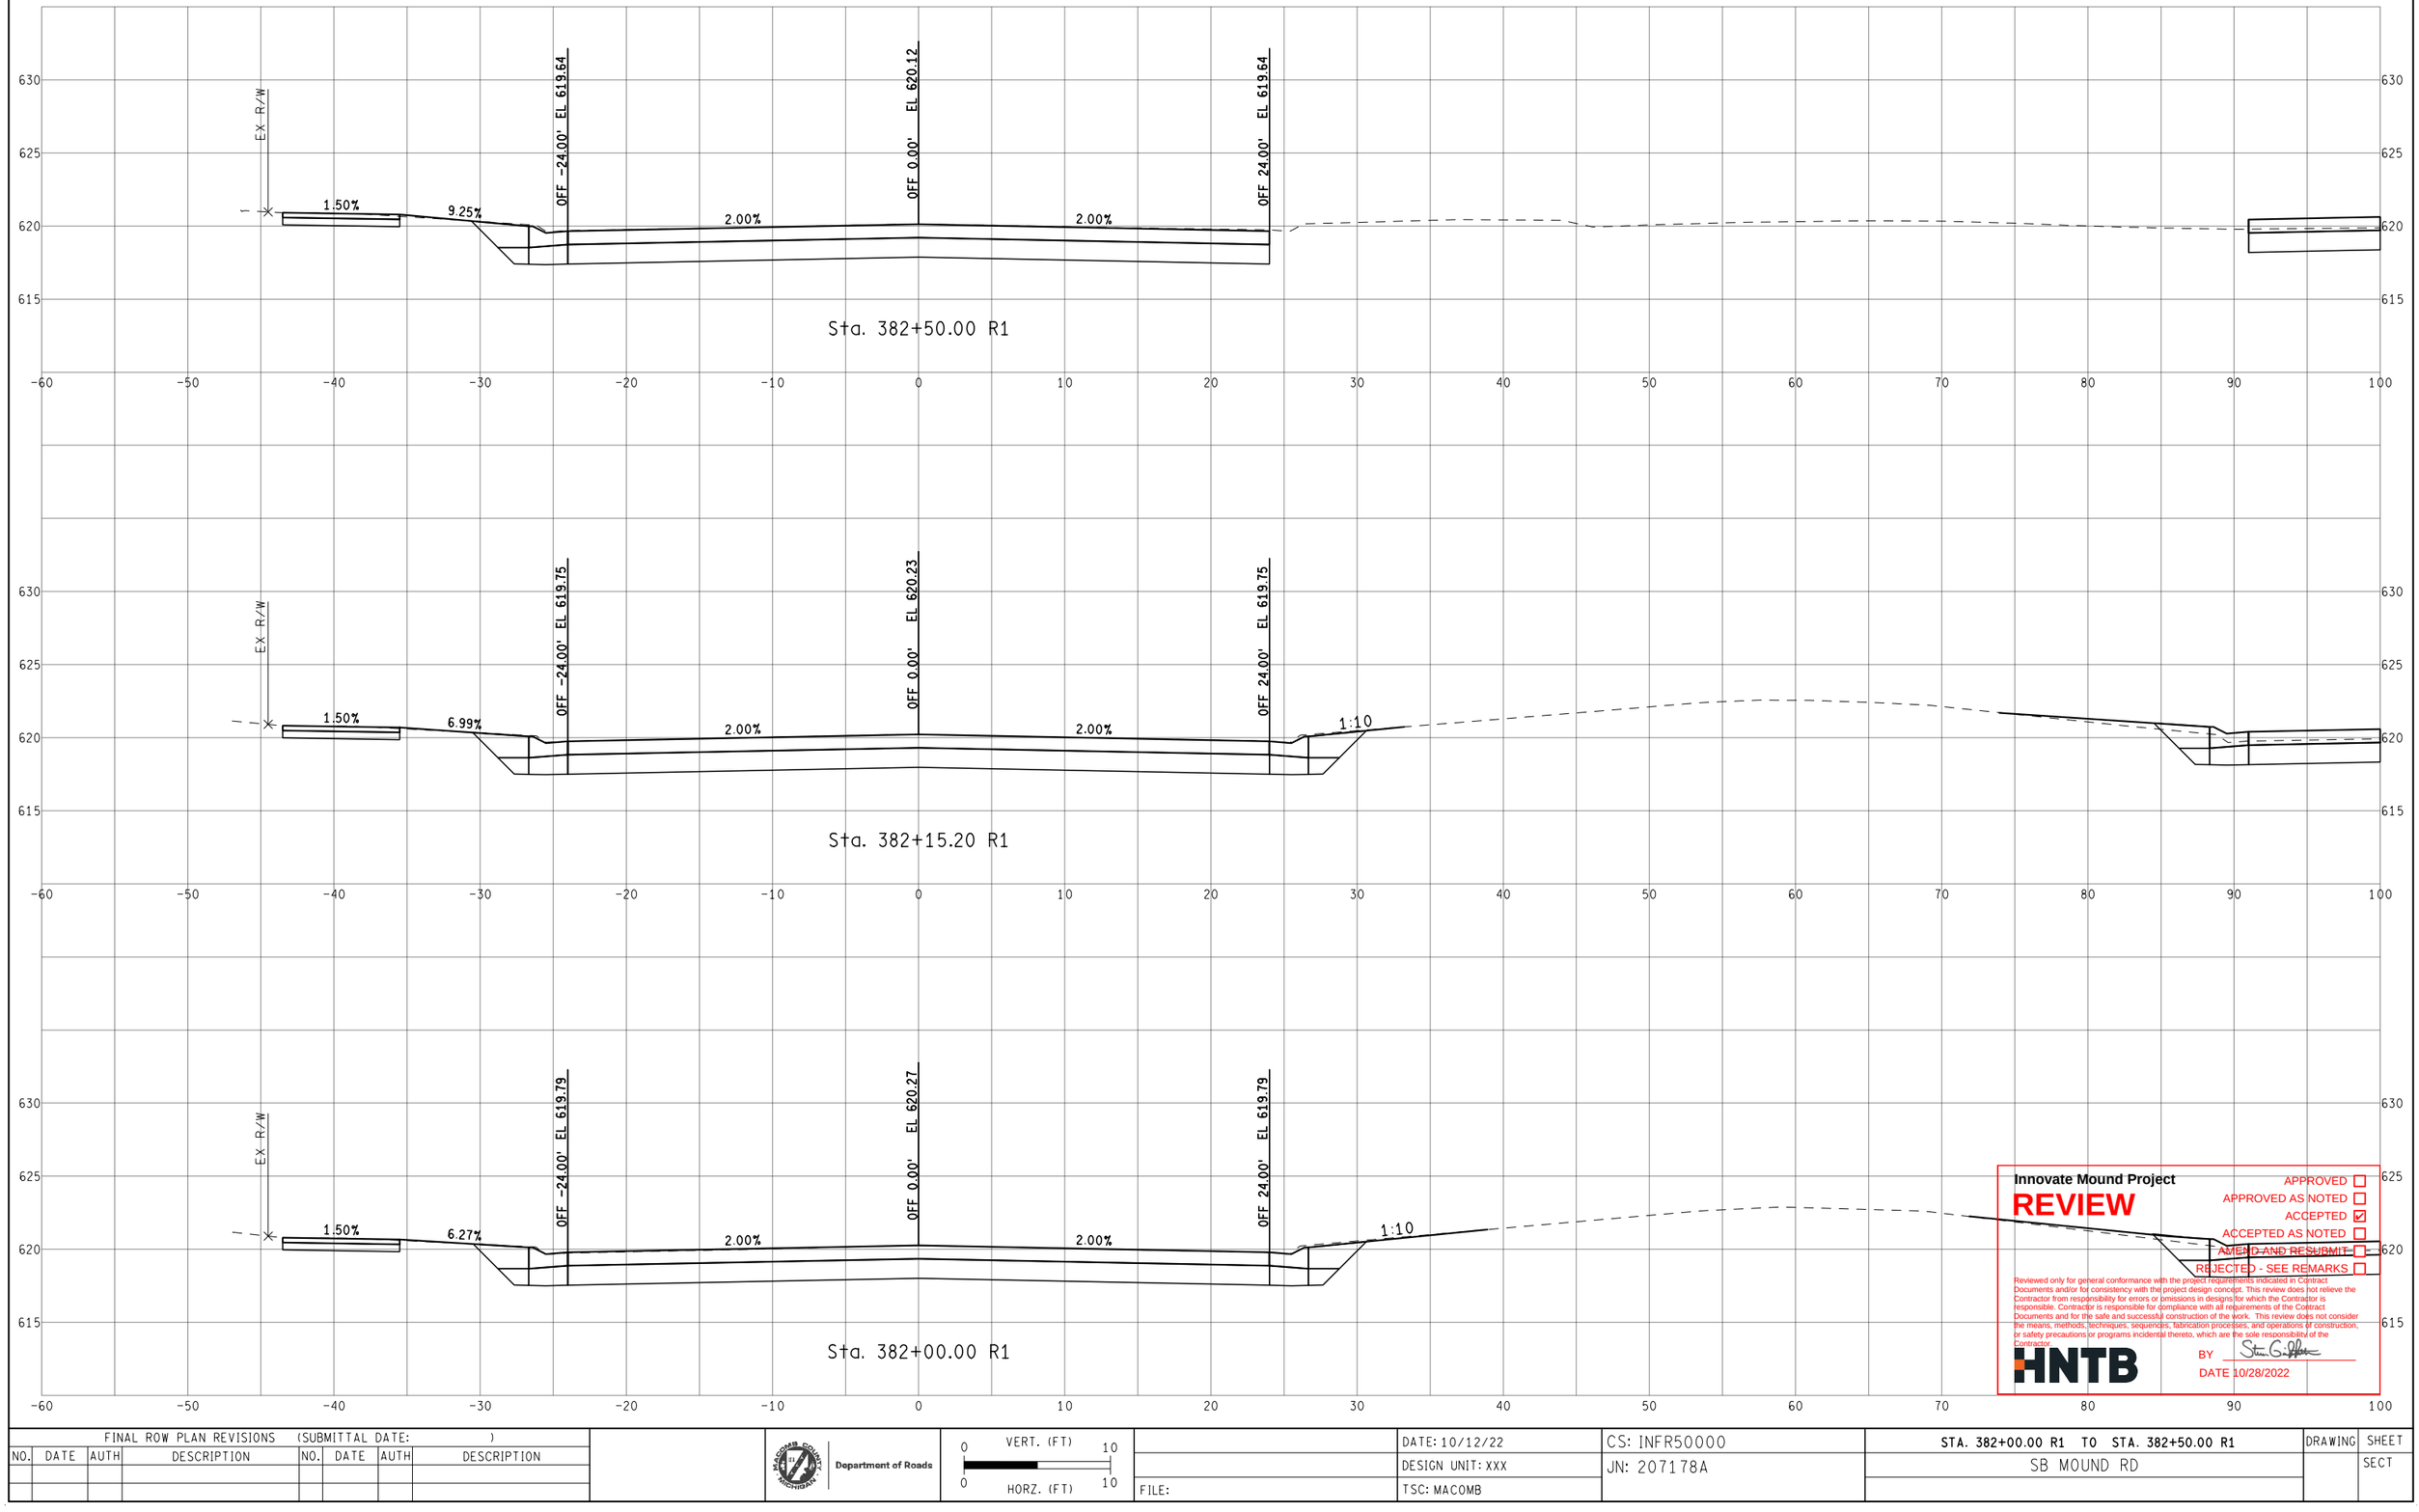

Innovate Mound Project

REVIEW

APPROVED ☐
APPROVED AS NOTED ☐
ACCEPTED ☑
ACCEPTED AS NOTED ☐
AMEND AND RESUBMIT ☐
REJECTED - SEE REMARKS ☐

Reviewed only for general conformance with the project requirements indicated in Contract Documents and/or for consistency with the project design concept. This review does not relieve the Contractor from responsibility for errors or omissions in designs for which the Contractor is responsible. Contractor is responsible for compliance with all requirements of the Contract Documents and for the safe and successful construction of the work. This review does not consider the means, methods, techniques, sequences, fabrication processes, and operations of construction, or safety precautions or programs incidental thereto, which are the sole responsibility of the Contractor.

HNTB

BY Steven G. Griffin

DATE 10/28/2022

FINAL ROW PLAN REVISIONS (SUBMITTAL DATE:)							
NO.	DATE	AUTH	DESCRIPTION	NO.	DATE	AUTH	DESCRIPTION

Department of Roads

0 VERT. (FT) 10

0 HORZ. (FT) 10

FILE:

DATE: 10/12/22

DESIGN UNIT: XXX

TSC: MACOMB

CS: INFR50000

JN: 207178A


STA. 382+00.00 R1 TO STA. 382+50.00 R1

SB MOUND RD

DRAWING

SHEET

SECT

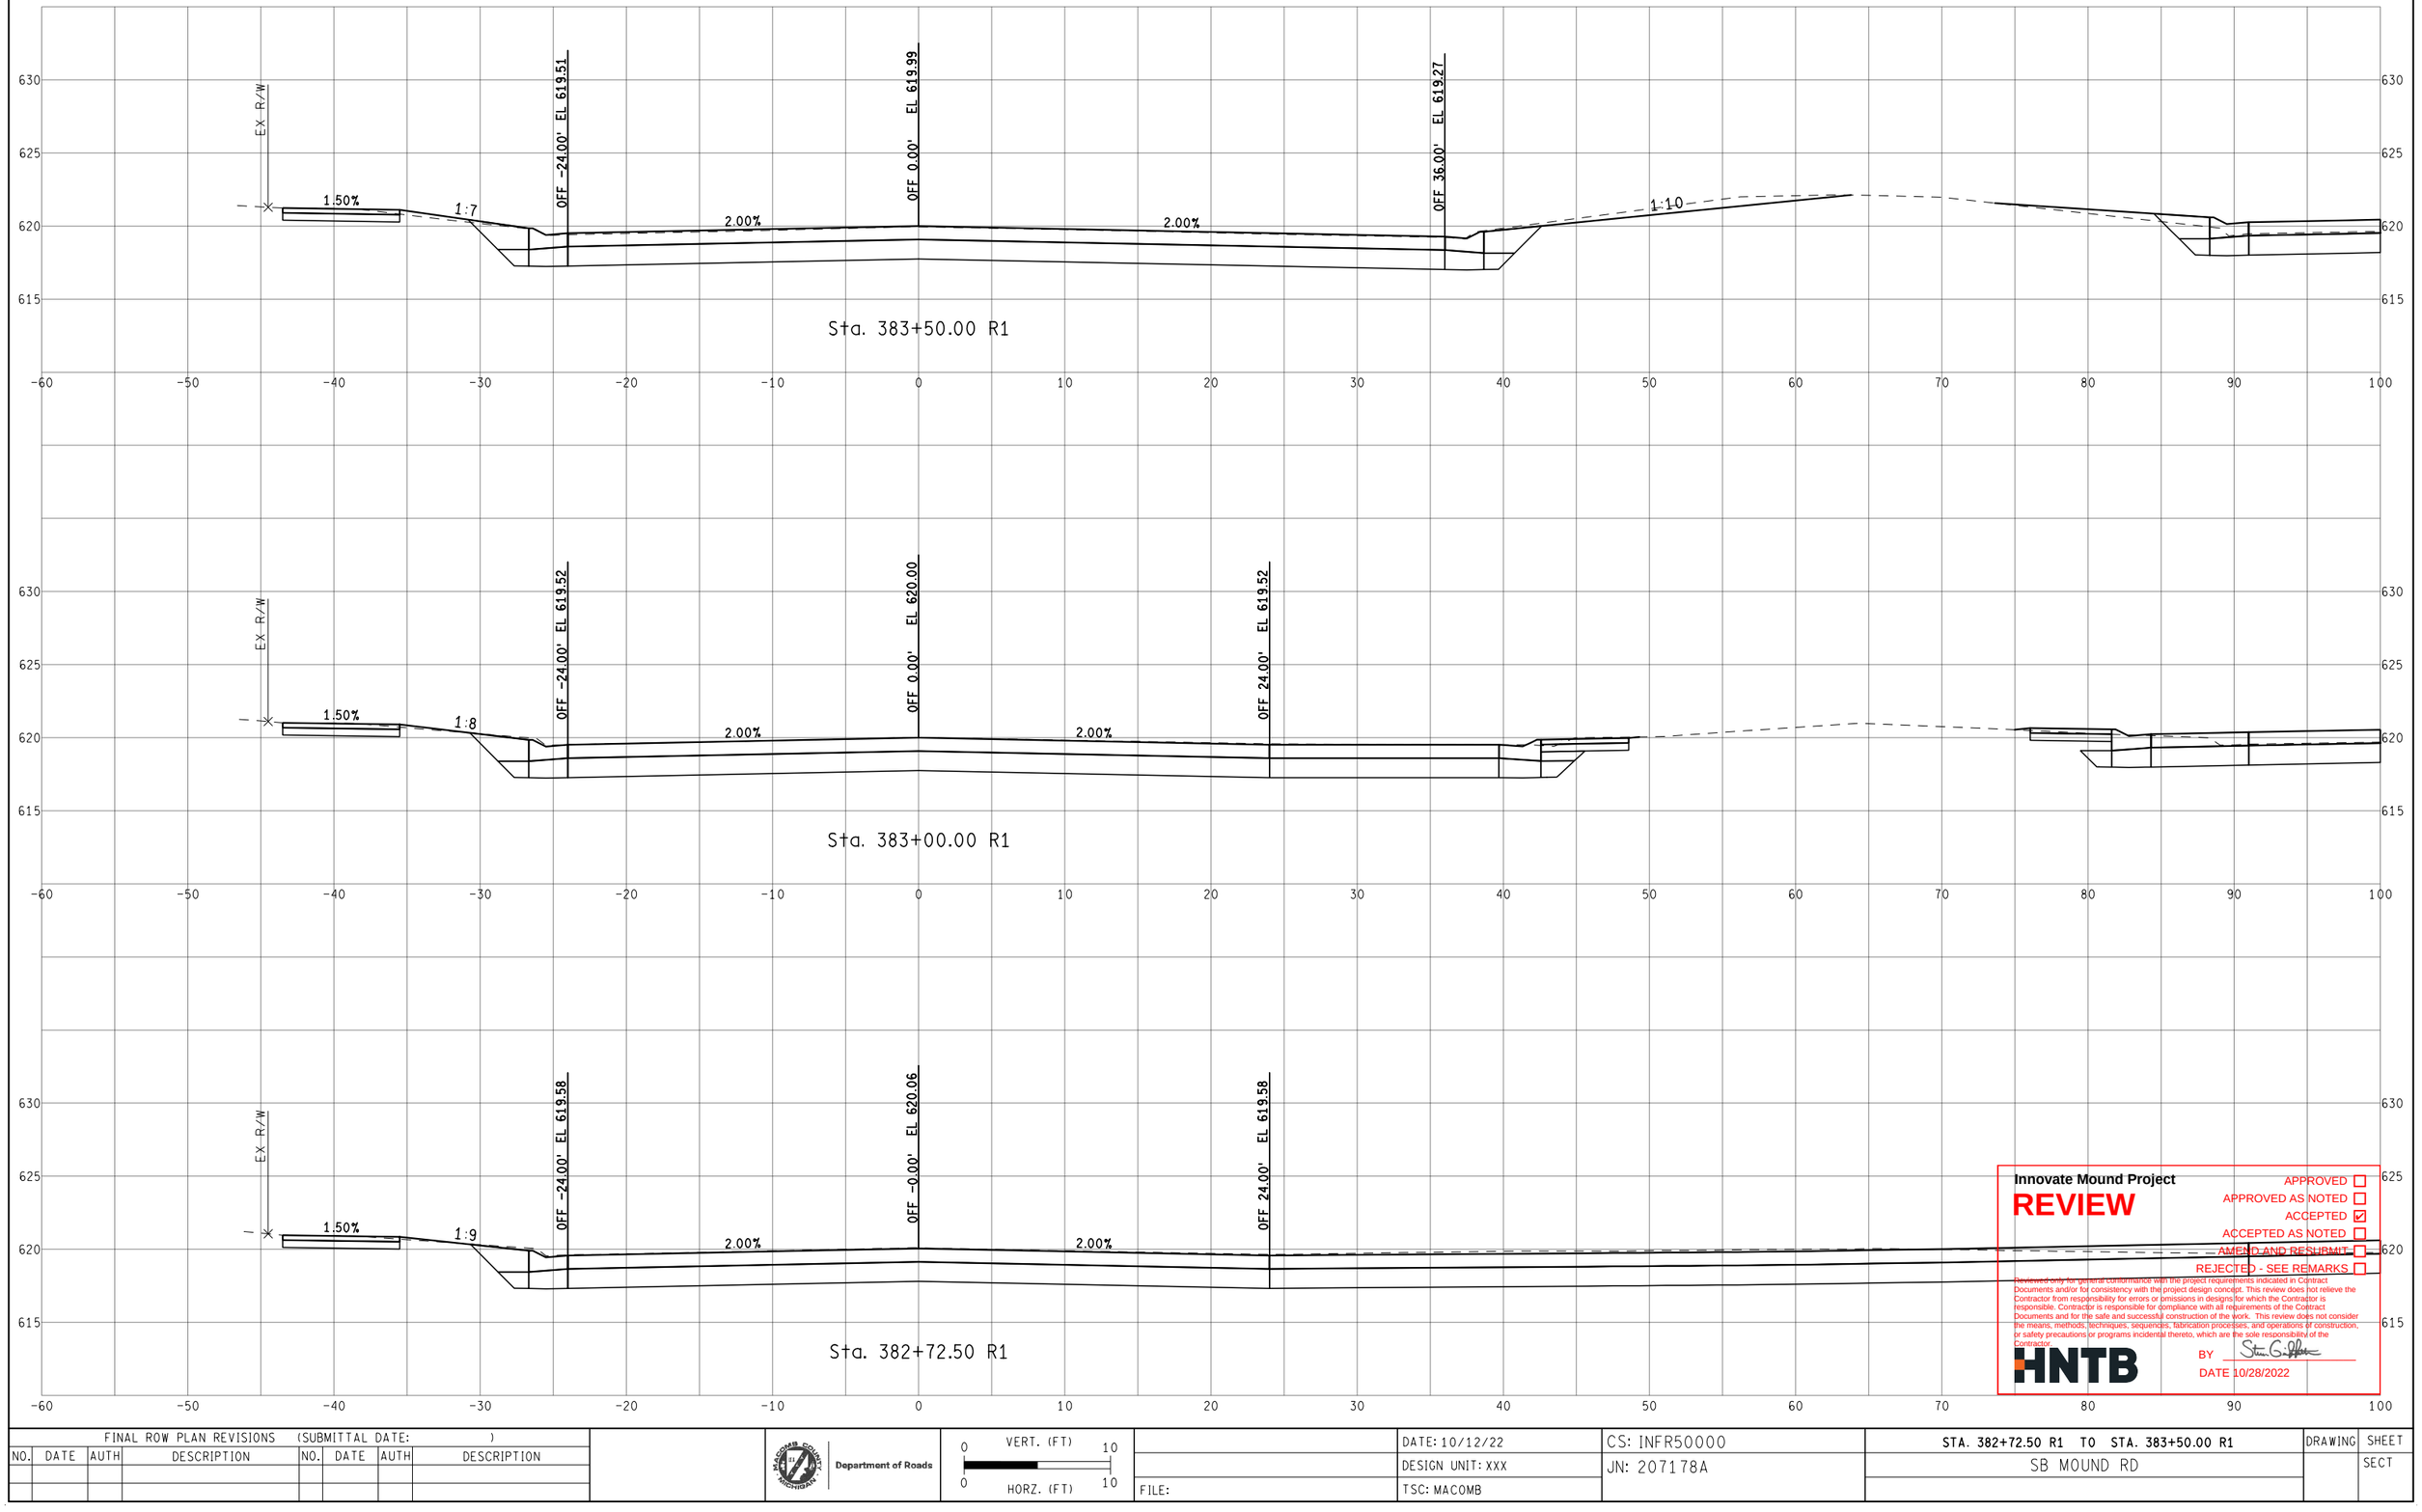

Innovate Mound Project

REVIEW

APPROVED ☐
APPROVED AS NOTED ☐
ACCEPTED ☑
ACCEPTED AS NOTED ☐
AMEND AND RESUBMIT ☐
REJECTED - SEE REMARKS ☐

Reviewed only for general conformance with the project requirements indicated in Contract Documents and/or for consistency with the project design concept. This review does not relieve the Contractor from responsibility for errors or omissions in designs for which the Contractor is responsible. Contractor is responsible for compliance with all requirements of the Contract Documents and for the safe and successful construction of the work. This review does not consider the means, methods, techniques, sequences, fabrication processes, and operations of construction, or safety precautions or programs incidental thereto, which are the sole responsibility of the Contractor.

HNTB

BY Stan G. Gilbert

DATE 10/28/2022

FINAL ROW PLAN REVISIONS (SUBMITTAL DATE:)							
NO.	DATE	AUTH	DESCRIPTION	NO.	DATE	AUTH	DESCRIPTION

MACOMB COUNTY HIGHWAYS — Department of Roads

VERT. (FT) 0 10
HORZ. (FT) 0 10


FILE:

DATE: 10/12/22
DESIGN UNIT: XXX
TSC: MACOMB

CS: INFR50000
JN: 207178A

STA. 382+72.50 R1 TO STA. 383+50.00 R1
SB MOUND RD

DRAWING
SHEET
SECT

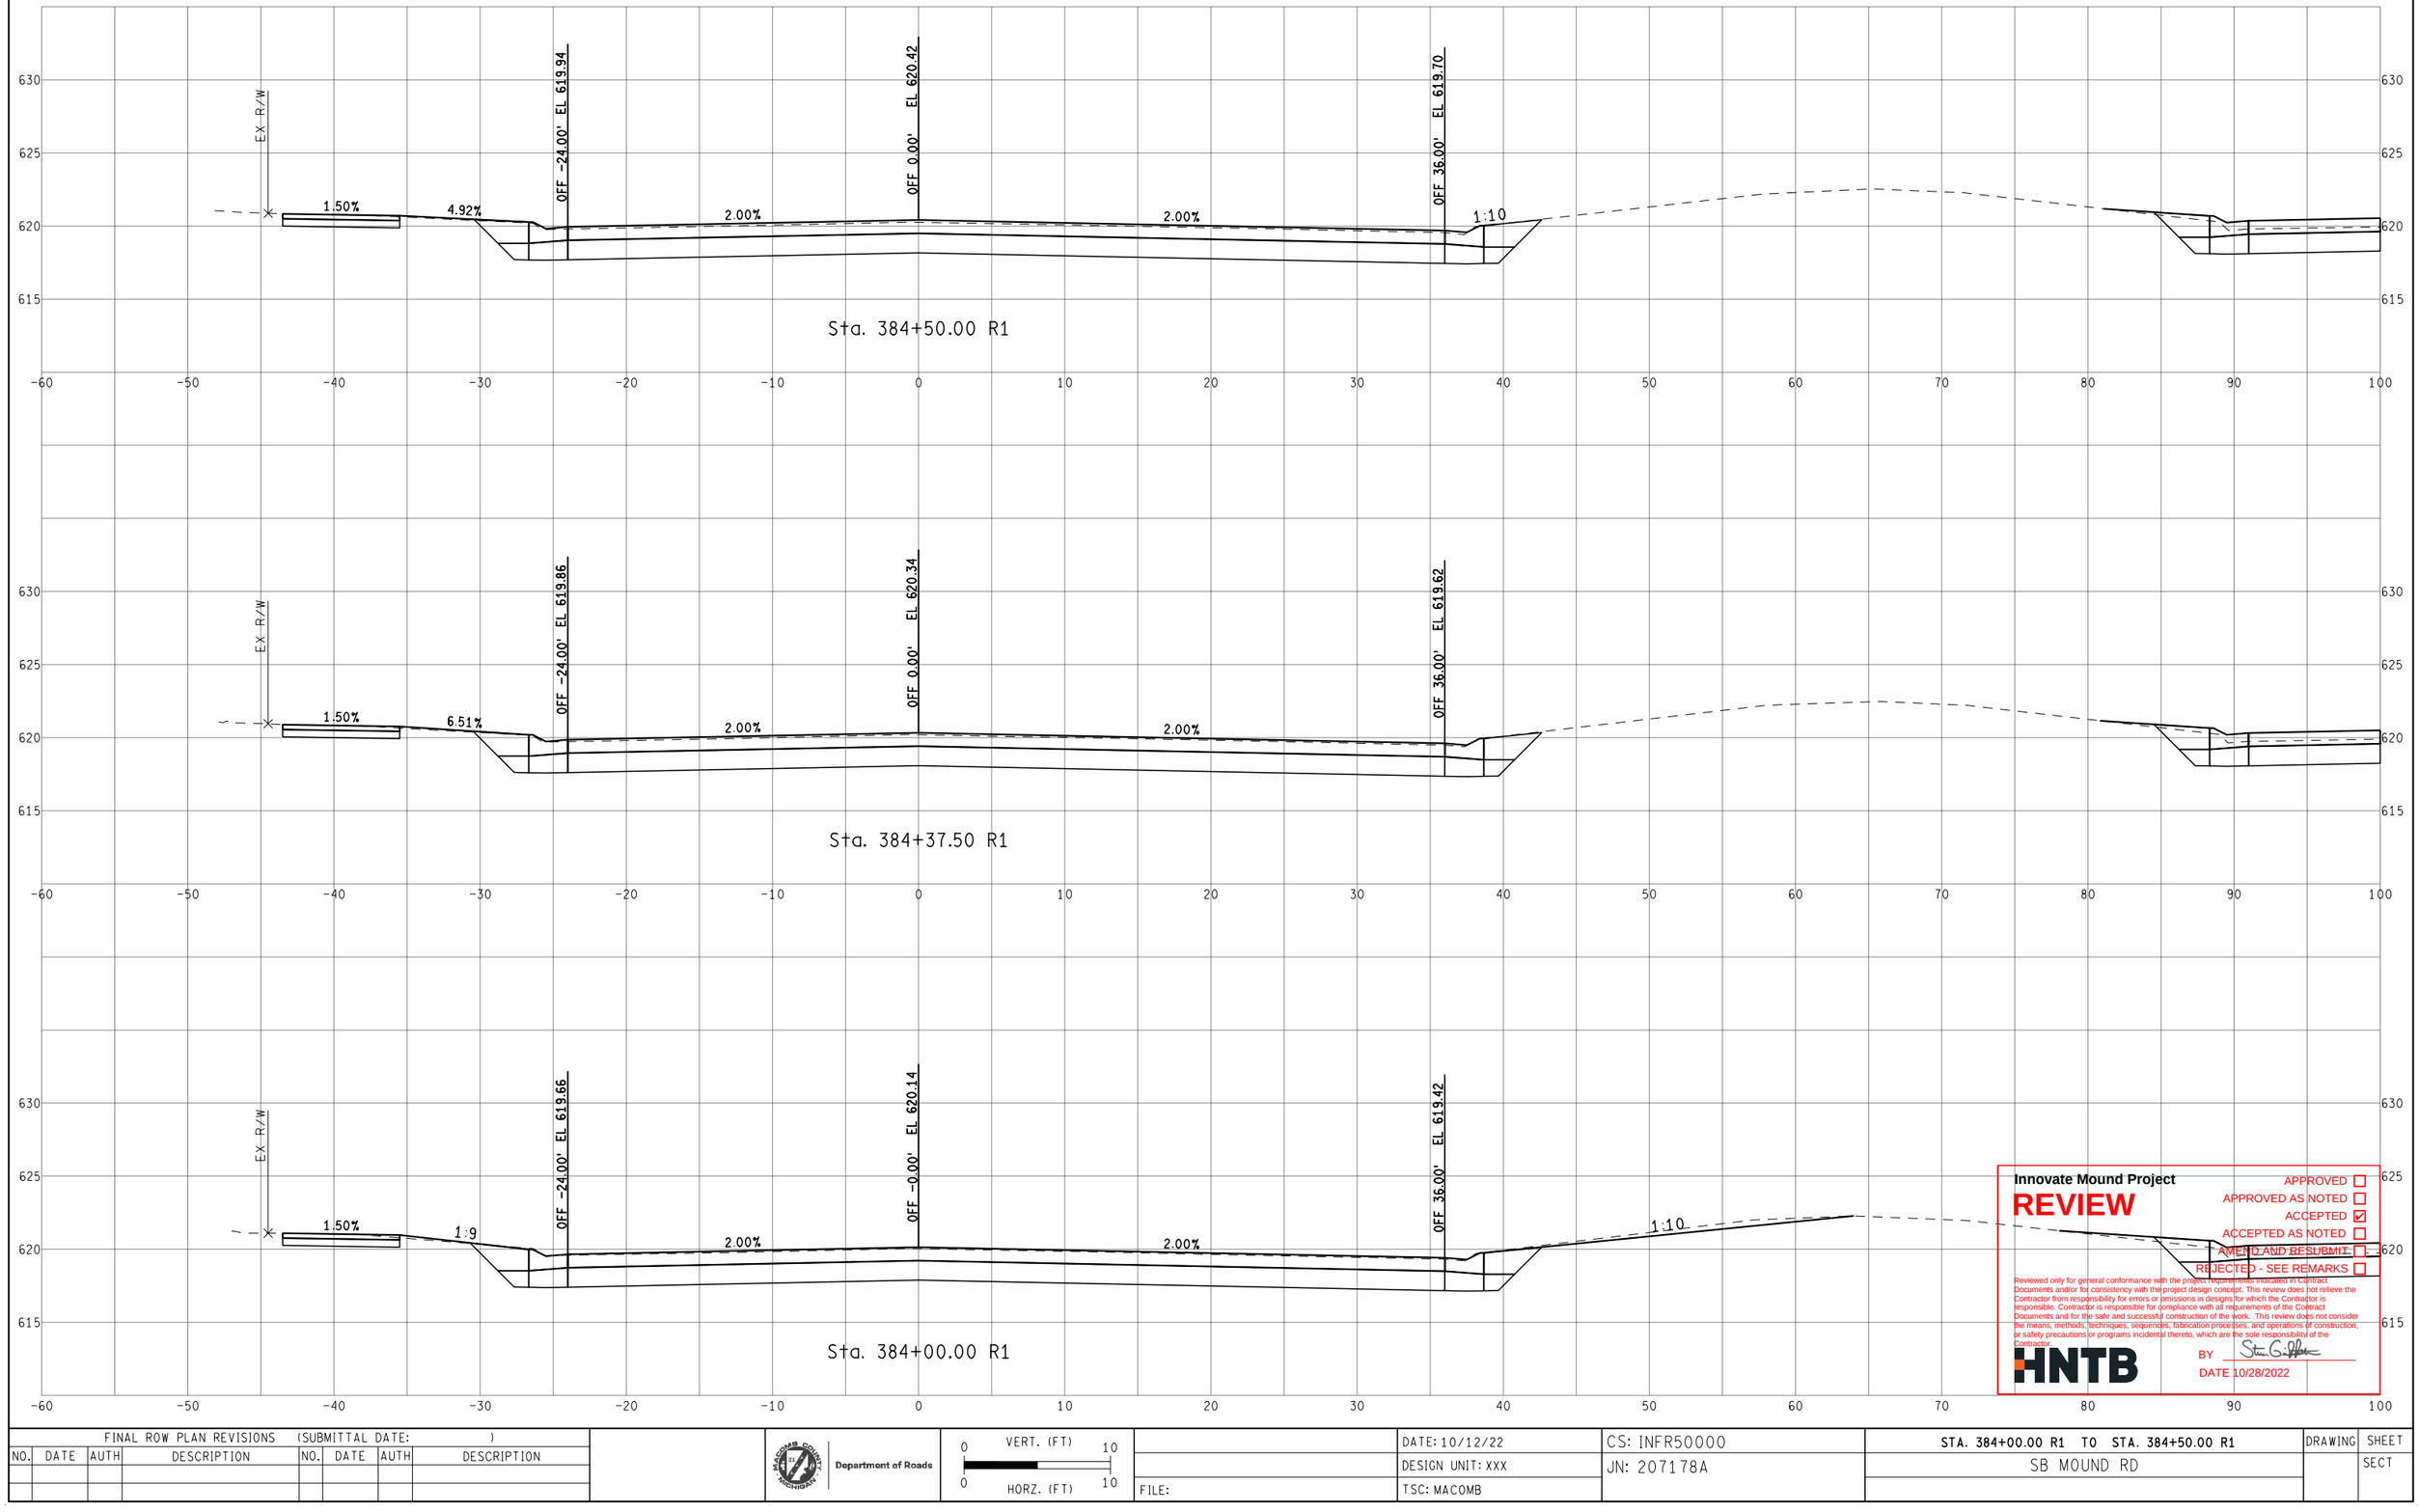

Innovate Mound Project

REVIEW

- APPROVED ☐
- APPROVED AS NOTED ☐
- ACCEPTED ☑
- ACCEPTED AS NOTED ☐
- AMEND AND RESUBMIT ☐
- REJECTED - SEE REMARKS ☐

Reviewed only for general conformance with the project requirements indicated in Contract Documents and/or for consistency with the project design concept. This review does not relieve the Contractor from responsibility for errors or omissions in designs for which the Contractor is responsible. Contractor is responsible for compliance with all requirements of the Contract Documents and for the safe and successful construction of the work. This review does not consider the means, methods, techniques, sequences, fabrication processes, and operations of construction; or safety precautions or programs incidental thereto, which are the sole responsibility of the Contractor.

HNTB

BY Steven G. Griffin

DATE 10/28/2022

FINAL ROW PLAN REVISIONS (SUBMITTAL DATE:)

NO.	DATE	AUTH	DESCRIPTION	NO.	DATE	AUTH	DESCRIPTION

Department of Roads

VERT. (FT) 0 10

HORZ. (FT) 0 10

FILE:

DATE: 10/12/22

DESIGN UNIT: XXX

TSC: MACOMB

CS: INFR50000

JN: 207178A


STA. 384+00.00 R1 TO STA. 384+50.00 R1

SB MOUND RD

DRAWING

SHEET

SECT

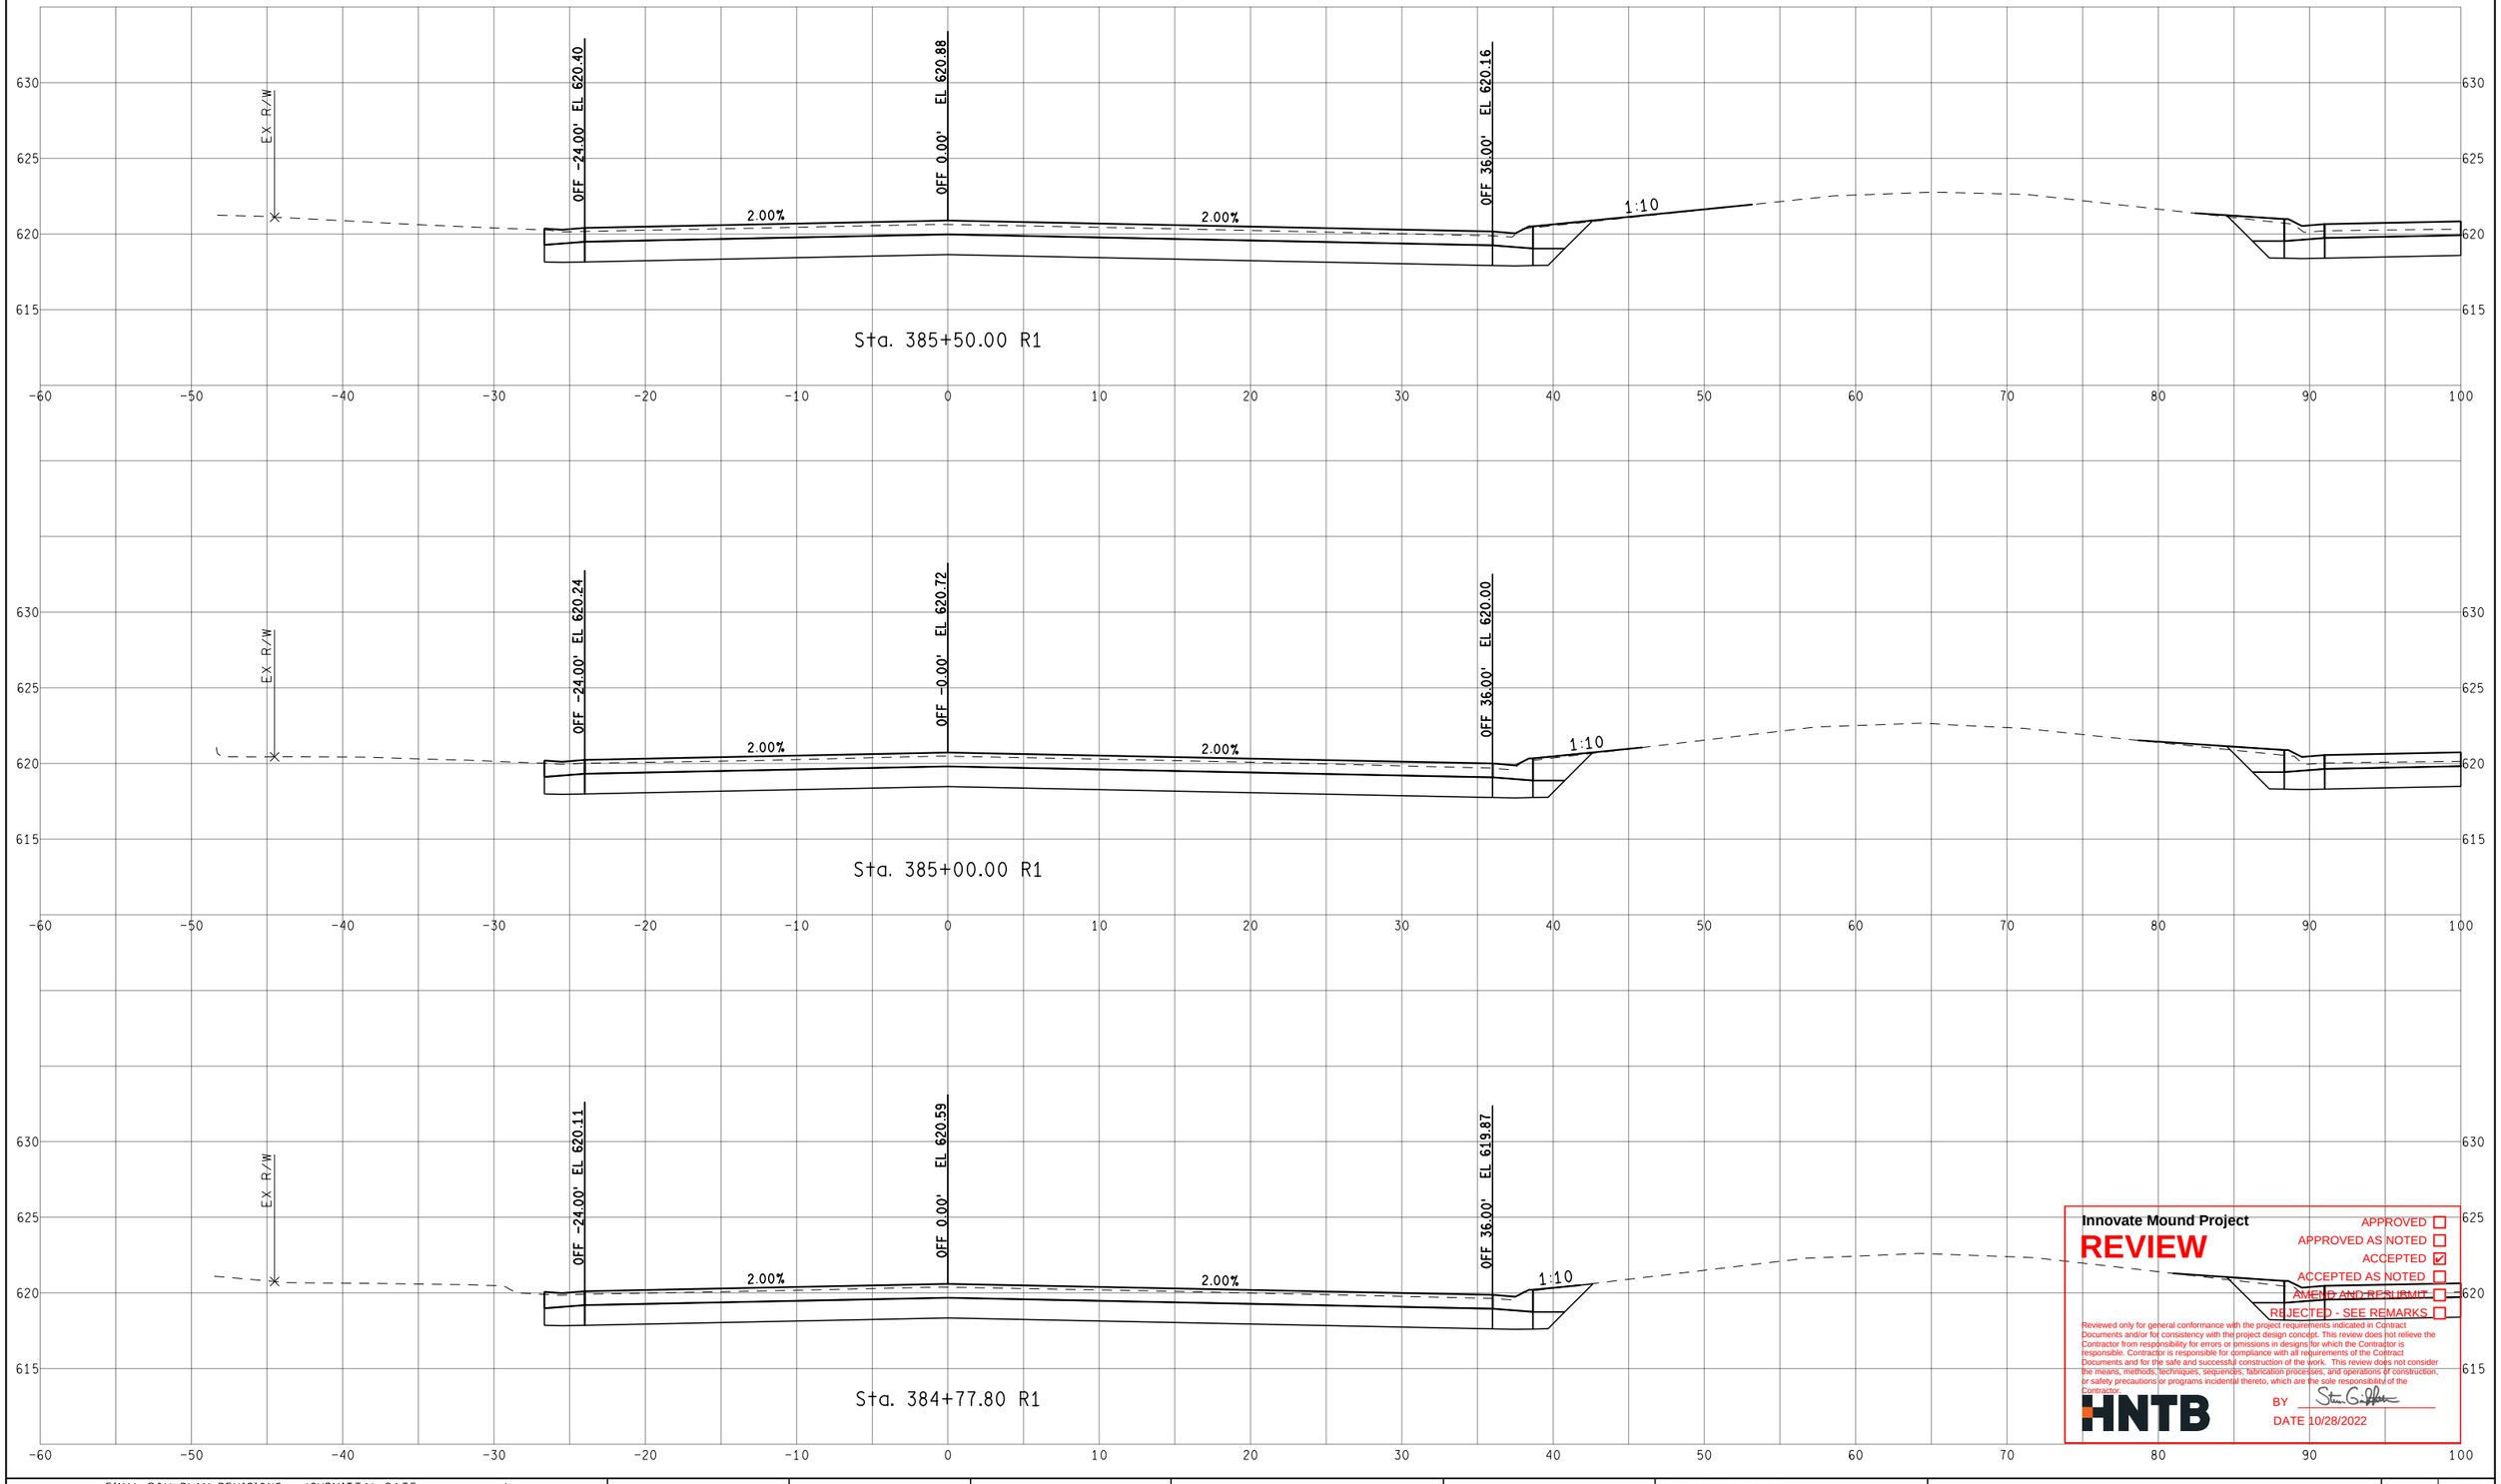

Innovate Mound Project

REVIEW

- APPROVED ☐
- APPROVED AS NOTED ☐
- ACCEPTED ☑
- ACCEPTED AS NOTED ☐
- AMEND AND RESUBMIT ☐
- REJECTED - SEE REMARKS ☐

Reviewed only for general conformance with the project requirements indicated in Contract Documents and/or for consistency with the project design concept. This review does not relieve the Contractor from responsibility for errors or omissions in designs for which the Contractor is responsible. Contractor is responsible for compliance with all requirements of the Contract Documents and for the safe and successful construction of the work. This review does not consider the means, methods, techniques, sequences, fabrication processes, and operations of construction, or safety precautions or programs incidental thereto, which are the sole responsibility of the Contractor.

HNTB

BY Steven G. Fisher

DATE 10/28/2022

FINAL ROW PLAN REVISIONS (SUBMITTAL DATE:)							
NO.	DATE	AUTH	DESCRIPTION	NO.	DATE	AUTH	DESCRIPTION

Department of Roads

0 VERT. (FT) 10

0 HORZ. (FT) 10

FILE:

DATE: 10/12/22

DESIGN UNIT: XXX

TSC: MACOMB

CS: INFR50000

JN: 207178A


STA. 384+77.80 R1 TO STA. 385+50.00 R1

SB MOUND RD

DRAWING

SHEET

SECT

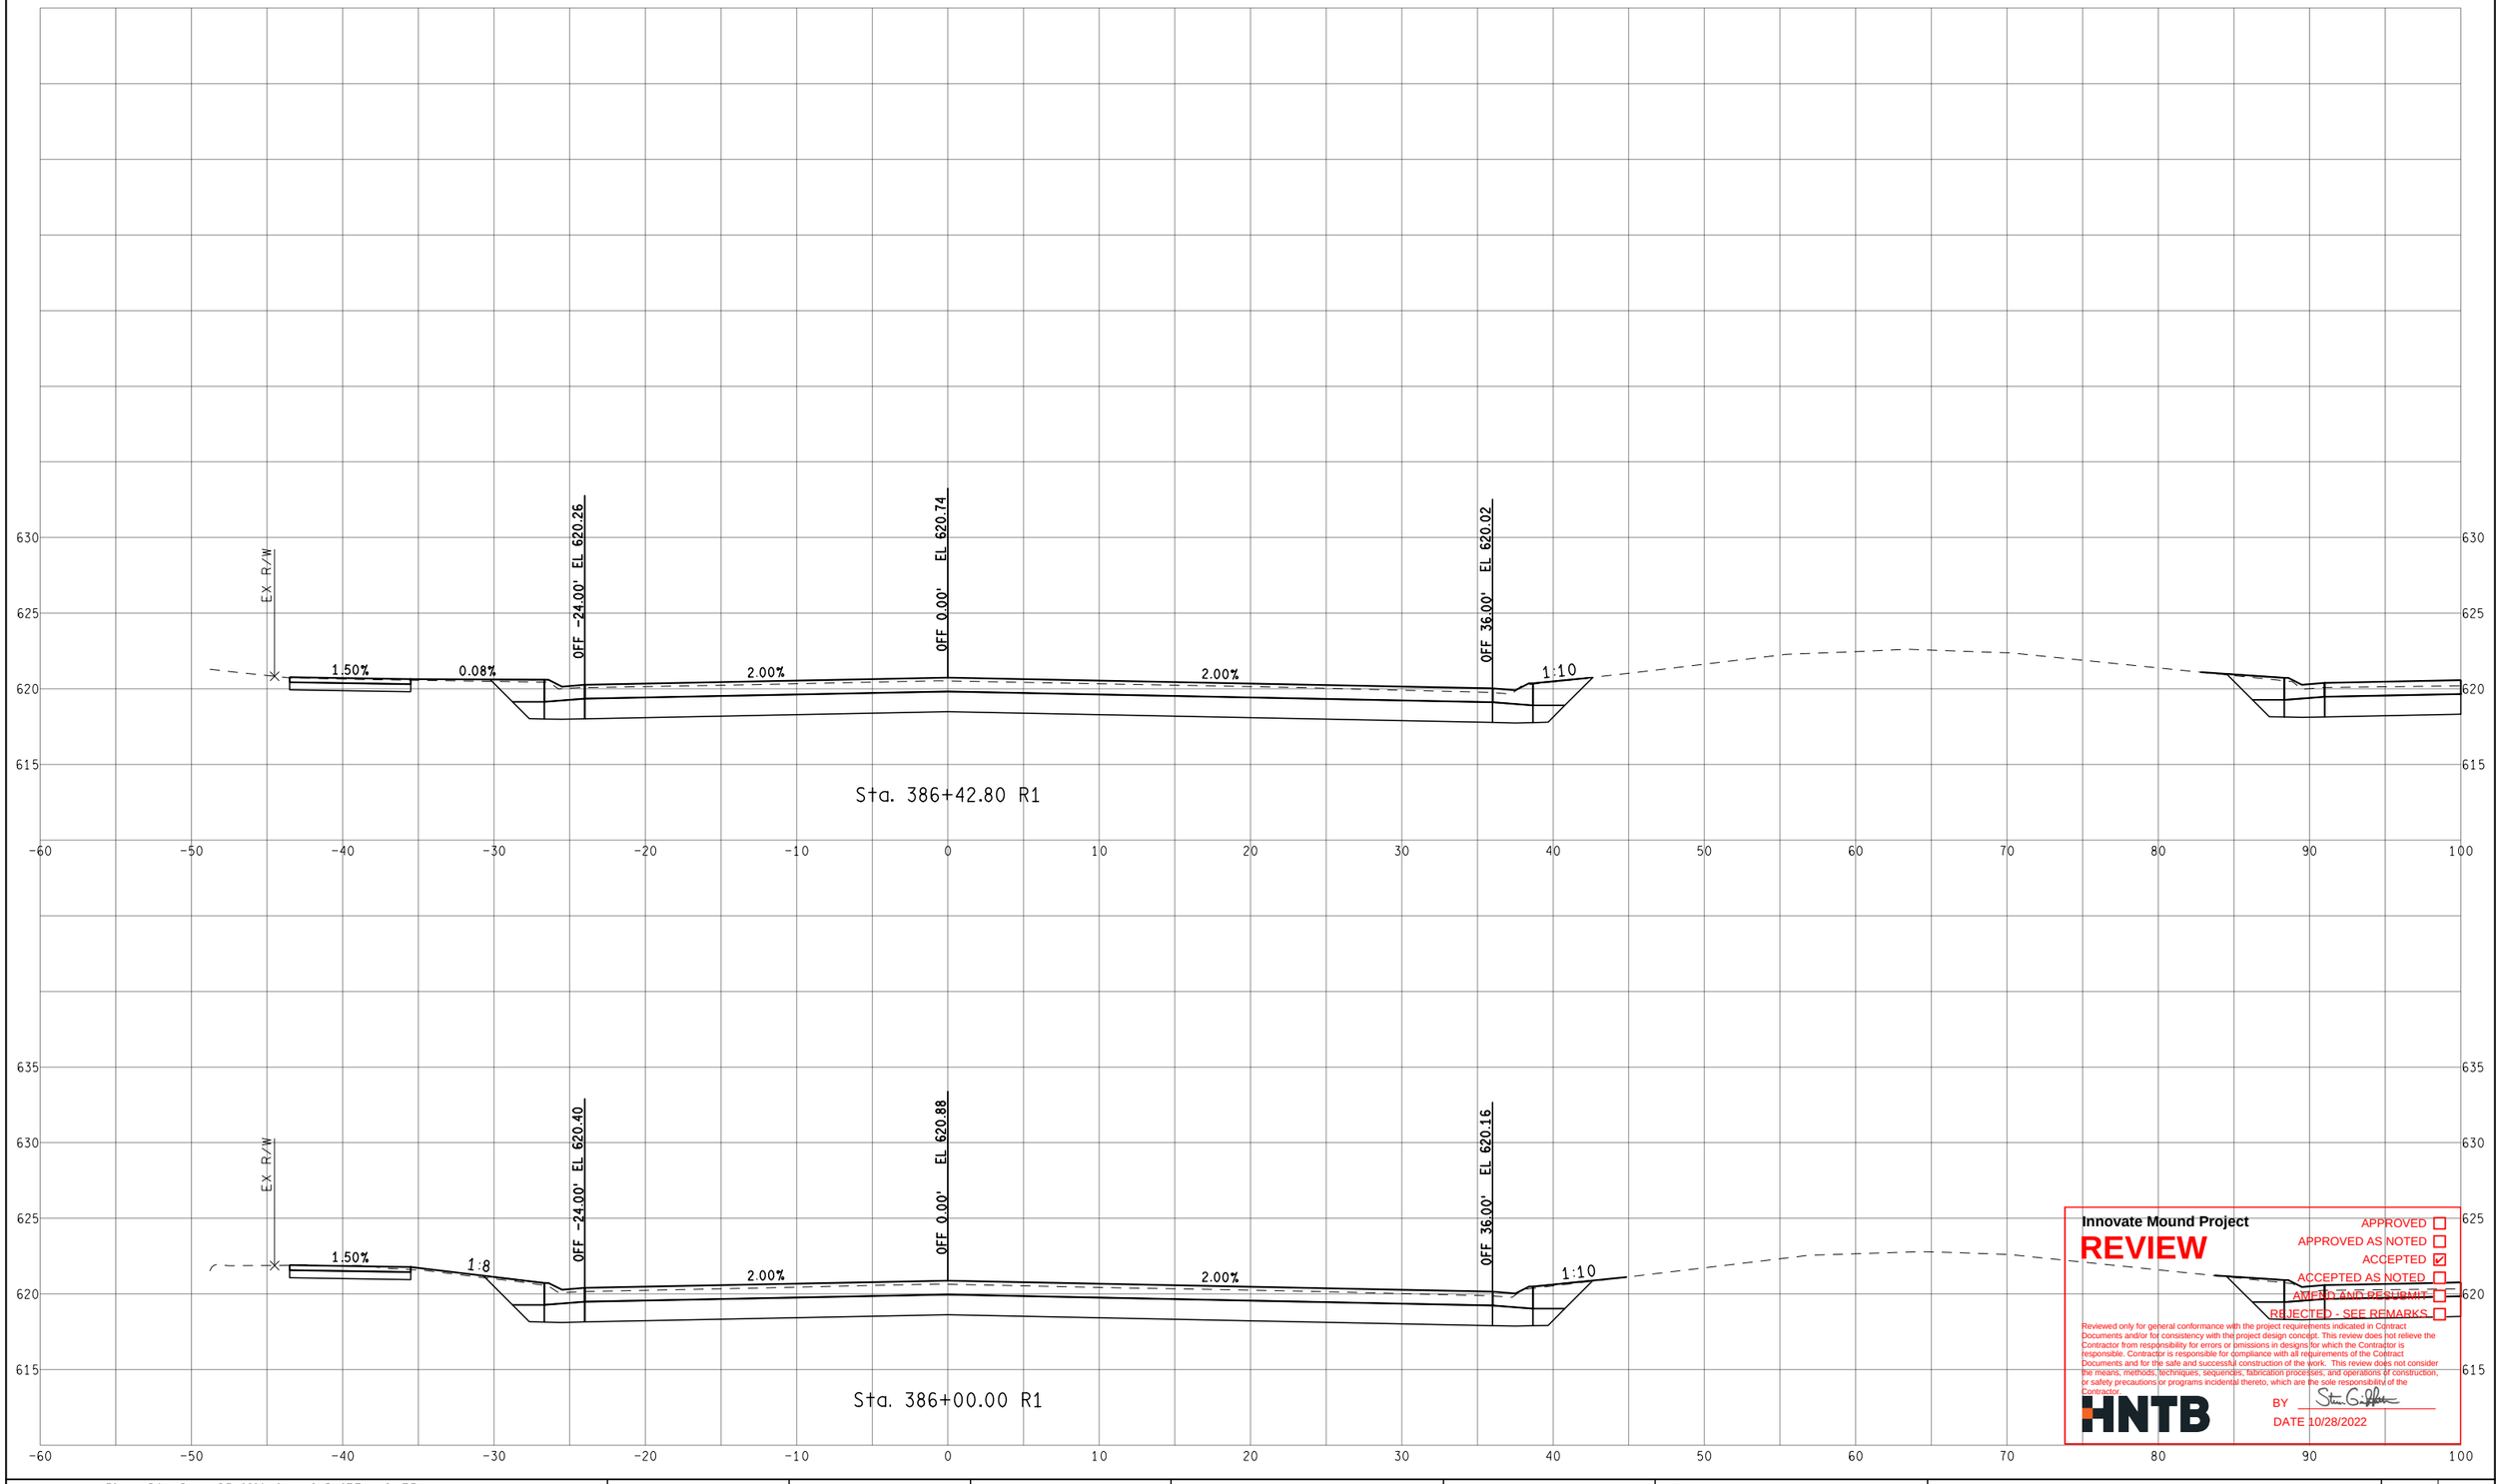

Innovate Mound Project

REVIEW

APPROVED ☐
APPROVED AS NOTED ☐
ACCEPTED ☑
ACCEPTED AS NOTED ☐
AMEND AND RESUBMIT ☐
REJECTED - SEE REMARKS ☐

Reviewed only for general conformance with the project requirements indicated in Contract Documents and/or for consistency with the project design concept. This review does not relieve the Contractor from responsibility for errors or omissions in designs for which the Contractor is responsible. Contractor is responsible for compliance with all requirements of the Contract Documents and for the safe and successful construction of the work. This review does not consider the means, methods, techniques, sequences, fabrication processes, and operations of construction, or safety precautions or programs incidental thereto, which are the sole responsibility of the Contractor.

HNTB

BY

DATE 10/28/2022

FINAL ROW PLAN REVISIONS (SUBMITTAL DATE:)							
NO.	DATE	AUTH	DESCRIPTION	NO.	DATE	AUTH	DESCRIPTION

Department of Roads

VERT. (FT) 0 10
HORZ. (FT) 0 10


FILE:

DATE: 10/12/22
DESIGN UNIT: XXX
TSC: MACOMB

CS: INFR50000
JN: 207178A

STA. 386+00.00 R1 TO STA. 386+42.80 R1
SB MOUND RD

DRAWING
SHEET
SECT

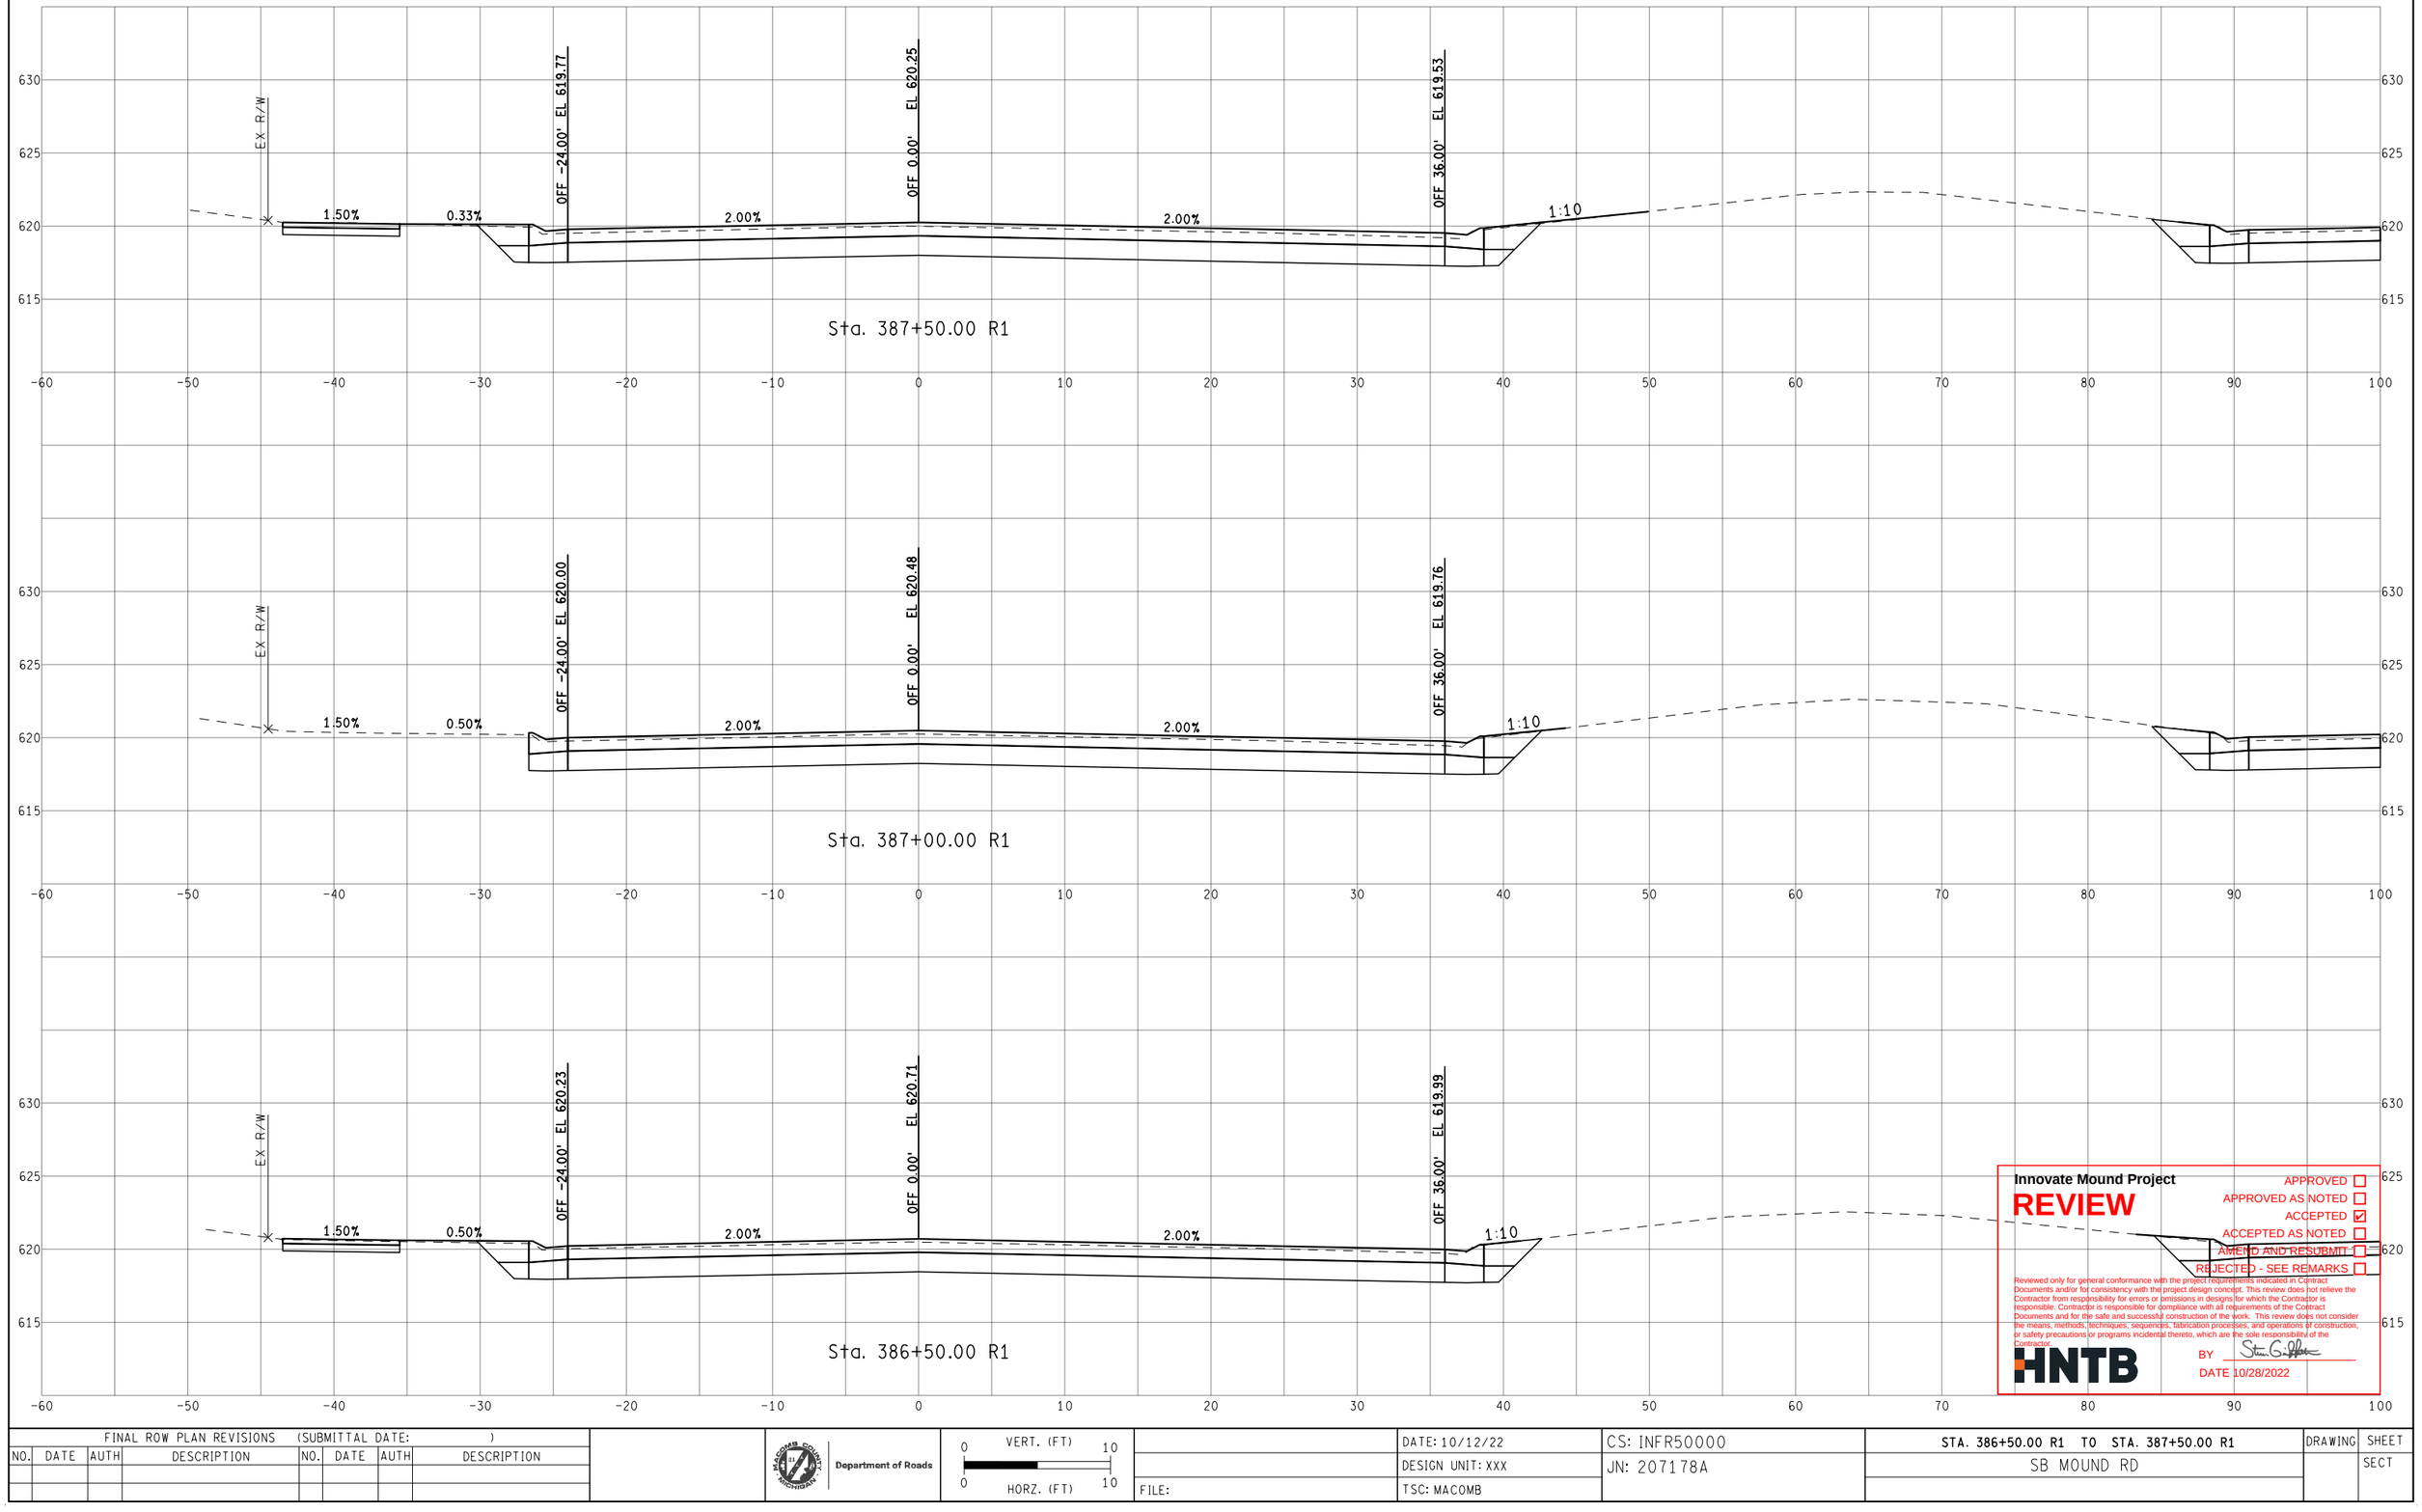

Innovate Mound Project

REVIEW

APPROVED ☐
APPROVED AS NOTED ☐
ACCEPTED ☑
ACCEPTED AS NOTED ☐
AMEND AND RESUBMIT ☐
REJECTED - SEE REMARKS ☐

Reviewed only for general conformance with the project requirements indicated in Contract Documents and/or for consistency with the project design concept. This review does not relieve the Contractor from responsibility for errors or omissions in designs for which the Contractor is responsible. Contractor is responsible for compliance with all requirements of the Contract Documents and for the safe and successful construction of the work. This review does not consider the means, methods, techniques, sequences, fabrication processes, and operations of construction, or safety precautions or programs incidental thereto, which are the sole responsibility of the Contractor.

HNTB

BY Steven Griffin

DATE 10/28/2022

FINAL ROW PLAN REVISIONS (SUBMITTAL DATE:)							
NO.	DATE	AUTH	DESCRIPTION	NO.	DATE	AUTH	DESCRIPTION

Department of Roads

VERT. (FT) 0 10

HORZ. (FT) 0 10

FILE:

DATE: 10/12/22

DESIGN UNIT: XXX

TSC: MACOMB

CS: INFR50000

JN: 207178A


STA. 386+50.00 R1 TO STA. 387+50.00 R1

SB MOUND RD

DRAWING

SHEET

SECT

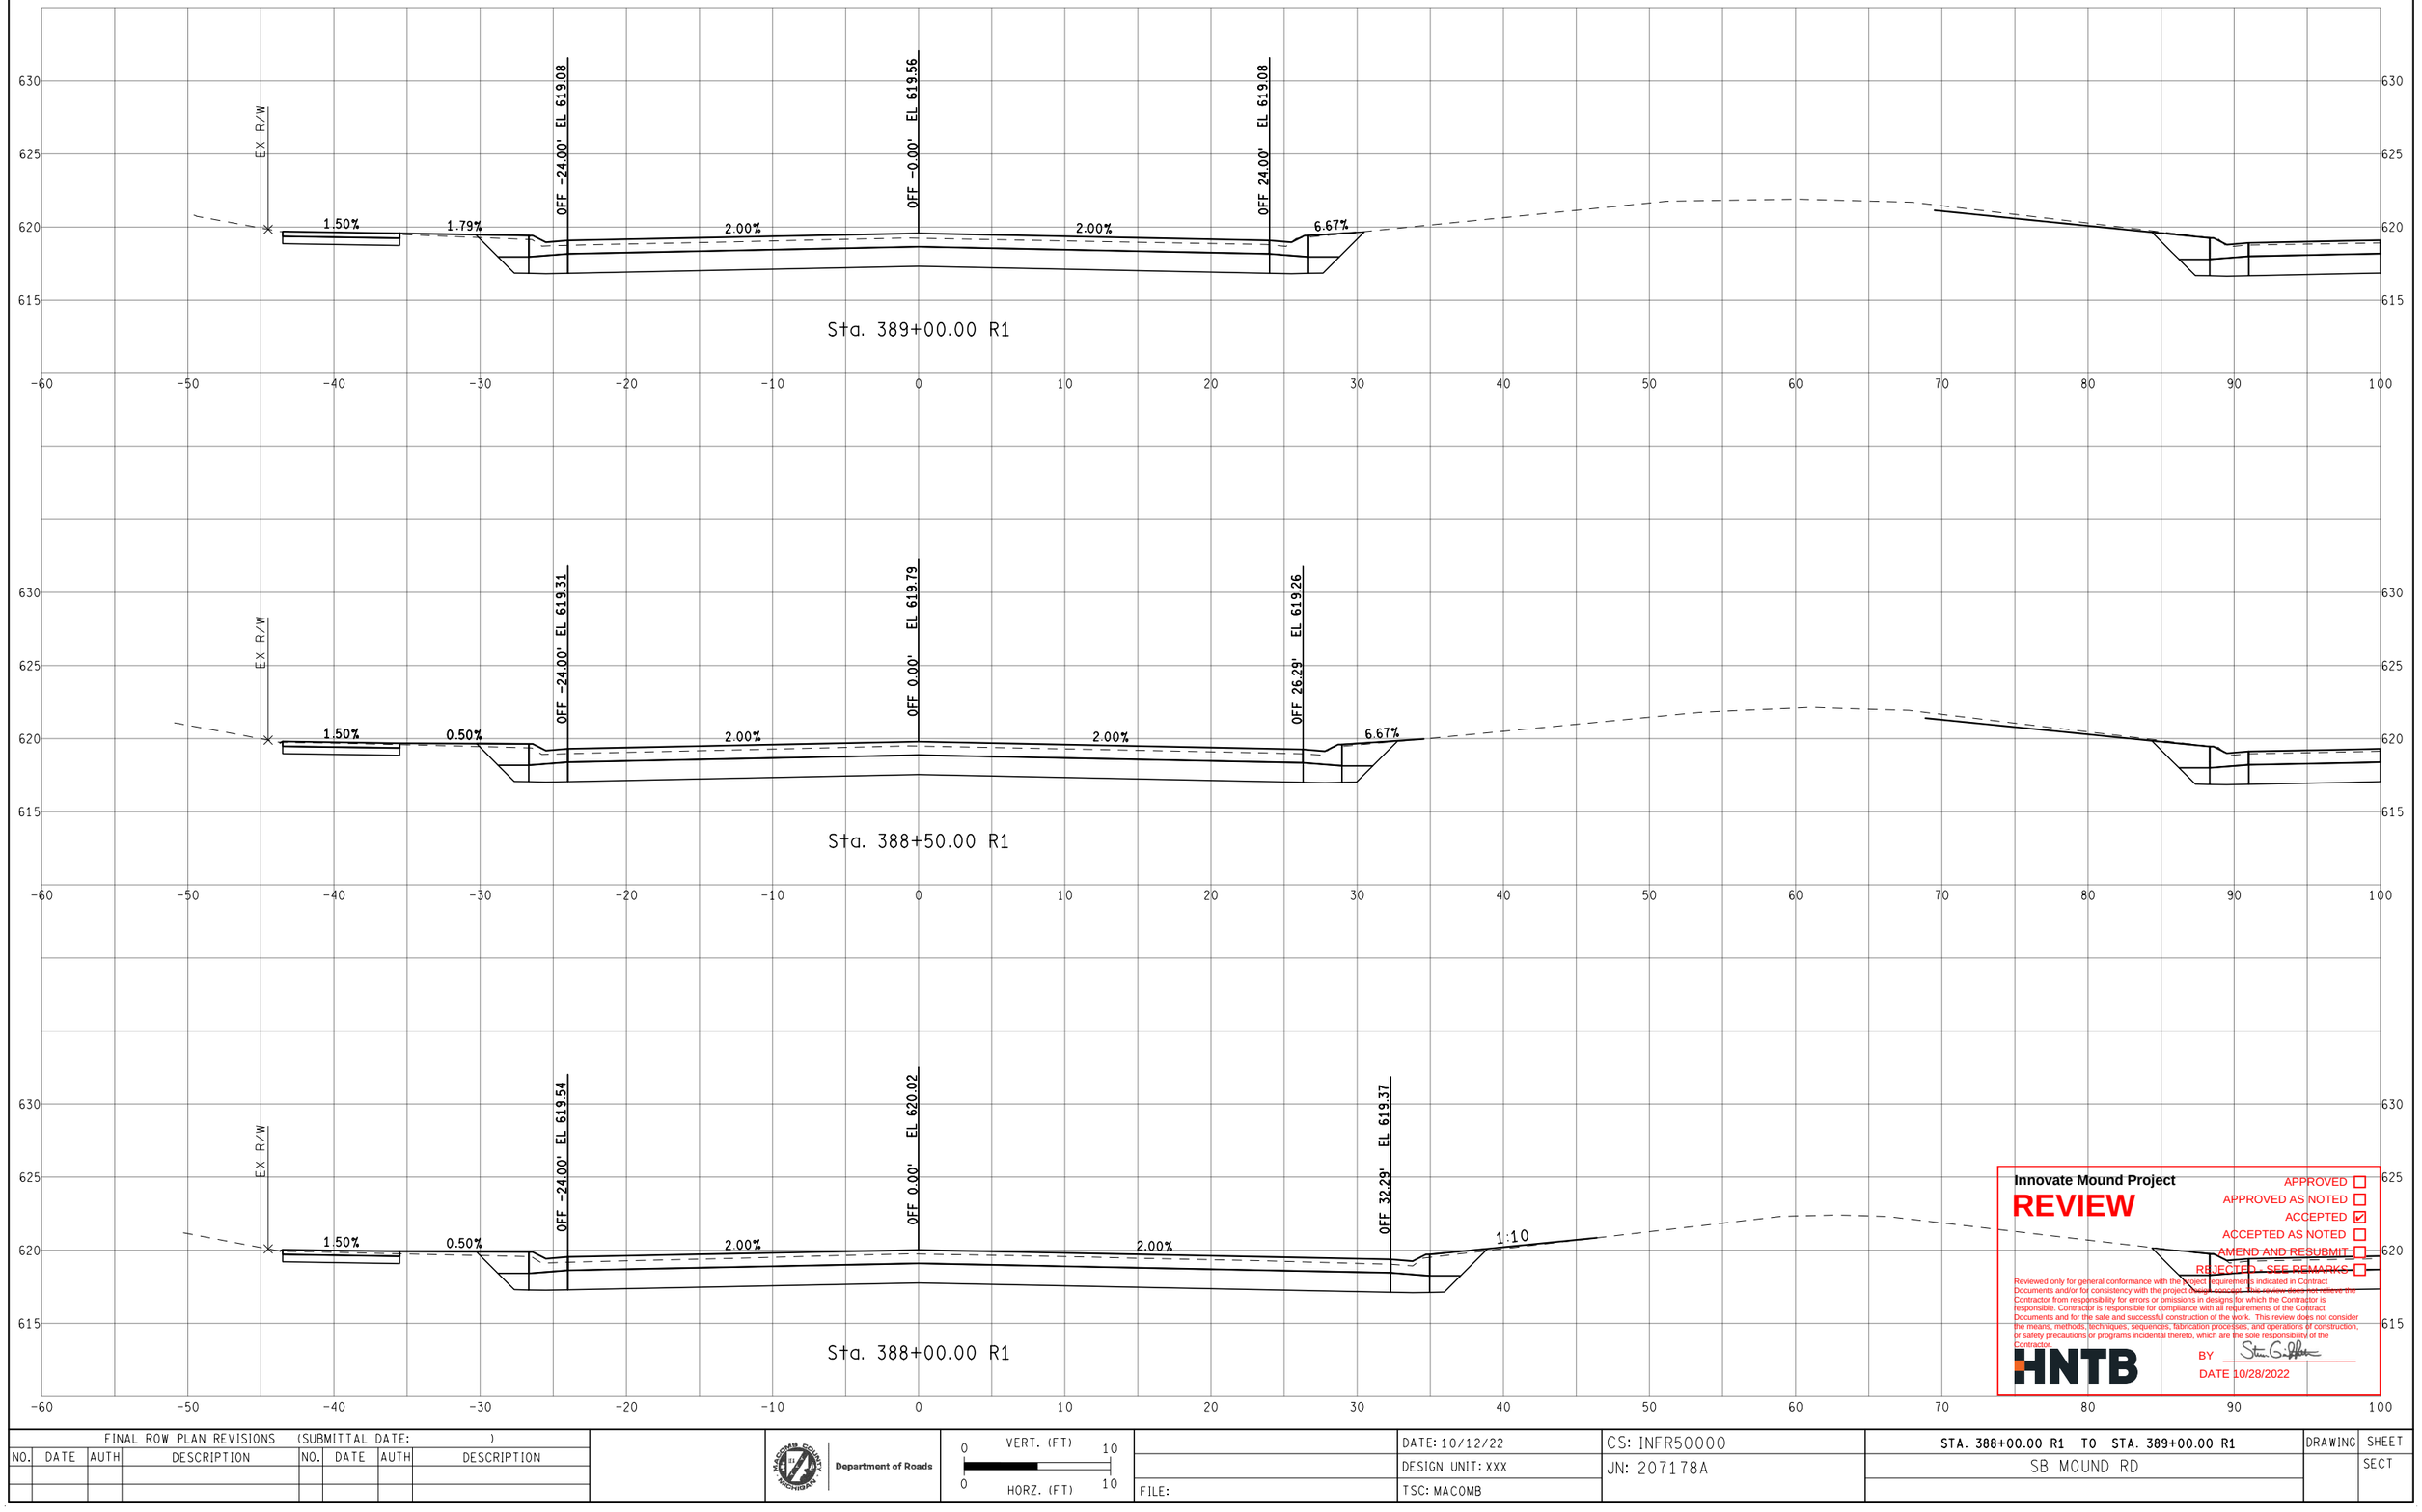

Innovate Mound Project

REVIEW

APPROVED ☐
APPROVED AS NOTED ☐
ACCEPTED ☑
ACCEPTED AS NOTED ☐
AMEND AND RESUBMIT ☐
REJECTED - SEE REMARKS ☐

Reviewed only for general conformance with the Project requirements indicated in Contract Documents and/or for consistency with the project design concept. This review does not relieve the Contractor from responsibility for errors or omissions in designs for which the Contractor is responsible. Contractor is responsible for compliance with all requirements of the Contract Documents and for the safe and successful construction of the work. This review does not consider the means, methods, techniques, sequences, fabrication processes, and operations of construction, or safety precautions or programs incidental thereto, which are the sole responsibility of the Contractor.

HNTB

BY Steven G. Peltier

DATE 10/28/2022

FINAL ROW PLAN REVISIONS (SUBMITTAL DATE:)							
NO.	DATE	AUTH	DESCRIPTION	NO.	DATE	AUTH	DESCRIPTION

MACOMB COUNTY MICHIGAN — Department of Roads

VERT. (FT) 0 10

HORZ. (FT) 0 10

FILE:

DATE: 10/12/22

DESIGN UNIT: XXX

TSC: MACOMB

CS: INFR50000

JN: 207178A


STA. 388+00.00 R1 TO STA. 389+00.00 R1

SB MOUND RD

DRAWING

SHEET

SECT

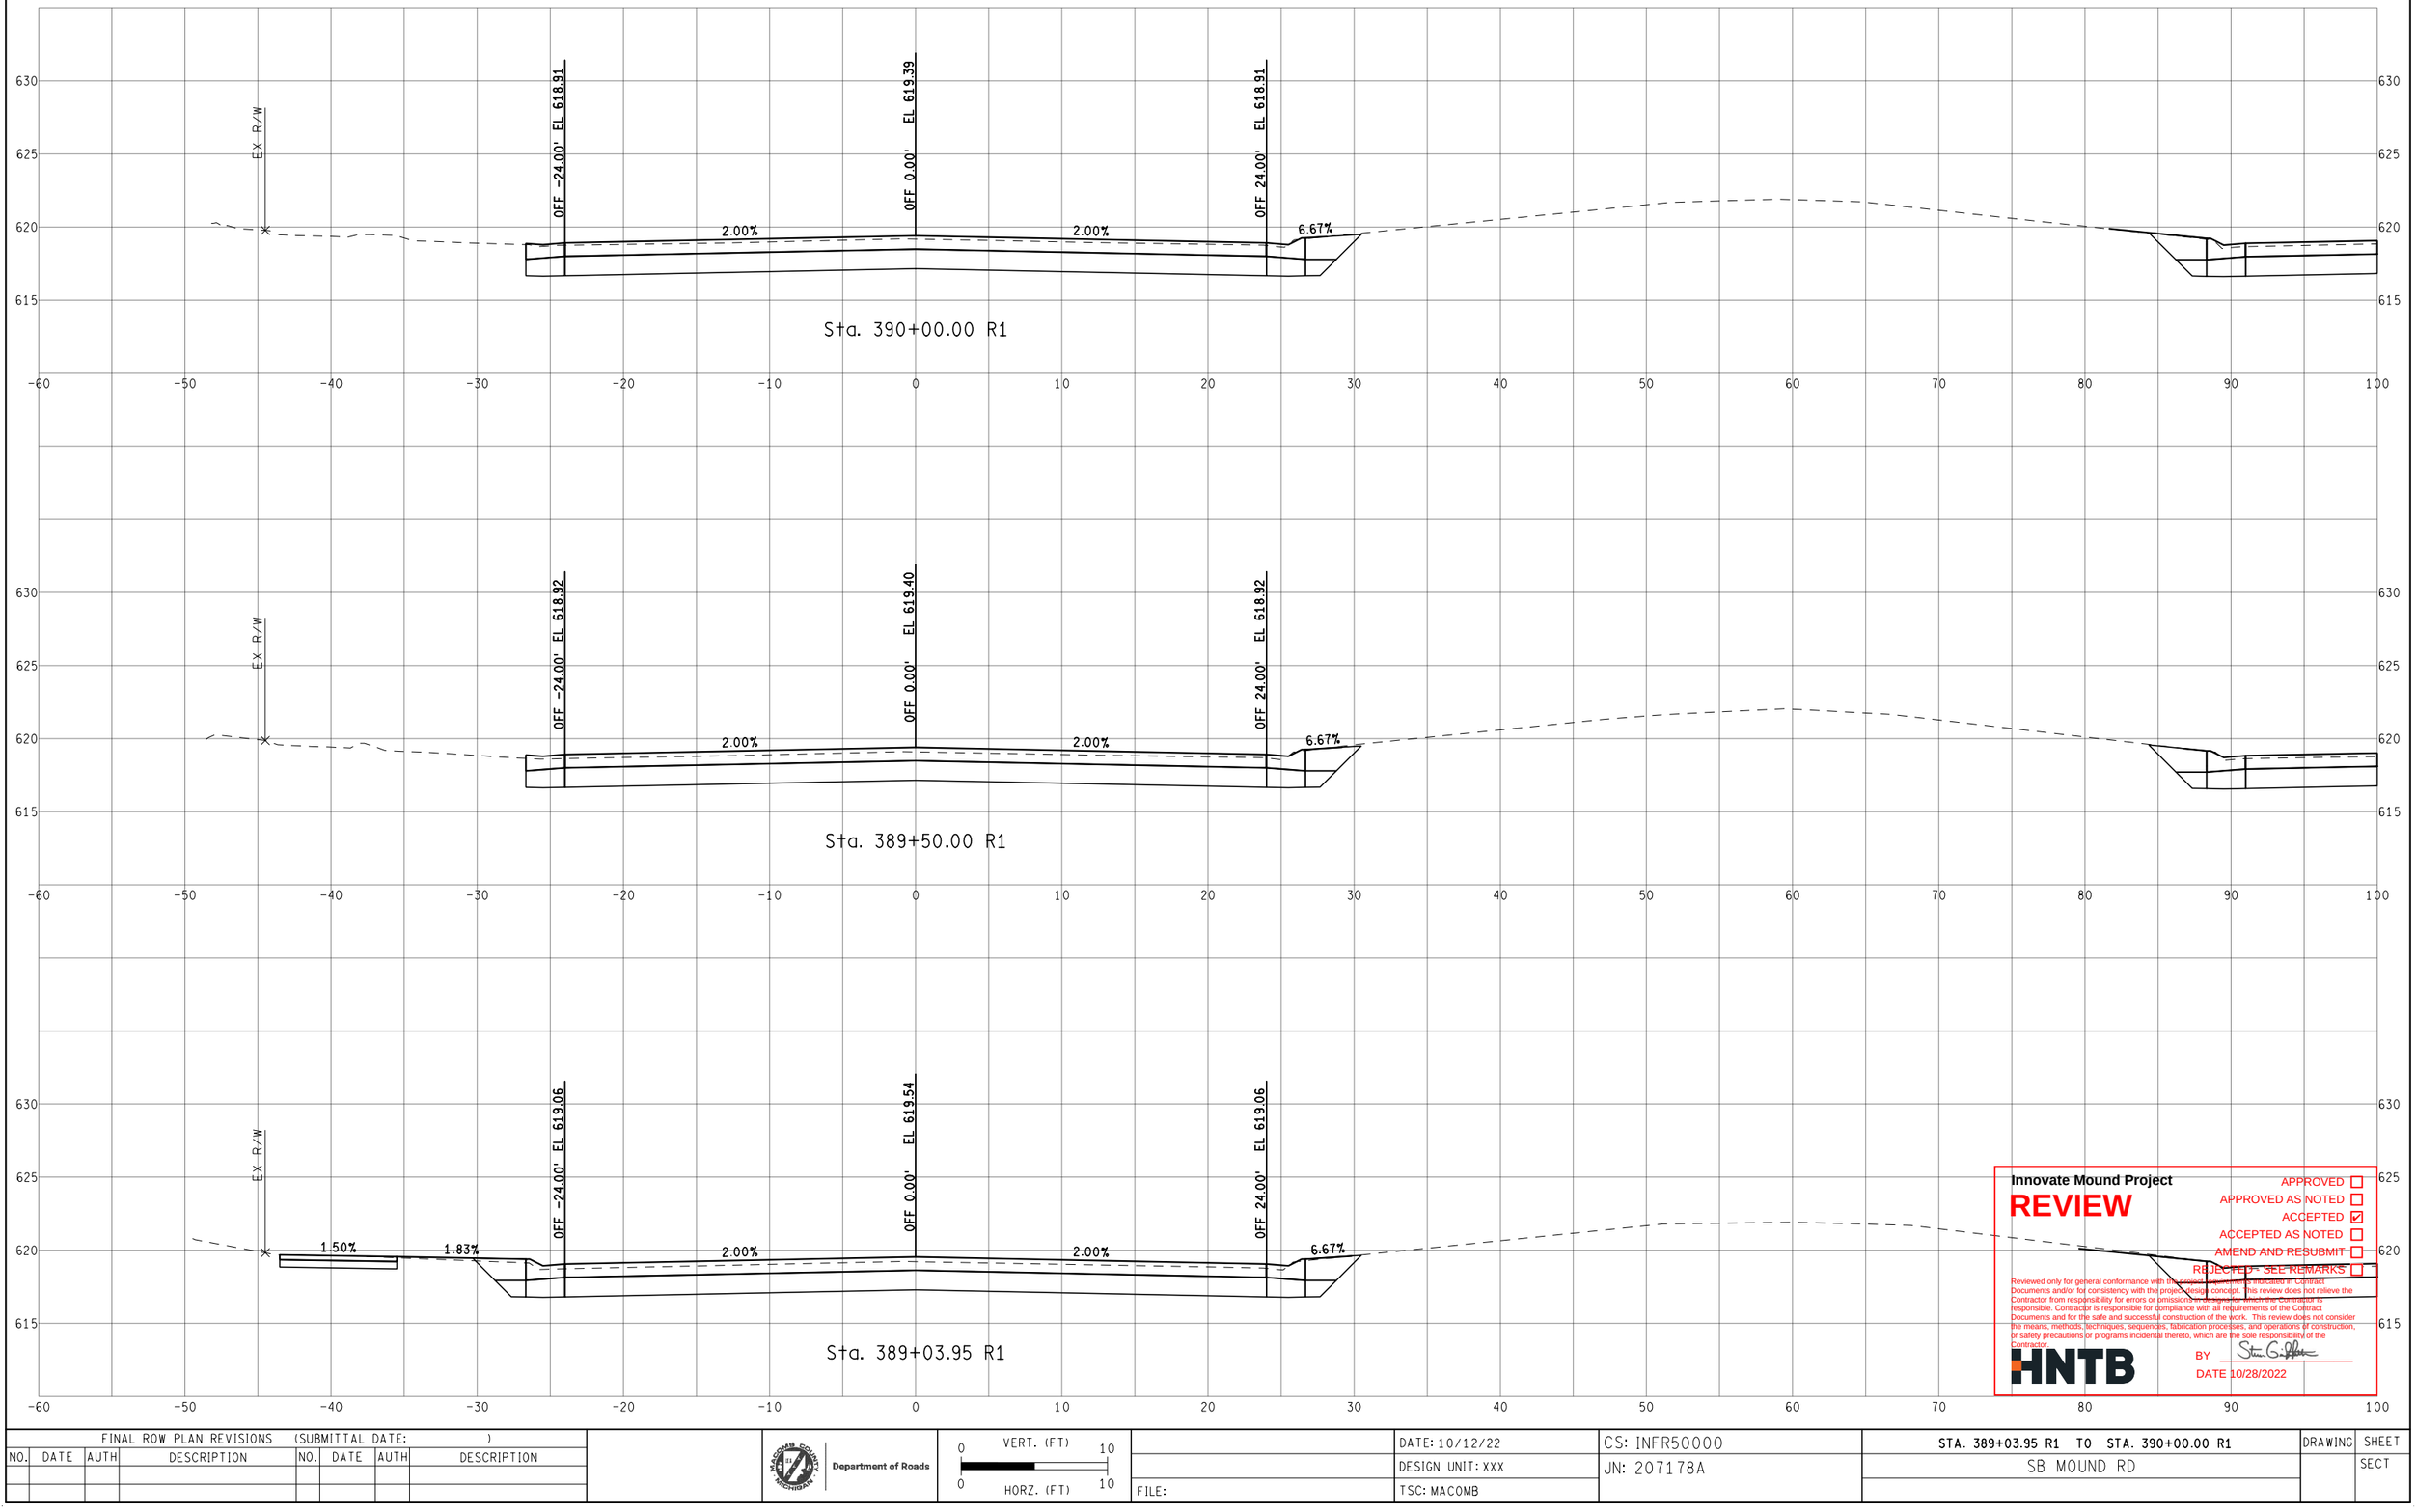

Innovate Mound Project

REVIEW

APPROVED ☐
APPROVED AS NOTED ☐
ACCEPTED ☑
ACCEPTED AS NOTED ☐
AMEND AND RESUBMIT ☐
REJECTED - SEE REMARKS ☐

Reviewed only for general conformance with the revised Contract Documents and/or for consistency with the project design concept. This review does not relieve the Contractor from responsibility for errors or omissions in the plans, which the Contractor is responsible. Contractor is responsible for compliance with all requirements of the Cotract Documents and for the safe and successful construction of the work. This review does not consider the means, methods, techniques, sequences, fabrication processes, and operations of construction, or safety precautions or programs incidental thereto, which are the sole responsibility of the Contractor.

HNTB

BY Steven G. Griffin

DATE 10/28/2022

FINAL ROW PLAN REVISIONS (SUBMITTAL DATE:)							
NO.	DATE	AUTH	DESCRIPTION	NO.	DATE	AUTH	DESCRIPTION

Department of Roads

VERT. (FT) 0 10

HORZ. (FT) 0 10

FILE:

DATE: 10/12/22

DESIGN UNIT: XXX

TSC: MACOMB

CS: INFR50000

JN: 207178A


STA. 389+03.95 R1 TO STA. 390+00.00 R1

SB MOUND RD

DRAWING

SHEET

SECT

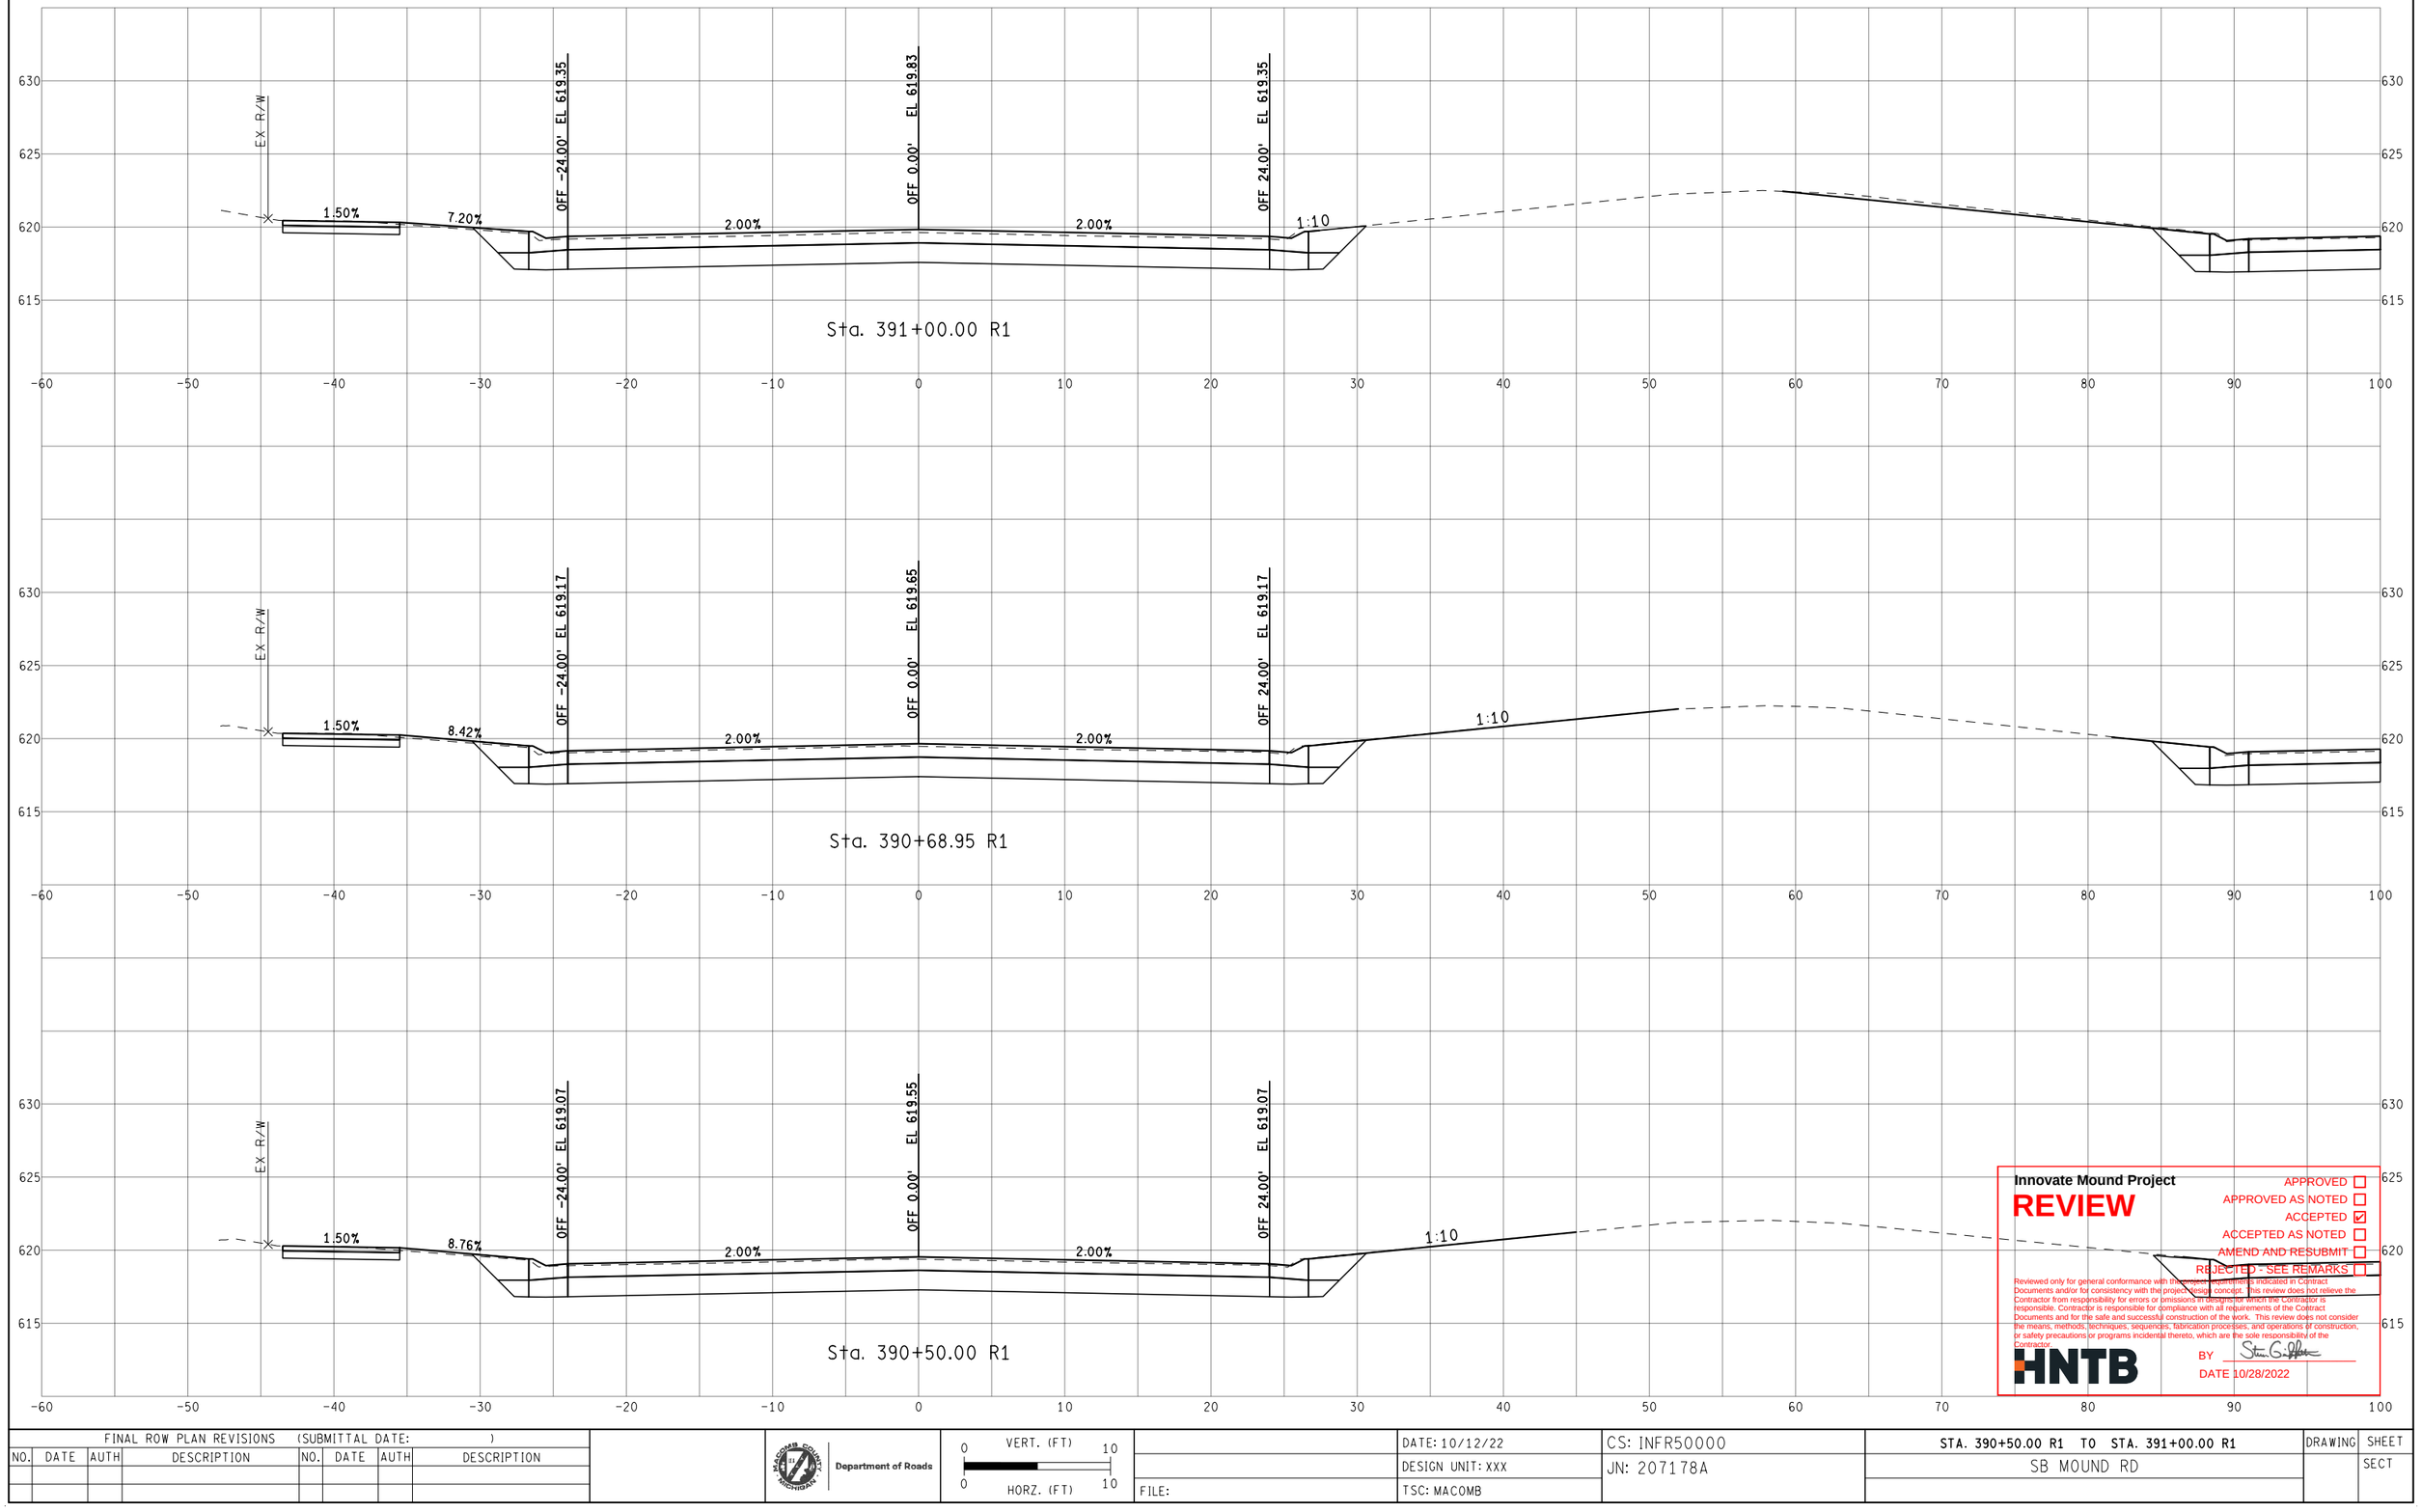

Innovate Mound Project

REVIEW

APPROVED ☐
APPROVED AS NOTED ☐
ACCEPTED ☑
ACCEPTED AS NOTED ☐
AMEND AND RESUBMIT ☐
REJECTED - SEE REMARKS ☐

Reviewed only for general conformance with the contract documents indicated in Contract Documents and/or for consistency with the project design concept. This review does not relieve the Contractor from responsibility for errors or omissions in designs which the Contractor is responsible. Contractor is responsible for compliance with all requirements of the Contract Documents and for the safe and successful construction of the work. This review does not consider the means, methods, techniques, sequences, fabrication processes, and operations of construction, or safety precautions or programs incidental thereto, which are the sole responsibility of the Contractor.

HNTB

BY Steven G. Fisher

DATE 10/28/2022

FINAL ROW PLAN REVISIONS (SUBMITTAL DATE:)							
NO.	DATE	AUTH	DESCRIPTION	NO.	DATE	AUTH	DESCRIPTION

Department of Roads

VERT. (FT) 0 10

HORZ. (FT) 0 10

FILE:

DATE: 10/12/22

DESIGN UNIT: XXX

TSC: MACOMB

CS: INFR50000

JN: 207178A


STA. 390+50.00 R1 TO STA. 391+00.00 R1

SB MOUND RD

DRAWING

SHEET

SECT

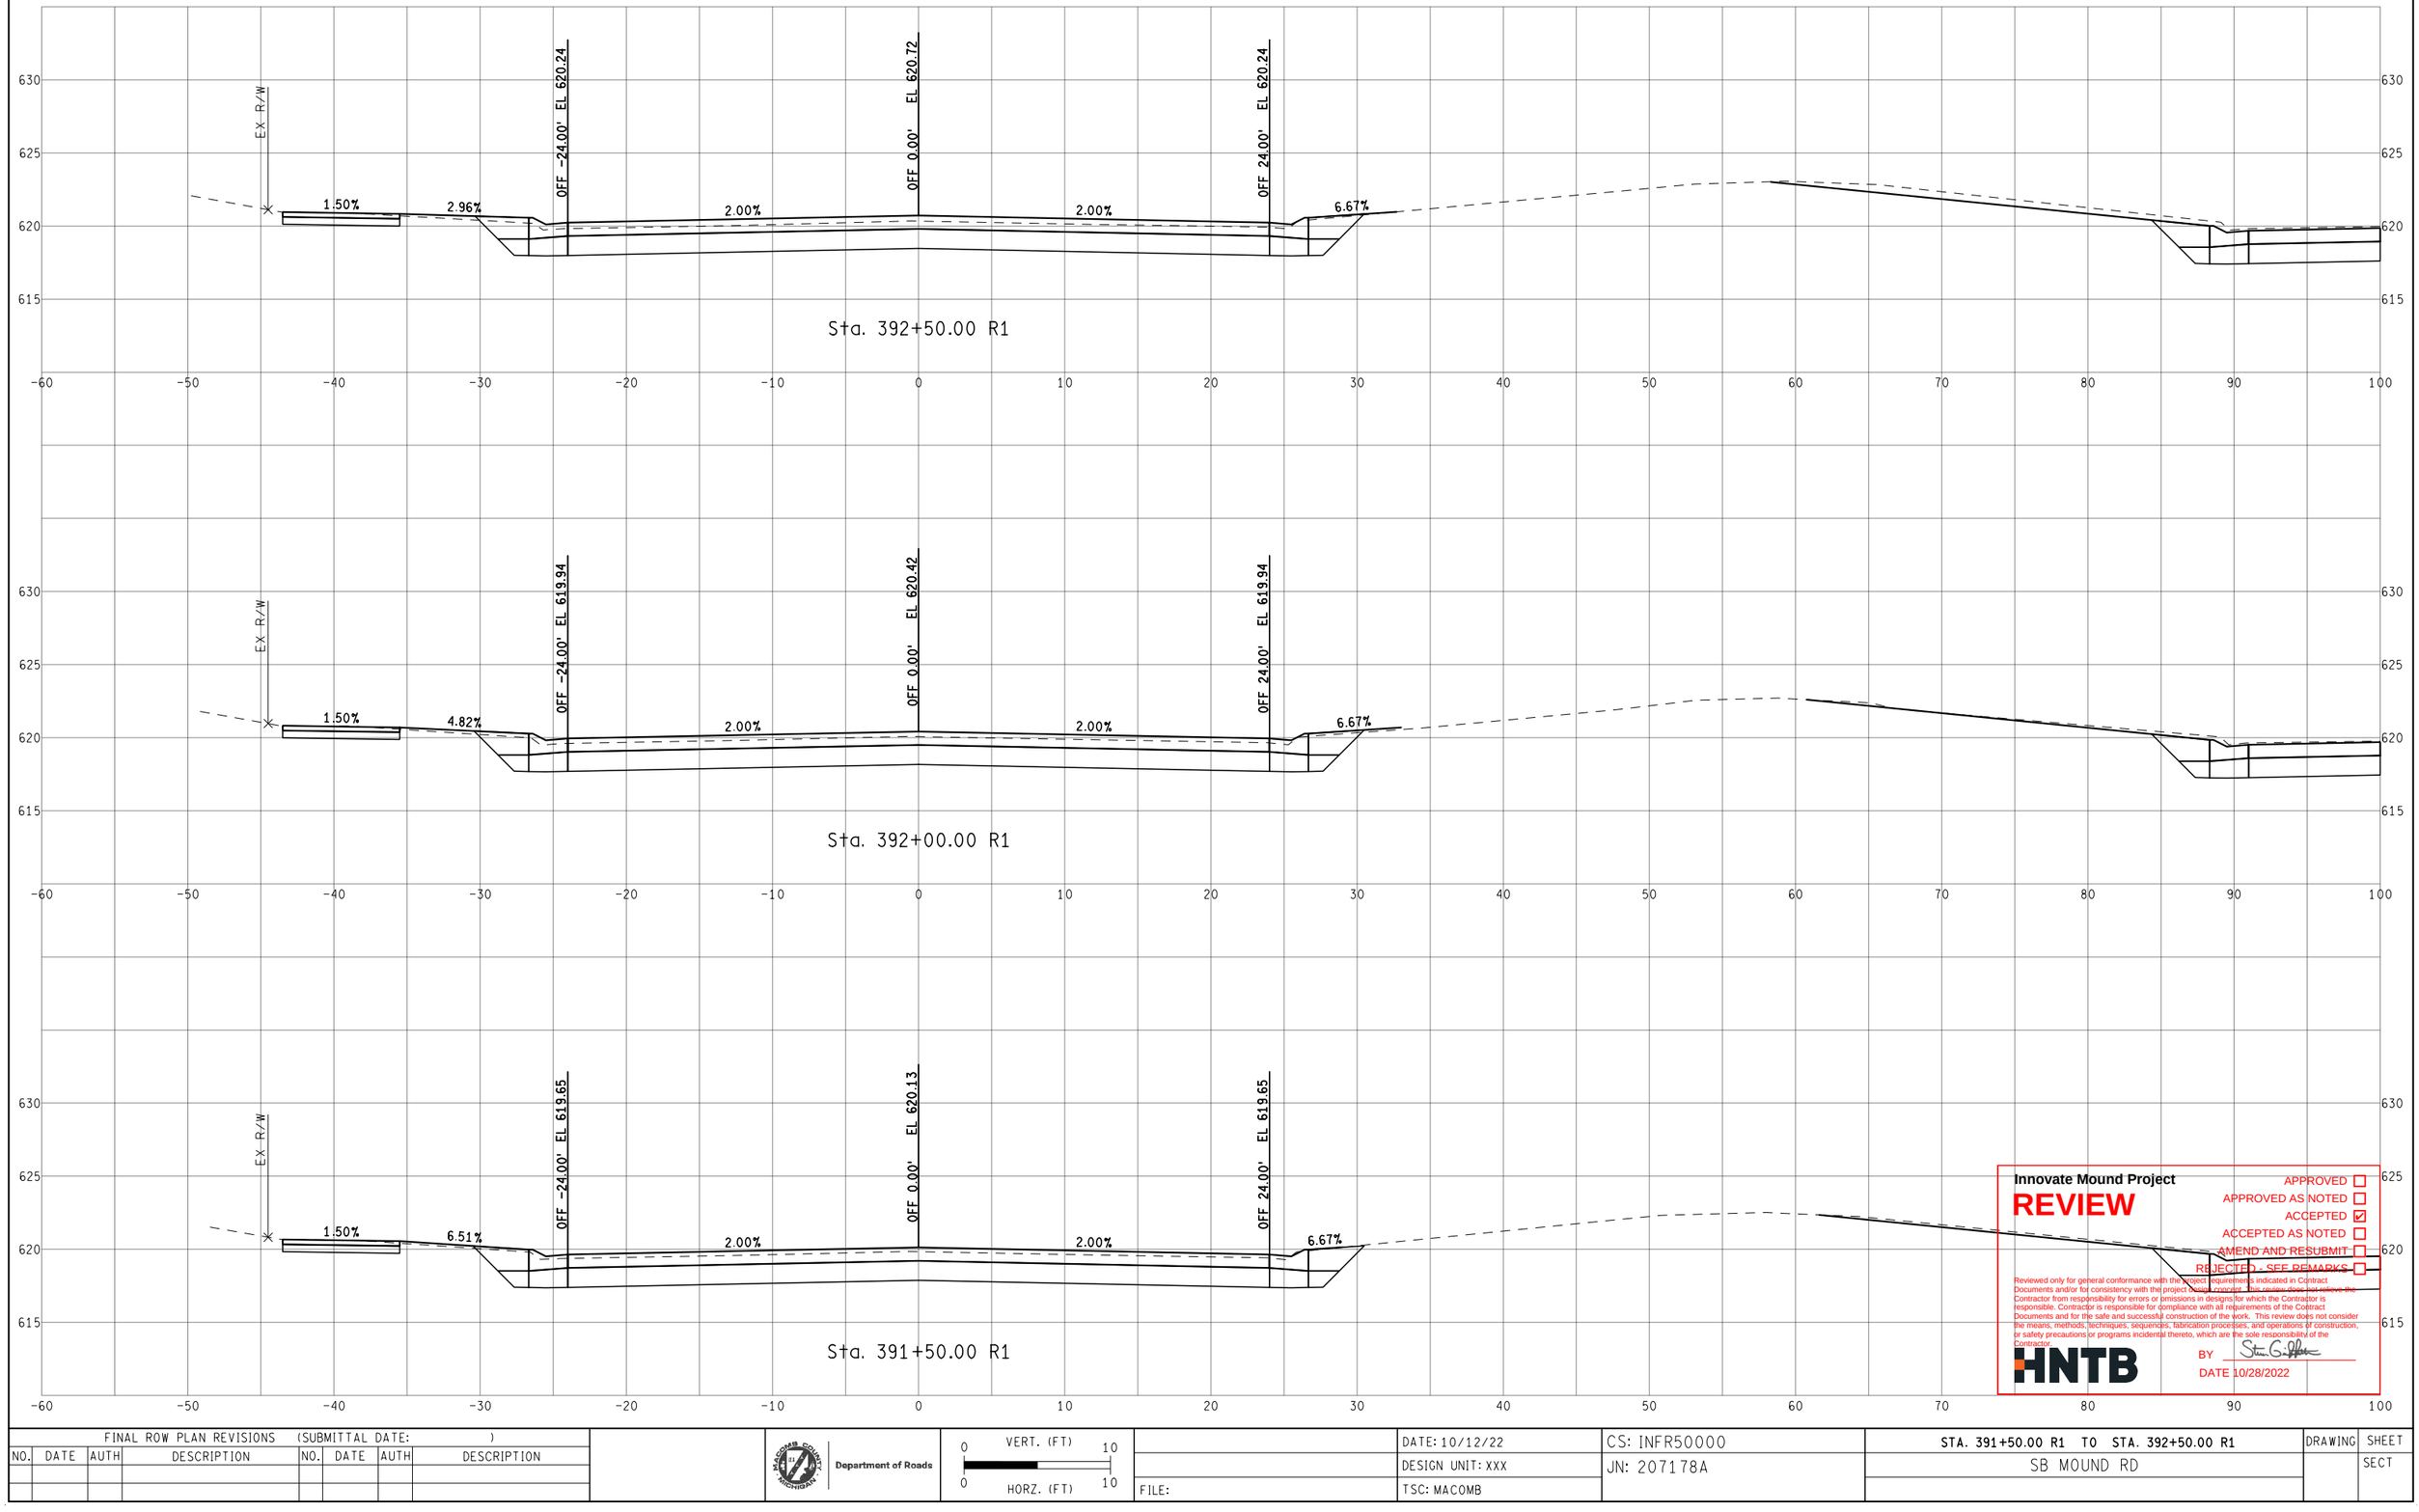

Innovate Mound Project

REVIEW

APPROVED ☐
APPROVED AS NOTED ☐
ACCEPTED ☑
ACCEPTED AS NOTED ☐
AMEND AND RESUBMIT ☐
REJECTED - SEE REMARKS ☐

Reviewed only for general conformance with the project requirements indicated in Contract Documents and/or for consistency with the project design concept. This review does not relieve the Contractor from responsibility for errors or omissions in designs for which the Contractor is responsible. Contractor is responsible for compliance with all requirements of the Contract Documents and for the safe and successful construction of the work. This review does not consider the means, methods, techniques, sequences, fabrication processes, and operations of construction, or safety precautions or programs incidental thereto, which are the sole responsibility of the Contractor.

HNTB

BY Steven G. Griffin

DATE 10/28/2022

FINAL ROW PLAN REVISIONS (SUBMITTAL DATE:)							
NO.	DATE	AUTH	DESCRIPTION	NO.	DATE	AUTH	DESCRIPTION

Department of Roads

VERT. (FT) 0 10

HORZ. (FT) 0 10

FILE:

DATE: 10/12/22

DESIGN UNIT: XXX

TSC: MACOMB

CS: INFR50000

JN: 207178A


STA. 391+50.00 R1 TO STA. 392+50.00 R1

SB MOUND RD

DRAWING

SHEET

SECT

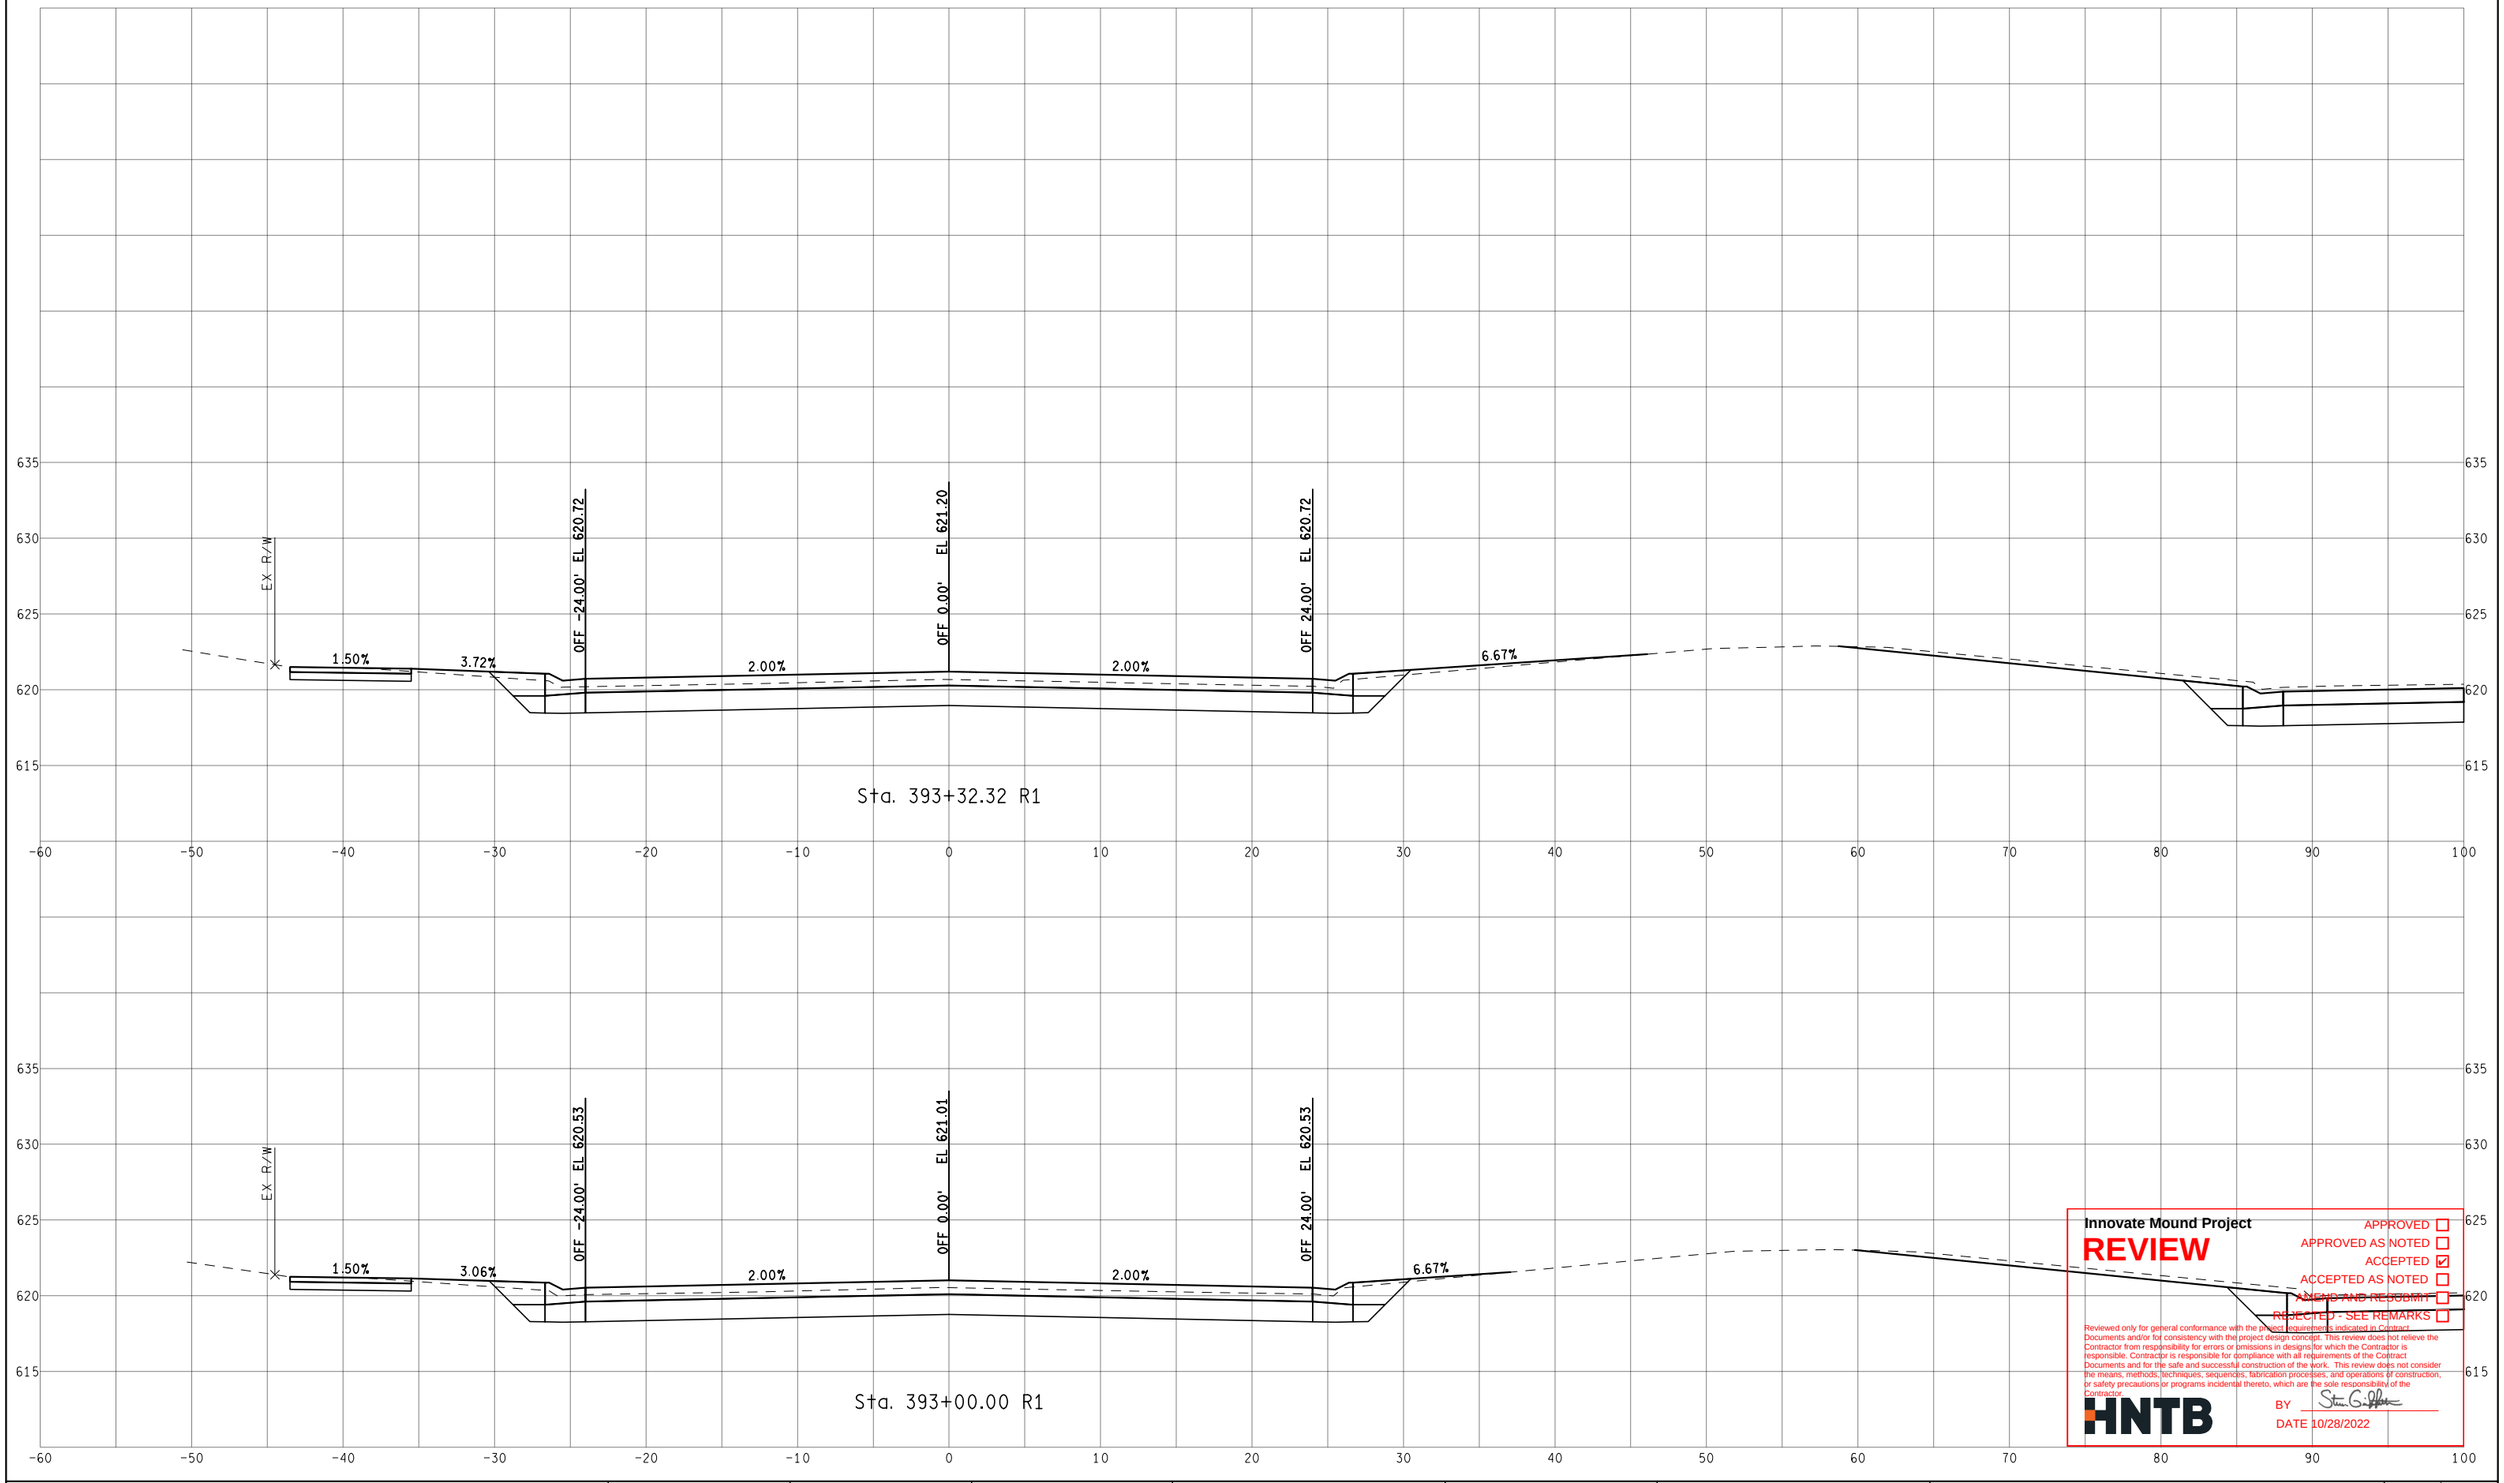

Sta. 393+32.32 R1

Sta. 393+00.00 R1

Innovate Mound Project

REVIEW

APPROVED ☐
APPROVED AS NOTED ☐
ACCEPTED ☑
ACCEPTED AS NOTED ☐
~~AMEND AND RESUBMIT~~ ☐
~~REJECTED - SEE REMARKS~~ ☐

Reviewed only for general conformance with the project requirements indicated in Contract Documents and/or for consistency with the project design concept. This review does not relieve the Contractor from responsibility for errors or omissions in designs for which the Contractor is responsible. Contractor is responsible for compliance with all requirements of the Contract Documents and for the safe and successful construction of the work. This review does not consider the means, methods, techniques, sequences, fabrication processes, and operations of construction, or safety precautions or programs incidental thereto, which are the sole responsibility of the Contractor.

HNTB

BY Steven G. Peltier

DATE 10/28/2022

FINAL ROW PLAN REVISIONS (SUBMITTAL DATE:)							
NO.	DATE	AUTH	DESCRIPTION	NO.	DATE	AUTH	DESCRIPTION

Department of Roads

0 VERT. (FT) 10

0 HORZ. (FT) 10

FILE:

DATE: 10/12/22

DESIGN UNIT: XXX

TSC: MACOMB

CS: INFR50000

JN: 207178A


STA. 393+00.00 R1 TO STA. 393+32.32 R1

SB MOUND RD

DRAWING

SHEET

SECT

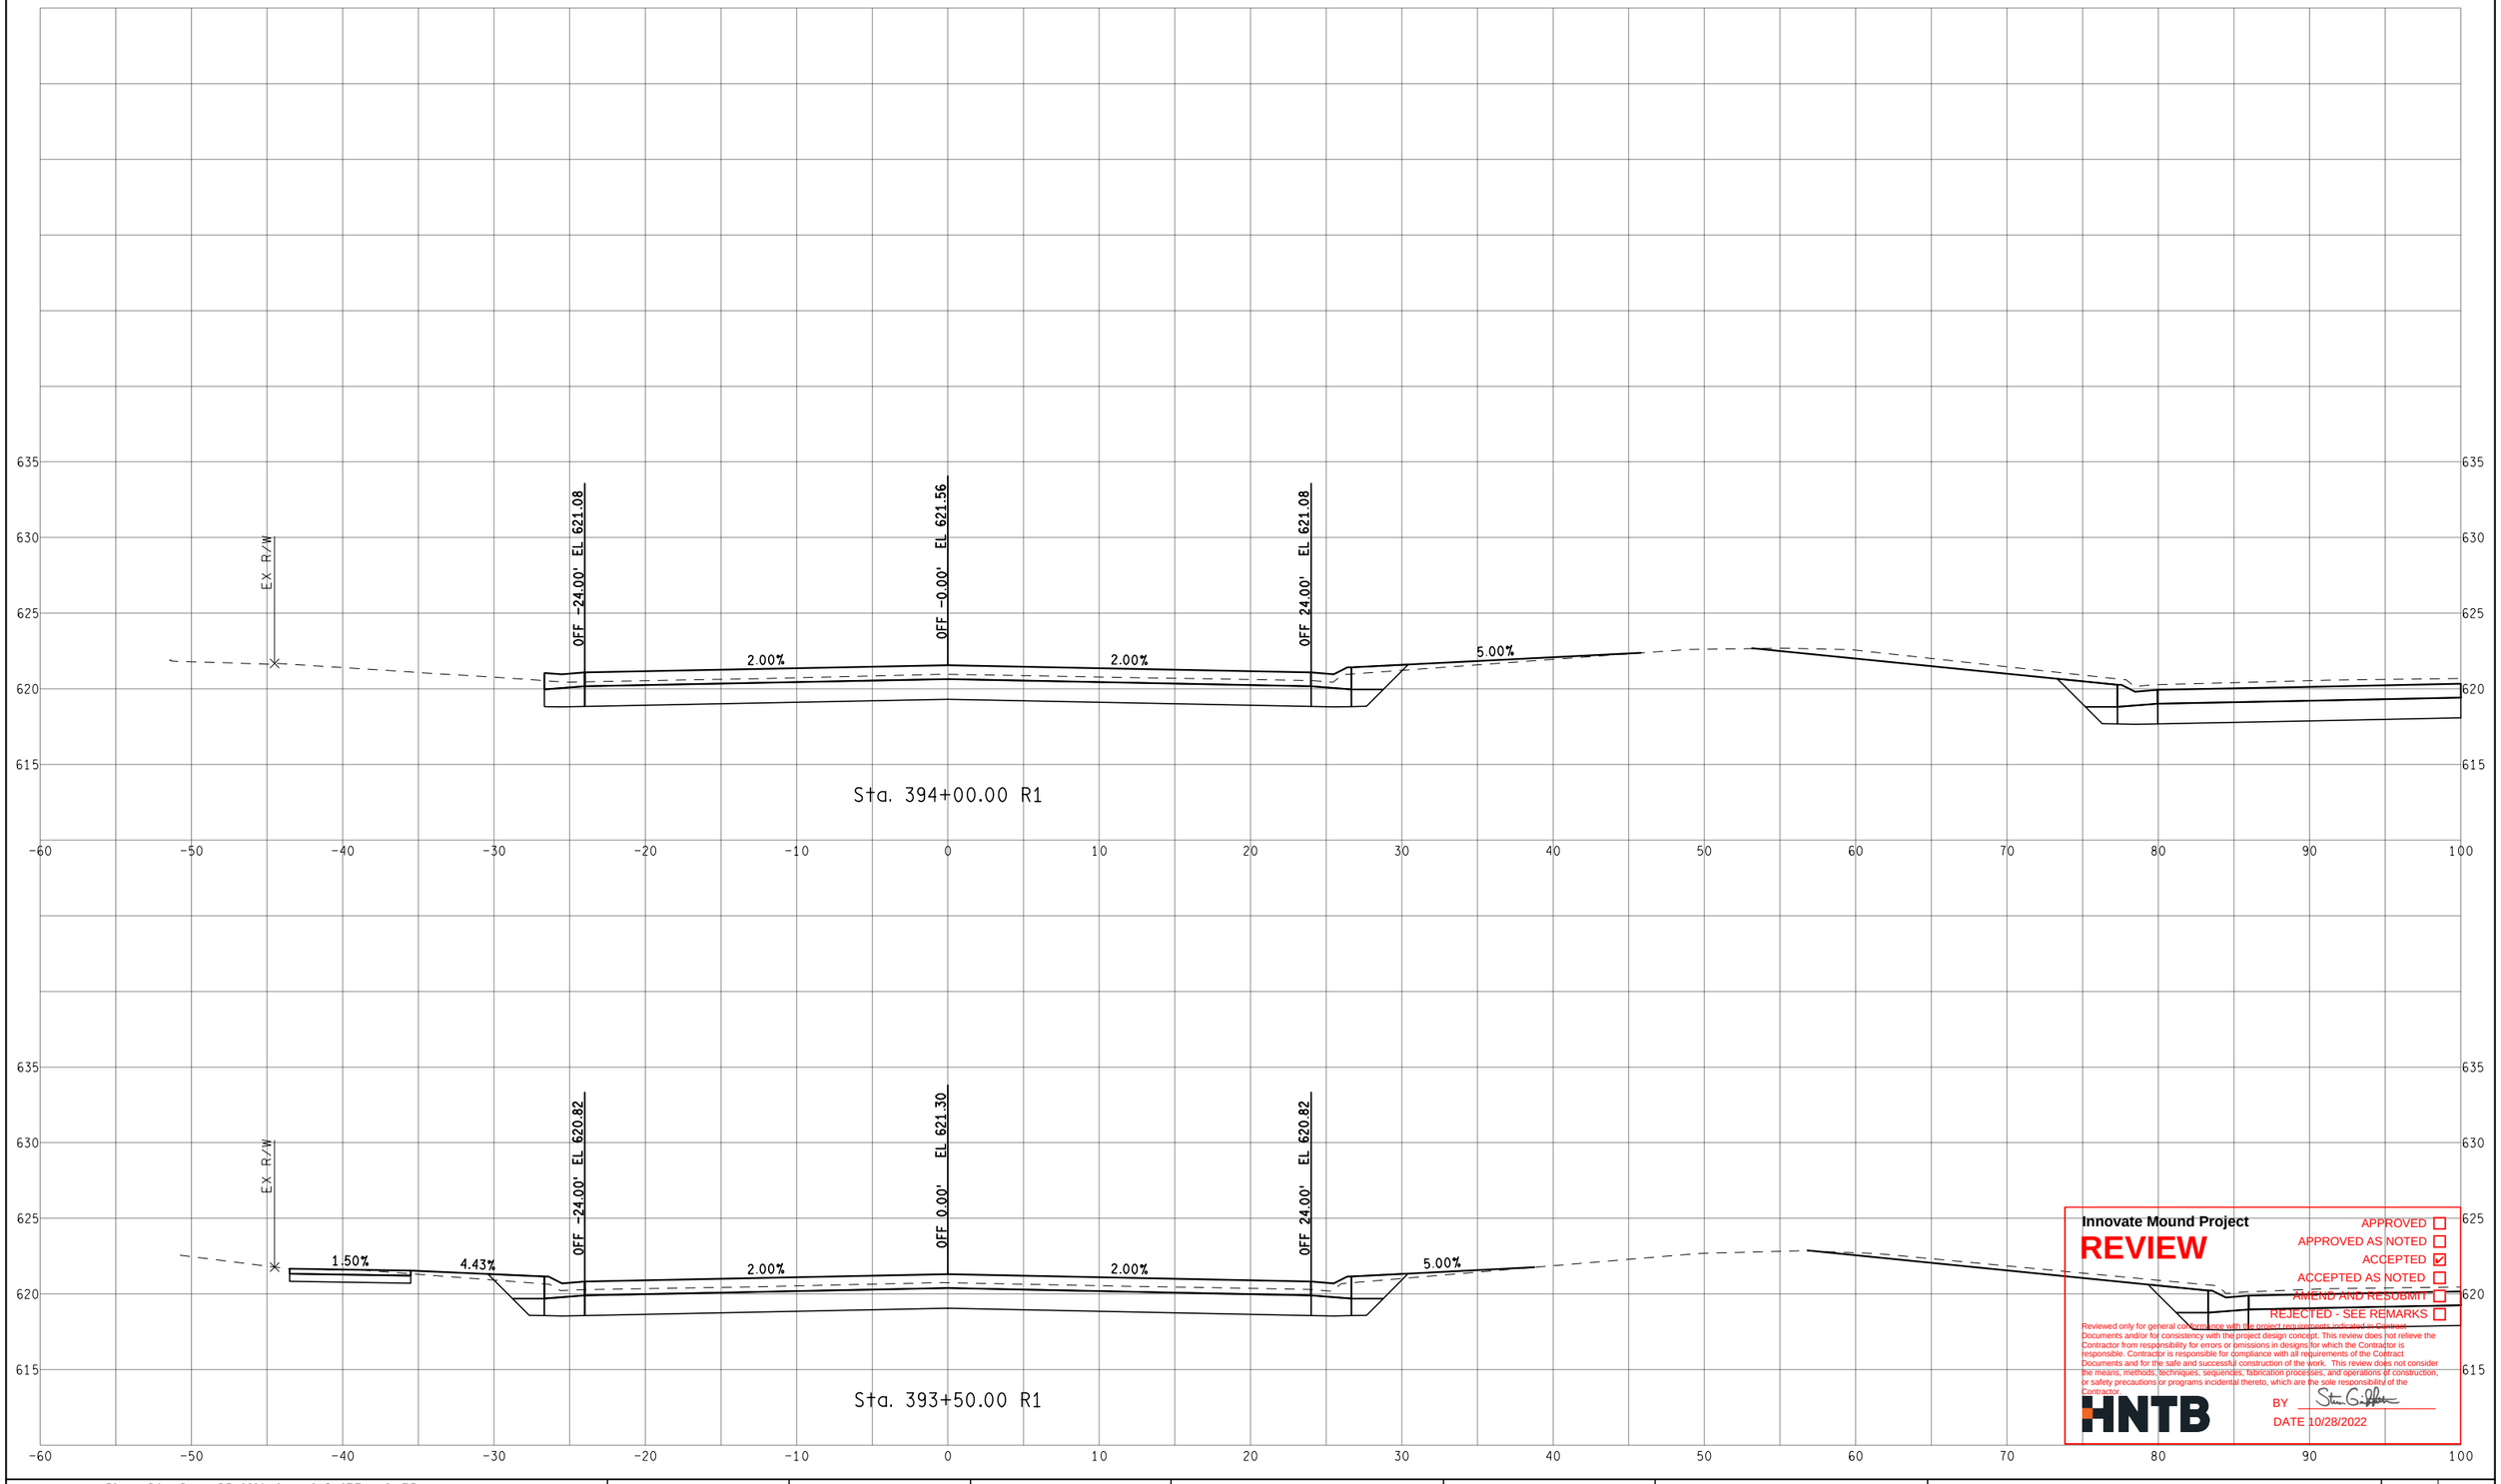

Innovate Mound Project

REVIEW

APPROVED ☐
APPROVED AS NOTED ☐
ACCEPTED ☑
ACCEPTED AS NOTED ☐
AMEND AND RESUBMIT ☐
REJECTED - SEE REMARKS ☐

Reviewed only for general conformance with the project pre-contract intent of Contract Documents and/or for consistency with the project design concept. This review does not relieve the Contractor from responsibility for errors or omissions in designs for which the Contractor is responsible. Contractor is responsible for compliance with all requirements of the Contract Documents and for the safe and successful construction of the work. This review does not consider the means, methods, techniques, sequences, fabrication processes, and operations of construction, or safety precautions or programs incidental thereto, which are the sole responsibility of the Contractor.

HNTB

BY Steven G. Palmer

DATE 10/28/2022

FINAL ROW PLAN REVISIONS (SUBMITTAL DATE:)							
NO.	DATE	AUTH	DESCRIPTION	NO.	DATE	AUTH	DESCRIPTION

MACOMB COUNTY MICHIGAN Department of Roads

0 VERT. (FT) 10
0 HORZ. (FT) 10


FILE:

DATE: 10/12/22
DESIGN UNIT: XXX
TSC: MACOMB

CS: INFR50000
JN: 207178A

STA. 393+50.00 R1 TO STA. 394+00.00 R1
SB MOUND RD

DRAWING
SHEET
SECT

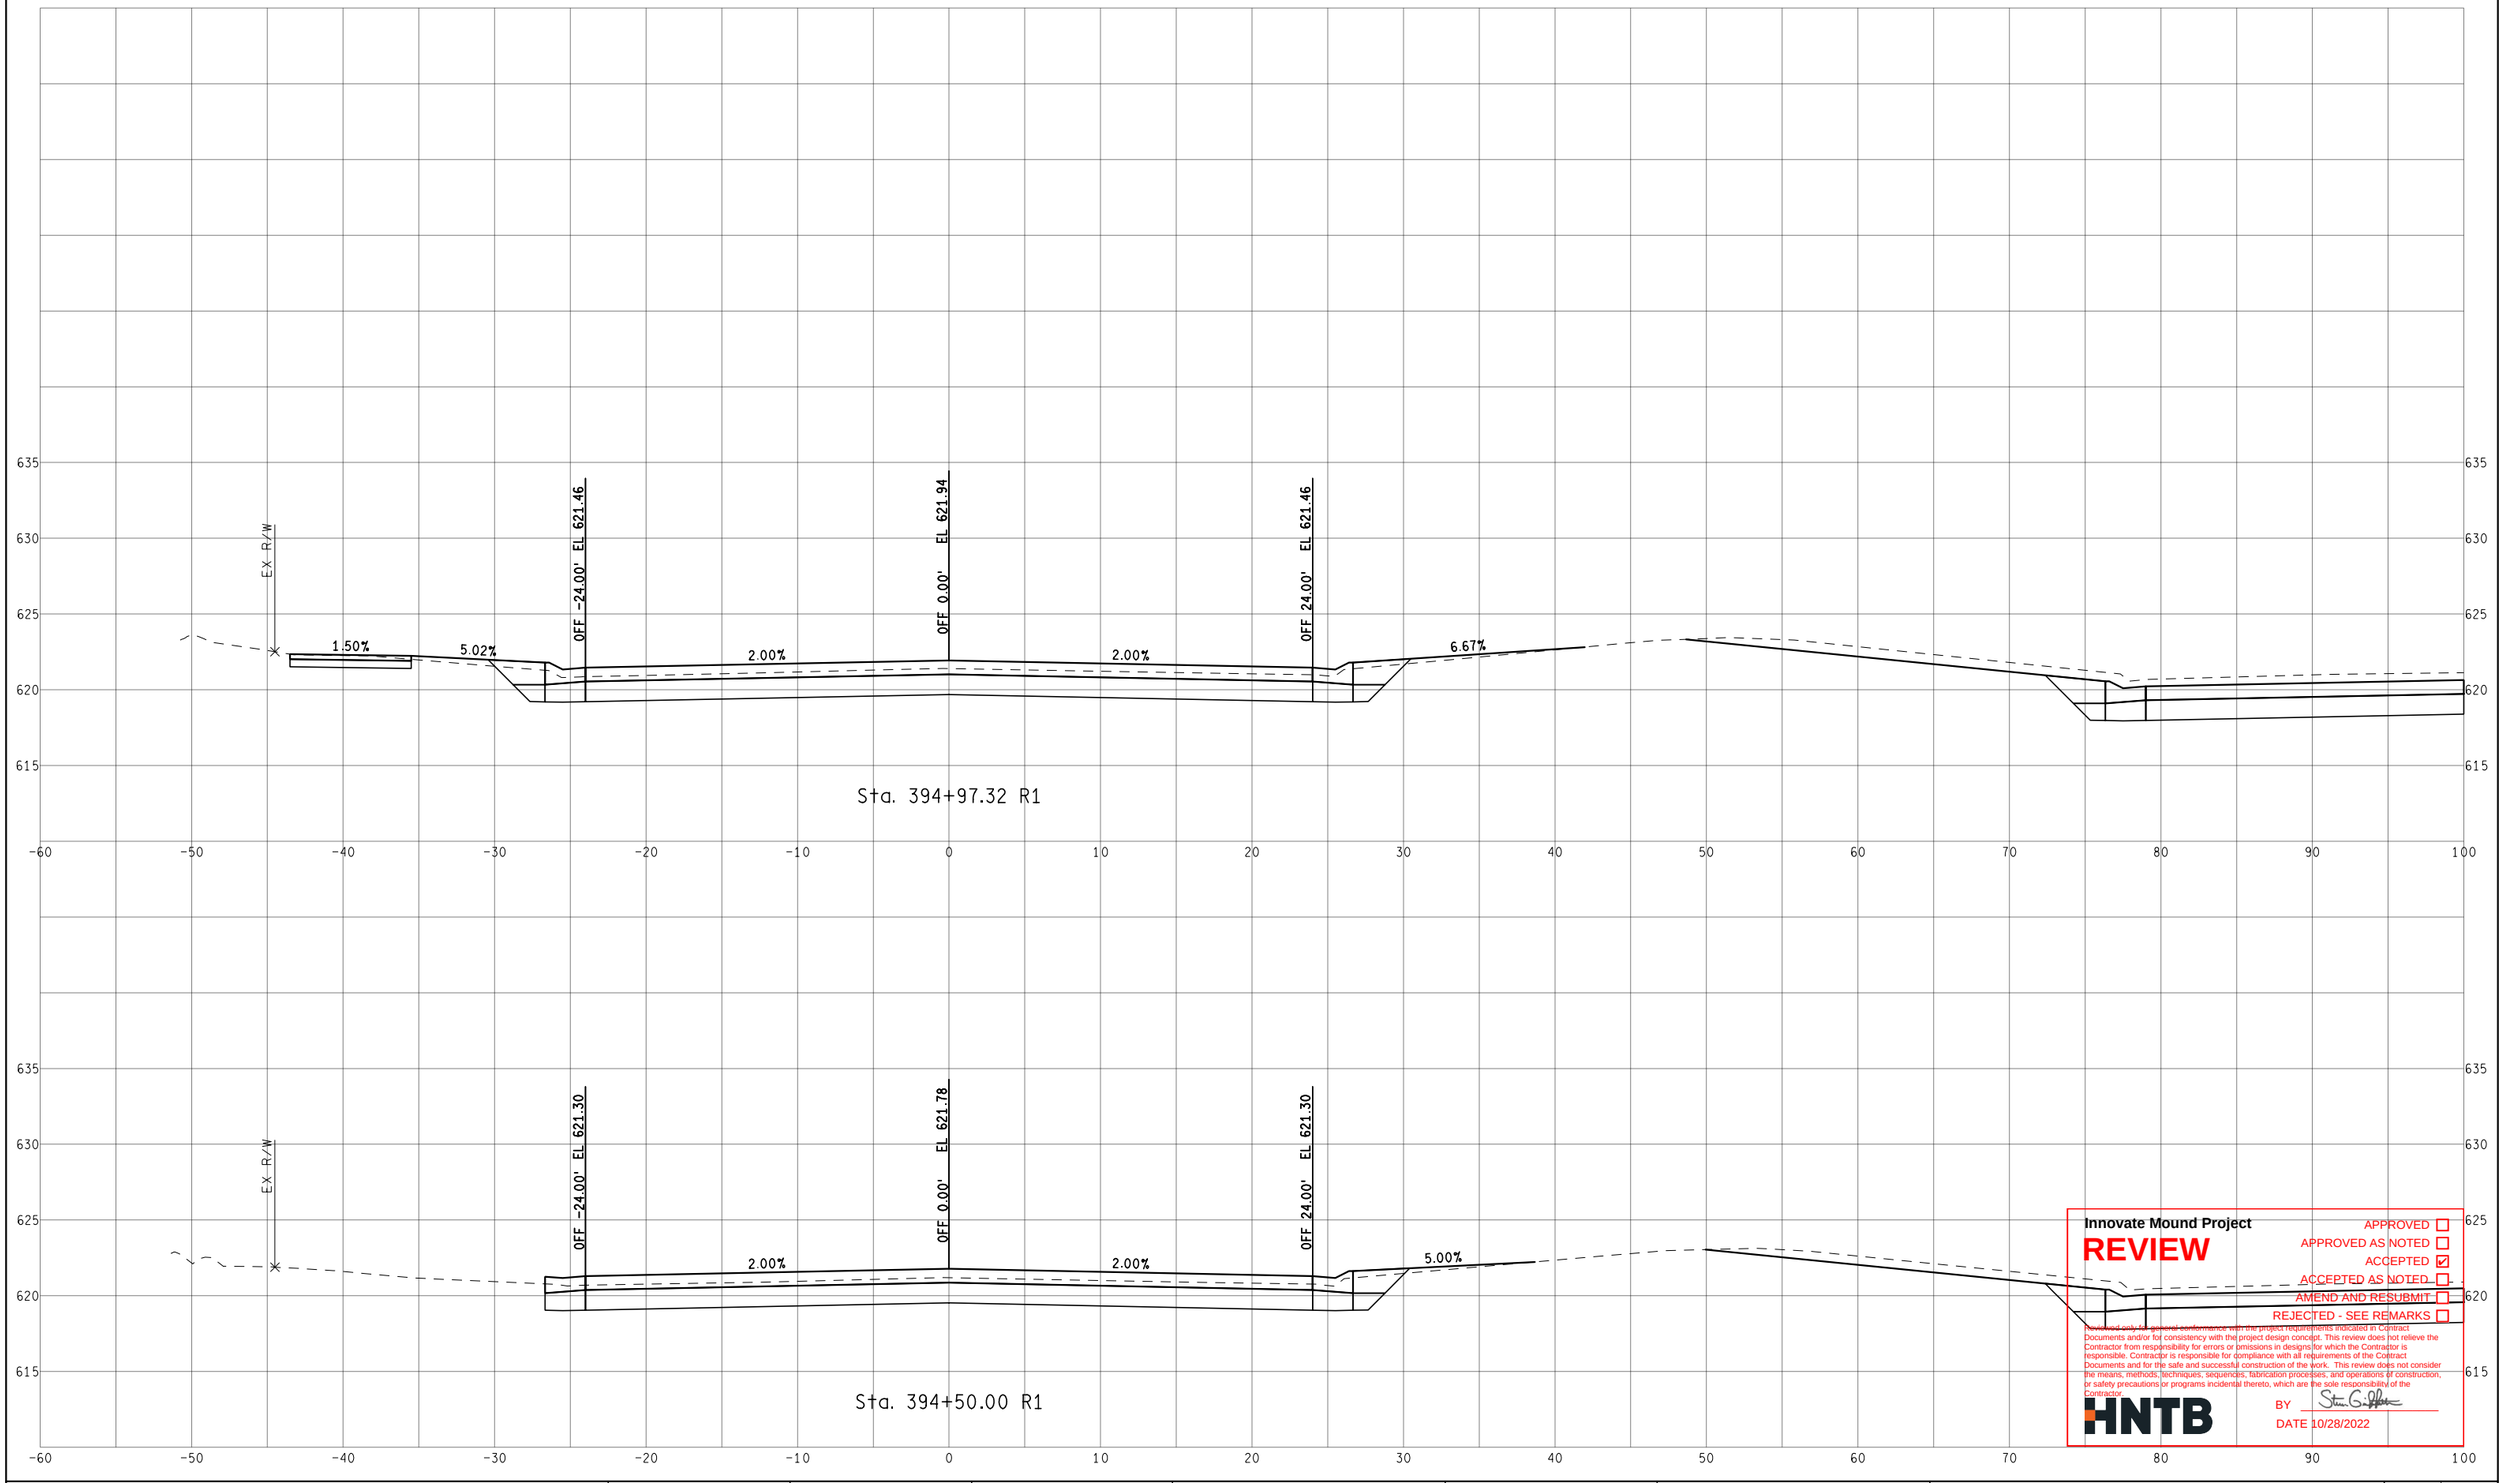

Innovate Mound Project

REVIEW

APPROVED ☐
APPROVED AS NOTED ☐
ACCEPTED ☑
ACCEPTED AS NOTED ☐
AMEND AND RESUBMIT ☐
REJECTED - SEE REMARKS ☐

Reviewed only for general conformance with the project requirements indicated in Contract Documents and/or for consistency with the project design concept. This review does not relieve the Contractor from responsibility for errors or omissions in designs for which the Contractor is responsible. Contractor is responsible for compliance with all requirements of the Contract Documents and for the safe and successful construction of the work. This review does not consider the means, methods, techniques, sequences, fabrication processes, and operations of construction, or safety precautions or programs incidental thereto, which are the sole responsibility of the Contractor.

HNTB

BY Steven G. Palmer

DATE 10/28/2022

FINAL ROW PLAN REVISIONS (SUBMITTAL DATE:)							
NO.	DATE	AUTH	DESCRIPTION	NO.	DATE	AUTH	DESCRIPTION

Department of Roads

VERT. (FT) 0 10

HORZ. (FT) 0 10

FILE:

DATE: 10/12/22

DESIGN UNIT: XXX

TSC: MACOMB

CS: INFR50000

JN: 207178A


STA. 394+50.00 R1 TO STA. 394+97.32 R1

SB MOUND RD

DRAWING

SHEET

SECT

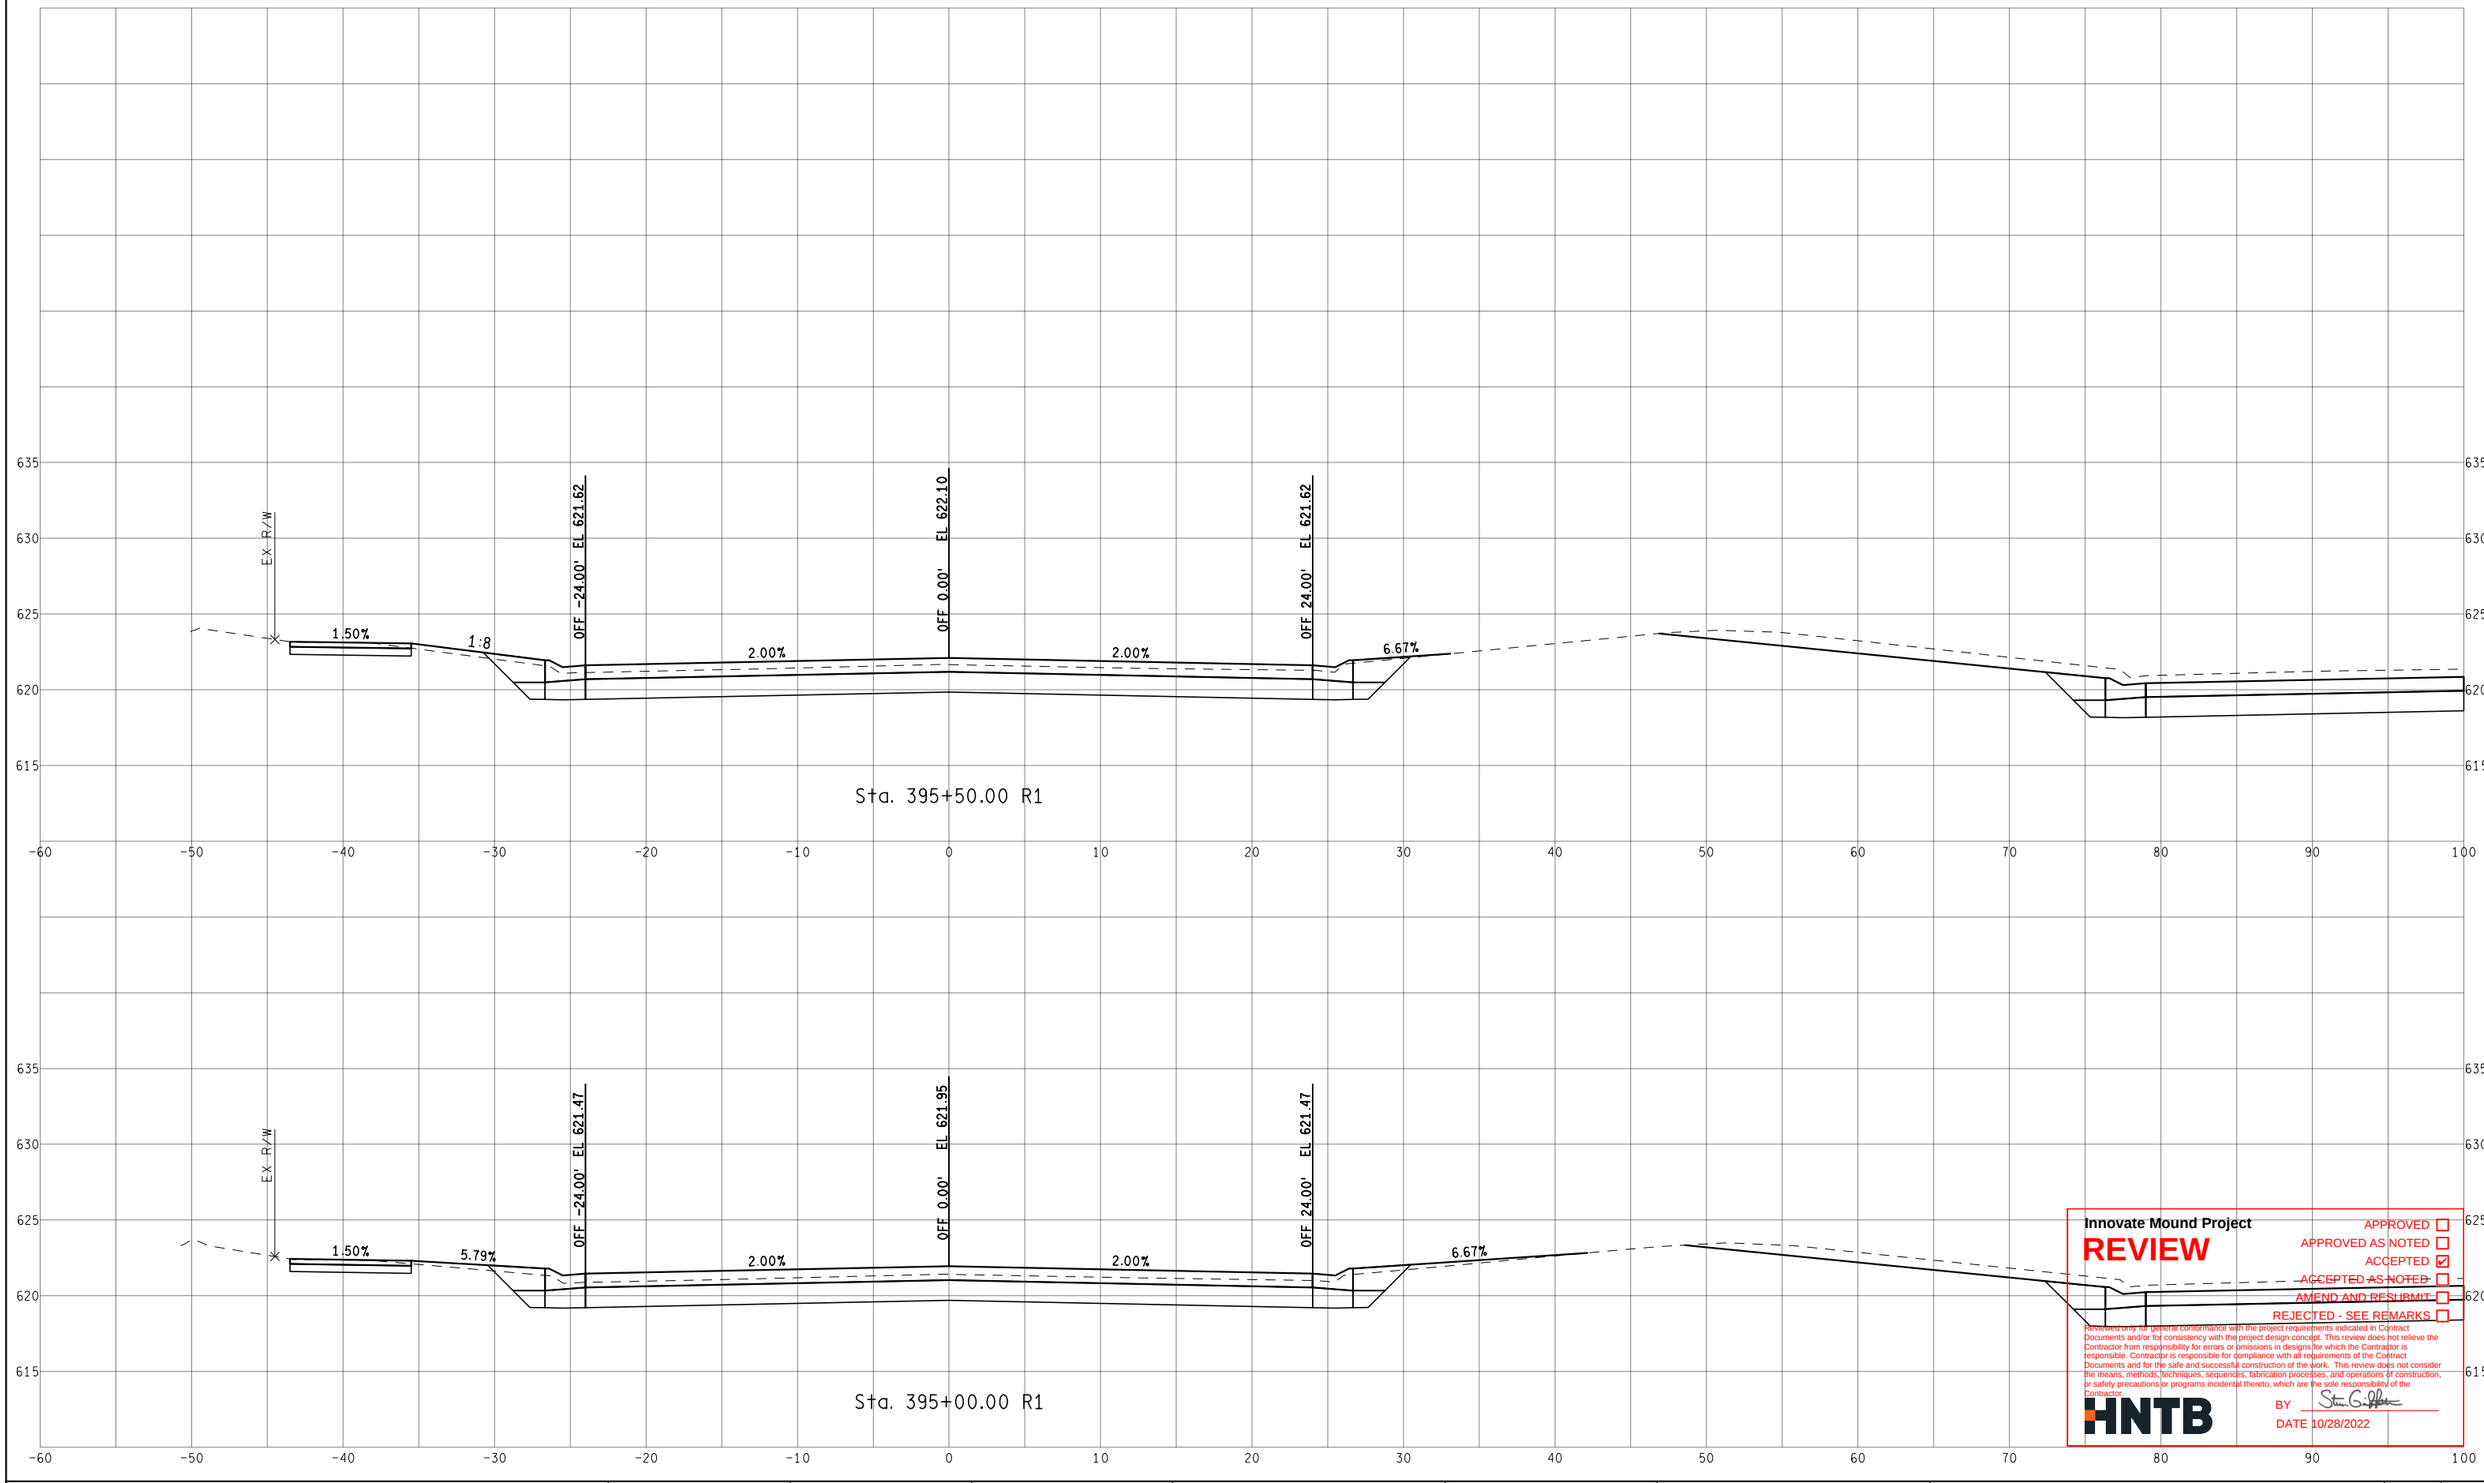

Innovate Mound Project

REVIEW

APPROVED ☐
APPROVED AS NOTED ☐
ACCEPTED ☑
ACCEPTED AS NOTED ☐
AMEND AND RESUBMIT ☐
REJECTED - SEE REMARKS ☐

Reviewed only for general conformance with the project requirements indicated in Contract Documents and/or for consistency with the project design concept. This review does not relieve the Contractor from responsibility for errors or omissions in designs for which the Contractor is responsible. Contractor is responsible for compliance with all requirements of the Contract Documents and for the safe and successful construction of the work. This review does not consider the means, methods, techniques, sequences, fabrication processes, and operations of construction, or safety precautions or programs incidental thereto, which are the sole responsibility of the Contractor.

HNTB

BY

DATE 10/28/2022

FINAL ROW PLAN REVISIONS (SUBMITTAL DATE:)							
NO.	DATE	AUTH	DESCRIPTION	NO.	DATE	AUTH	DESCRIPTION

Department of Roads

VERT. (FT) 0 10

HORZ. (FT) 0 10

FILE:

DATE: 10/12/22

DESIGN UNIT: XXX

TSC: MACOMB

CS: INFR50000

JN: 207178A


STA. 395+00.00 R1 TO STA. 395+50.00 R1

SB MOUND RD

DRAWING

SHEET

SECT

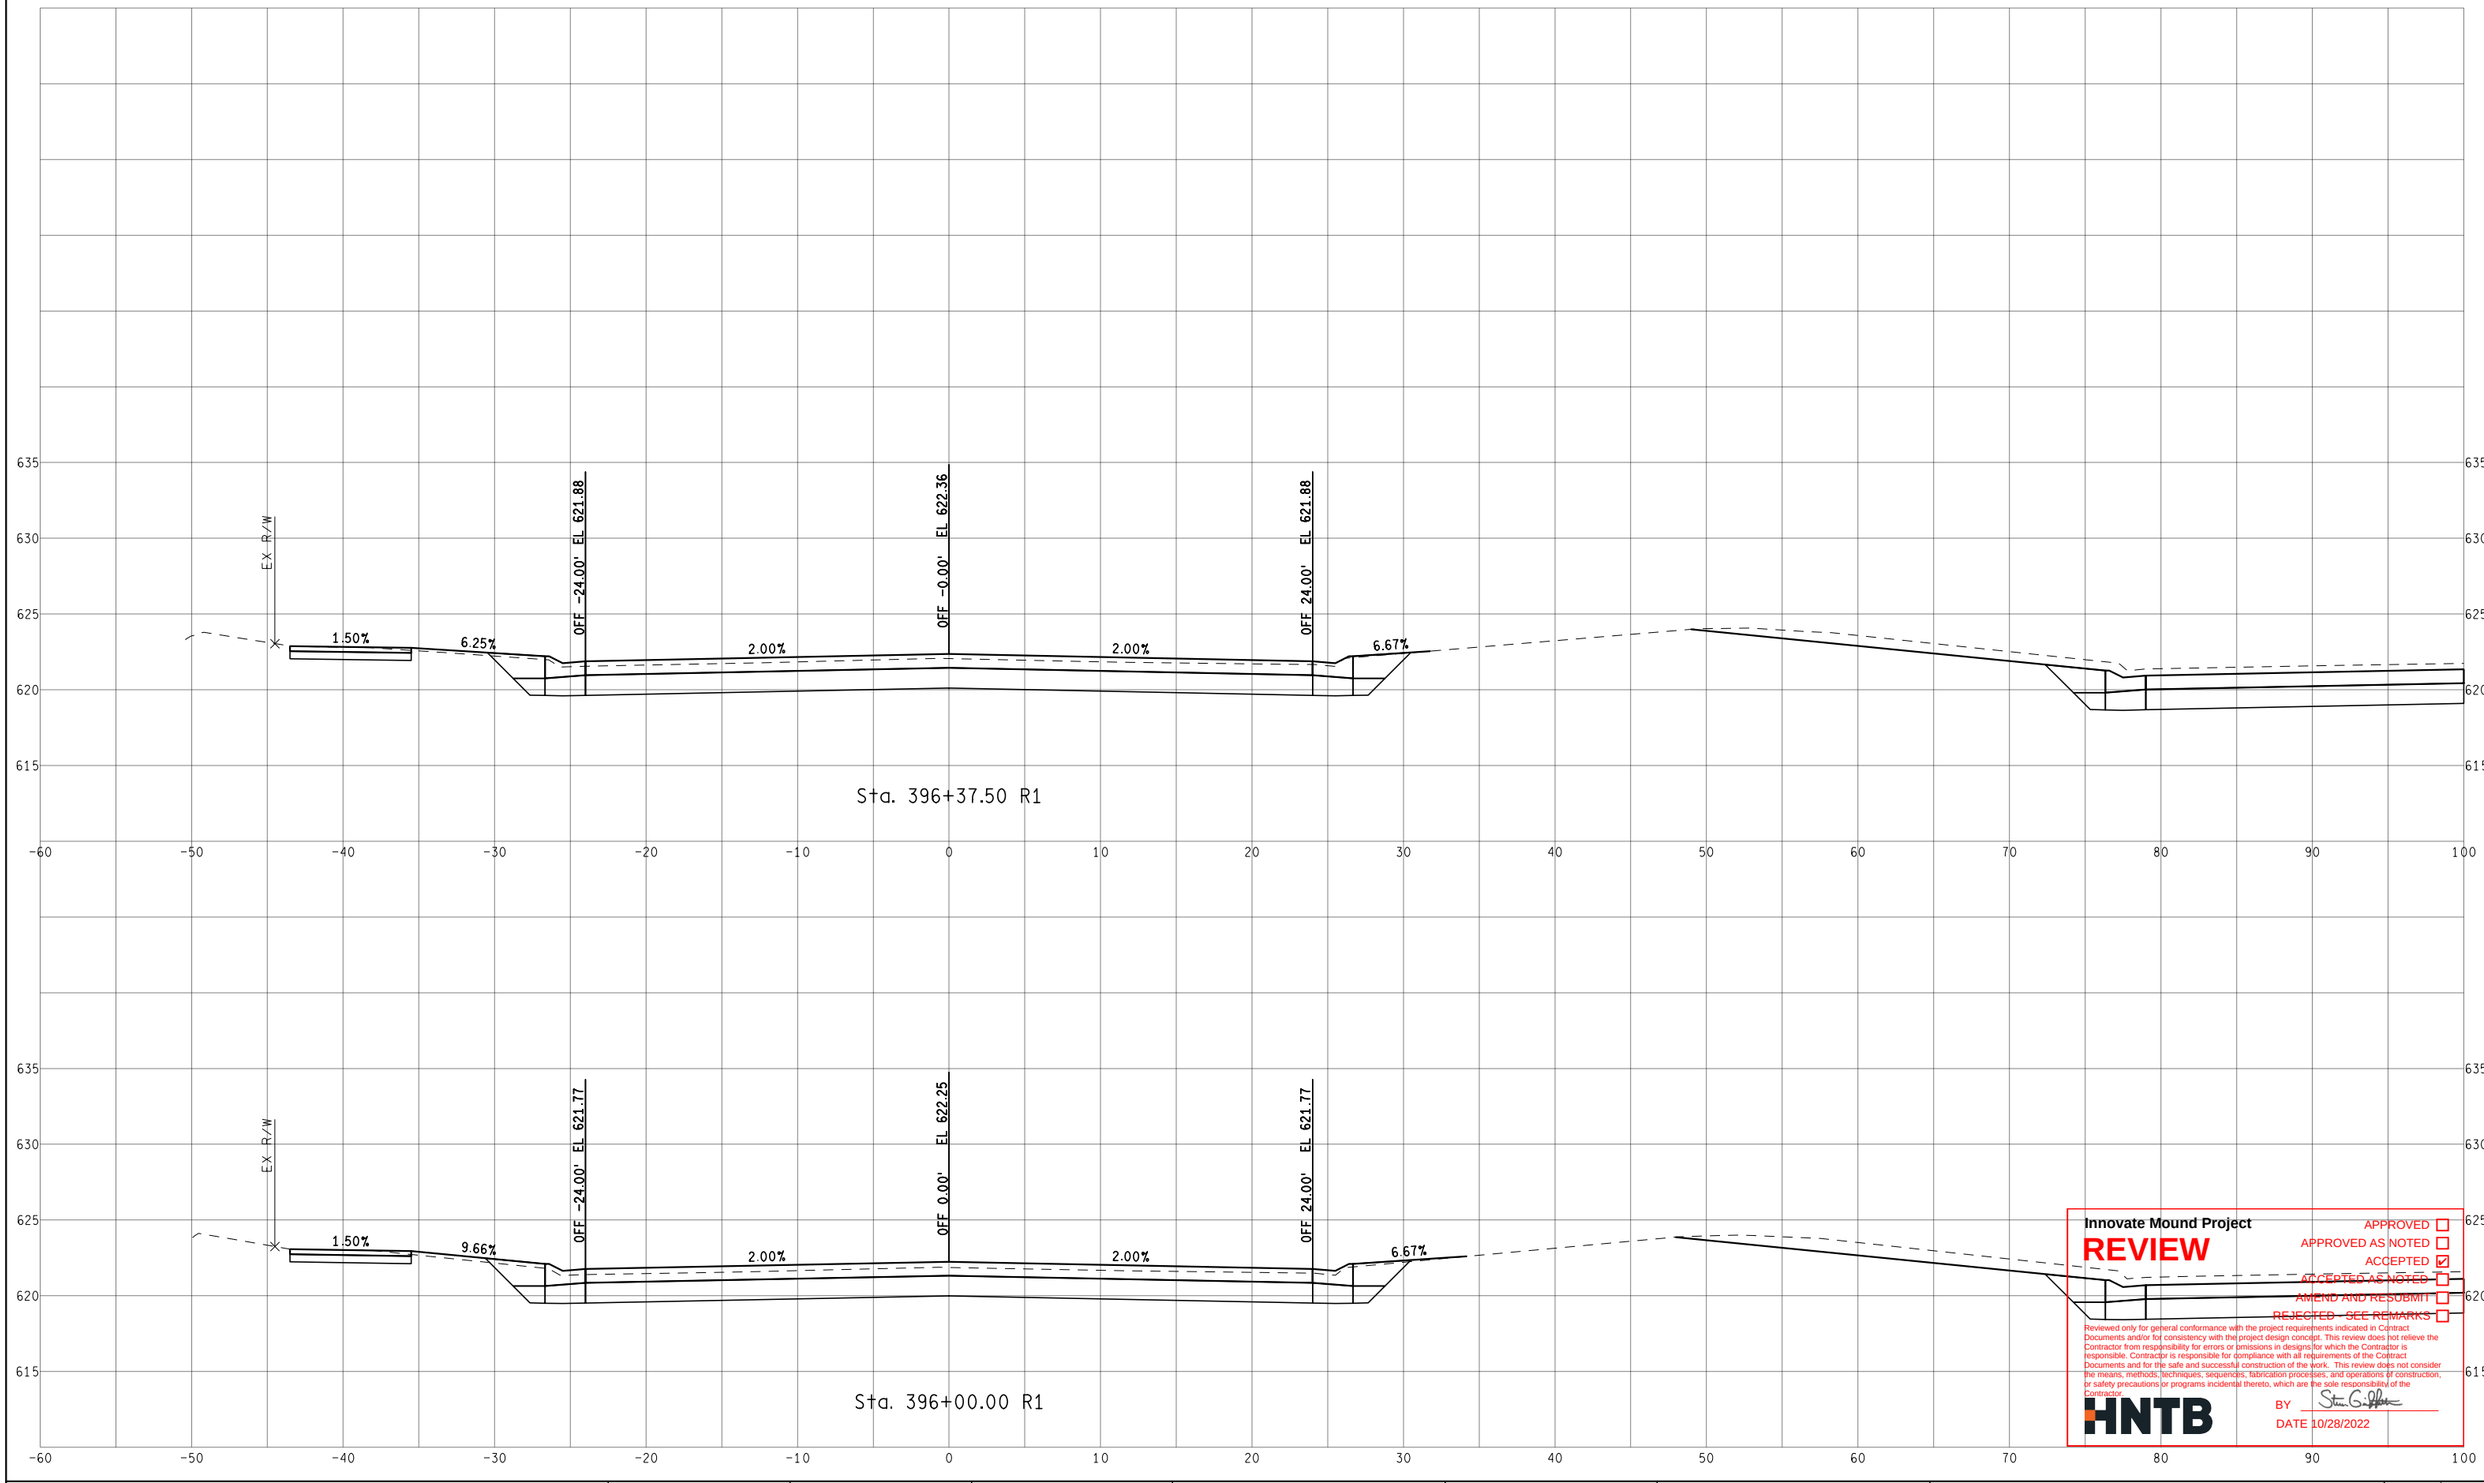

Innovate Mound Project

REVIEW

APPROVED ☐
APPROVED AS NOTED ☐
ACCEPTED ☑
ACCEPTED AS NOTED ☐
AMEND AND RESUBMIT ☐
REJECTED - SEE REMARKS ☐

Reviewed only for general conformance with the project requirements indicated in Contract Documents and/or for consistency with the project design concept. This review does not relieve the Contractor from responsibility for errors or omissions in designs for which the Contractor is responsible. Contractor is responsible for compliance with all requirements of the Contract Documents and for the safe and successful construction of the work. This review does not consider the means, methods, techniques, sequences, fabrication processes, and operations of construction, or safety precautions or programs incidental thereto, which are the sole responsibility of the Contractor.

HNTB

BY

DATE 10/28/2022

FINAL ROW PLAN REVISIONS (SUBMITTAL DATE:)							
NO.	DATE	AUTH	DESCRIPTION	NO.	DATE	AUTH	DESCRIPTION

Department of Roads

VERT. (FT) 0 10
HORZ. (FT) 0 10


FILE:

DATE: 10/12/22
DESIGN UNIT: XXX
TSC: MACOMB

CS: INFR50000
JN: 207178A

STA. 396+00.00 R1 TO STA. 396+37.50 R1
SB MOUND RD

DRAWING
SHEET
SECT

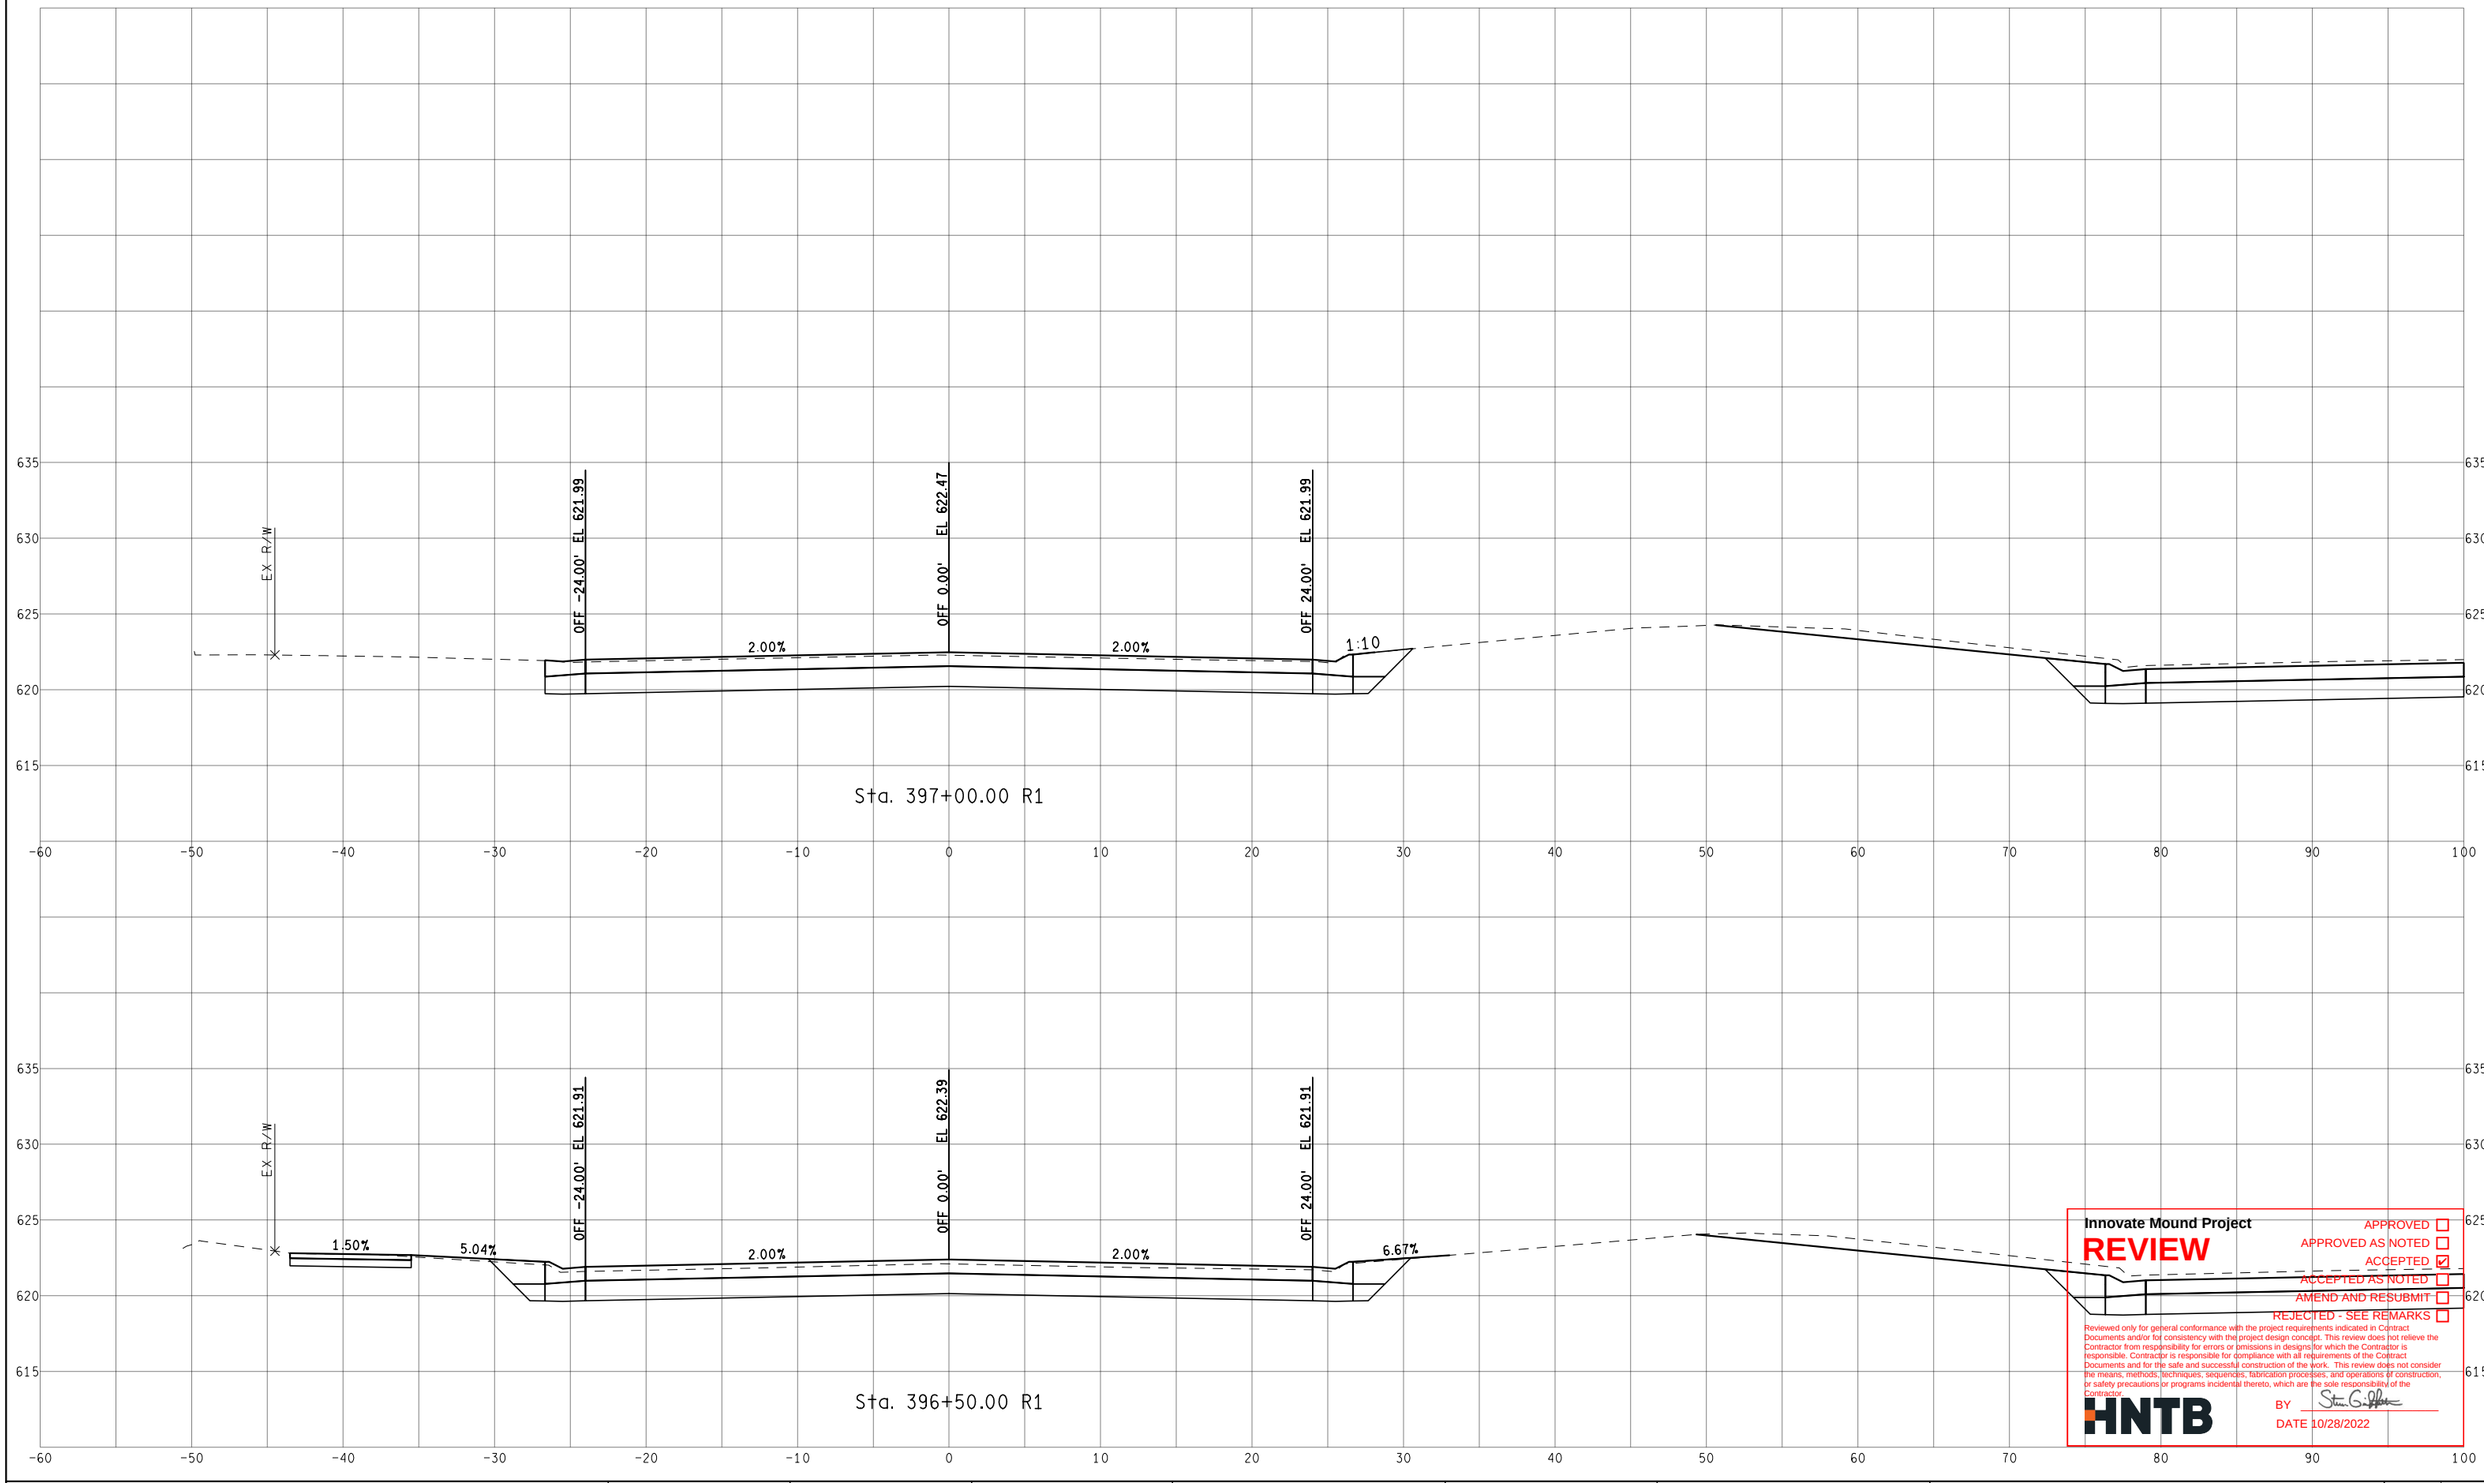

Innovate Mound Project

REVIEW

APPROVED ☐
APPROVED AS NOTED ☐
ACCEPTED ☑
ACCEPTED AS NOTED ☐
AMEND AND RESUBMIT ☐
REJECTED - SEE REMARKS ☐

Reviewed only for general conformance with the project requirements indicated in Contract Documents and/or for consistency with the project design concept. This review does not relieve the Contractor from responsibility for errors or omissions in designs for which the Contractor is responsible. Contractor is responsible for compliance with all requirements of the Contract Documents and for the safe and successful construction of the work. This review does not consider the means, methods, techniques, sequences, fabrication processes, and operations of construction, or safety precautions or programs incidental thereto, which are the sole responsibility of the Contractor.

HNTB

BY Steven G. Palmer

DATE 10/28/2022

FINAL ROW PLAN REVISIONS (SUBMITTAL DATE:)							
NO.	DATE	AUTH	DESCRIPTION	NO.	DATE	AUTH	DESCRIPTION

Department of Roads

VERT. (FT) 0 10

HORZ. (FT) 0 10

FILE:

DATE: 10/12/22

DESIGN UNIT: XXX

TSC: MACOMB

CS: INFR50000

JN: 207178A


STA. 396+50.00 R1 TO STA. 397+00.00 R1

SB MOUND RD

DRAWING

SHEET

SECT

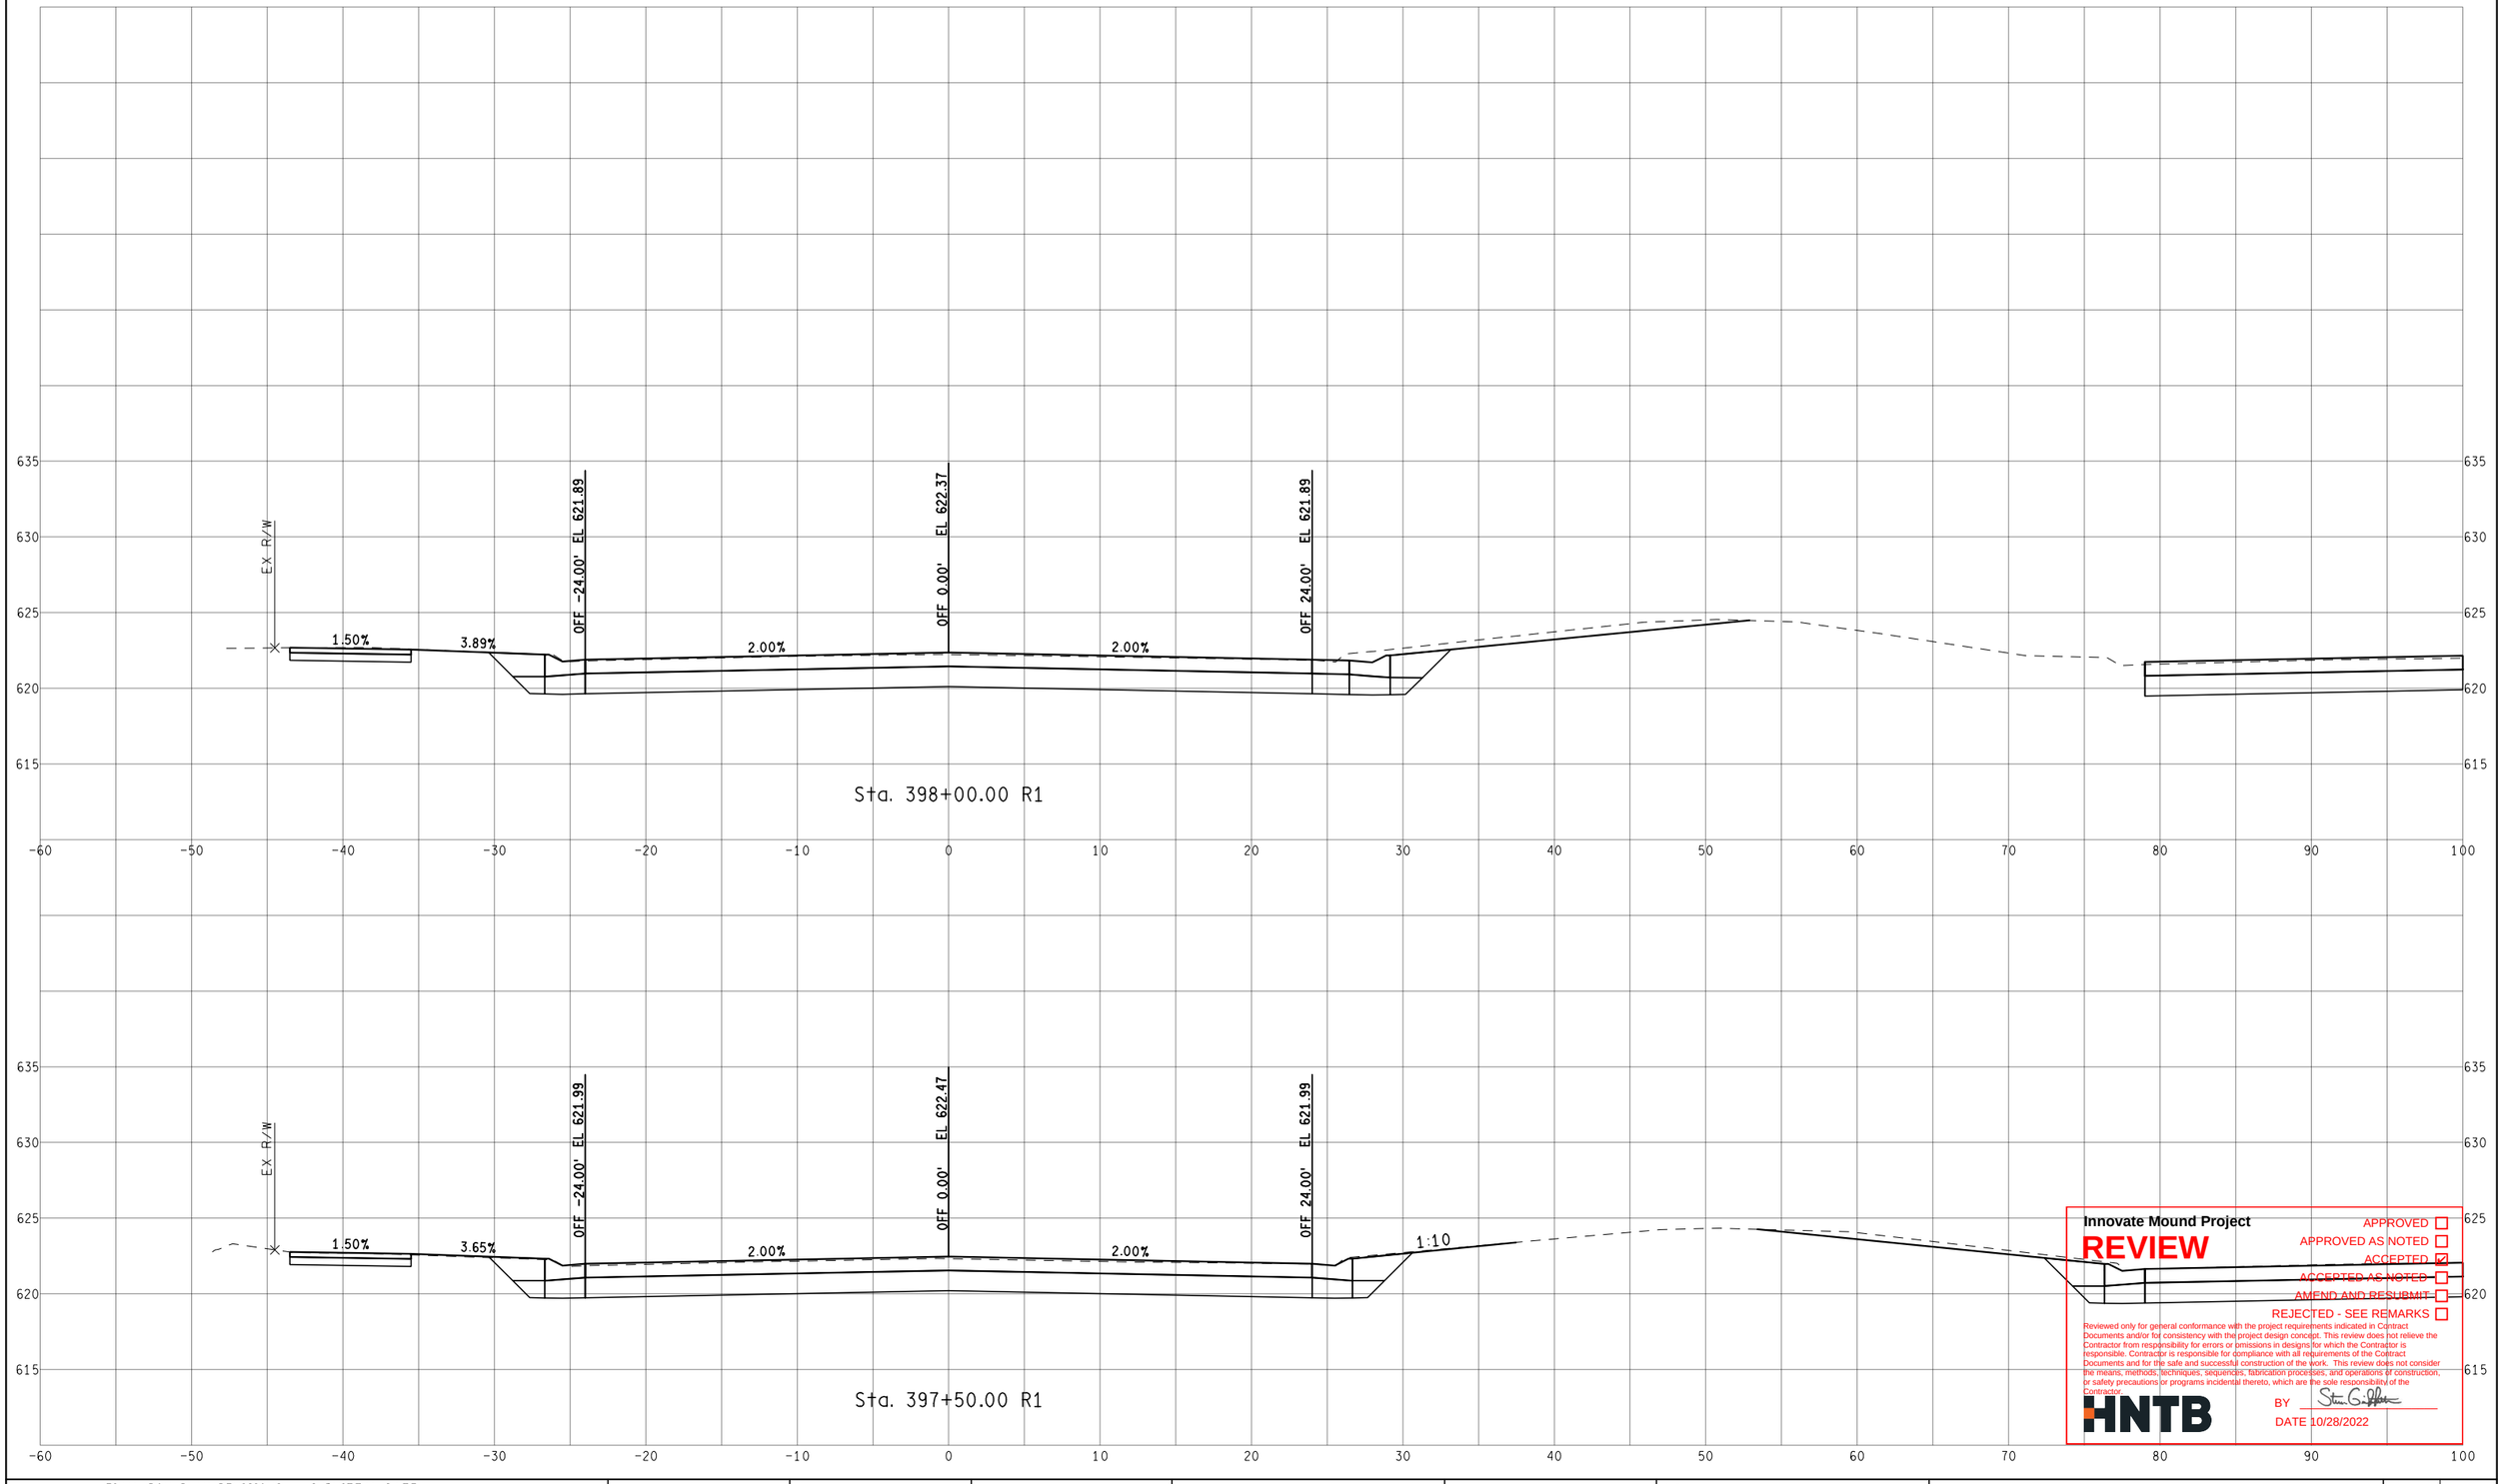

Innovate Mound Project

REVIEW

APPROVED ☐
APPROVED AS NOTED ☐
ACCEPTED ☑
ACCEPTED AS NOTED ☐
AMEND AND RESUBMIT ☐
REJECTED - SEE REMARKS ☐

Reviewed only for general conformance with the project requirements indicated in Contract Documents and/or for consistency with the project design concept. This review does not relieve the Contractor from responsibility for errors or omissions in designs for which the Contractor is responsible. Contractor is responsible for compliance with all requirements of the Contract Documents and for the safe and successful construction of the work. This review does not consider the means, methods, techniques, sequences, fabrication processes, and operations of construction, or safety precautions or programs incidental thereto, which are the sole responsibility of the Contractor.

HNTB

BY

DATE 10/28/2022

FINAL ROW PLAN REVISIONS (SUBMITTAL DATE:)							
NO.	DATE	AUTH	DESCRIPTION	NO.	DATE	AUTH	DESCRIPTION

Macomb County Michigan — Department of Roads

0 VERT. (FT) 10
0 HORZ. (FT) 10

FILE:

DATE: 10/12/22
DESIGN UNIT: XXX
TSC: MACOMB

CS: INFR50000
JN: 207178A

STA. 397+50.00 R1 TO STA. 398+00.00 R1
SB MOUND RD

DRAWING
SHEET
SECT



Innovate Mound Project

REVIEW

APPROVED ☐
APPROVED AS NOTED ☐
ACCEPTED ☑
ACCEPTED AS NOTED ☐
AMEND AND RESUBMIT ☐
REJECTED - SEE REMARKS ☐

Reviewed only for general conformance with the project requirements indicated in Contract Documents and/or for consistency with the project design concept. This review does not relieve the Contractor from responsibility for errors or omissions in designs for which the Contractor is responsible. Contractor is responsible for compliance with all requirements of the Contract Documents and for the safe and successful construction of the work. This review does not consider the means, methods, techniques, sequences, fabrication processes, and operations of construction, or safety precautions or programs incidental thereto, which are the sole responsibility of the Contractor.

HNTB

BY

DATE 10/28/2022

FINAL ROW PLAN REVISIONS (SUBMITTAL DATE:)							
NO.	DATE	AUTH	DESCRIPTION	NO.	DATE	AUTH	DESCRIPTION

Department of Roads

0 VERT. (FT) 10

0 HORZ. (FT) 10

FILE:

DATE: 10/12/22

DESIGN UNIT: XXX

TSC: MACOMB

CS: INFR50000

JN: 207178A


STA. 398+02.50 R1 TO STA. 398+50.00 R1

SB MOUND RD

DRAWING

SHEET

SECT

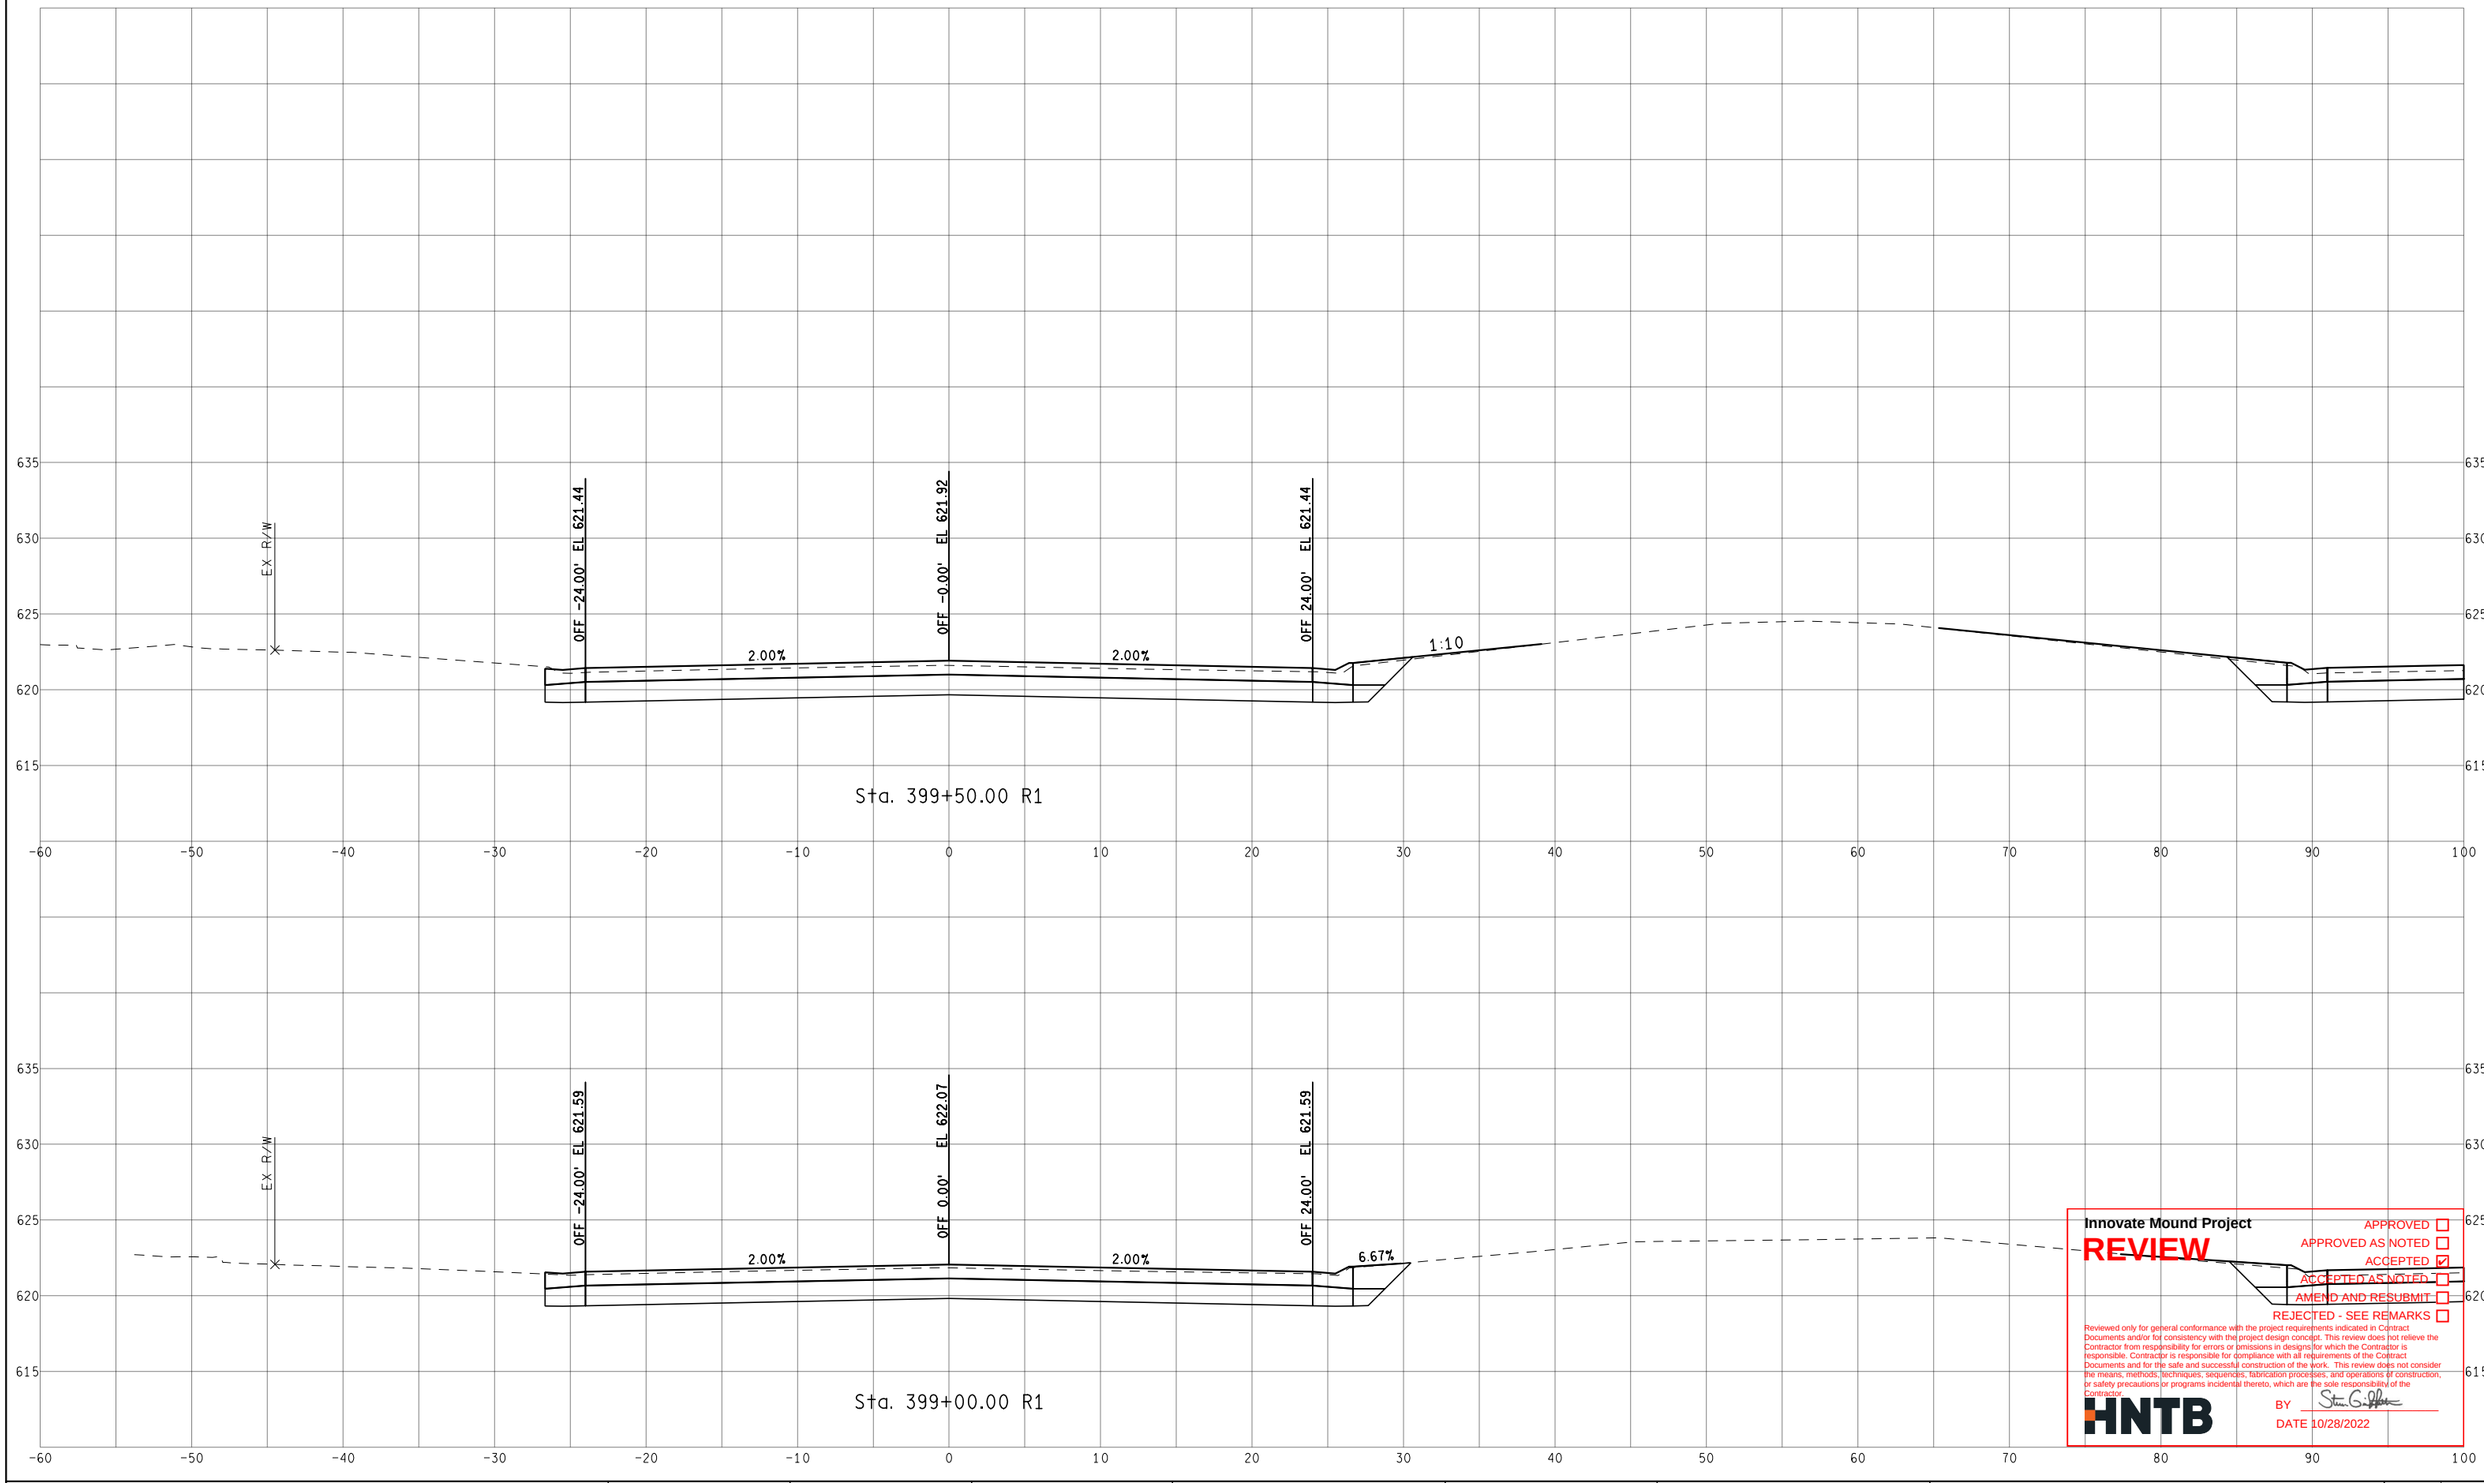

Innovate Mound Project

REVIEW

APPROVED ☐
APPROVED AS NOTED ☐
ACCEPTED ☑
ACCEPTED AS NOTED ☐
AMEND AND RESUBMIT ☐
REJECTED - SEE REMARKS ☐

Reviewed only for general conformance with the project requirements indicated in Contract Documents and/or for consistency with the project design concept. This review does not relieve the Contractor from responsibility for errors or omissions in designs for which the Contractor is responsible. Contractor is responsible for compliance with all requirements of the Contract Documents and for the safe and successful construction of the work. This review does not consider the means, methods, techniques, sequences, fabrication processes, and operations of construction, or safety precautions or programs incidental thereto, which are the sole responsibility of the Contractor.

HNTB

BY

DATE 10/28/2022

FINAL ROW PLAN REVISIONS (SUBMITTAL DATE:)							
NO.	DATE	AUTH	DESCRIPTION	NO.	DATE	AUTH	DESCRIPTION

Department of Roads

VERT. (FT) 0 10

HORZ. (FT) 0 10

FILE:

DATE: 10/12/22

DESIGN UNIT: XXX

TSC: MACOMB

CS: INFR50000

JN: 207178A


STA. 399+00.00 R1 TO STA. 399+50.00 R1

SB MOUND RD

DRAWING

SHEET

SECT

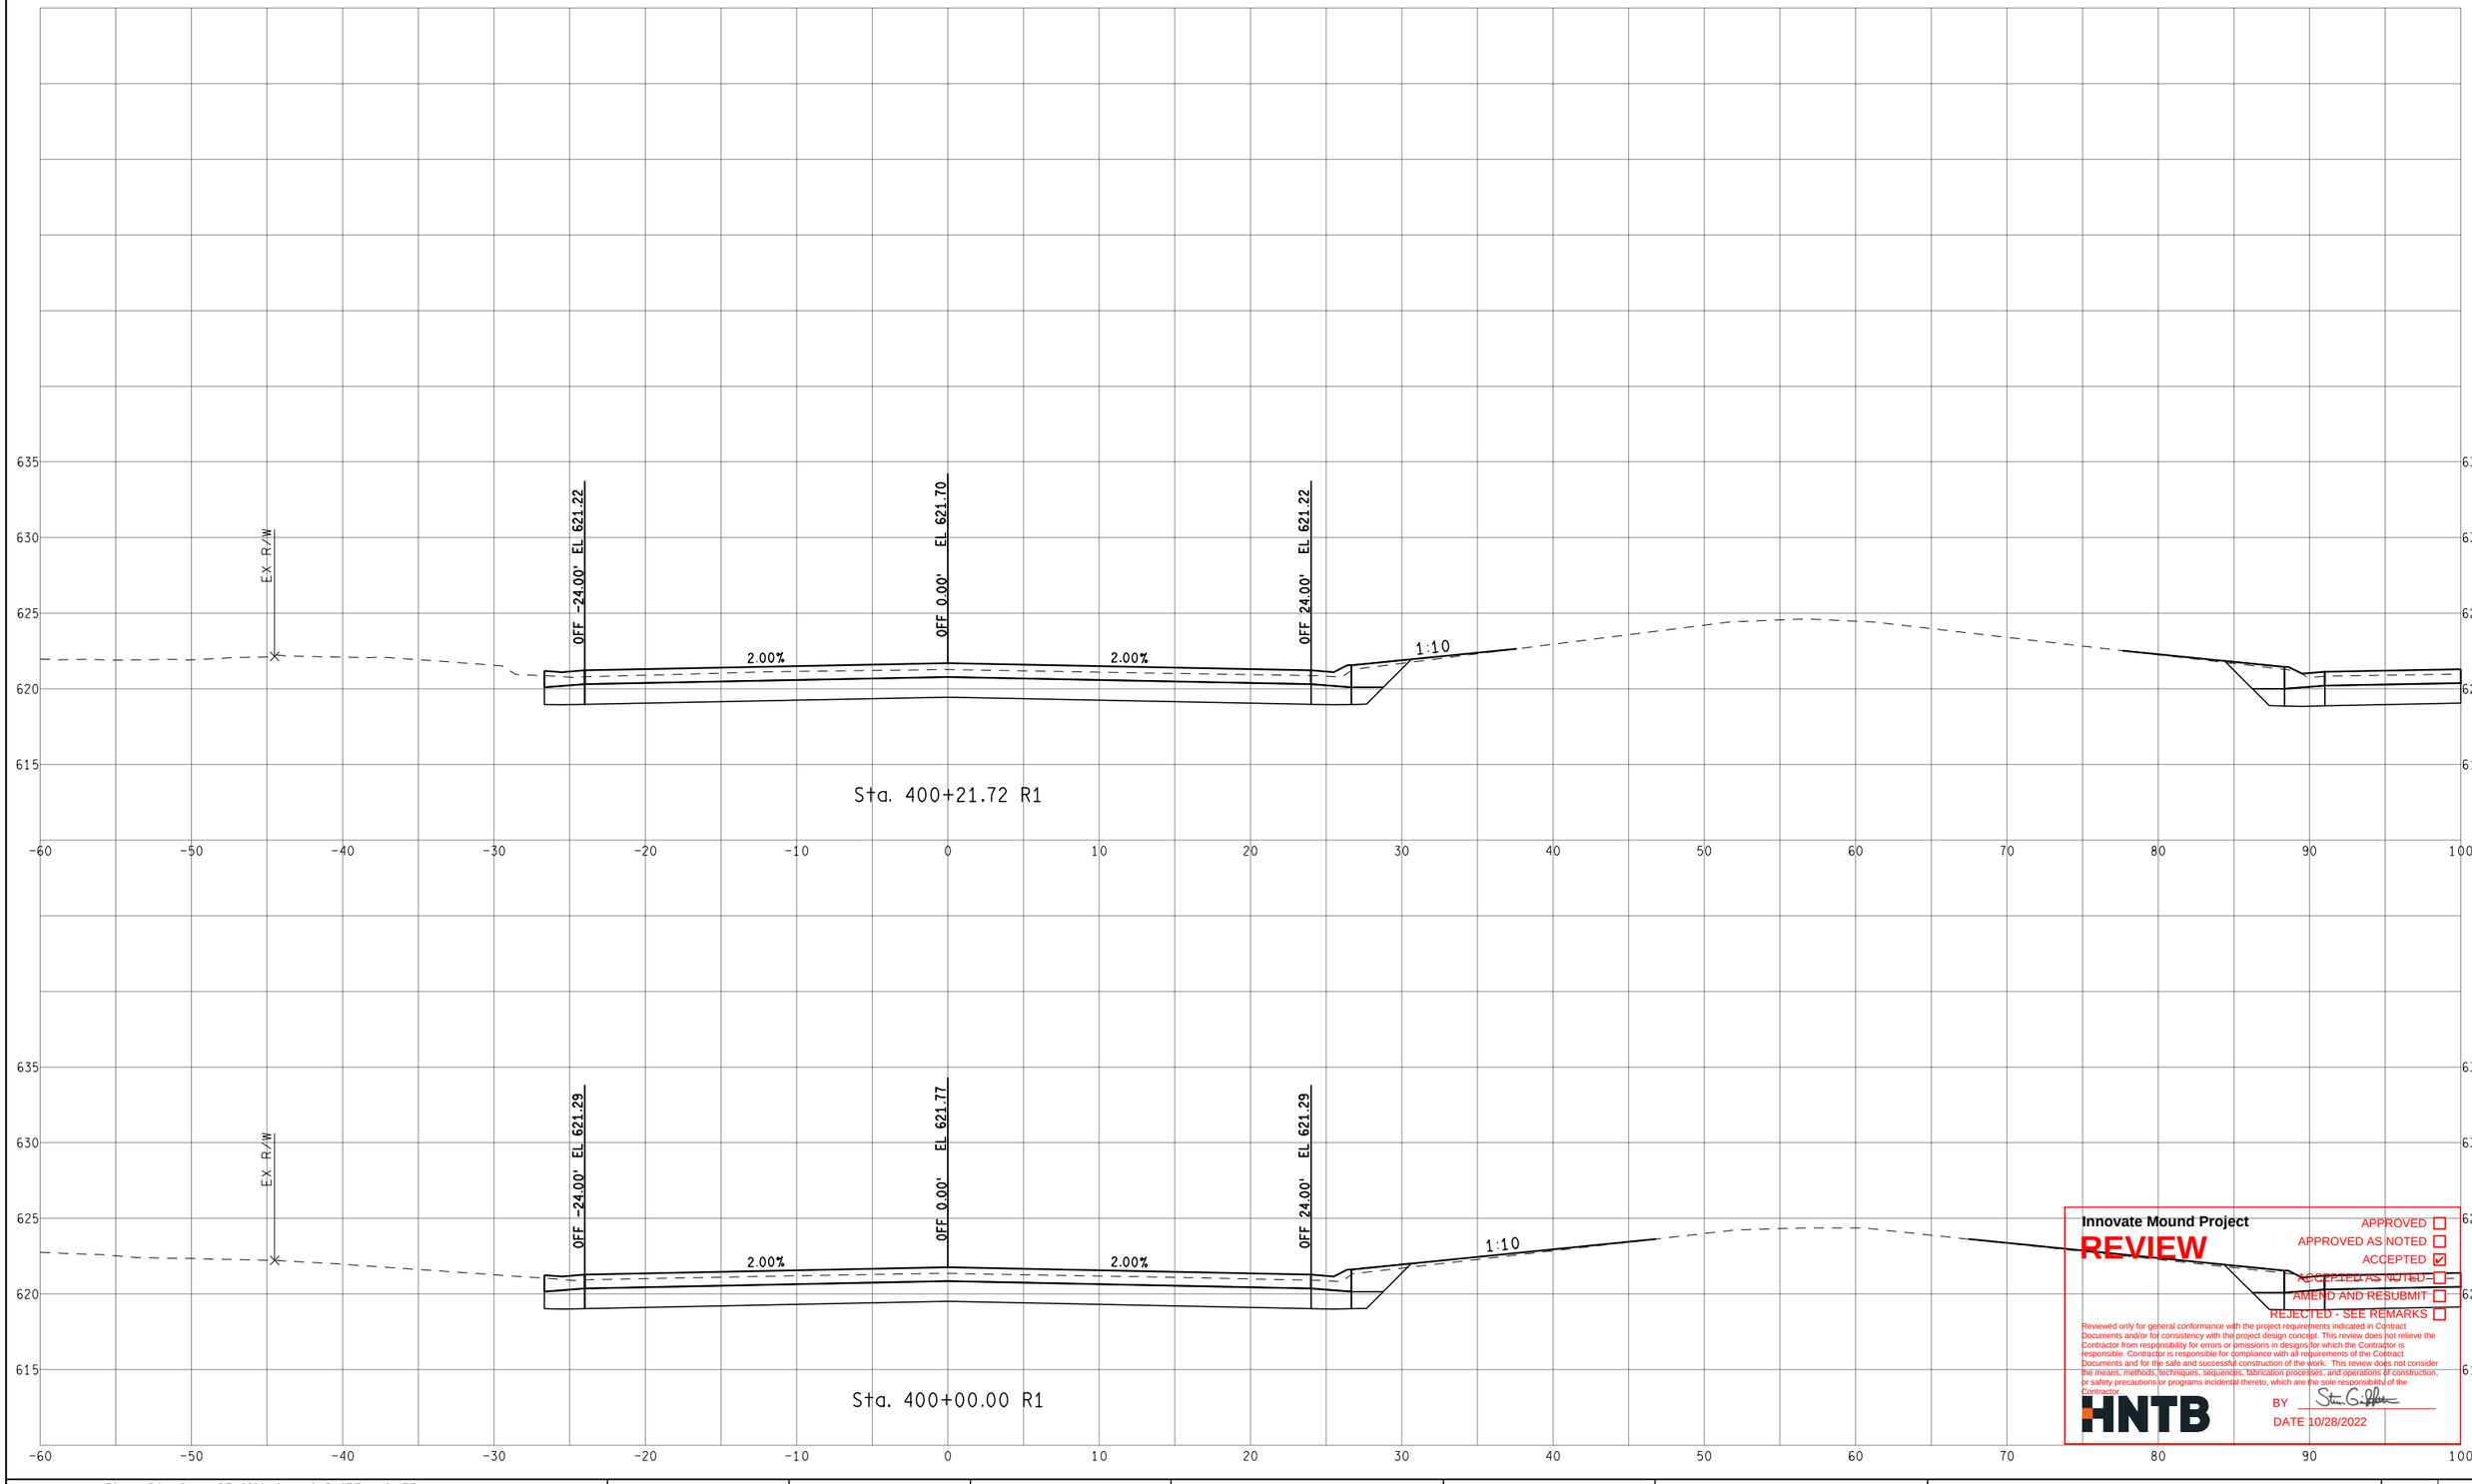

Innovate Mound Project

REVIEW

APPROVED ☐
APPROVED AS NOTED ☐
ACCEPTED ☑
ACCEPTED AS NOTED ☐
AMEND AND RESUBMIT ☐
REJECTED - SEE REMARKS ☐

Reviewed only for general conformance with the project requirements indicated in Contract Documents and/or for consistency with the project design concept. This review does not relieve the Contractor from responsibility for errors or omissions in designs for which the Contractor is responsible. Contractor is responsible for compliance with all requirements of the Contract Documents and for the safe and successful construction of the work. This review does not consider the means, methods, techniques, sequences, fabrication processes, and operations of construction, or safety precautions or programs incidental thereto, which are the sole responsibility of the Contractor.

HNTB

BY Steven G. Palmer

DATE 10/28/2022

FINAL ROW PLAN REVISIONS (SUBMITTAL DATE:)							
NO.	DATE	AUTH	DESCRIPTION	NO.	DATE	AUTH	DESCRIPTION

MADISON COUNTY MICHIGAN — Department of Roads

0 VERT. (FT) 10
0 HORZ. (FT) 10


FILE:

DATE: 10/12/22
DESIGN UNIT: XXX
TSC: MACOMB

CS: INFR50000
JN: 207178A

STA. 400+00.00 R1 TO STA. 400+21.72 R1
SB MOUND RD

DRAWING
SHEET
SECT

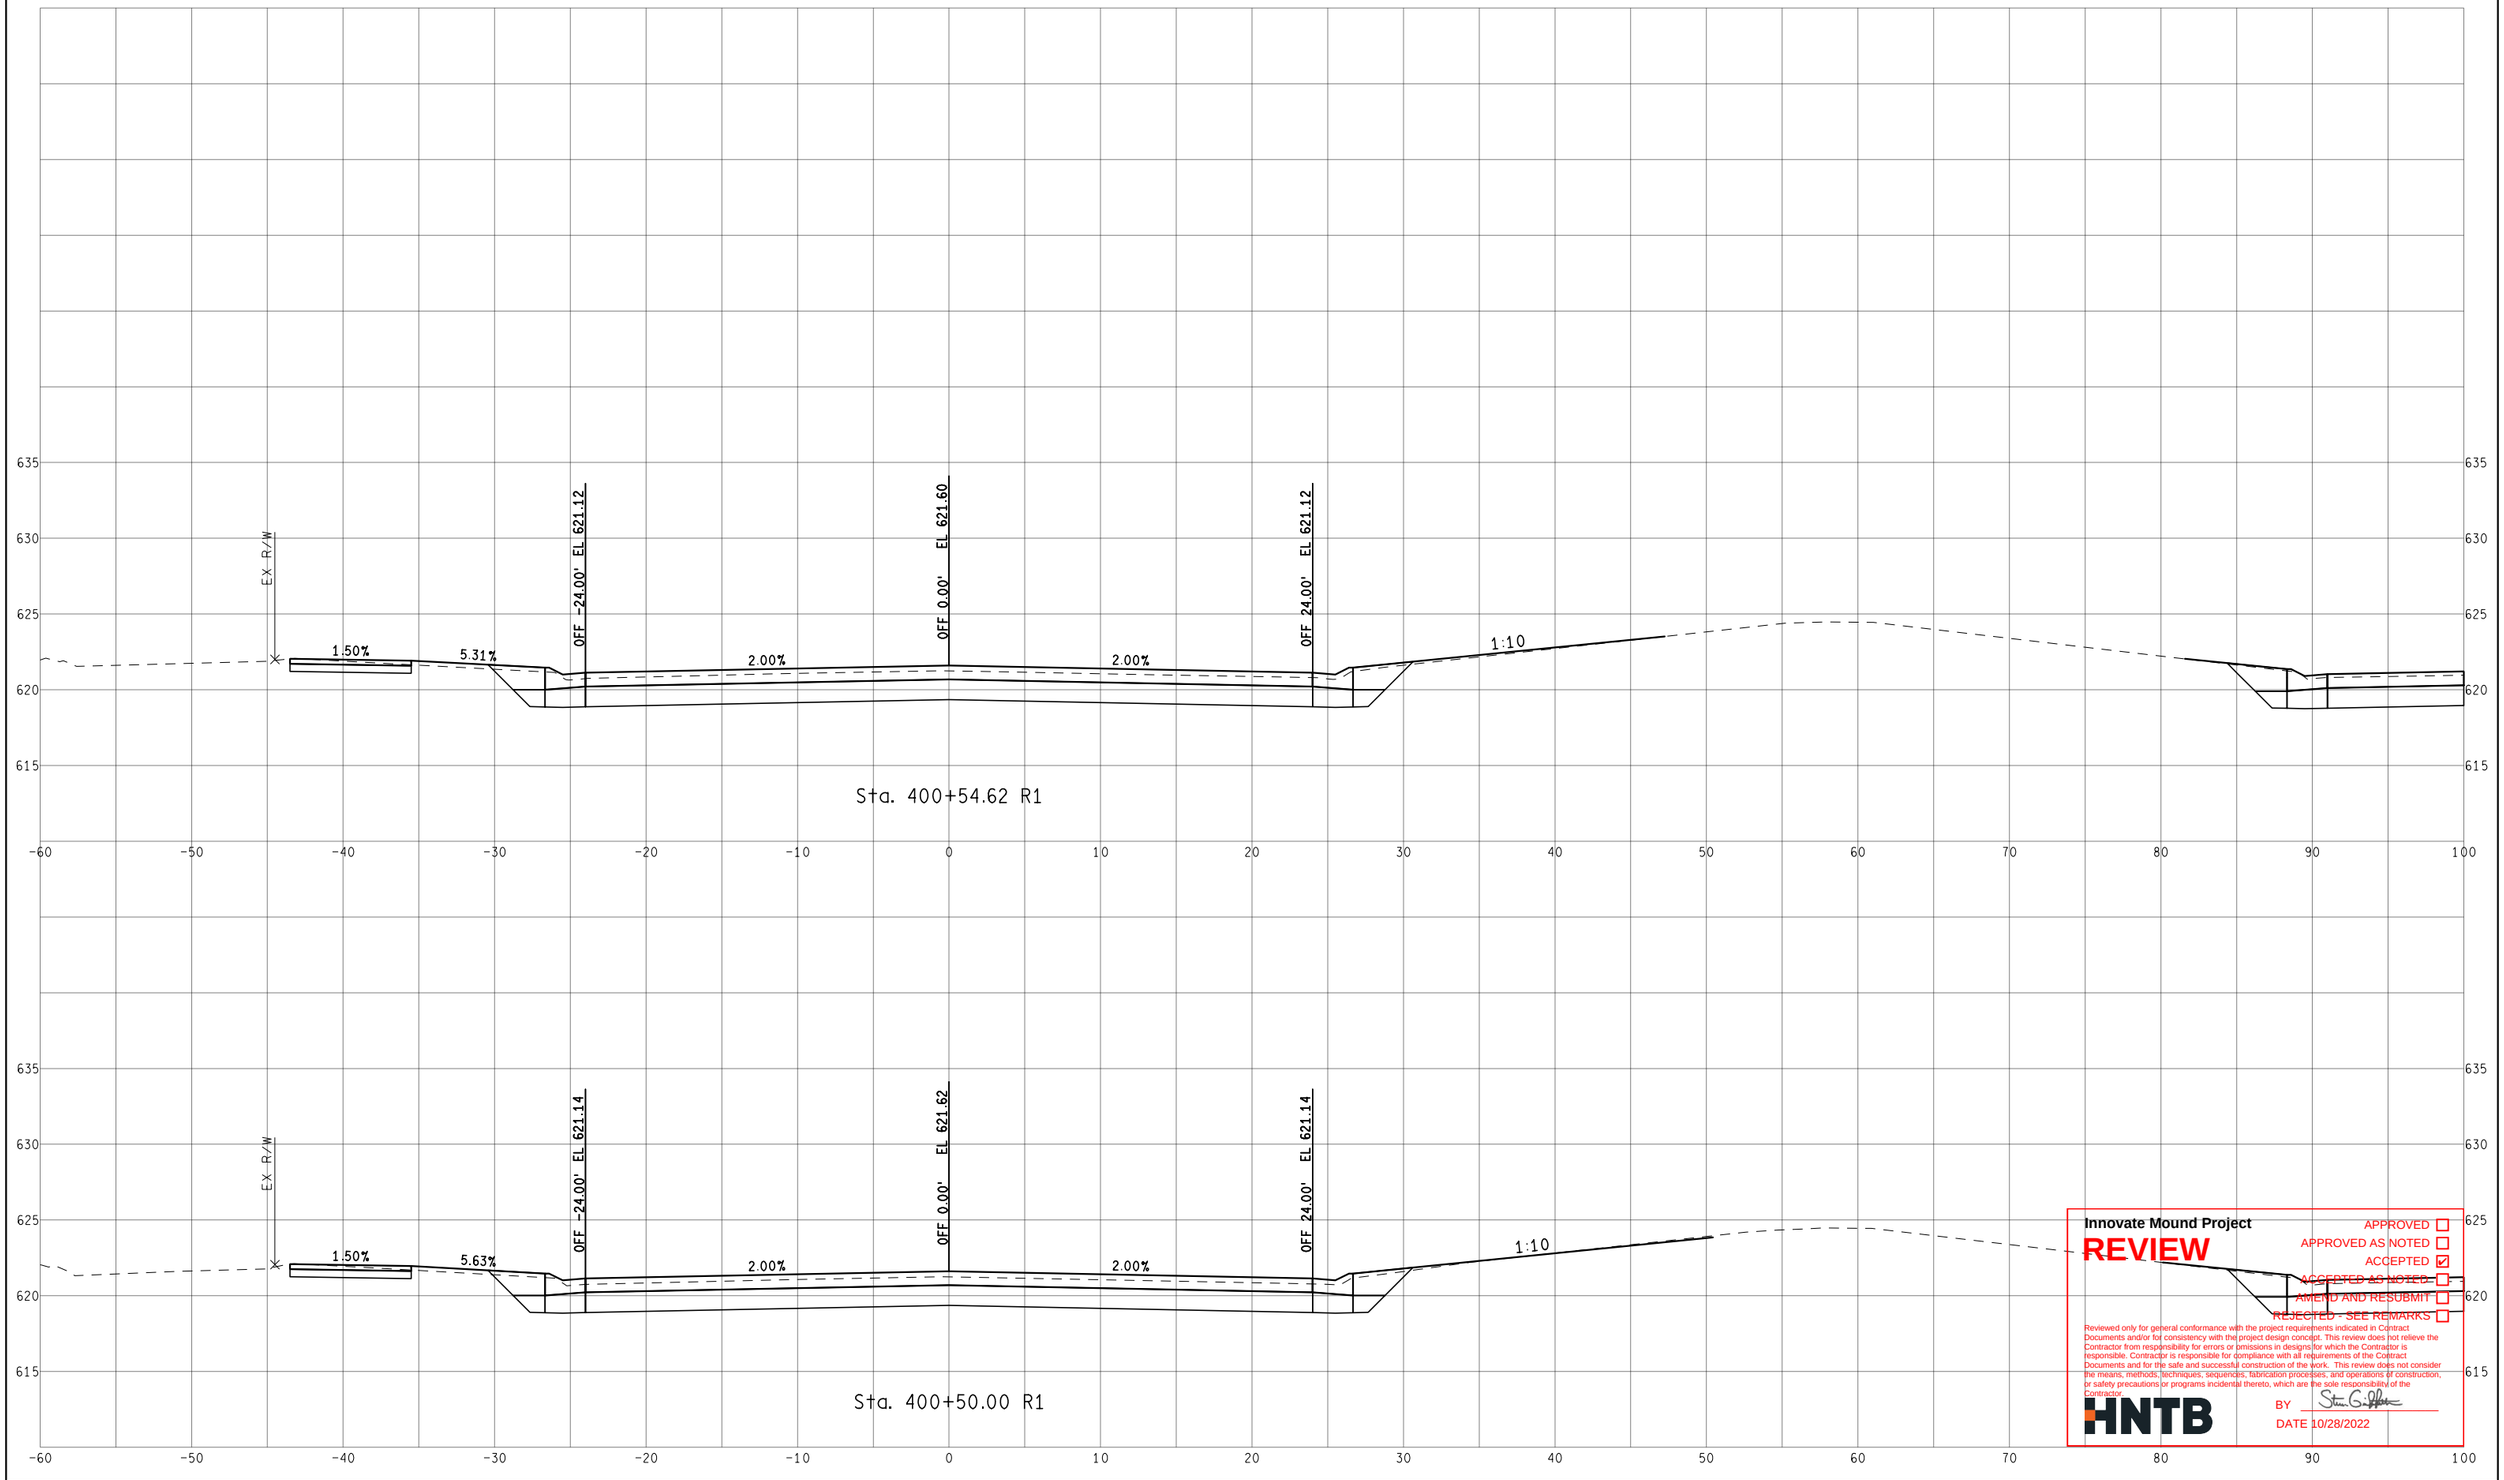

Innovate Mound Project

REVIEW

APPROVED ☐
APPROVED AS NOTED ☐
ACCEPTED ☑
ACCEPTED AS NOTED ☐
AMEND AND RESUBMIT ☐
REJECTED - SEE REMARKS ☐

Reviewed only for general conformance with the project requirements indicated in Contract Documents and/or for consistency with the project design concept. This review does not relieve the Contractor from responsibility for errors or omissions in designs for which the Contractor is responsible. Contractor is responsible for compliance with all requirements of the Contract Documents and for the safe and successful construction of the work. This review does not consider the means, methods, techniques, sequences, fabrication processes, and operations of construction, or safety precautions or programs incidental thereto, which are the sole responsibility of the Contractor.

HNTB

BY

DATE 10/28/2022

FINAL ROW PLAN REVISIONS (SUBMITTAL DATE:)							
NO.	DATE	AUTH	DESCRIPTION	NO.	DATE	AUTH	DESCRIPTION

Department of Roads

VERT. (FT) 0 10

HORZ. (FT) 0 10

FILE:

DATE: 10/12/22

DESIGN UNIT: XXX

TSC: MACOMB

CS: INFR50000

JN: 207178A


STA. 400+50.00 R1 TO STA. 400+54.62 R1

SB MOUND RD

DRAWING

SHEET

SECT

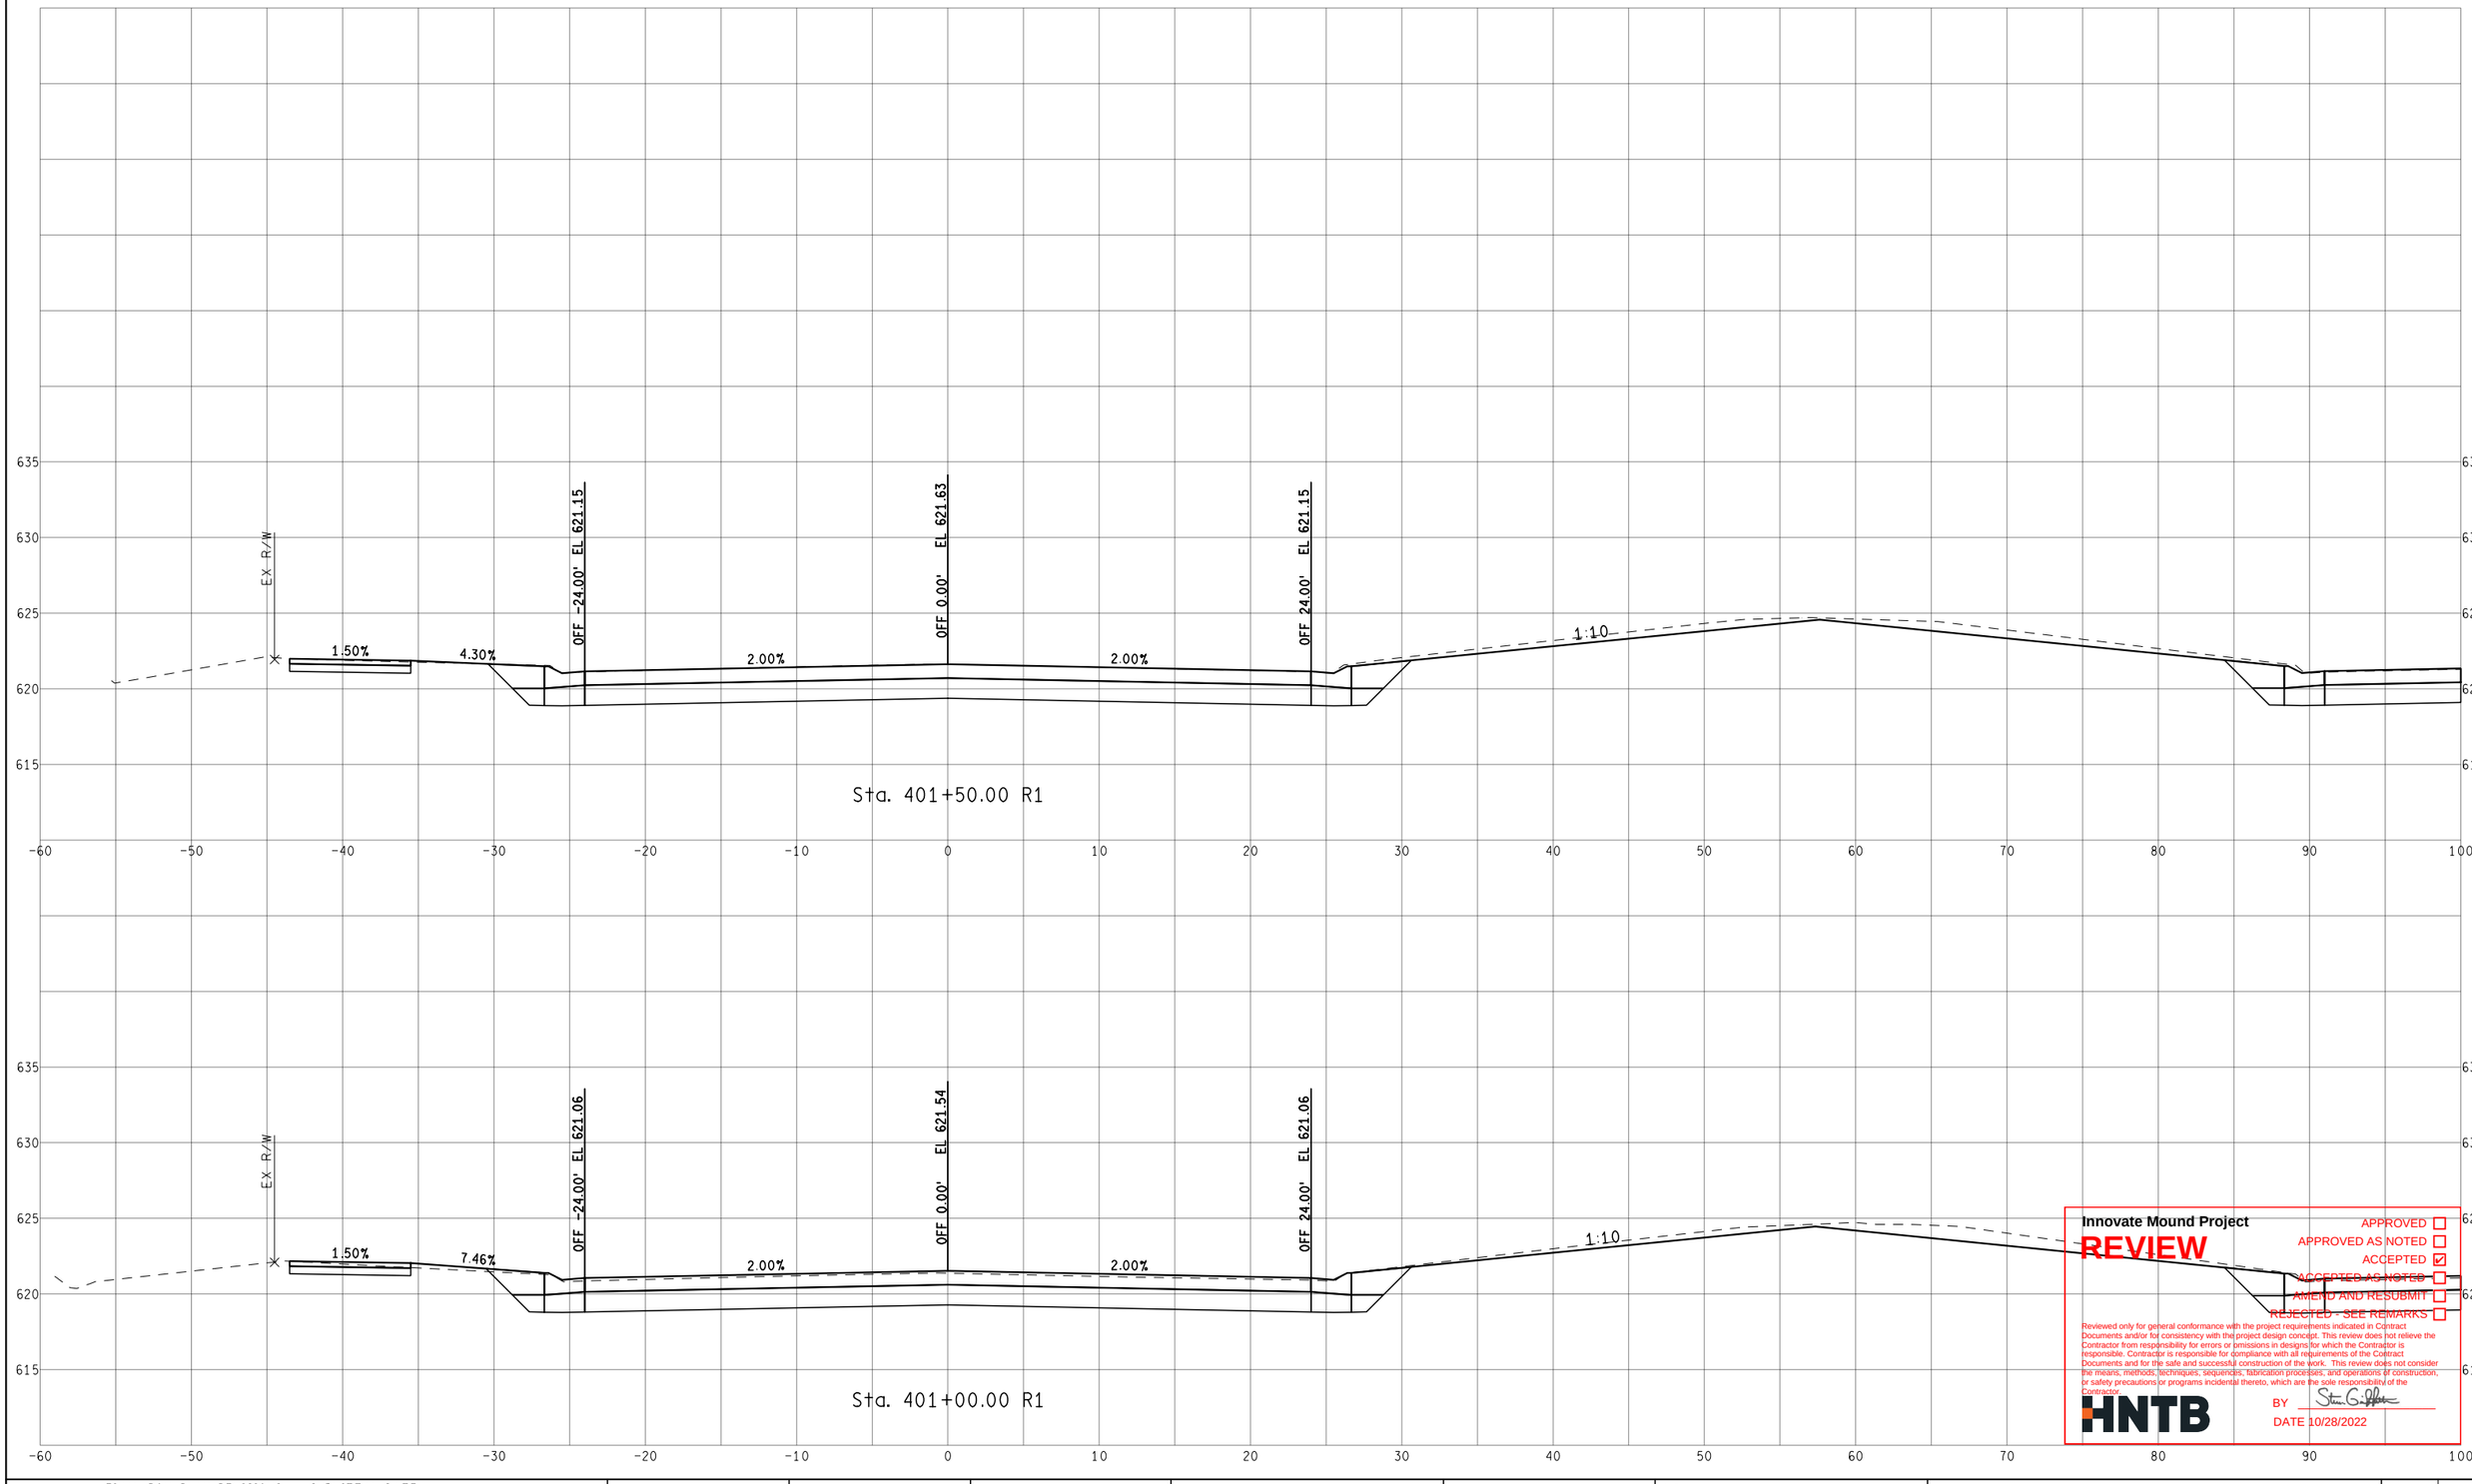

Innovate Mound Project

REVIEW

APPROVED ☐
APPROVED AS NOTED ☐
ACCEPTED ☑
ACCEPTED AS NOTED ☐
AMEND AND RESUBMIT ☐
REJECTED - SEE REMARKS ☐

Reviewed only for general conformance with the project requirements indicated in Contract Documents and/or for consistency with the project design concept. This review does not relieve the Contractor from responsibility for errors or omissions in designs for which the Contractor is responsible. Contractor is responsible for compliance with all requirements of the Contract Documents and for the safe and successful construction of the work. This review does not consider the means, methods, techniques, sequences, fabrication processes, and operations of construction, or safety precautions or programs incidental thereto, which are the sole responsibility of the Contractor.

HNTB

BY Steven G. Palmer

DATE 10/28/2022

FINAL ROW PLAN REVISIONS (SUBMITTAL DATE:)							
NO.	DATE	AUTH	DESCRIPTION	NO.	DATE	AUTH	DESCRIPTION

Department of Roads

0 VERT. (FT) 10

0 HORZ. (FT) 10

FILE:

DATE: 10/12/22

DESIGN UNIT: XXX

TSC: MACOMB

CS: INFR50000

JN: 207178A


STA. 401+00.00 R1 TO STA. 401+50.00 R1

SB MOUND RD

DRAWING

SHEET

SECT

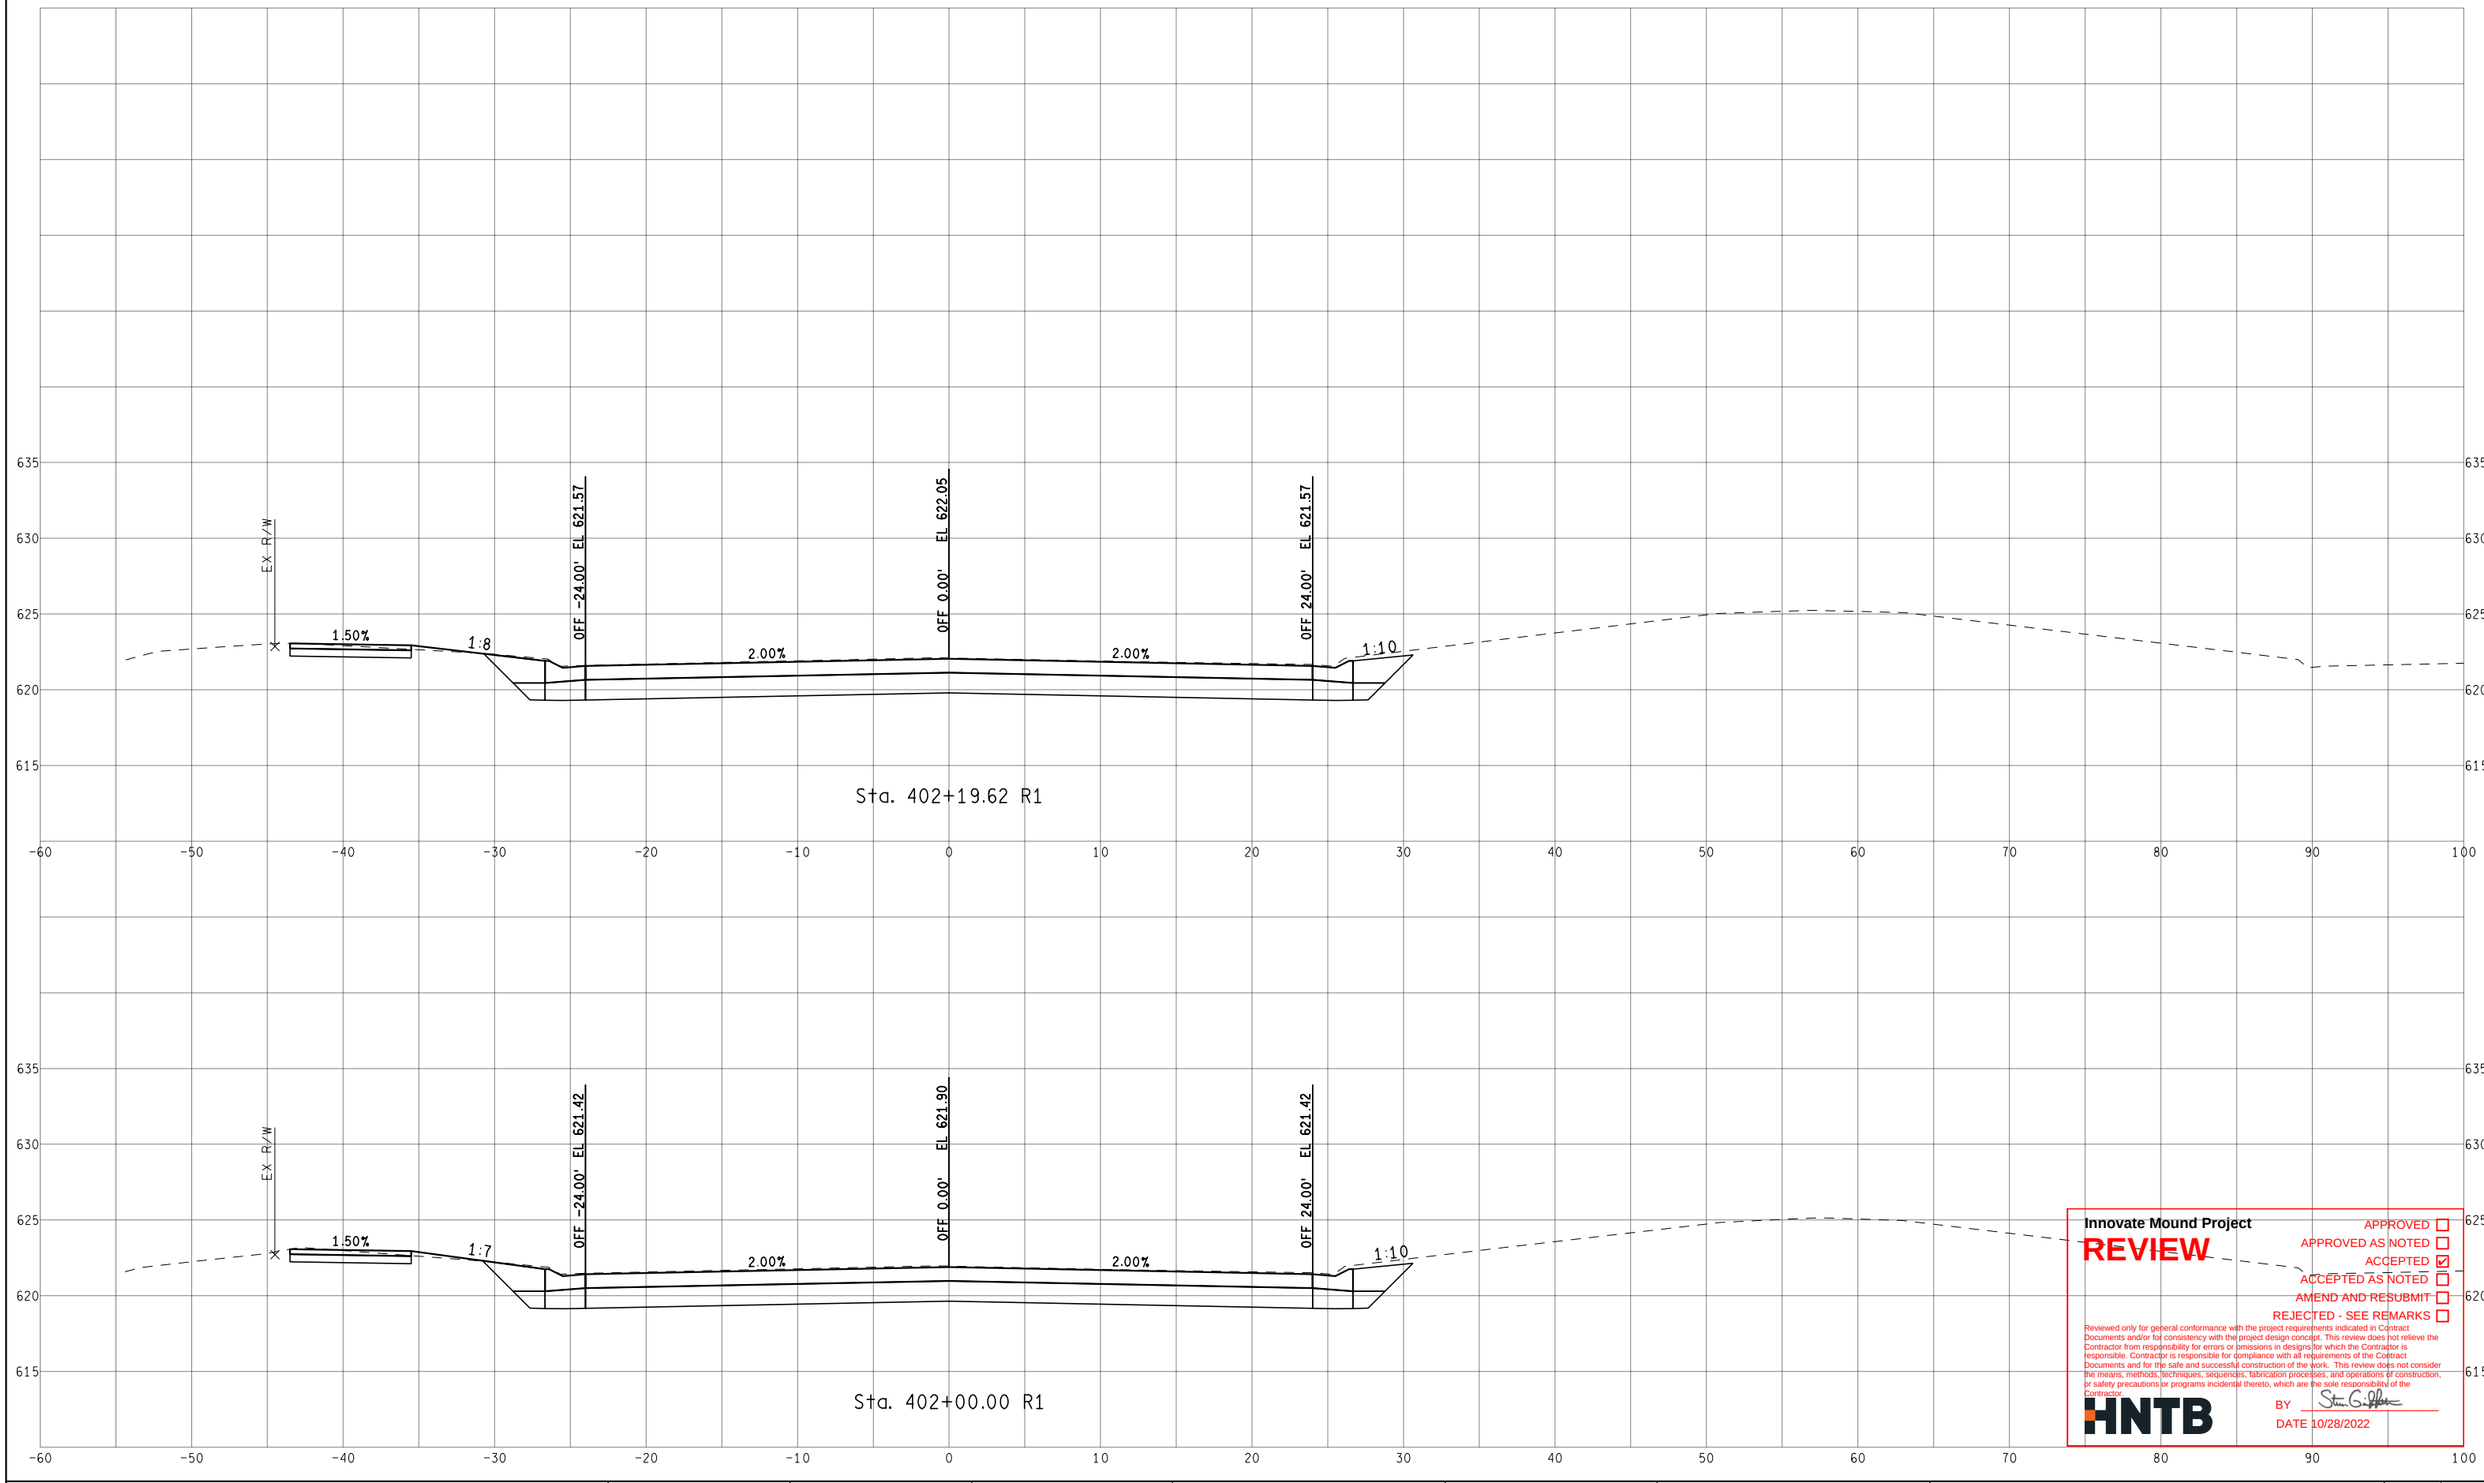

Innovate Mound Project

REVIEW

APPROVED ☐
APPROVED AS NOTED ☐
ACCEPTED ☑
ACCEPTED AS NOTED ☐
AMEND AND RESUBMIT ☐
REJECTED - SEE REMARKS ☐

Reviewed only for general conformance with the project requirements indicated in Contract Documents and/or for consistency with the project design concept. This review does not relieve the Contractor from responsibility for errors or omissions in designs for which the Contractor is responsible. Contractor is responsible for compliance with all requirements of the Contract Documents and for the safe and successful construction of the work. This review does not consider the means, methods, techniques, sequences, fabrication processes, and operations of construction, or safety precautions or programs incidental thereto, which are the sole responsibility of the Contractor.

HNTB

BY

DATE 10/28/2022

FINAL ROW PLAN REVISIONS (SUBMITTAL DATE:)							
NO.	DATE	AUTH	DESCRIPTION	NO.	DATE	AUTH	DESCRIPTION

Department of Roads

0 VERT. (FT) 10

0 HORZ. (FT) 10

FILE:

DATE: 10/12/22

DESIGN UNIT: XXX

TSC: MACOMB

CS: INFR50000

JN: 207178A


STA. 402+00.00 R1 TO STA. 402+19.62 R1

SB MOUND RD

DRAWING

SHEET

SECT

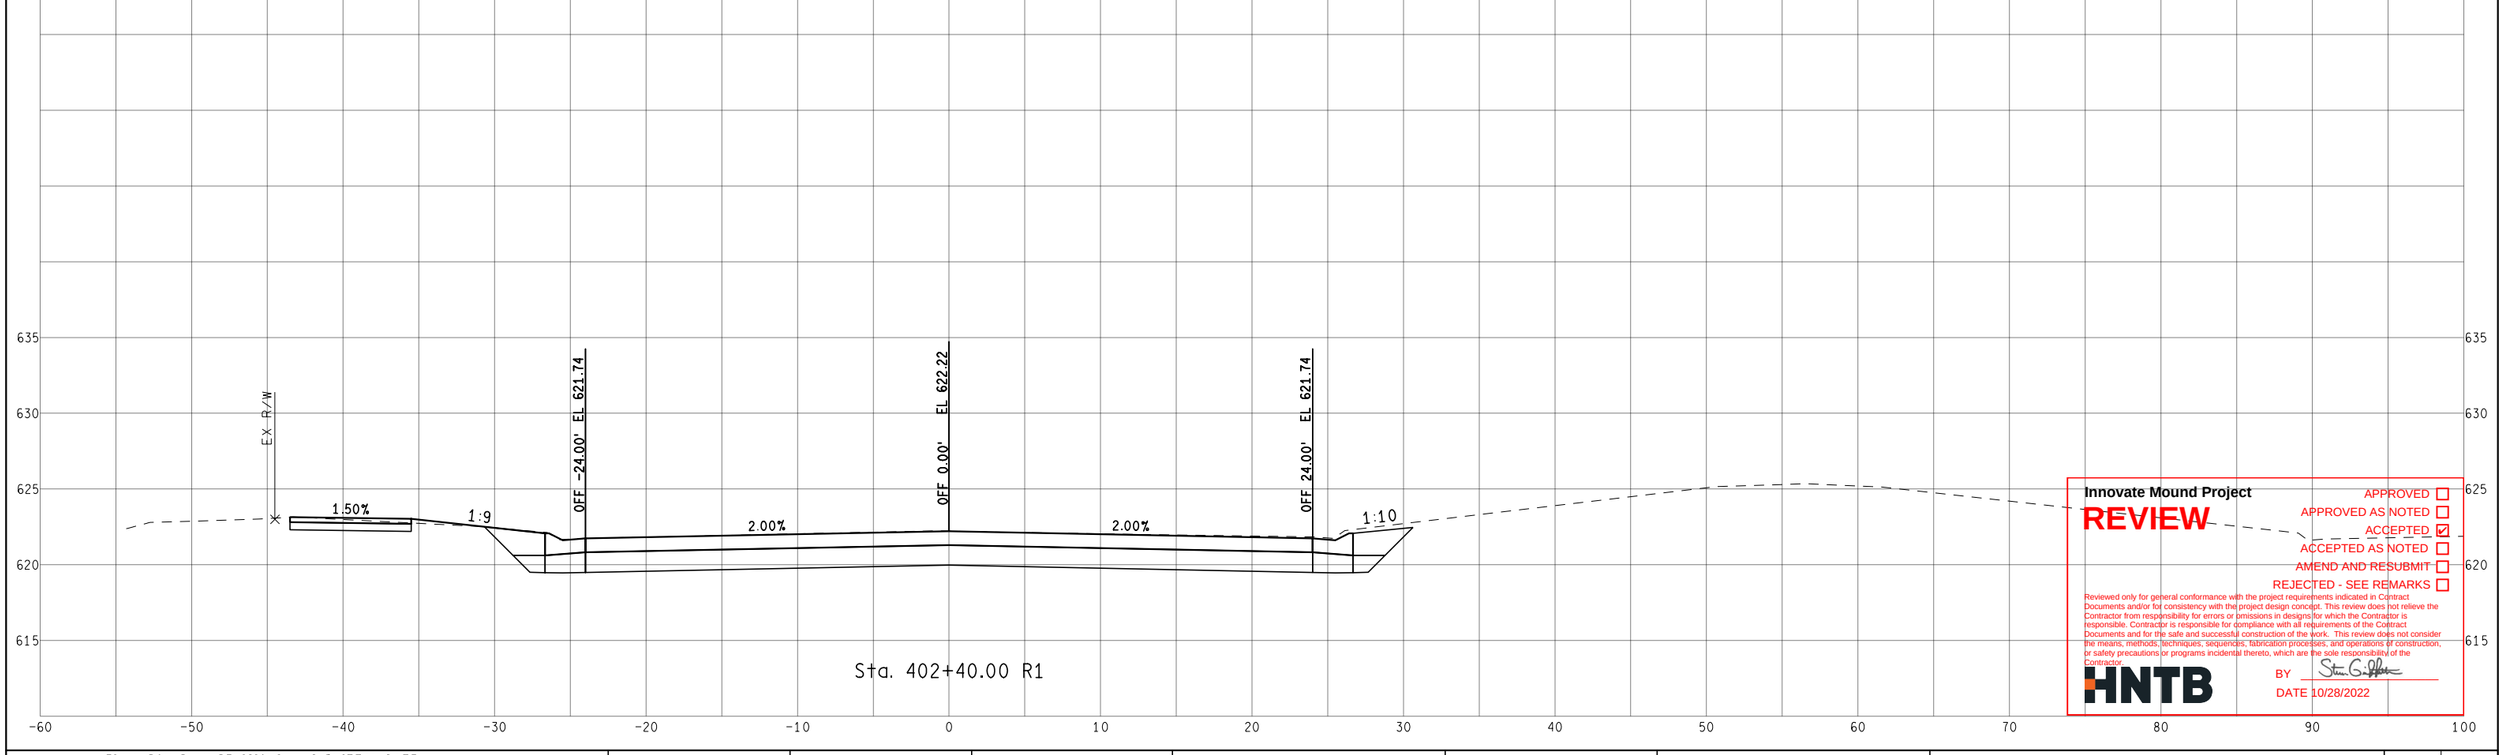

Sta. 402+40.00 R1

Innovate Mound Project

REVIEW

APPROVED ☐
APPROVED AS NOTED ☐
ACCEPTED ☑
ACCEPTED AS NOTED ☐
AMEND AND RESUBMIT ☐
REJECTED - SEE REMARKS ☐

Reviewed only for general conformance with the project requirements indicated in Contract Documents and/or for consistency with the project design concept. This review does not relieve the Contractor from responsibility for errors or omissions in designs for which the Contractor is responsible. Contractor is responsible for compliance with all requirements of the Contract Documents and for the safe and successful construction of the work. This review does not consider the means, methods, techniques, sequences, fabrication processes, and operations of construction; or safety precautions or programs incidental thereto, which are the sole responsibility of the Contractor.

HNTB

BY Stan Griffith

DATE 10/28/2022

FINAL ROW PLAN REVISIONS (SUBMITTAL DATE:)							
NO.	DATE	AUTH	DESCRIPTION	NO.	DATE	AUTH	DESCRIPTION

Department of Roads

VERT. (FT) 0 10

HORZ. (FT) 0 10

FILE:

DATE: 10/12/22

DESIGN UNIT: XXX

TSC: MACOMB

CS: INFR50000

JN: 207178A

STA. 402+40.00 R1 TO STA. 402+40.00 R1

SB MOUND RD

DRAWING

SHEET

SECT